

Proposed Site Plan - 776 Lodge Ln, Alpine, WY 83128, USA

PROJECT INFO.

776 Lodge Ln, Alpine, WY
83128, USA

43.15882486294562,
-111.01180528100505

CONTRACTOR INFO.

Ariaz Construction
Michael D. Arais
Lic. #799483

ENGINEER OF RECORD

Merrell-Johnson Engineering
12138 Industrial Blvd. Suite 240
Victorville, CA 92395
(760) 241-6146

REVISION BLOCK

DESCRIPTION	DATE
1) Initial Draft of Plans	09/14/2026
2) Revision	09/30/2026

DESIGNER : Simiyoo

CHECKED BY :

PAPER SIZE : 17"X11"



Lot Area: 10,517.28 square ft. (0.24 Acres)
Proposed Single Family Home Area: 1,386.66 square ft.
Proposed Porch Area: 213.33 square ft.



1 | Aerial View
Scale : NTS



2 | Vicinity Map
Scale : NTS

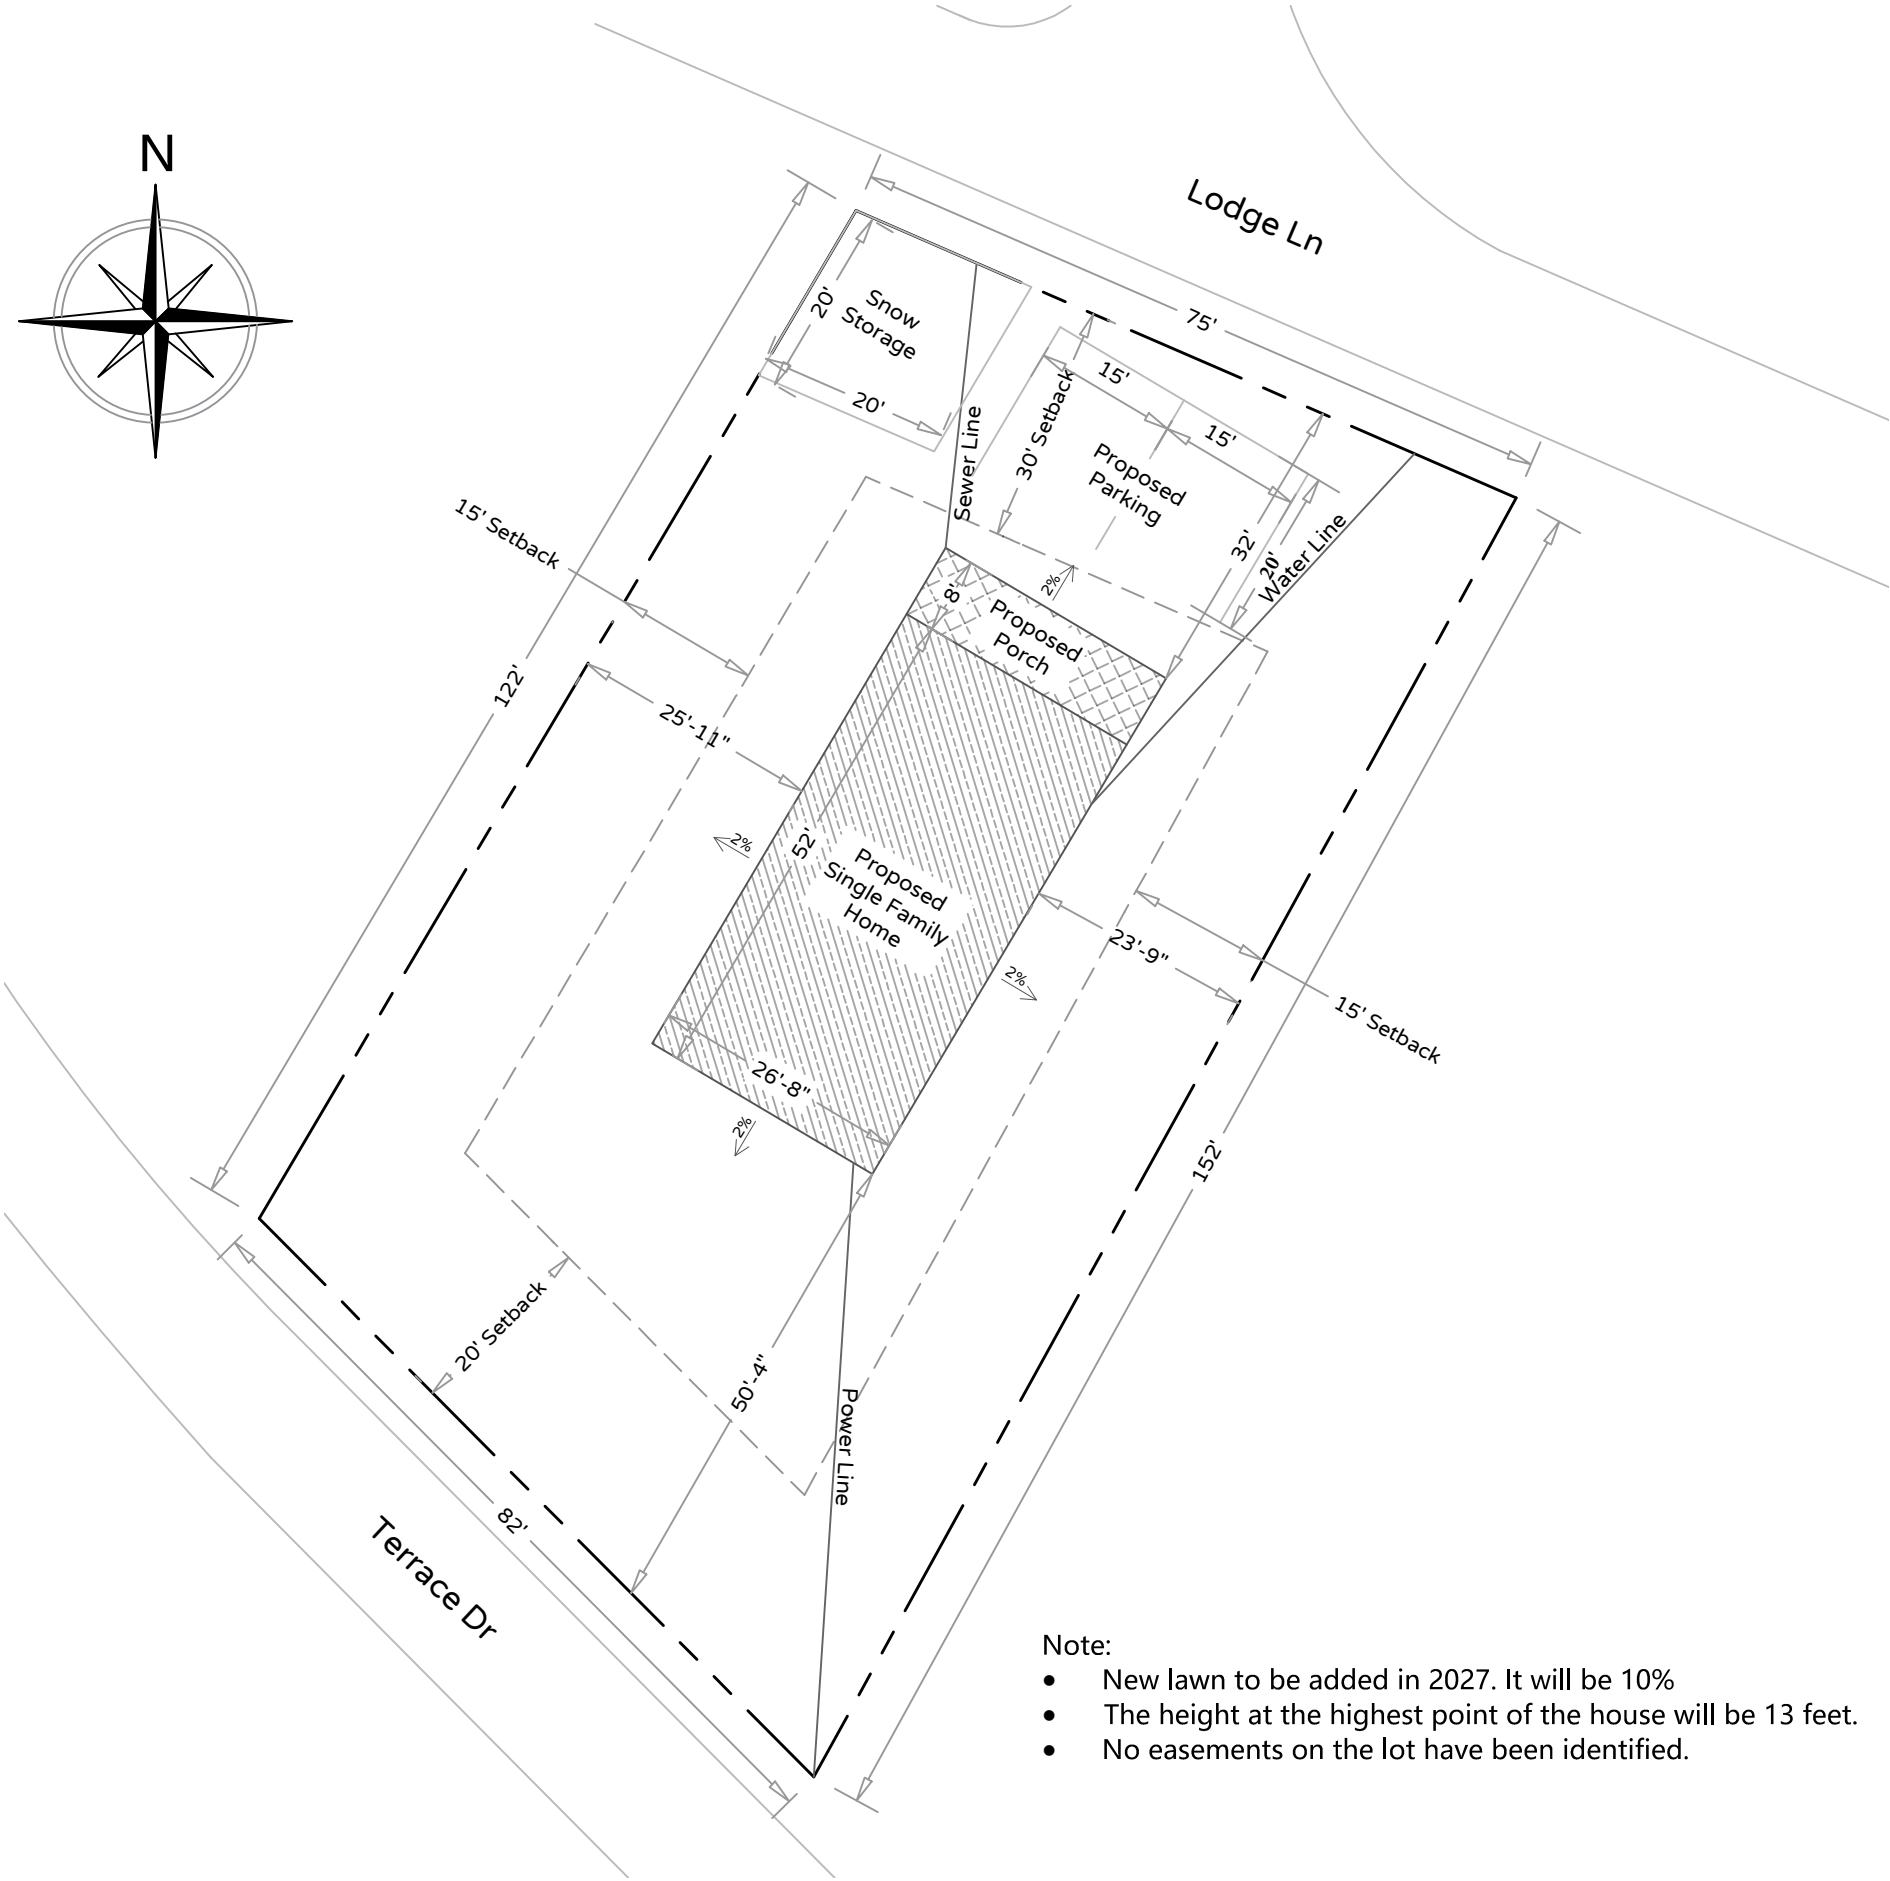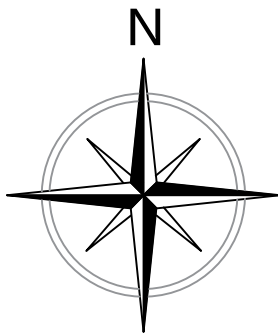

- Note:
- New lawn to be added in 2027. It will be 10%
 - The height at the highest point of the house will be 13 feet.
 - No easements on the lot have been identified.

3 | Plot Plan
Scale : 1" = 20'