

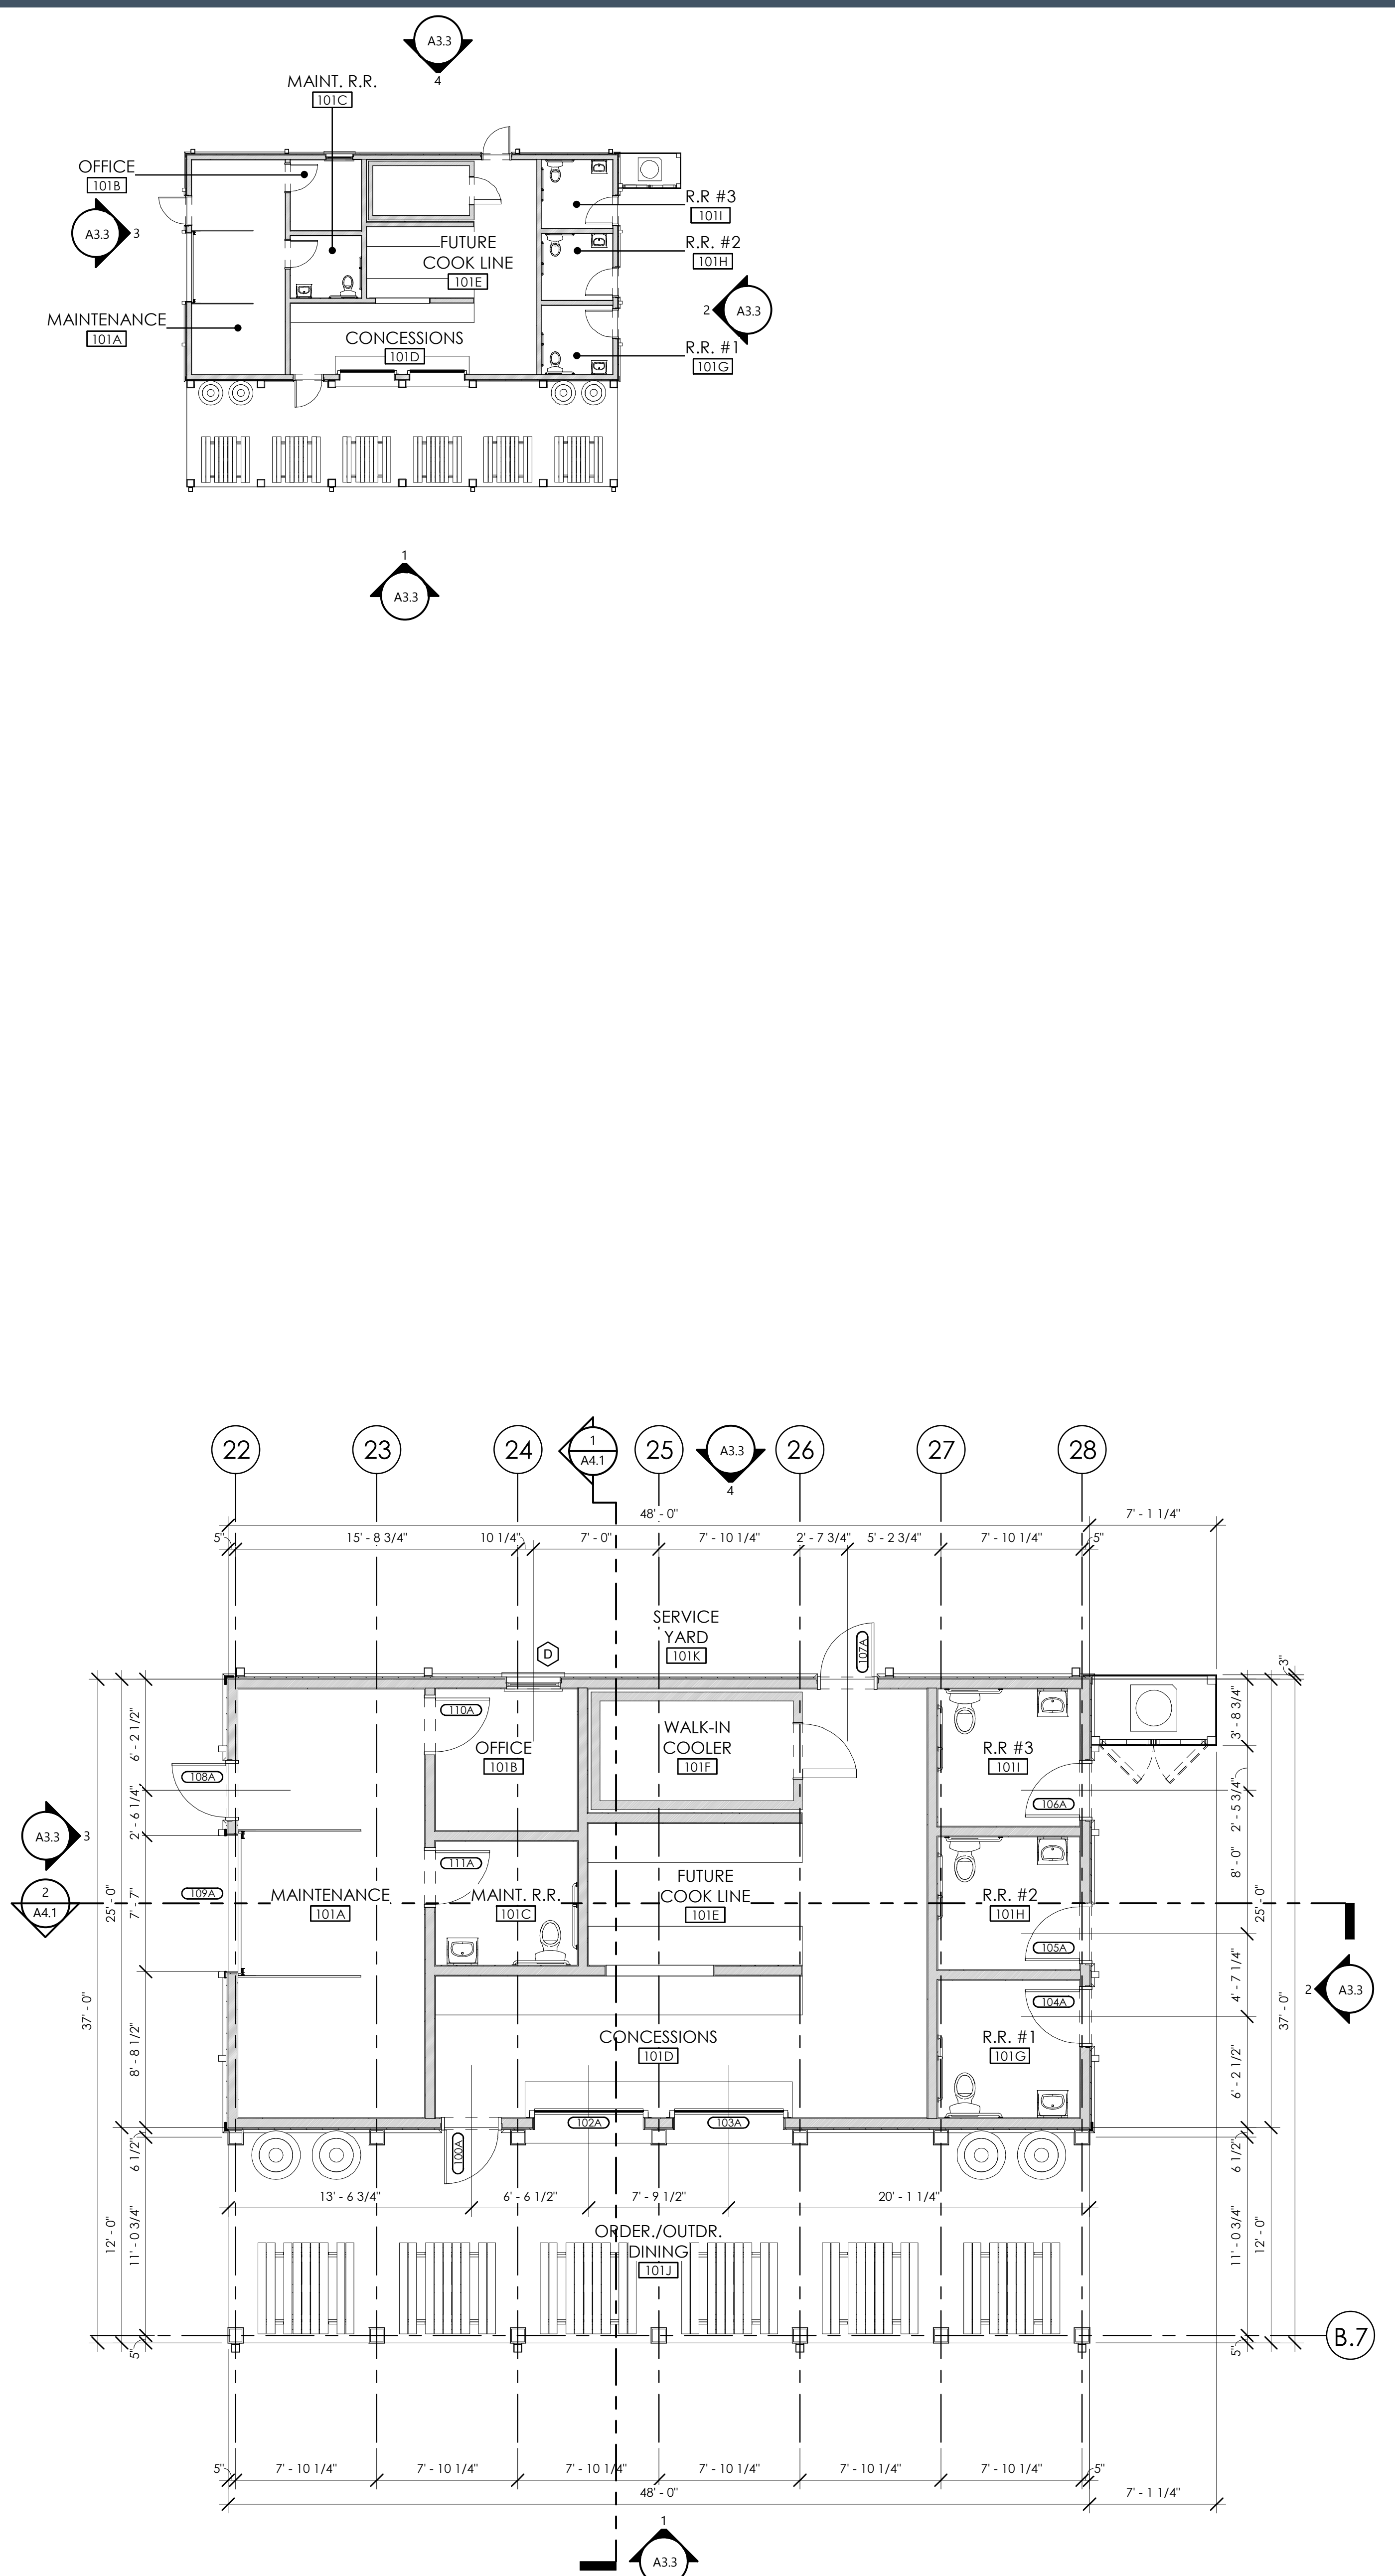


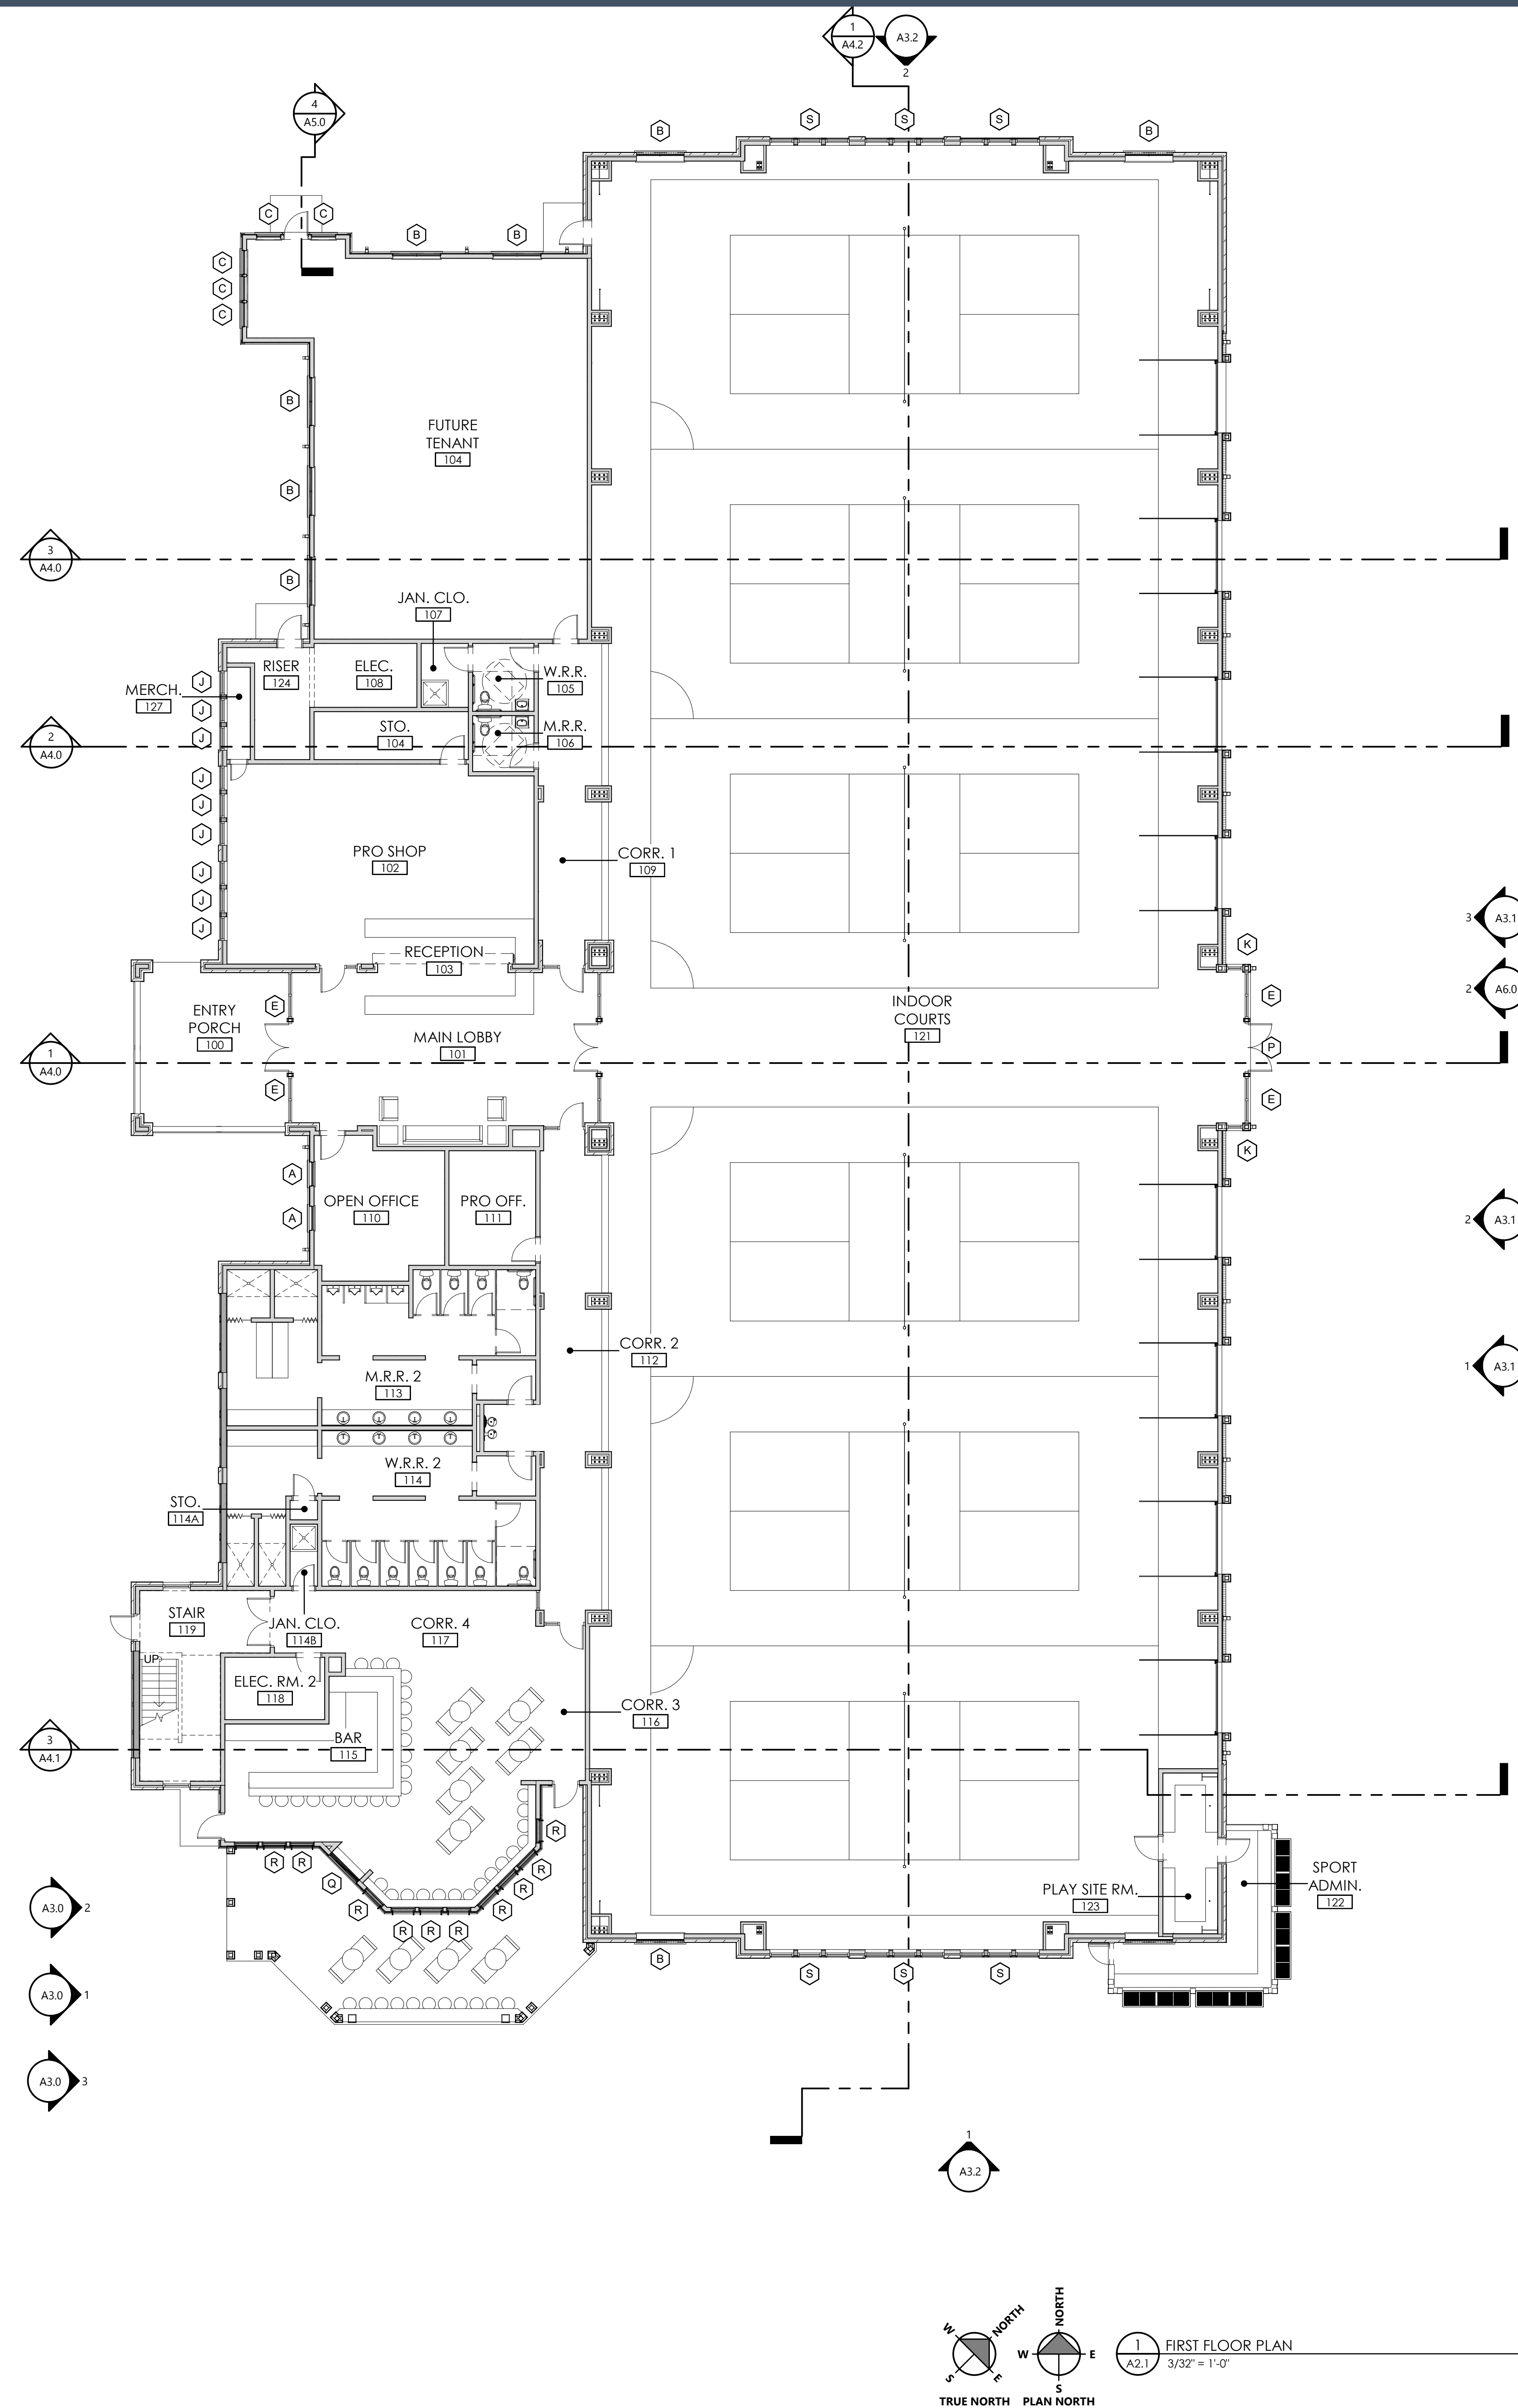

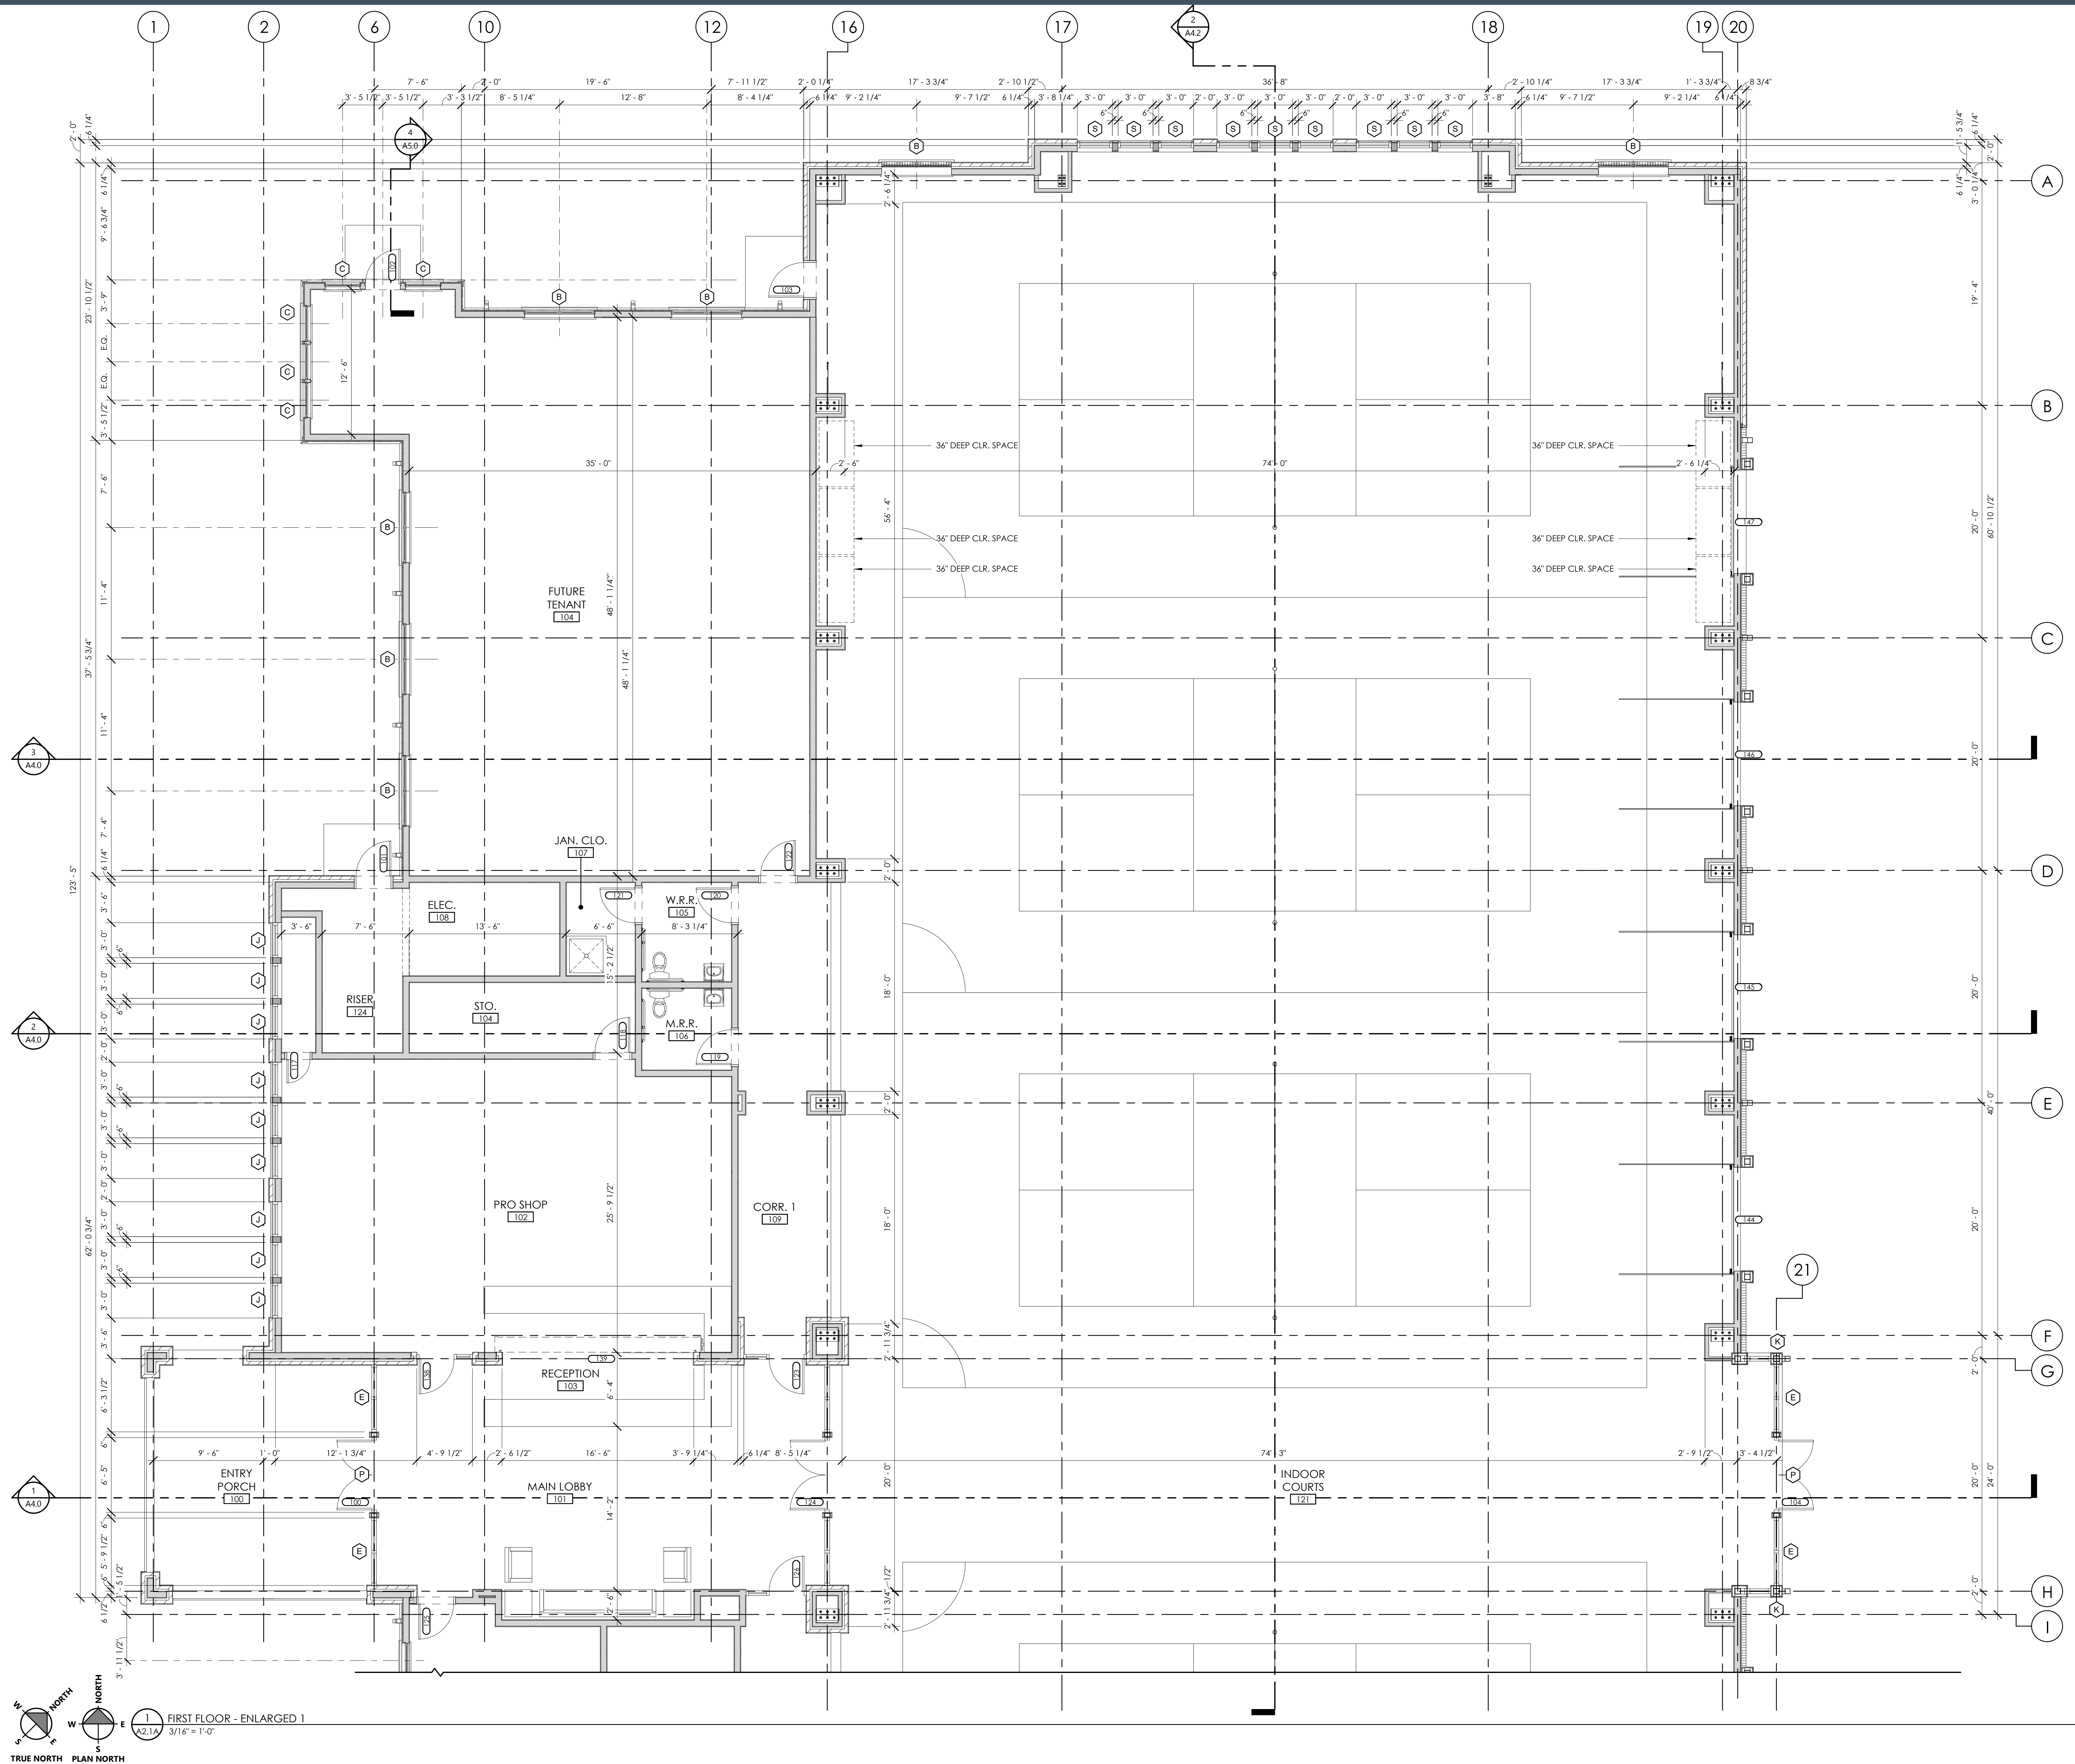

PROJECT INFO

Date
2023.03.29

Project No.
21-111



ISSUE


NO. REV. DATE DESCRIPTION

SHEET TITLE

**FIRST FLOOR -
ENLARGED 2**


A2.1B

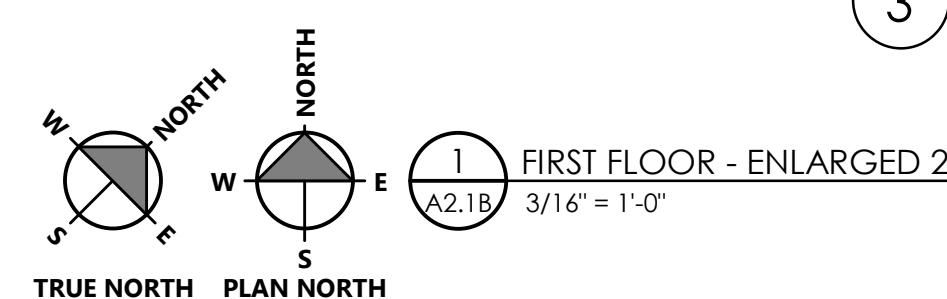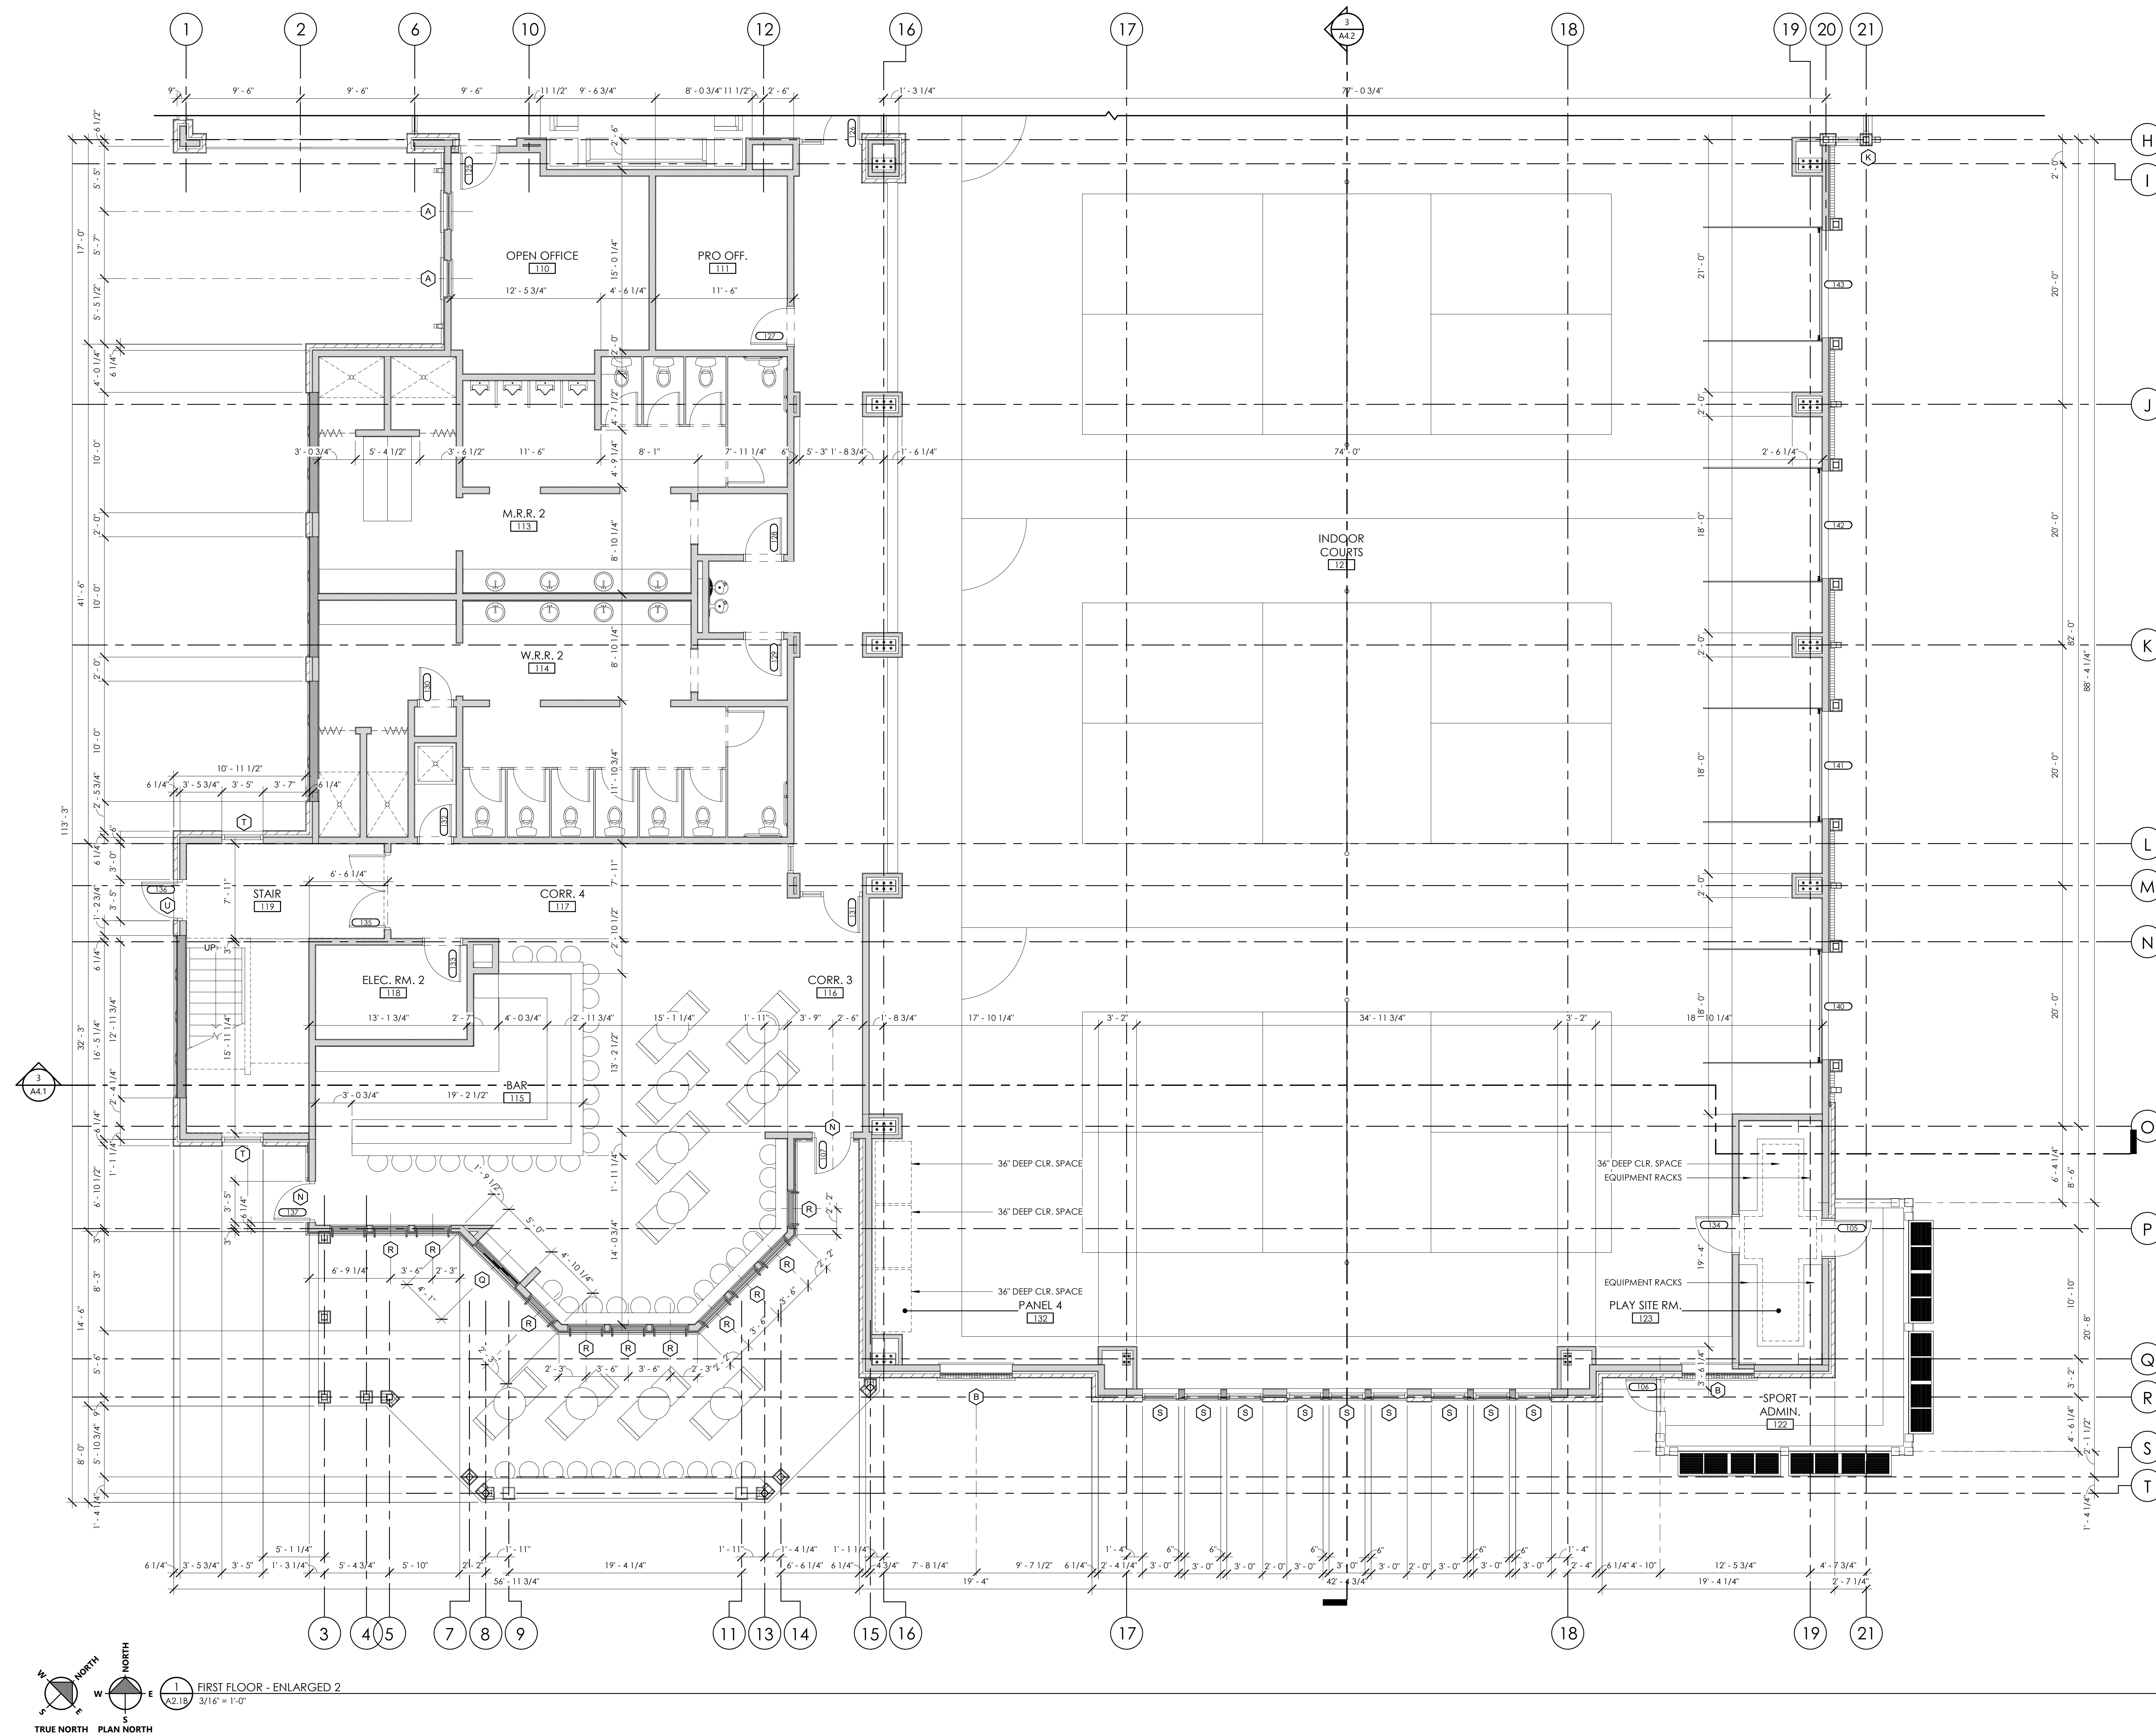

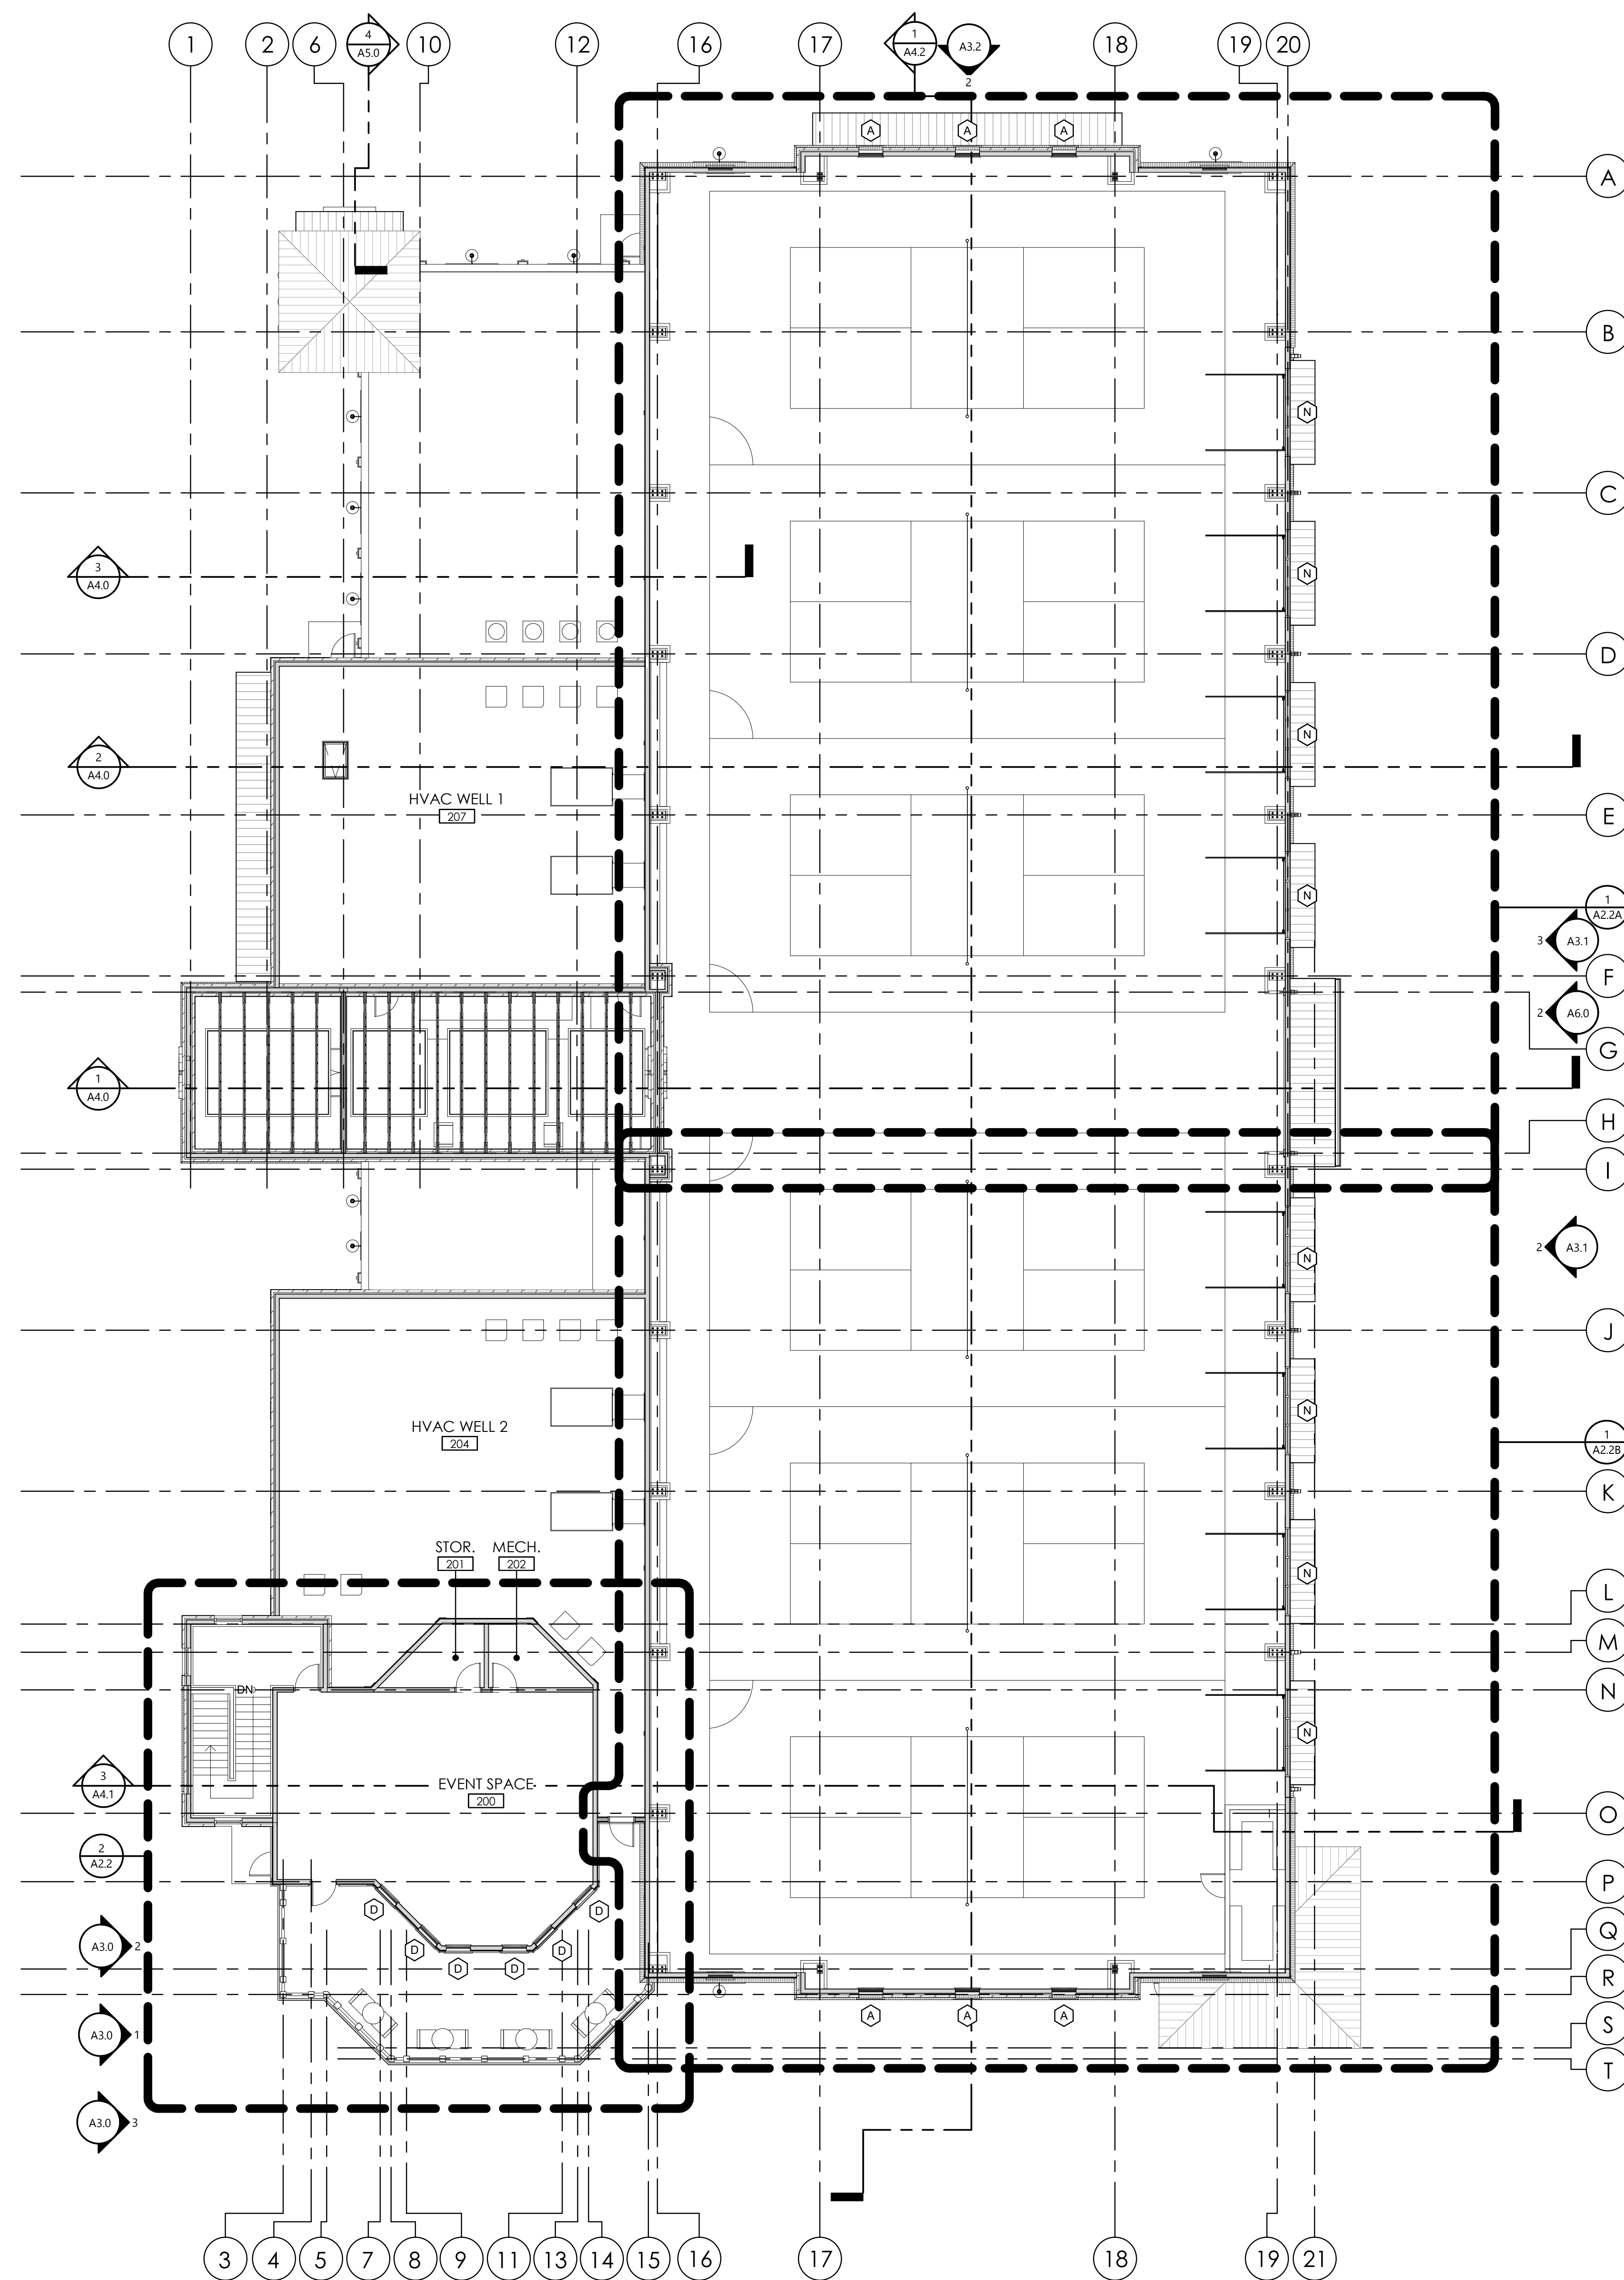

TRUE NORTH PLAN NORTH

1 SECOND FLOOR
A2.2
3/32" = 1'-0"

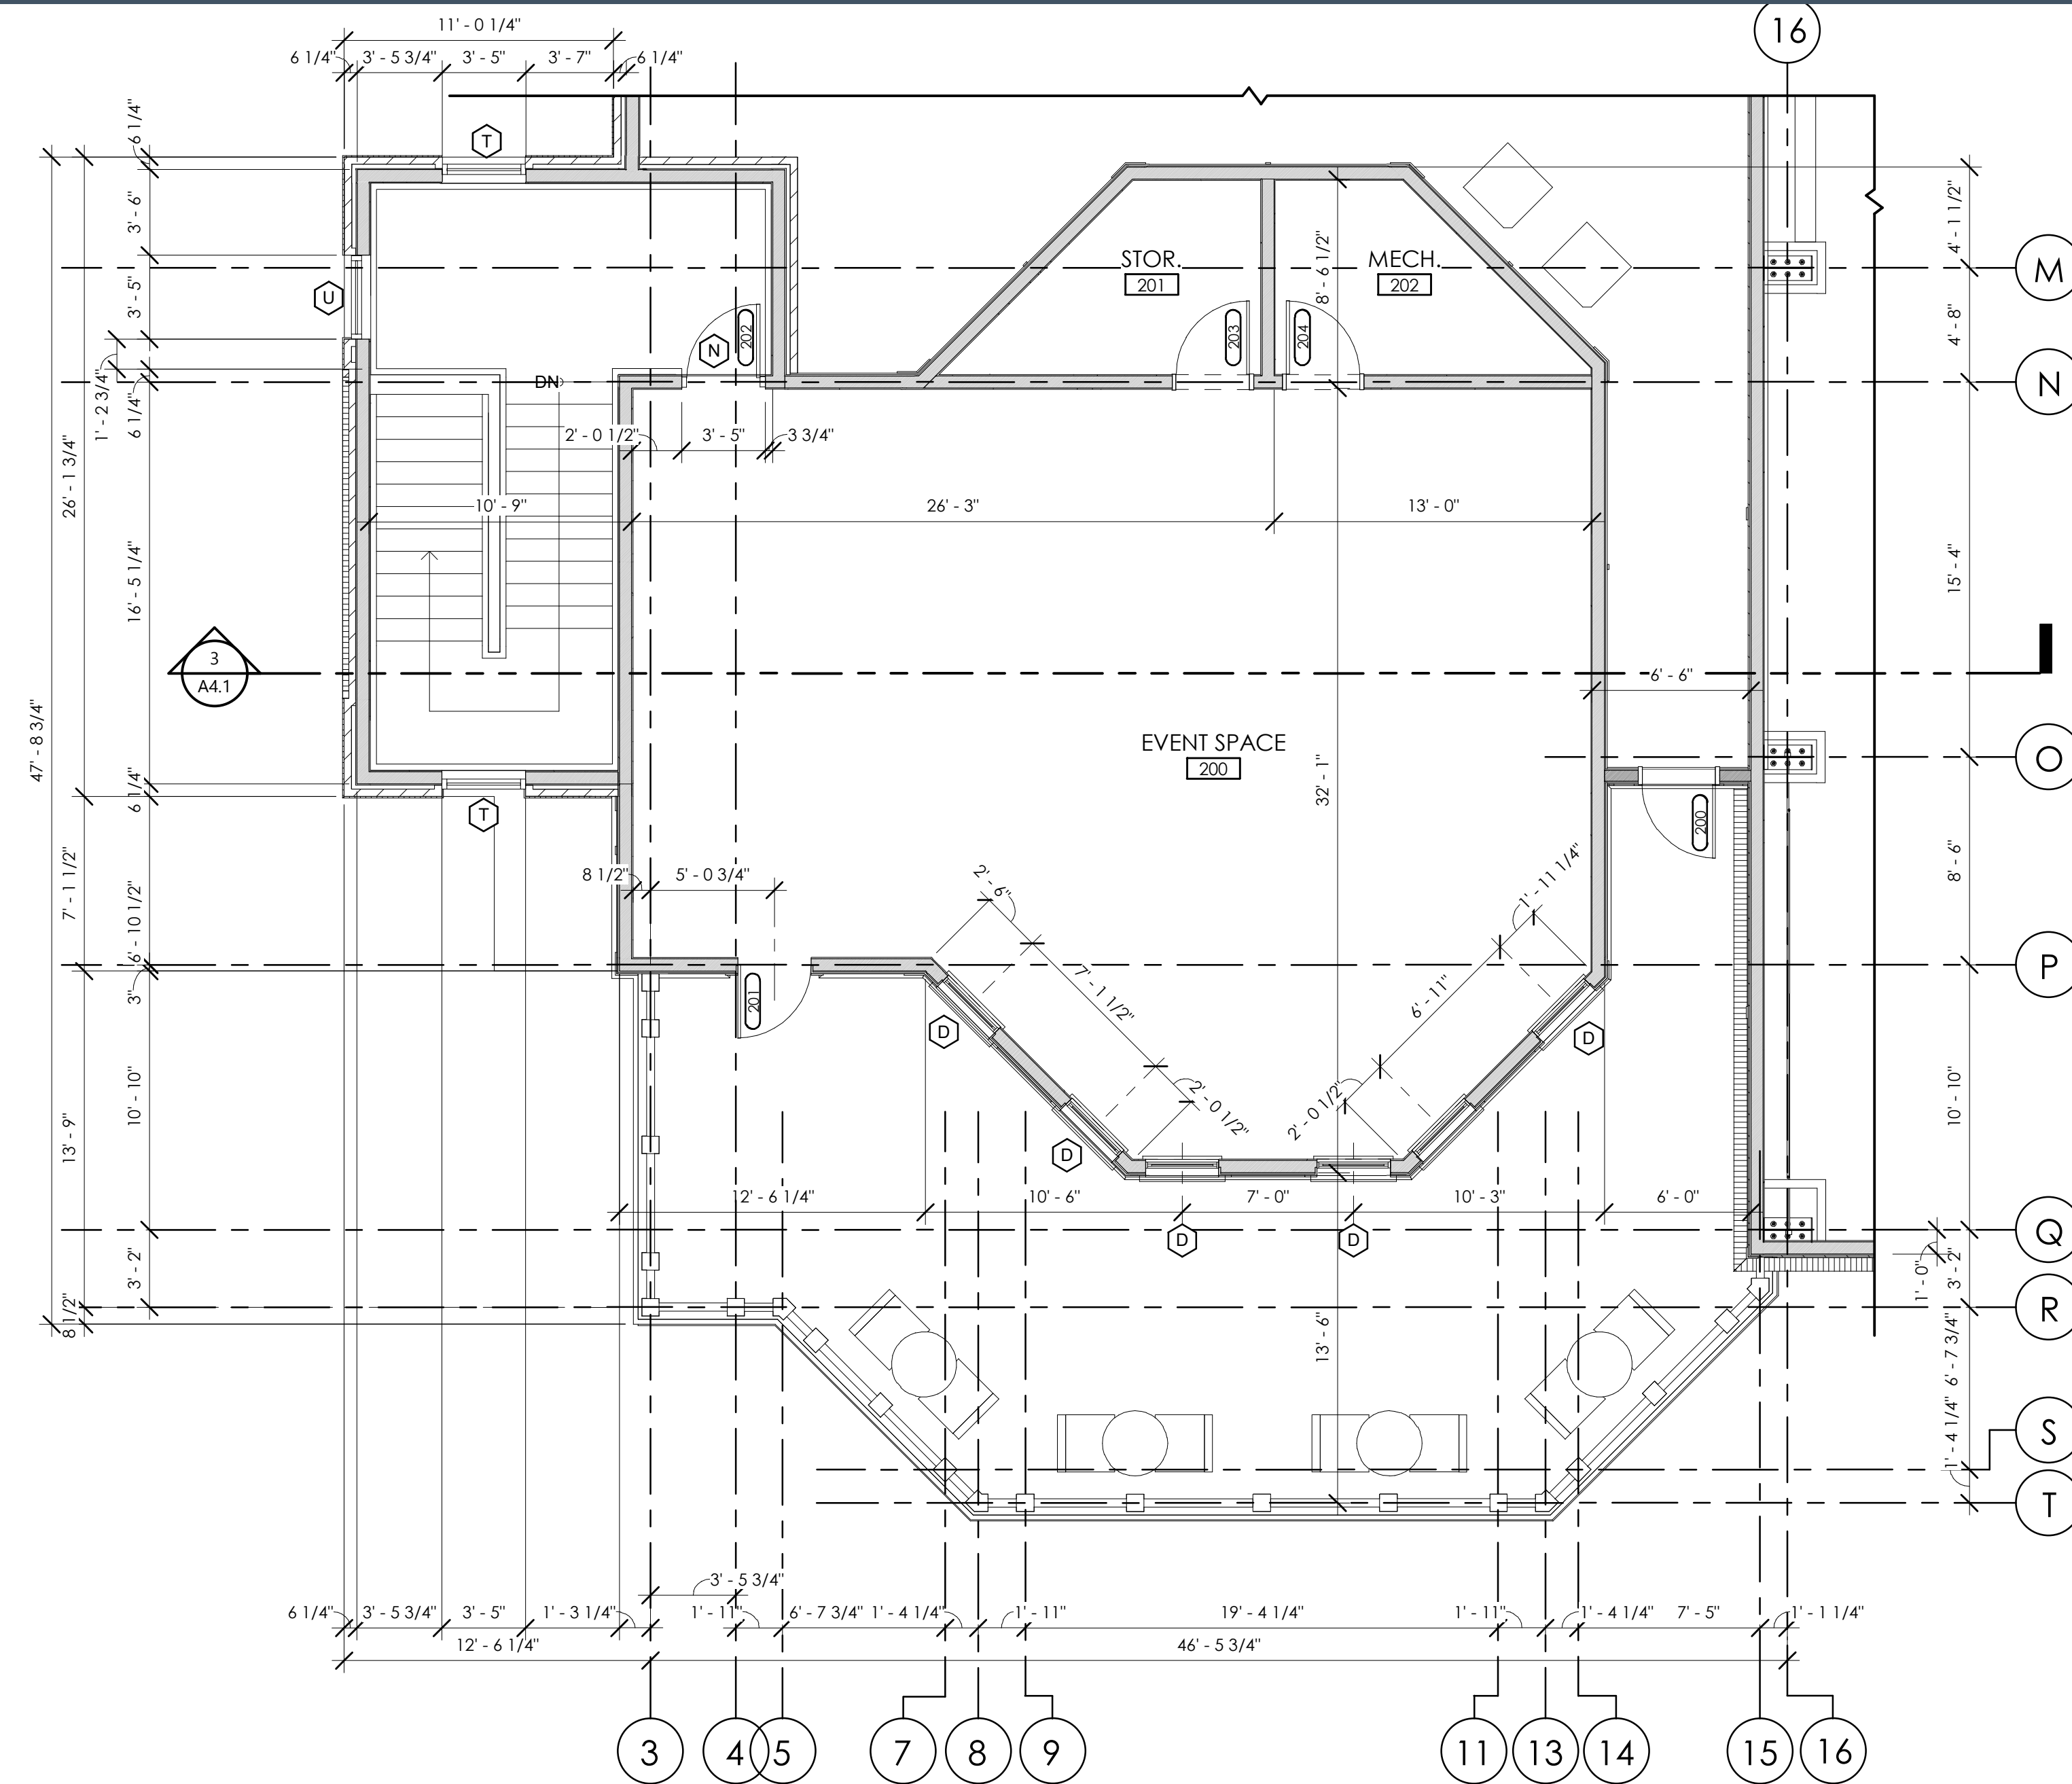

2 SECOND FLOOR - ENLARGED 3
A2.2
3/16" = 1'-0"



COURT
ATKINS
GROUP

POST OFFICE BOX 3978
BLUFFTON, SC 29910
PH: 843.815.2557
FX: 843.815.2547

WWW.COURTATKINS.COM

LOWCOUNTRY PICKLEBALL CLUB

50 ESTATE DRIVE - BLUFFTON, SOUTH CAROLINA 29910

© COPYRIGHT 2023 COURT ATKINS GROUP
THIS DRAWING IS THE PROPERTY OF THE ARCHITECT AND IS NOT TO BE REPRODUCED IN WHOLE OR IN PART BY ANY MEANS OR METHOD WITHOUT THE EXPRESS WRITTEN CONSENT OF THE ARCHITECT. ANY UNAUTHORIZED REPRODUCTION OR REUSE OF THESE DOCUMENTS WILL RESULT IN LEGAL ACTION.

PROJECT INFO

Date
2023.03.29

Project No.
21-111

ISSUE

NO.	REV.	DATE	DESCRIPTION
1			

SHEET TITLE

SECOND FLOOR
PLAN

A2.2



POST OFFICE BOX 3978
BLUFFTON, SC 29910
PH: 843.815.2557
FX: 843.815.2547
WWW.COURTATKINS.COM

LOWCOUNTRY PICKLEBALL CLUB
50 ESTATE DRIVE - BLUFFTON, SOUTH CAROLINA 29910

© COPYRIGHT 2023 COURT ATKINS GROUP
THIS DRAWING IS THE PROPERTY OF THE ARCHITECT AND IS NOT TO BE REPRODUCED IN WHOLE OR IN PART BY ANY MEANS OR METHOD WITHOUT THE EXPRESS WRITTEN CONSENT OF THE ARCHITECT. ANY UNAUTHORIZED REPRODUCTION OR REUSE OF THESE DOCUMENTS WILL RESULT IN LEGAL ACTION.

PROJECT INFO

Date
2023.03.29
Project No.
21-111


ISSUE

NO.	REV.	DATE	DESCRIPTION
-----	------	------	-------------

SHEET TITLE

SECOND FLOOR - ENLARGED 1

A2.2A

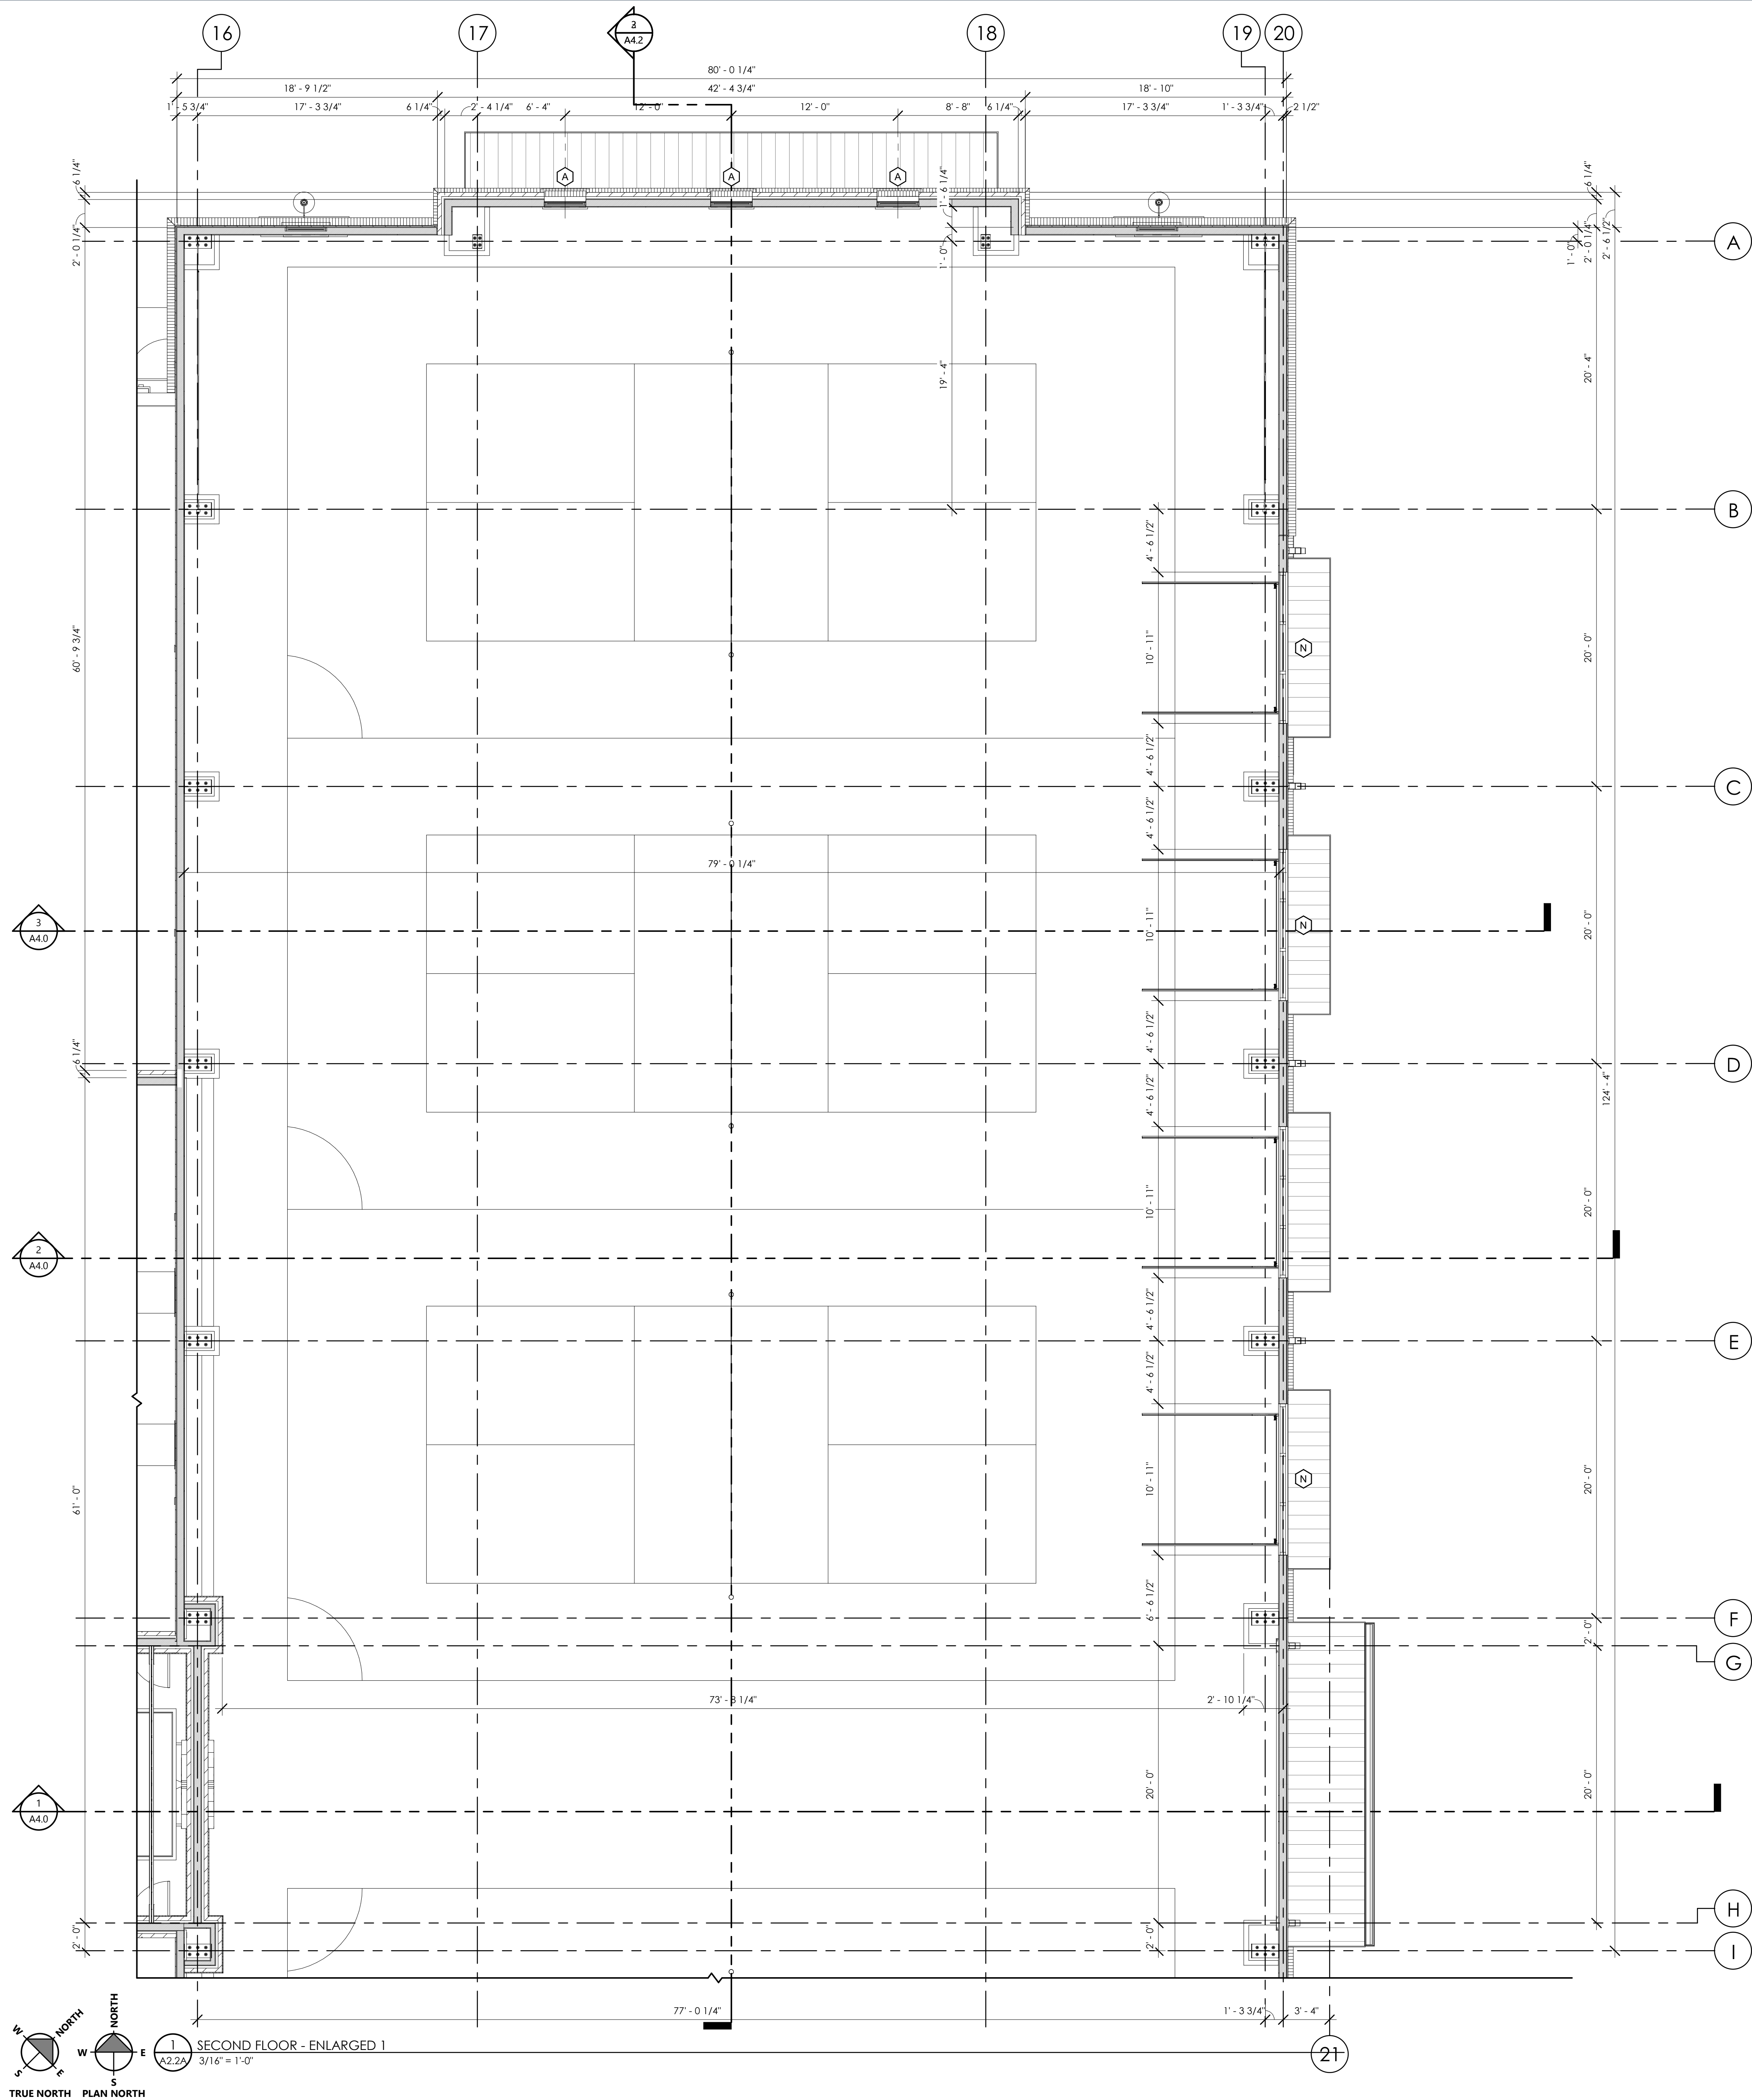



POST OFFICE BOX 3978
BLUFFTON, SC 29910
PH: 843.815.2557
FX: 843.815.2547
WWW.COURTATKINS.COM

LOWCOUNTRY PICKLEBALL CLUB
50 ESTATE DRIVE - BLUFFTON, SOUTH CAROLINA 29910

© COPYRIGHT 2023 COURT ATKINS GROUP -
THIS DRAWING IS THE PROPERTY OF THE
ARCHITECT AND IS NOT TO BE REPRODUCED IN
WHOLE OR IN PART BY ANY MEANS OR METHOD
WITHOUT THE EXPRESS WRITTEN CONSENT OF THE
ARCHITECT. ANY UNAUTHORIZED
REPRODUCTION OR REUSE OF THESE
DOCUMENTS WILL RESULT IN LEGAL ACTION.

PROJECT INFO

Date
2023.03.29
Project No.
21-111


ISSUE



NO. REV. DATE DESCRIPTION

SHEET TITLE

SECOND FLOOR -
ENLARGED 2

A2.2B

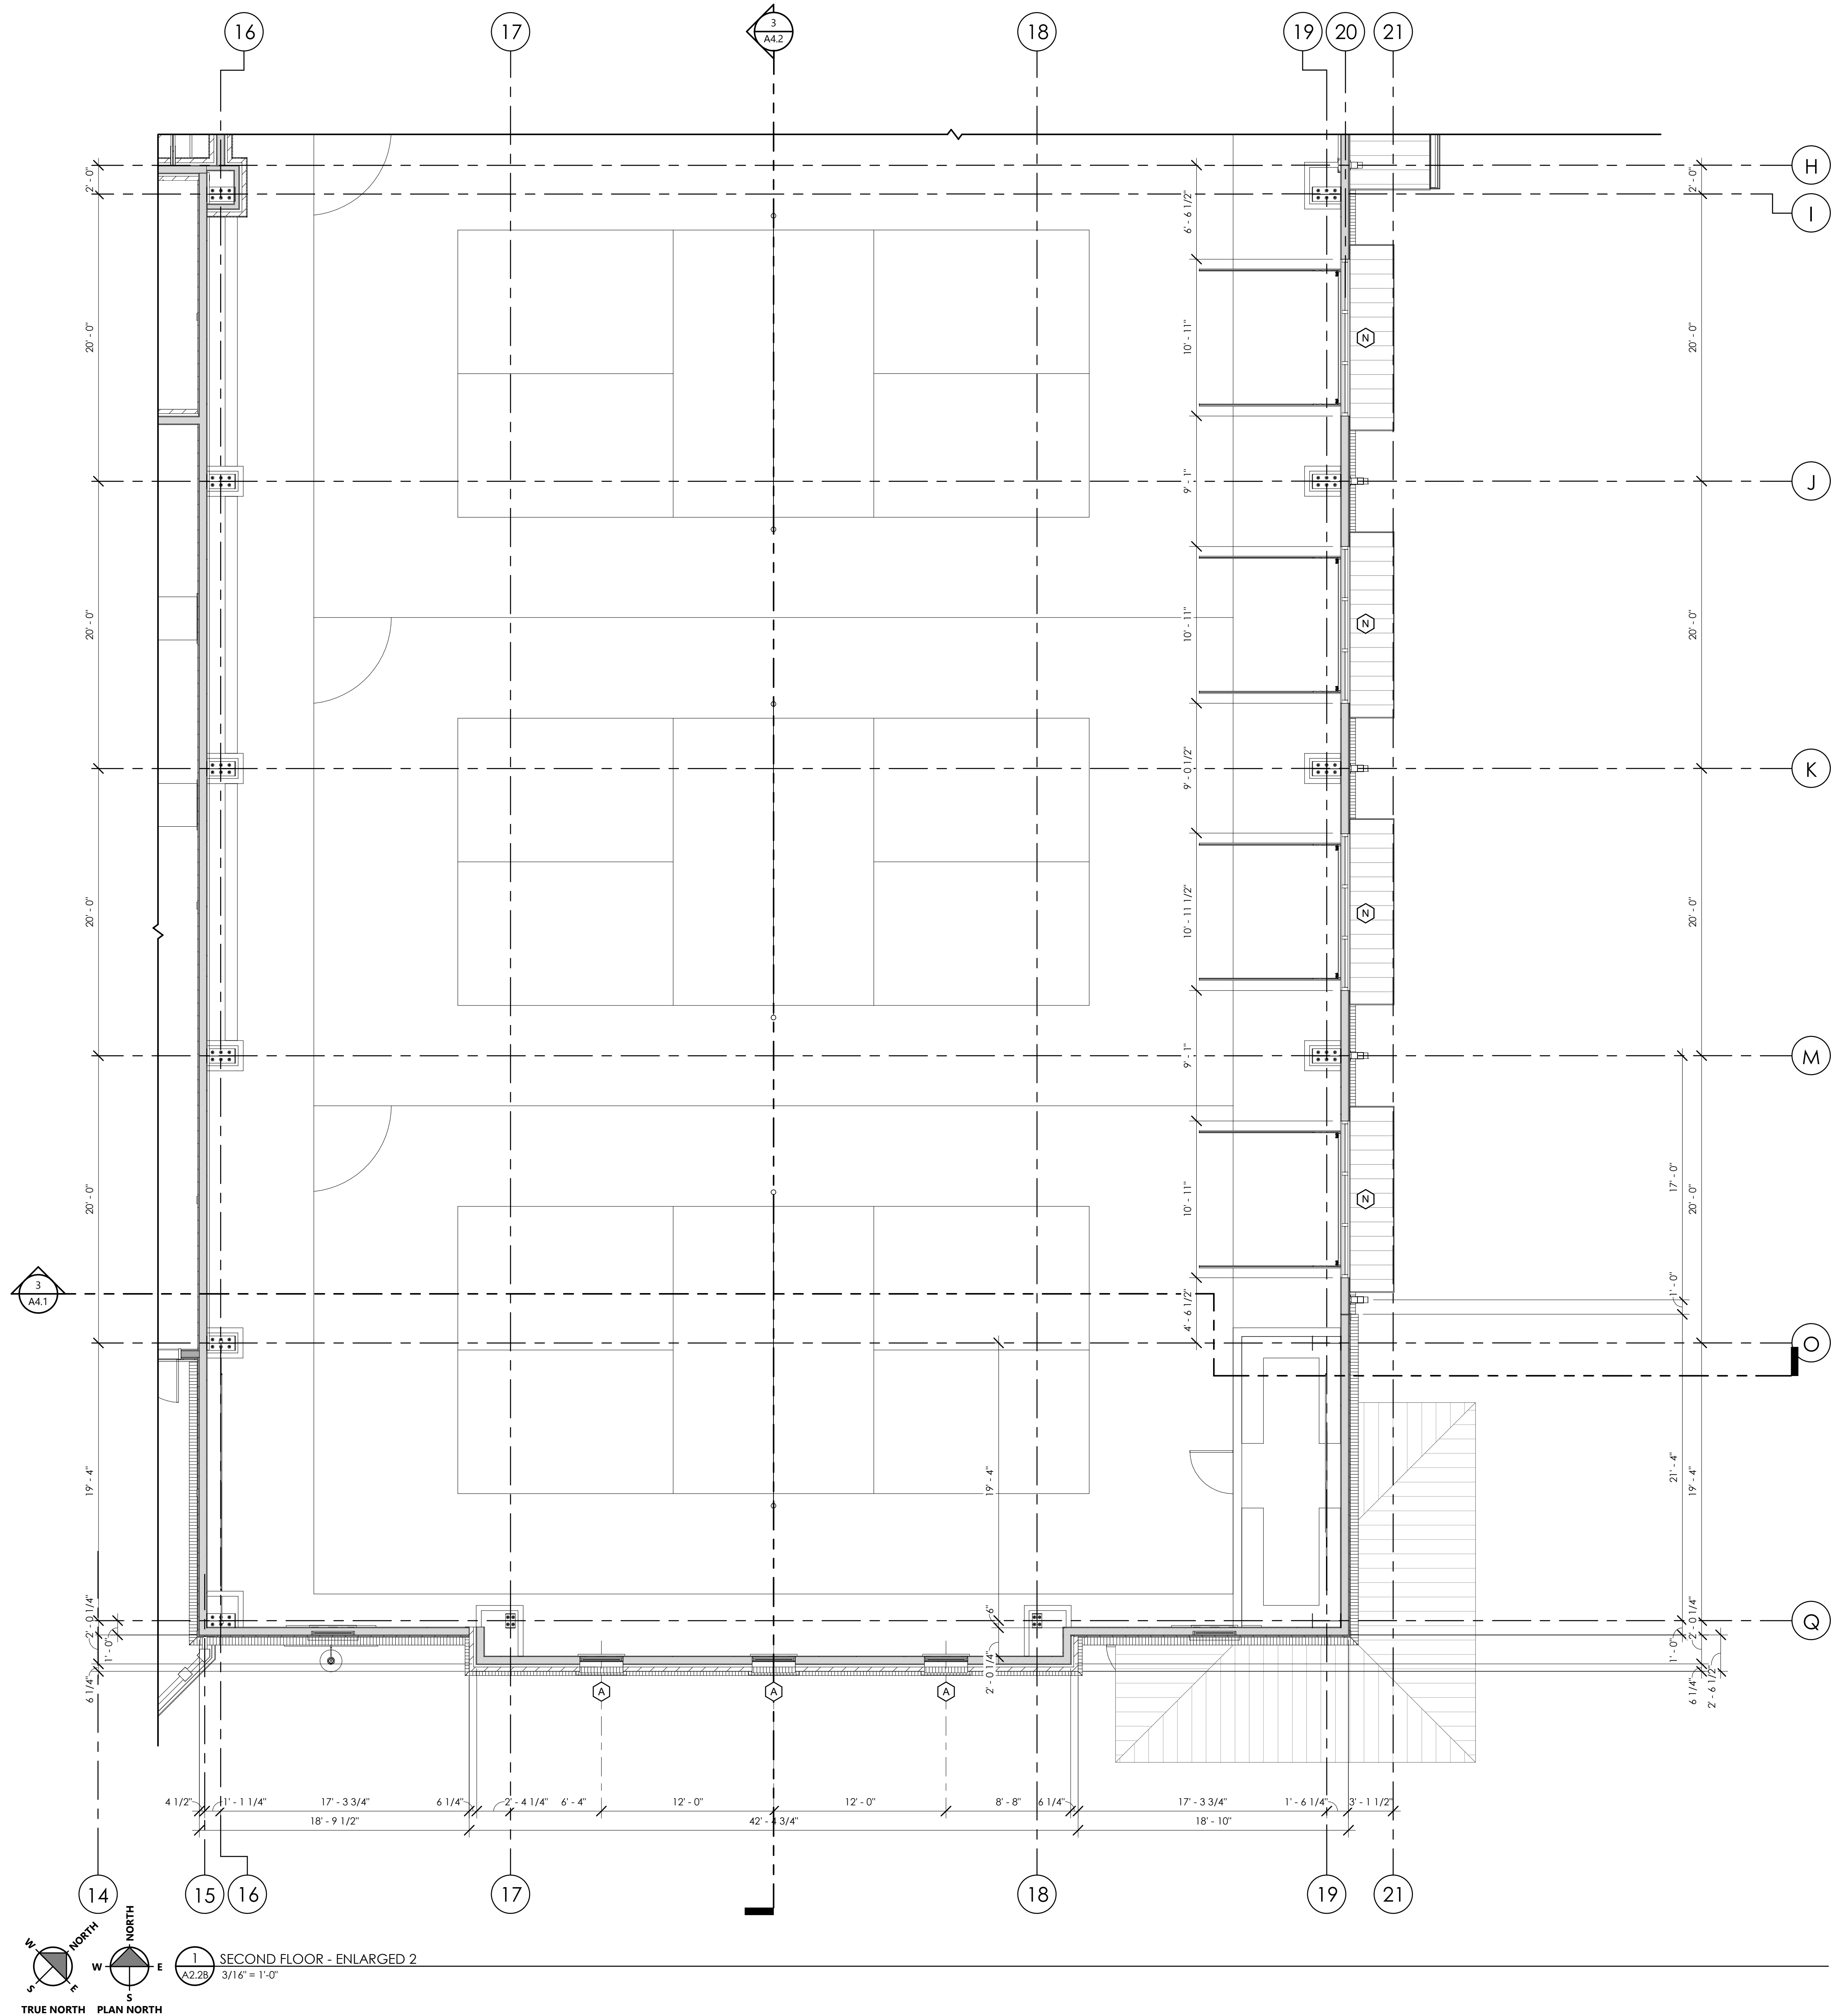

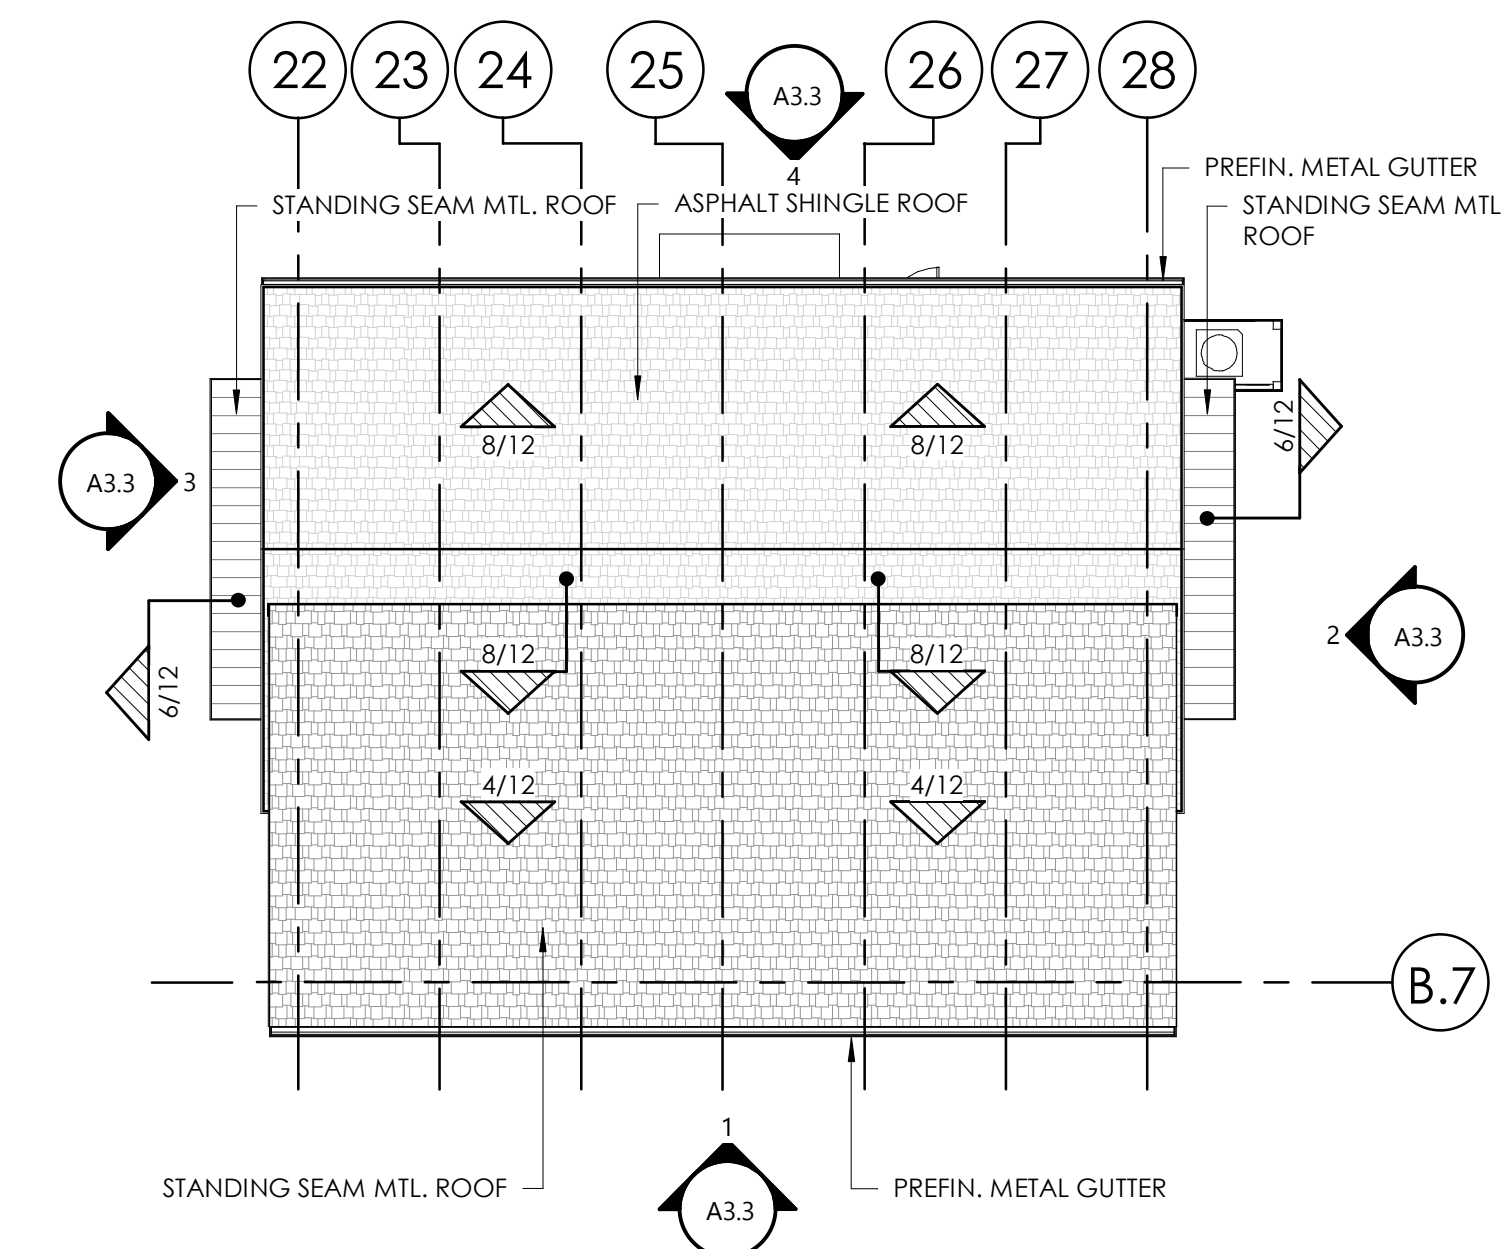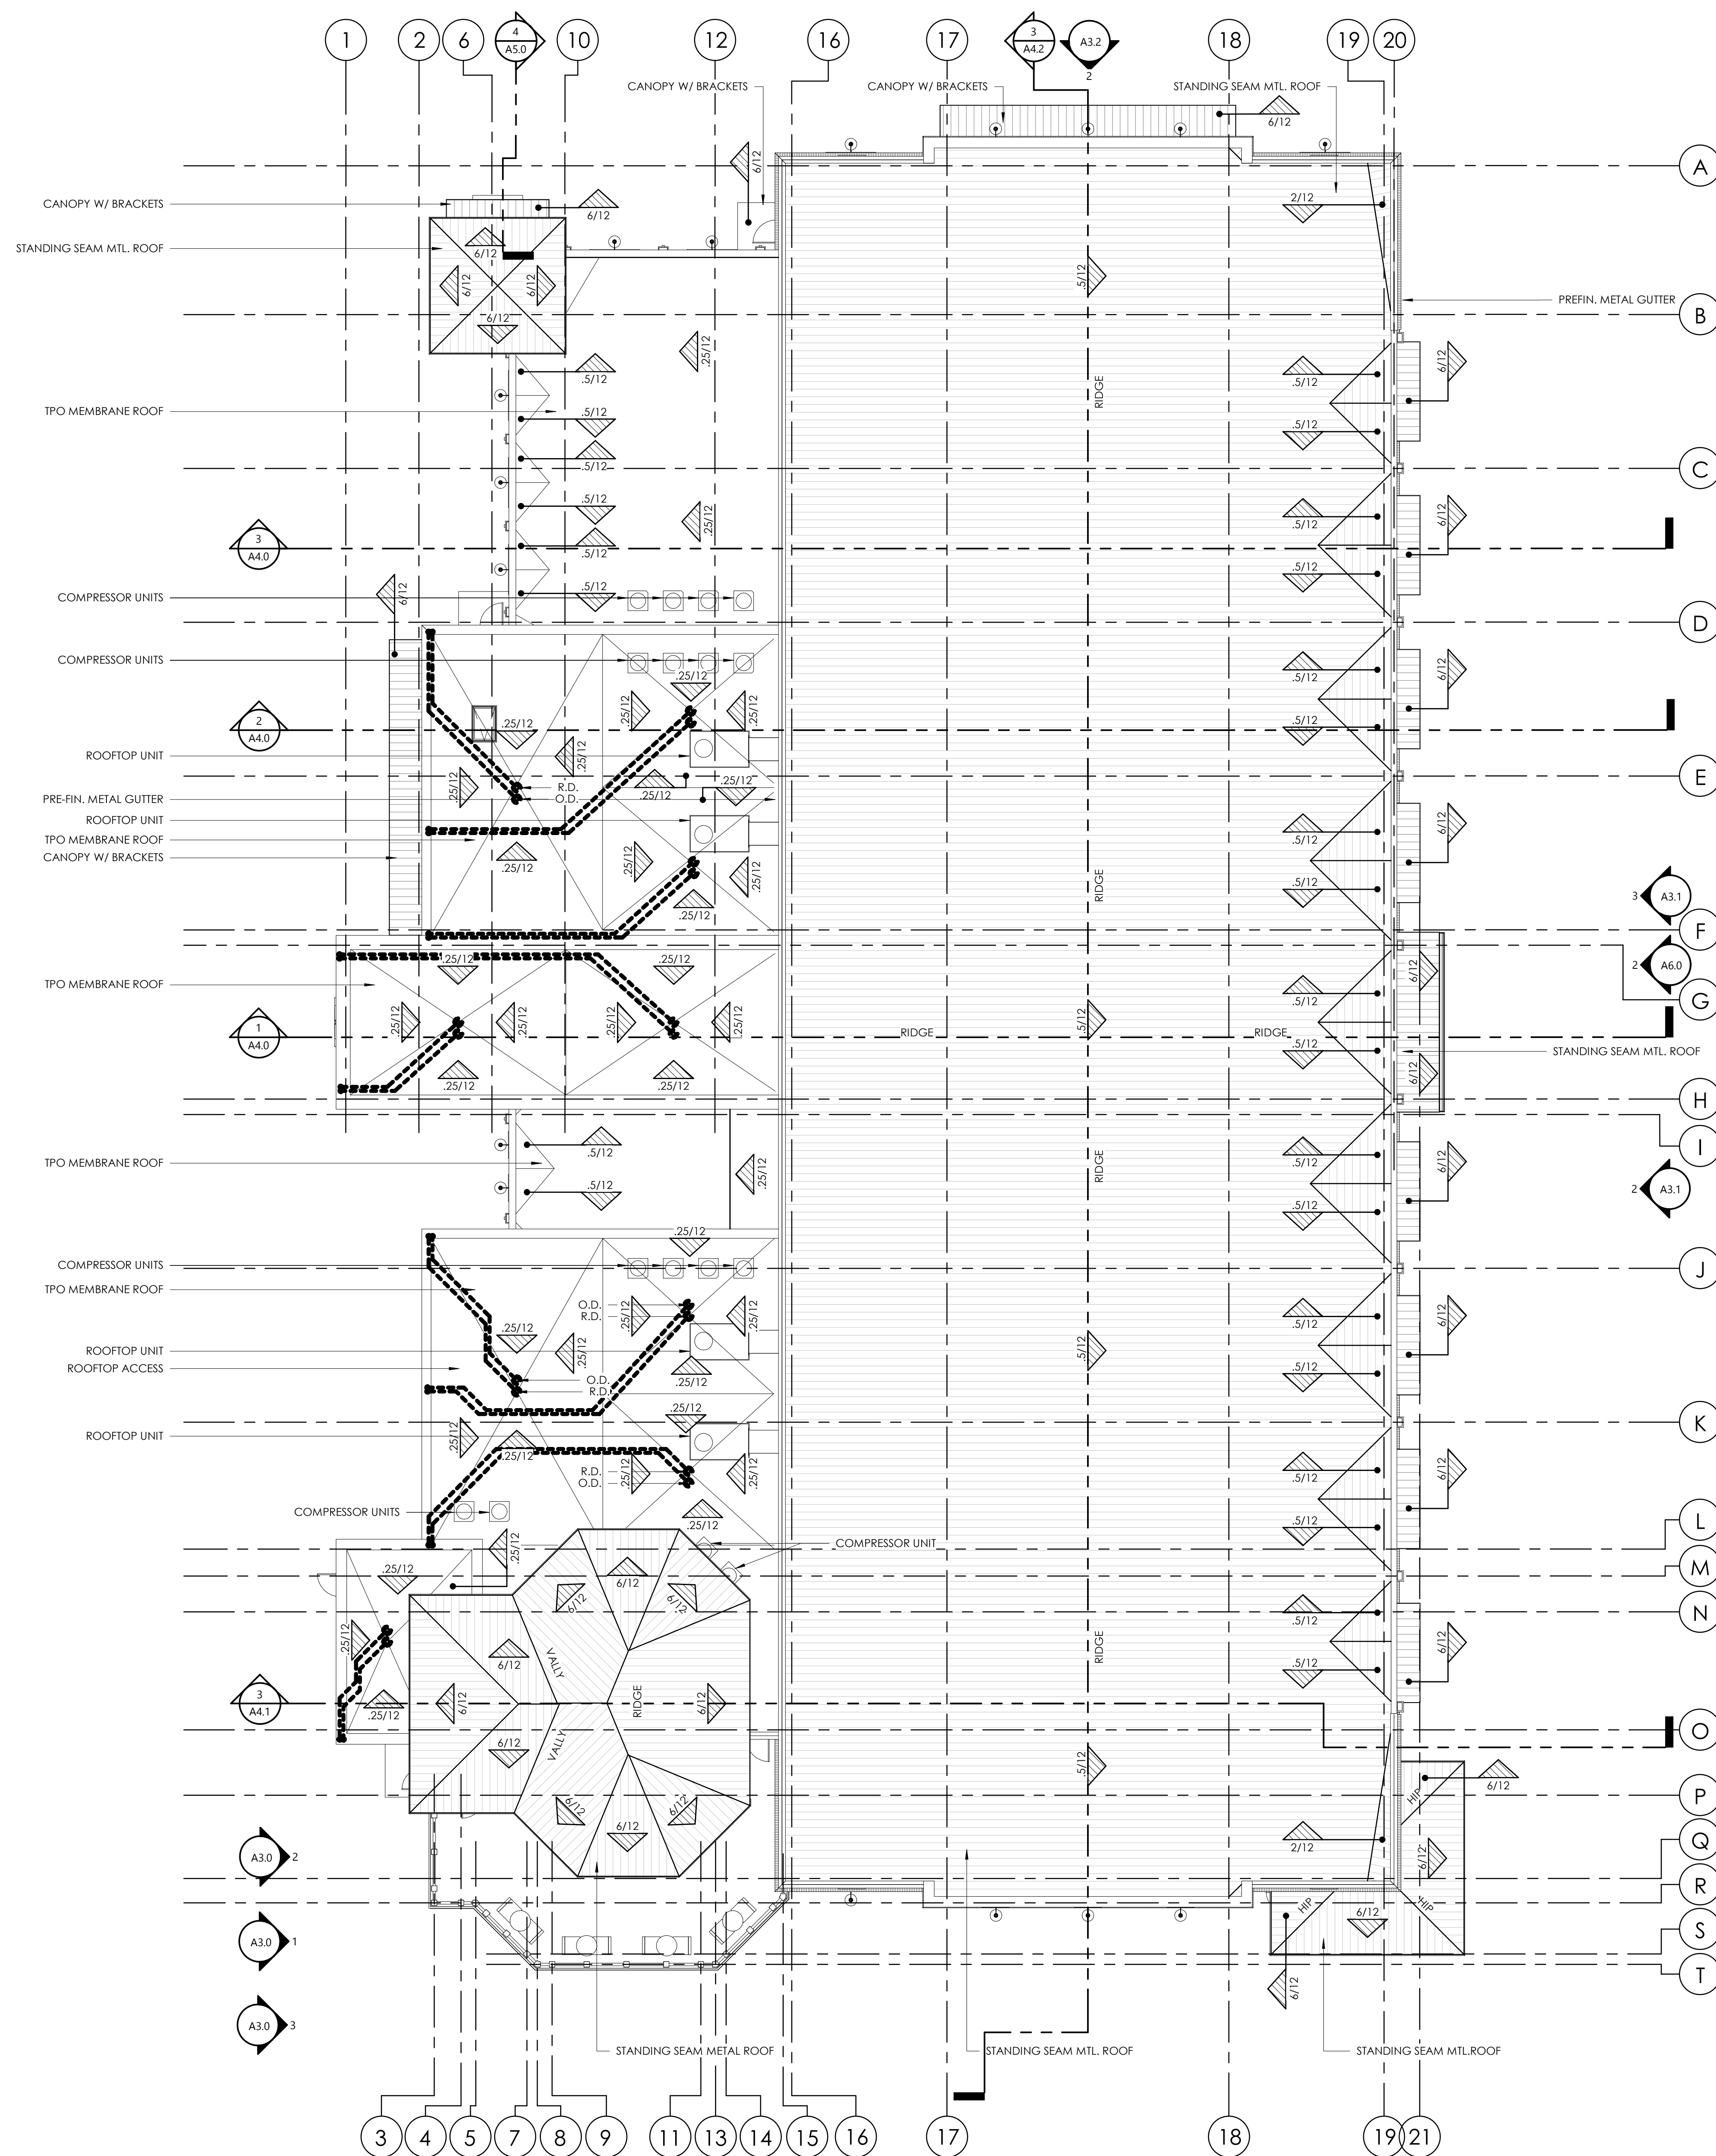

PROJECT INFO

Date
2023.03.29


Project No.
21-111

ISSUE

NO. REV. DATE DESCRIPTION


SHEET TITLE

ROOF PLAN

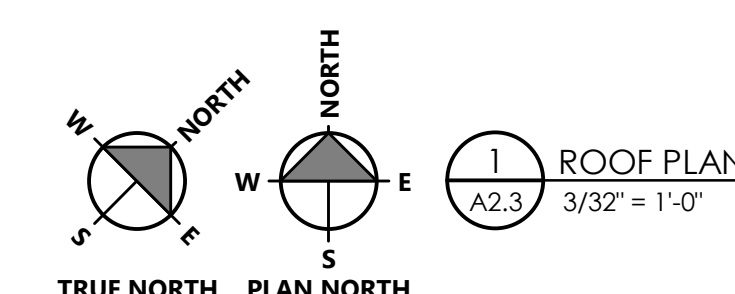




1
A3.0
FRONT EXTERIOR ELEVATION - COMPOSITE
3/32" = 1'-0"

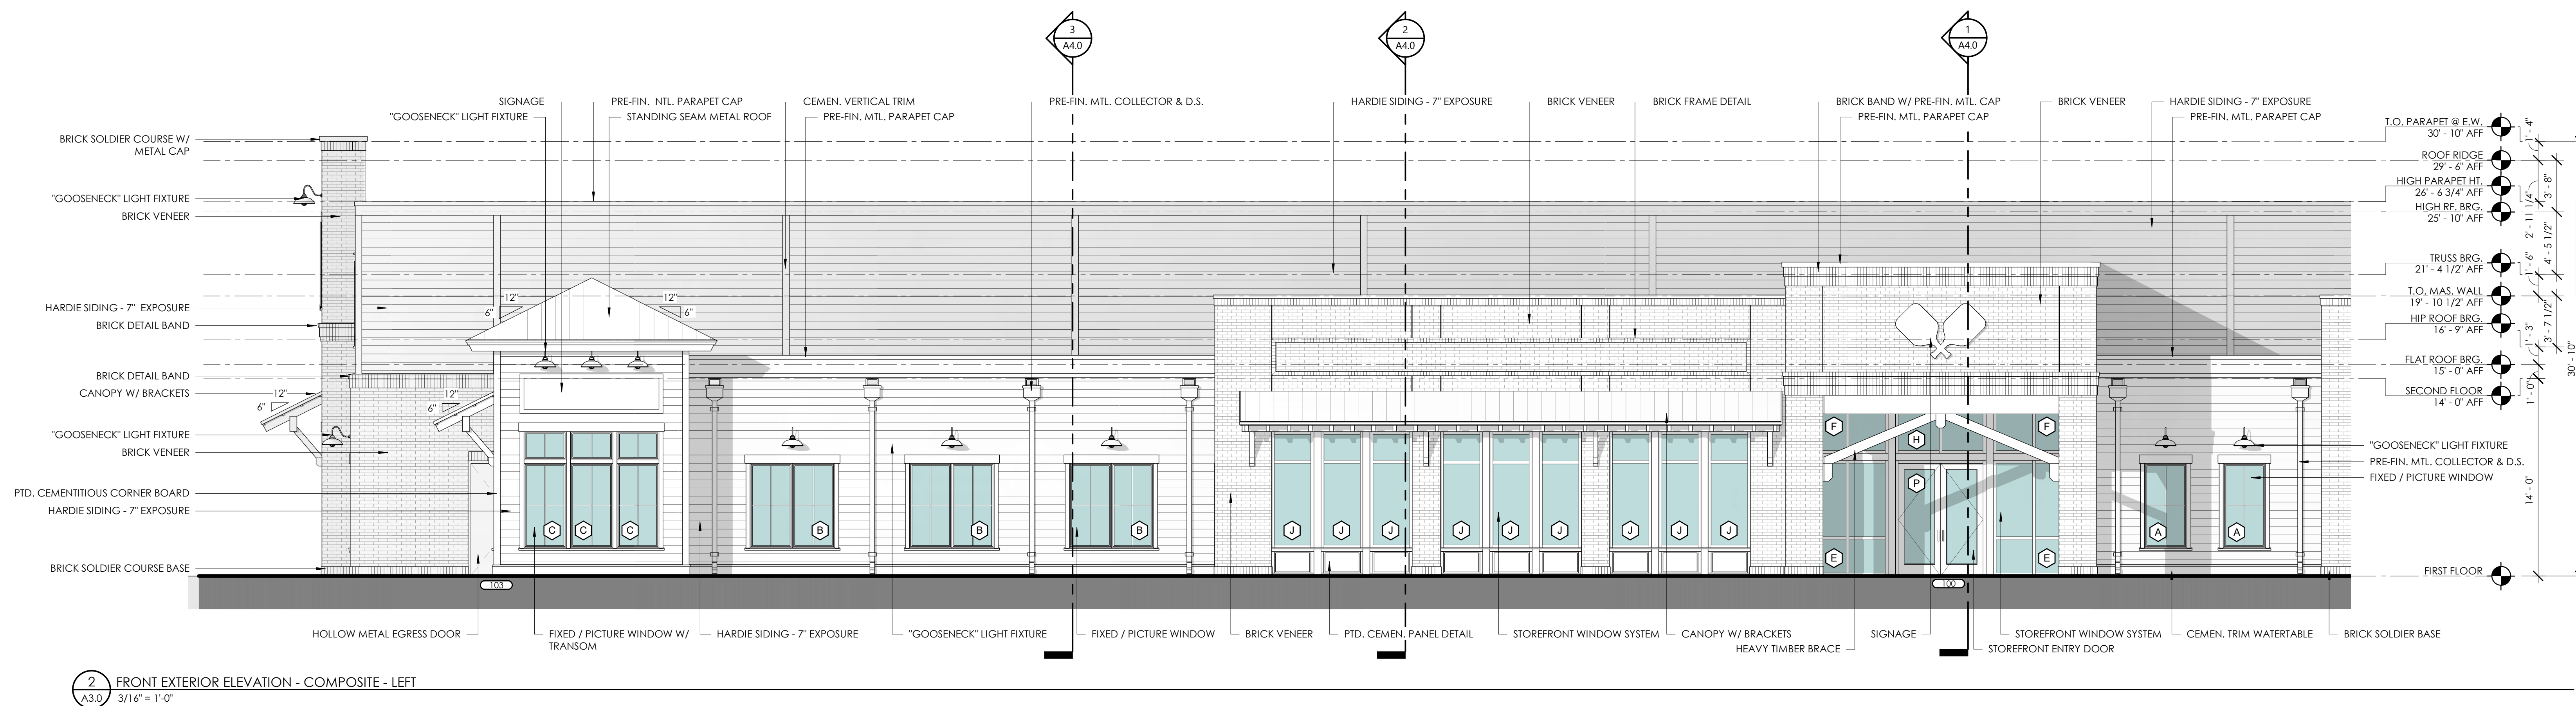

2
A3.0
FRONT EXTERIOR ELEVATION - COMPOSITE - LEFT
3/16" = 1'-0"

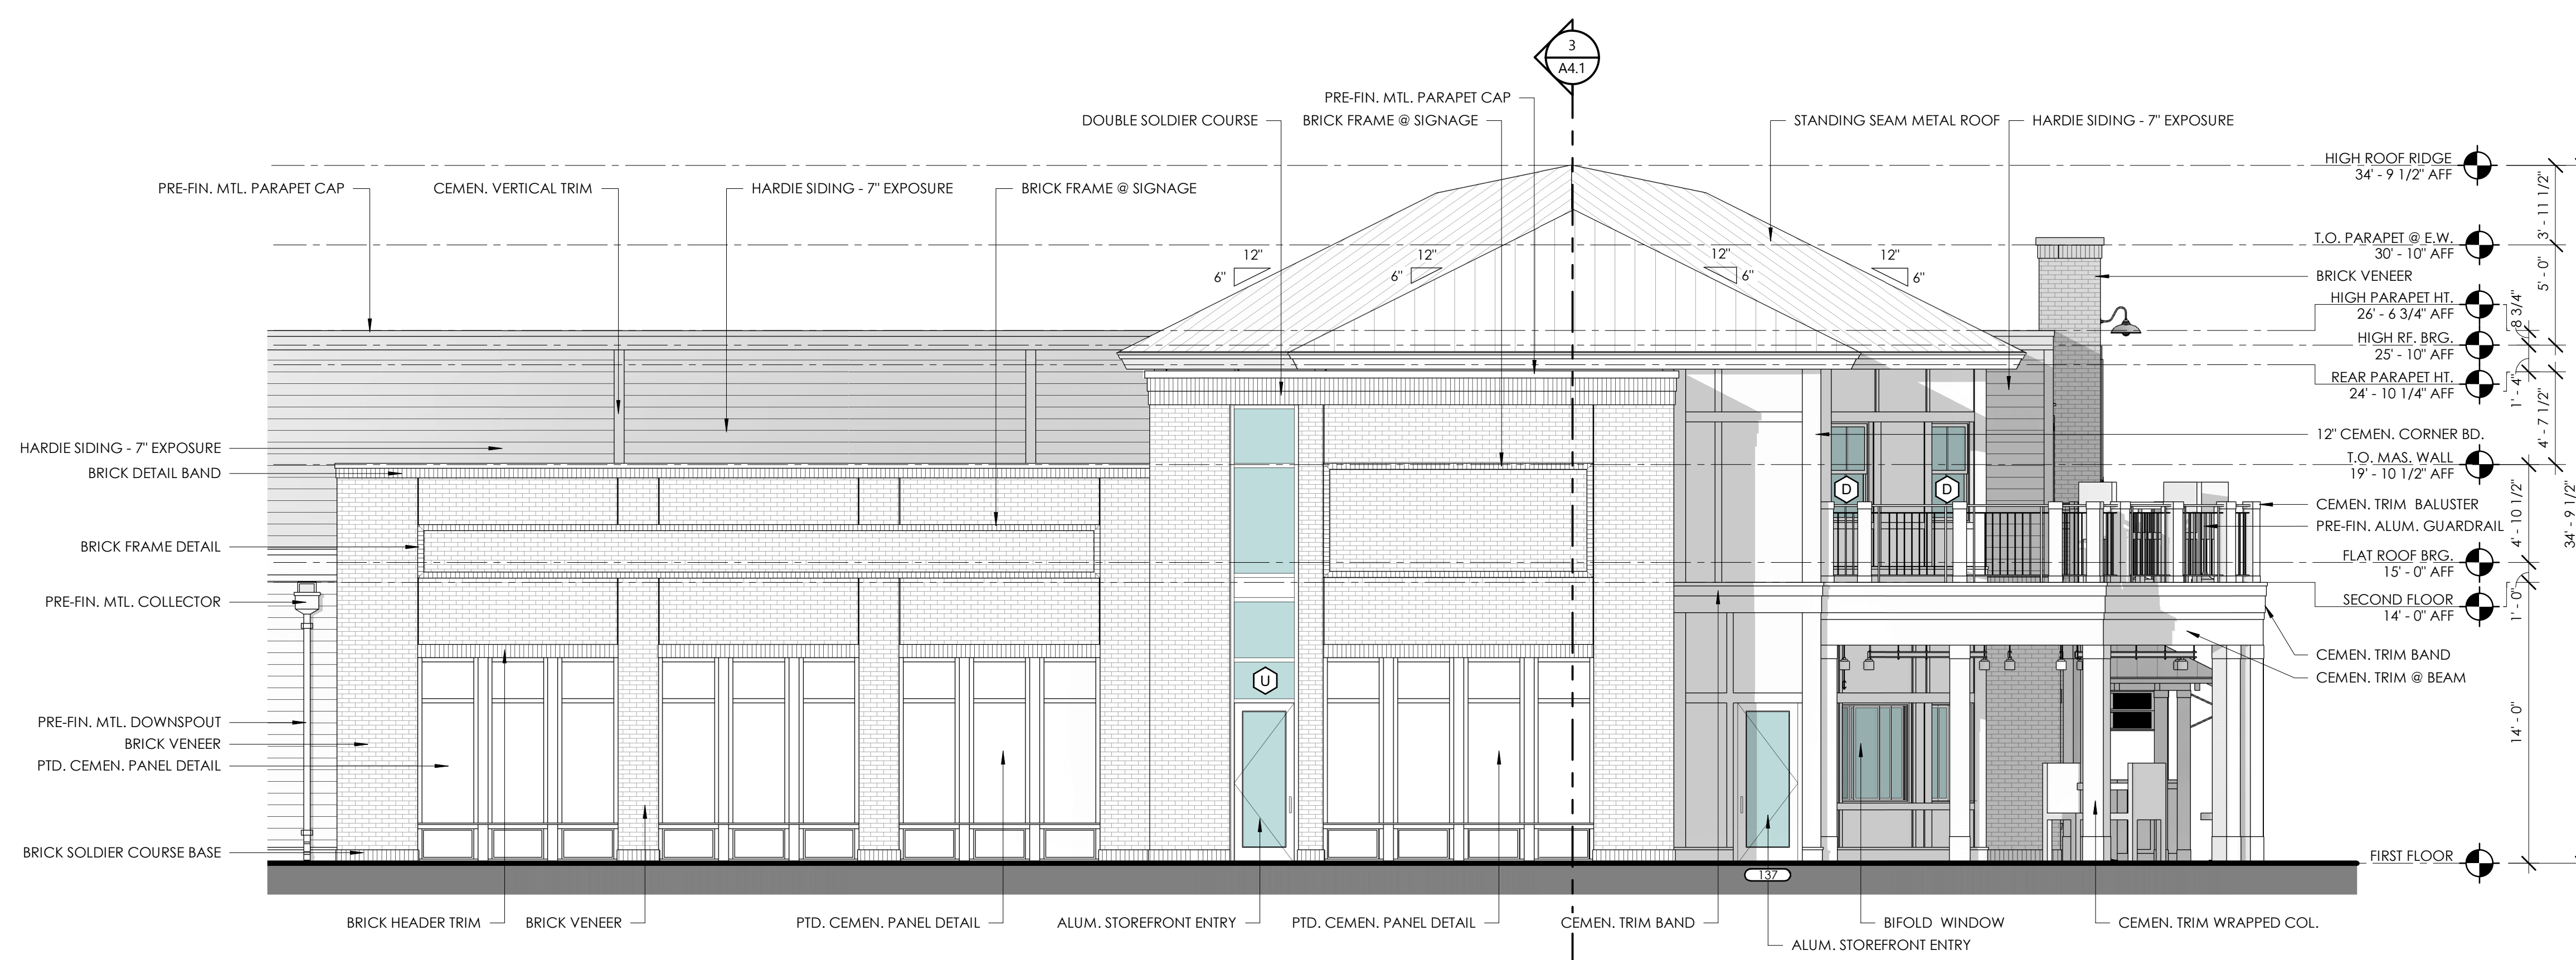

3
A3.0
FRONT EXTERIOR ELEVATION - COMPOSITE - RIGHT
3/16" = 1'-0"

LOWCOUNTRY PICKLEBALL CLUB
50 ESTATE DRIVE - BLUFFTON, SOUTH CAROLINA 29910

© COPYRIGHT 2023 COURT ATKINS GROUP
THIS DRAWING IS THE PROPERTY OF THE ARCHITECT AND IS NOT TO BE REPRODUCED IN WHOLE OR IN PART BY ANY MEANS OR METHOD WITHOUT THE EXPRESS WRITTEN CONSENT OF THE ARCHITECT. ANY UNAUTHORIZED REPRODUCTION OR REUSE OF THESE DOCUMENTS WILL RESULT IN LEGAL ACTION.

PROJECT INFO

Date
2023.03.29

Project No.
21-111

ISSUE


NO. REV. DATE DESCRIPTION

SHEET TITLE


**BUILDING
ELEVATIONS**

A3.0

1 REAR EXTERIOR ELEVATION - COMPOSITE
A3.1 3/32" = 1'-0"

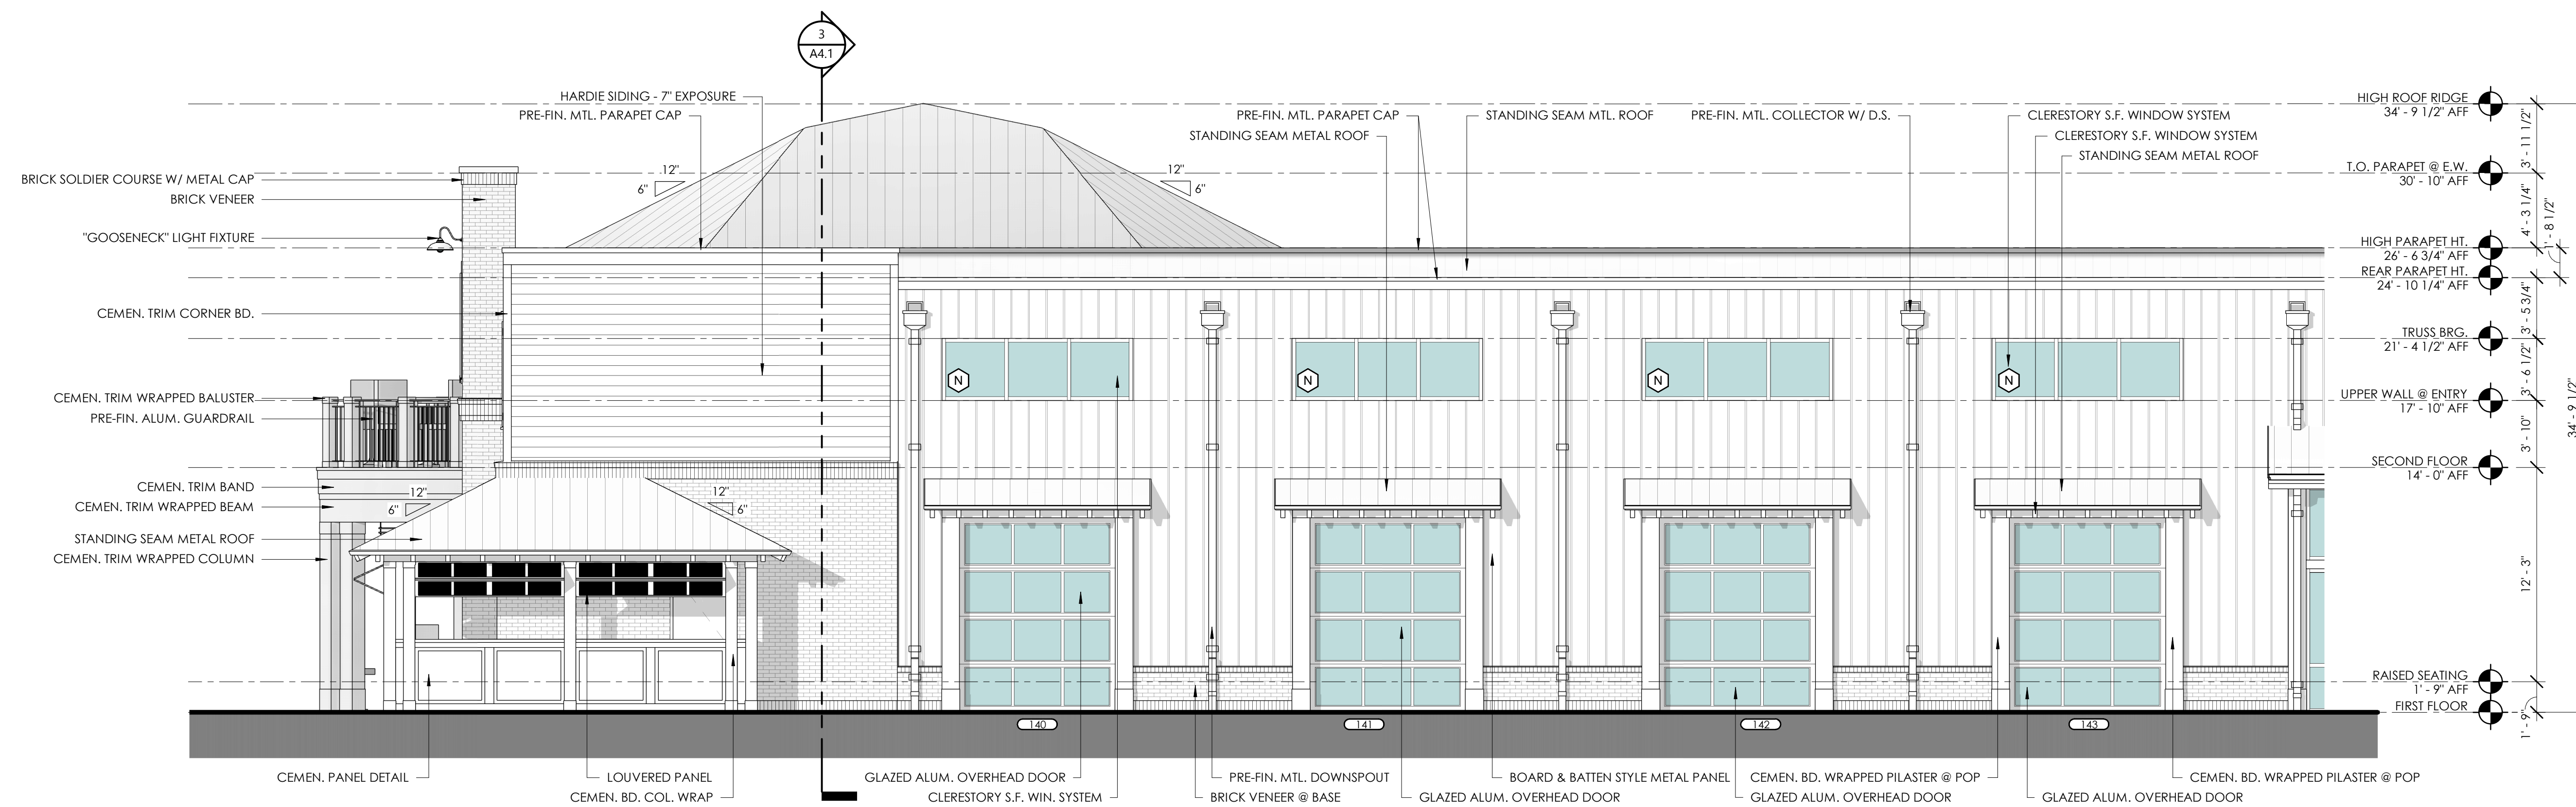

2 REAR EXTERIOR ELEVATION - COMPOSITE - LEFT
A3.1 3/16" = 1'-0"

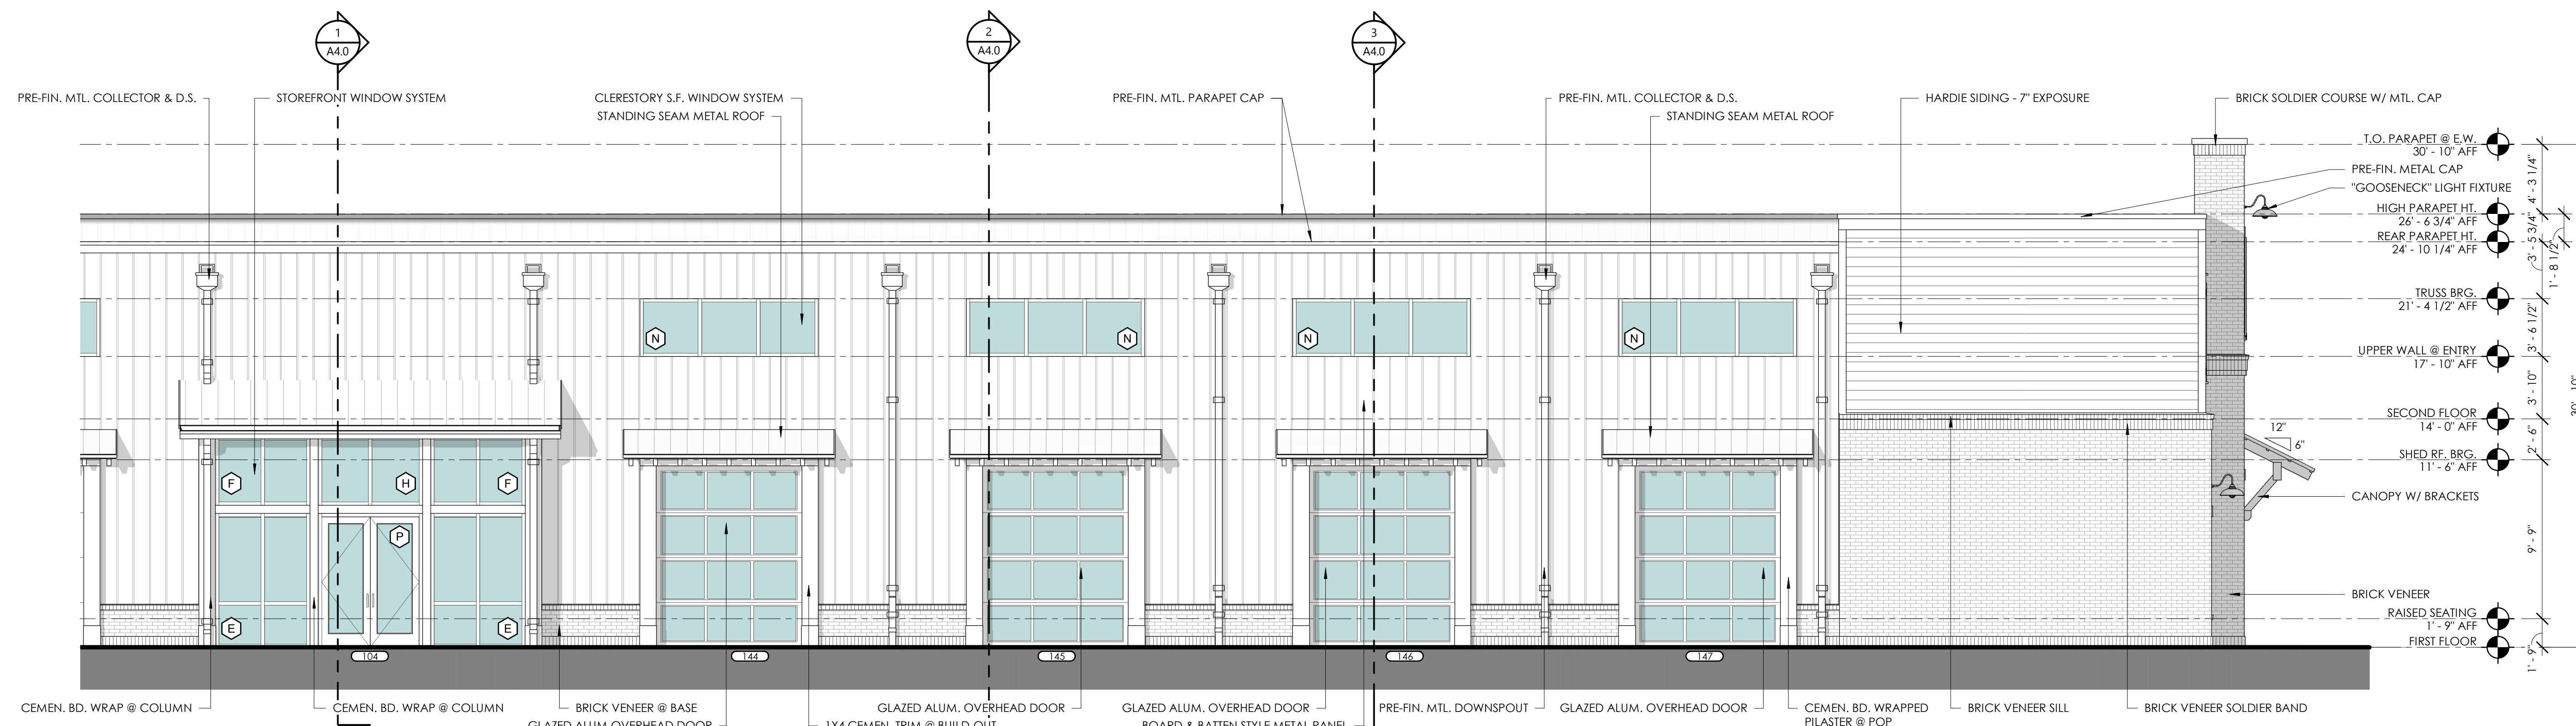

3 REAR EXTERIOR ELEVATION - COMPOSITE - RIGHT
A3.1 3/16" = 1'-0"

LOWCOUNTRY PICKLEBALL CLUB
50 ESTATE DRIVE - BLUFFTON, SOUTH CAROLINA 29910

© COPYRIGHT 2023 COURT ATKINS GROUP
THIS DRAWING IS THE PROPERTY OF THE ARCHITECT AND IS NOT TO BE REPRODUCED IN WHOLE OR IN PART BY ANY MEANS OR METHOD WITHOUT THE EXPRESS WRITTEN CONSENT OF THE ARCHITECT. ANY UNAUTHORIZED REPRODUCTION OR REUSE OF THESE DOCUMENTS WILL RESULT IN LEGAL ACTION.

PROJECT INFO

Date
2023.03.29

Project No.
21-111



ISSUE

NO.	REV.	DATE	DESCRIPTION

SHEET TITLE

BUILDING
ELEVATIONS

A3.1

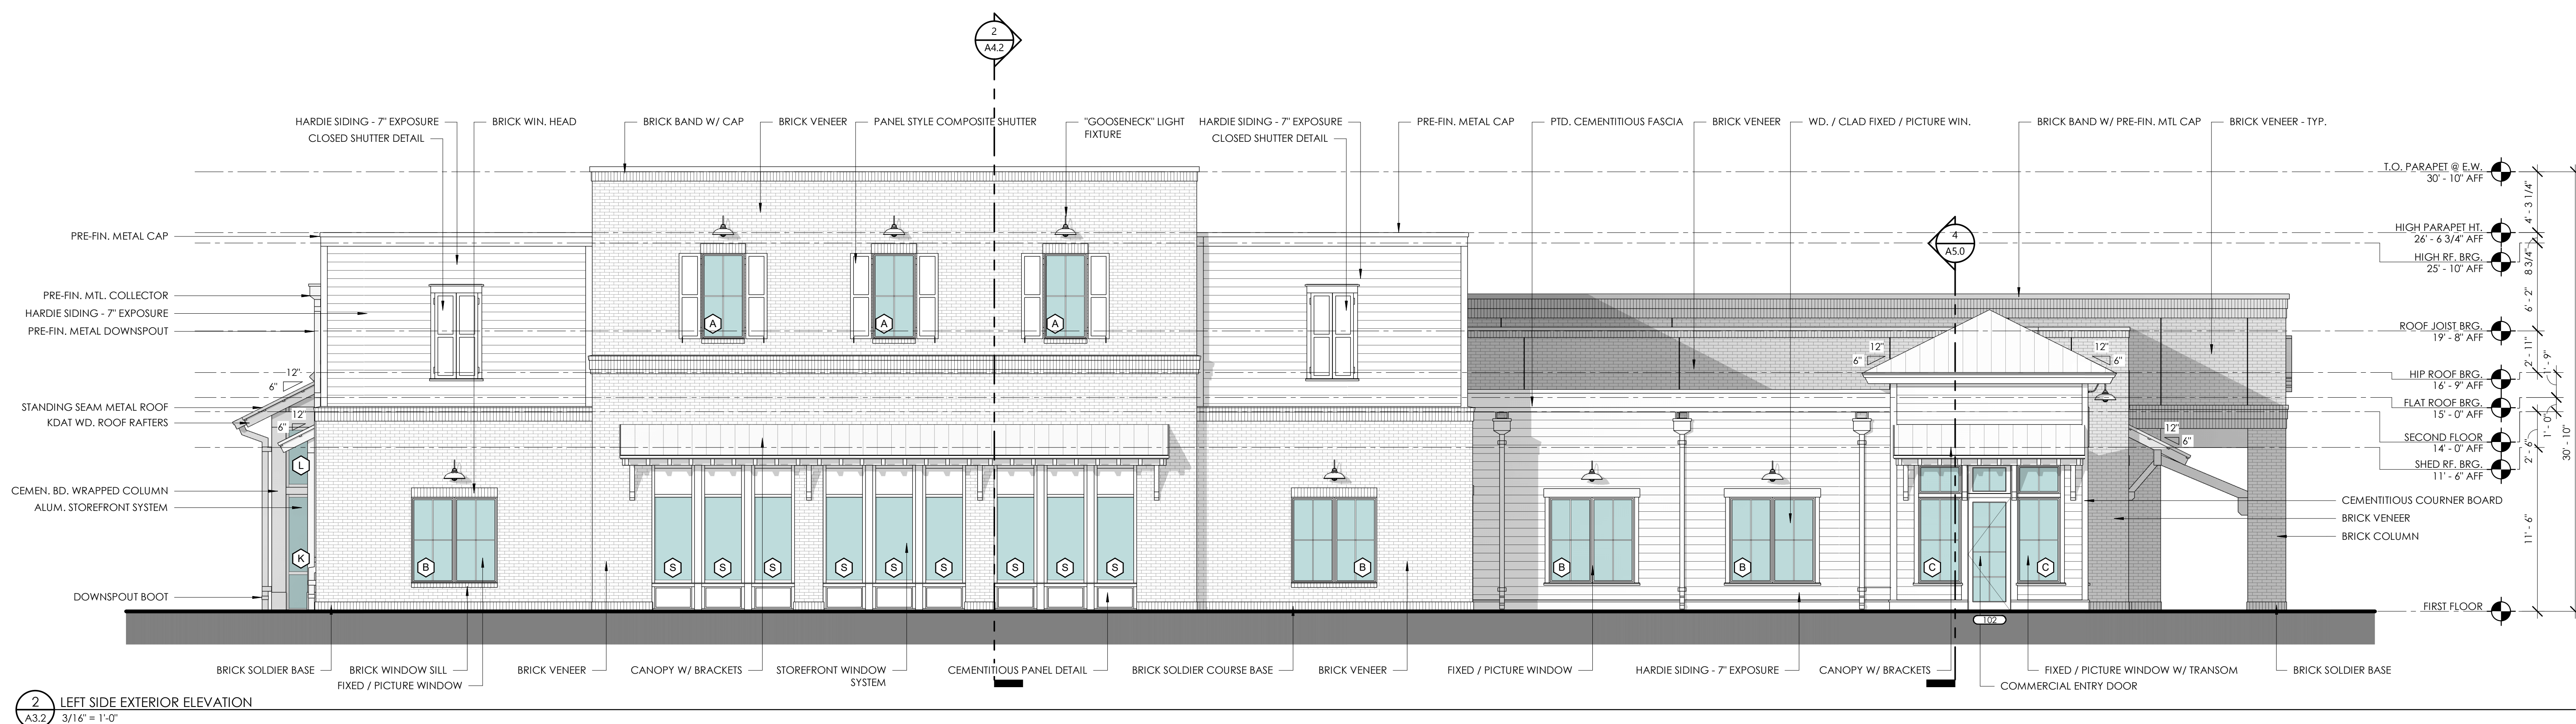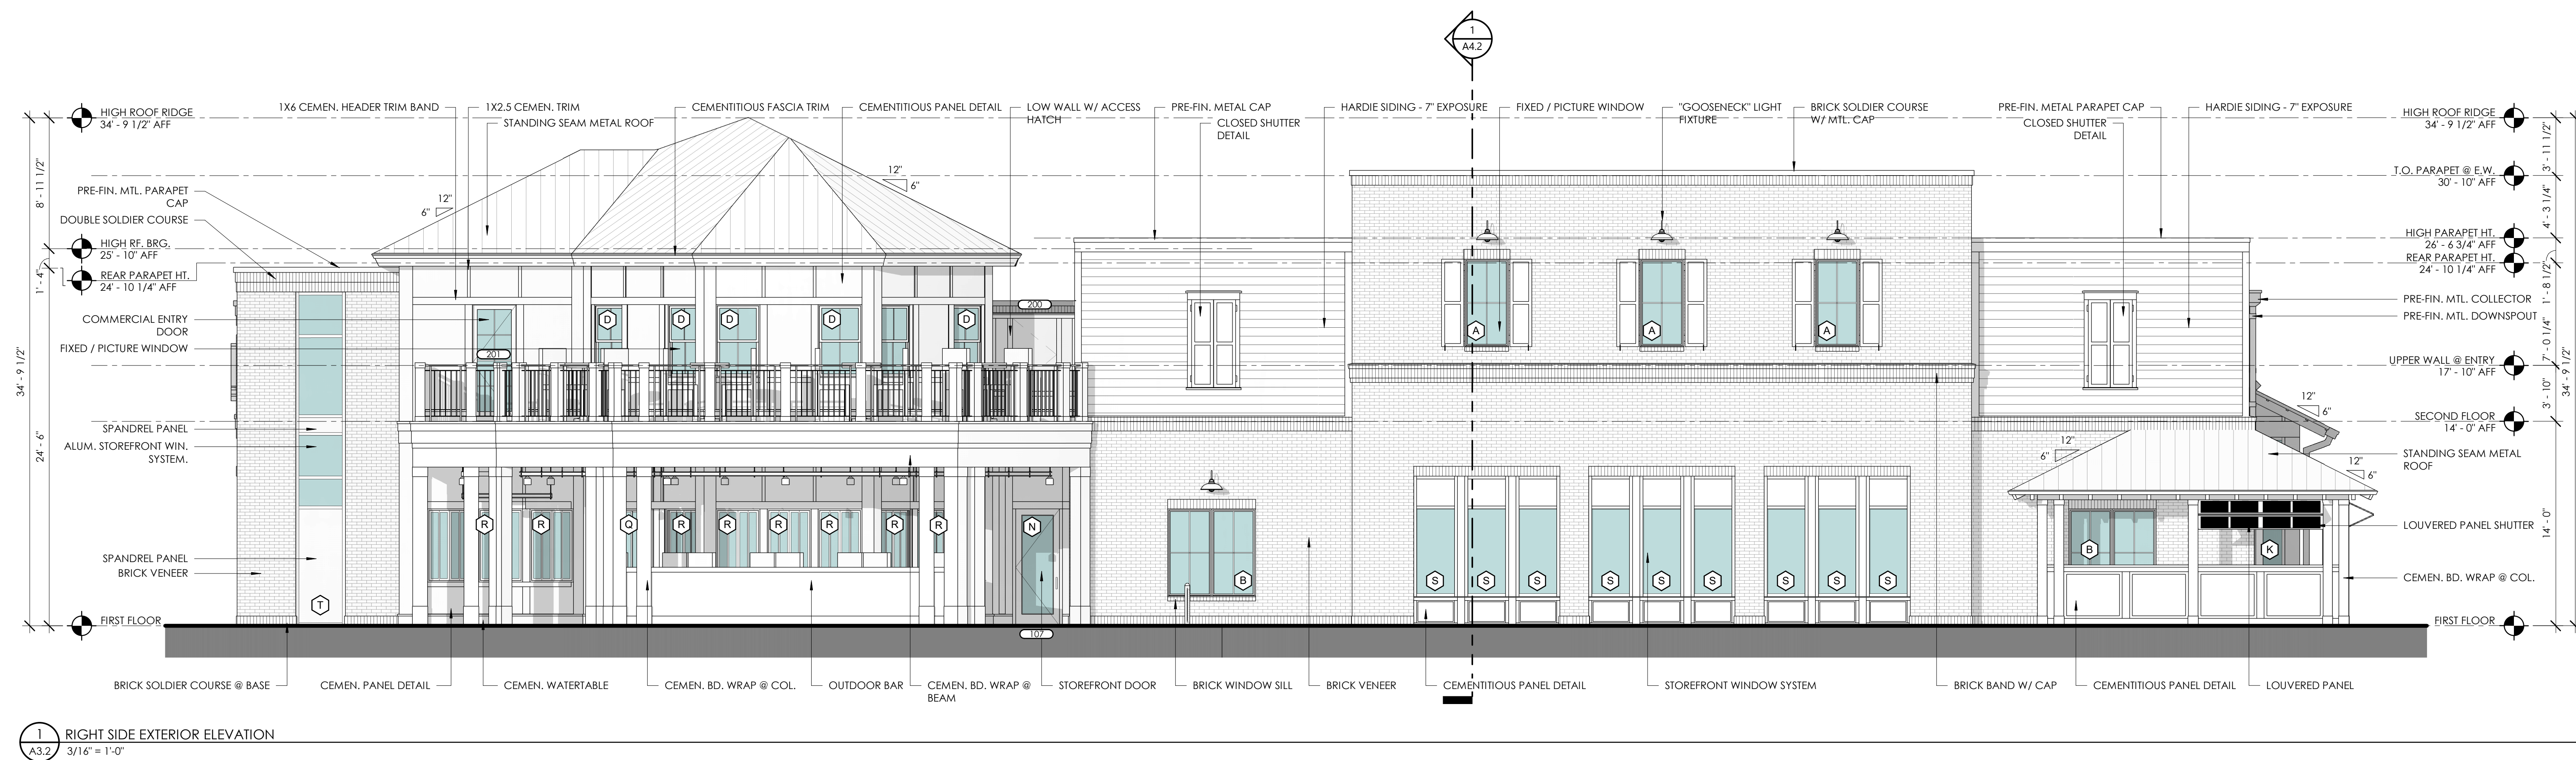

LOWCOUNTRY PICKLEBALL CLUB

50 ESTATE DRIVE - BLUFFTON, SOUTH CAROLINA 29910

© COPYRIGHT 2023 COURT ATKINS GROUP
THIS DRAWING IS THE PROPERTY OF THE ARCHITECT AND IS NOT TO BE REPRODUCED IN WHOLE OR IN PART BY ANY MEANS OR METHOD WITHOUT THE EXPRESS WRITTEN CONSENT OF THE ARCHITECT. ANY UNAUTHORIZED REPRODUCTION OR REUSE OF THESE DOCUMENTS WILL RESULT IN LEGAL ACTION.

PROJECT INFO

Date
2023.03.29

Project No.
21-111

ISSUE

NO. REV. DATE DESCRIPTION

SHEET TITLE

BUILDING
ELEVATIONS


A3.2




**COURT
ATKINS
GROUP**

POST OFFICE BOX 3978
BLUFFTON, SC 29910
PH: 843.815.2557
FX: 843.815.2547


WWW.COURTATKINS.COM

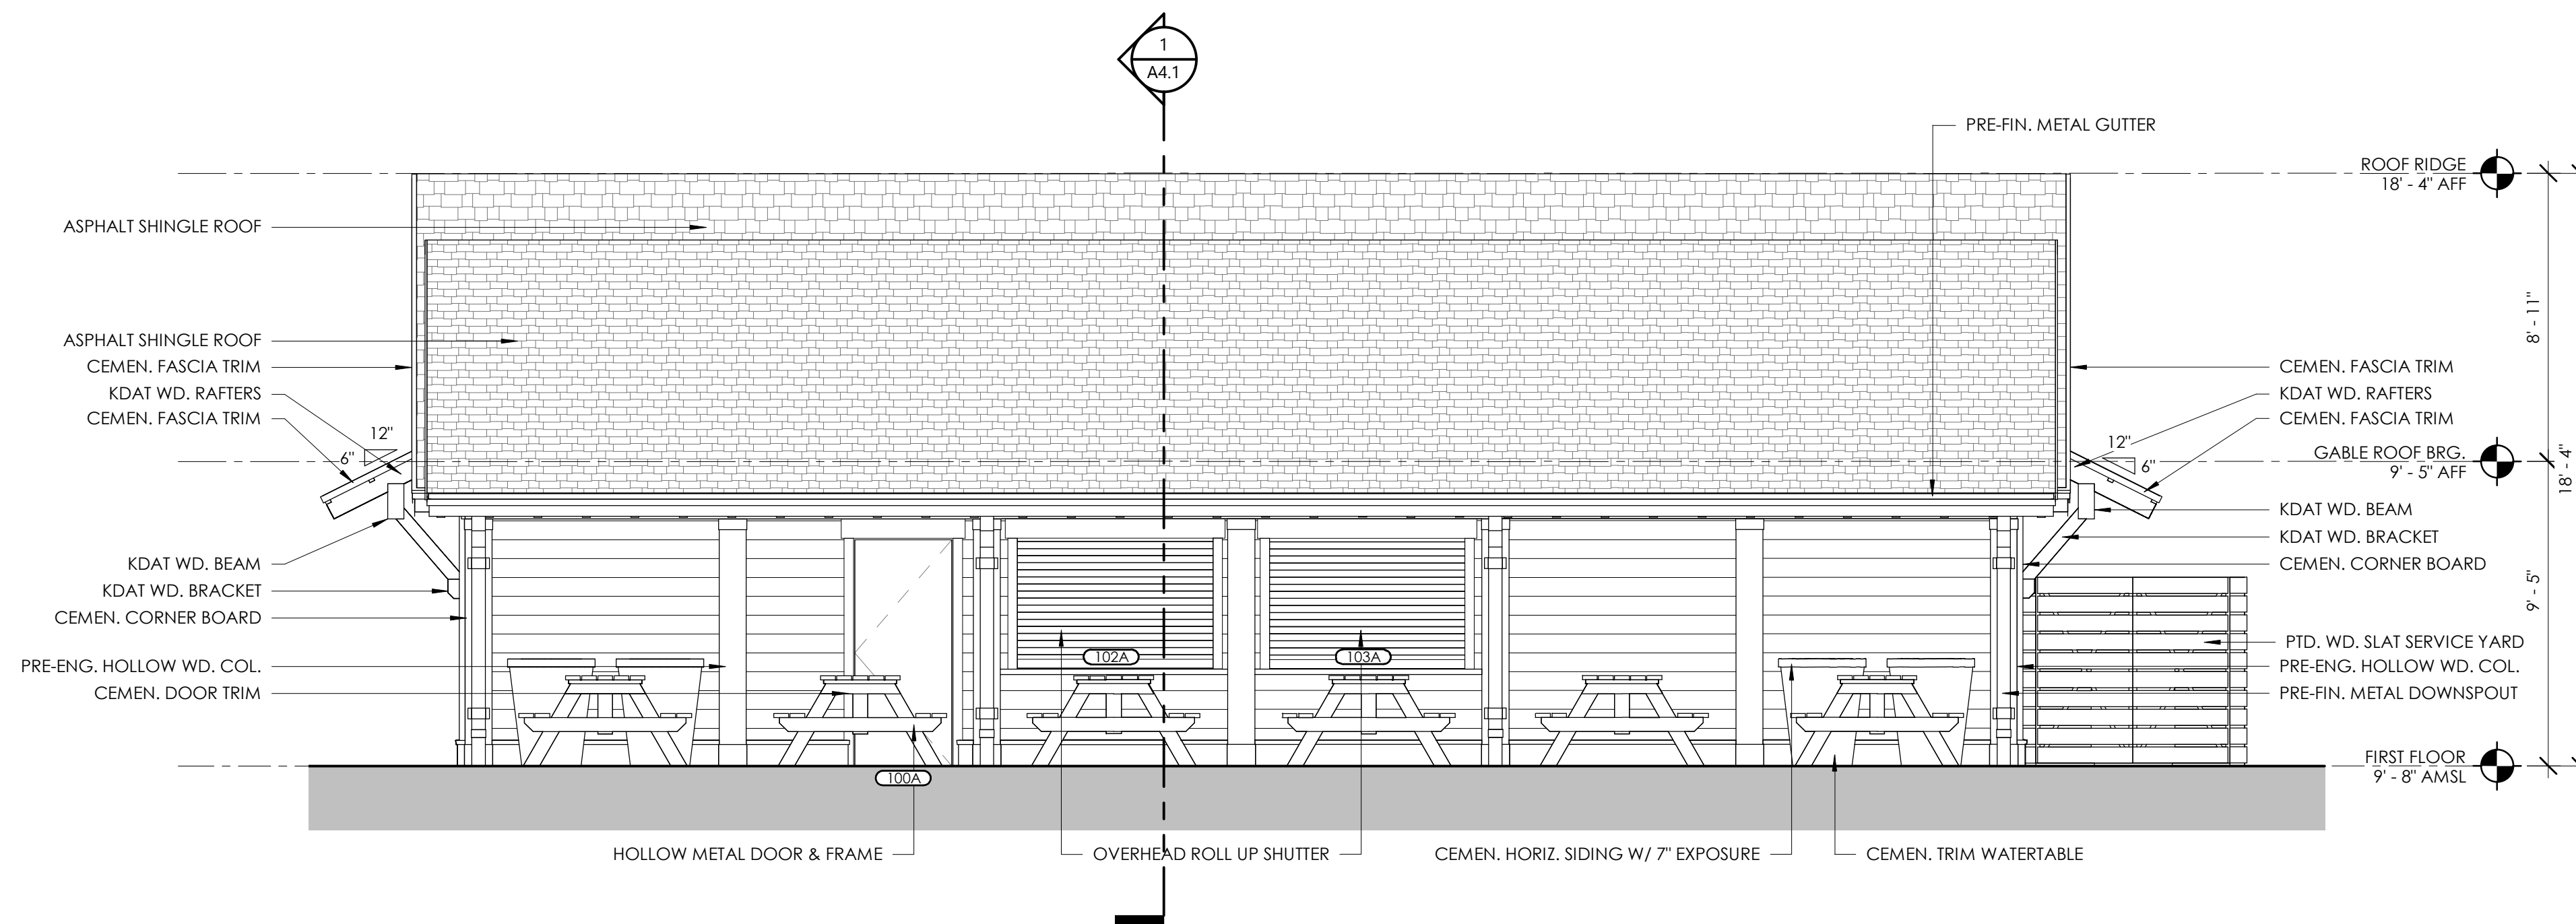


1
A3.3
CONCESSIONS FRONT EXTERIOR ELEVATION
1/4" = 1'-0"

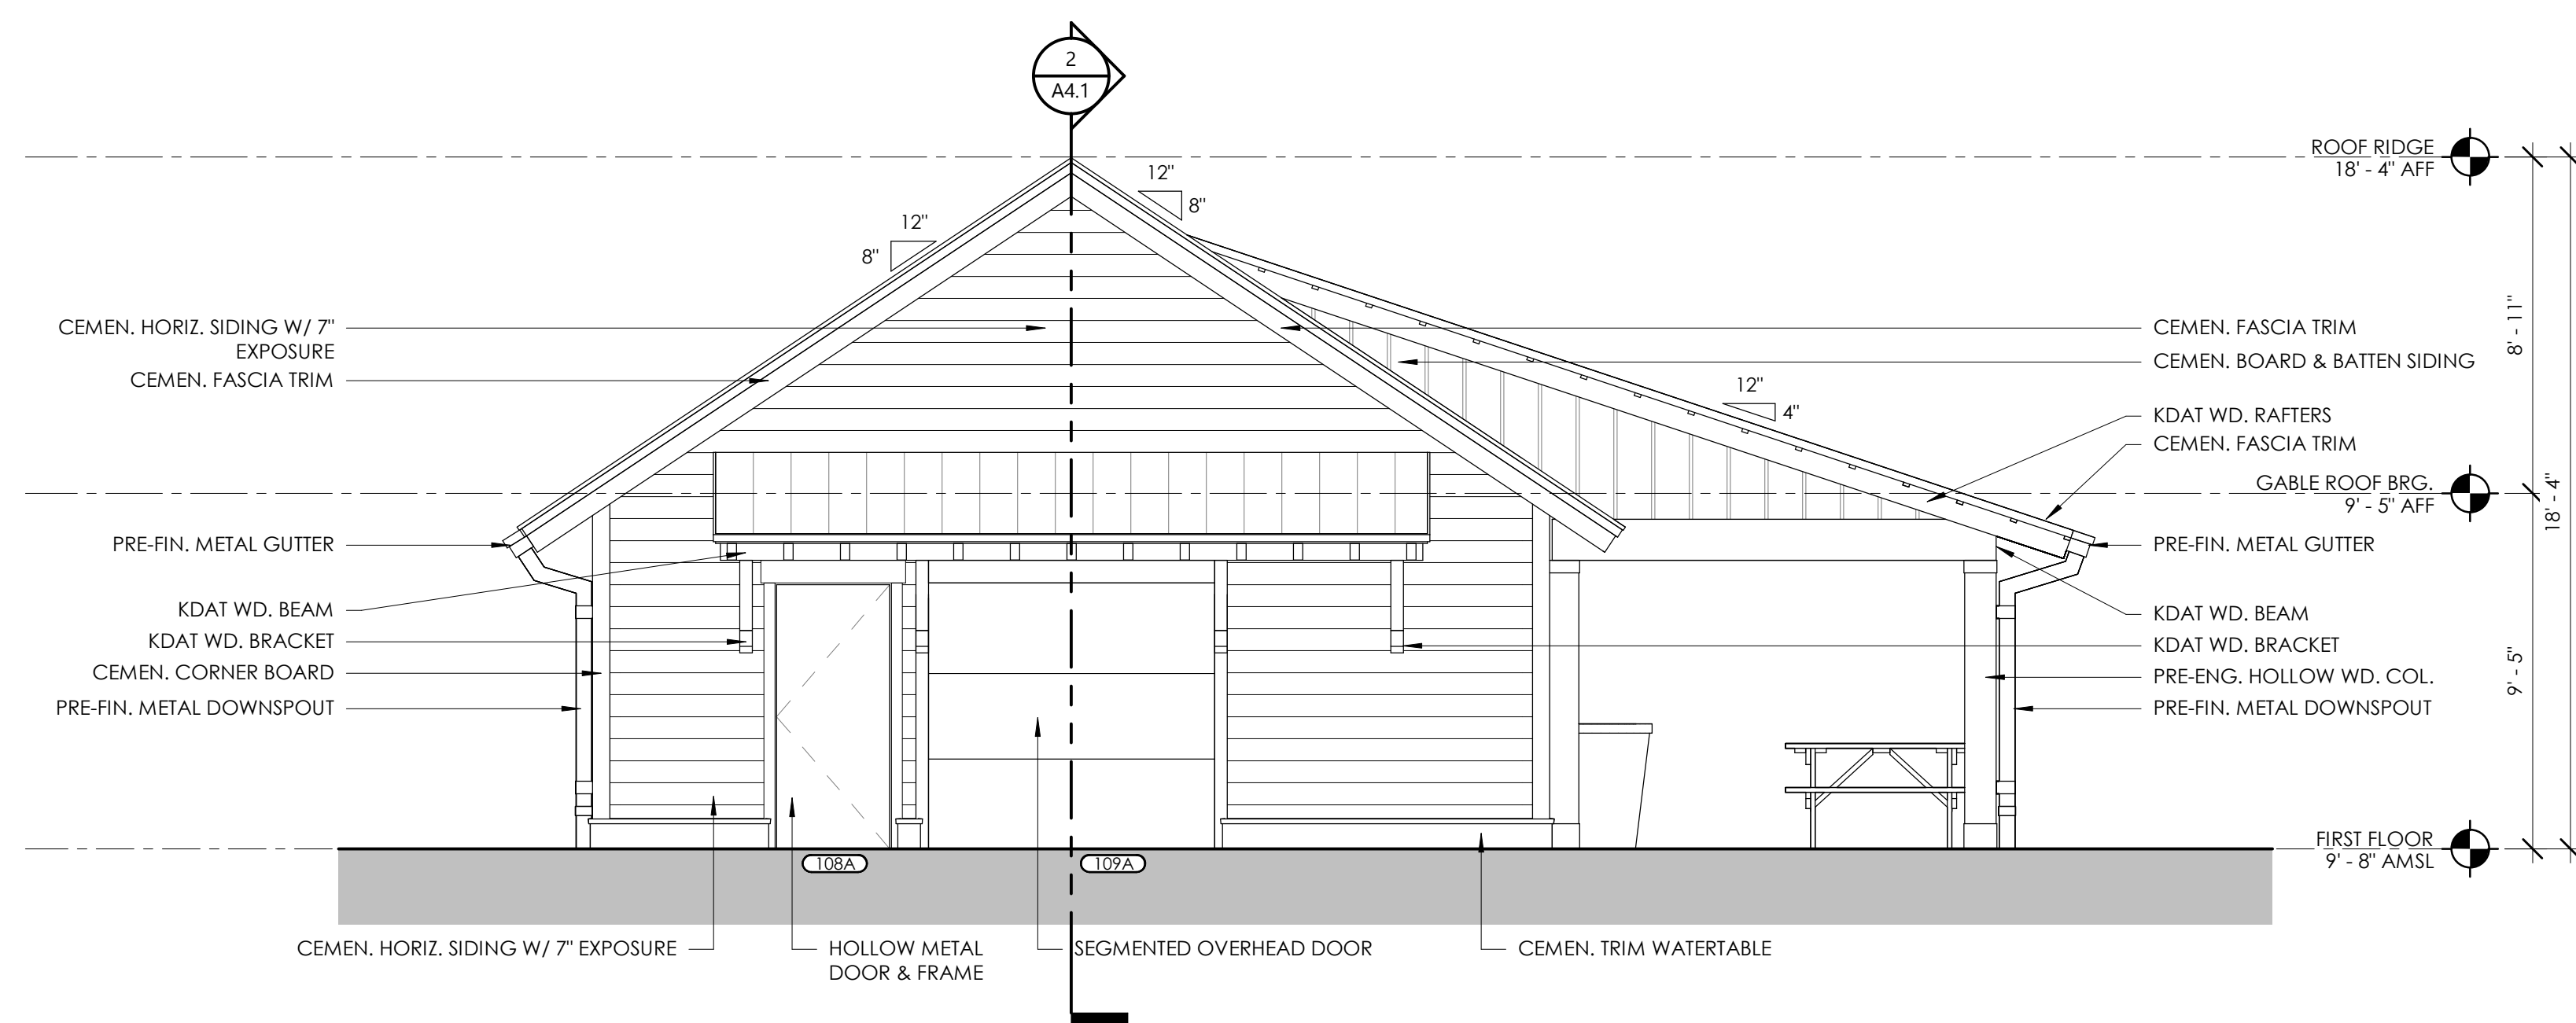

3
A3.3
CONCESSIONS LEFT EXTERIOR ELEVATION
1/4" = 1'-0"

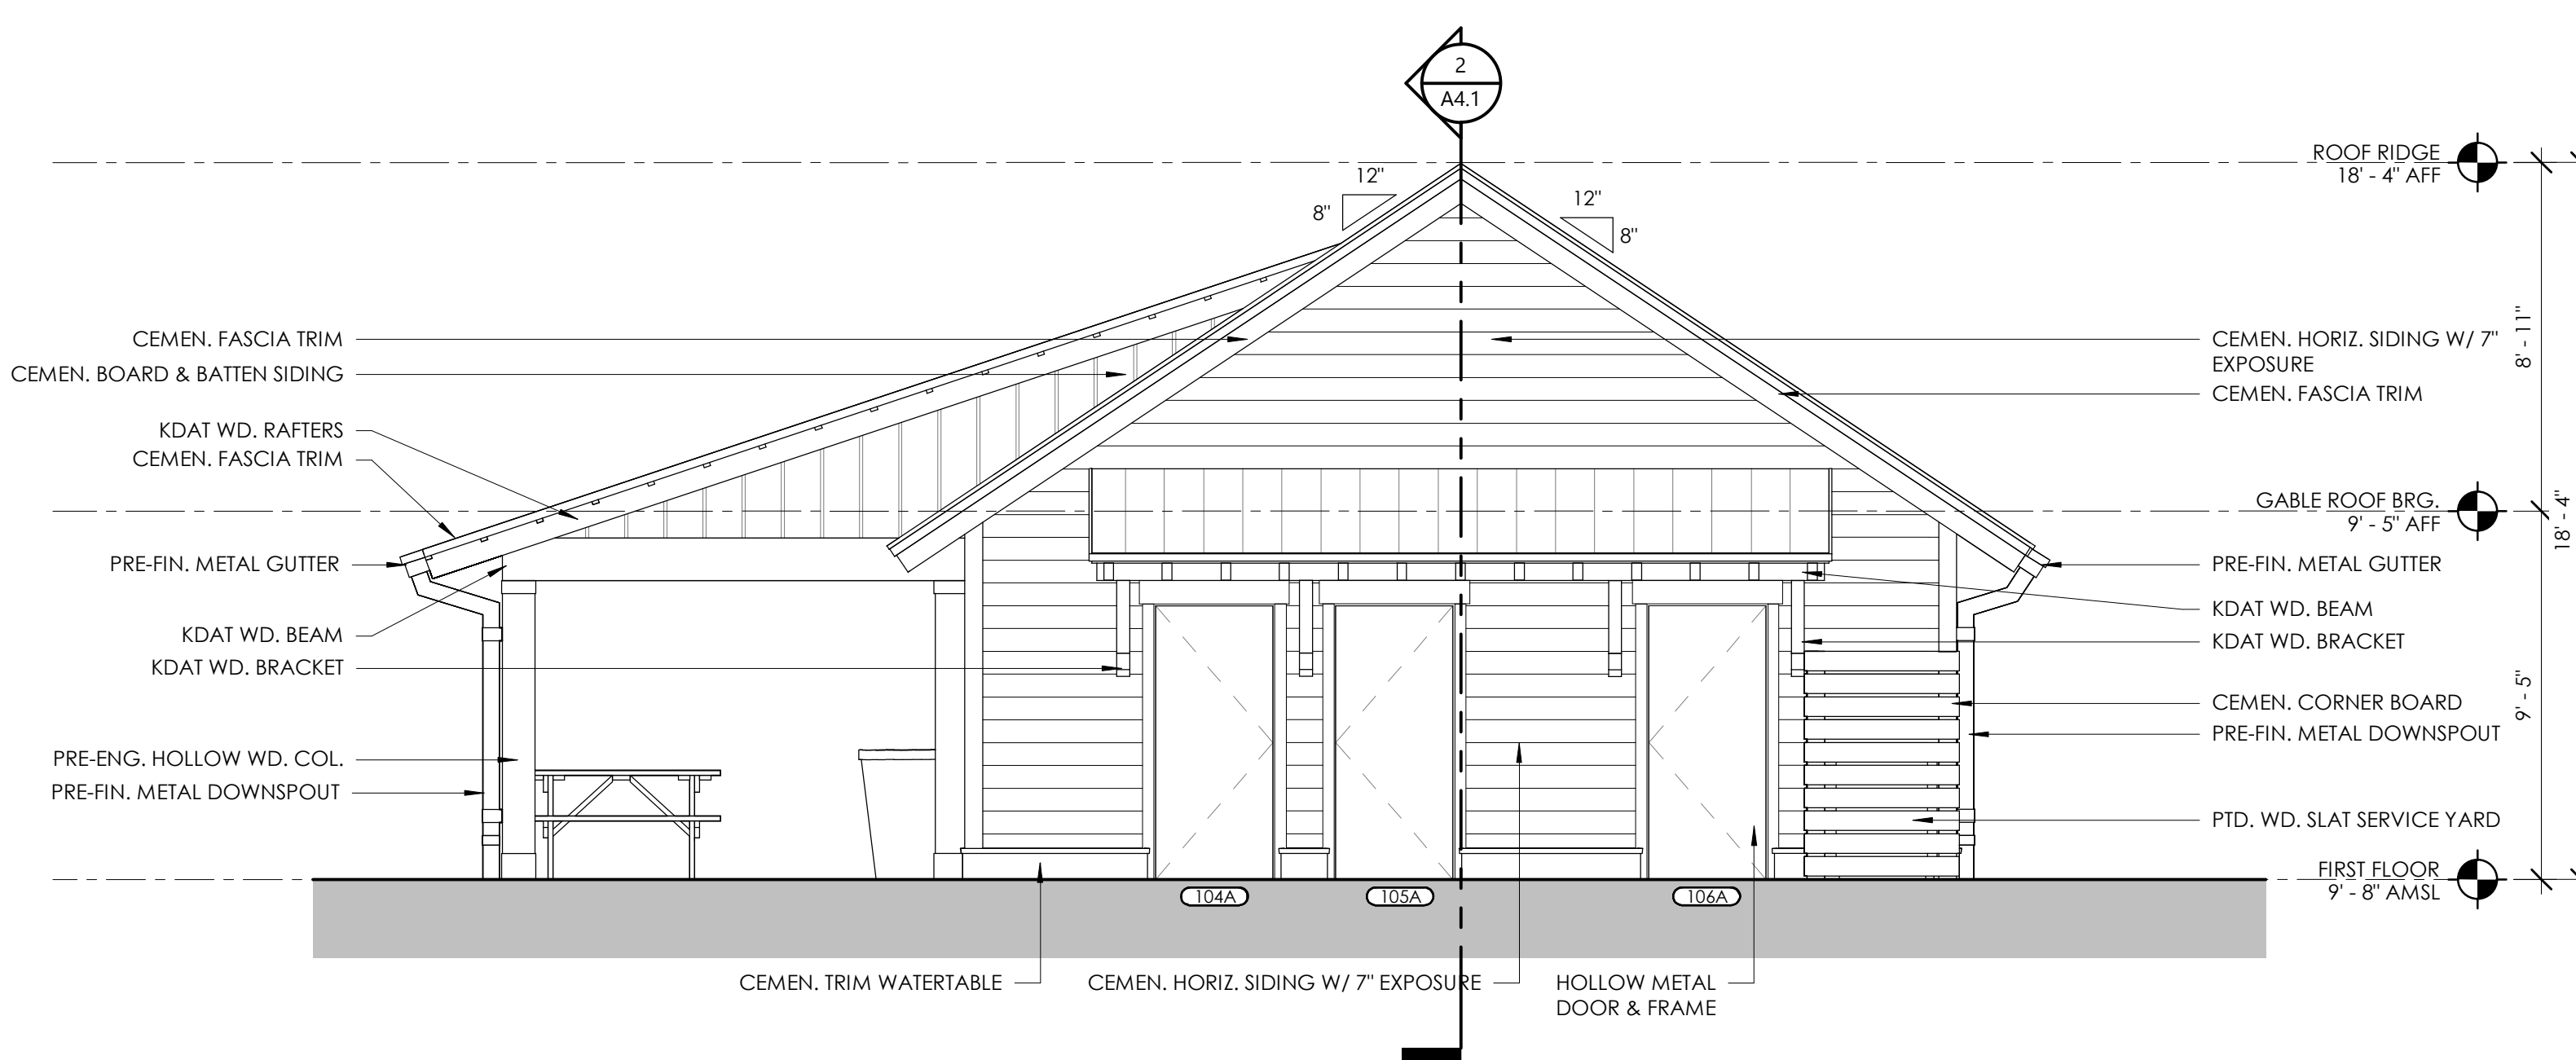

2
A3.3
CONCESSIONS RIGHT EXTERIOR ELEVATION
1/4" = 1'-0"

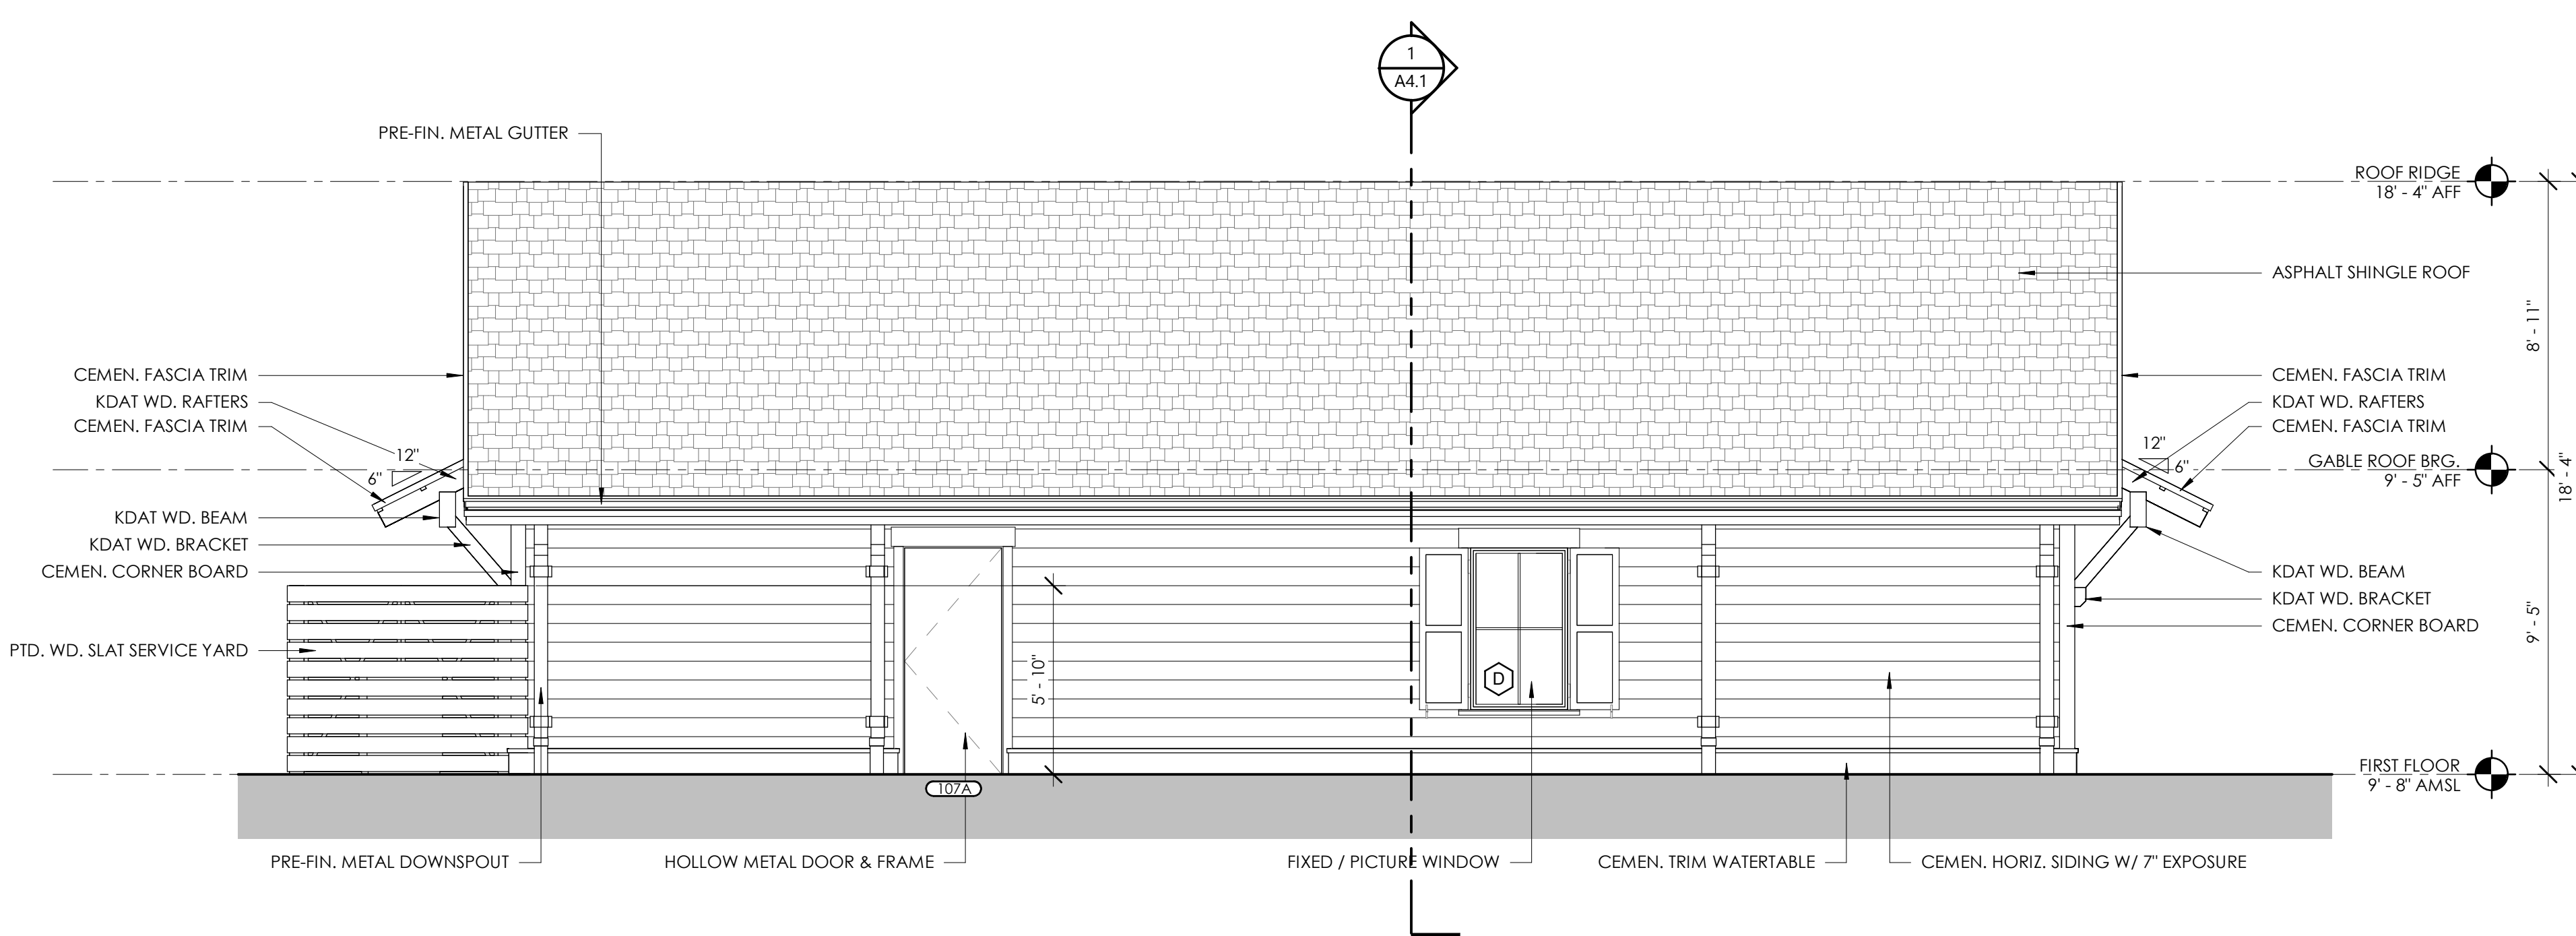

4
A3.3
CONCESSIONS REAR EXTERIOR ELEVATION
1/4" = 1'-0"

LOWCOUNTRY PICKLEBALL CLUB
50 ESTATE DRIVE - BLUFFTON, SOUTH CAROLINA 29910

© COPYRIGHT 2023 COURT ATKINS GROUP
THIS DRAWING IS THE PROPERTY OF THE ARCHITECT AND IS NOT TO BE REPRODUCED IN WHOLE OR IN PART BY ANY MEANS OR METHOD WITHOUT THE EXPRESS WRITTEN CONSENT OF THE ARCHITECT. ANY UNAUTHORIZED REPRODUCTION OR REUSE OF THESE DOCUMENTS WILL RESULT IN LEGAL ACTION.

PROJECT INFO

Date
2023.03.29

Project No.
21-111




ISSUE


NO. REV. DATE DESCRIPTION

SHEET TITLE


**CONCESSIONS
BUILDING
ELEVATIONS**

A3.3

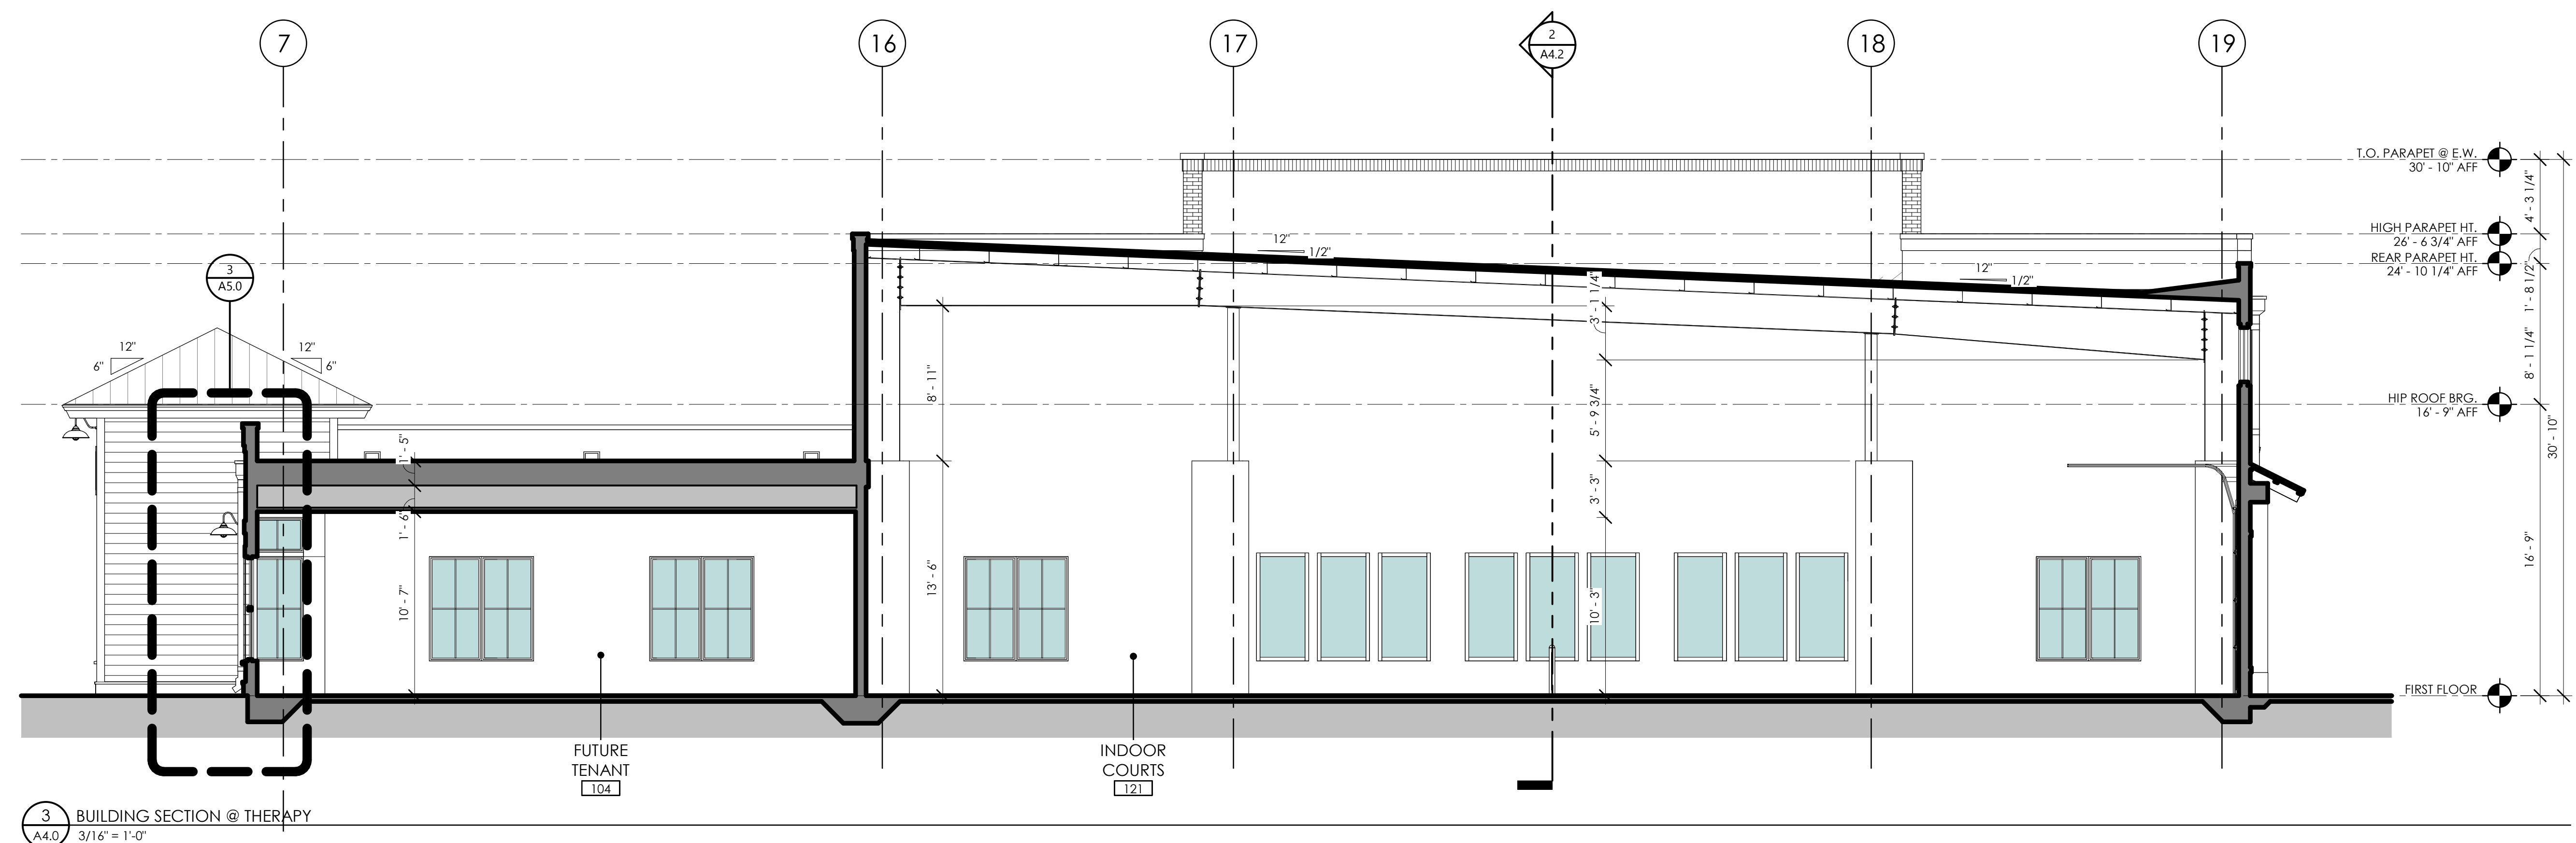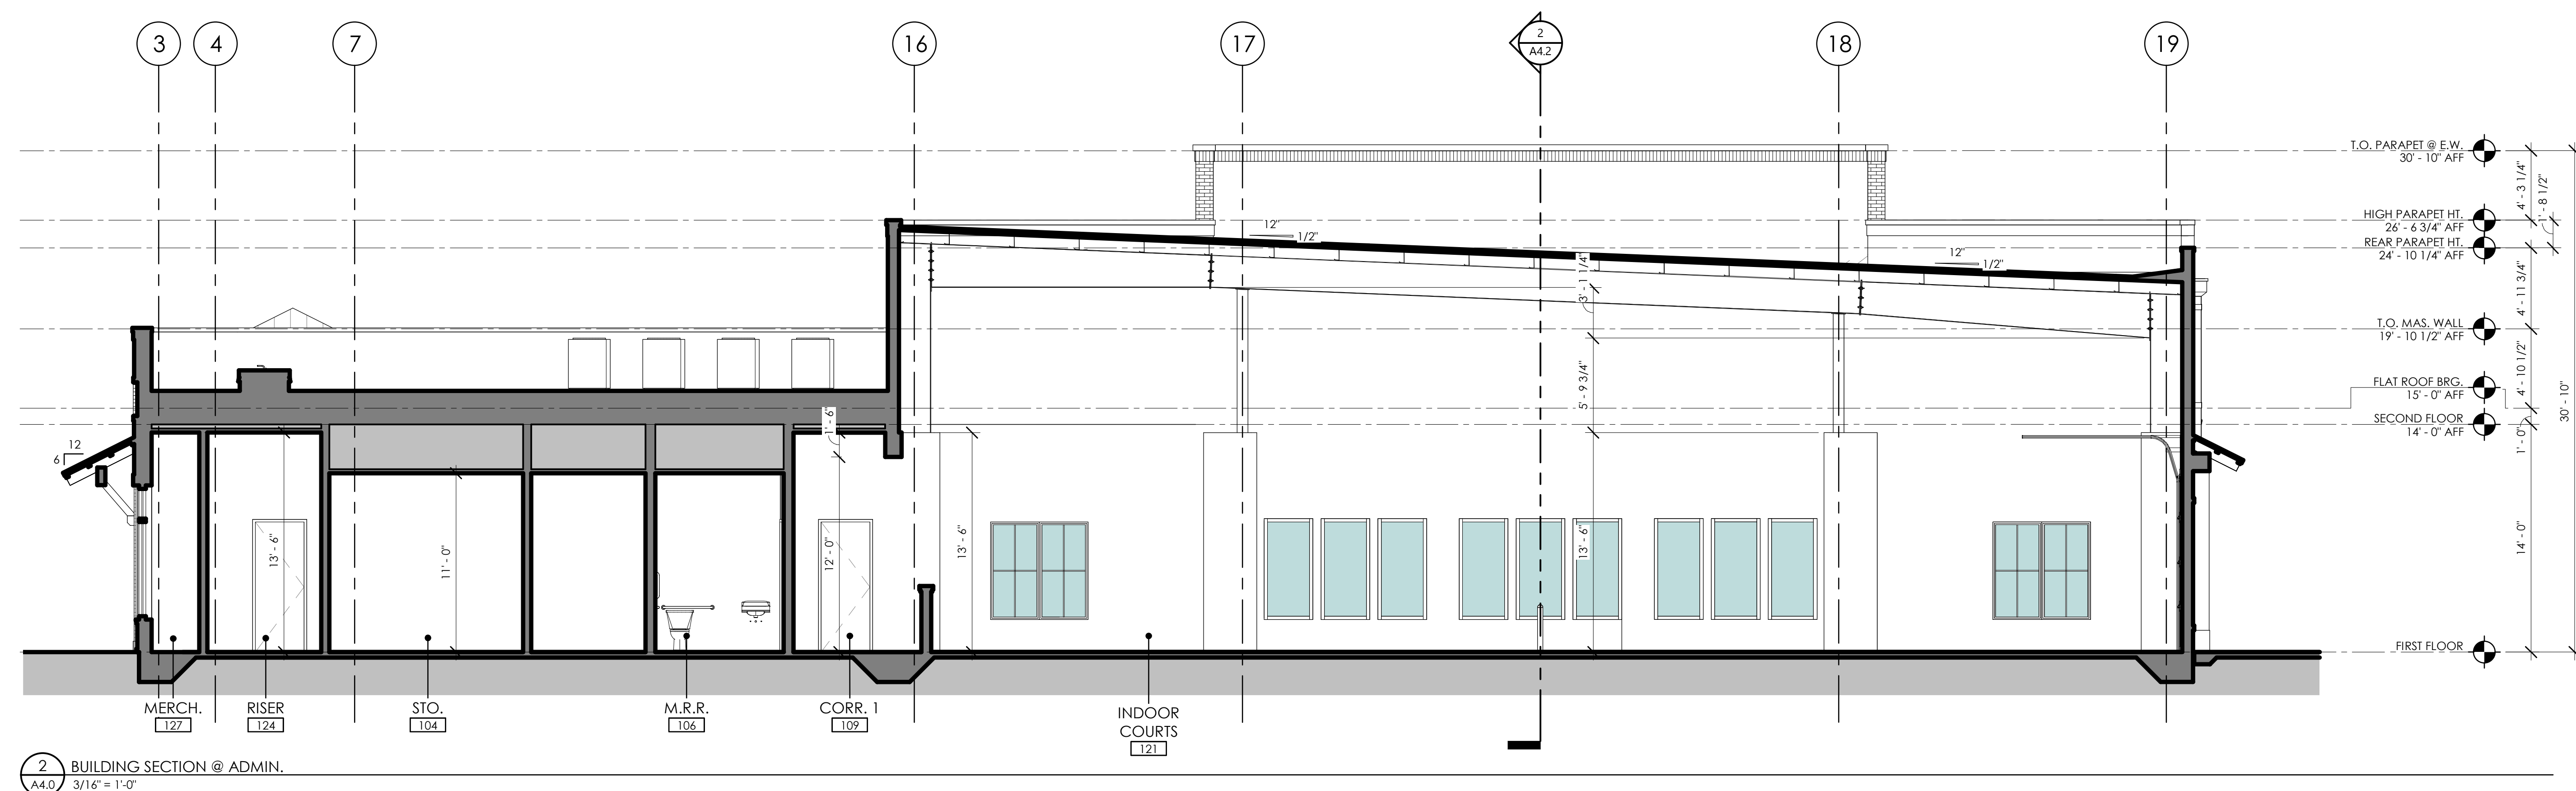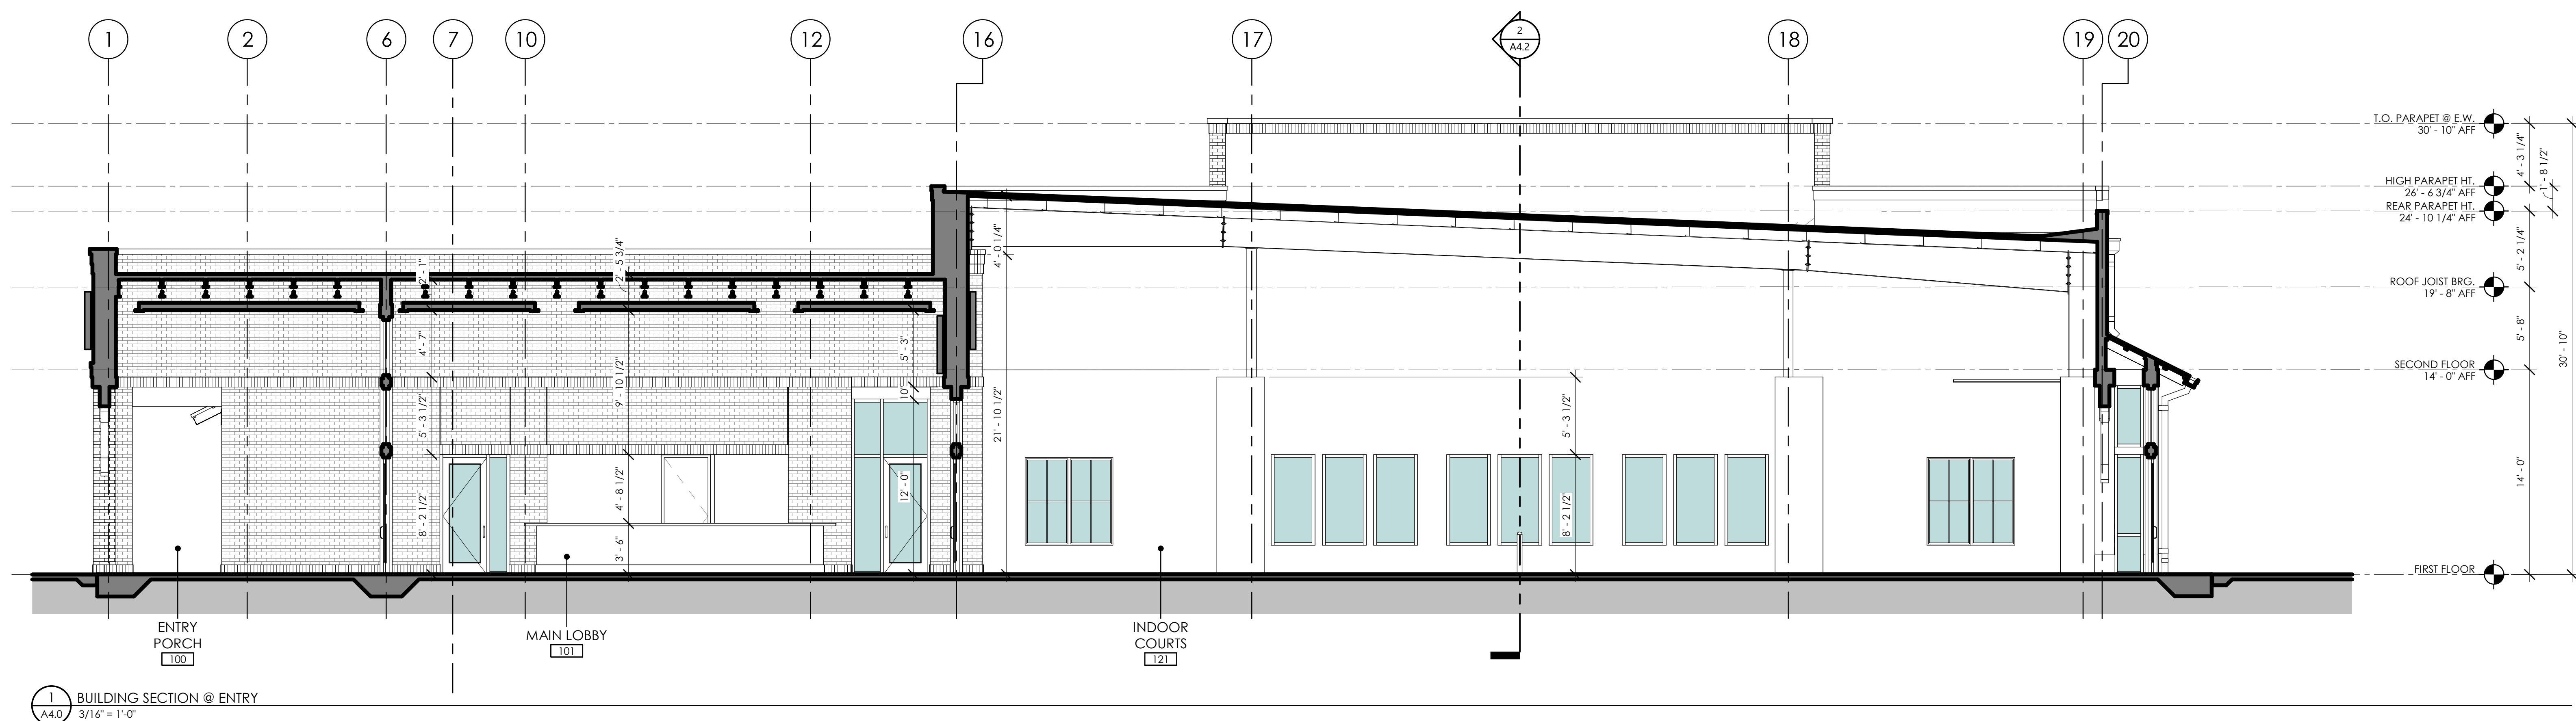


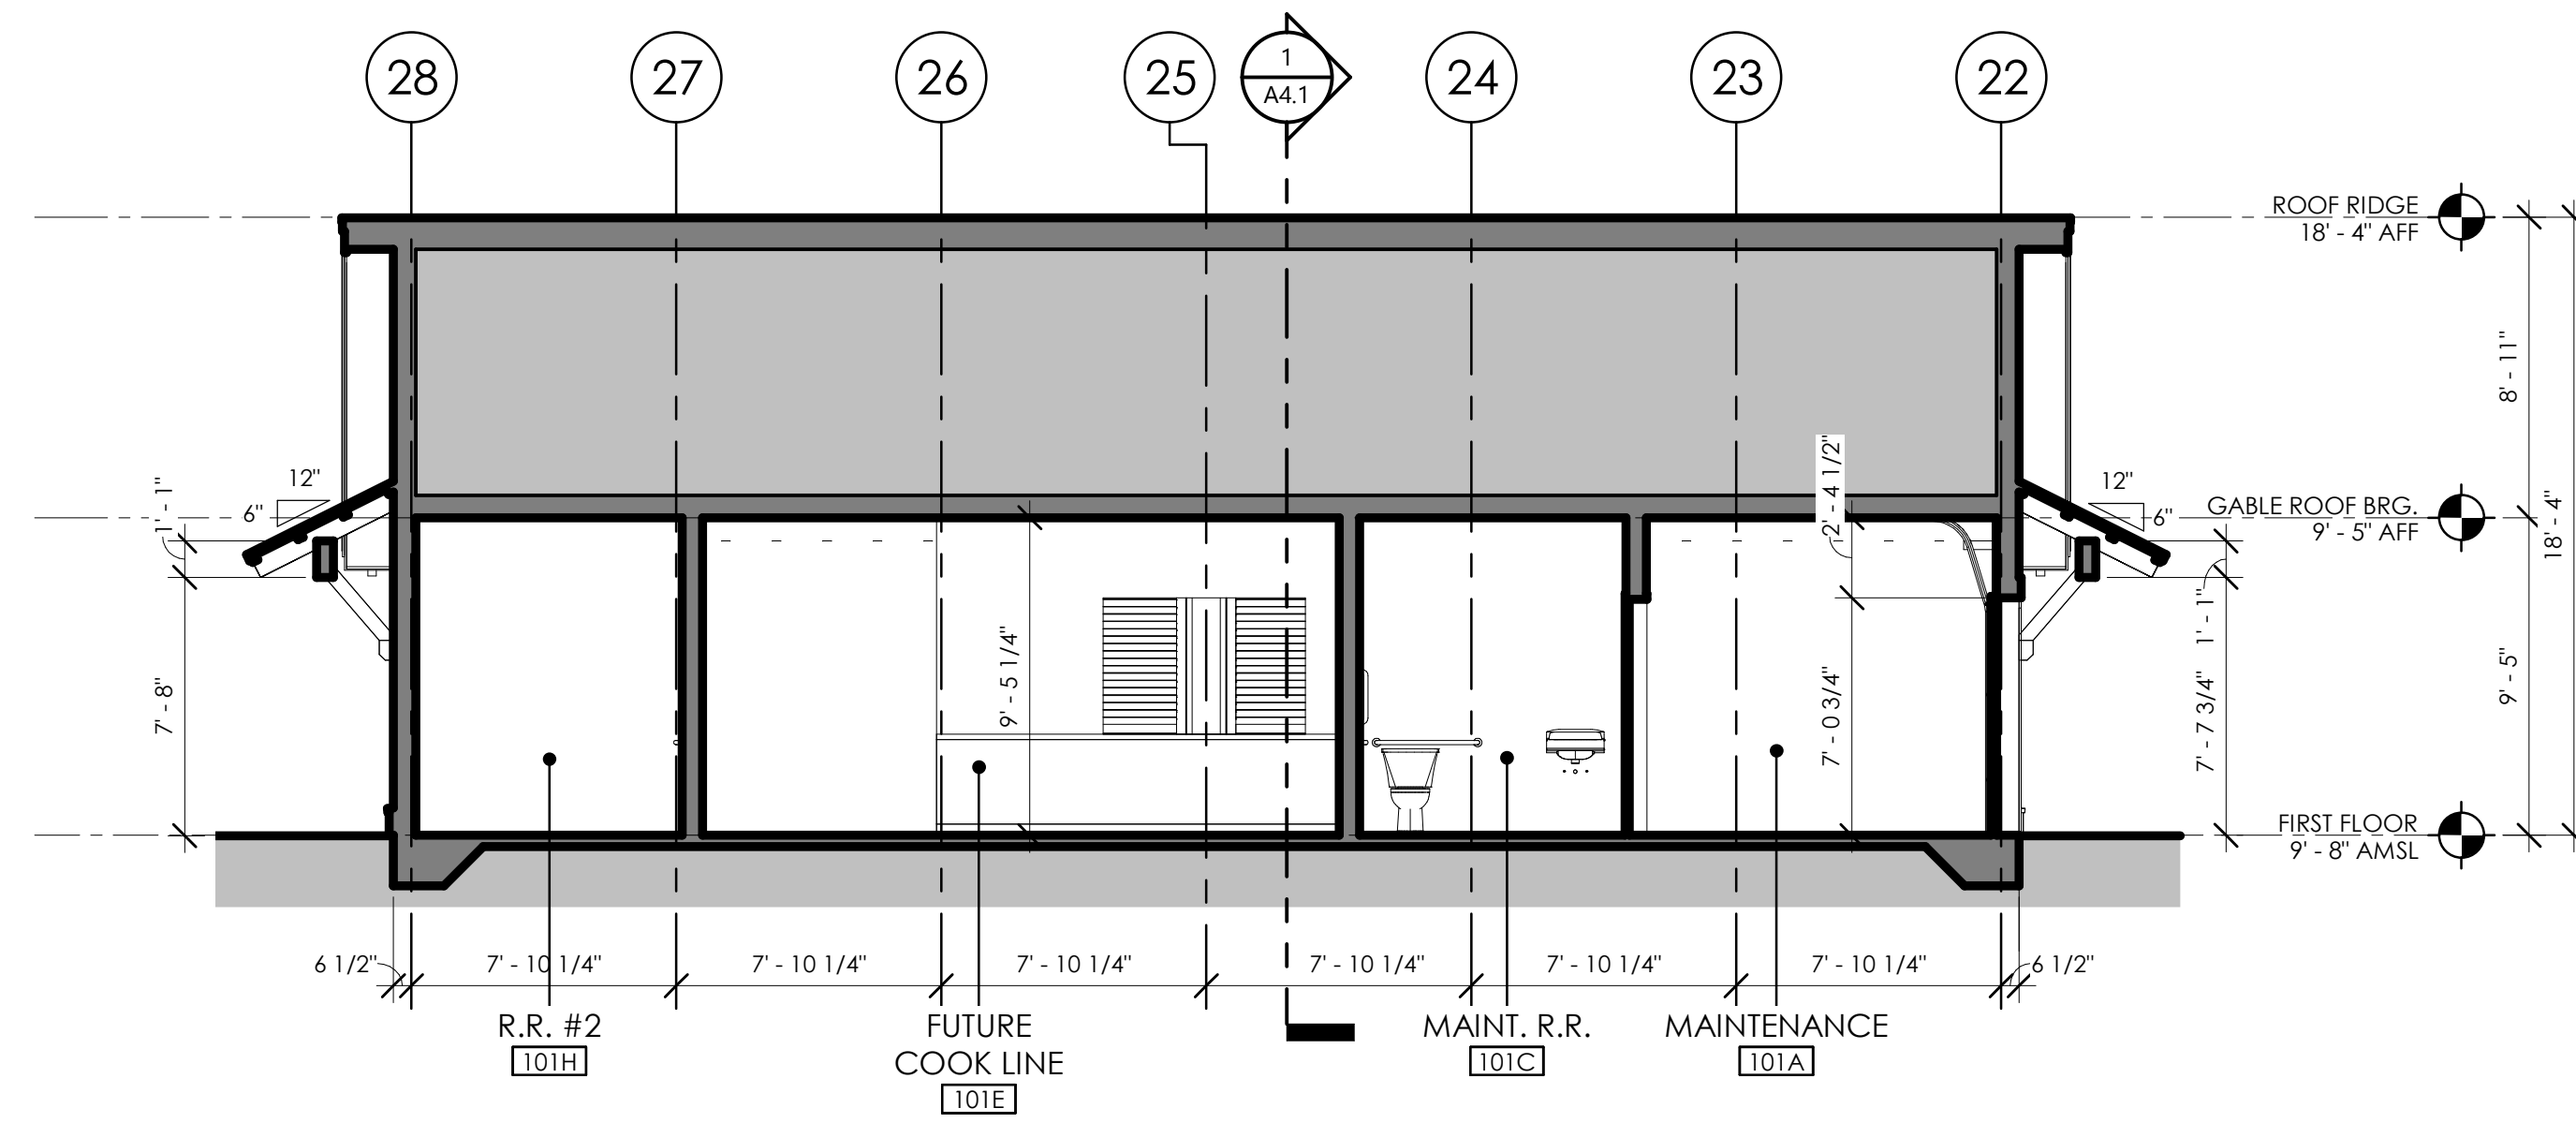




2 BUILDING SECTION @ CONCESSIONS - LONG.
A4.1 3/16" = 1'-0"

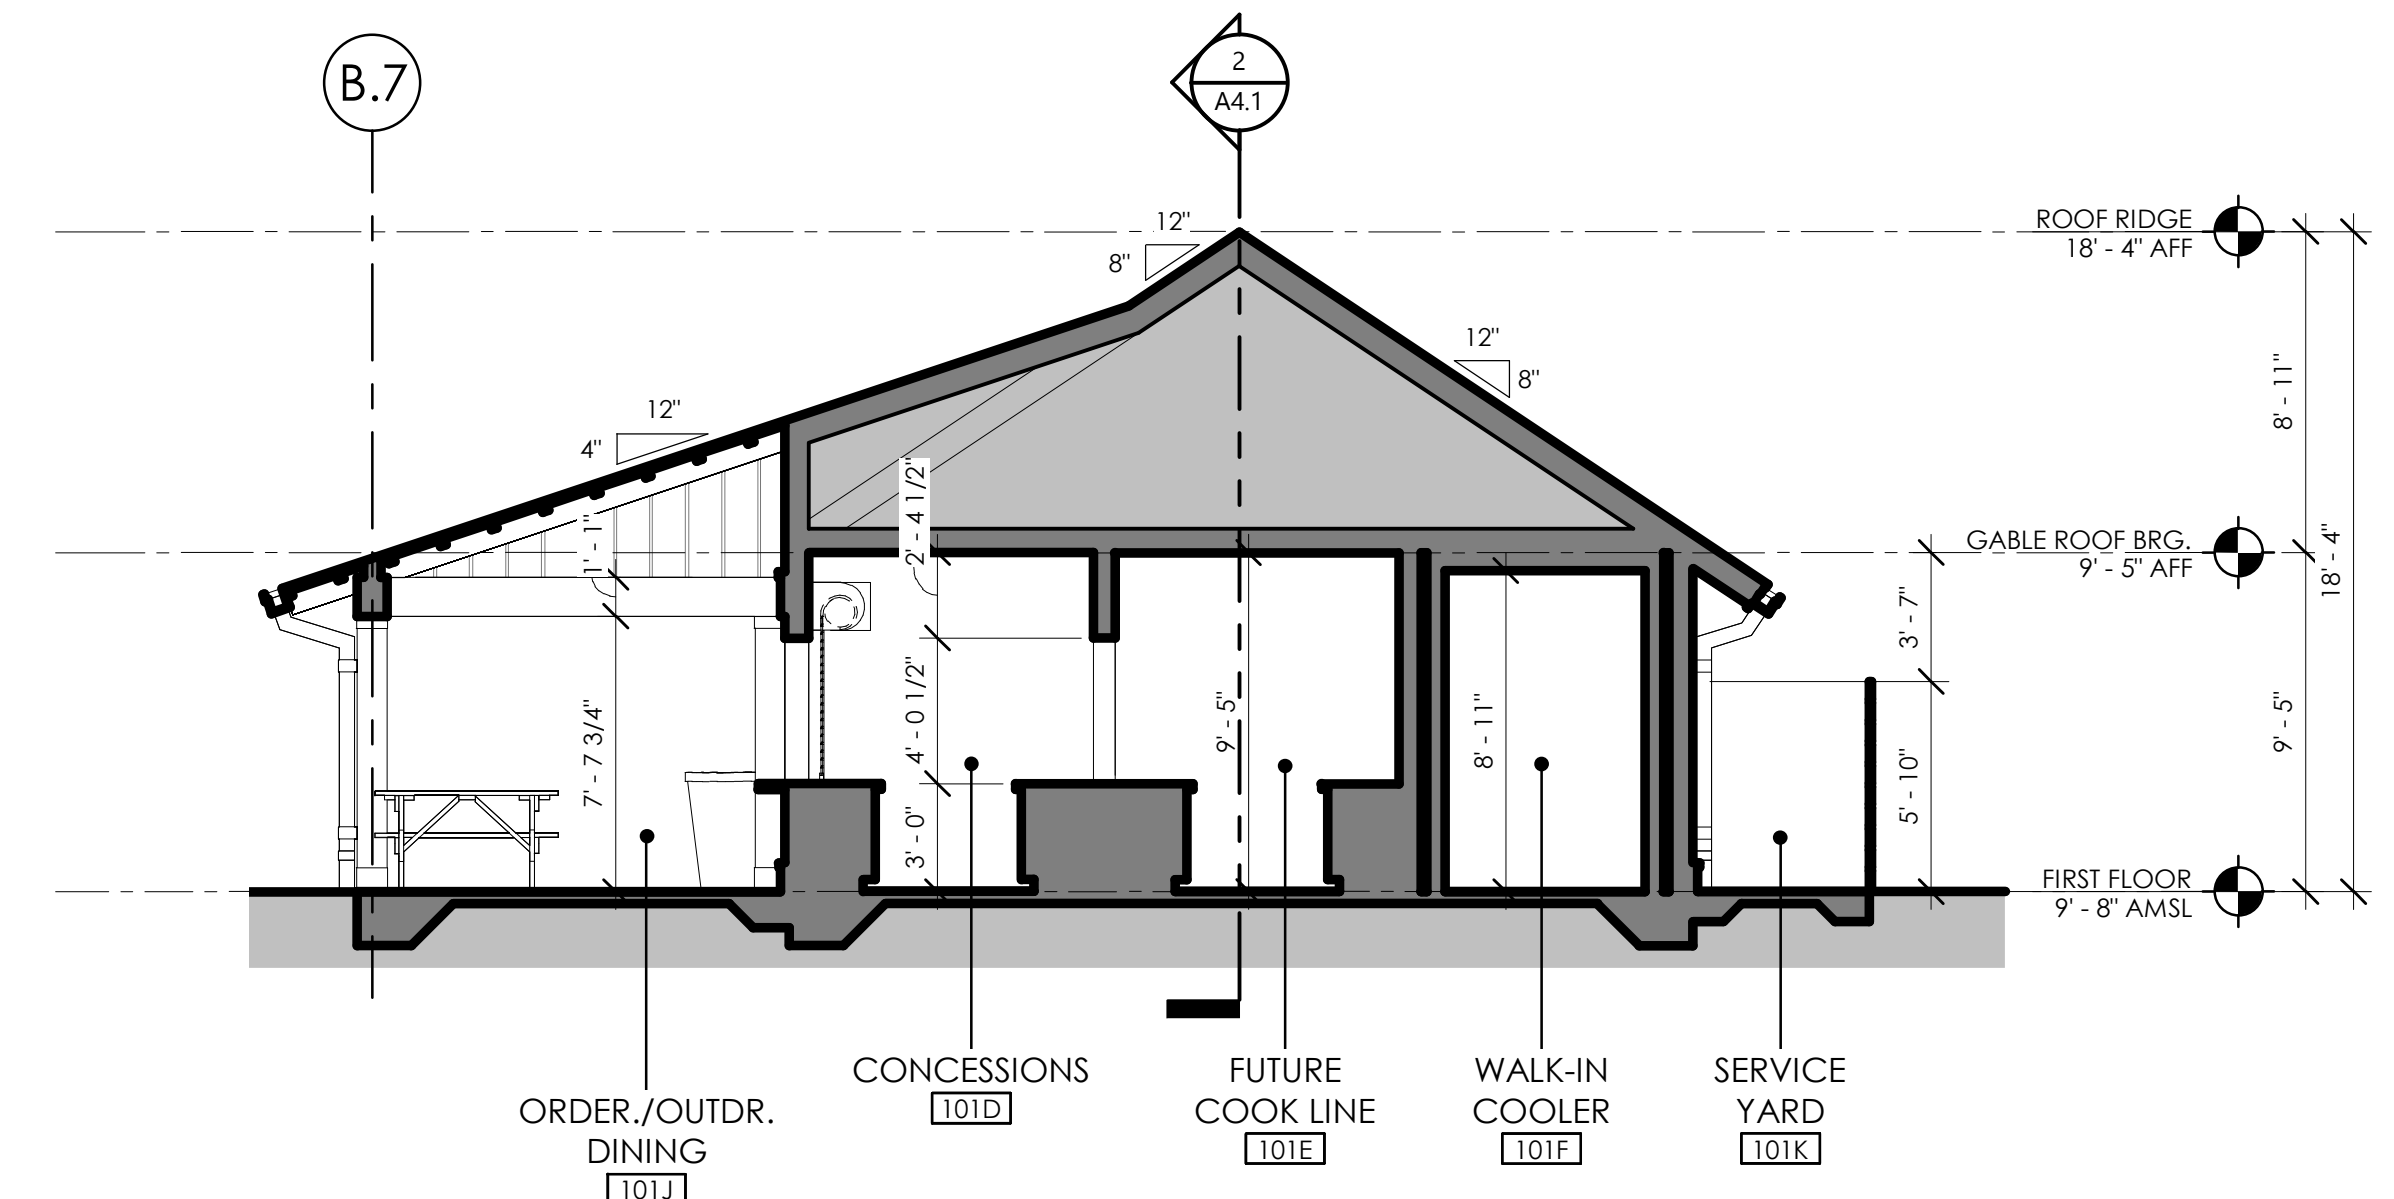

1 BUILDING SECTION @ CONCESSIONS
A4.1 3/16" = 1'-0"

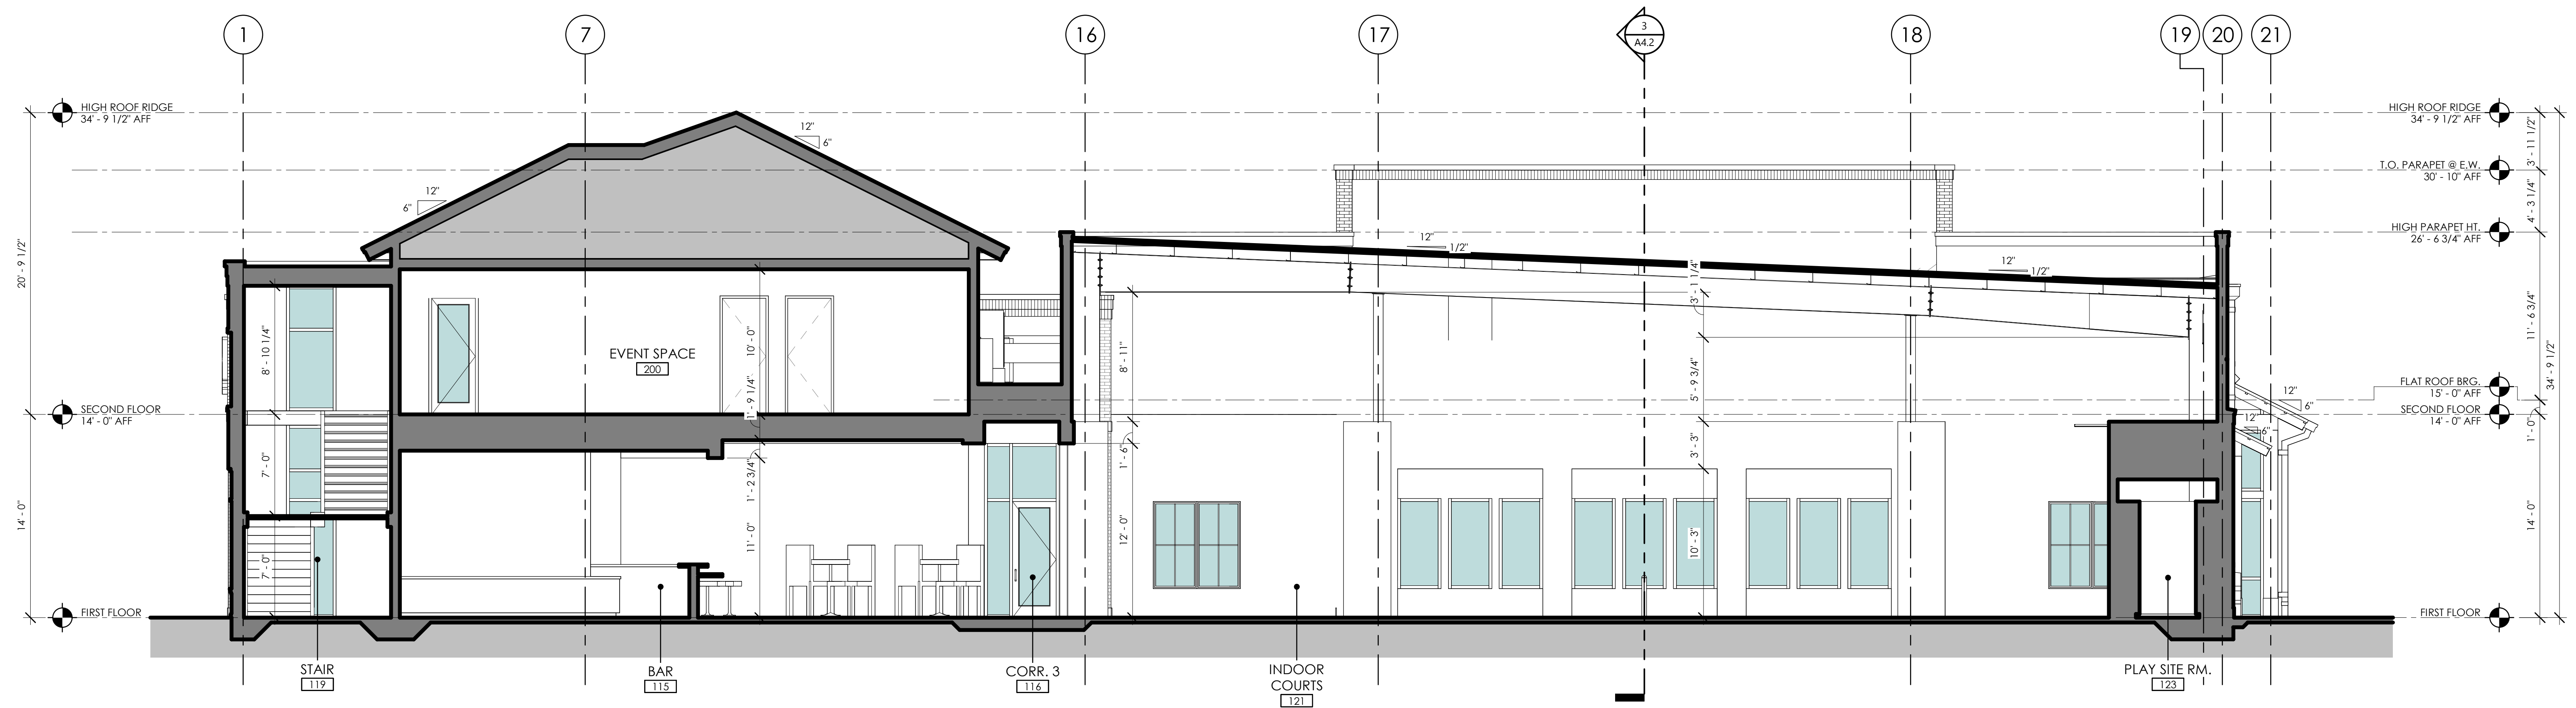

3 BUILDING SECTION @ OUTDOOR / PICKLEBALL
A4.1 3/16" = 1'-0"

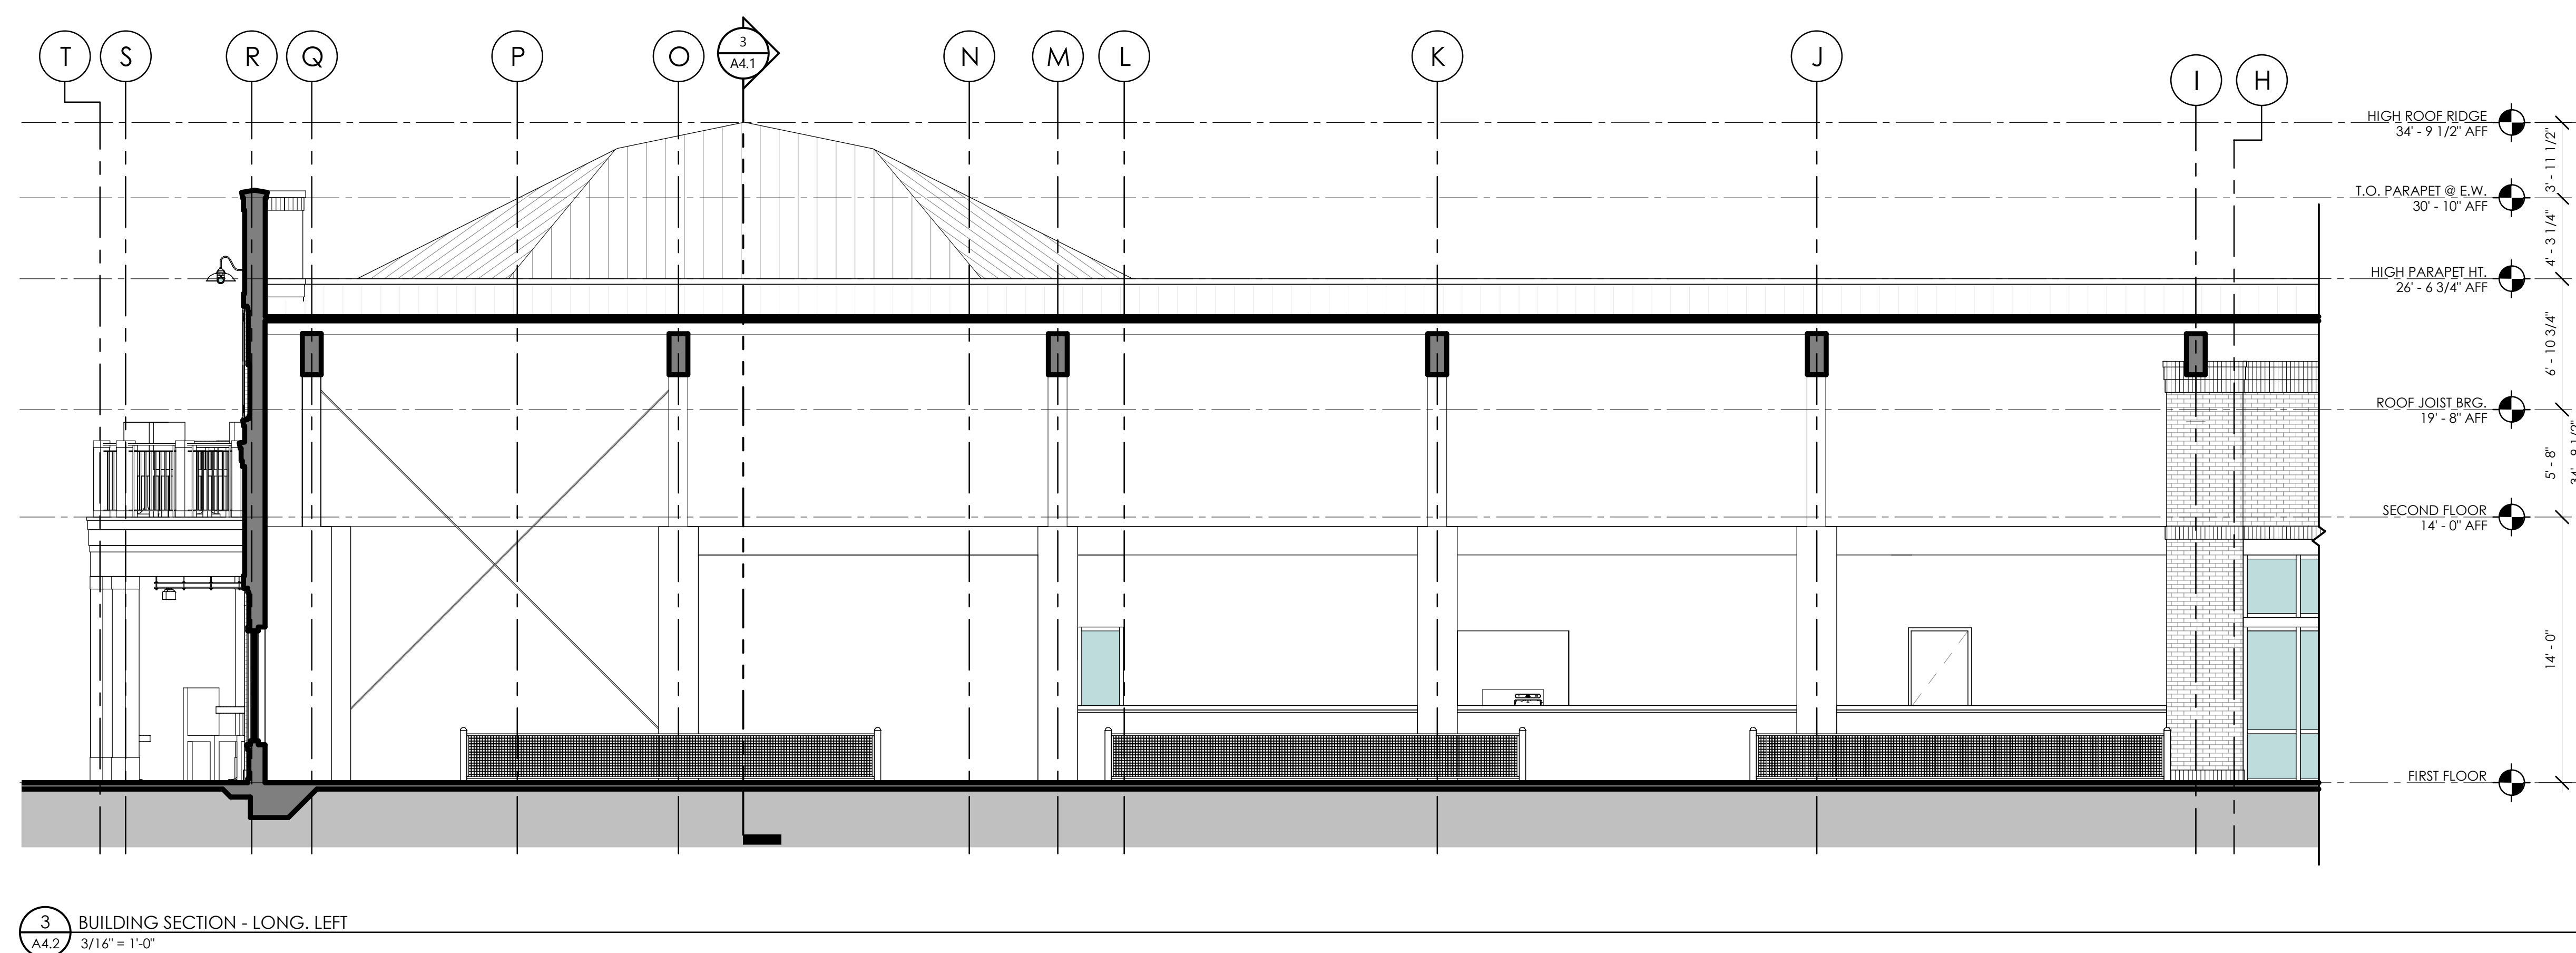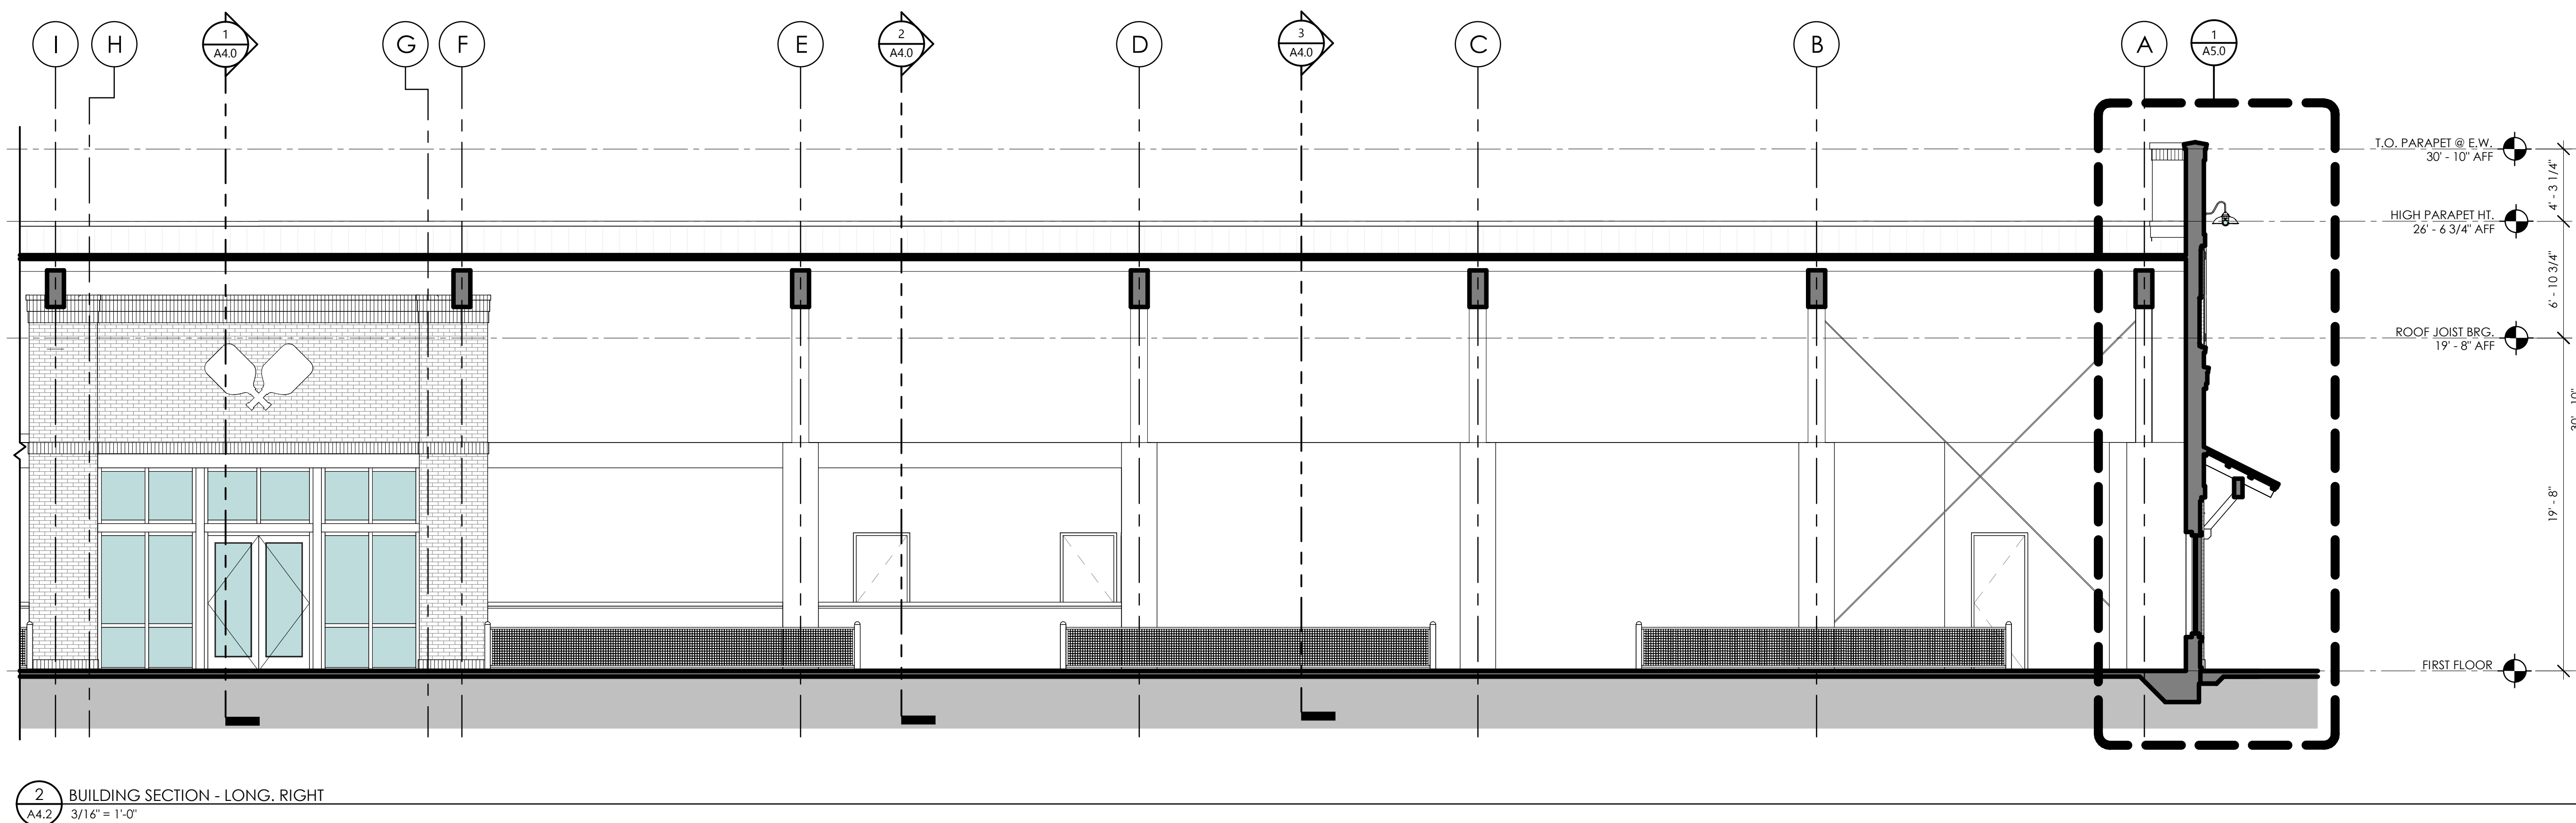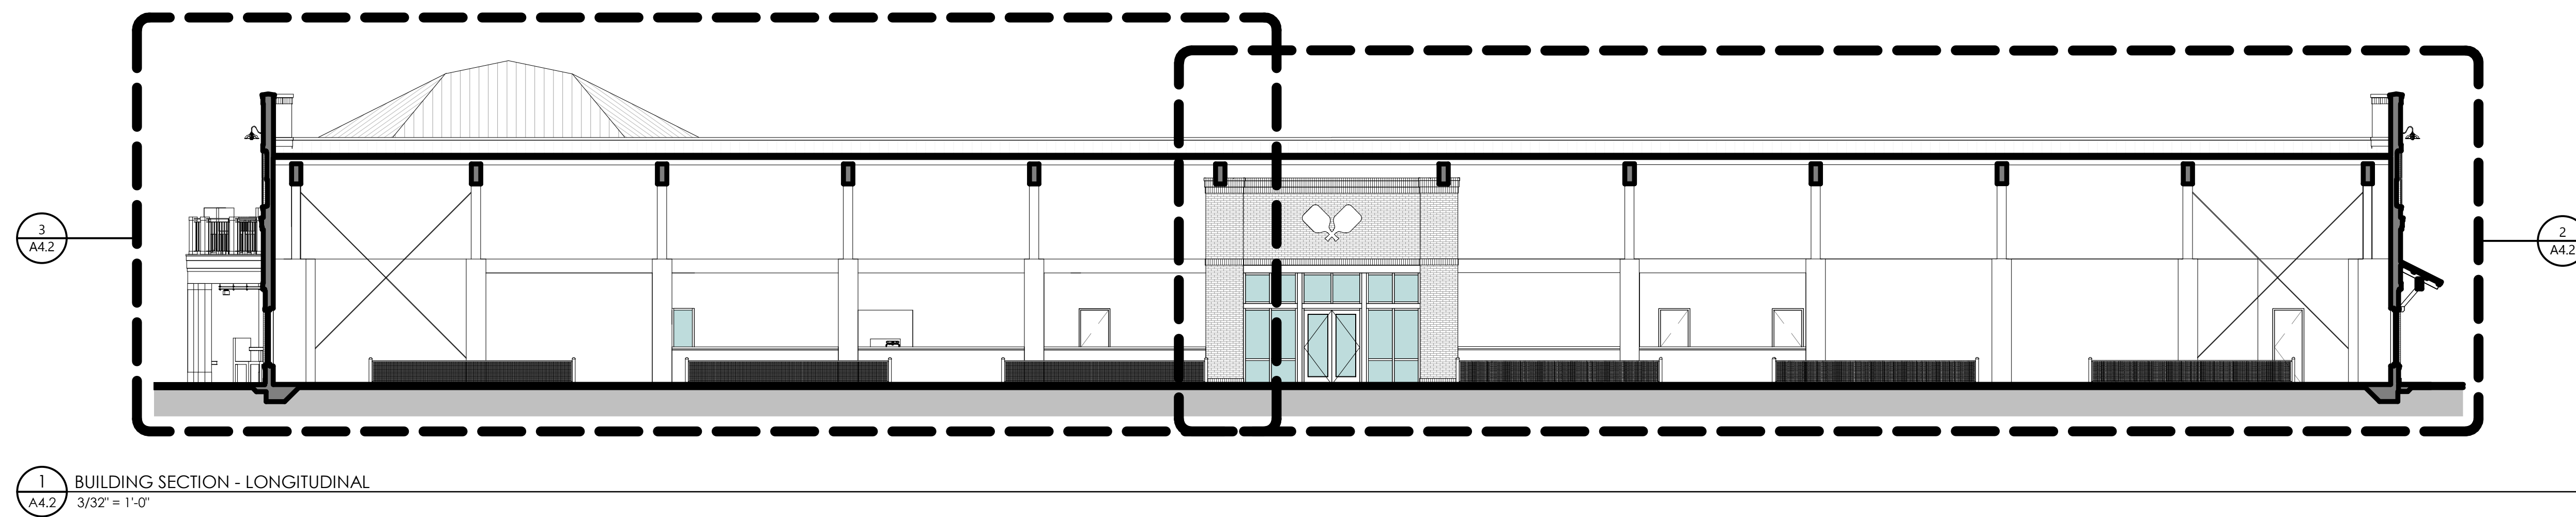

LOWCOUNTRY PICKLEBALL CLUB
50 ESTATE DRIVE - BLUFFTON, SOUTH CAROLINA 29910

© COPYRIGHT 2023 COURT ATKINS GROUP
THIS DRAWING IS THE PROPERTY OF THE
ARCHITECT AND IS NOT TO BE REPRODUCED IN
WHOLE OR IN PART BY ANY MEANS OR METHOD
WITHOUT THE EXPRESS WRITTEN CONSENT OF THE
ARCHITECT. ANY UNAUTHORIZED
REPRODUCTION OR REUSE OF THESE
DOCUMENTS WILL RESULT IN LEGAL ACTION.

PROJECT INFO

Date
2023.03.29
Project No.
21-111


ISSUE

NO. REV. DATE DESCRIPTION


SHEET TITLE

BUILDING
SECTIONS


A4.2

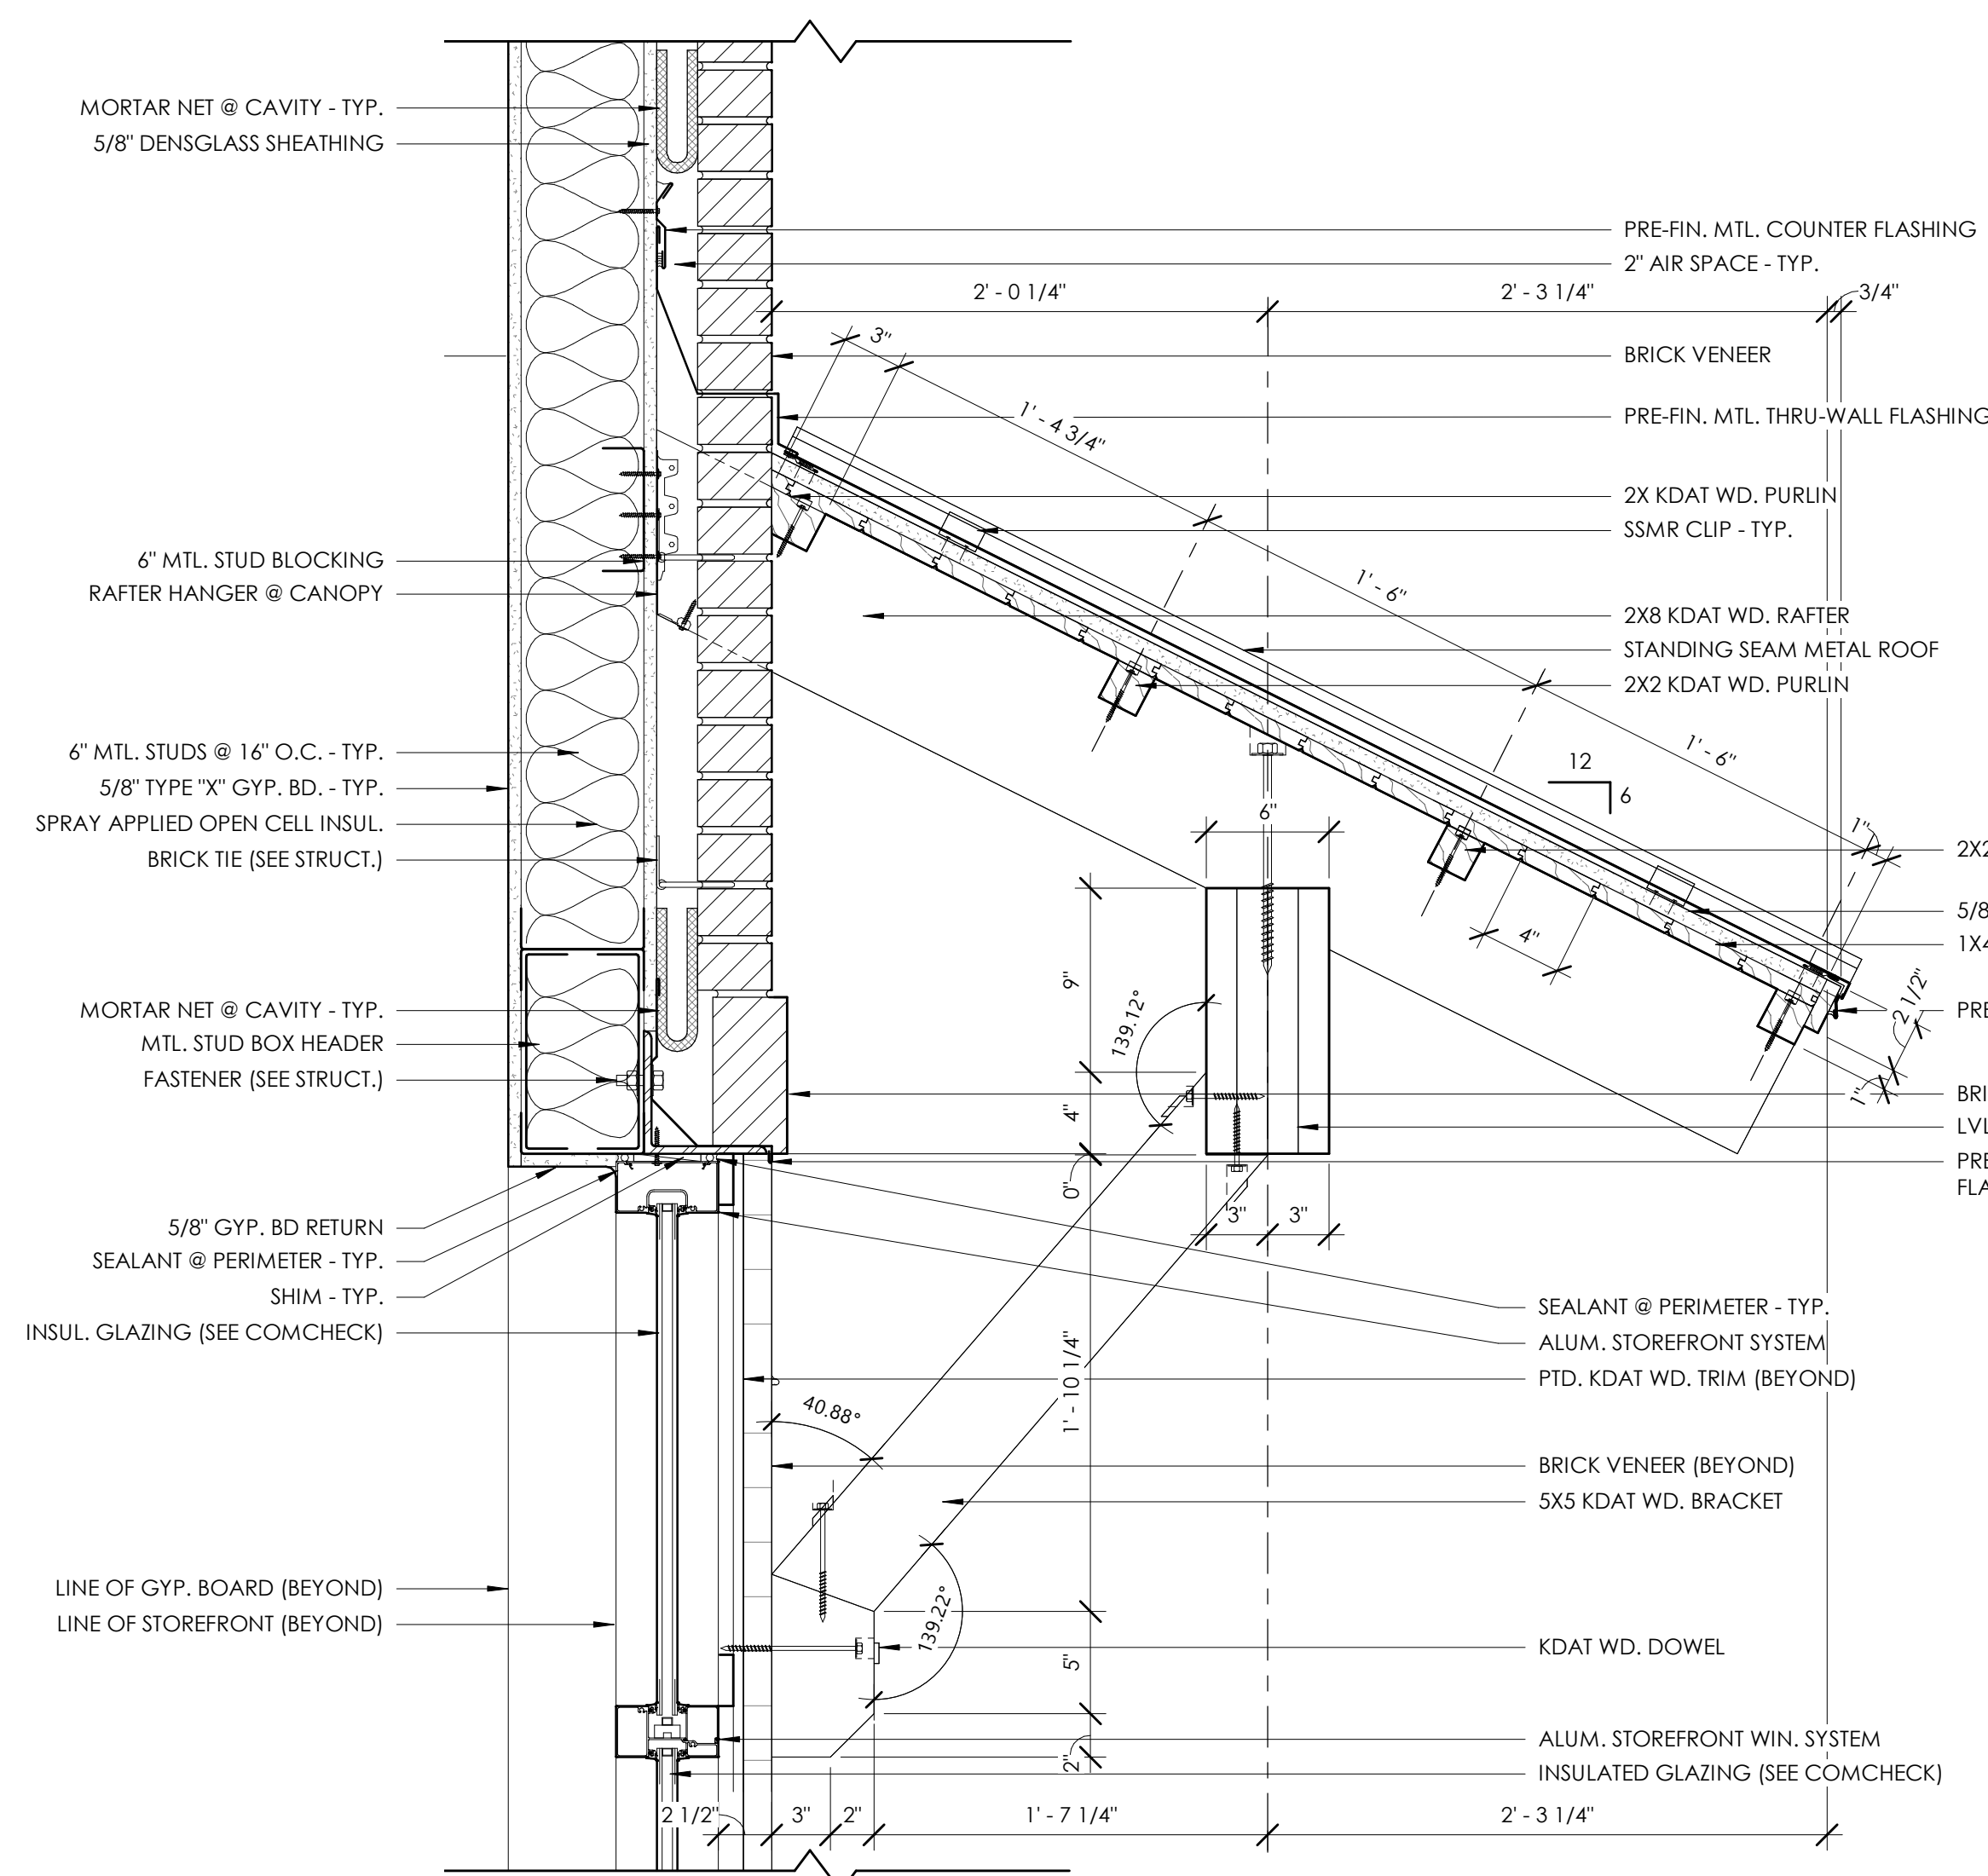


2 SECTION DETAIL @ CANOPY
A5.0 1 1/2" = 1'-0"

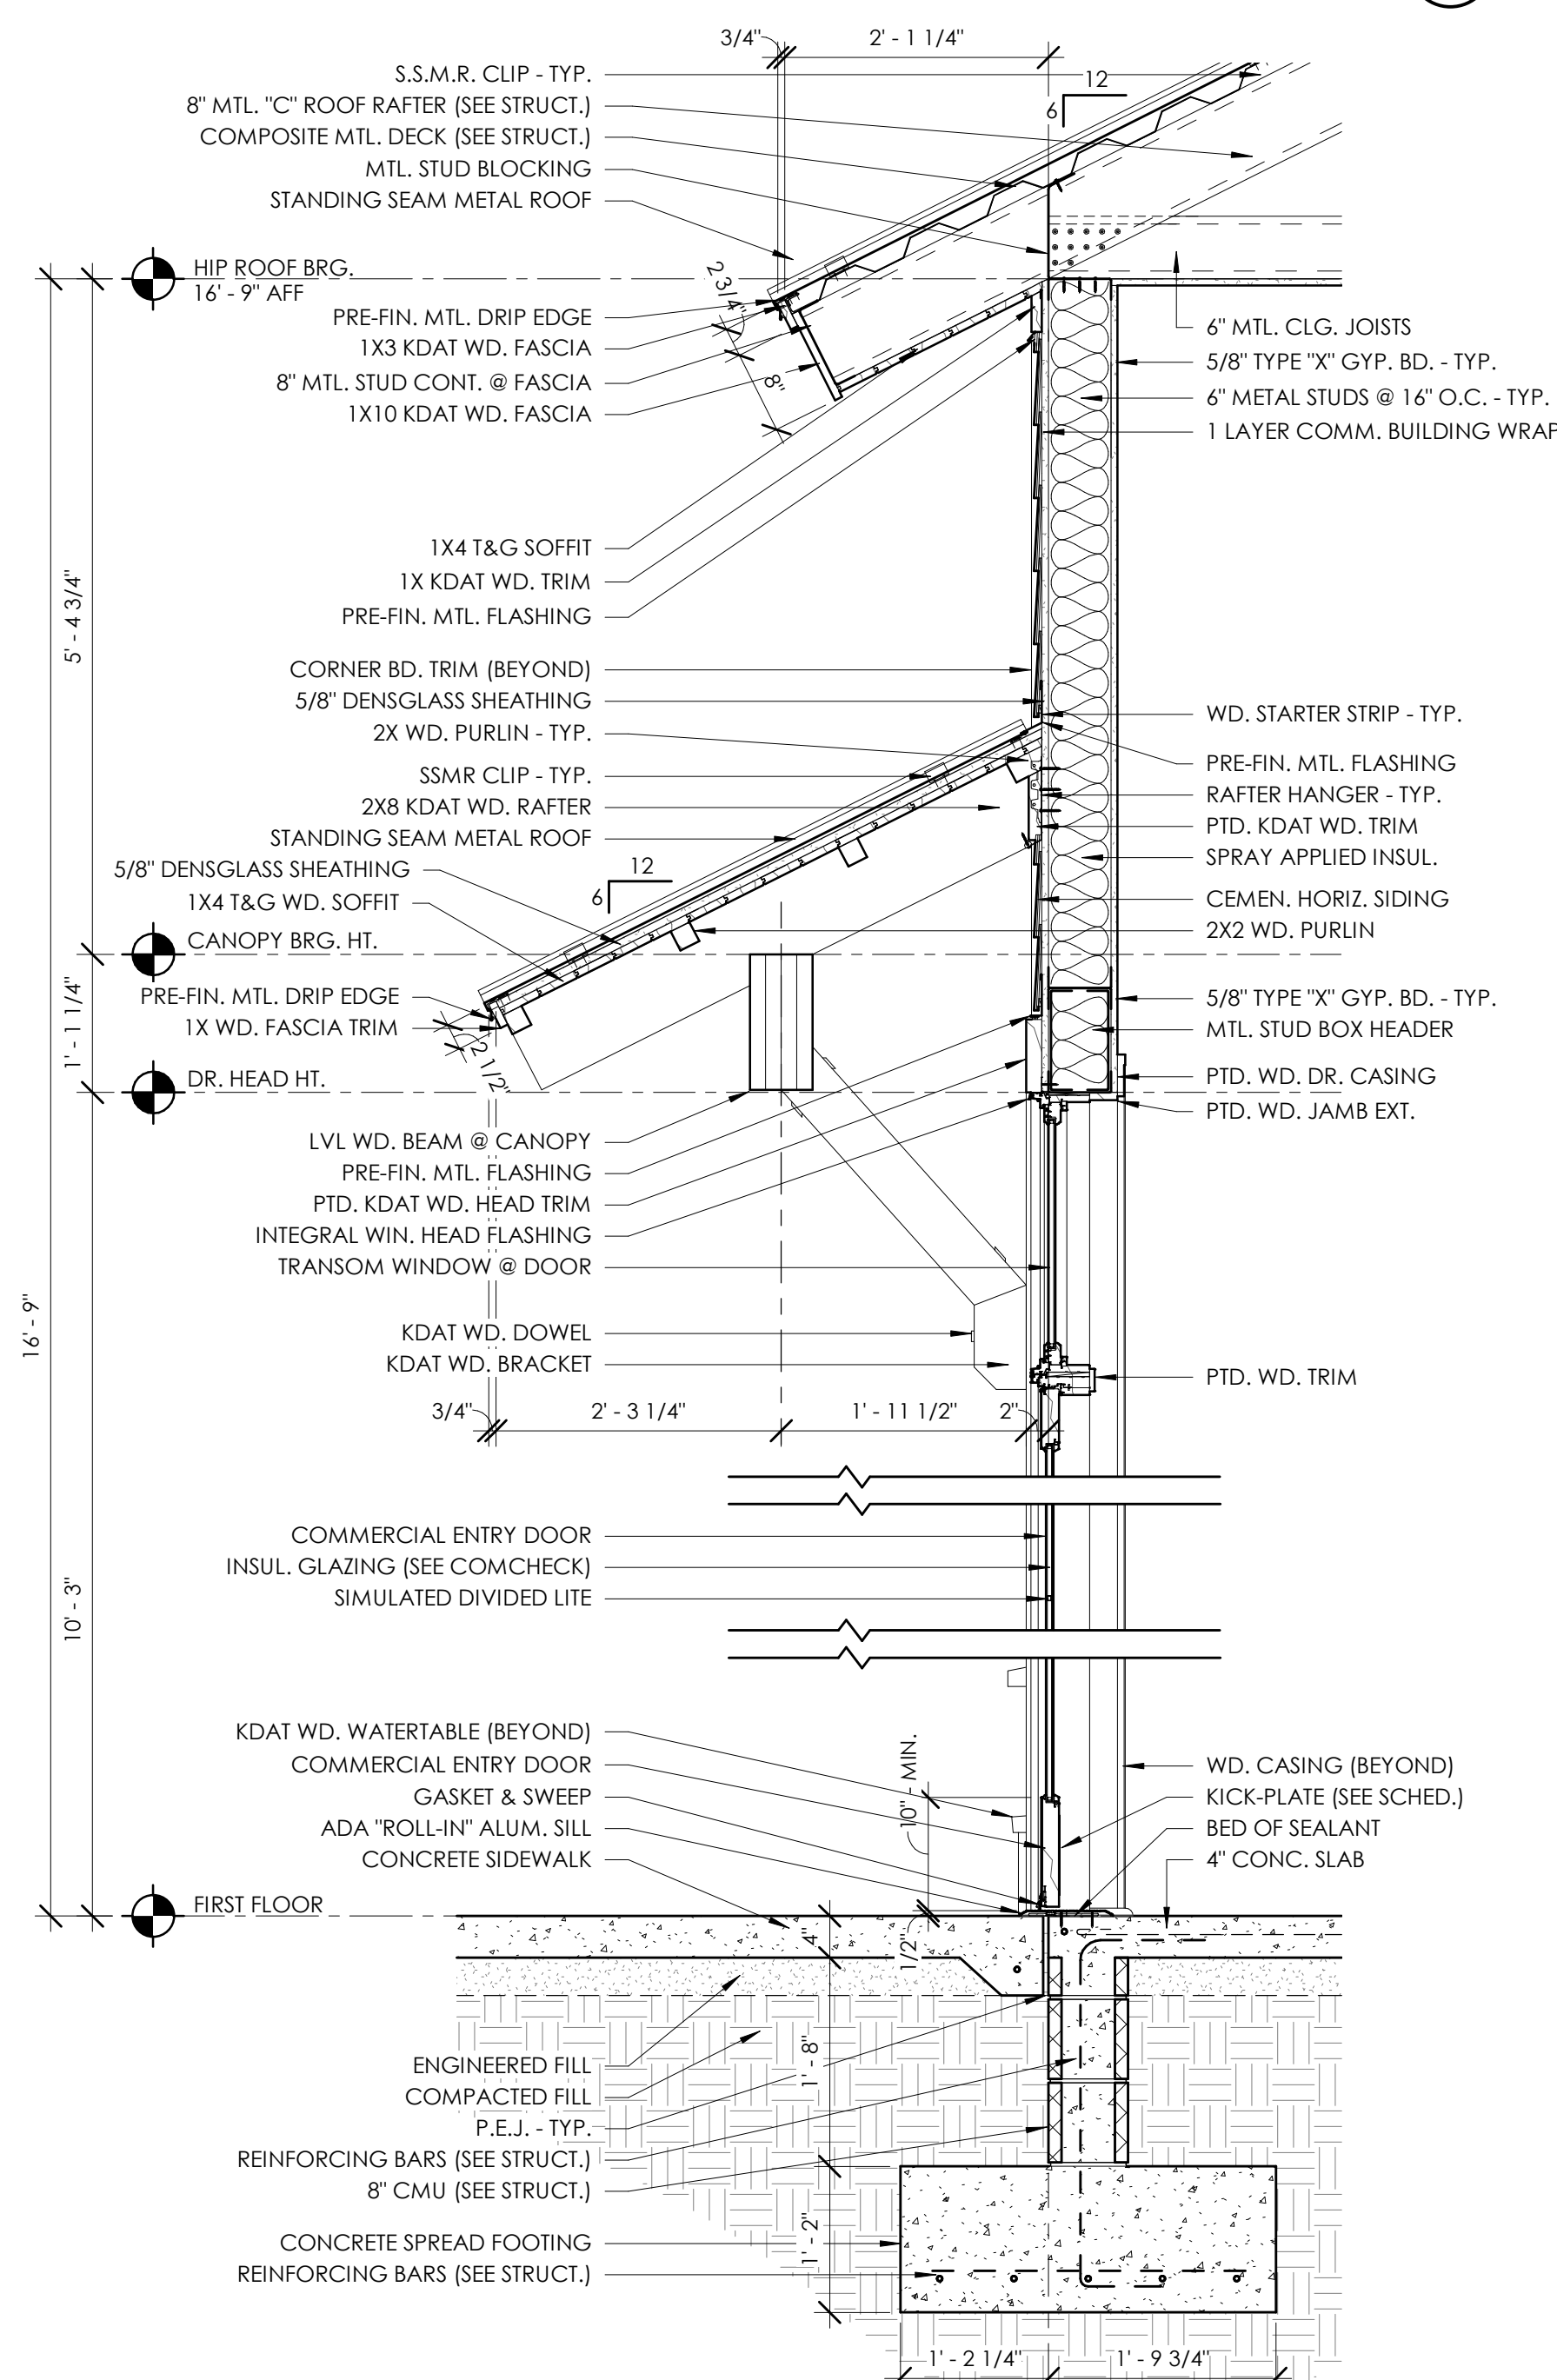


4 WALL SECTION @ TENANT SPACE ENTRANCE
A5.0 3/4" = 1'-0"

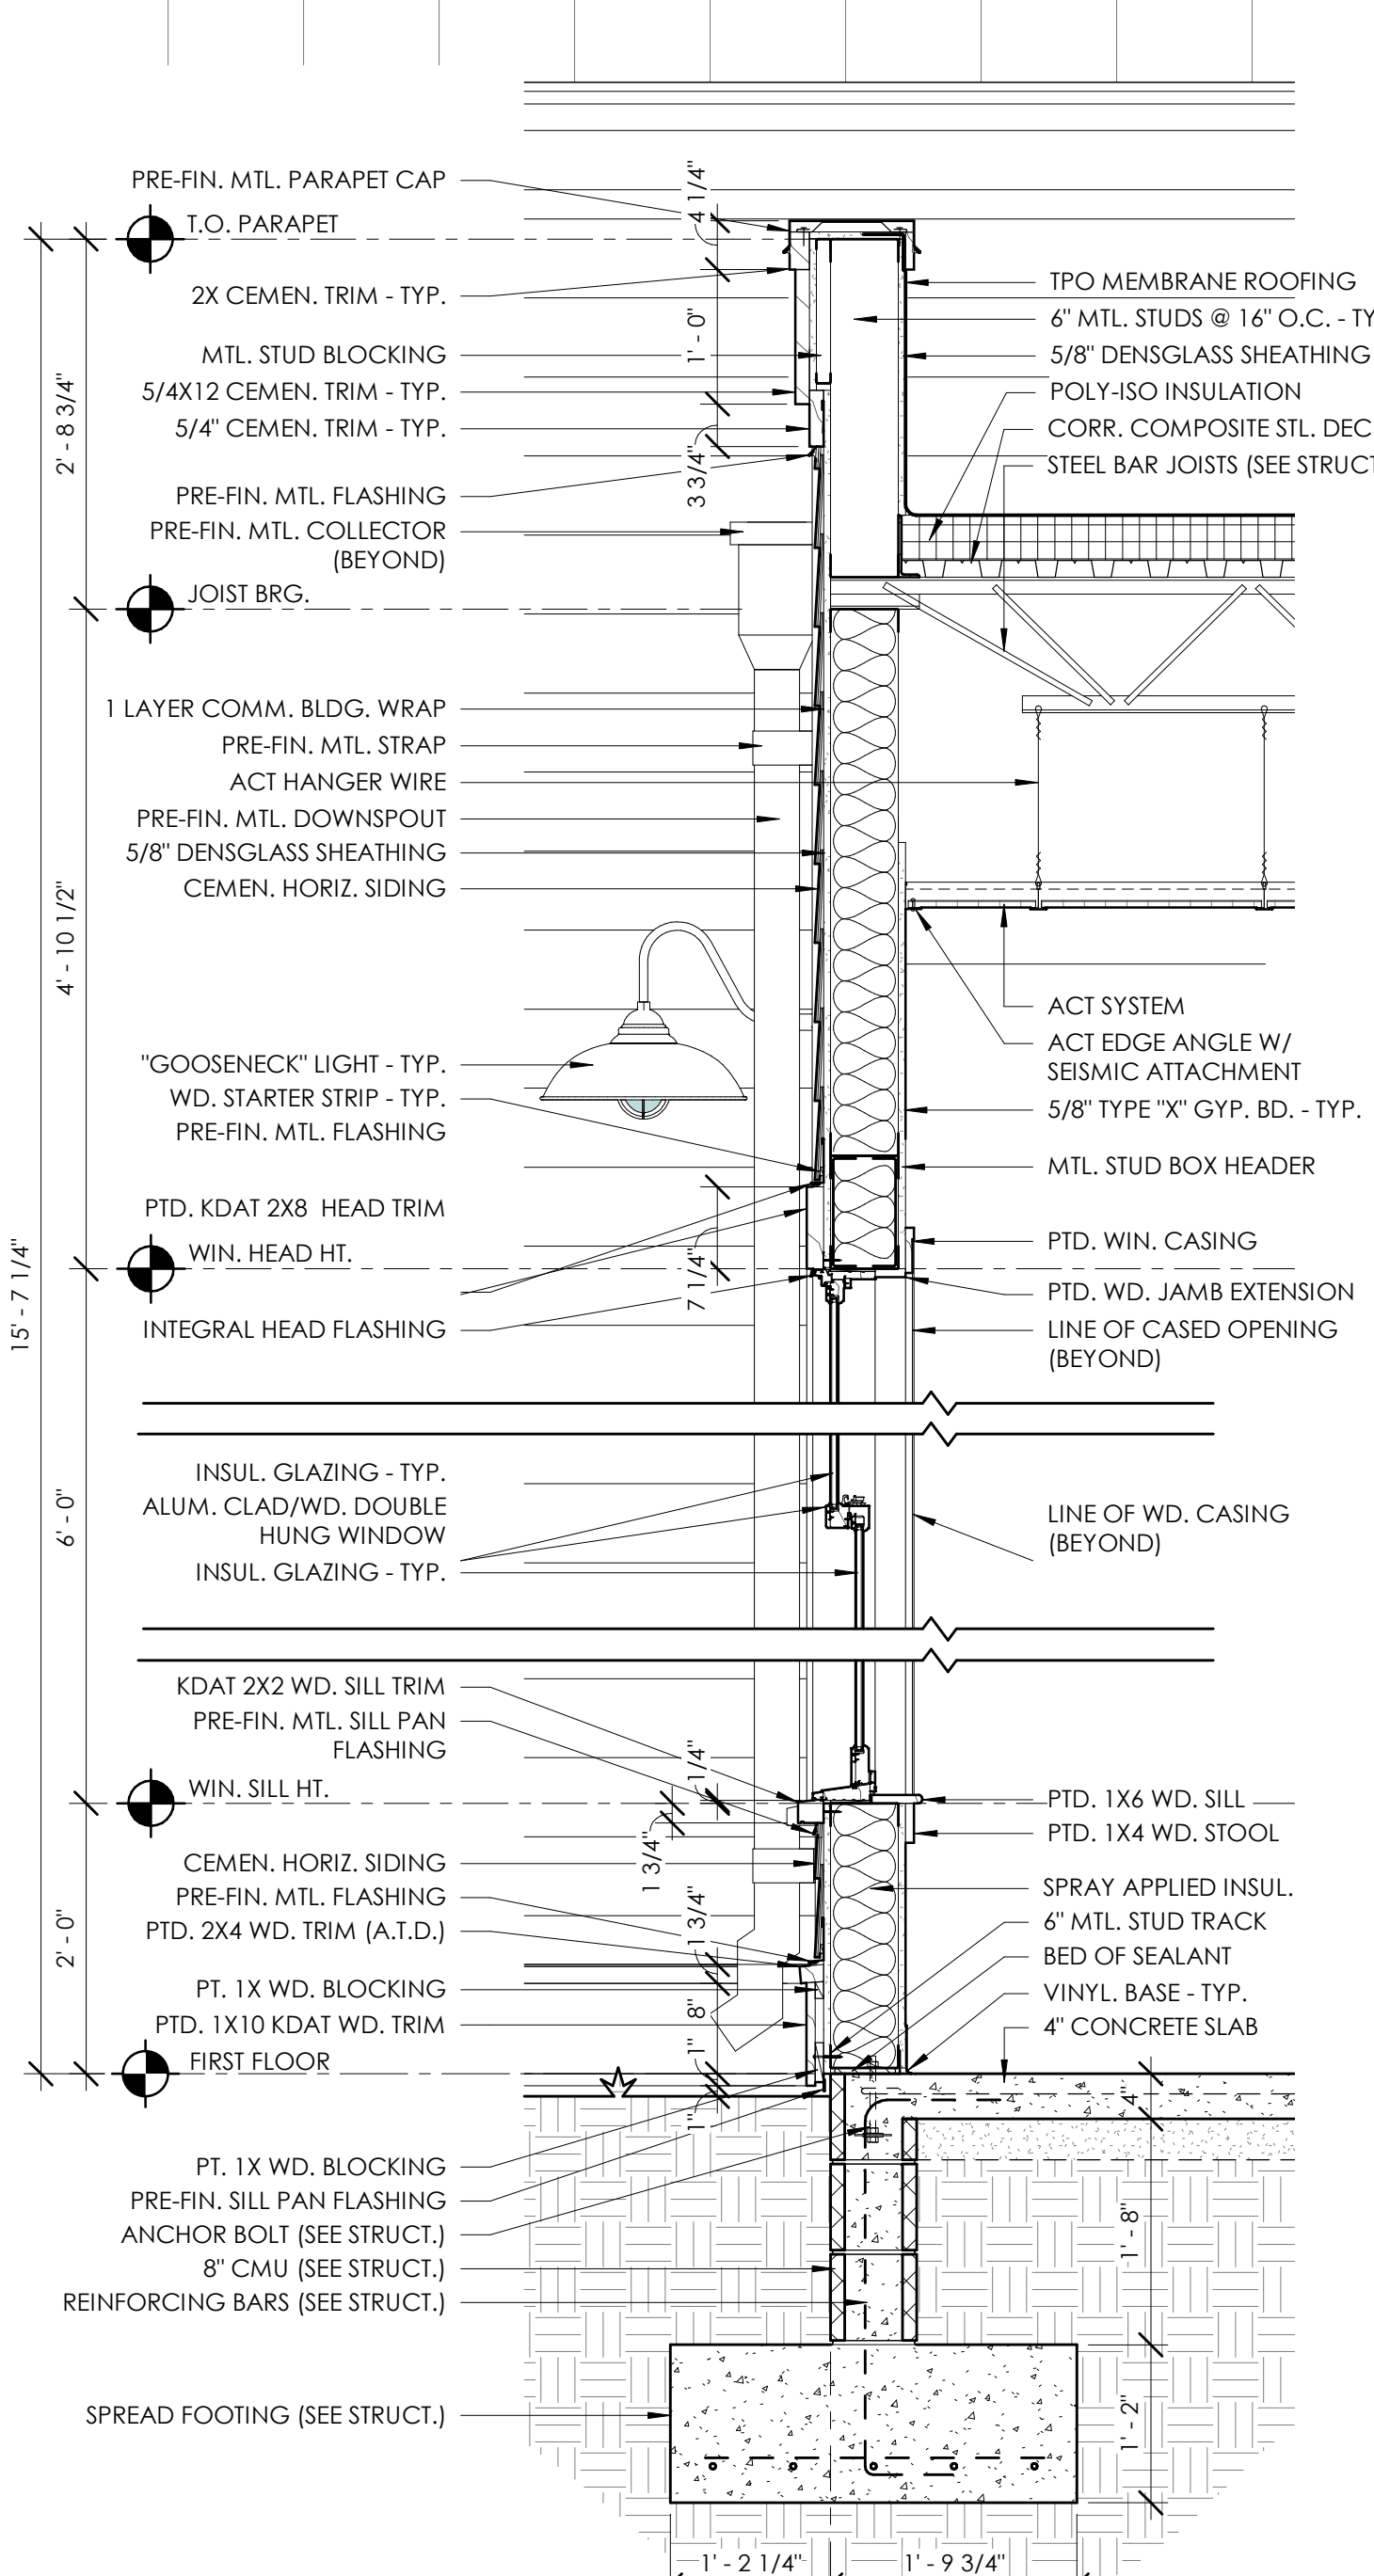

3 WALL SECTION @ TENANT SPACE
A5.0 3/4" = 1'-0"

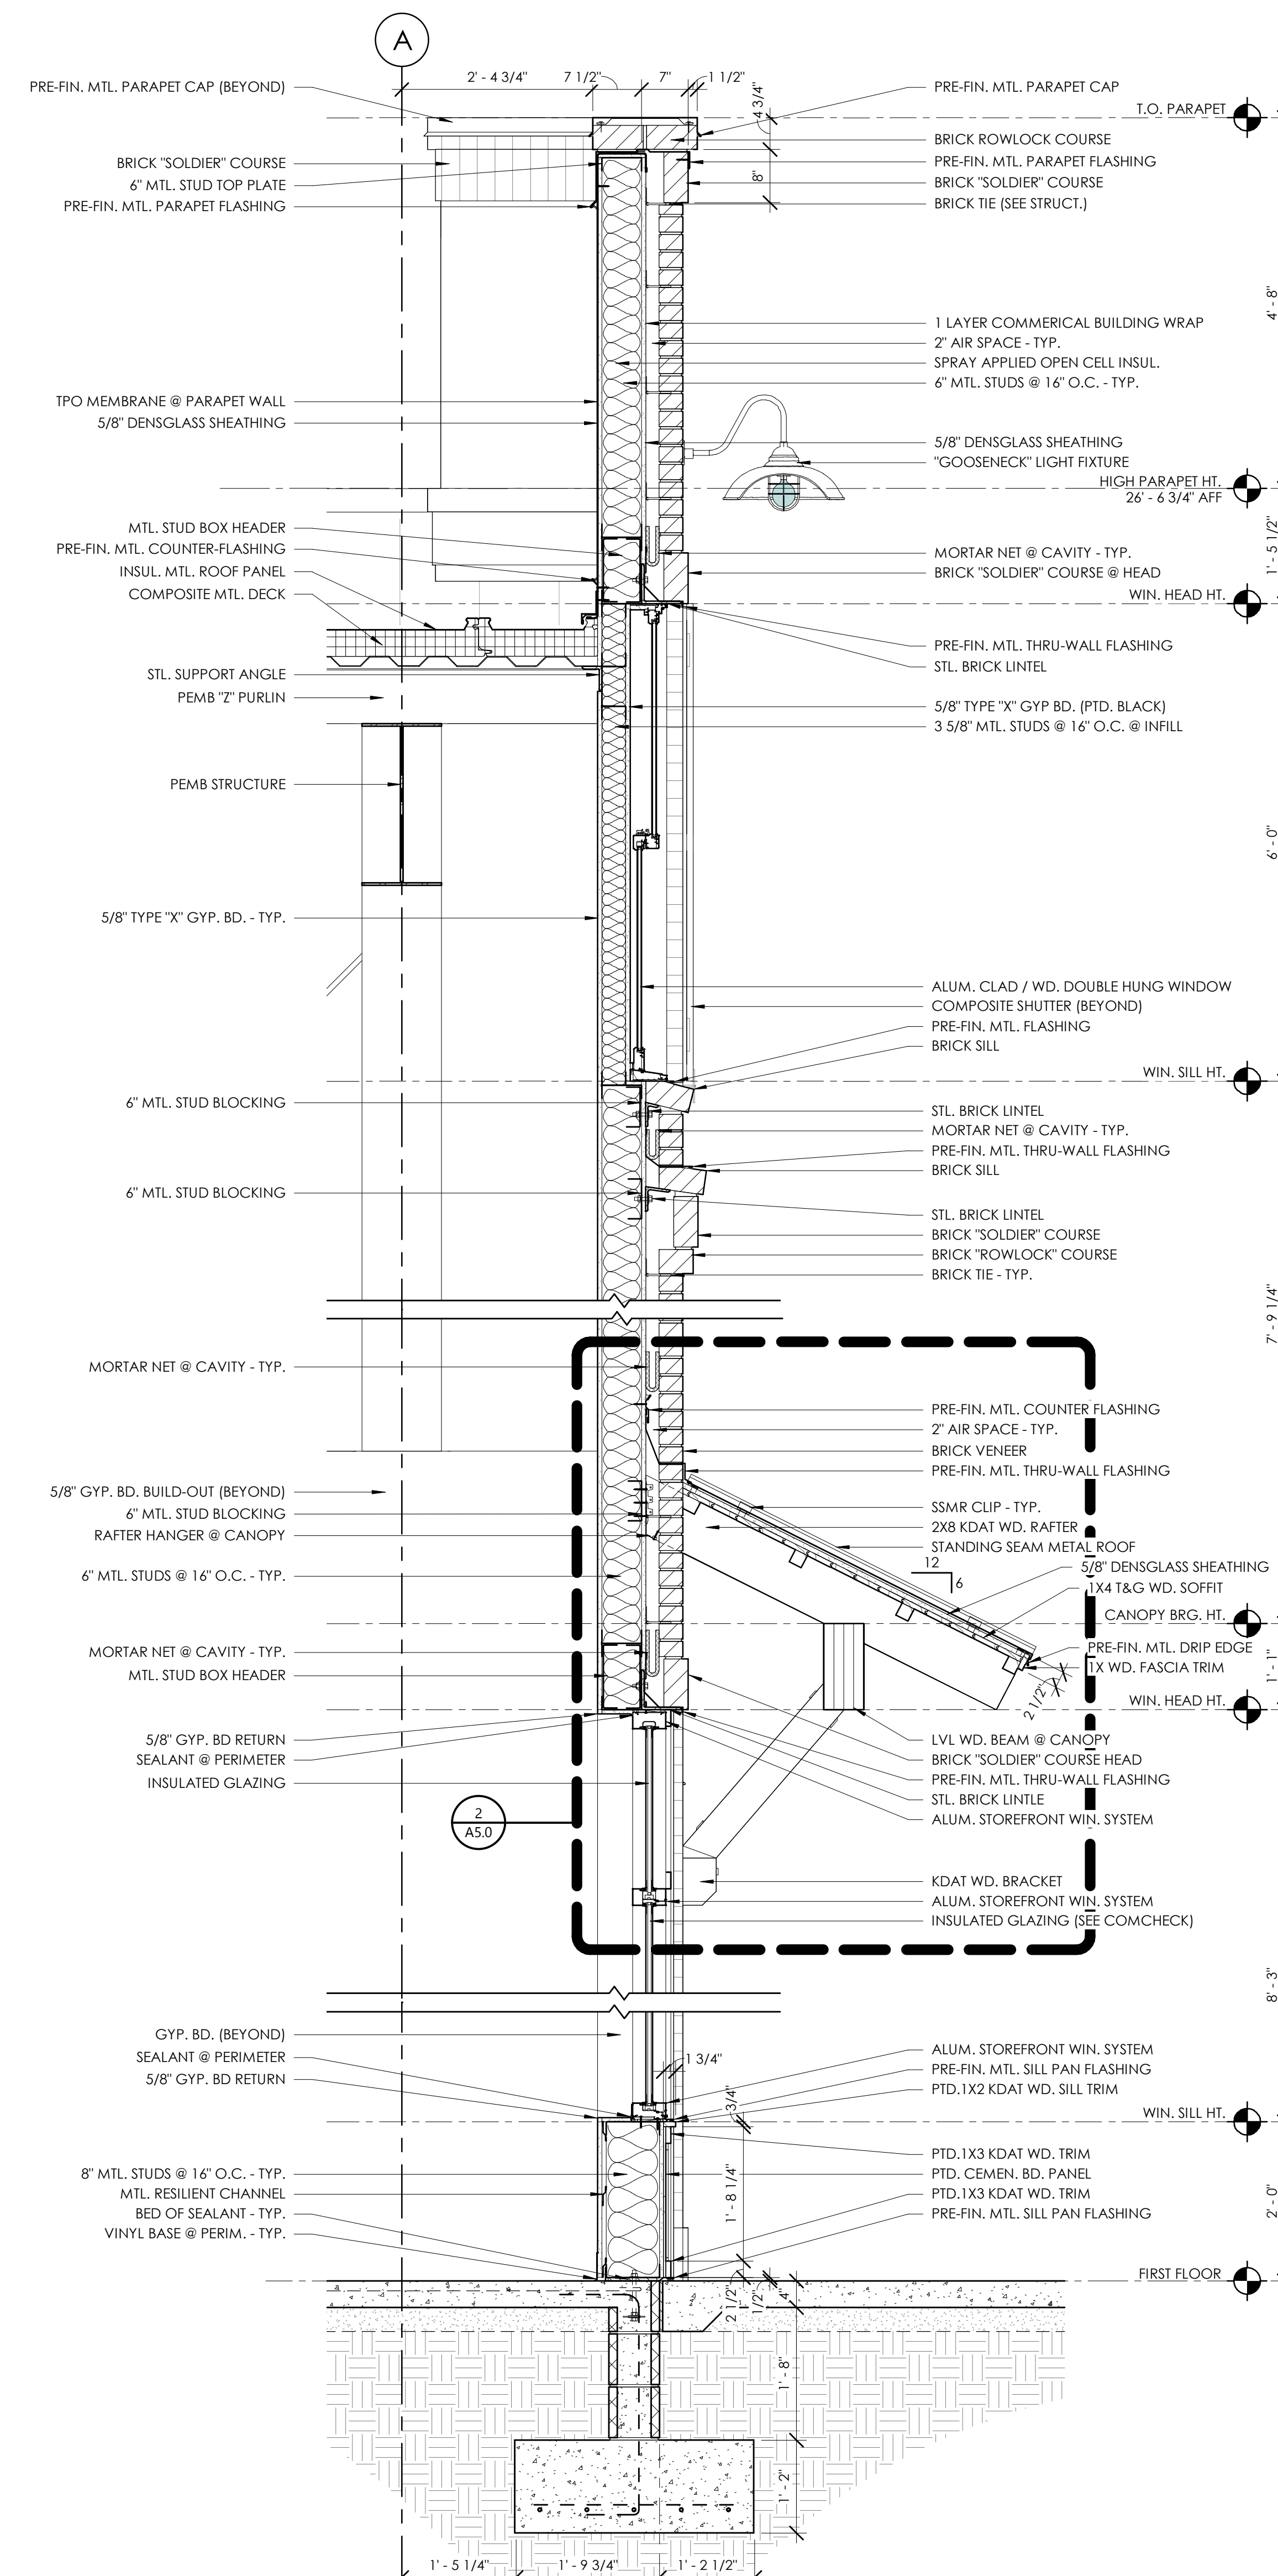

1 WALL SECTION @ POP-OUT
A5.0 3/4" = 1'-0"

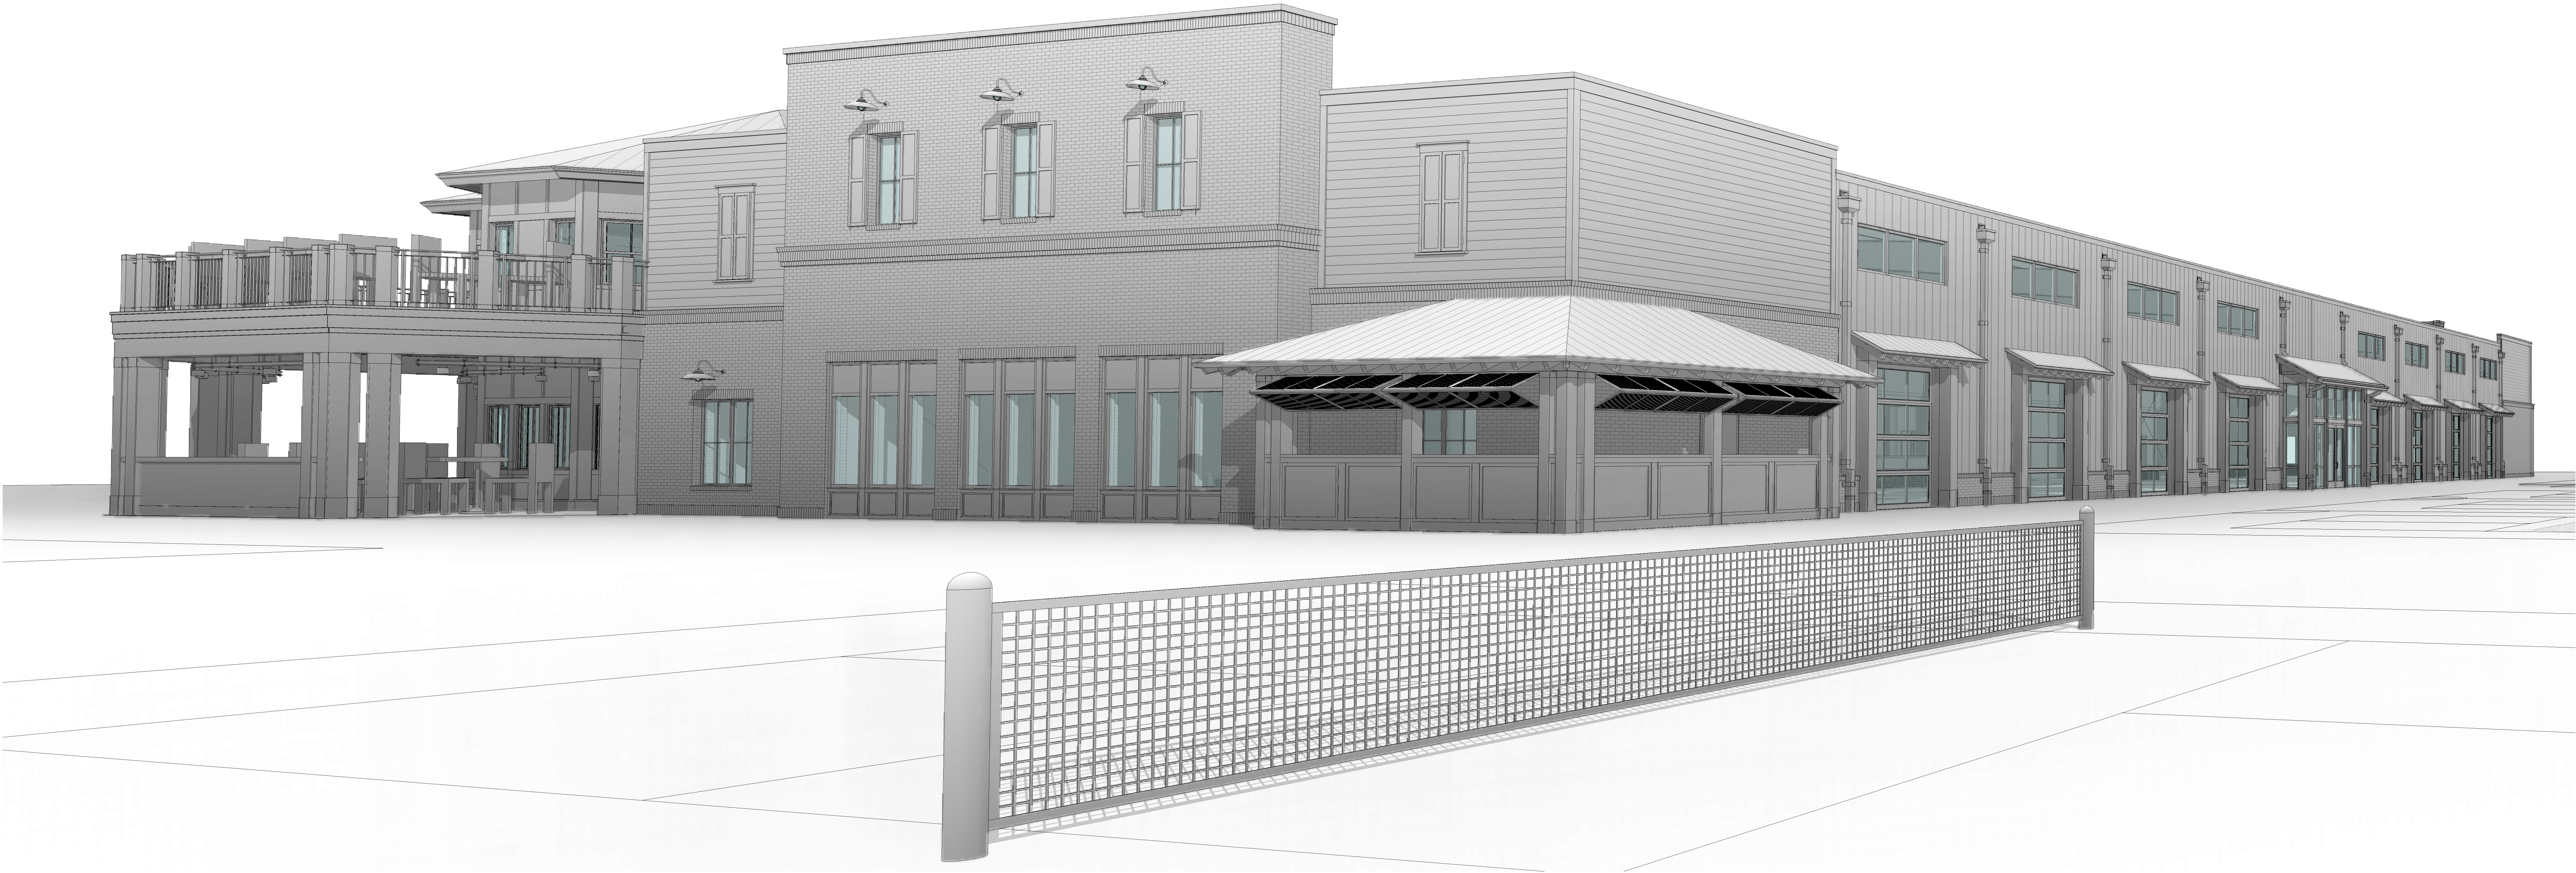

① 3D VIEW @ CHAMPIONSHIP COURT

LOWCOUNTRY PICKLEBALL CLUB
50 ESTATE DRIVE - BLUFFTON, SOUTH CAROLINA 29910

© COPYRIGHT 2023 COURT ATKINS GROUP
THIS DRAWING IS THE PROPERTY OF THE
ARCHITECT AND IS NOT TO BE REPRODUCED IN
WHOLE OR IN PART BY ANY MEANS OR METHOD
WITHOUT THE EXPRESS WRITTEN CONSENT OF THE
ARCHITECT. ANY UNAUTHORIZED
REPRODUCTION OR REUSE OF THESE
DOCUMENTS WILL RESULT IN LEGAL ACTION.

PROJECT INFO

Date
2023.03.29
Project No.
21-111


ISSUE

NO.	REV.	DATE	DESCRIPTION
-----	------	------	-------------


SHEET TITLE

RENDERED
ELEVATIONS

RE1.1

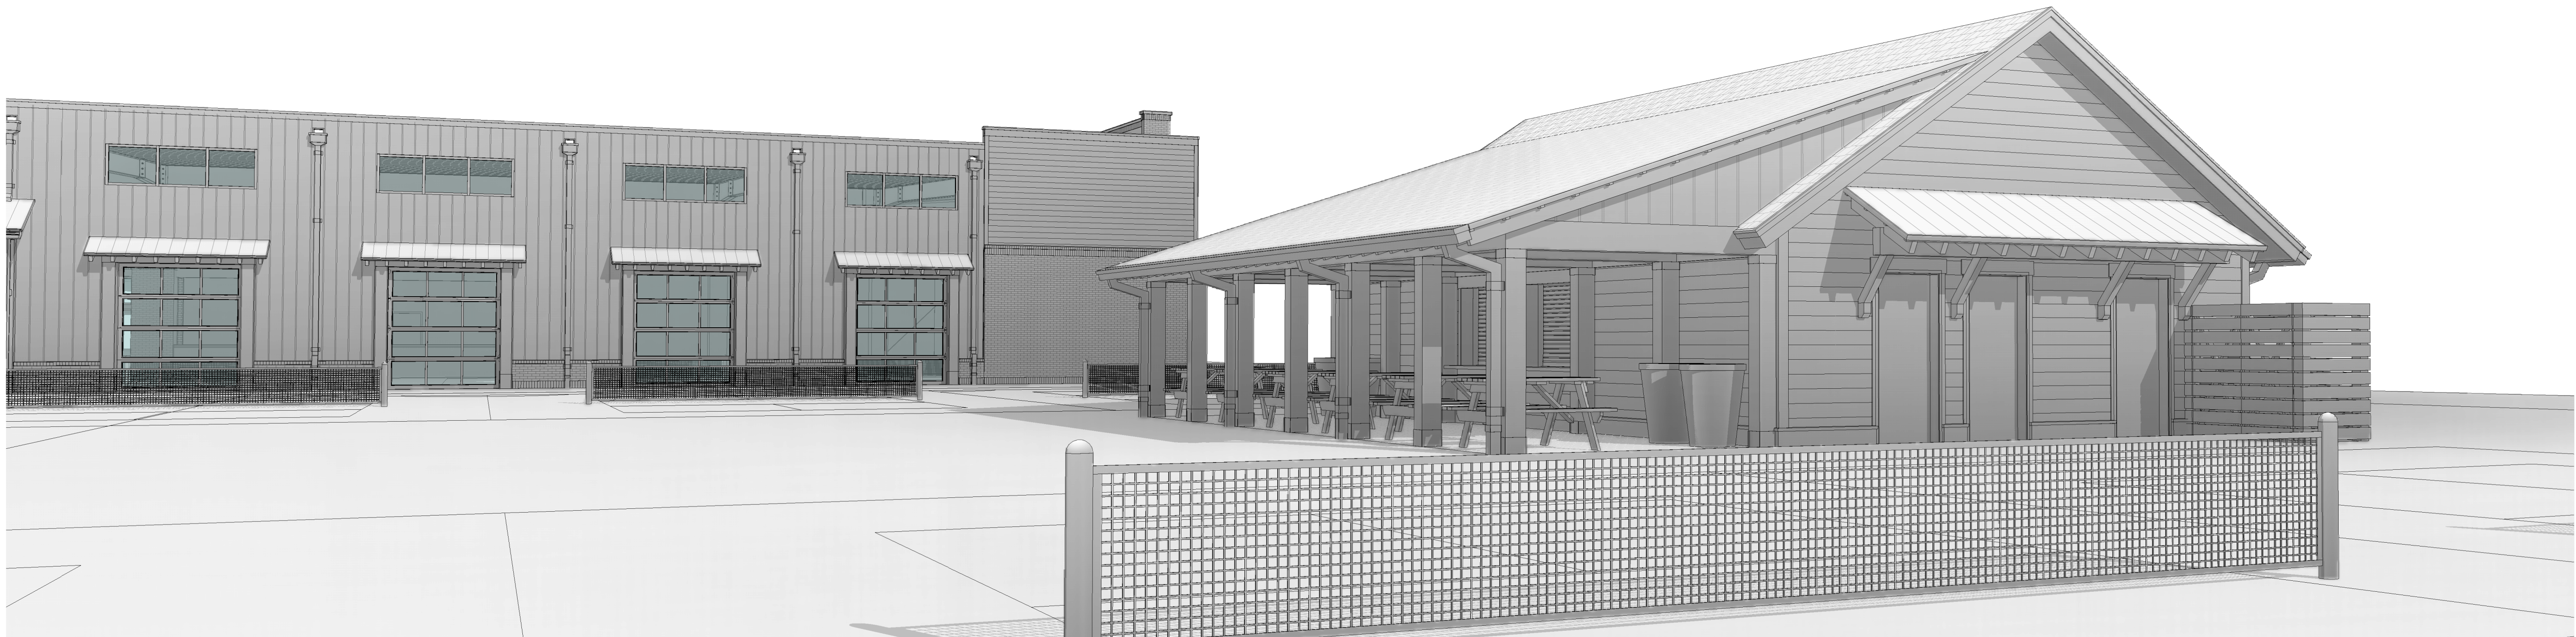

① 3D VIEW @ MAIN CORRIDOR

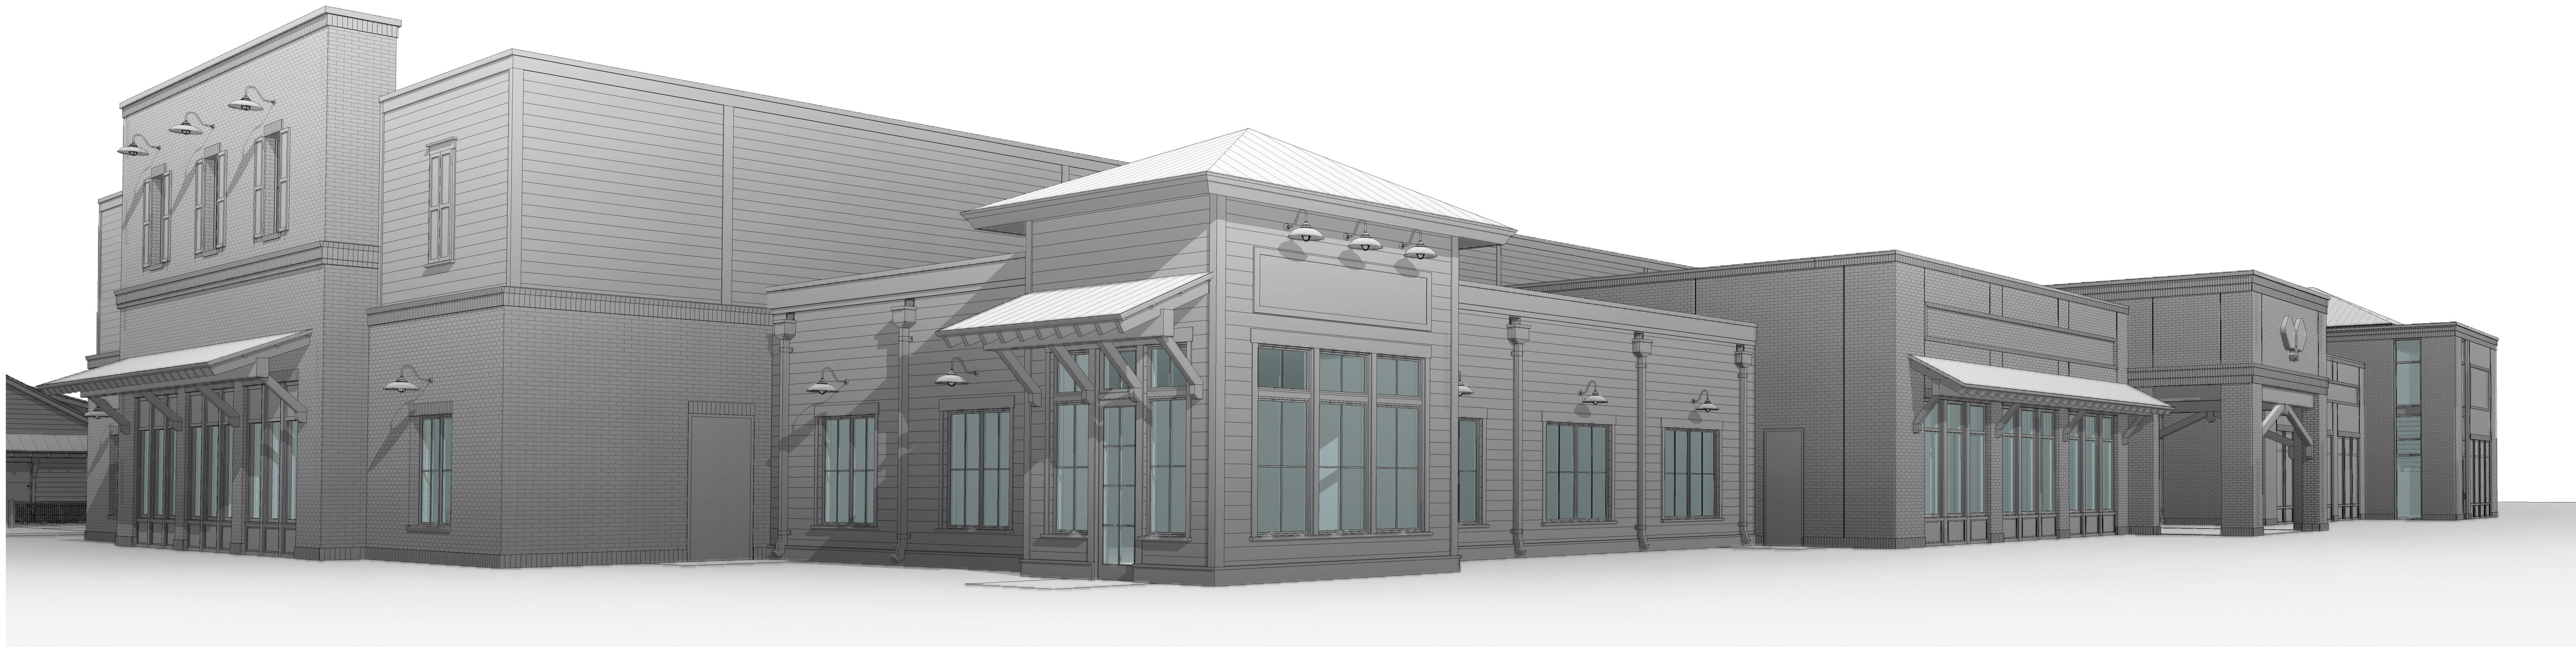

② 3D VIEW @ MAIN CORRIDOR - ENLARGED

LOWCOUNTRY PICKLEBALL CLUB
50 ESTATE DRIVE - BLUFFTON, SOUTH CAROLINA 29910

© COPYRIGHT 2023 COURT ATKINS GROUP -
THIS DRAWING IS THE PROPERTY OF THE
ARCHITECT AND IS NOT TO BE REPRODUCED IN
WHOLE OR IN PART BY ANY MEANS OR METHOD
WITHOUT THE EXPRESS WRITTEN CONSENT OF THE
ARCHITECT. ANY UNAUTHORIZED
REPRODUCTION OR REUSE OF THESE
DOCUMENTS WILL RESULT IN LEGAL ACTION.

PROJECT INFO

Date	2023.03.29
Project No.	21-111

ISSUE

NO.	REV.	DATE	DESCRIPTION
-----	------	------	-------------

SHEET TITLE

RENDERED
ELEVATIONS

RE1.2