




EQUIPMENT SHARE BOARDMAN

SE First Street Boardman, OR

KEYPLAN

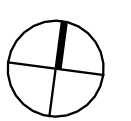


PROJECT NO.:
DATE: 6/25/26
SCALE: 1" = 30'-0"

SHEET TITLE:

SITE PLANS

SHEET NO:

A-100

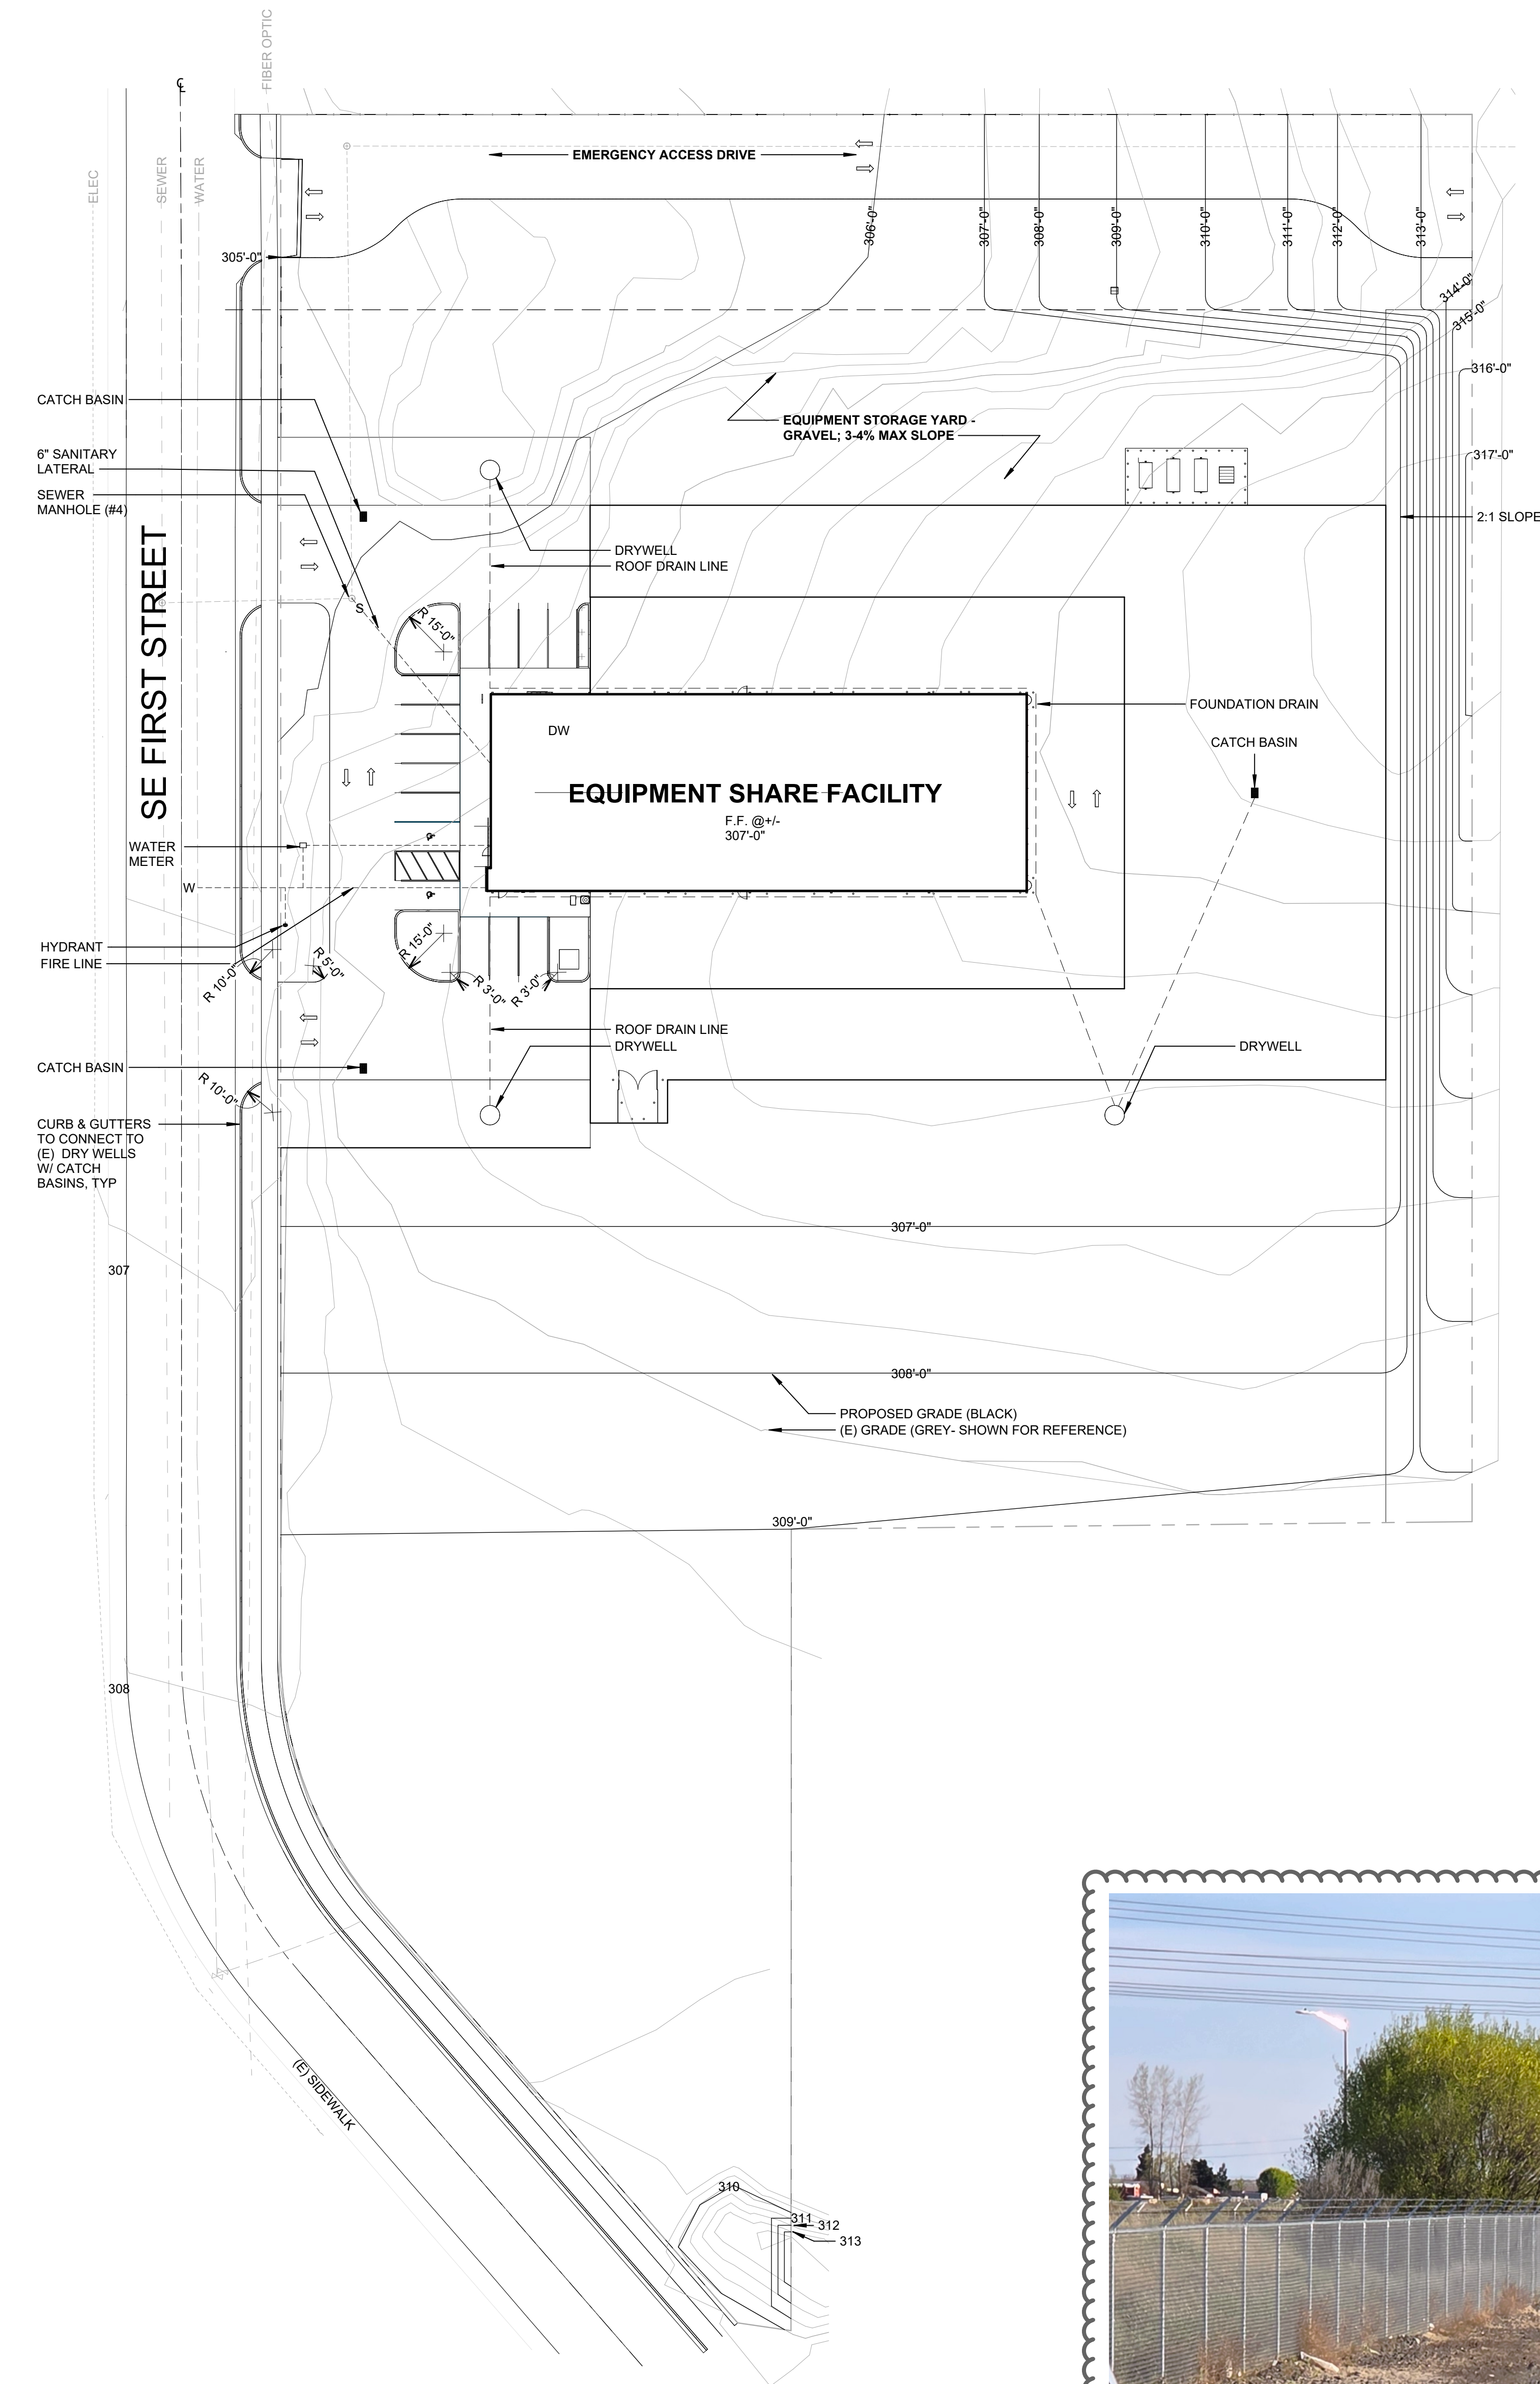


2 GRADING, STORMWATER & UTILITY SITE PLAN

1" = 30'-0"

1 LANDSCAPE SITE PLAN

1" = 30'-0"

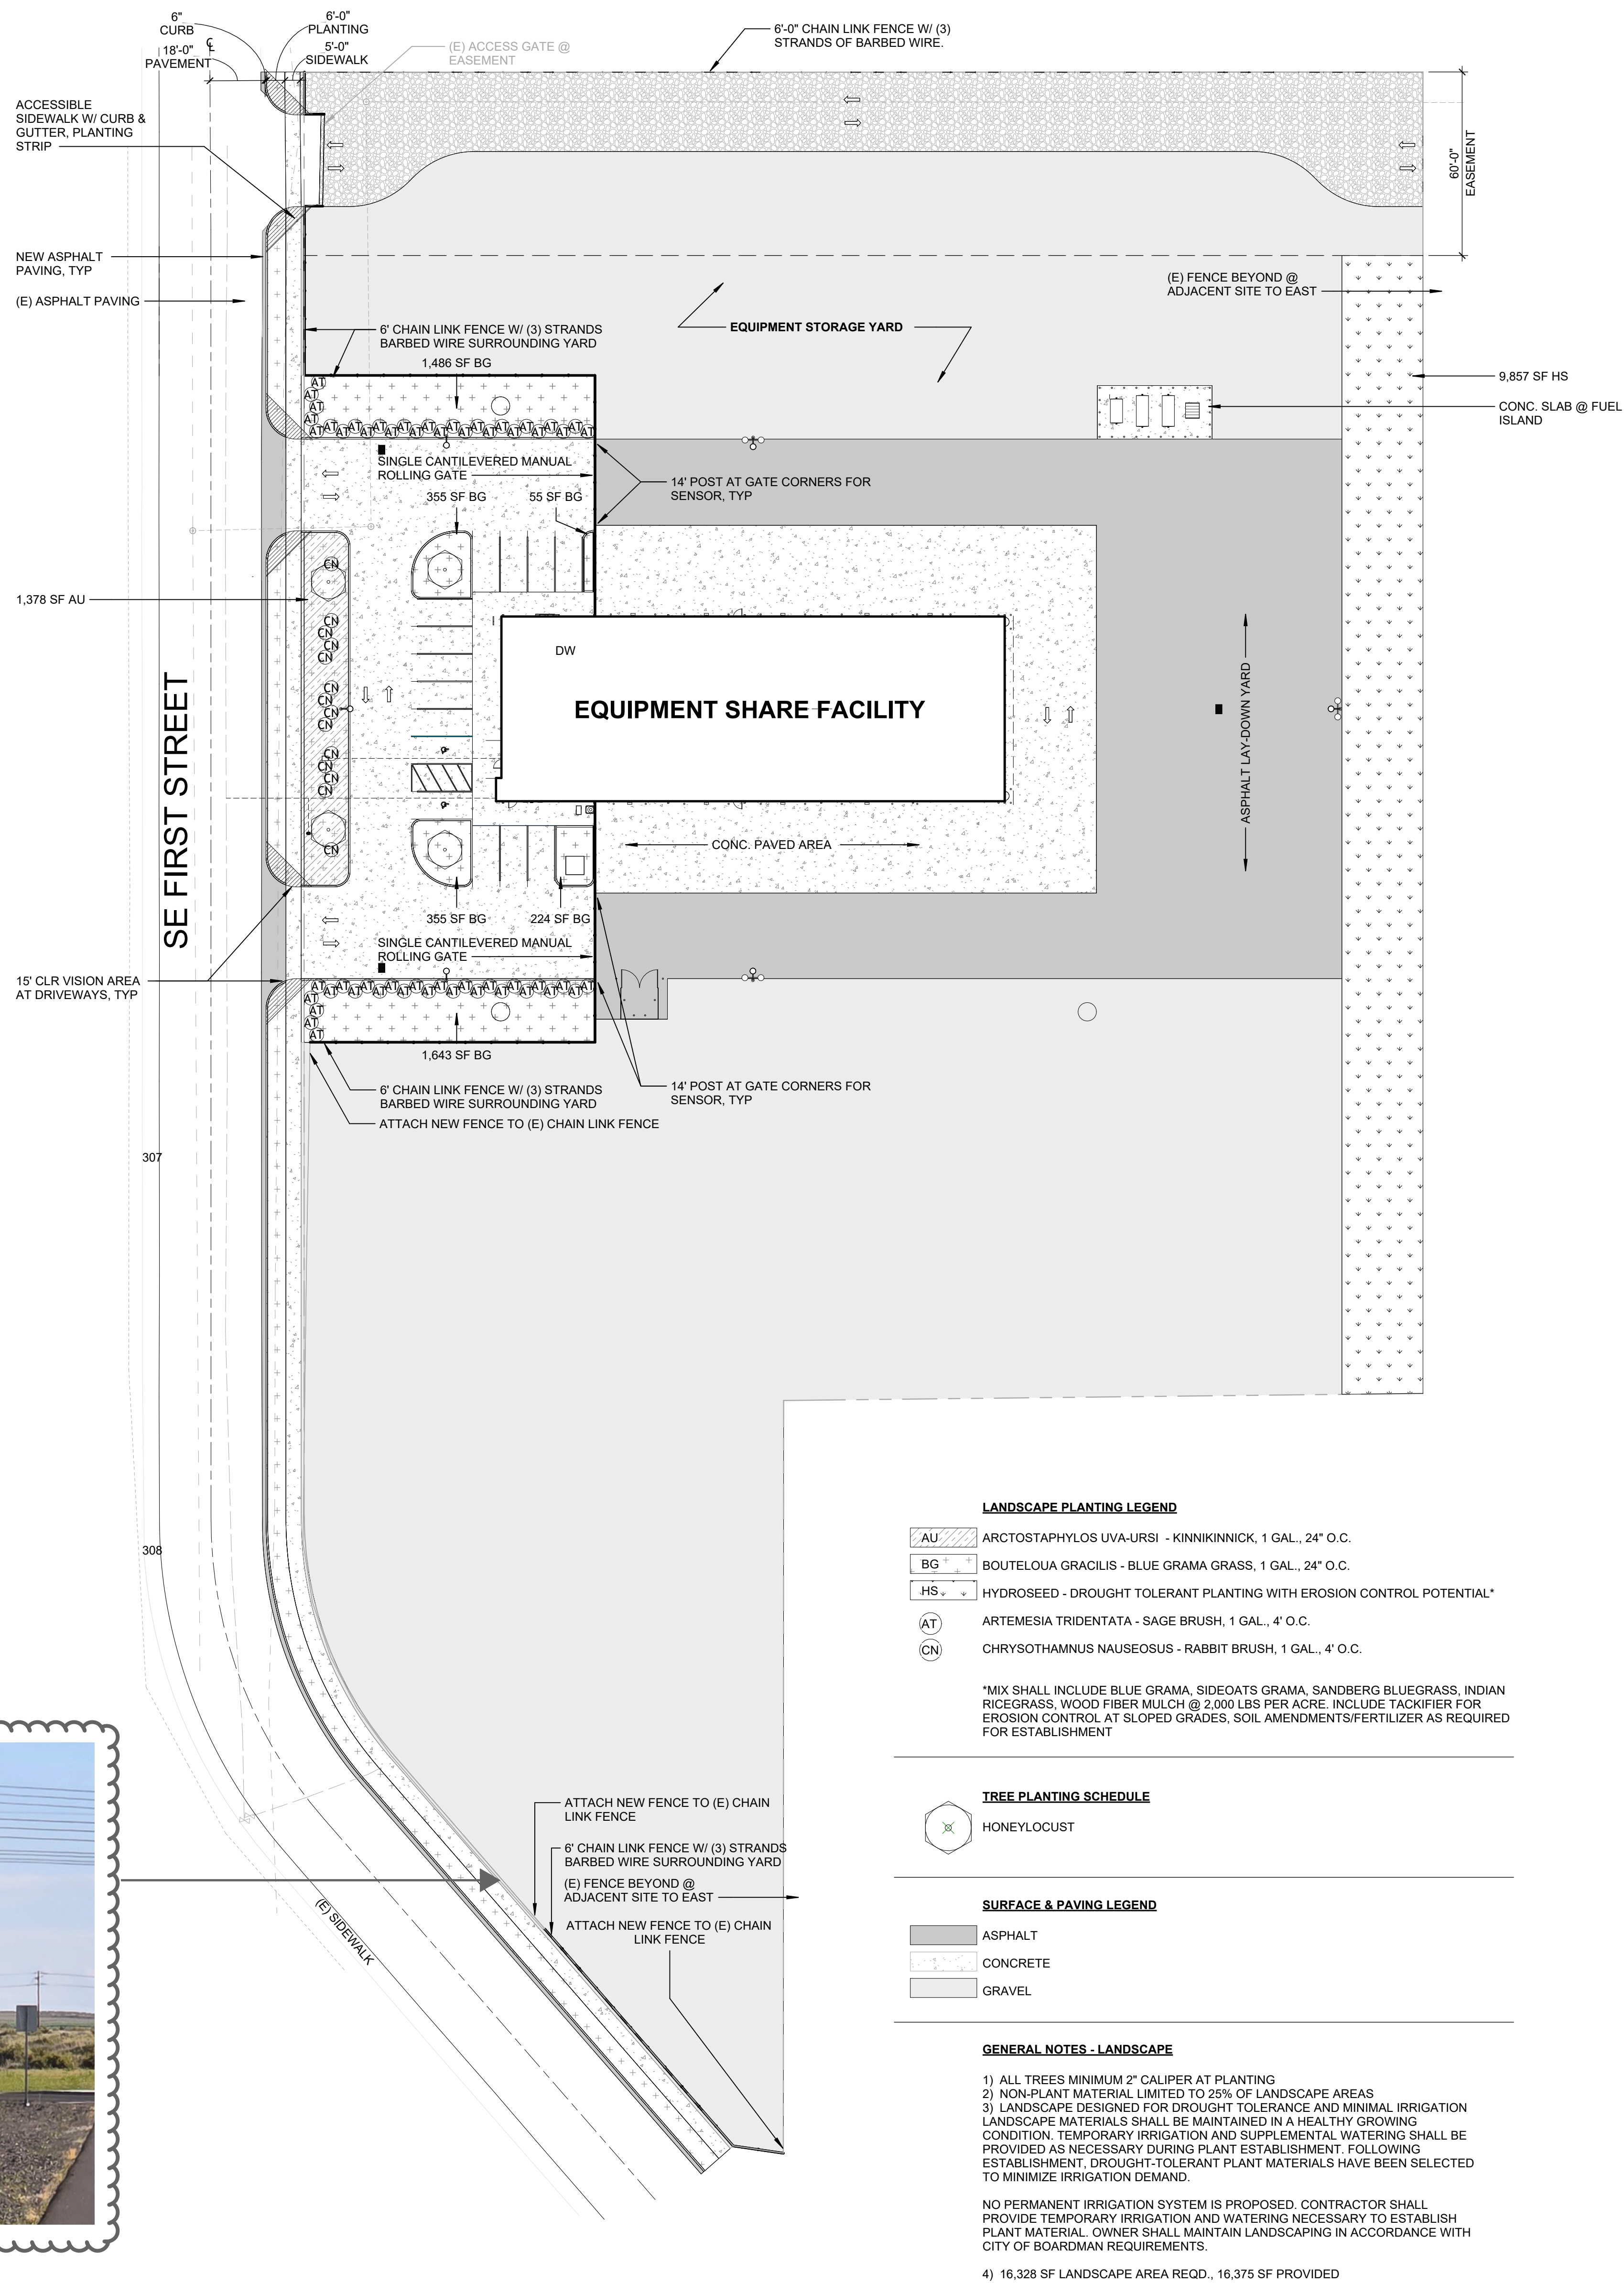


ISSUES
ISSUE NAME
DATE
MM/DD/YYYY

REVISION LIST
DATE

EQUIPMENT SHARE BOARDMAN

SE First Street Boardman, OR

KEYPLAN

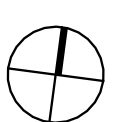

PROJECT NO.:

DATE: 6/25/26

SCALE: As indicated

SHEET TITLE:

SITE PLANS

SHEET NO.:

L-100