

An aerial perspective rendering of a proposed school building and its surrounding landscape. The school building is a two-story structure with a light-colored facade and a brown gabled roof. It is situated on a green lawn. To the left of the building is a large, rectangular, brown-colored area, likely a sports field or playground. A paved parking lot is located in the foreground, containing several cars (white, dark grey, and silver) and a person riding a bicycle. A sidewalk runs along the edge of the parking lot. The entire site is bordered by a dense line of green trees. In the background, a vast, rolling forested area stretches towards the horizon under a blue sky with scattered white clouds. The text "Birds Eye View - Looking Northeast" is visible in the top left corner.

Street View - Looking Northeast

Street View - Looking Northeast

[illegible]

Ramos Landscaping LLC

668 Metacom -
Concept

668 Metacom Ave.
Bristol, RI 02809

Concept Design - Not for Construction

Cover

Project Number	25002
Date	08/05/2025
Drawn By	B. Spina

	A0.00
Scale	

Project Number	25002
Date	08/05/2025
Drawn By	B. Spina

Date	08/05/2025
------	------------

--	--

A0.00
Scale

[illegible]

Ramos Landscaping LLC

668 Metacom - Concept

668 Metacom Ave.
Bristol, RI 02809

Concept Design - Not for Construction

Site Plan - Proposed

Project Number 25002

Date 08/05/2025

Drawn By B. Spina

A0.10

Scale $1" = 20'-0"$

NOTE: REFER TO CIVIL DWGS FOR LANDSCAPE
AND SITE SCOPE OF WORK

1 Site Plan
1" = 20'-0"

[illegible]

Ramos Landscaping LLC

668 Metacom - Concept

668 Metacom Ave.
Bristol, RI 02809

Concept Design - Not for Construction

Floor Plan - Proposed


Project Number 25002

Date 08/05/2025

Drawn By B. Spina

A1.00

Scale $1/8" = 1'-0"$

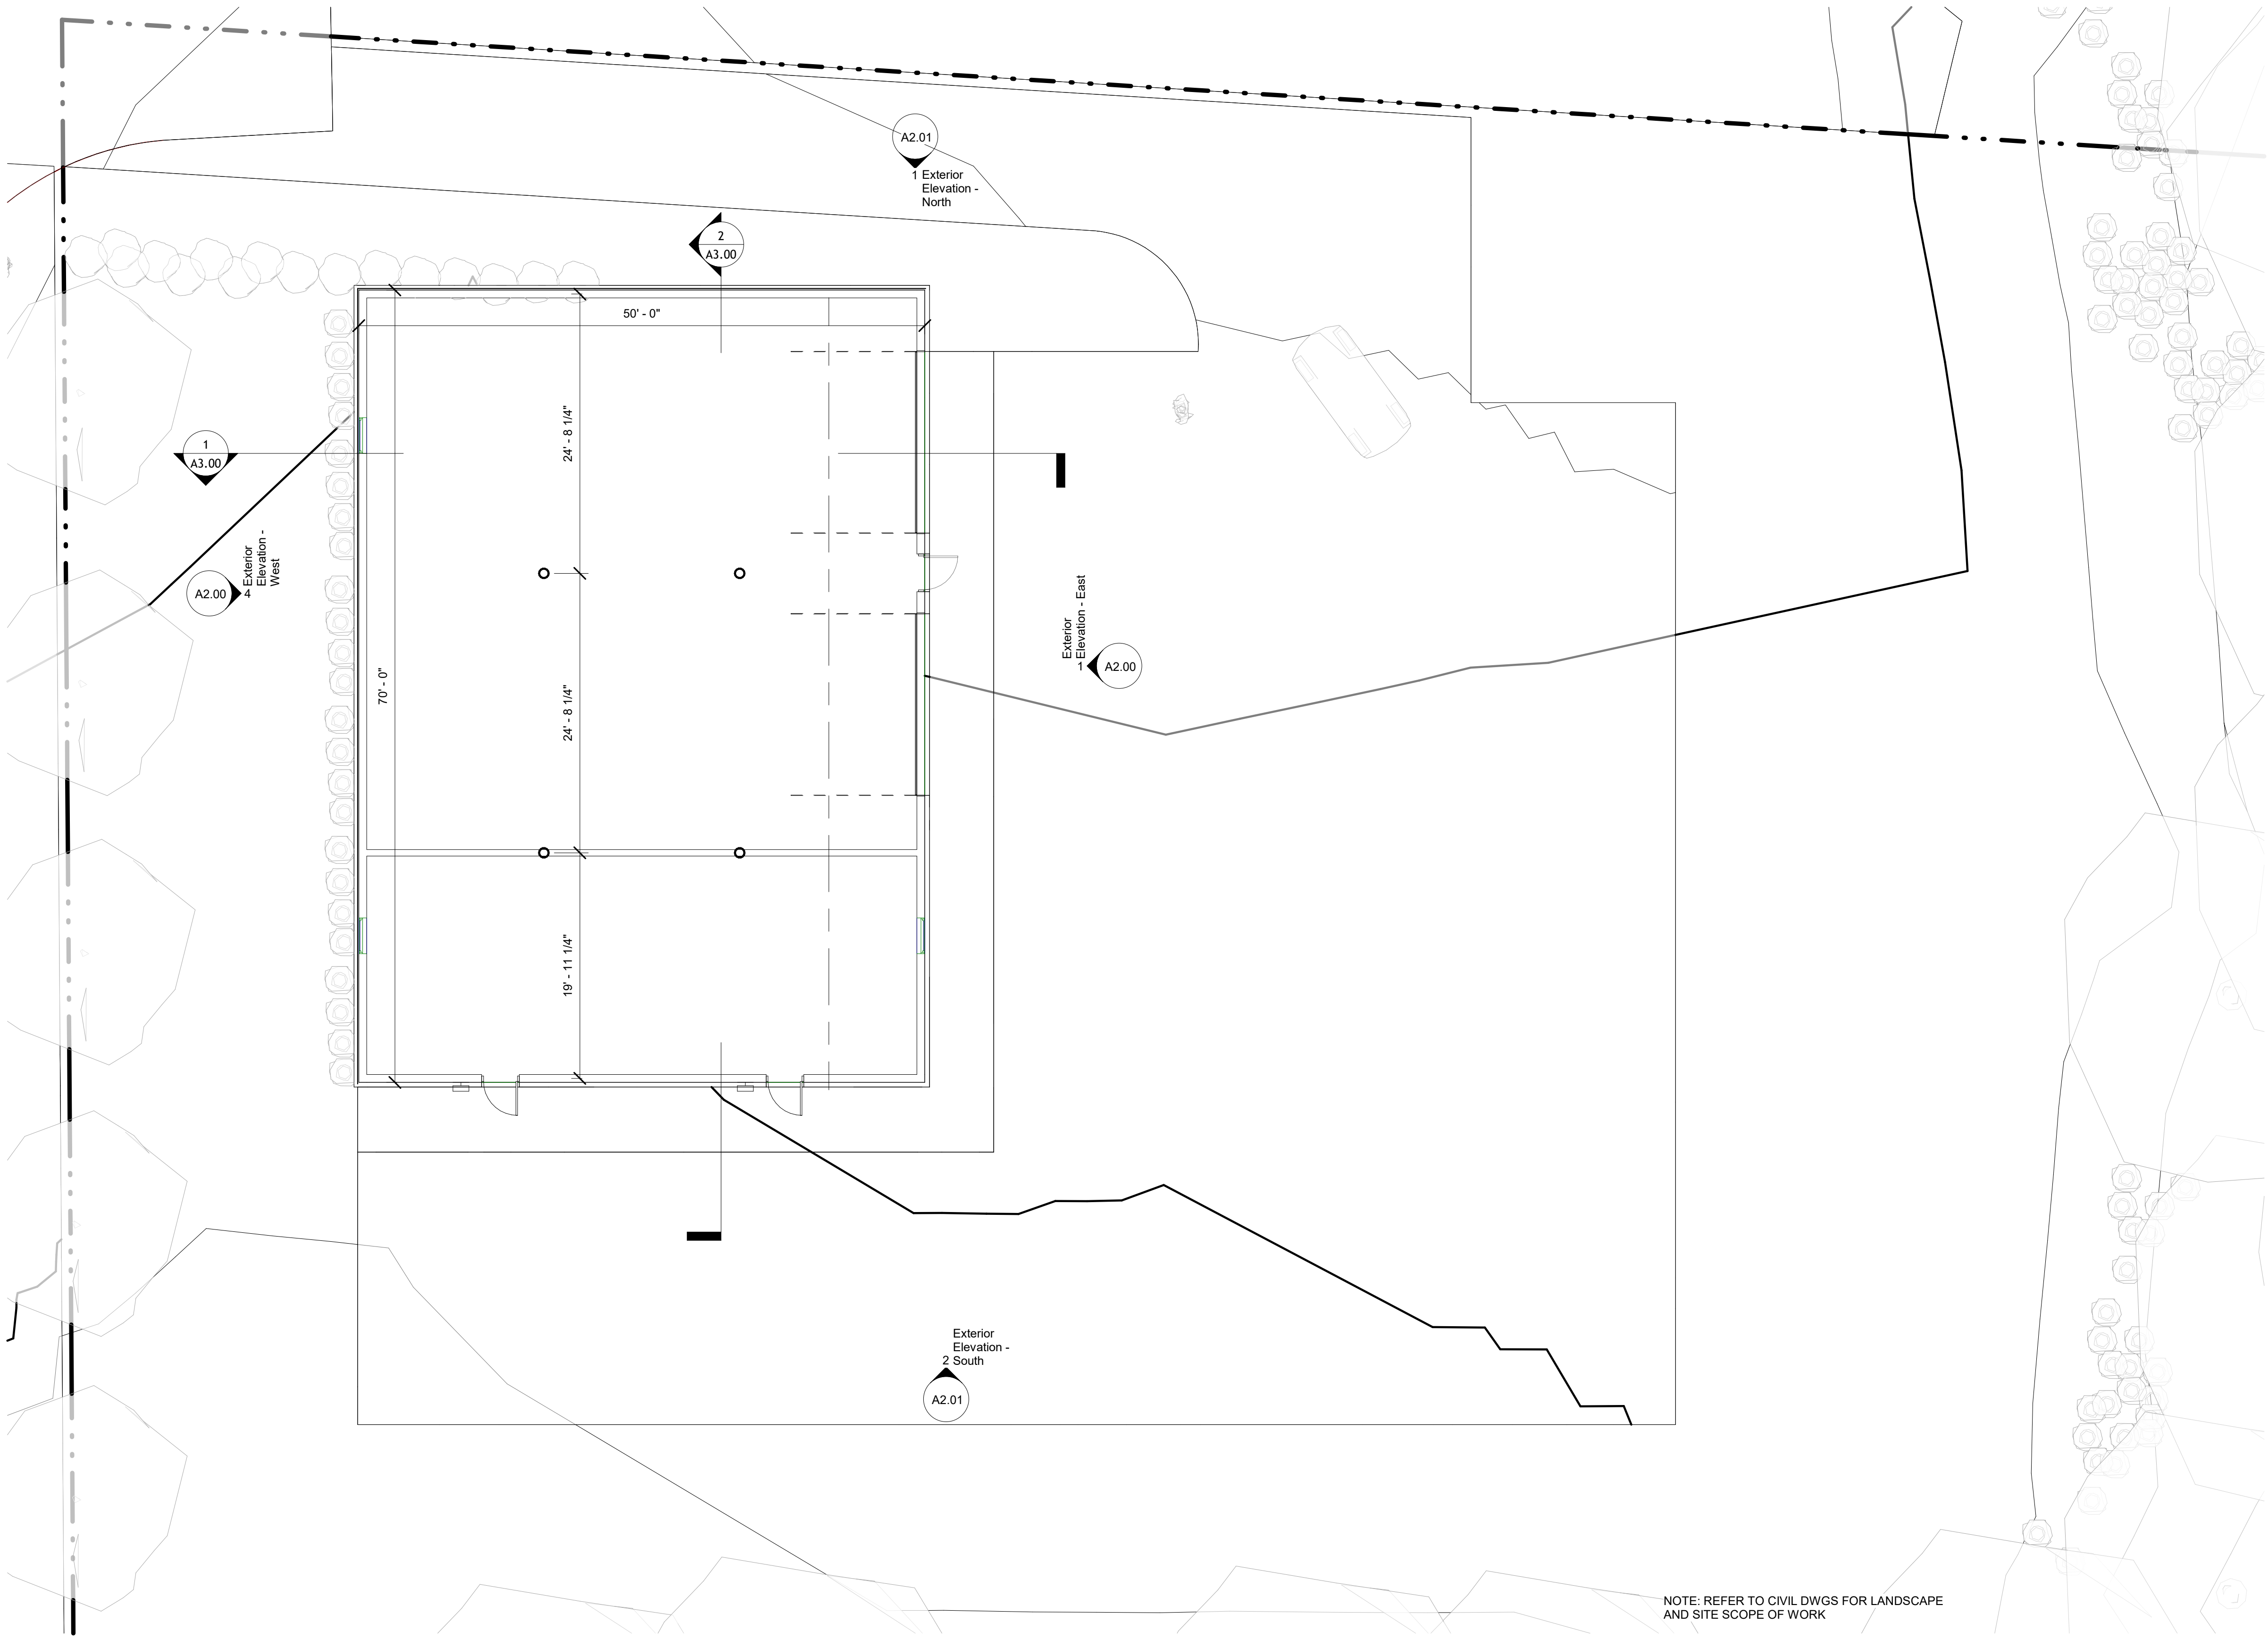

NOTE: REFER TO CIVIL DWGS FOR LANDSCAPE
AND SITE SCOPE OF WORK

N


1 Floor Plan
1/8" = 1'-0"

[illegible]

Ramos Landscaping LLC

668 Metacom - Concept

668 Metacom Ave.
Bristol, RI 02809


Concept Design - Not for Construction

Exterior Elevations

Project Number	25002
Date	08/05/2025
Drawn By	B. Spina

A2.00

Scale $1/4" = 1'-0"$

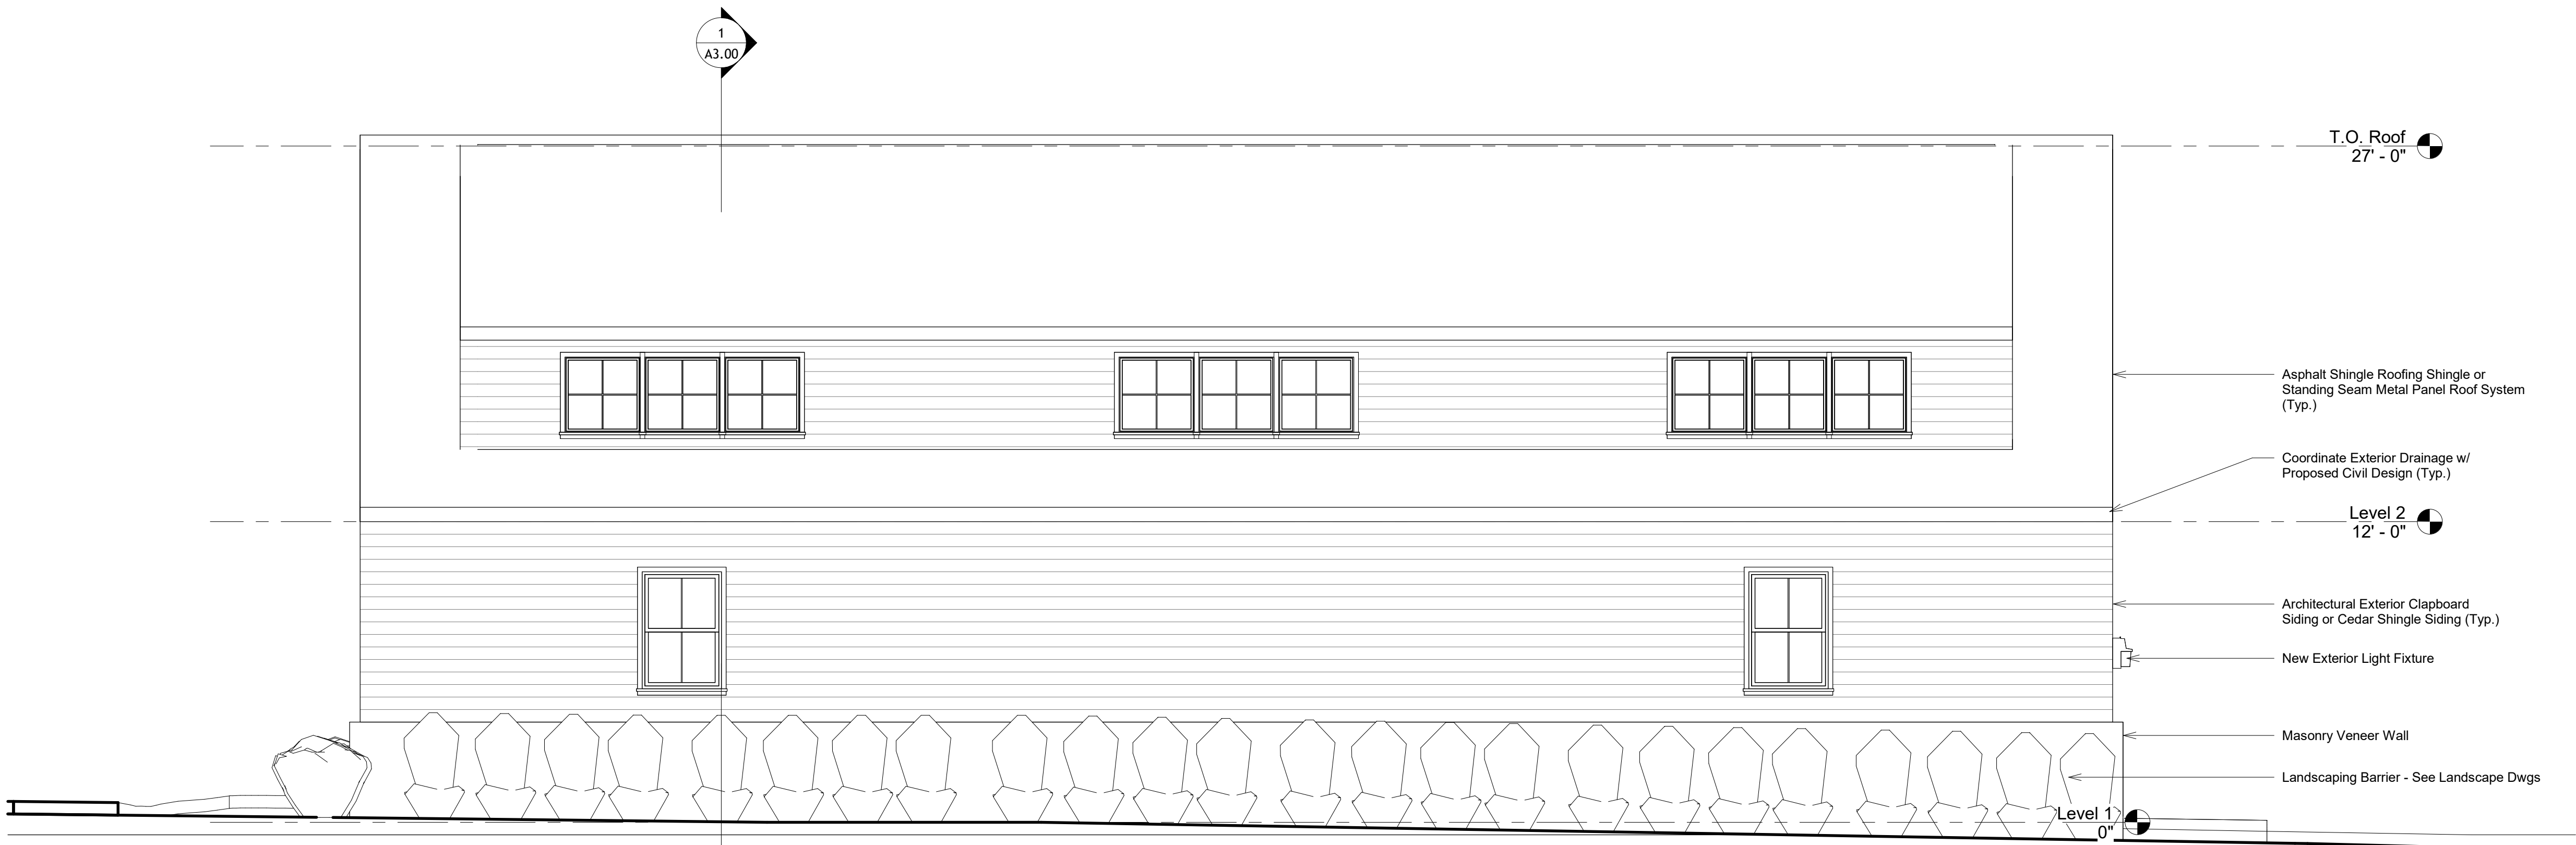

4 Exterior Elevation - West
1/4" = 1'-0"



1 Exterior Elevation - East
1/4" = 1'-0"

[illegible]

Ramos Landscaping LLC

668 Metacom -
Concept

668 Metacom Ave.
Bristol, RI 02809

Concept Design - Not for Construction


Exterior Elevations

Project Number	25002
----------------	-------


Date	08/05/2025
------	------------

Drawn By	B. Spina
----------	----------

A2.01

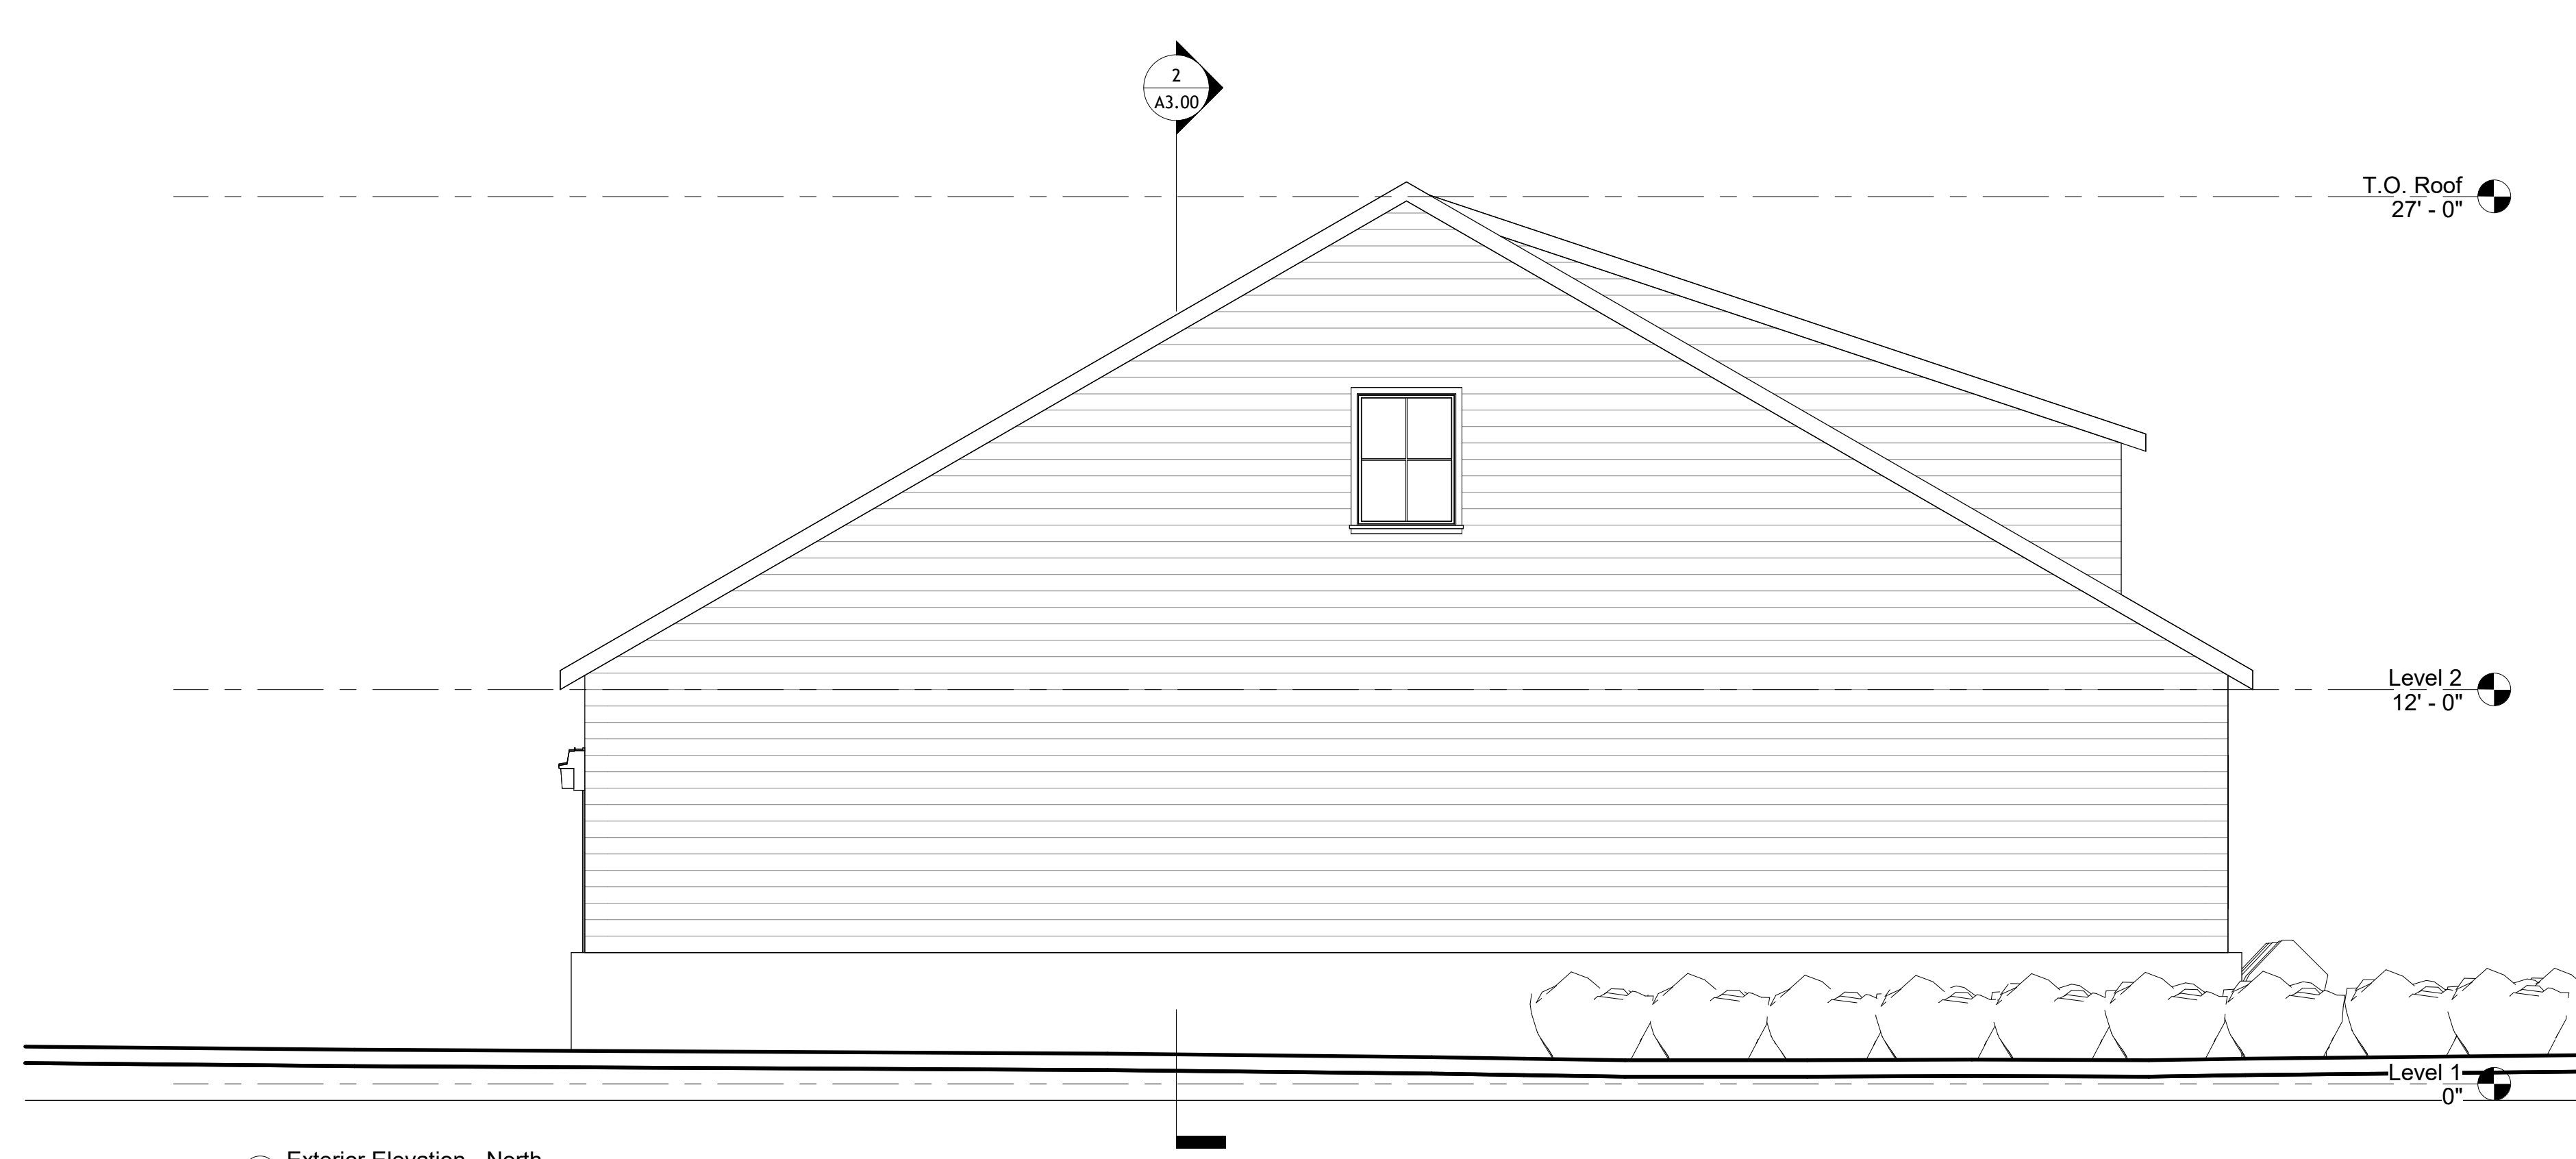

1) Extent Elevation - North

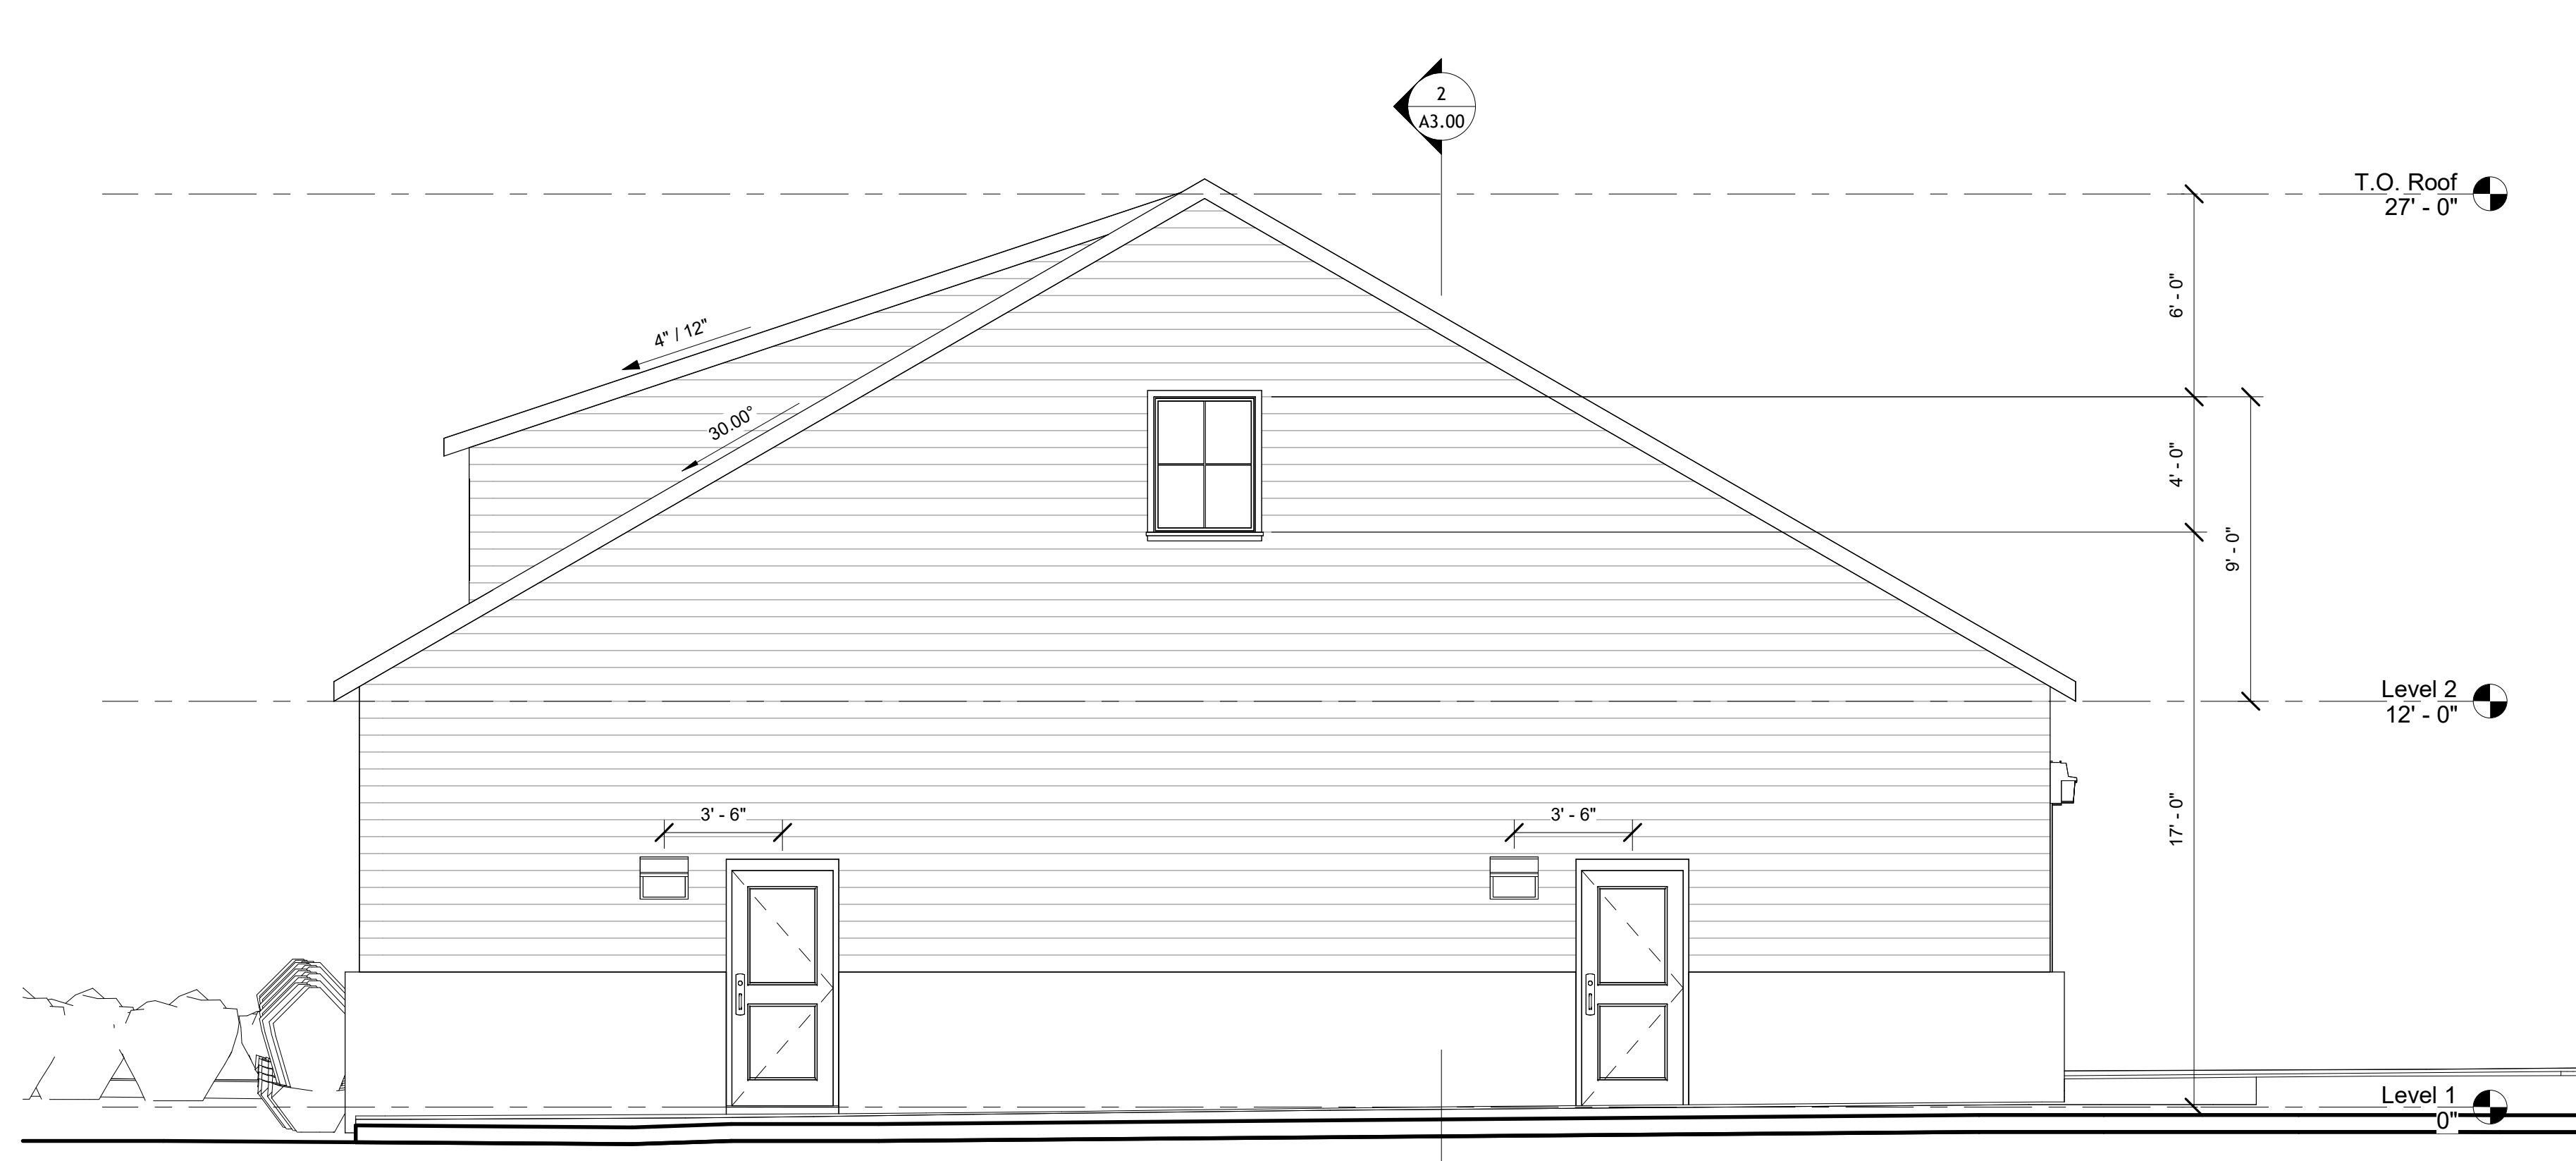

○ Exterior Elevation - South

