

EAST BAY FOOD PANTRY & THRIFT SHOP

532 WOOD STREET,
BRISTOL, RI.



DRAWING LIST

A0.1	SITE PLAN
X1.0	EXISTING FLOOR PLAN
A1.0	PROPOSED FLOOR PLAN
X2.0	EXISTING PHOTOGRAPHS
X2.1	EXISTING PHOTOGRAPHS
A2.0	EXTERIOR ELEVATIONS
A2.1	ELEVATIONS & DETAILS

CORDTSEN
DESIGN
ARCHITECTURE


42 West Main Road
Middletown, RI 02842

CordtsenDesign.com
401.619.4689



HDC SUBMISSION
2-12-25




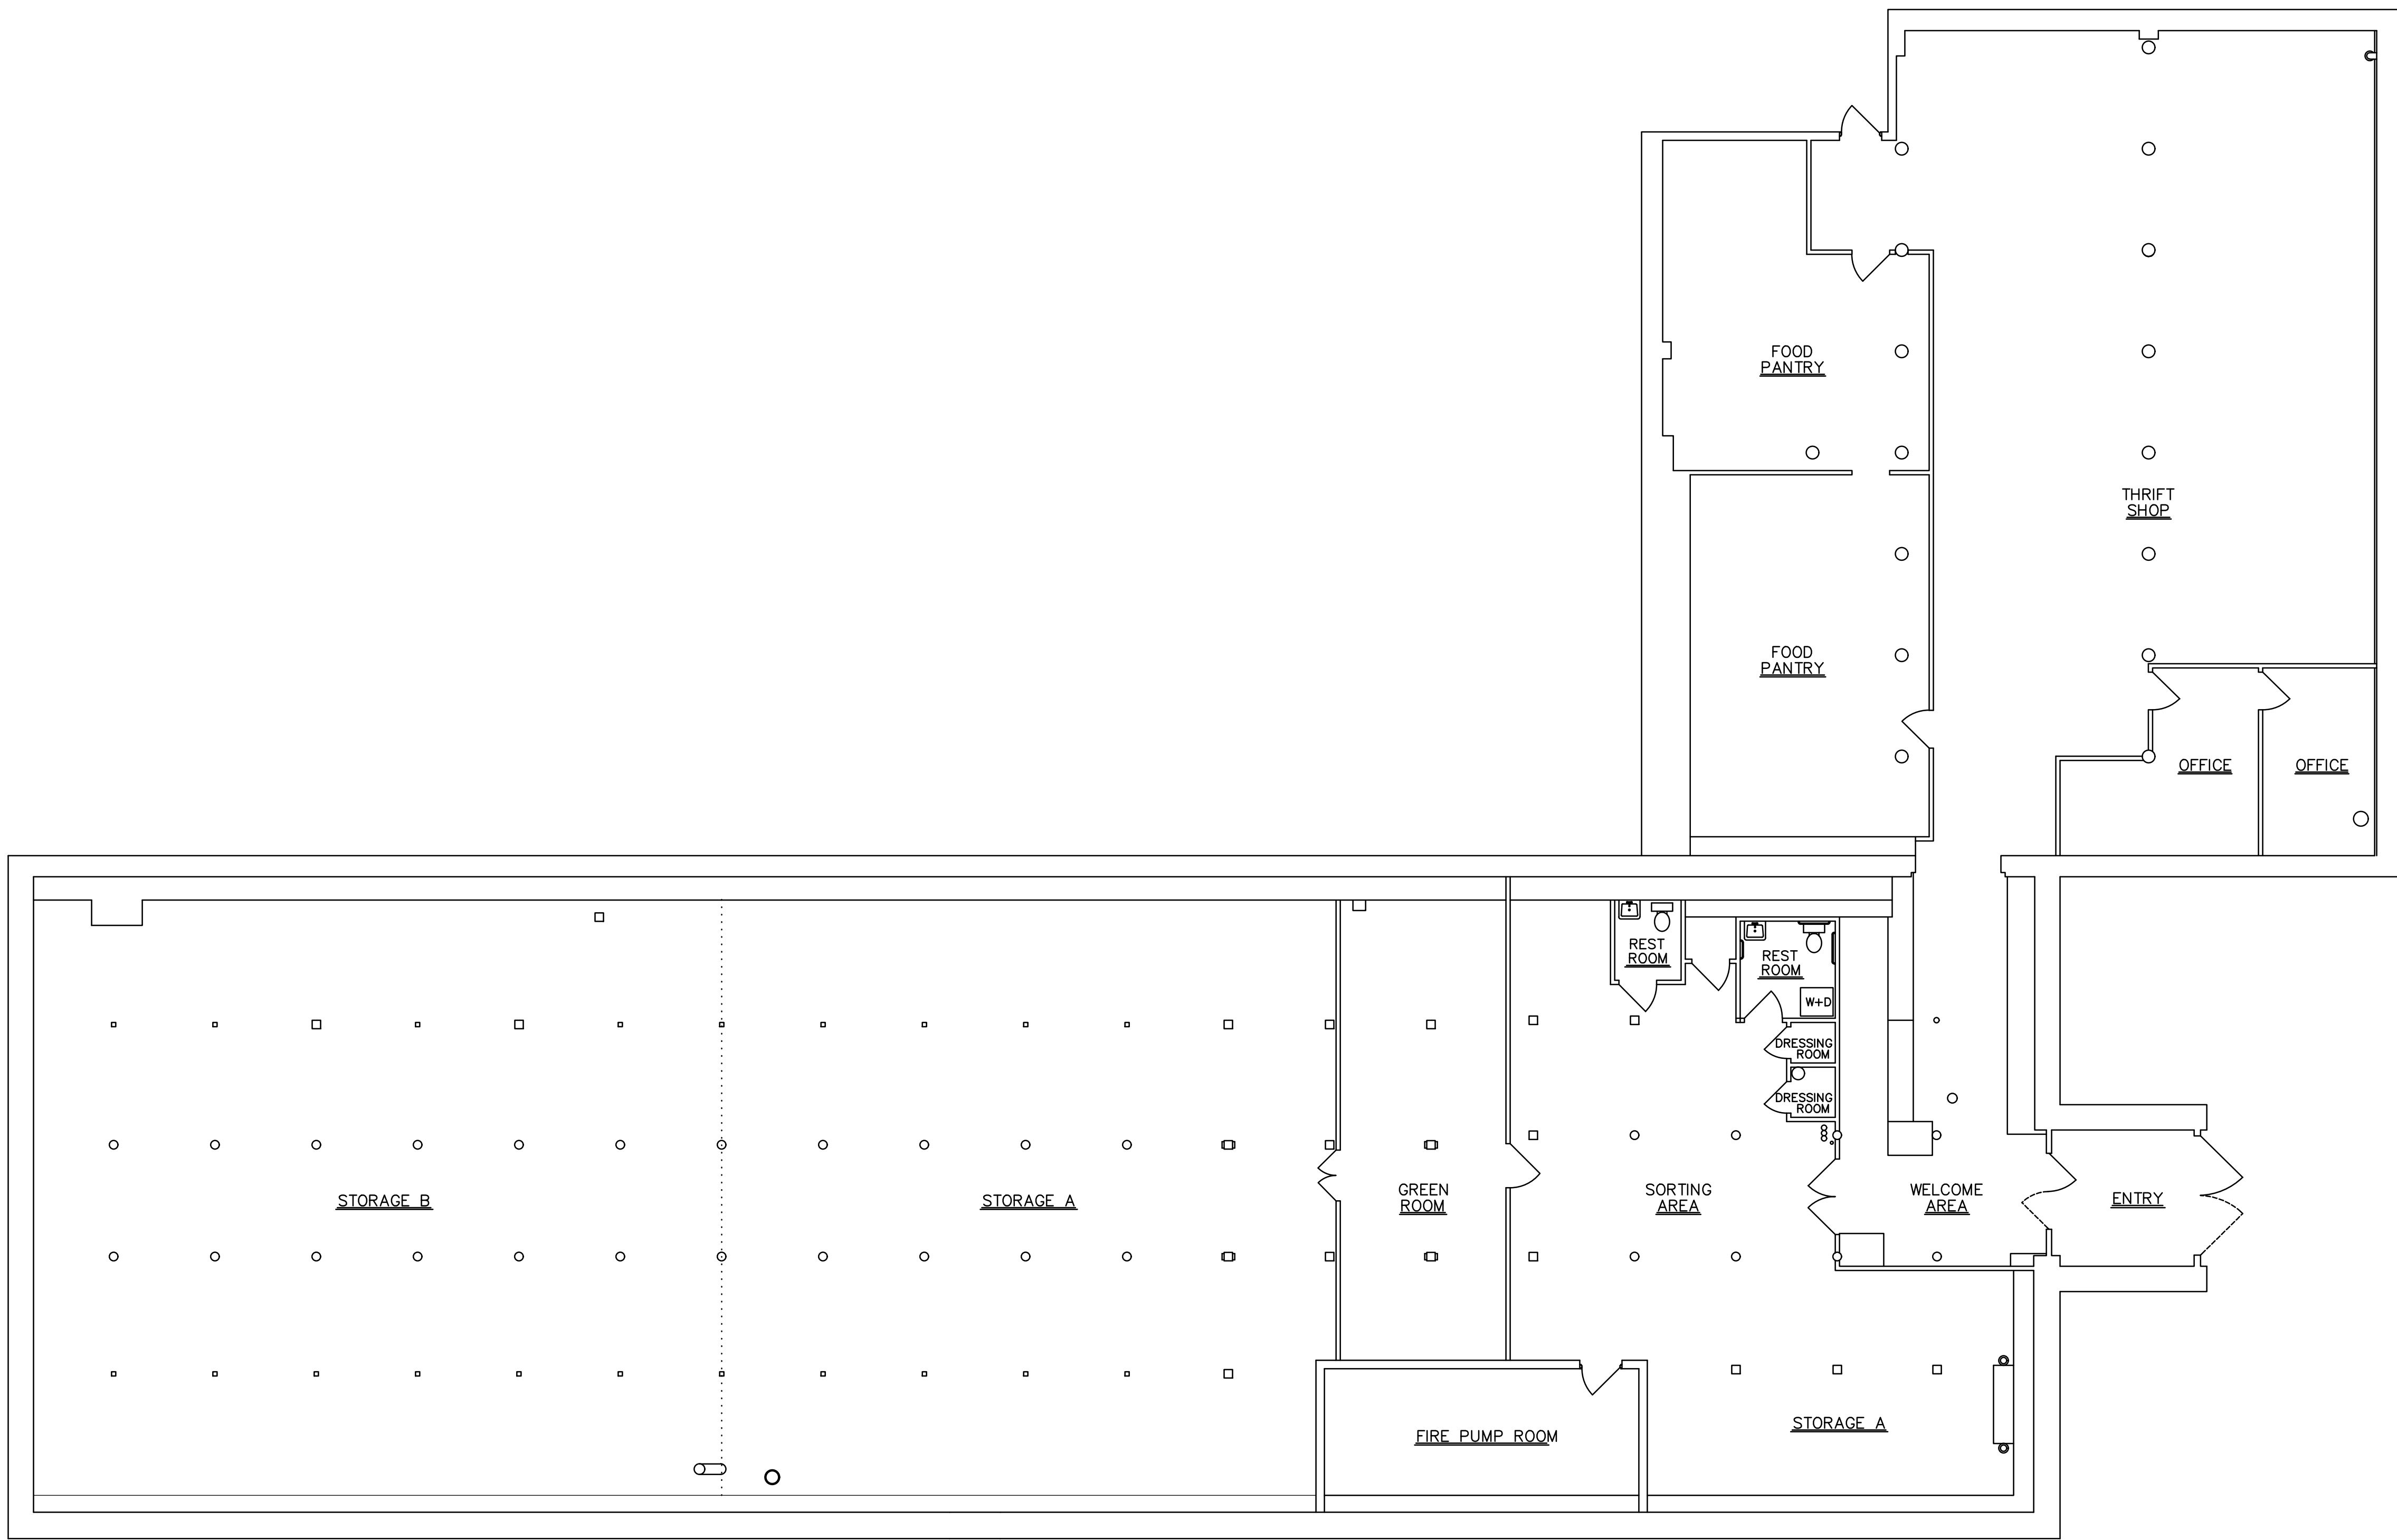

WOOD STREET

FRANKLIN STREET

1 EXISTING FIRST FLOOR PLAN
Scale: 1/8" = 1'-0"

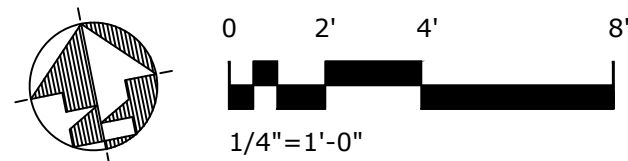


2025 © COPYRIGHT. THIS DRAWING IS NOT TO BE USED FOR MAKING ANY REPRODUCTION THEREOF, OR FOR CONSTRUCTION OF ANY BUILDING WITHOUT FIRST OBTAINING THE WRITTEN AUTHORIZATION FROM CORDTSEN DESIGN ARCHITECTURE, INC.

DESCRIPTION:	
EXISTING FLOOR PLANS	
SCALE: 1/4" = 1'-0"	
DATE: FEBRUARY 12, 2025	

REVISION SCHEDULE	
REV. #	REV. DATE


HDC
SUBMISSION

**CORDTSEN
DESIGN
ARCHITECTURE**
42 West Main Road
Middletown, RI 02842
CordtsenDesign.com
401.619.4689

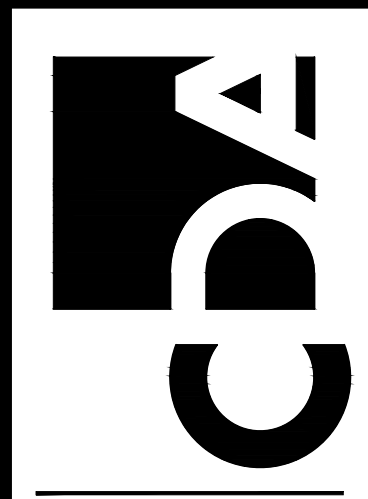

EAST BAY PANTRY & THRIFT
532 WOOD STREET
BRISTOL, RHODE ISLAND

X1.0

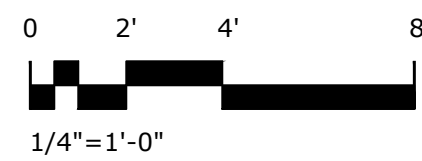

A1.0

EAST BAY PANTRY & THRIFT
532 WOOD STREET
BRISTOL, RHODE ISLAND

2022 © COPYRIGHT. THIS DRAWING IS NOT TO BE USED FOR MAKING ANY REPRODUCTION THEREOF, OR FOR CONSTRUCTION OF ANY BUILDING WITHOUT FIRST OBTAINING THE WRITTEN AUTHORIZATION FROM CORDTSEN DESIGN ARCHITECTURE, INC.

DESCRIPTION:

FLOOR PLANS &

SCALE: $\frac{1}{4}$ " = 1'-0"

REVISION SCHEDULE

EV.

#

R

REV.

DATE _____

HDC
SUBMISSION

CORDTSEN

DESIGN
ARCHITECTURE

42 West Main Road
Middletown, RI 02842

CordtsenDesign.com







1 NORTHWEST ELEVATION PHOTOGRAPH



2 EXISTING STAIR AND RAILING



3 EXISTING RAILING EXAMPLE



4 WEST ELEVATION PHOTOGRAPH

2023 © COPYRIGHT. THIS DRAWING IS NOT TO BE USED FOR MAKING ANY REPRODUCTION THEREOF, OR FOR CONSTRUCTION OF ANY BUILDING WITHOUT FIRST OBTAINING THE WRITTEN AUTHORIZATION FROM CORDTSEN DESIGN ARCHITECTURE, INC.


DESCRIPTION:	
EXISTING PHOTOGRAPHS	
SCALE: AS NOTED	
DATE: FEBRUARY 12, 2025	

REVISION SCHEDULE	
REV. #	REV. DATE


HDC
SUBMISSION

EAST BAY PANTRY & THRIFT
532 WOOD STREET
BRISTOL, RHODE ISLAND

X2.1

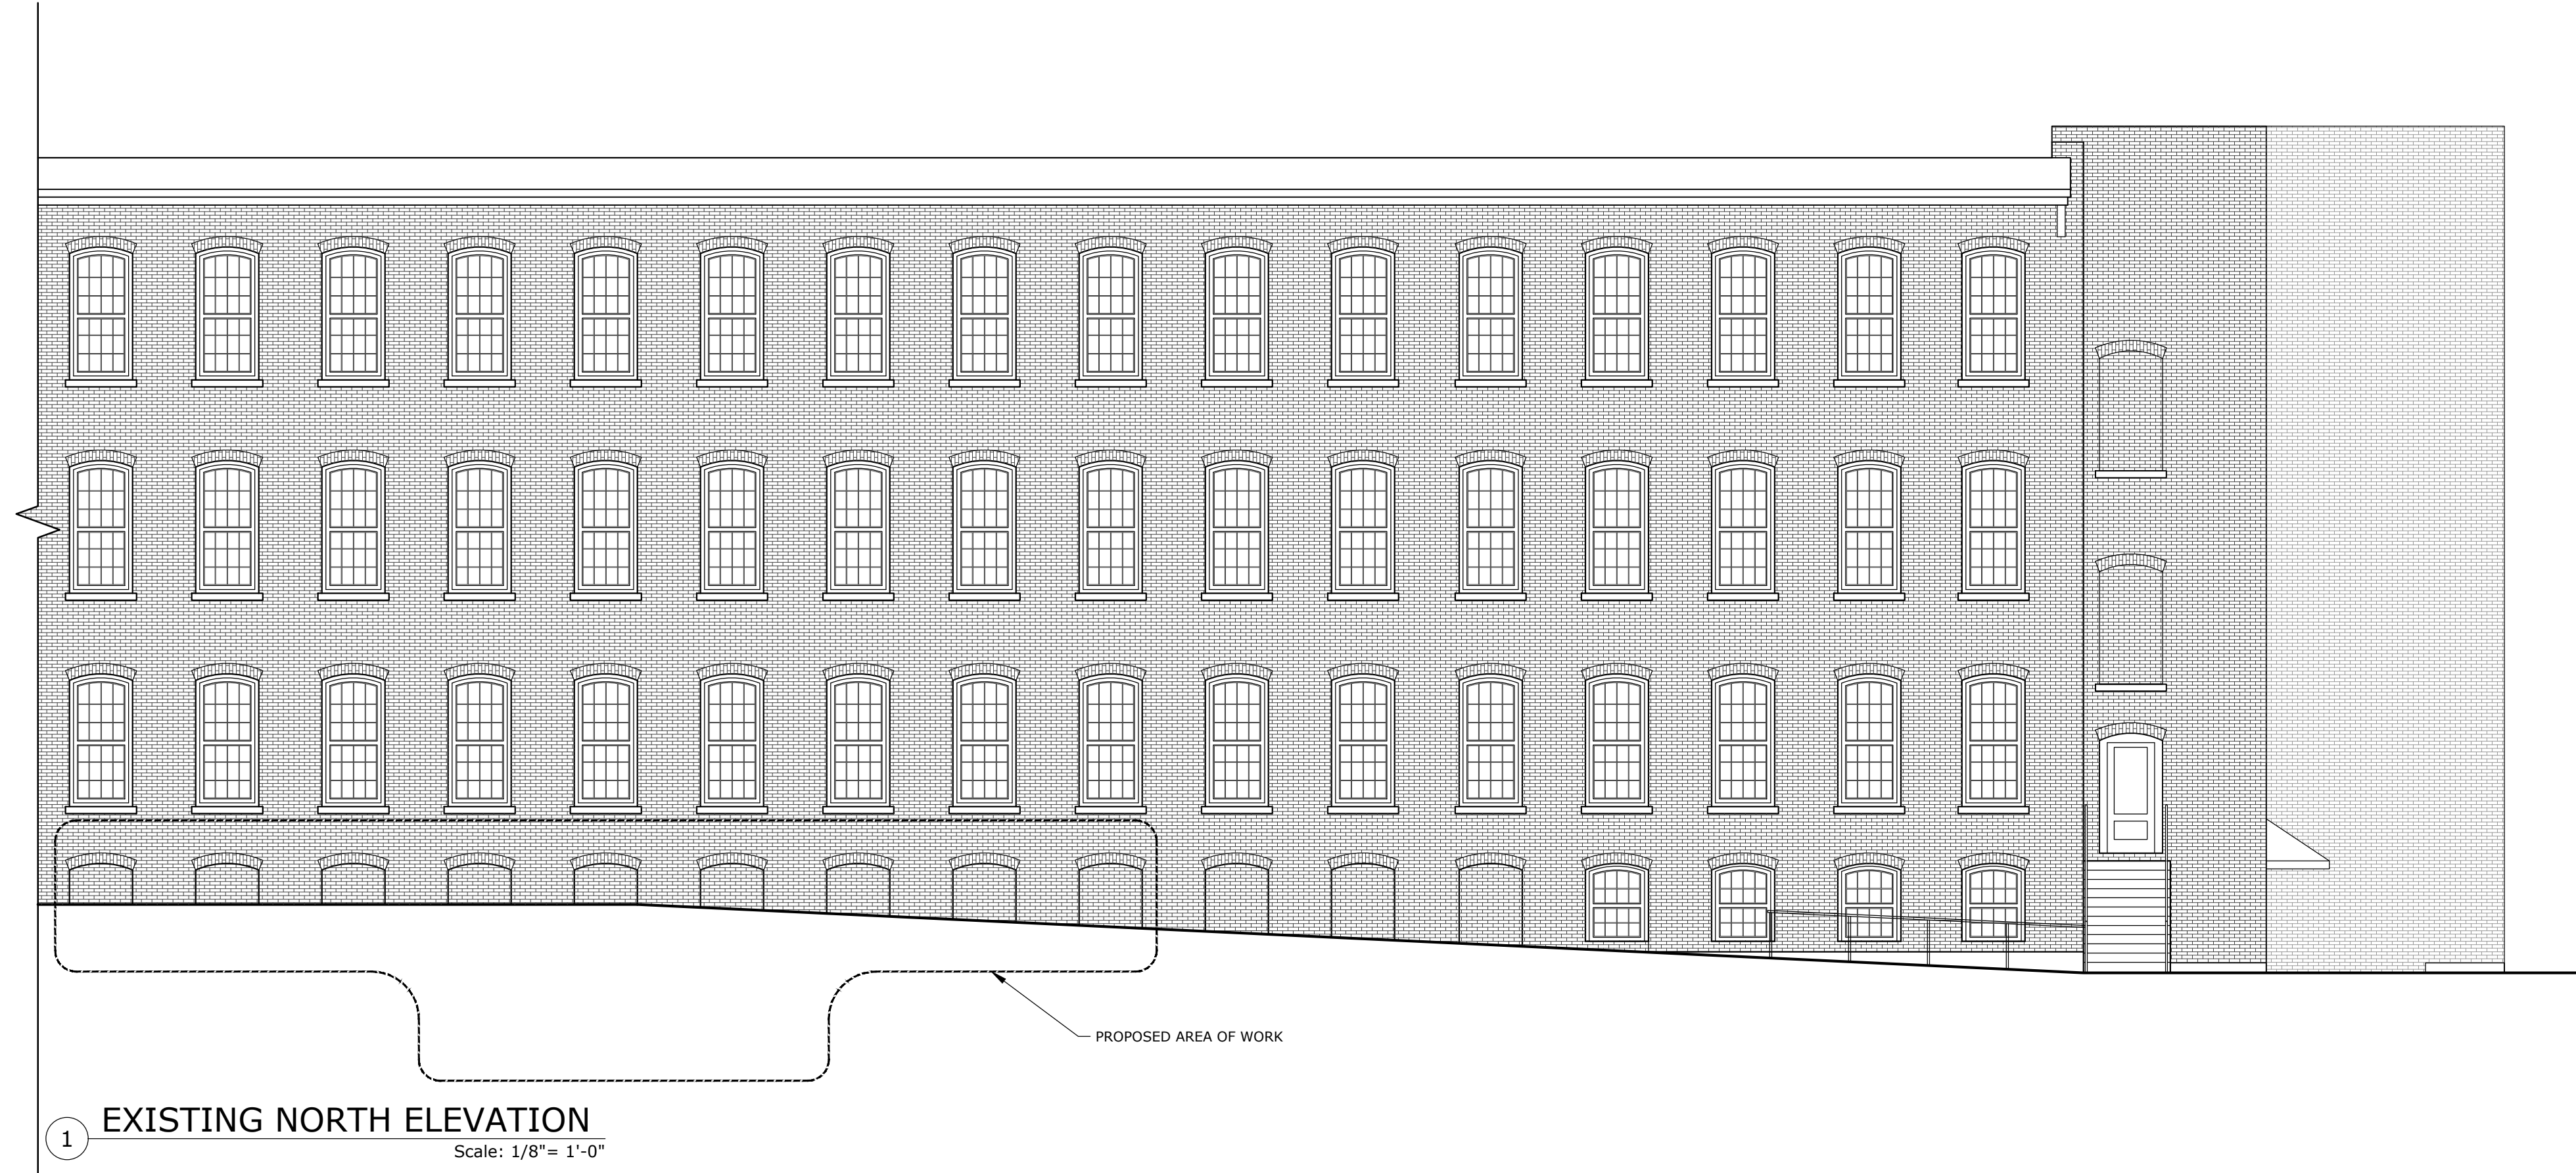

1 EXISTING NORTH ELEVATION
Scale: 1/8"= 1'-0"

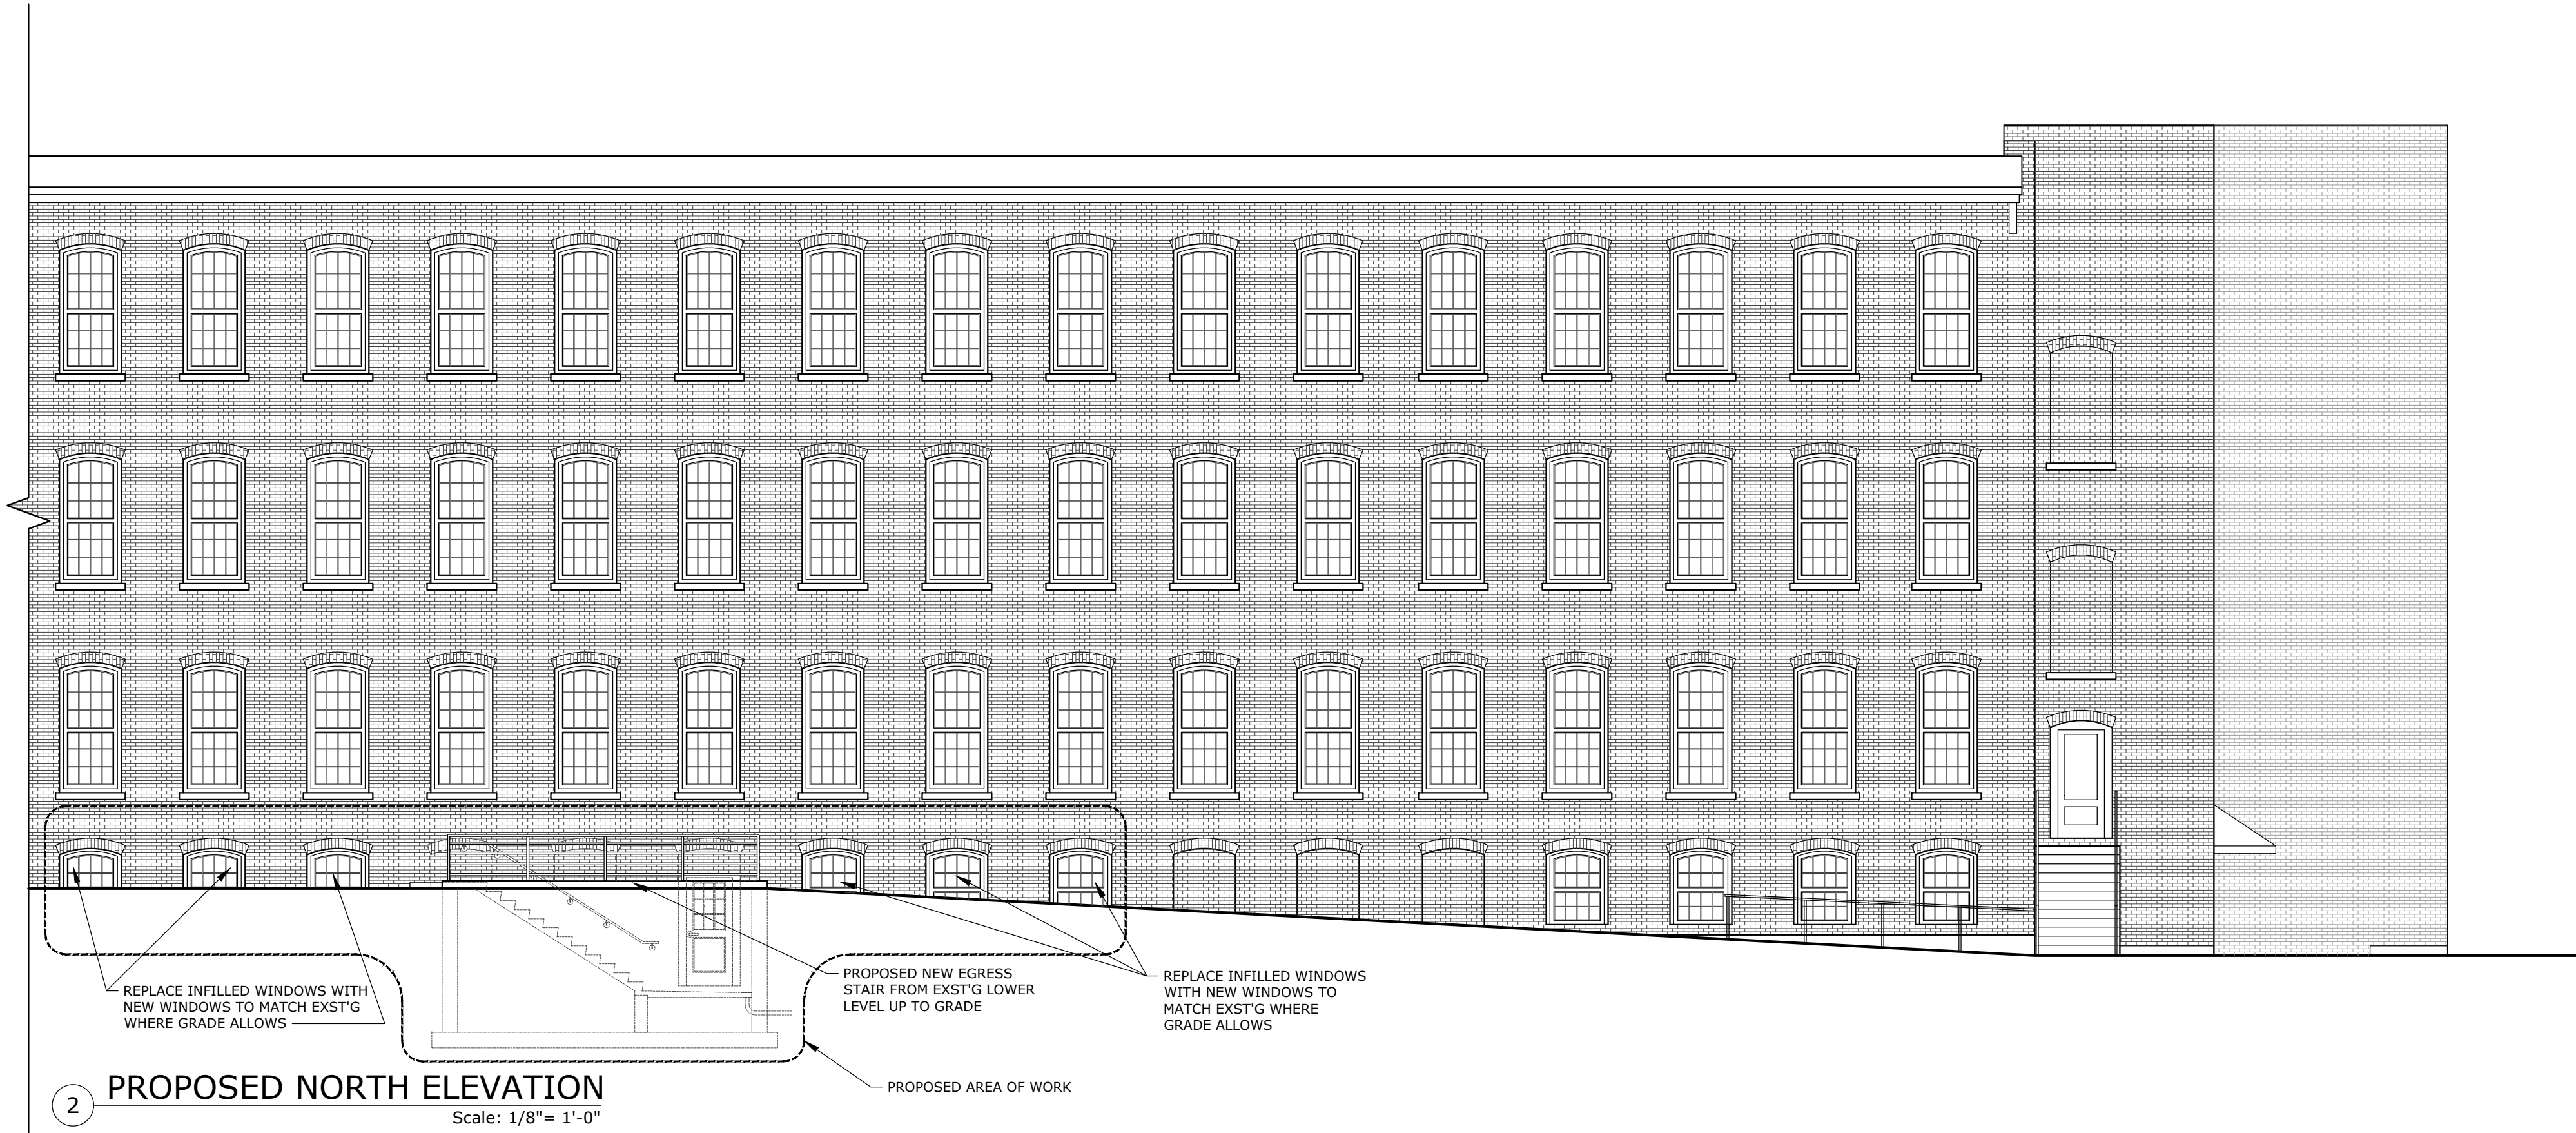

2 PROPOSED NORTH ELEVATION
Scale: 1/8"= 1'-0"

2023 © COPYRIGHT. THIS DRAWING IS NOT TO BE USED FOR MAKING ANY REPRODUCTION THEREOF, OR FOR CONSTRUCTION OF ANY BUILDING WITHOUT FIRST OBTAINING THE WRITTEN AUTHORIZATION FROM CORDTSEN DESIGN ARCHITECTURE, INC.

DESCRIPTION:
EXTERIOR ELEVATIONS

SCALE: AS NOTED
DATE: FEBRUARY 12, 2025

REVISION SCHEDULE

REV. #	REV. DATE

HDC
SUBMISSION


EAST BAY PANTRY & THRIFT
532 WOOD STREET
BRISTOL, RHODE ISLAND

CORDTSEN
DESIGN
ARCHITECTURE


42 West Main Road
Middletown, RI 02842
CordtsenDesign.com
401.619.4689

CDA


A2.0

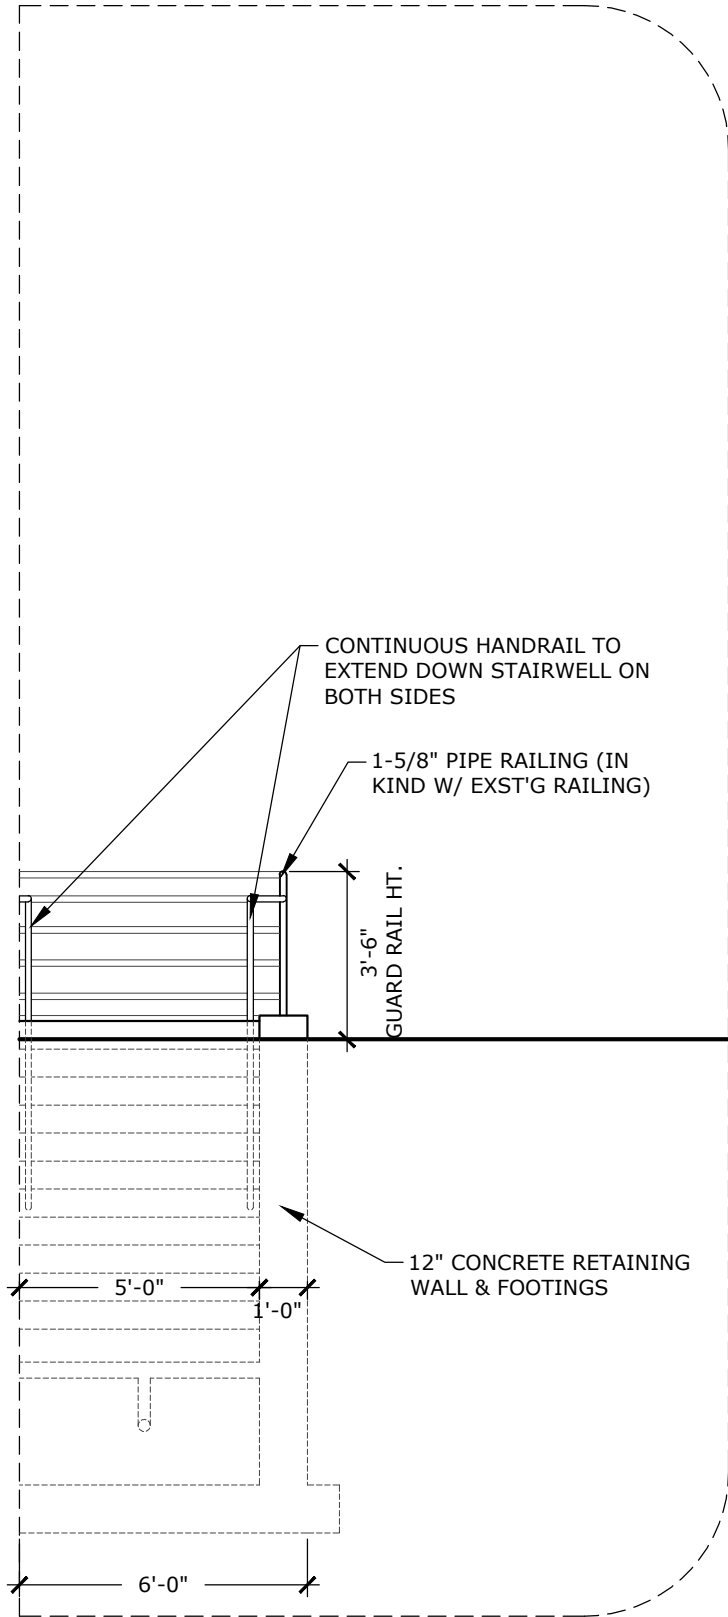


1 WEST ELEVATION
Scale: 1/4" = 1'-0"

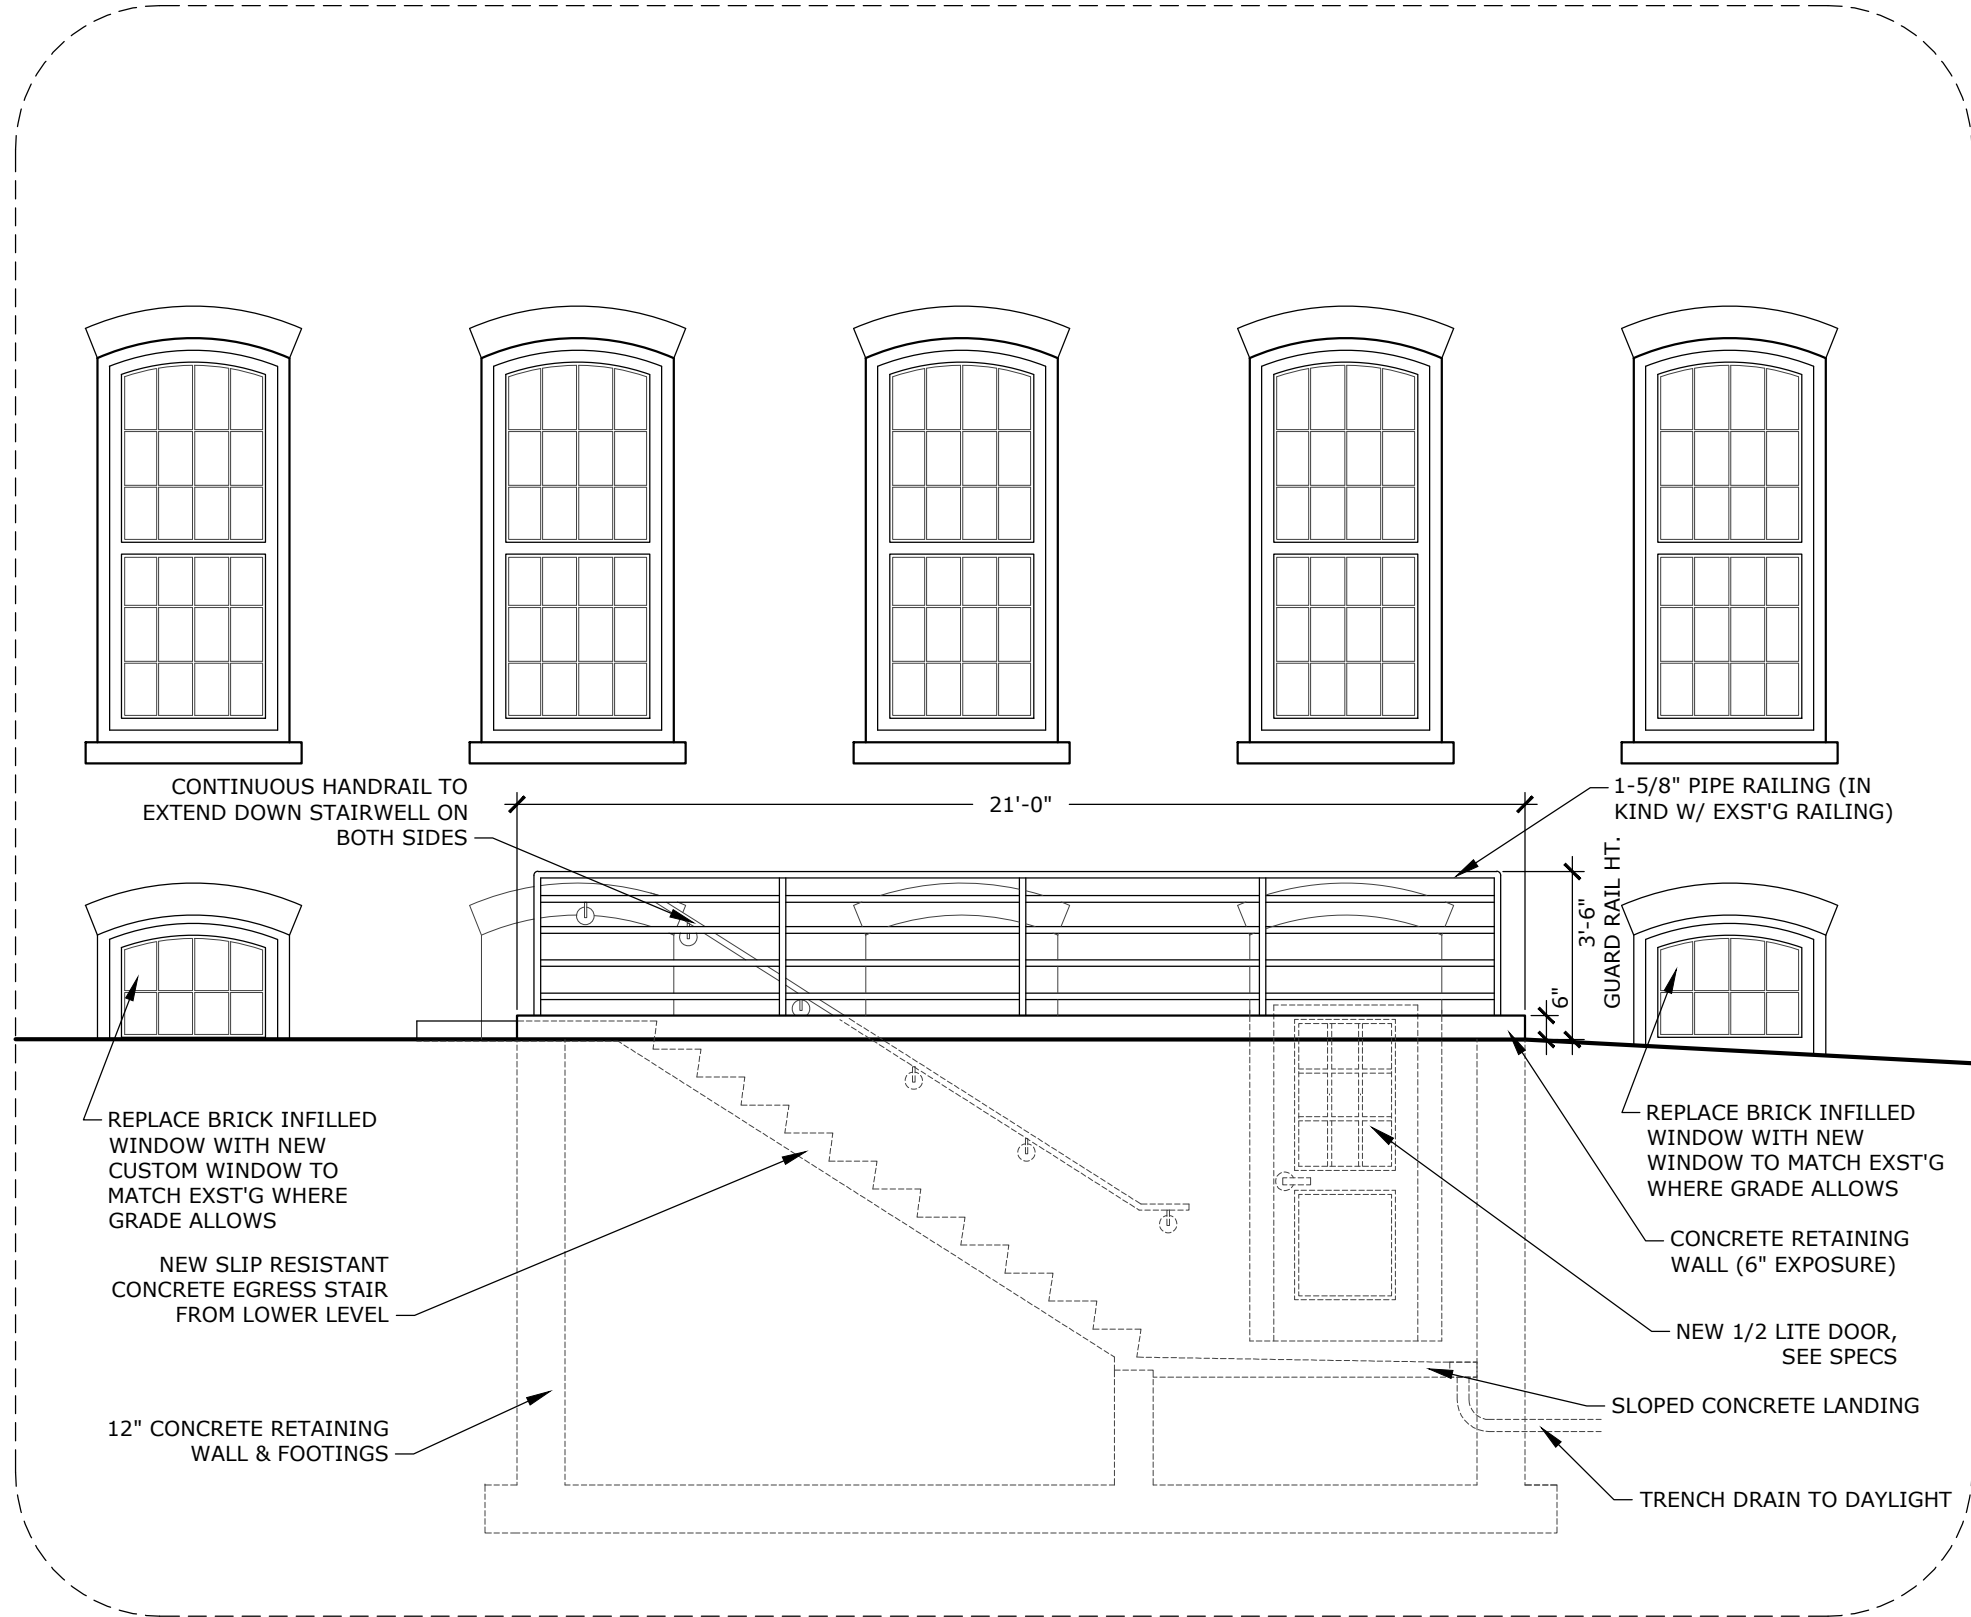

2 NORTH ELEVATION
Scale: 1/4" = 1'-0"

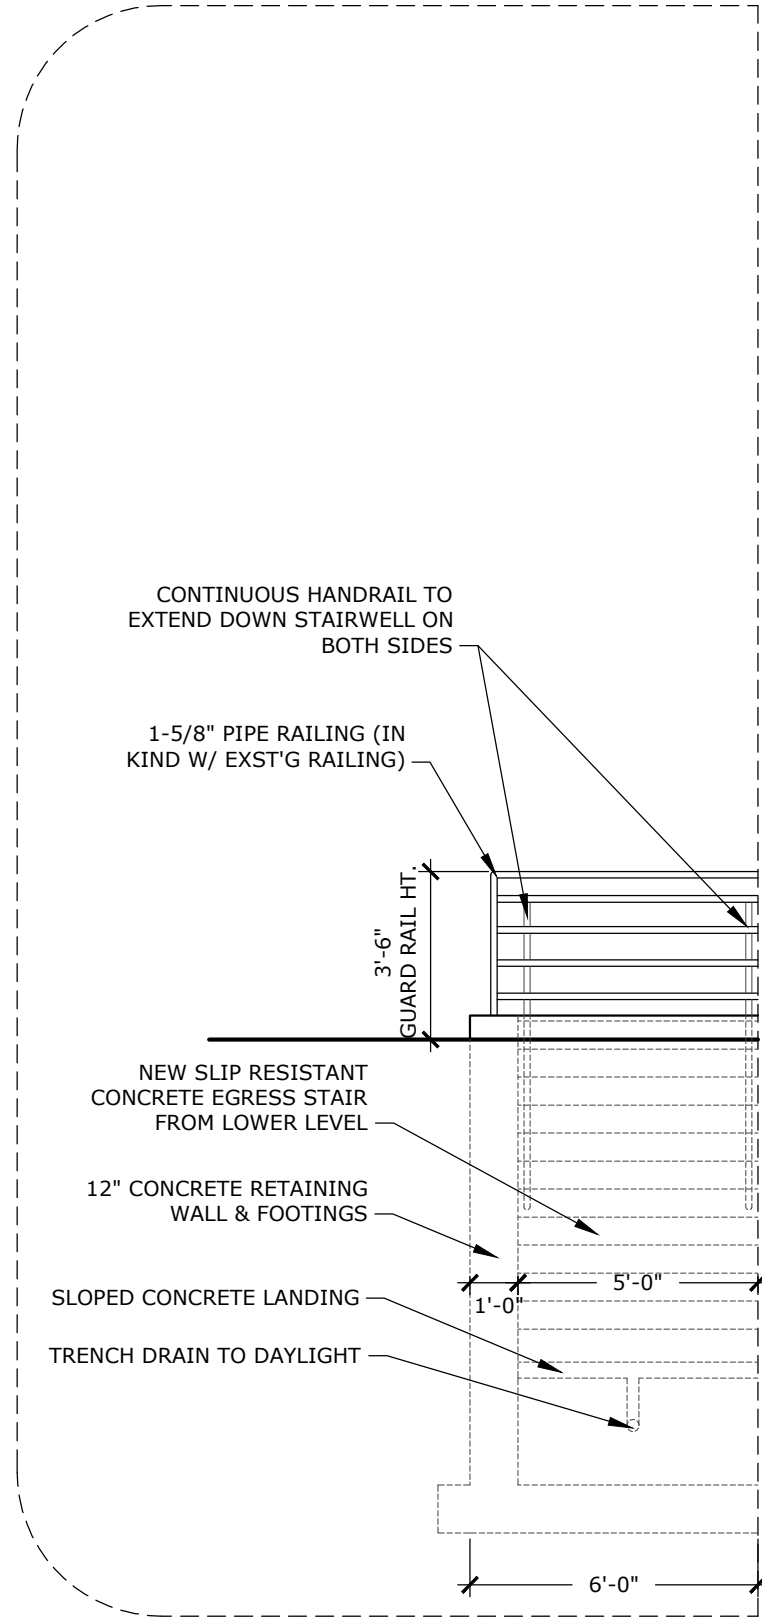

3 EAST ELEVATION
Scale: 1/4" = 1'-0"

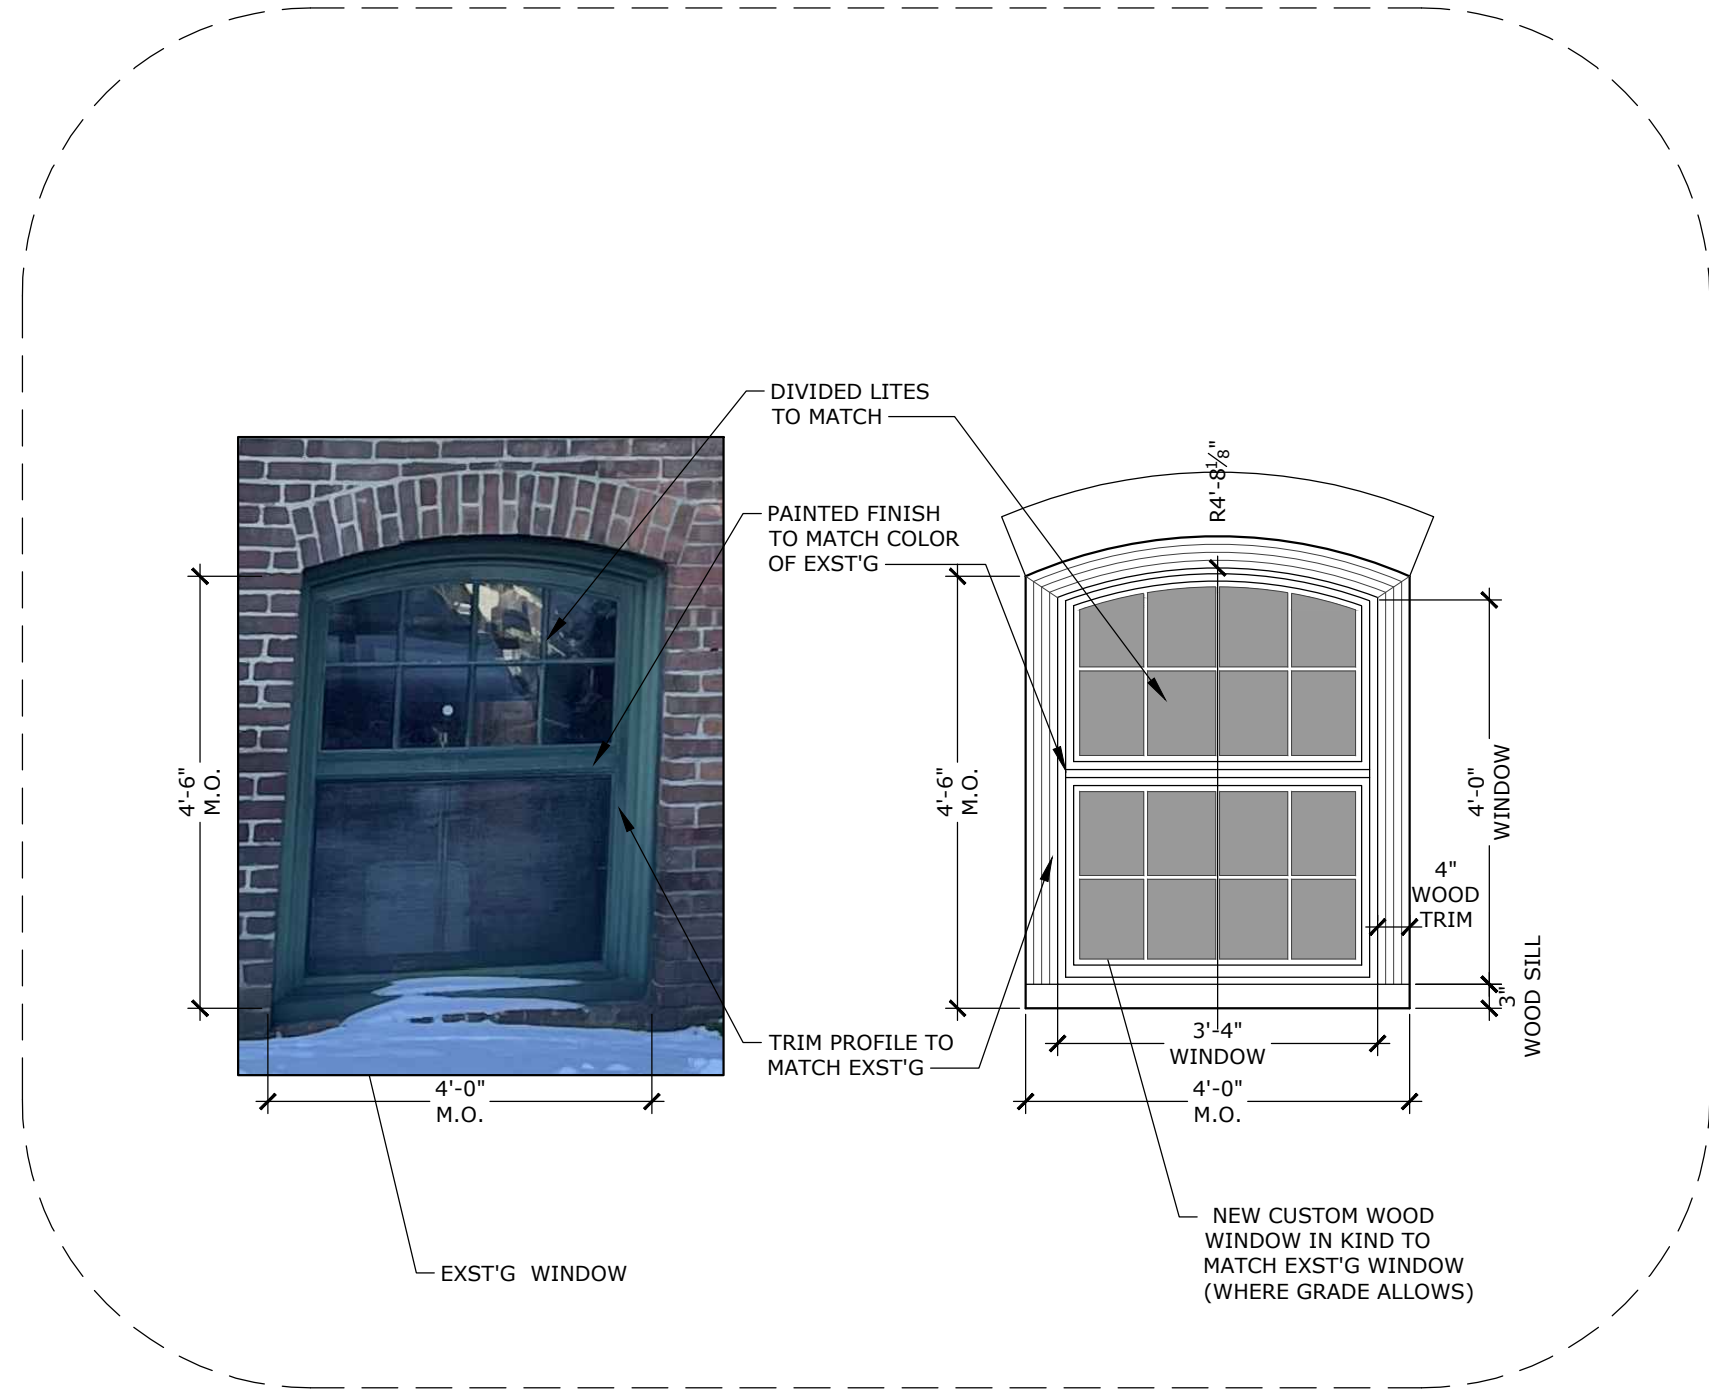

4 NEW WINDOW EXAMPLE
Scale: 1/2" = 1'-0"

REV. #	REV. DATE



Date	2/12/2025
------	-----------

Style Option = S6022-SDLLE

Fiberglass Single

Impact Rating : None
Call Width : 3'0"
Call Height : 7'0"
Door Collection : Smooth-Star®
Line : Smooth-Star®
Glass Shape : 1/2 Lite
Style Shape : Half Lite 1 Panel
Glass Type : Clear Glass with Grilles
Glass Design : Grille
Grille Pattern : Colonial 9 Lite 3Wx3H
Grille Style : SDL (Simulated Divided Lites)
Low-E? : Yes
Caming : None
Frame Profile : Scroll Profile
Door Prefinish : Paint 1 Color
Door Paint Color : Estuary
Jamb Prefinish : Paint 1 Color
Jamb Paint Color : Estuary
Hardware : No Hardware

