

An aerial perspective rendering of a proposed school building and its surrounding landscape. The school building is a two-story structure with a light-colored facade and a brown gabled roof. It is situated on a green lawn, with a large, rectangular, brown-colored area (possibly a field or a large parking lot) to its left. A paved road runs along the bottom left, featuring a parking lot with several cars (a white van, a dark sedan, and a silver car) and a person walking. A sidewalk runs parallel to the road, with a person walking on it. The area is landscaped with numerous green trees and shrubs. In the background, a dense forest of green trees covers a hillside, with a few houses visible through the trees. The sky is blue with scattered white clouds.

Street View - Looking Northeast

Street View - Looking Northeast

[illegible]

Ramos Landscaping LLC

668 Metacom -
Concept

668 Metacom Ave.
Bristol, RI 02809

Concept Design - Not for Construction

Cover

Project Number	25002
Date	08/05/2025
Drawn By	B. Spina

	A0.00
Scale	

Project Number	25002
Date	08/05/2025
Drawn By	B. Spina

Date	08/05/2025
------	------------

--

A0.00
Scale

[illegible]

Ramos Landscaping LLC

668 Metacom - Concept

668 Metacom Ave.
Bristol, RI 02809

Concept Design - Not for Construction

Site Plan - Proposed

Project Number 25002

Date 08/05/2025

Drawn By B. Spina

A0.10

Scale $1" = 20'-0"$

NOTE: REFER TO CIVIL DWGS FOR LANDSCAPE
SCOPE AND SURVEYED EXTENTS

1 Site Plan
1" = 20'-0"

[illegible]

Ramos Landscaping LLC

668 Metacom -
Concept

Concept Design - Not for Construction

Floor Plan - Proposed

Project Number	25002
----------------	-------


Date	08/05/2025
------	------------

Drawn By	B. Spina
----------	----------

A1.00

Scale	$1/8" = 1'-0"$
-------	----------------

8/5/2025 12:35:05 PM

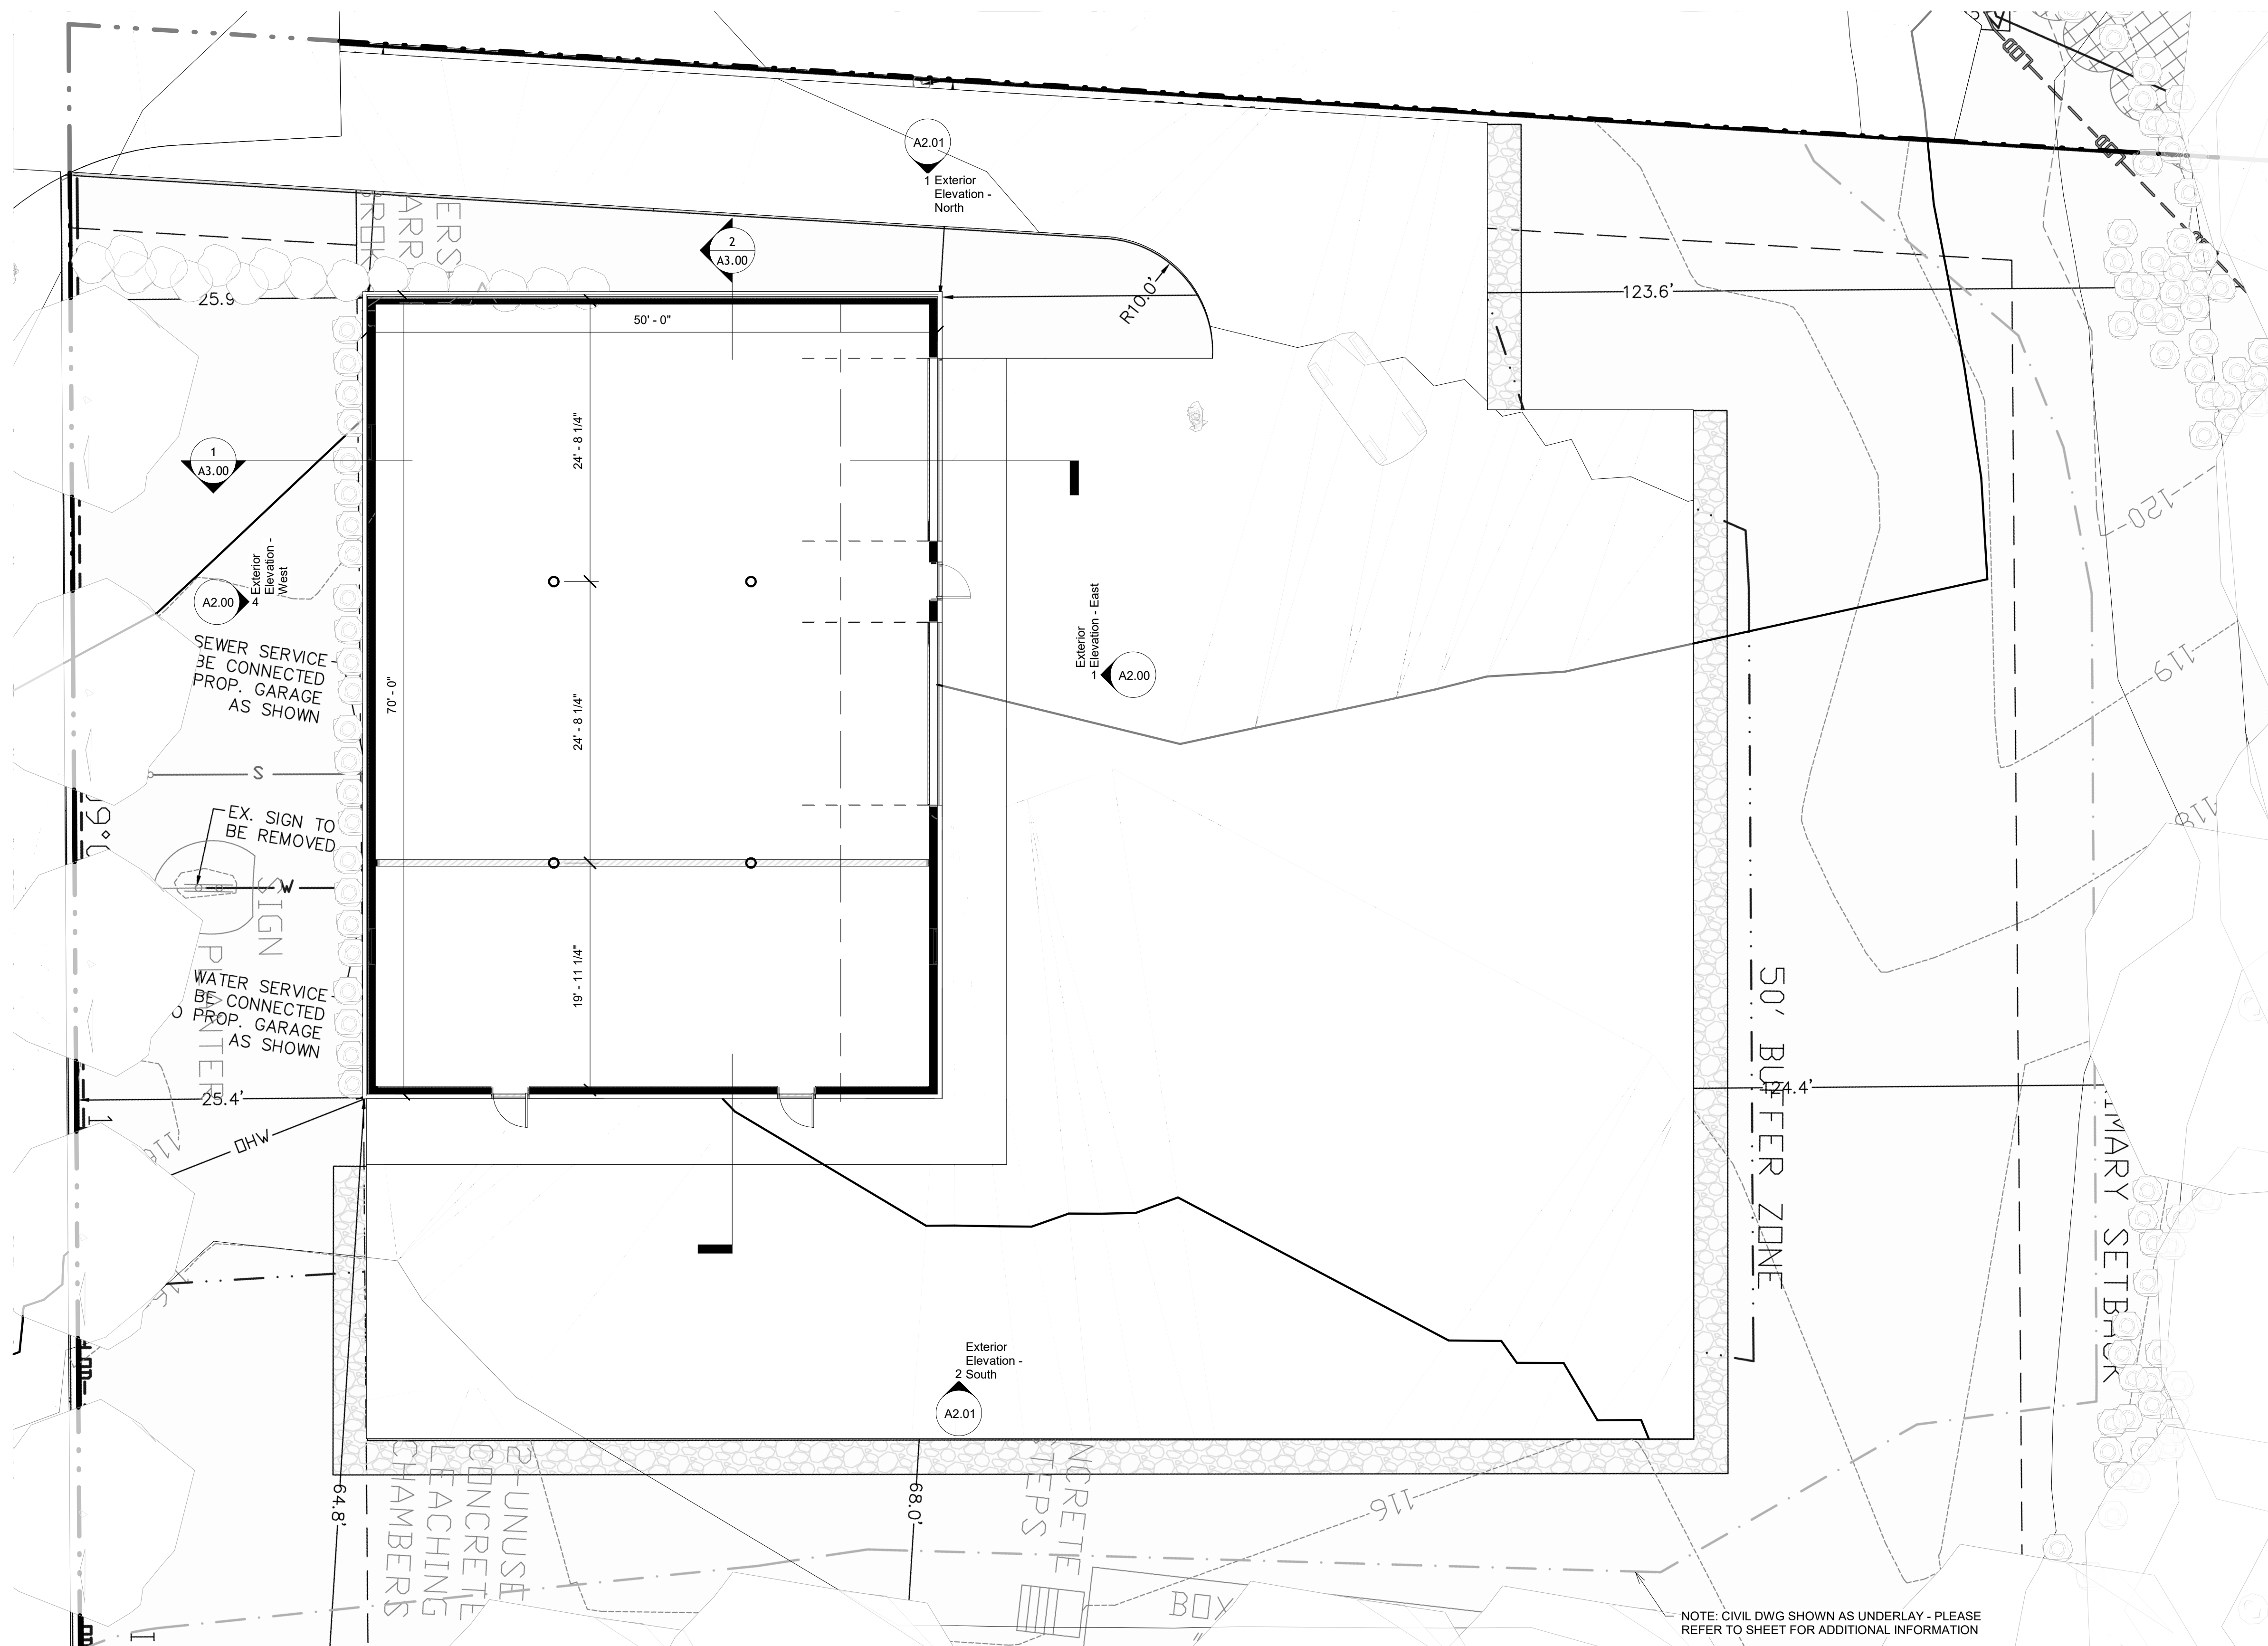

1 Floor Plan
1/8" = 1'-0"



[illegible]

Ramos Landscaping LLC

668 Metacom - Concept

668 Metacom Ave.
Bristol, RI 02809

Concept Design - Not for Construction

Exterior Elevations

Project Number 25002

Date 08/05/2025

Drawn By B. Spina

A2.00

Scale $1/4" = 1'-0"$



4 Exterior Elevation - West
1/4" = 1'-0"



1 Exterior Elevation - East
1/4" = 1'-0"

[illegible]

Ramos Landscaping LLC

668 Metacom -
Concept

668 Metacom Ave.
Bristol, RI 02809

Concept Design - Not for Construction

Exterior Elevations



Project Number	25002
----------------	-------

Date	08/05/2025
------	------------

Drawn By	B. Spina
----------	----------

A2.01

Scale	1/4" = 1'-0"
-------	--------------

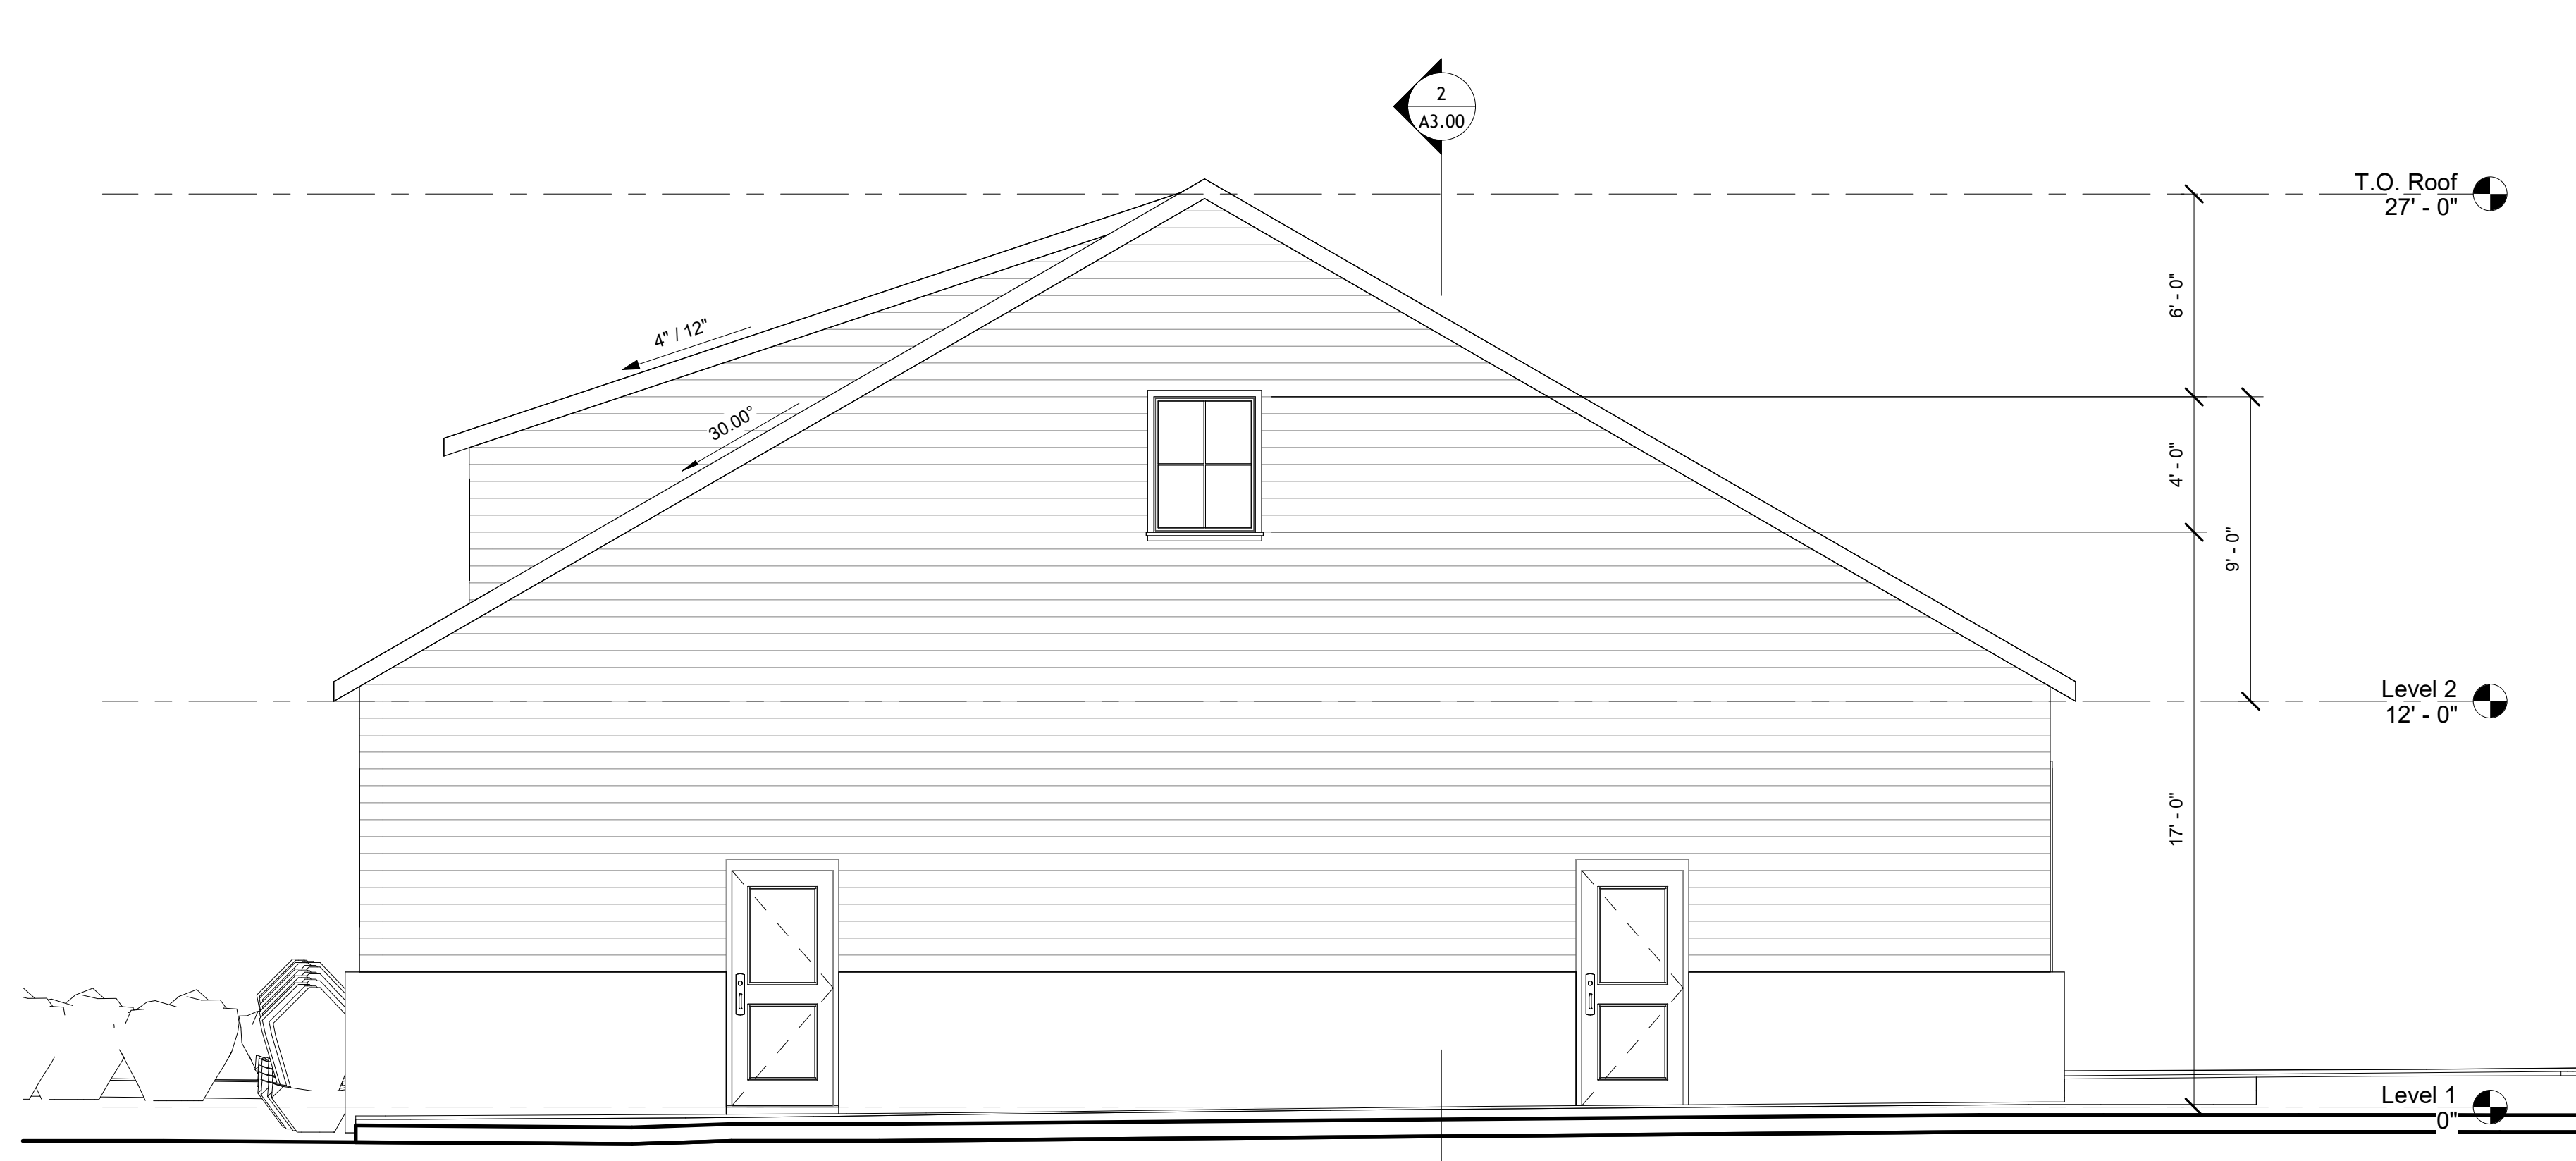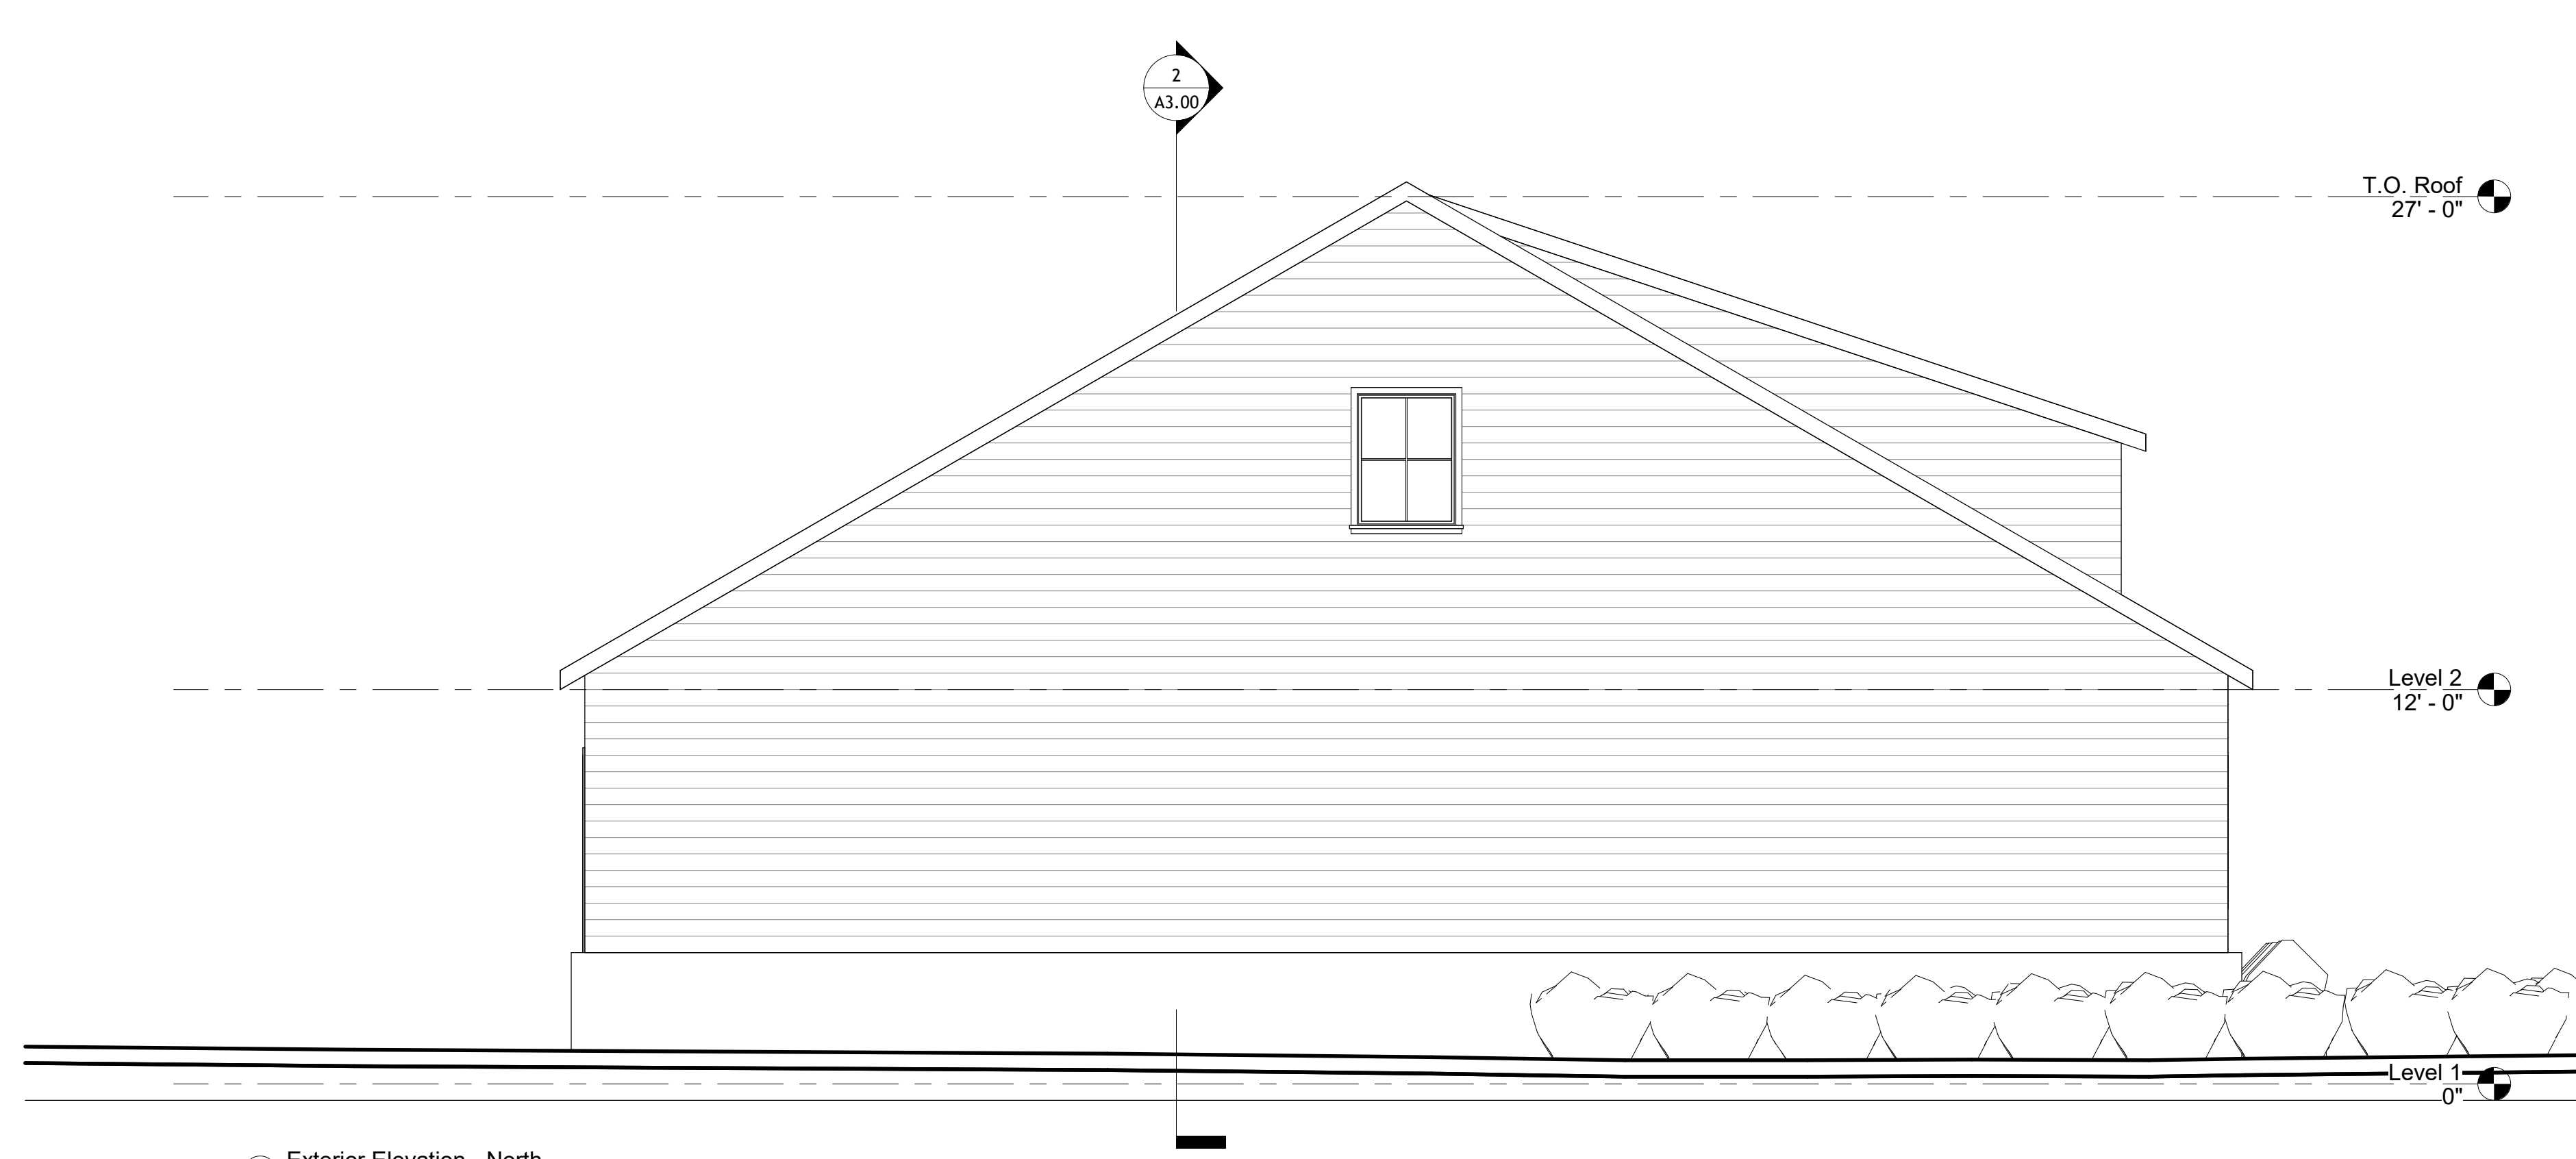

② Exterior Elevation - South
1/4" = 1'-0"

8/5/2025 12:35:06 PM

[illegible]

Ramos Landscaping LLC

668 Metacom - Concept

668 Metacom Ave.
Bristol, RI 02809

Concept Design - Not for Construction

Building Sections

Project Number	25002
Date	08/05/2025
Drawn By	B. Spina

A3.00

Scale $1/4" = 1'-0"$

