




# CJ DENS EAST SUBDIVISION

## PRELIMINARY SUBDIVISION PLANS

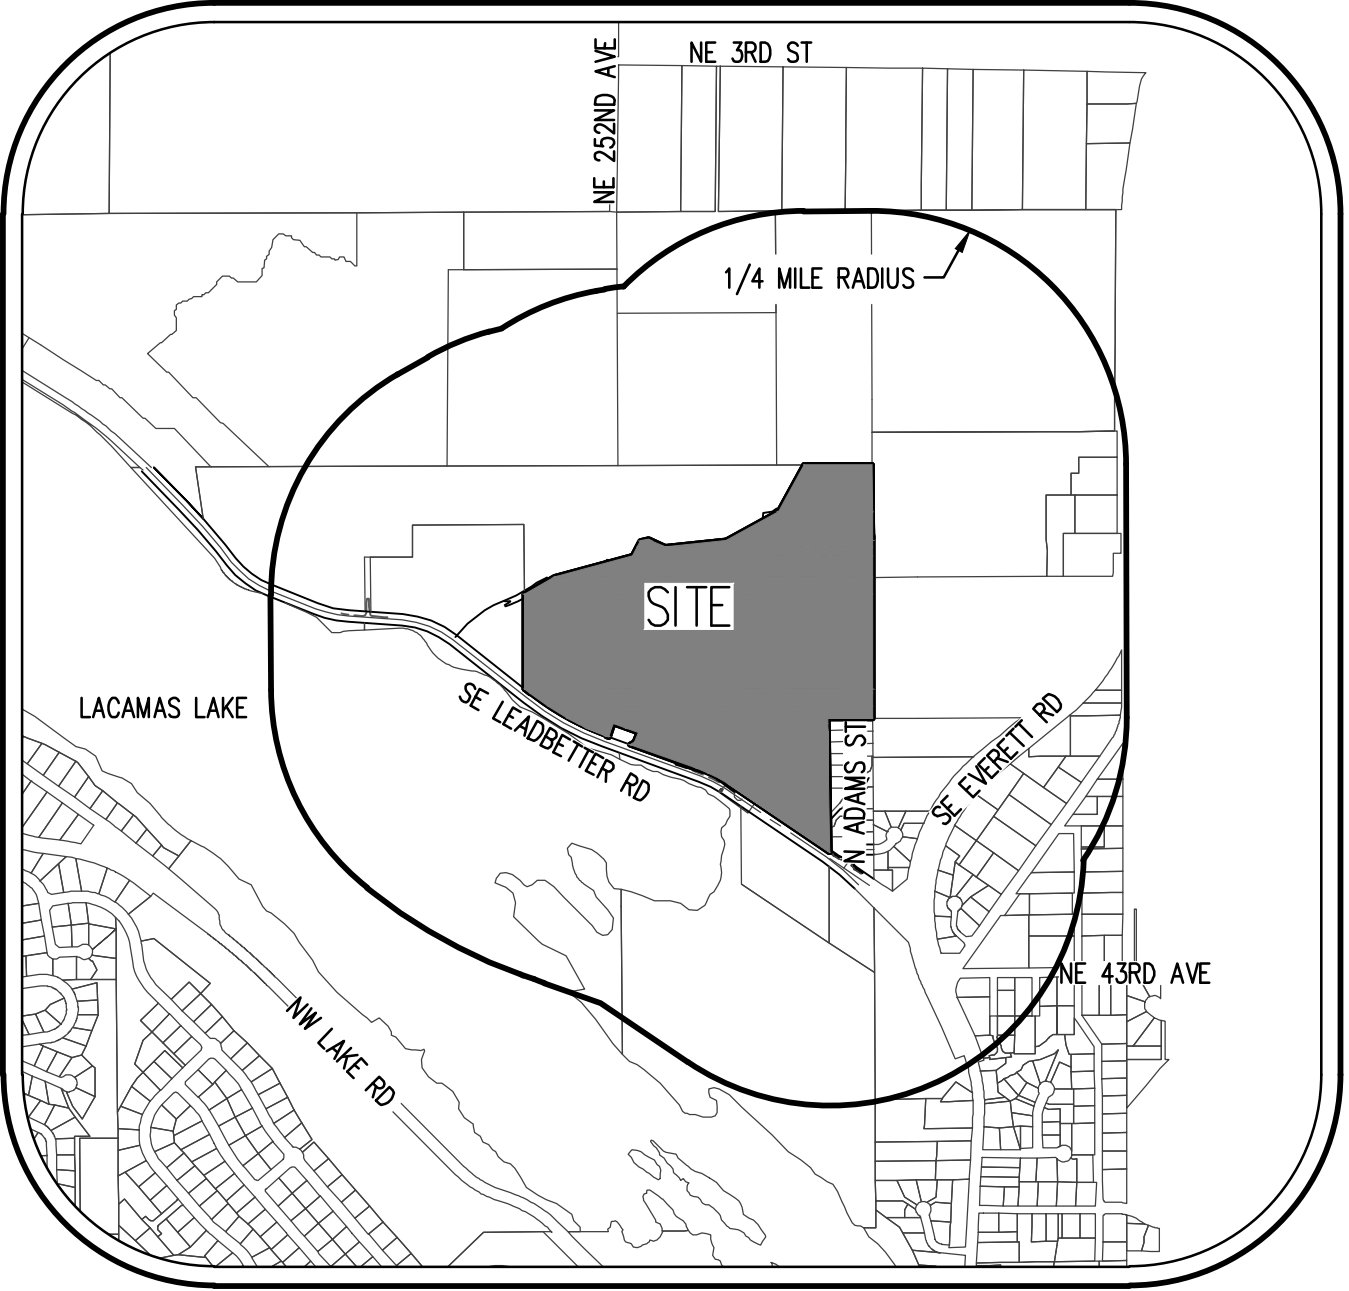


VICINITY MAP

N.T.S.

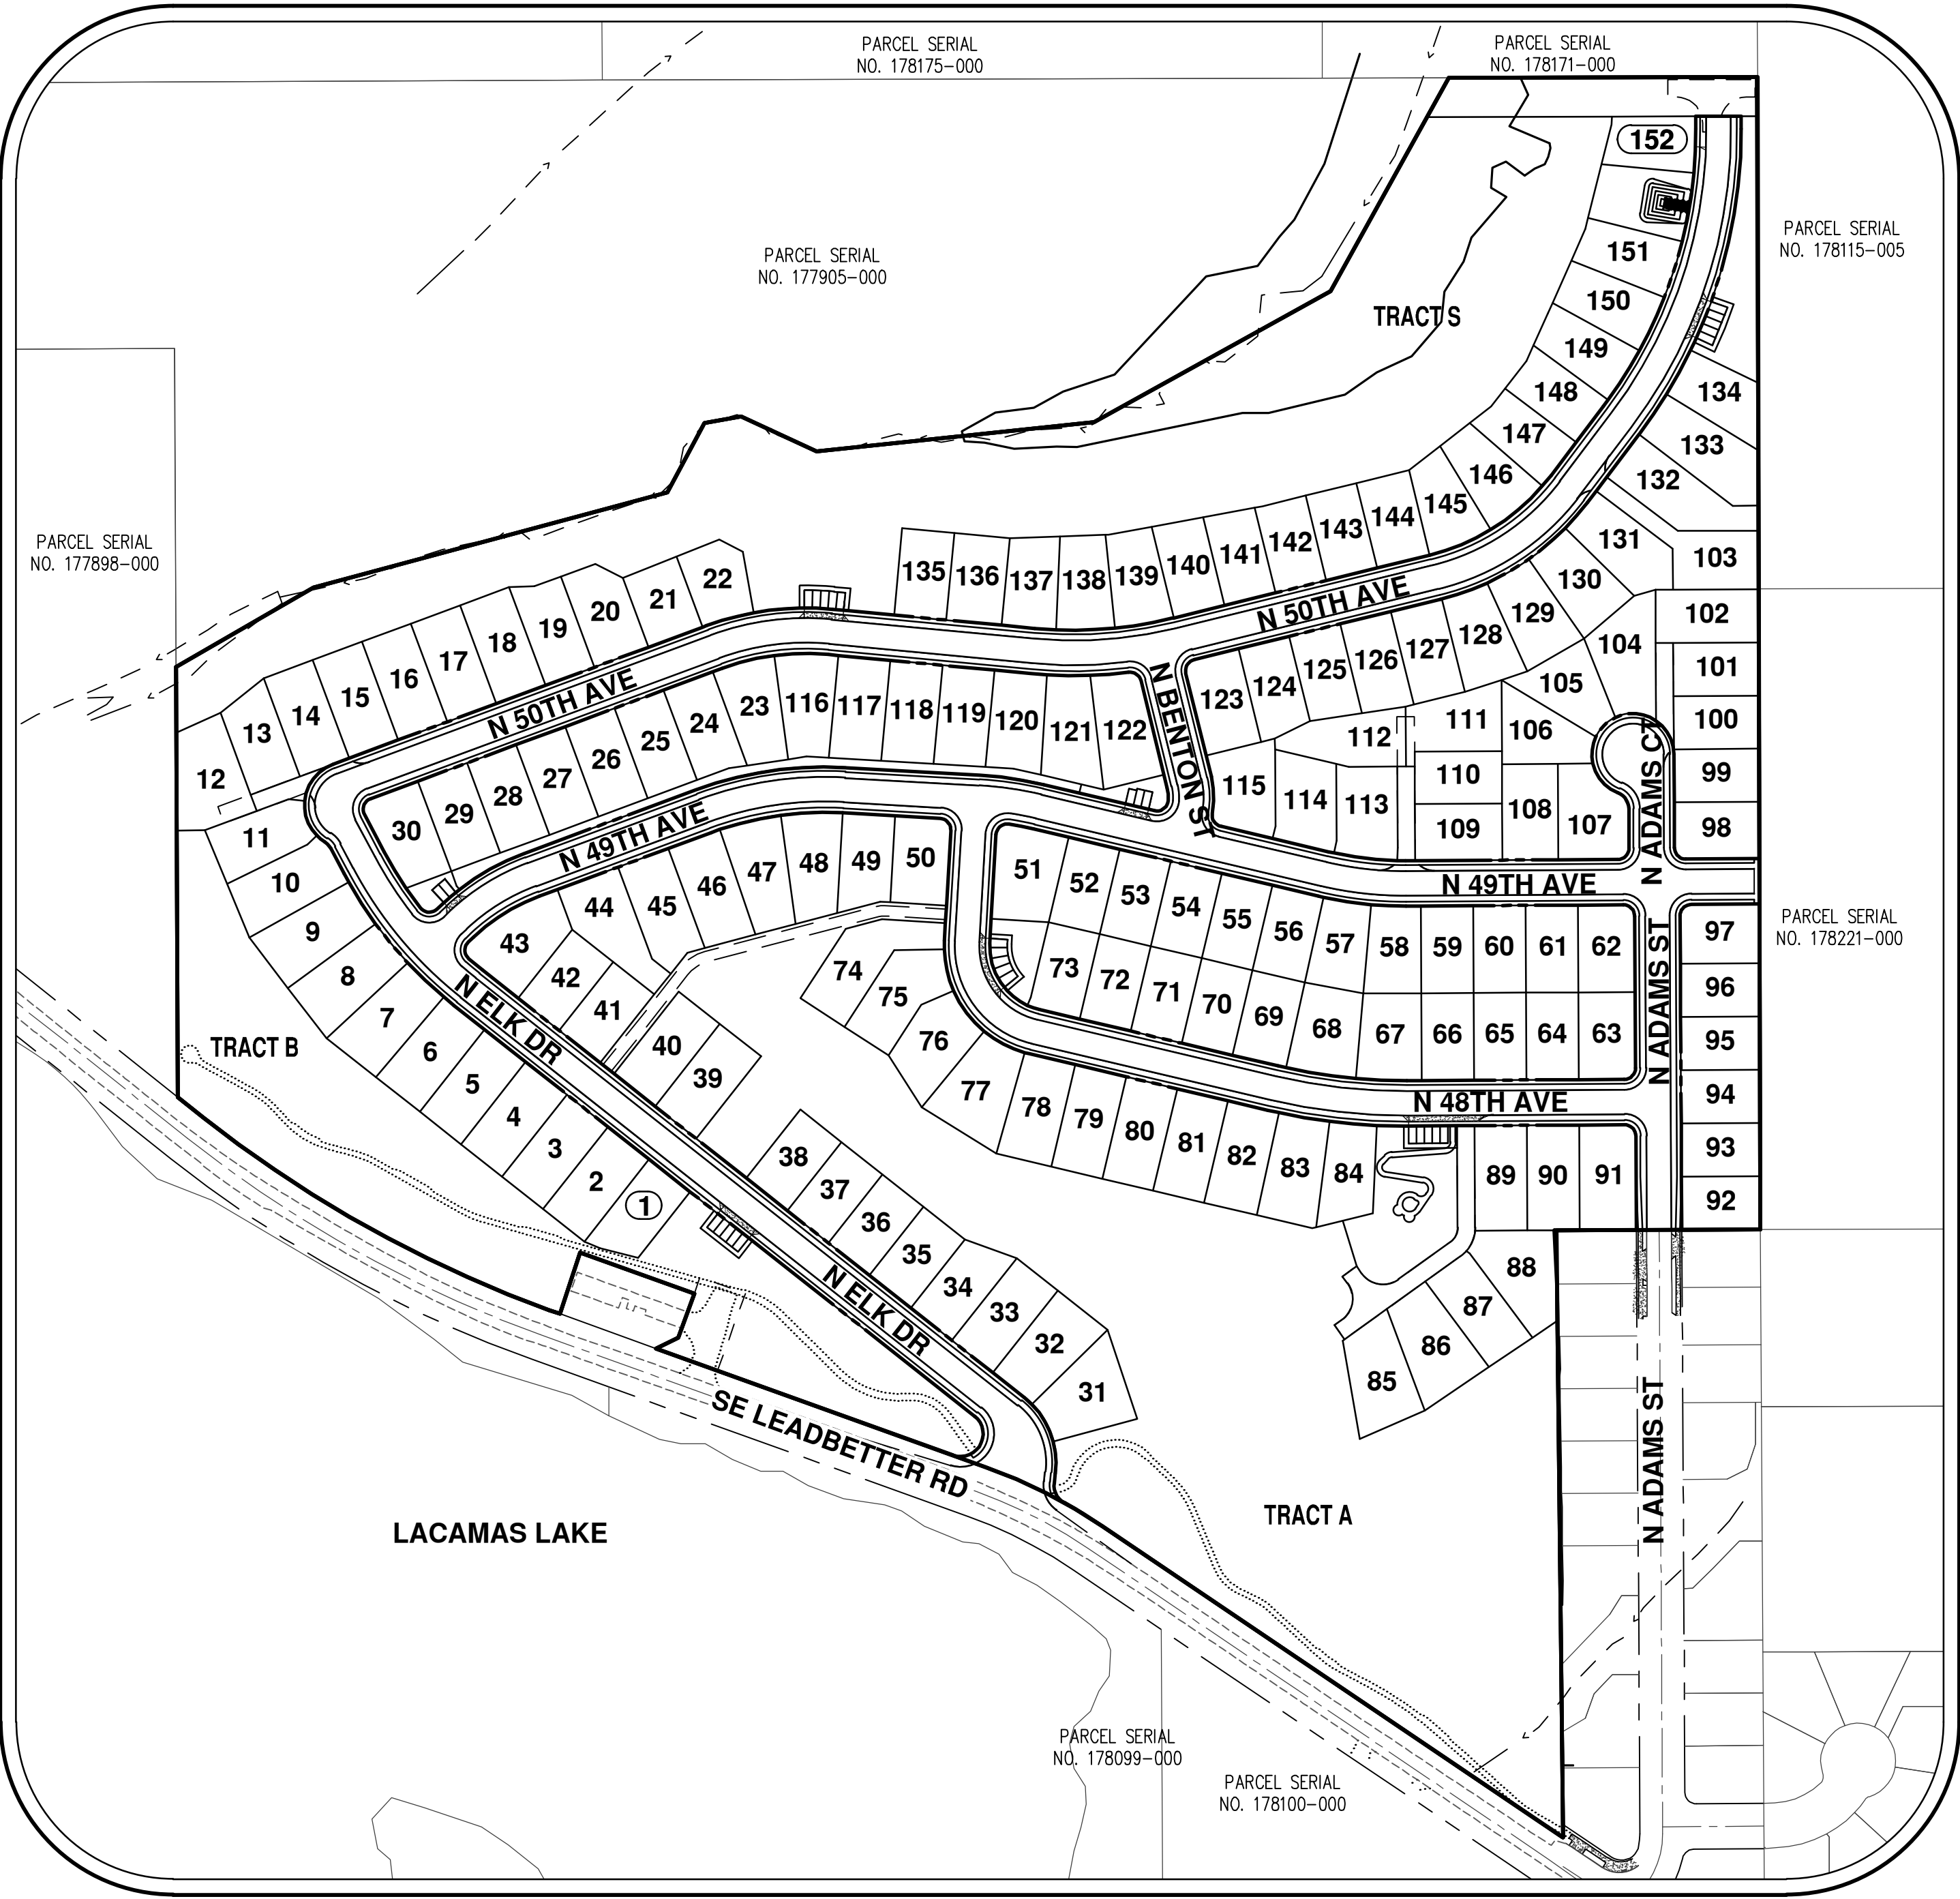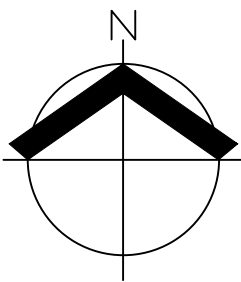

SITE MAP

1"=150'

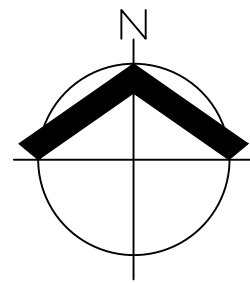

## SHEET INDEX

- P1.0 COVER SHEET
- P2.0 EXISTING CONDITIONS
- P2.1 EXISTING CONDITIONS (SOUTH)
- P2.2 EXISTING CONDITIONS (WEST)
- P2.3 EXISTING CONDITIONS (NORTH)
- P3.0 PRELIMINARY PLAT OVERVIEW
- P3.1 PRELIMINARY PLAT – PHASE 1
- P3.2 PRELIMINARY PLAT – PHASE 1
- P3.3 PRELIMINARY PLAT – PHASE 2
- P3.4 PRELIMINARY PLAT – PHASE 3
- P4.0 PRELIMINARY GRADING AND ESC PLAN – PHASE 1
- P4.1 PRELIMINARY GRADING AND ESC PLAN – PHASE 2
- P4.2 PRELIMINARY GRADING AND ESC PLAN – PHASE 3
- P5.0 PRELIMINARY TREE PRESERVATION AND REMOVAL PLAN (SOUTH)
- P5.1 PRELIMINARY TREE PRESERVATION AND REMOVAL PLAN (WEST)
- P5.2 PRELIMINARY TREE PRESERVATION AND REMOVAL PLAN (NORTH)
- P5.3 PRELIMINARY TREE PRESERVATION AND REMOVAL TABLE
- P5.4 PRELIMINARY TREE PRESERVATION AND REMOVAL TABLE (CON.)
- P5.5 PRELIMINARY TREE PRESERVATION AND REMOVAL TABLE (CON.)
- P6.0 PRELIMINARY COMPOSITE UTILITY PLAN (SOUTH)
- P6.1 PRELIMINARY COMPOSITE UTILITY PLAN (NORTH)
- P7.0 PRELIMINARY STORMWATER PLAN
- P8.0 PRELIMINARY STREET PLAN
- P8.1 PRELIMINARY STREET PLAN – PHASE 1
- P8.2 PRELIMINARY STREET PLAN – PHASE 2
- P8.3 PRELIMINARY STREET PLAN – PHASE 3
- P8.4 PRELIMINARY CIRCULATION PLAN
- P9.0 PRELIMINARY LANDSCAPE AND LIGHTING PLAN (SOUTH)
- P9.1 PRELIMINARY LANDSCAPE AND LIGHTING PLAN (WEST)
- P9.2 PRELIMINARY LANDSCAPE AND LIGHTING PLAN (NORTH)
- P9.3 PRELIMINARY TRACT I PARK PLANTING PLAN

### LEGEND

| EXISTING                 | PROPOSED | EXISTING                    | PROPOSED |
|--------------------------|----------|-----------------------------|----------|
| DECIDUOUS TREE           |          | STORM DRAIN CLEAN OUT       |          |
| CONIFEROUS TREE          |          | STORM DRAIN CATCH BASIN     |          |
| FIRE HYDRANT             |          | STORM DRAIN AREA DRAIN      |          |
| WATER BLOWOFF            |          | STORM DRAIN MANHOLE         |          |
| WATER METER              |          | GAS METER                   |          |
| WATER VALVE              |          | GAS VALVE                   |          |
| DOUBLE CHECK VALVE       |          | GUY WIRE ANCHOR             |          |
| AIR RELEASE VALVE        |          | UTILITY POLE                |          |
| SANITARY SEWER CLEAN OUT |          | POWER VAULT                 |          |
| SANITARY SEWER MANHOLE   |          | POWER JUNCTION BOX          |          |
| SIGN                     |          | POWER PEDESTAL              |          |
| STREET LIGHT             |          | COMMUNICATIONS VAULT        |          |
| MAILBOX                  |          | COMMUNICATIONS JUNCTION BOX |          |
|                          |          | COMMUNICATIONS RISER        |          |

|                     | EXISTING | PROPOSED |
|---------------------|----------|----------|
| RIGHT-OF-WAY LINE   |          |          |
| BOUNDARY LINE       |          |          |
| PROPERTY LINE       |          |          |
| CENTERLINE          |          |          |
| DITCH               |          |          |
| CURB                |          |          |
| EDGE OF PAVEMENT    |          |          |
| EASEMENT            |          |          |
| FENCE LINE          |          |          |
| GRAVEL EDGE         |          |          |
| POWER LINE          |          |          |
| OVERHEAD WIRE       |          |          |
| COMMUNICATIONS LINE |          |          |
| FIBER OPTIC LINE    |          |          |
| GAS LINE            |          |          |
| STORM DRAIN LINE    |          |          |
| SANITARY SEWER LINE |          |          |
| WATER LINE          |          |          |

### APPLICANT/OWNER

CJ DENS LACAMAS II LLC  
CONTACT: CARL LAWSON  
PO BOX 2239  
KALAMA, WA 98625

### CONTACT:

AKS ENGINEERING & FORESTRY, LLC.  
CONTACT:MICHAEL ANDREOTTI  
9600 NE 126TH AVENUE, SUITE 2520  
VANCOUVER, WA 98682  
PH: 360-882-0419  
FAX: 360-882-0426  
E-MAIL: ANDREOTTIM@AKS-ENG.COM

### PROPERTY DESCRIPTION

LOCATED IN THE NORTHEAST 1/4 OF  
SECTION 34 & NORTHWEST 1/4 OF SECTION  
35, TOWNSHIP 2 NORTH RANGE 3 EAST,  
WILLAMETTE MERIDIAN, CLARK COUNTY,  
WASHINGTON. PROPERTY SERIAL #'S  
177906-000, 178172-000 AND 178236-000

### EXISTING LAND USE

VACANT LAND ON 177906-000, 178236-000  
AND 178172-000 ZONED R-7.5

### PROJECT PURPOSE

SUBDIVIDE 3 PARCELS INTO 152 DETACHED  
SINGLE-FAMILY RESIDENTIAL LOTS WITH  
ASSOCIATED ROADS AND SITE  
IMPROVEMENTS.

### SITE AREA

49.62 AC (2,161,423 SF)

### VERTICAL DATUM

ELEVATIONS ARE BASED ON CLARK COUNTY  
BENCHMARK NO. 237 (BENCHMARK  
LACAMAS-13), STAMPED "24900-1992",  
LOCATED AT 24900 LEADBETTER ROAD, 20'W  
W PARK LOT ENT, 21'N CL, 8'SE END FNC.  
ELEVATION = 188.08 FEET (NGVD29 (47)).



AKS ENGINEERING & FORESTRY, LLC  
9600 NE 126TH AVE, STE 2520  
VANCOUVER, WA 98682  
360.882.0419  
WWW.AKS-ENG.COM

ENGINEERING • SURVEYING • NATURAL RESOURCES  
FORESTRY • PLANNING • LANDSCAPE ARCHITECTURE


COVER SHEET  
CJ DENS SUBDIVISION  
CJ DENS LACAMAS II LLC  
CAMAS, WASHINGTON



|              |          |
|--------------|----------|
| JOB NUMBER:  | 5504     |
| DATE:        | 5/7/2021 |
| DESIGNED BY: | CJS      |
| DRAWN BY:    | NAL      |
| CHECKED BY:  | JMM      |

P1.0



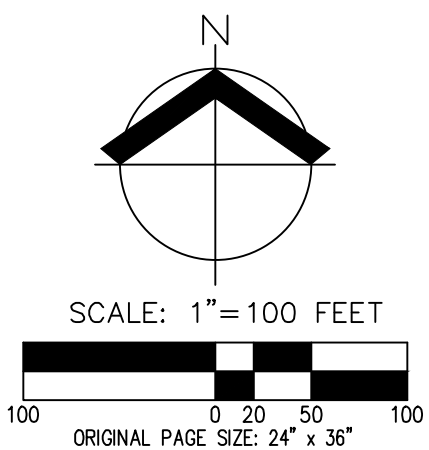

UTILITIES SHOWN ARE BASED ON UNDERGROUND UTILITY LOCATE MARKINGS AS PROVIDED BY OTHERS, PROVIDED PER UTILITY LOCATE TICKET NUMBERS 20253525, 20253535, AND 20253544. THE SURVEYOR MAKES NO GUARANTEE THAT THE UNDERGROUND LOCATES REPRESENT THE ONLY UTILITIES IN THE AREA. CONTRACTORS ARE RESPONSIBLE FOR VERIFYING ALL EXISTING CONDITIONS PRIOR TO BEGINNING CONSTRUCTION.

2. THIS SURVEY INCLUDES TOPOGRAPHIC SURVEY DATA GATHERED BY HAGEDORN, INC. IN 2010 AND AKS ENGINEERING AND FORESTRY, LLC JUNE 2019-AUGUST 2020, AND CITY OF CAMAS AS-BUILT CONSTRUCTION PLANS. AKS MAKES NO GUARANTEE REGARDING THE ACCURACY OF SURVEY DATA GATHERED BY OTHERS.

3. VERTICAL DATUM: ELEVATIONS ARE BASED ON CLARK COUNTY BENCHMARK NO. 237 LOCATED NEAR THE ENTRANCE FOR THE PARKING LOT FOR THE NORTH SHORE BOAT LAUNCH ON LACAMA. ELEVATION = 188.08 FEET (NAVD 29/47).

4. THIS MAP DOES NOT CONSTITUTE A PROPERTY BOUNDARY SURVEY.

5. SURVEY IS ONLY VALID WITH SURVEYOR'S STAMP AND SIGNATURE.

5. CONTOUR INTERVAL IS 2 FOOT.

7. WETLAND BOUNDARIES SHOWN WERE DELINEATED BY ELS IN WINTER 2009 AND SPRING 2013.

1. REFERENCE TREE PLAN ON SHEETS P5.0-P5.5 FOR TREE INVENTORY AND NOTES.
2. ACCORDING TO CLARK COUNTY HEALTH DEPARTMENT, NO SEPTIC SYSTEMS EXIST ON-SITE.
3. ACCORDING TO CLARK COUNTY HEALTH DEPARTMENT, NO WELLS EXIST ON-SITE.
4. THE SITE IS WITHIN THE NEHRP SITE CLASS B.
5. REFERENCE PROJECT GEOTECHNICAL REPORTS FOR ADDITIONAL INFORMATION ON GEOLOGICALLY HAZARDOUS AREAS.

| CURVE TABLE |          |           |         |                     |
|-------------|----------|-----------|---------|---------------------|
| CURVE       | RADIUS   | DELTA     | LENGTH  | CHORD               |
| C1          | 984.92'  | 0°00'56"  | 0.27'   | N55°37'07"W 0.27'   |
| C2          | 602.80'  | 14°15'00" | 149.92' | N63°05'05"W 149.54' |
| C3          | 1402.62' | 18°36'00" | 455.33' | N60°54'35"W 453.34' |
| C4          | 326.00'  | 2°04'23"  | 11.79'  | S80°34'54"W 11.79'  |
| C5          | 20.00'   | 54°29'14" | 19.02'  | N27°06'05"E 18.31'  |

**EXISTING**

- |                          |                                                                                       |                             |
|--------------------------|---------------------------------------------------------------------------------------|-----------------------------|
| DECIDUOUS TREE           |  | STORM DRAIN CLEAN OUT       |
| CONIFEROUS TREE          |  | STORM DRAIN CATCH BASIN     |
| FIRE HYDRANT             |  | STORM DRAIN AREA DRAIN      |
| WATER BLOWOFF            |  | STORM DRAIN MANHOLE         |
| WATER METER              |  | GAS METER                   |
| WATER VALVE              |  | GAS VALVE                   |
| DOUBLE CHECK VALVE       |  | GUY WIRE ANCHOR             |
| AIR RELEASE VALVE        |  | UTILITY POLE                |
| SANITARY SEWER CLEAN OUT |  | POWER VAULT                 |
| SANITARY SEWER MANHOLE   |  | POWER JUNCTION BOX          |
| SIGN                     |  | POWER PEDESTAL              |
| STREET LIGHT             |  | COMMUNICATIONS VAULT        |
| MAILBOX                  |  | COMMUNICATIONS JUNCTION BOX |
|                          |  | COMMUNICATIONS RISER        |

|                     |           |           |           |
|---------------------|-----------|-----------|-----------|
| RIGHT-OF-WAY LINE   | _____     | _____     | _____     |
| BOUNDARY LINE       | =====     | =====     | =====     |
| PROPERTY LINE       | _____     | _____     | _____     |
| CENTERLINE          | - - - - - | - - - - - | - - - - - |
| DITCH               | _____ >   | _____ >   | _____ >   |
| CURB                | =====     | =====     | =====     |
| EDGE OF PAVEMENT    | - - - - - | - - - - - | - - - - - |
| EASEMENT            | _____     | _____     | _____     |
| FENCE LINE          | ○ ○ ○ ○ ○ | ○ ○ ○ ○ ○ | ○ ○ ○ ○ ○ |
| GRAVEL EDGE         | .....     | .....     | .....     |
| POWER LINE          | _____ PWR | _____ PWR | _____ PWR |
| OVERHEAD WIRE       | _____ OHW | _____ OHW | _____ OHW |
| COMMUNICATIONS LINE | _____ COM | _____ COM | _____ COM |
| FIBER OPTIC LINE    | _____ FGO | _____ FGO | _____ FGO |
| GAS LINE            | _____ GAS | _____ GAS | _____ GAS |
| STORM DRAIN LINE    | _____ STM | _____ STM | _____ STM |
| SANITARY SEWER LINE | _____ SAN | _____ SAN | _____ SAN |
| WATER LINE          | _____ WAT | _____ WAT | _____ WAT |

**EXISTING CONDITIONS  
CJ DENS SUBDIVISION  
CJ DENS LACAMAS II LLC  
CAMAS, WASHINGTON**




|              |          |
|--------------|----------|
| JOB NUMBER:  | 5504     |
| DATE:        | 5/7/2021 |
| DESIGNED BY: |          |
| DRAWN BY:    | CJC      |
| CHECKED BY:  | JOH      |

## P2.0

Page 2



SEE BELOW

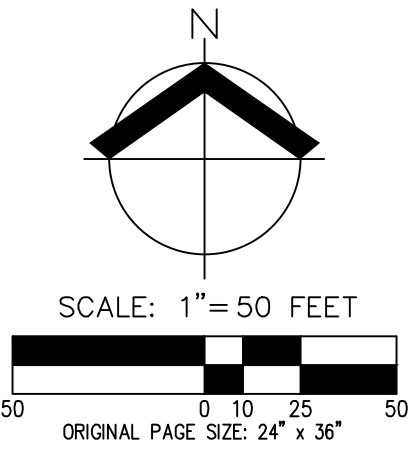


**HATCH LEGEND**

GEOLOGICALLY HAZARDOUS AREAS  
(SLOPES >40% & AREAS SUBJECT  
TO LANDSLIDES)

| CURVE TABLE |          |           |         |                     |
|-------------|----------|-----------|---------|---------------------|
| CURVE       | RADIUS   | DELTA     | LENGTH  | CHORD               |
| C1          | 984.92'  | 0°00'56"  | 0.27'   | N55°57'07"W 0.27'   |
| C2          | 602.80'  | 14°15'00" | 149.92' | N63°05'05"W 149.54' |
| C3          | 1402.62' | 18°36'00" | 455.33' | N60°54'35"W 453.34' |
| C4          | 326.00'  | 2°04'23"  | 11.79'  | S80°34'54"W 11.79'  |
| C5          | 20.00'   | 54°29'14" | 19.02'  | N27°06'05"E 18.31'  |

AKS DRAWING FILE: 5504 P2.0 EX COND.DWG | LAYOUT: P2.1

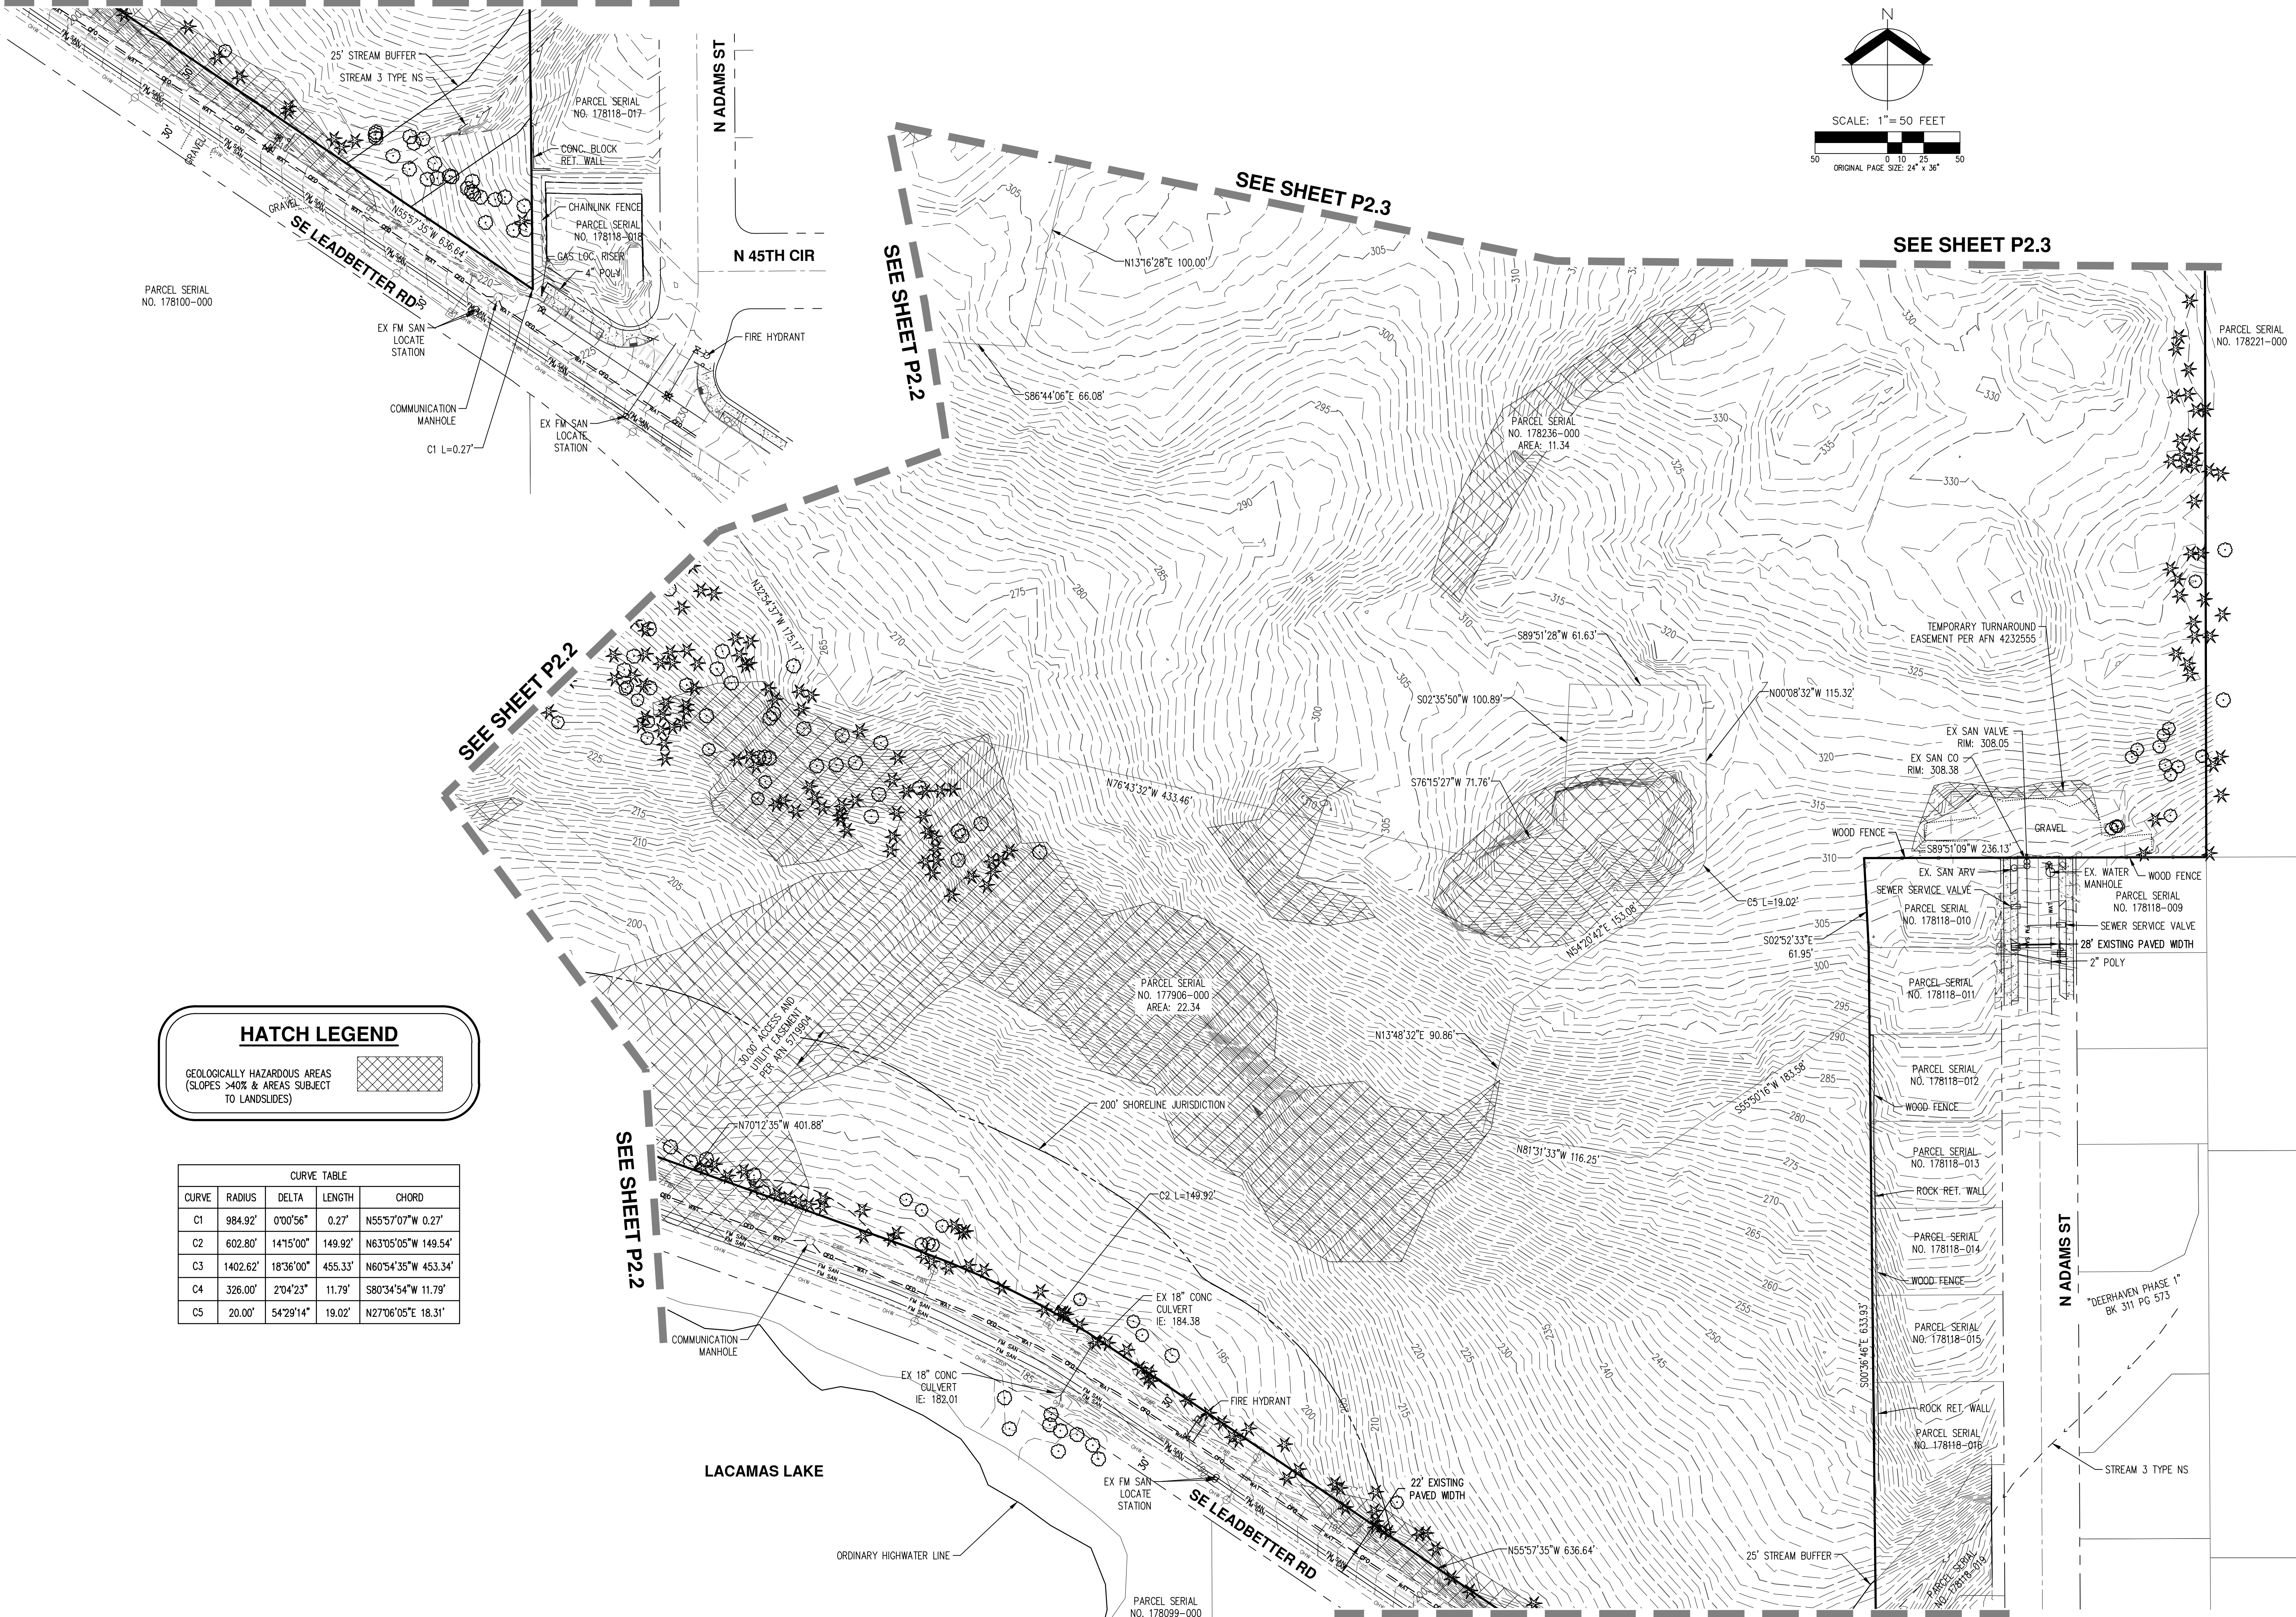

EXISTING CONDITIONS (SOUTH)  
CJ DENS SUBDIVISION  
CJ DENS LACAMAS II LLC  
CAMAS, WASHINGTON



|              |          |
|--------------|----------|
| JOB NUMBER:  | 5504     |
| DATE:        | 5/7/2021 |
| DESIGNED BY: |          |
| DRAWN BY:    | CJC      |
| CHECKED BY:  | JOH      |

P2.1

**AKS**

AKS ENGINEERING & FORESTRY, LLC  
9600 NE 126TH AVE, STE. 2520  
Vancouver, WA 98682  
360.882.0419  
WWW.AKS-ENG.COM

ENGINEERING • SURVEYING • NATURAL RESOURCES  
FORESTRY • PLANNING • LANDSCAPE ARCHITECTURE



AKS DRAWING FILE: 5504 P2.0 EX COND.DWG | LAYOUT: P2.2



EXISTING CONDITIONS (WEST)  
CJ DENS SUBDIVISION  
CJ DENS LACAMAS II LLC  
CAMAS, WASHINGTON





JOB NUMBER: 5504  
DATE: 5/7/2021  
DESIGNED BY:  
DRAWN BY: CJC  
CHECKED BY: JH



AKS

AKS ENGINEERING & FORESTRY, LLC  
9600 NE 126TH AVE, STE. 2520  
VANCOUVER, WA 98682  
360.882.0419  
WWW.AKS-ENG.COM

ENGINEERING · SURVEYING · NATURAL RESOURCES  
FORESTRY · PLANNING · LANDSCAPE ARCHITECTURE

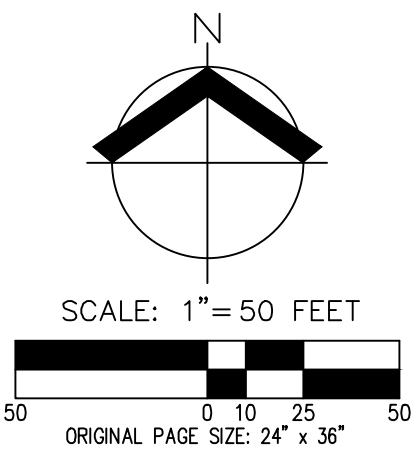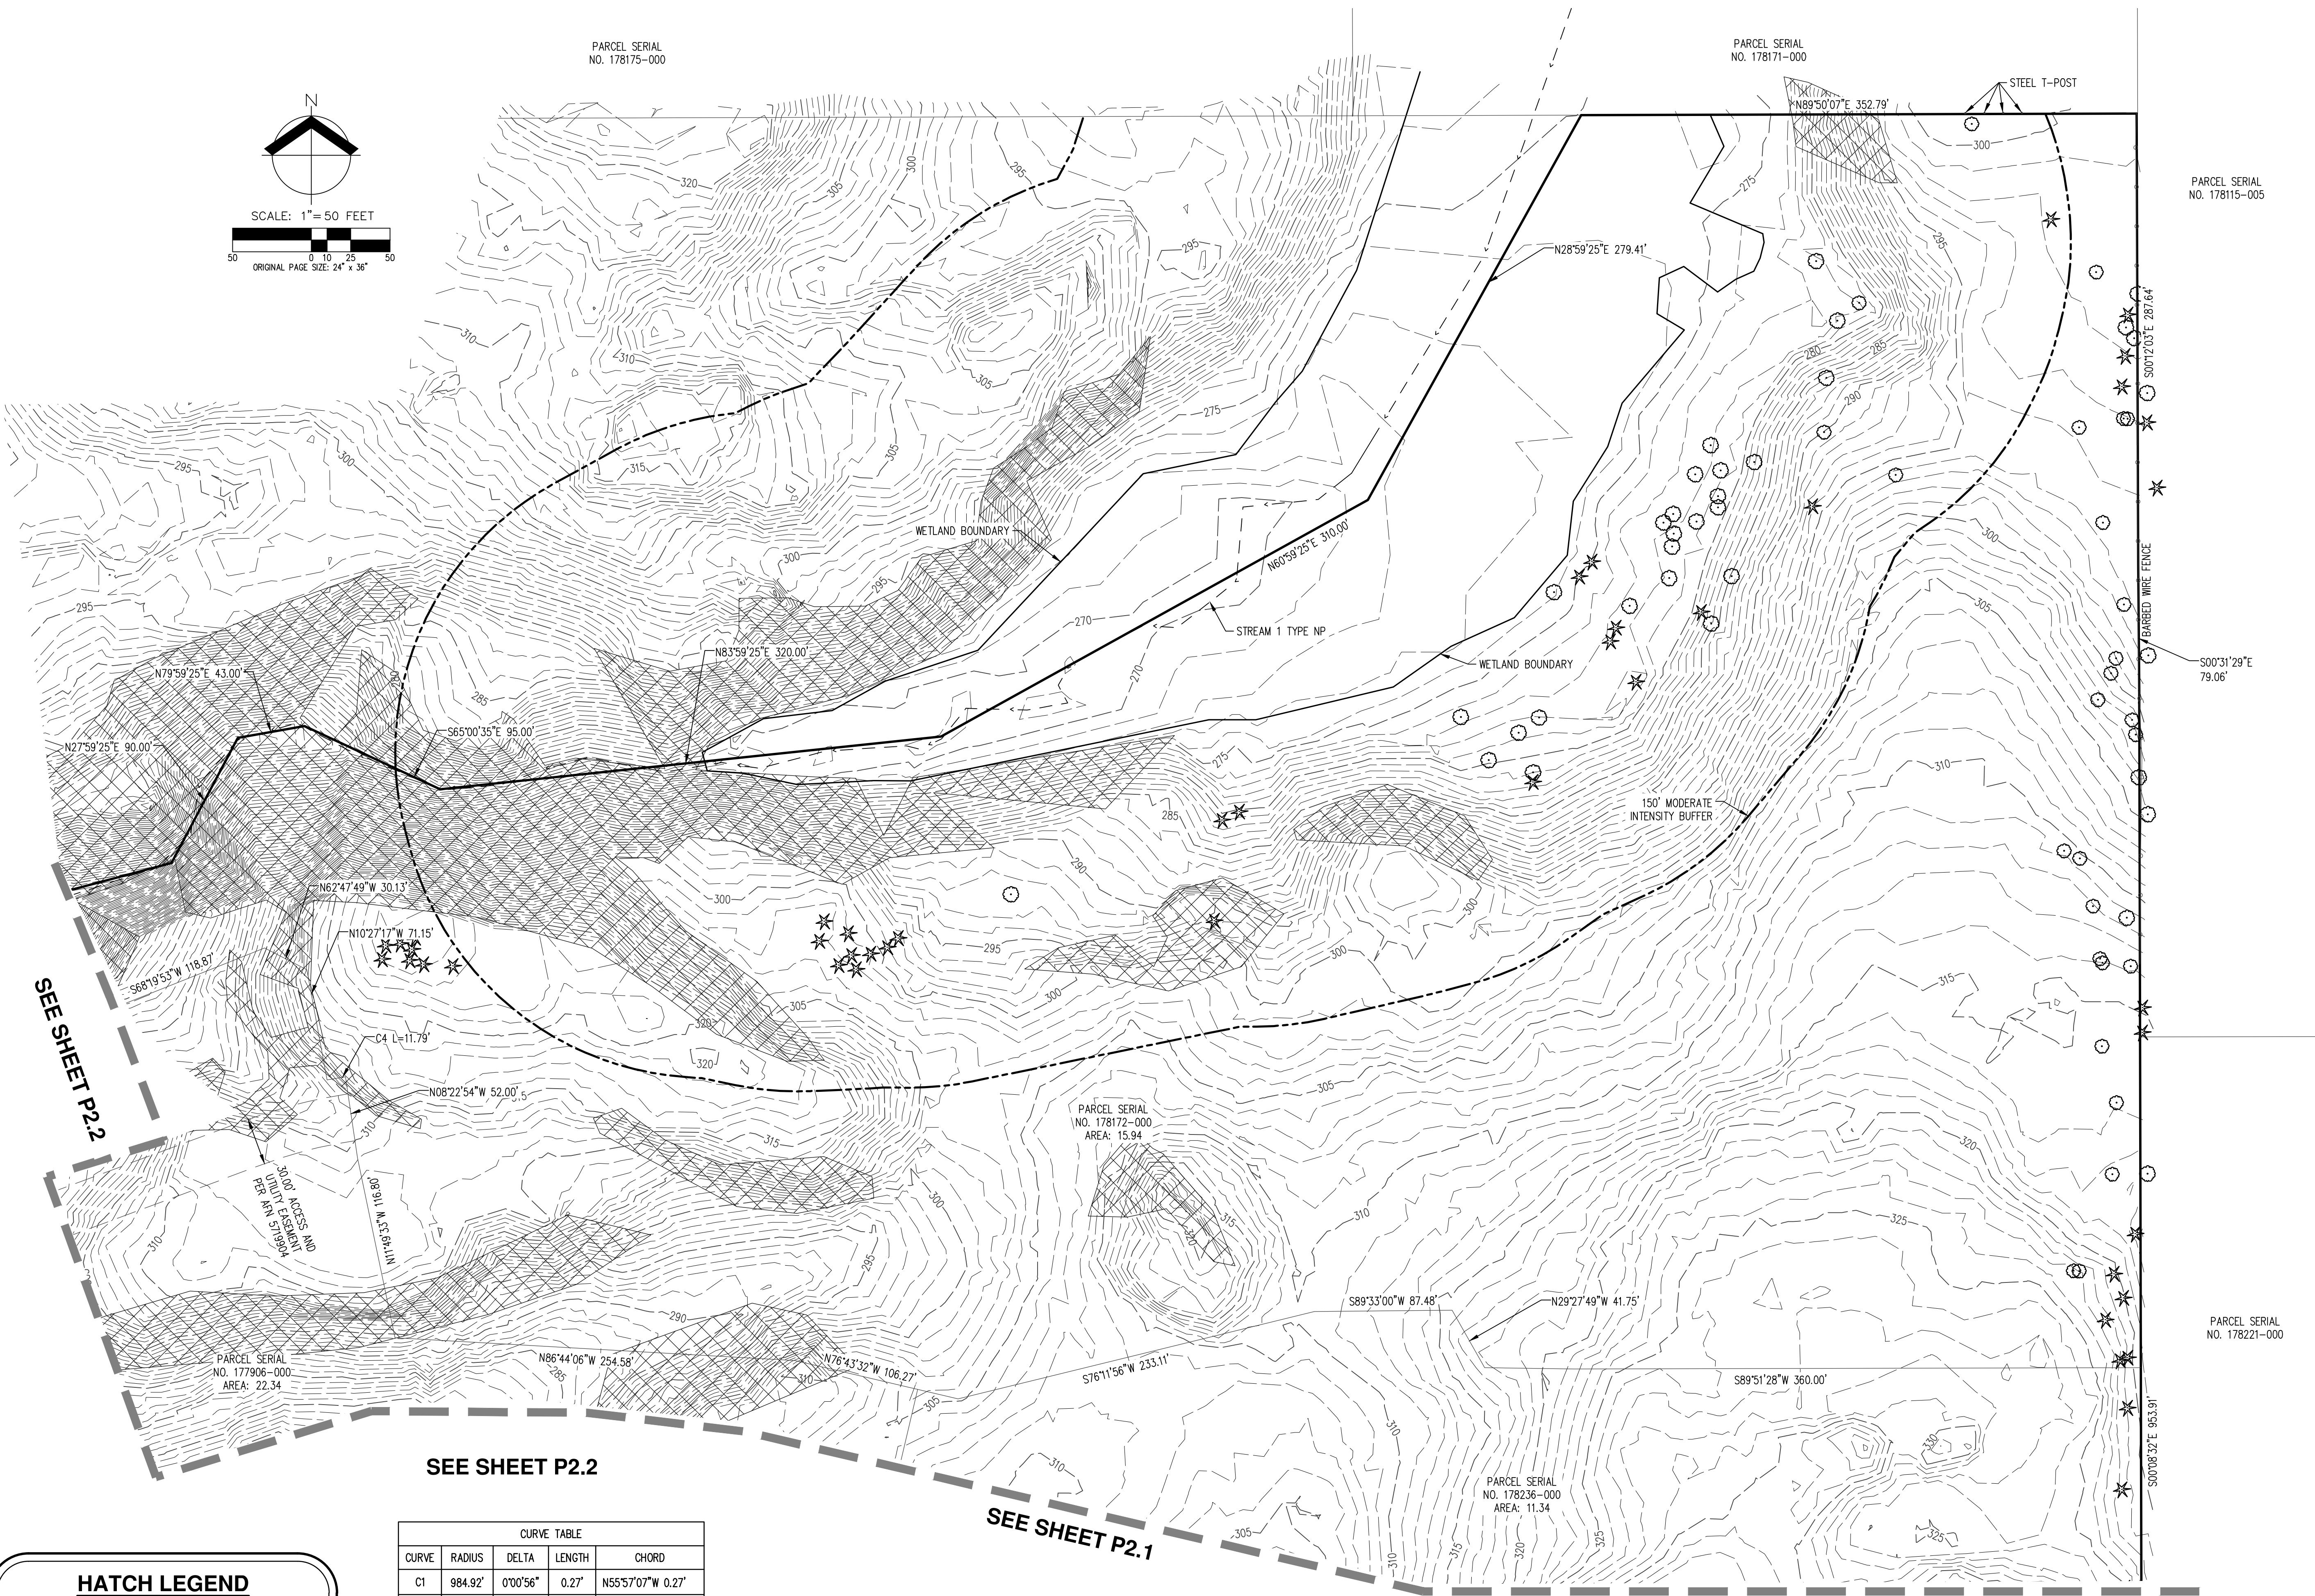

SEE SHEET P2.2

SEE SHEET P2.2

SEE SHEET P2.1

SEE SHEET P2.1

HATCH LEGEND

GEOLOGICALLY HAZARDOUS AREAS  
(SLOPES >40% & AREAS SUBJECT  
TO LANDSLIDES)

| CURVE TABLE |          |           |         |                     |
|-------------|----------|-----------|---------|---------------------|
| CURVE       | RADIUS   | DELTA     | LENGTH  | CHORD               |
| C1          | 984.92'  | 0°00'56"  | 0.27'   | N55°57'07"W 0.27'   |
| C2          | 602.80'  | 14°15'00" | 149.92' | N63°05'05"W 149.54' |
| C3          | 1402.62' | 18°36'00" | 455.33' | N60°54'35"W 453.34' |
| C4          | 326.00'  | 2°04'23"  | 11.79'  | S80°34'54"W 11.79'  |
| C5          | 20.00'   | 54°29'14" | 19.02'  | N27°06'05"E 18.31'  |


EXISTING CONDITIONS (NORTH)  
CJ DENS SUBDIVISION  
CJ DENS LACAMAS II LLC  
CAMAS, WASHINGTON



|              |          |
|--------------|----------|
| JOB NUMBER:  | 5504     |
| DATE:        | 5/7/2021 |
| DESIGNED BY: |          |
| DRAWN BY:    | CJC      |
| CHECKED BY:  | JOH      |

P2.3



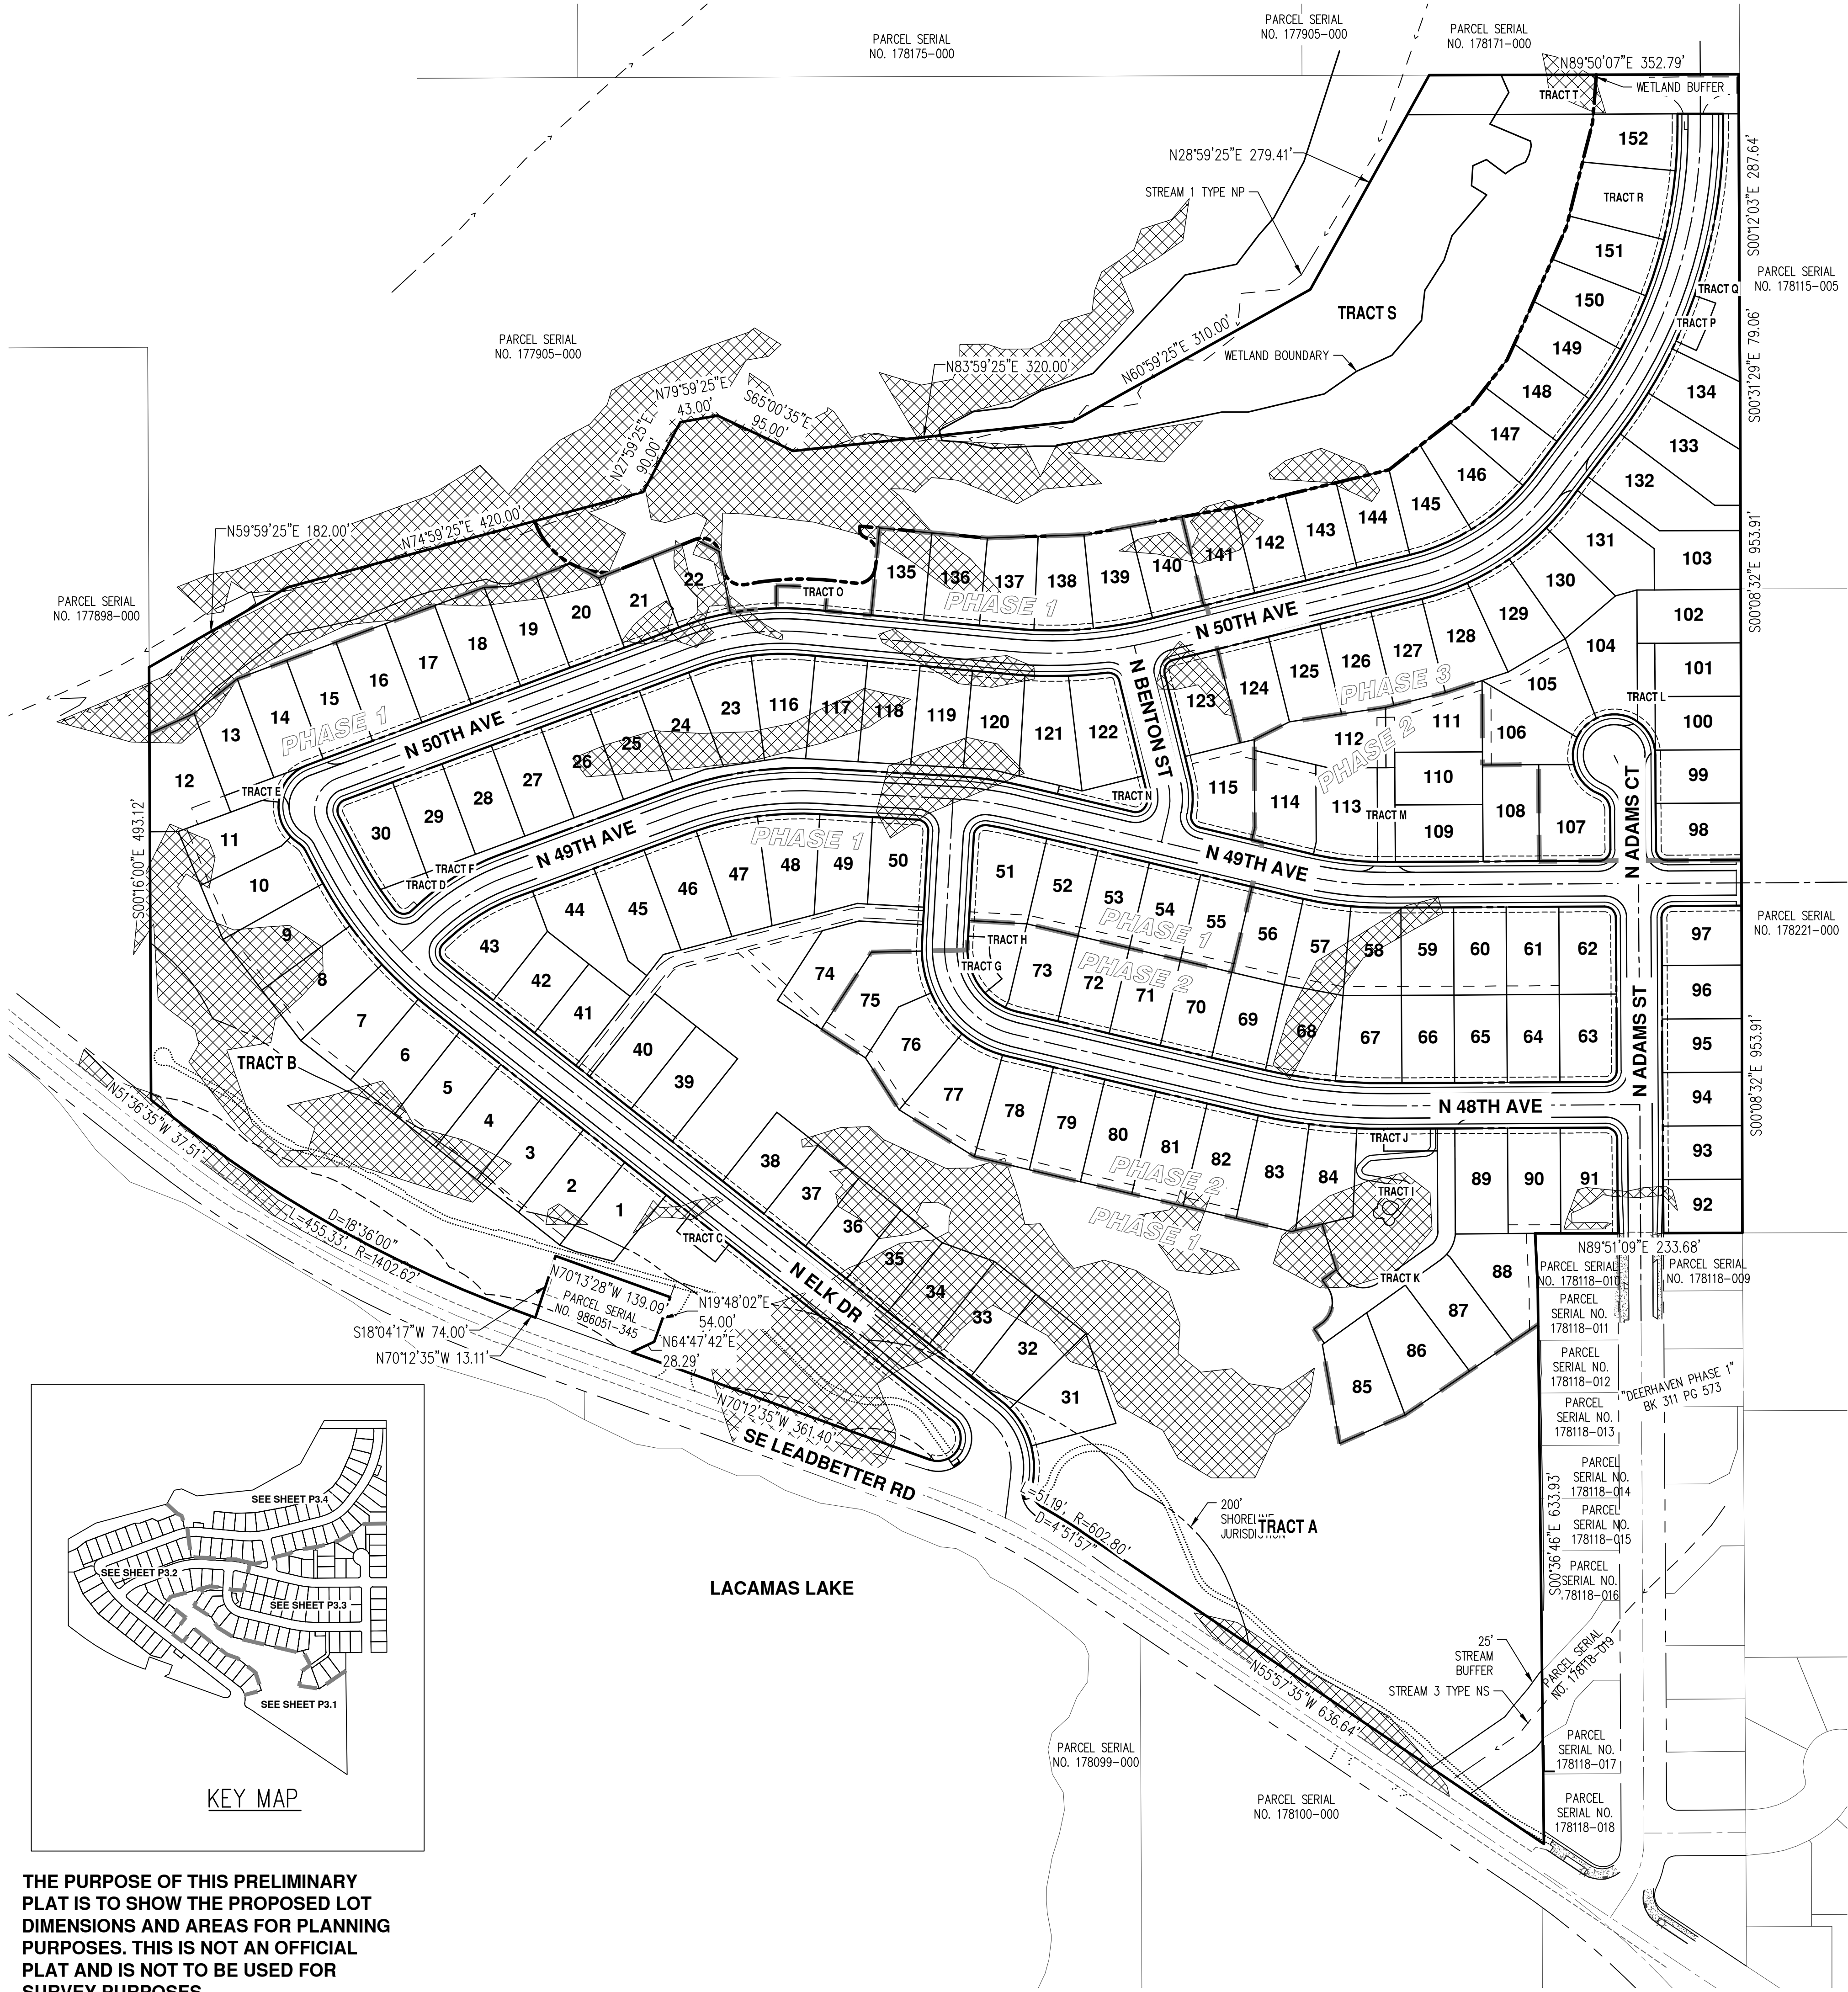

APPLICANT/OWNER

CJ DENS LACAMAS II LLC  
CONTACT: CARL LAWSON  
PO BOX 2239  
KALAMA WA, 98625

CONTACT:

AKS ENGINEERING & FORESTRY, LLC.  
CONTACT: MICHAEL ANDREOTTI  
9600 NE 126TH AVENUE, SUITE 2520  
VANCOUVER, WA 98682  
PH: 360-882-0419  
FAX: 360-882-0426  
E-MAIL: ANDREOTTI@AKS-ENG.COM

PROPERTY DESCRIPTION

LOCATED IN THE NORTHEAST 1/4 OF SECTION 34 & NORTHWEST 1/4 OF SECTION 35, TOWNSHIP 2 NORTH RANGE 3 EAST, WILLAMETTE MERIDIAN, CLARK COUNTY, WASHINGTON. PROPERTY SERIAL #'S 177906-000, 178172-000 AND 178236-000

EXISTING LAND USE

VACANT LAND ON 177906-000, 178236-000 AND 178172-000  
ZONED R-7.5

PROJECT PURPOSE

SUBDIVIDE 3 PARCELS INTO 152 DETACHED SINGLE-FAMILY RESIDENTIAL LOTS WITH ASSOCIATED ROADS AND SITE IMPROVEMENTS.

SITE AREA


49.62 AC (2,161,423 SF) CJ DENS

VERTICAL DATUM

ELEVATIONS ARE BASED ON CLARK COUNTY BENCHMARK NO. 237 (BENCHMARK LACAMAS-13), STAMPED "24900-1992", LOCATED AT 24900 LEADBETTER ROAD, 20' W W PARK LOT ENT, 21' N CL, 8' SE END FNC.  
ELEVATION = 188.08 FEET (NGVD29 (47)).

HATCH LEGEND

GEOLOGICALLY HAZARDOUS AREAS (SLOPES >40% & AREAS SUBJECT TO LANDSLIDES)

 


GENERAL NOTES

- OPEN SPACE TRACTS F, H, I, & Q TO BE OWNED AND MAINTAINED BY THE HOME OWNERS ASSOCIATION (HOA).
- PARKING TRACTS C, D, G, J, N, O, & P TO BE OWNED AND MAINTAINED BY THE HOA.
- ACCESS TRACTS E, K, L, & M TO BE OWNED AND MAINTAINED BY THE HOA.
- STORMWATER TRACT R TO BE OWNED BY THE HOA AND MAINTAINED BY HOA.
- NATURAL AREA TRACTS A, B & S TO BE OWNED BY THE HOA.
- FUTURE ROW DEDICATION TRACT T TO BE OWNED AND MAINTAINED BY THE CITY OF CAMAS.
- BUILDING ENVELOPES SHALL BE PER THE PROPOSED DEVELOPMENT STANDARDS TABLE SHOWN ON THIS SHEET.
- THERE ARE SIX PROPOSED INTERNAL PUBLIC ROADS TO SERVE THE DEVELOPMENT. THE ROADS ARE PROPOSED TO BE CONSTRUCTED TO THE 2 LANE LOCAL/SPRINKLERED SECTION (CITY OF CAMAS STANDARD DETAIL ST3).
- ALL LOTS WILL BE SERVED WITH PUBLIC SANITARY SEWER AND WATER BY CITY OF CAMAS.
- SURFACE MATERIAL FOR ALL PROPOSED ROADWAYS IS ASPHALT.
- STORMWATER WILL EITHER BE DIRECTLY DISCHARGED TO A LARGE WATER BODY AFTER TREATMENT OR DETAINED, TREATED, AND DISCHARGED TO THE EXISTING WETLAND THROUGH TRACT B PER CITY OF CAMAS STANDARDS.
- THERE ARE NO BICYCLE IMPROVEMENTS PROPOSED ON SITE.
- NO FRONTAGE IMPROVEMENTS ARE PROPOSED FOR SE LEADBETTER ROAD.
- 40' X 40' BUILDING FOOTPRINTS SHOWN PER CAMAS CODE 17.19.030.D.3. SEE SECTION ACTUAL BUILDING FOOT PRINTS WILL VARY AND BE DETERMINED AND REVIEWED WITH BUILDING PERMIT.
- EXISTING ACCESS AND UTILITY EASEMENT PER AFN 5719904 TO BE RELINQUISHED WITH THIS PLAT. EXISTING TEMPORARY TURNAROUND EASEMENT PER AFN 4232555 TO BE RELINQUISHED WITH THIS PLAT.
- PUBLIC ACCESS EASEMENT DIMENSIONS WILL BE DETERMINED WITH FINAL TRAIL DESIGN. EASEMENT WIDTHS WILL VARY TO INCLUDE TOP AND TOE OF SLOPES.
- THE SITE IS WITHIN THE NEHRP SITE CLASS B.
- REFERENCE PROJECT GEOTECHNICAL REPORTS FOR ADDITIONAL INFORMATION ON GEOLOGICALLY HAZARDOUS AREAS.
- FINAL ADDRESS MONUMENT LOCATION TO BE DETERMINED DURING FINAL ENGINEERING.

PROPOSED DEVELOPMENT STANDARDS

|                                    |                   |
|------------------------------------|-------------------|
| AVERAGE LOT AREA                   | NONE*             |
| MINIMUM LOT SIZE                   | 5,250 SQUARE FEET |
| MAXIMUM LOT SIZE                   | 9,000 SQUARE FEET |
| MINIMUM LOT WIDTH                  | 60 FEET           |
| MINIMUM LOT DEPTH                  | 80 FEET           |
| MAXIMUM BUILDING LOT COVERAGE      | 50%*              |
| MAXIMUM BUILDING HEIGHT            | 35 FEET           |
| MINIMUM FRONT YARD SETBACK         | 10** FEET         |
| MINIMUM FRONT YARD - GARAGE        | 20** FEET         |
| GARAGE FROM FRONT OF DWELLING      | 5** FEET          |
| MINIMUM SIDE YARD                  | 5 FEET            |
| MINIMUM STREET SIDE YARD           | 10 FEET           |
| MINIMUM REAR YARD                  | 15** FEET         |
| MINIMUM LOT FRONTAGE ON CUL-DE-SAC | 30 FEET           |

- \* THE PROPOSED DEVELOPED IS USING DENSITY TRANSFER STANDARDS. NO AVERAGE LOT AREA IS REQUIRED.
- \*\* THESE STANDARDS VARY FROM THE CODE AS ALLOWED BY CMC SECTION 18.09.060(D). THE CITY AND APPLICANT HAVE AGREED ON ADDITIONAL OPEN SPACE PLANTINGS, AN OVERLOOK, AND PLAY AREA AMENITIES TO ALLOW THE MODIFICATIONS.

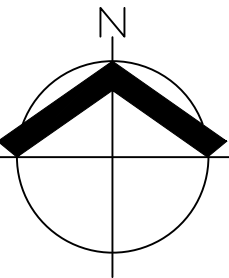

SCALE: 1"=100 FEET  
ORIGINAL PAGE SIZE: 24" X 36"

PHASING

|          |         |
|----------|---------|
| PHASE 1: | 71 LOTS |
| PHASE 2: | 48 LOTS |
| PHASE 3: | 33 LOTS |

STATISTICS

|                      |                         |
|----------------------|-------------------------|
| TOTAL GROSS AREA:    | 2,161,423 SF (49.62 AC) |
| NATURAL AREA TRACTS: | 693,826 SF (15.93 AC)   |
| OPEN SPACE TRACTS:   | 38,118 SF (0.88 AC)     |
| STORMWATER TRACT:    | 7,812 SF (0.18 AC)      |
| ACCESS TRACTS:       | 18,091 SF (0.42 AC)     |
| PARKING TRACTS:      | 11,255 SF (0.26 AC)     |
| FUTURE RIGHT-OF-WAY: | 16,477 SF (0.38 AC)     |
| RIGHT-OF-WAY AREA:   | 336,268 SF (7.72 AC)    |
| AVERAGE LOT AREA:    | 6,839 SF                |

DENSITY CALCULATIONS

|                             |                         |
|-----------------------------|-------------------------|
| TOTAL GROSS AREA:           | 2,161,423 SF (49.62 AC) |
| NATURAL & OPEN SPACE AREAS: | 693,826 SF (15.93 AC)   |
| NET SITE AREA:              | 1,467,597 SF (33.69 AC) |


|                                         |                    |
|-----------------------------------------|--------------------|
| MAXIMUM LOTS ALLOWED (33.69 AC X 5.8):  | 195 LOTS           |
| PROPOSED LOTS:                          | 152 LOTS           |
| PROPOSED DENSITY (152 LOTS / 33.69 AC): | 4.51 LOTS/NET ACRE |

TRACT AREA & PURPOSE

|          |            |                       |
|----------|------------|-----------------------|
| TRACT A: | 314,599 SF | NATURAL AREA          |
| TRACT B: | 131,101 SF | NATURAL AREA          |
| TRACT C: | 1,428 SF   | PARKING               |
| TRACT D: | 1,590 SF   | PARKING               |
| TRACT E: | 1,535 SF   | ACCESS                |
| TRACT F: | 7,978 SF   | OPEN SPACE            |
| TRACT G: | 1,515 SF   | PARKING               |
| TRACT H: | 3,150 SF   | OPEN SPACE            |
| TRACT I: | 15,414 SF  | OPEN SPACE            |
| TRACT J: | 1,557 SF   | PARKING               |
| TRACT K: | 7,360 SF   | ACCESS                |
| TRACT L: | 2,012 SF   | ACCESS                |
| TRACT M: | 2,156 SF   | ACCESS                |
| TRACT N: | 2,245 SF   | PARKING               |
| TRACT O: | 1,460 SF   | PARKING               |
| TRACT P: | 1,460 SF   | PARKING               |
| TRACT Q: | 9,690 SF   | OPEN SPACE            |
| TRACT R: | 7,812 SF   | STORMWATER FACILITY   |
| TRACT S: | 249,086 SF | NATURAL AREA          |
| TRACT T: | 16,441 SF  | FUTURE ROW DEDICATION |

PARKING STATISTICS

|                   |                                   |
|-------------------|-----------------------------------|
| REQUIRED PARKING: | 1 SPACE/5 LOTS                    |
| PROPOSED PARKING: | 30 SPACES (152 LOTS/5 LOTS/SPACE) |
| TRACT C:          | 5 SPACES                          |
| TRACT D:          | 2 SPACES                          |
| TRACT G:          | 5 SPACES                          |
| TRACT J:          | 5 SPACES                          |
| TRACT N:          | 3 SPACES                          |
| TRACT O:          | 5 SPACES                          |
| TRACT P:          | 5 SPACES                          |

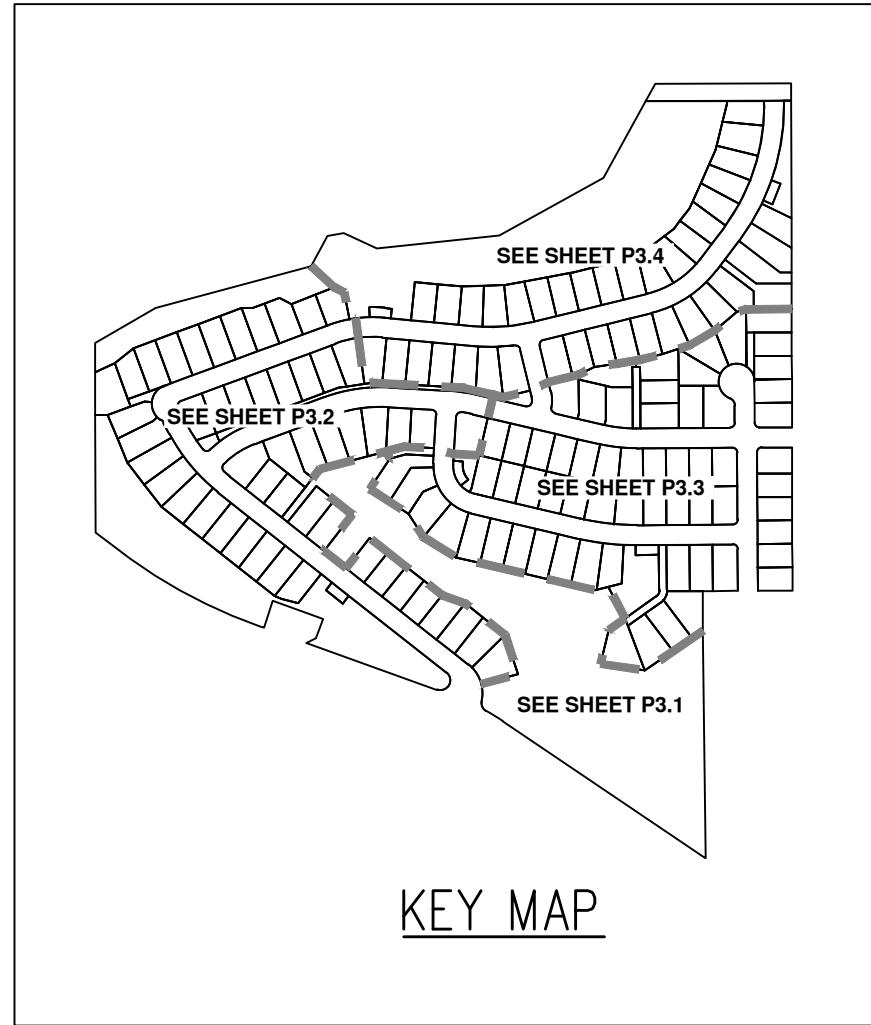

THE PURPOSE OF THIS PRELIMINARY PLAT IS TO SHOW THE PROPOSED LOT DIMENSIONS AND AREAS FOR PLANNING PURPOSES. THIS IS NOT AN OFFICIAL PLAT AND IS NOT TO BE USED FOR SURVEY PURPOSES.

PRELIMINARY PLAT OVERVIEW  
CJ DENS SUBDIVISION  
CJ DENS LACAMAS II LLC  
CAMAS, WASHINGTON




|              |          |
|--------------|----------|
| JOB NUMBER:  | 5504     |
| DATE:        | 5/7/2021 |
| DESIGNED BY: | CJS      |
| DRAWN BY:    | NAL      |
| CHECKED BY:  | JMM      |





GENERAL NOTES

- OPEN SPACE TRACTS F, H, I, & Q TO BE OWNED AND MAINTAINED BY THE HOME OWNERS ASSOCIATION (HOA).
- PARKING TRACTS C, D, G, J, N, O, & P TO BE OWNED AND MAINTAINED BY THE HOA.
- ACCESS TRACTS E, K, L, & M TO BE OWNED AND MAINTAINED BY THE HOA.
- STORMWATER TRACT R TO BE OWNED BY THE HOA AND MAINTAINED BY HOA.
- NATURAL AREA TRACTS A, B & S TO BE OWNED BY THE HOA.
- FUTURE ROW DEDICATION TRACT T TO BE OWNED AND MAINTAINED BY THE CITY OF CAMAS.
- BUILDING ENVELOPES SHALL BE PER THE DEVELOPMENT STANDARDS TABLE SHOWN ON THIS SHEET.
- THERE ARE SIX PROPOSED INTERNAL PUBLIC ROADS TO SERVE THE DEVELOPMENT. THE ROADS ARE PROPOSED TO BE CONSTRUCTED TO THE 2 LANE LOCAL/SPRINKLERED SECTION (CITY OF CAMAS STANDARD DETAIL ST3).
- ALL LOTS WILL BE SERVED WITH PUBLIC SANITARY SEWER AND WATER BY CITY OF CAMAS.
- SURFACE MATERIAL FOR ALL PROPOSED ROADWAYS IS ASPHALT.
- STORMWATER WILL EITHER BE DIRECTLY DISCHARGED TO A LARGE WATER BODY AFTER TREATMENT OR DETAINED, TREATED, AND DISCHARGED TO THE EXISTING WEILAND THROUGH TRACT B PER CITY OF CAMAS STANDARDS.
- THERE ARE NO BICYCLE IMPROVEMENTS PROPOSED ON SITE.
- NO FRONTAGE IMPROVEMENTS ARE PROPOSED FOR SE LEADBETTER ROAD.
- 40' X 40' BUILDING FOOTPRINTS SHOWN PER CAMAS CODE 17.19.030.D.3. SEE SECTION ACTUAL BUILDING FOOT PRINTS WILL VARY AND BE DETERMINED AND REVIEWED WITH BUILDING PERMIT.
- EXISTING ACCESS AND UTILITY EASEMENT PER AFN 5719904 TO BE RELINQUISHED WITH THIS PLAT. EXISTING TEMPORARY TURNAROUND EASEMENT PER AFN 4232555 TO BE RELINQUISHED WITH THIS PLAT.
- PUBLIC ACCESS EASEMENT DIMENSIONS WILL BE DETERMINED WITH FINAL TRAIL DESIGN. EASEMENT WIDTHS WILL VARY TO INCLUDE TOP AND TOE OF SLOPES.
- THE SITE IS WITHIN THE NEHRP SITE CLASS B.
- REFERENCE PROJECT GEOTECHNICAL REPORTS FOR ADDITIONAL INFORMATION ON GEOLOGICALLY HAZARDOUS AREAS.
- FINAL ADDRESS MONUMENT LOCATION TO BE DETERMINED DURING FINAL ENGINEERING.

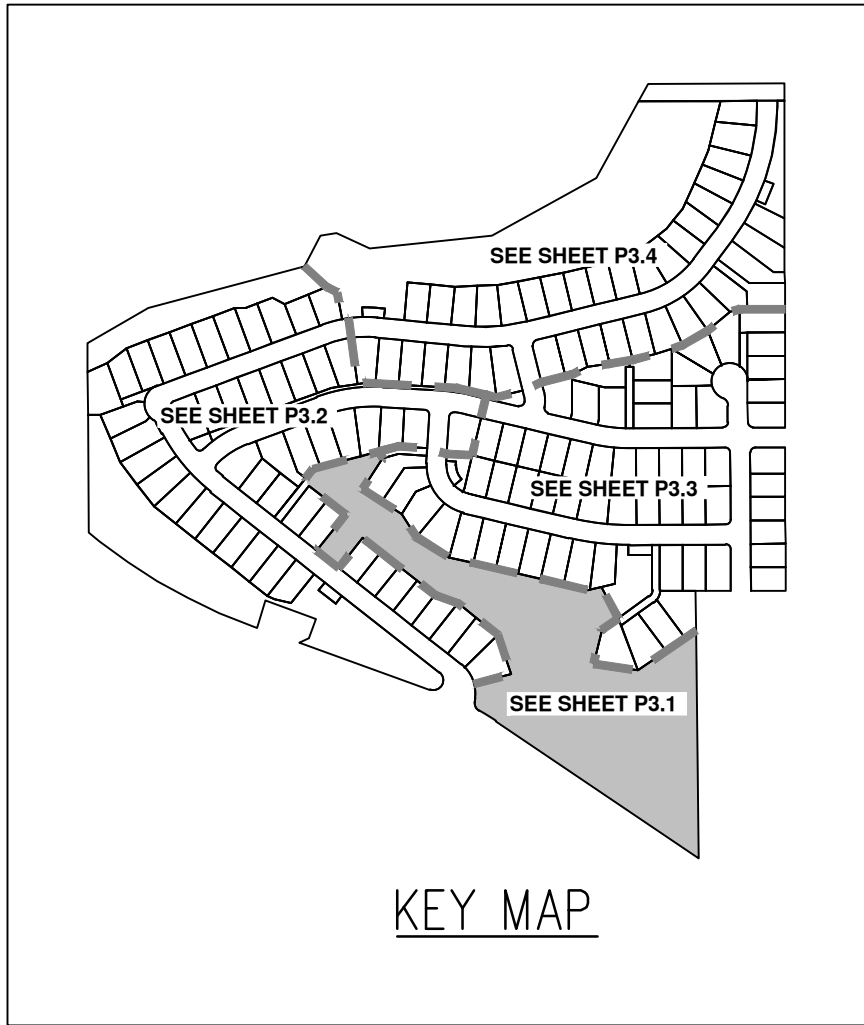

THE PURPOSE OF THIS PRELIMINARY PLAT IS TO SHOW THE PROPOSED LOT DIMENSIONS AND AREAS FOR PLANNING PURPOSES. THIS IS NOT AN OFFICIAL PLAT AND IS NOT TO BE USED FOR SURVEY PURPOSES.

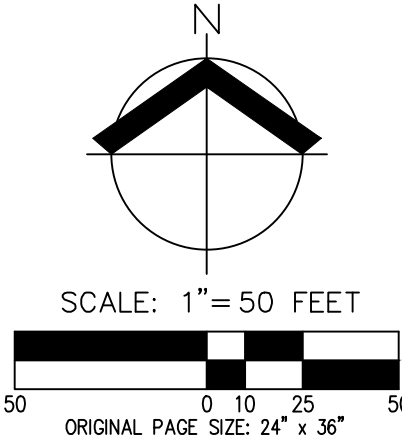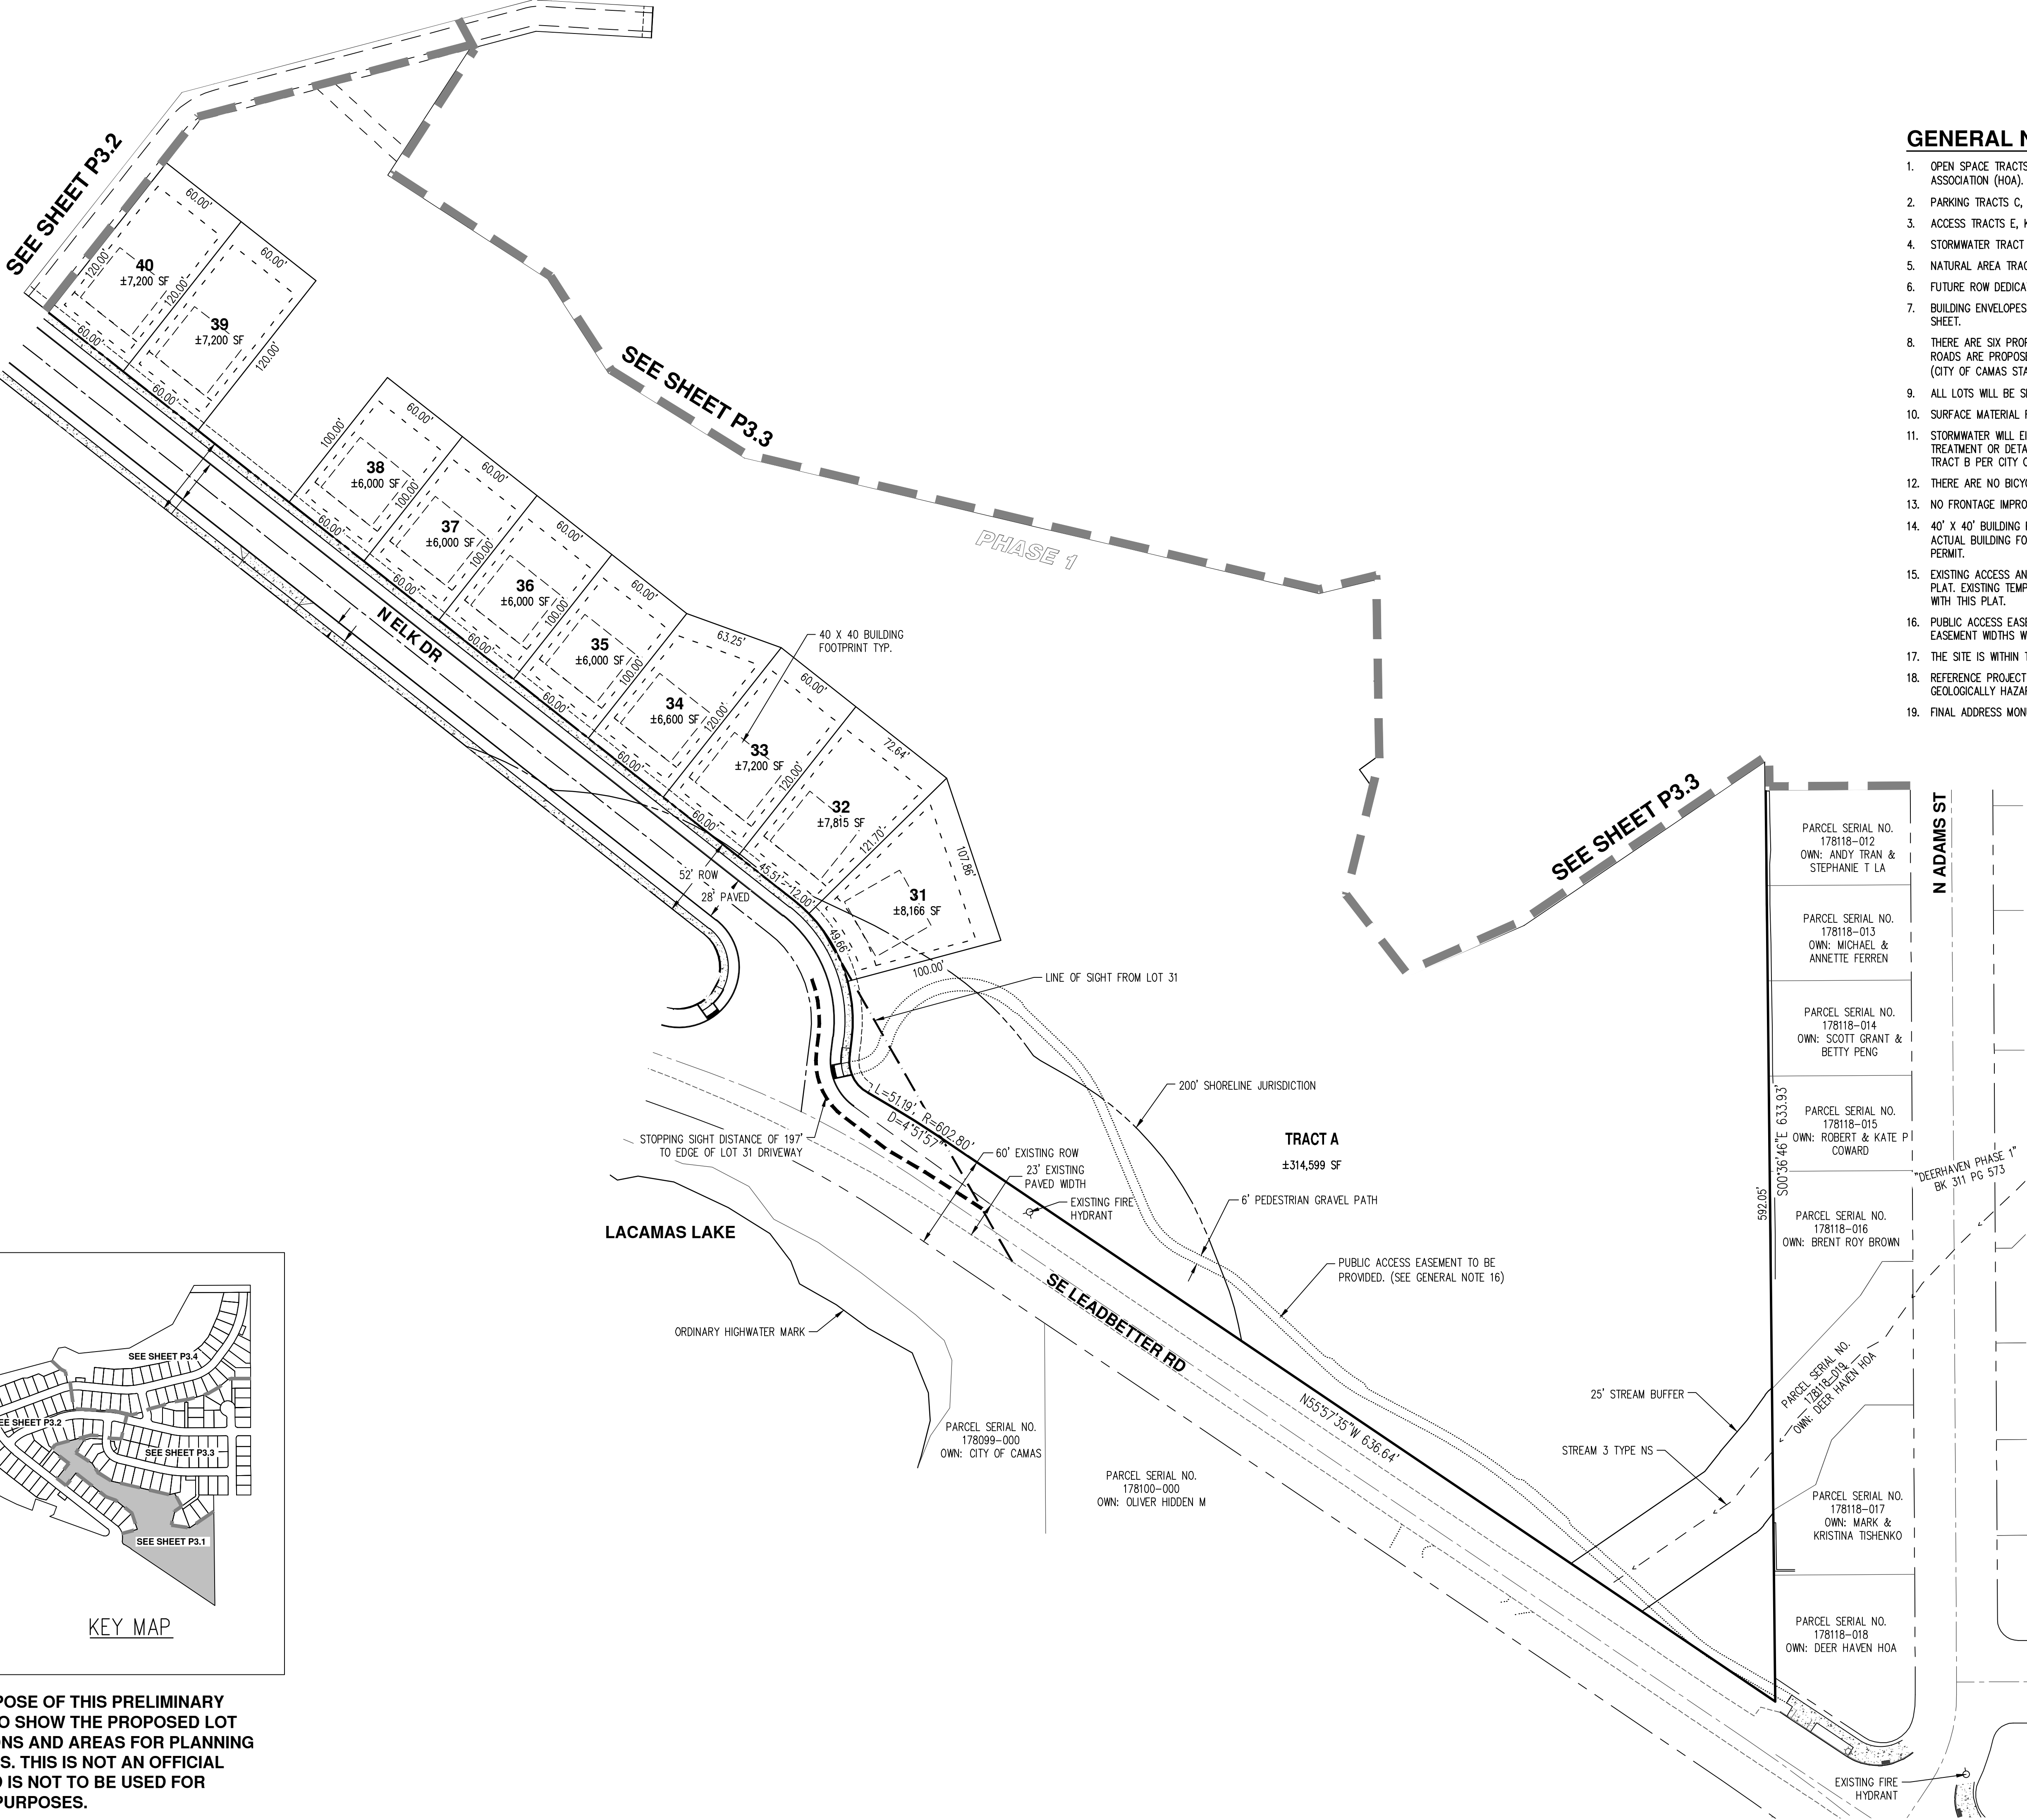


PRELIMINARY PLAT  
CJ DENS SUBDIVISION  
CJ DENS LACAMAS II LLC  
CAMAS, WASHINGTON



|              |          |
|--------------|----------|
| JOB NUMBER:  | 5504     |
| DATE:        | 5/7/2021 |
| DESIGNED BY: | CJS      |
| DRAWN BY:    | NAL      |
| CHECKED BY:  | JMM      |

P3.1



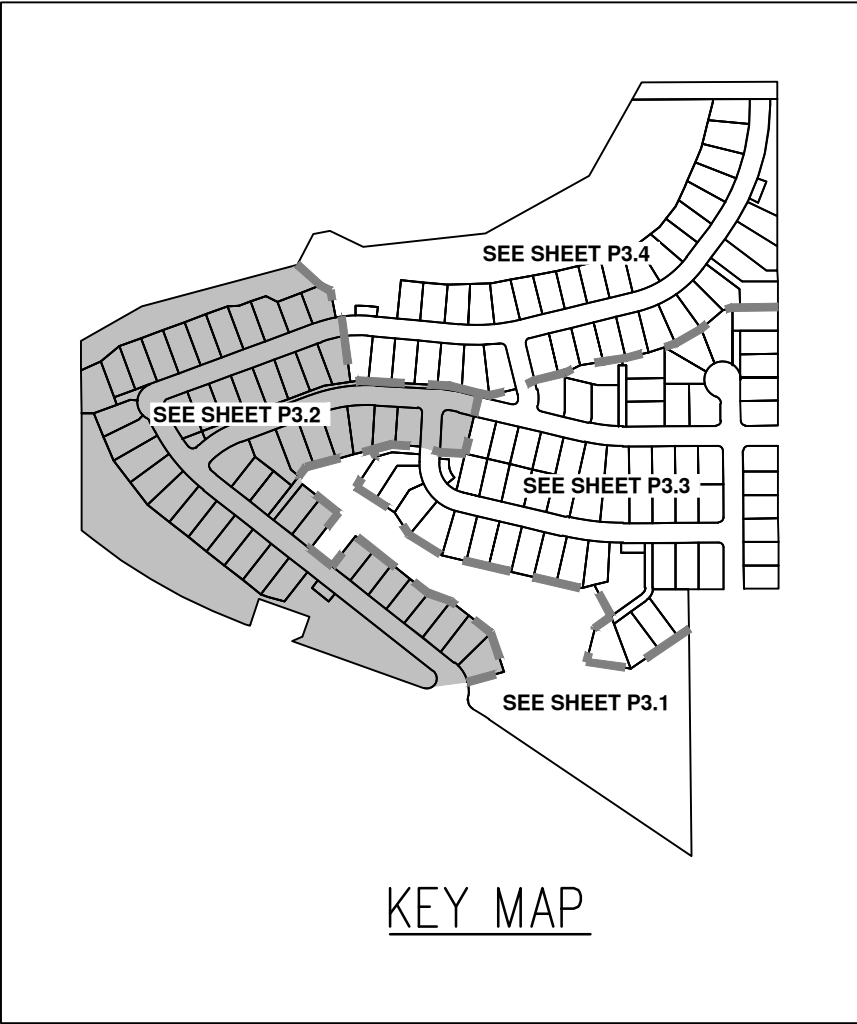


GENERAL NOTES

- OPEN SPACE TRACTS F, H, I, & Q TO BE OWNED AND MAINTAINED BY THE HOME OWNERS ASSOCIATION (HOA).
- PARKING TRACTS C, D, G, J, N, O, & P TO BE OWNED AND MAINTAINED BY THE HOA.
- ACCESS TRACTS E, K, L, & M TO BE OWNED AND MAINTAINED BY THE HOA.
- STORMWATER TRACT R TO BE OWNED BY THE HOA AND MAINTAINED BY HOA.
- NATURAL AREA TRACTS A, B & S TO BE OWNED BY THE HOA.
- FUTURE ROW DEDICATION TRACT T TO BE OWNED AND MAINTAINED BY THE CITY OF CAMAS.
- BUILDING ENVELOPES SHALL BE PER THE DEVELOPMENT STANDARDS TABLE SHOWN ON THIS SHEET.
- THERE ARE SIX PROPOSED INTERNAL PUBLIC ROADS TO SERVE THE DEVELOPMENT. THE ROADS ARE PROPOSED TO BE CONSTRUCTED TO THE 2 LANE LOCAL/SPRINKLERED SECTION (CITY OF CAMAS STANDARD DETAIL ST3).
- ALL LOTS WILL BE SERVED WITH PUBLIC SANITARY SEWER AND WATER BY CITY OF CAMAS.
- SURFACE MATERIAL FOR ALL PROPOSED ROADWAYS IS ASPHALT.
- STORMWATER WILL EITHER BE DIRECTLY DISCHARGED TO A LARGE WATER BODY AFTER TREATMENT OR DETAINED, TREATED, AND DISCHARGED TO THE EXISTING WETLAND THROUGH TRACT B PER CITY OF CAMAS STANDARDS.
- THERE ARE NO BICYCLE IMPROVEMENTS PROPOSED ON SITE.
- NO FRONTAGE IMPROVEMENTS ARE PROPOSED FOR SE LEADBETTER ROAD.
- 40' X 40' BUILDING FOOTPRINTS SHOWN PER CAMAS CODE 17.19.030.D.3. SEE SECTION ACTUAL BUILDING FOOT PRINTS WILL VARY AND BE DETERMINED AND REVIEWED WITH BUILDING PERMIT.
- EXISTING ACCESS AND UTILITY EASEMENT PER APN 5719904 TO BE RELINQUISHED WITH THIS PLAT. EXISTING TEMPORARY TURNAROUND EASEMENT PER APN 4232555 TO BE RELINQUISHED WITH THIS PLAT.
- PUBLIC ACCESS EASEMENT DIMENSIONS WILL BE DETERMINED WITH FINAL TRAIL DESIGN. EASEMENT WIDTHS WILL VARY TO INCLUDE TOP AND TOE OF SLOPES.
- THE SITE IS WITHIN THE NEHRP SITE CLASS B.
- REFERENCE PROJECT GEOTECHNICAL REPORTS FOR ADDITIONAL INFORMATION ON GEOLOGICALLY HAZARDOUS AREAS.
- FINAL ADDRESS MONUMENT LOCATION TO BE DETERMINED DURING FINAL ENGINEERING.

| CENTERLINE TANGENT TABLE |        |                  |
|--------------------------|--------|------------------|
| LINE #                   | LENGTH | DIRECTION        |
| T1                       | 49.16  | N6° 59' 29.61"E  |
| T2                       | 790.79 | N51° 44' 06.88"W |
| T3                       | 48.39  | N27° 49' 37.22"W |
| T4                       | 430.07 | N69° 40' 14.28"E |
| T9                       | 53.40  | N46° 50' 02.89"E |
| T10                      | 209.41 | N69° 40' 14.28"E |
| T11                      | 153.92 | S86° 43' 31.24"E |
| T14                      | 165.22 | S3° 16' 28.76"W  |

| CENTERLINE CURVE TABLE |            |           |        |
|------------------------|------------|-----------|--------|
| CURVE #                | ARC LENGTH | DELTA     | RADIUS |
| C1                     | 71.75      | 58°43'36" | 70.00  |
| C2                     | 187.77     | 23°54'30" | 450.00 |
| C3                     | 66.36      | 97°29'52" | 39.00  |
| C8                     | 99.64      | 22°50'11" | 250.00 |
| C9                     | 164.79     | 23°36'14" | 400.00 |
| C10                    | 69.88      | 10°00'34" | 400.00 |

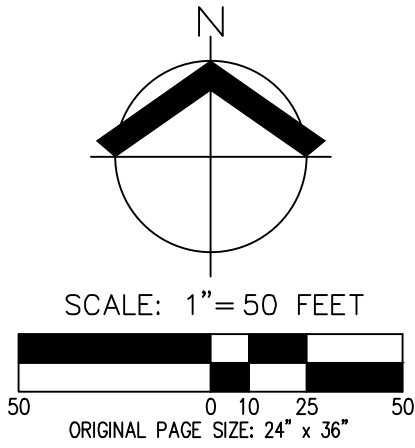

THE PURPOSE OF THIS PRELIMINARY PLAT IS TO SHOW THE PROPOSED LOT DIMENSIONS AND AREAS FOR PLANNING PURPOSES. THIS IS NOT AN OFFICIAL PLAT AND IS NOT TO BE USED FOR SURVEY PURPOSES.


PRELIMINARY PLAT  
CJ DENS SUBDIVISION  
CJ DENS LACAMAS II LLC  
CAMAS, WASHINGTON




|              |          |
|--------------|----------|
| JOB NUMBER:  | 5504     |
| DATE:        | 5/7/2021 |
| DESIGNED BY: | CJS      |
| DRAWN BY:    | NAL      |
| CHECKED BY:  | JMM      |

P3.2



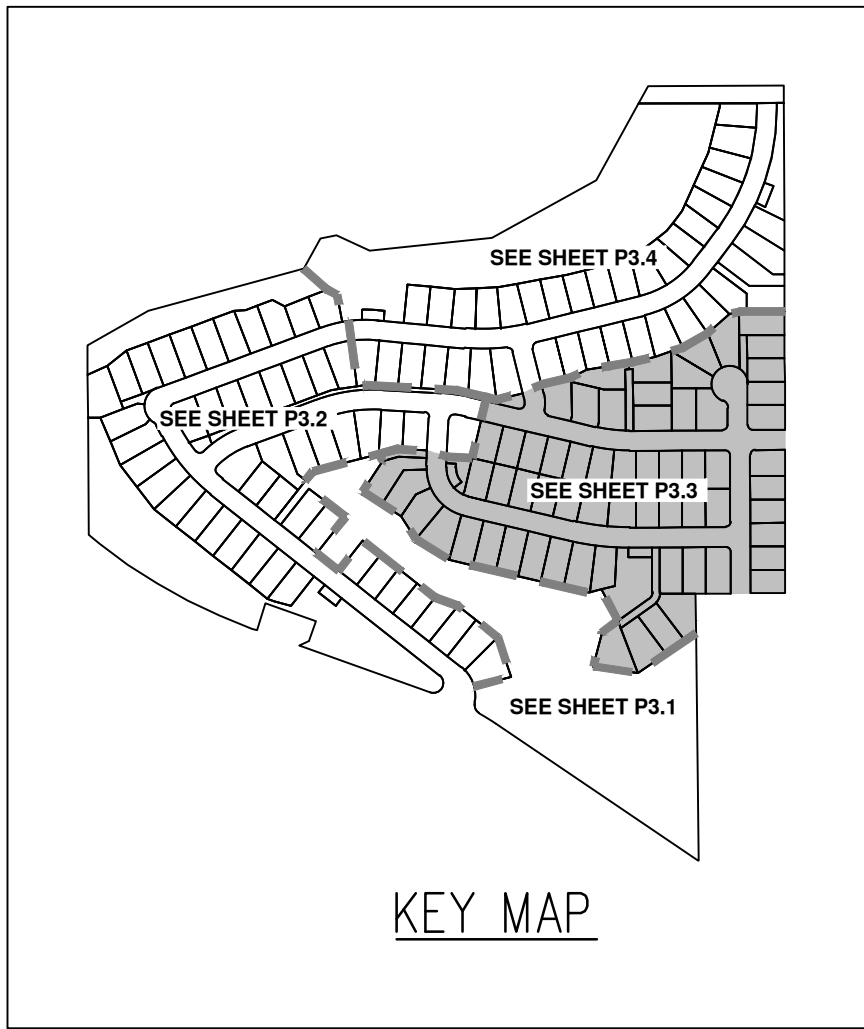

THE PURPOSE OF THIS PRELIMINARY PLAT IS TO SHOW THE PROPOSED LOT DIMENSIONS AND AREAS FOR PLANNING PURPOSES. THIS IS NOT AN OFFICIAL PLAT AND IS NOT TO BE USED FOR SURVEY PURPOSES.

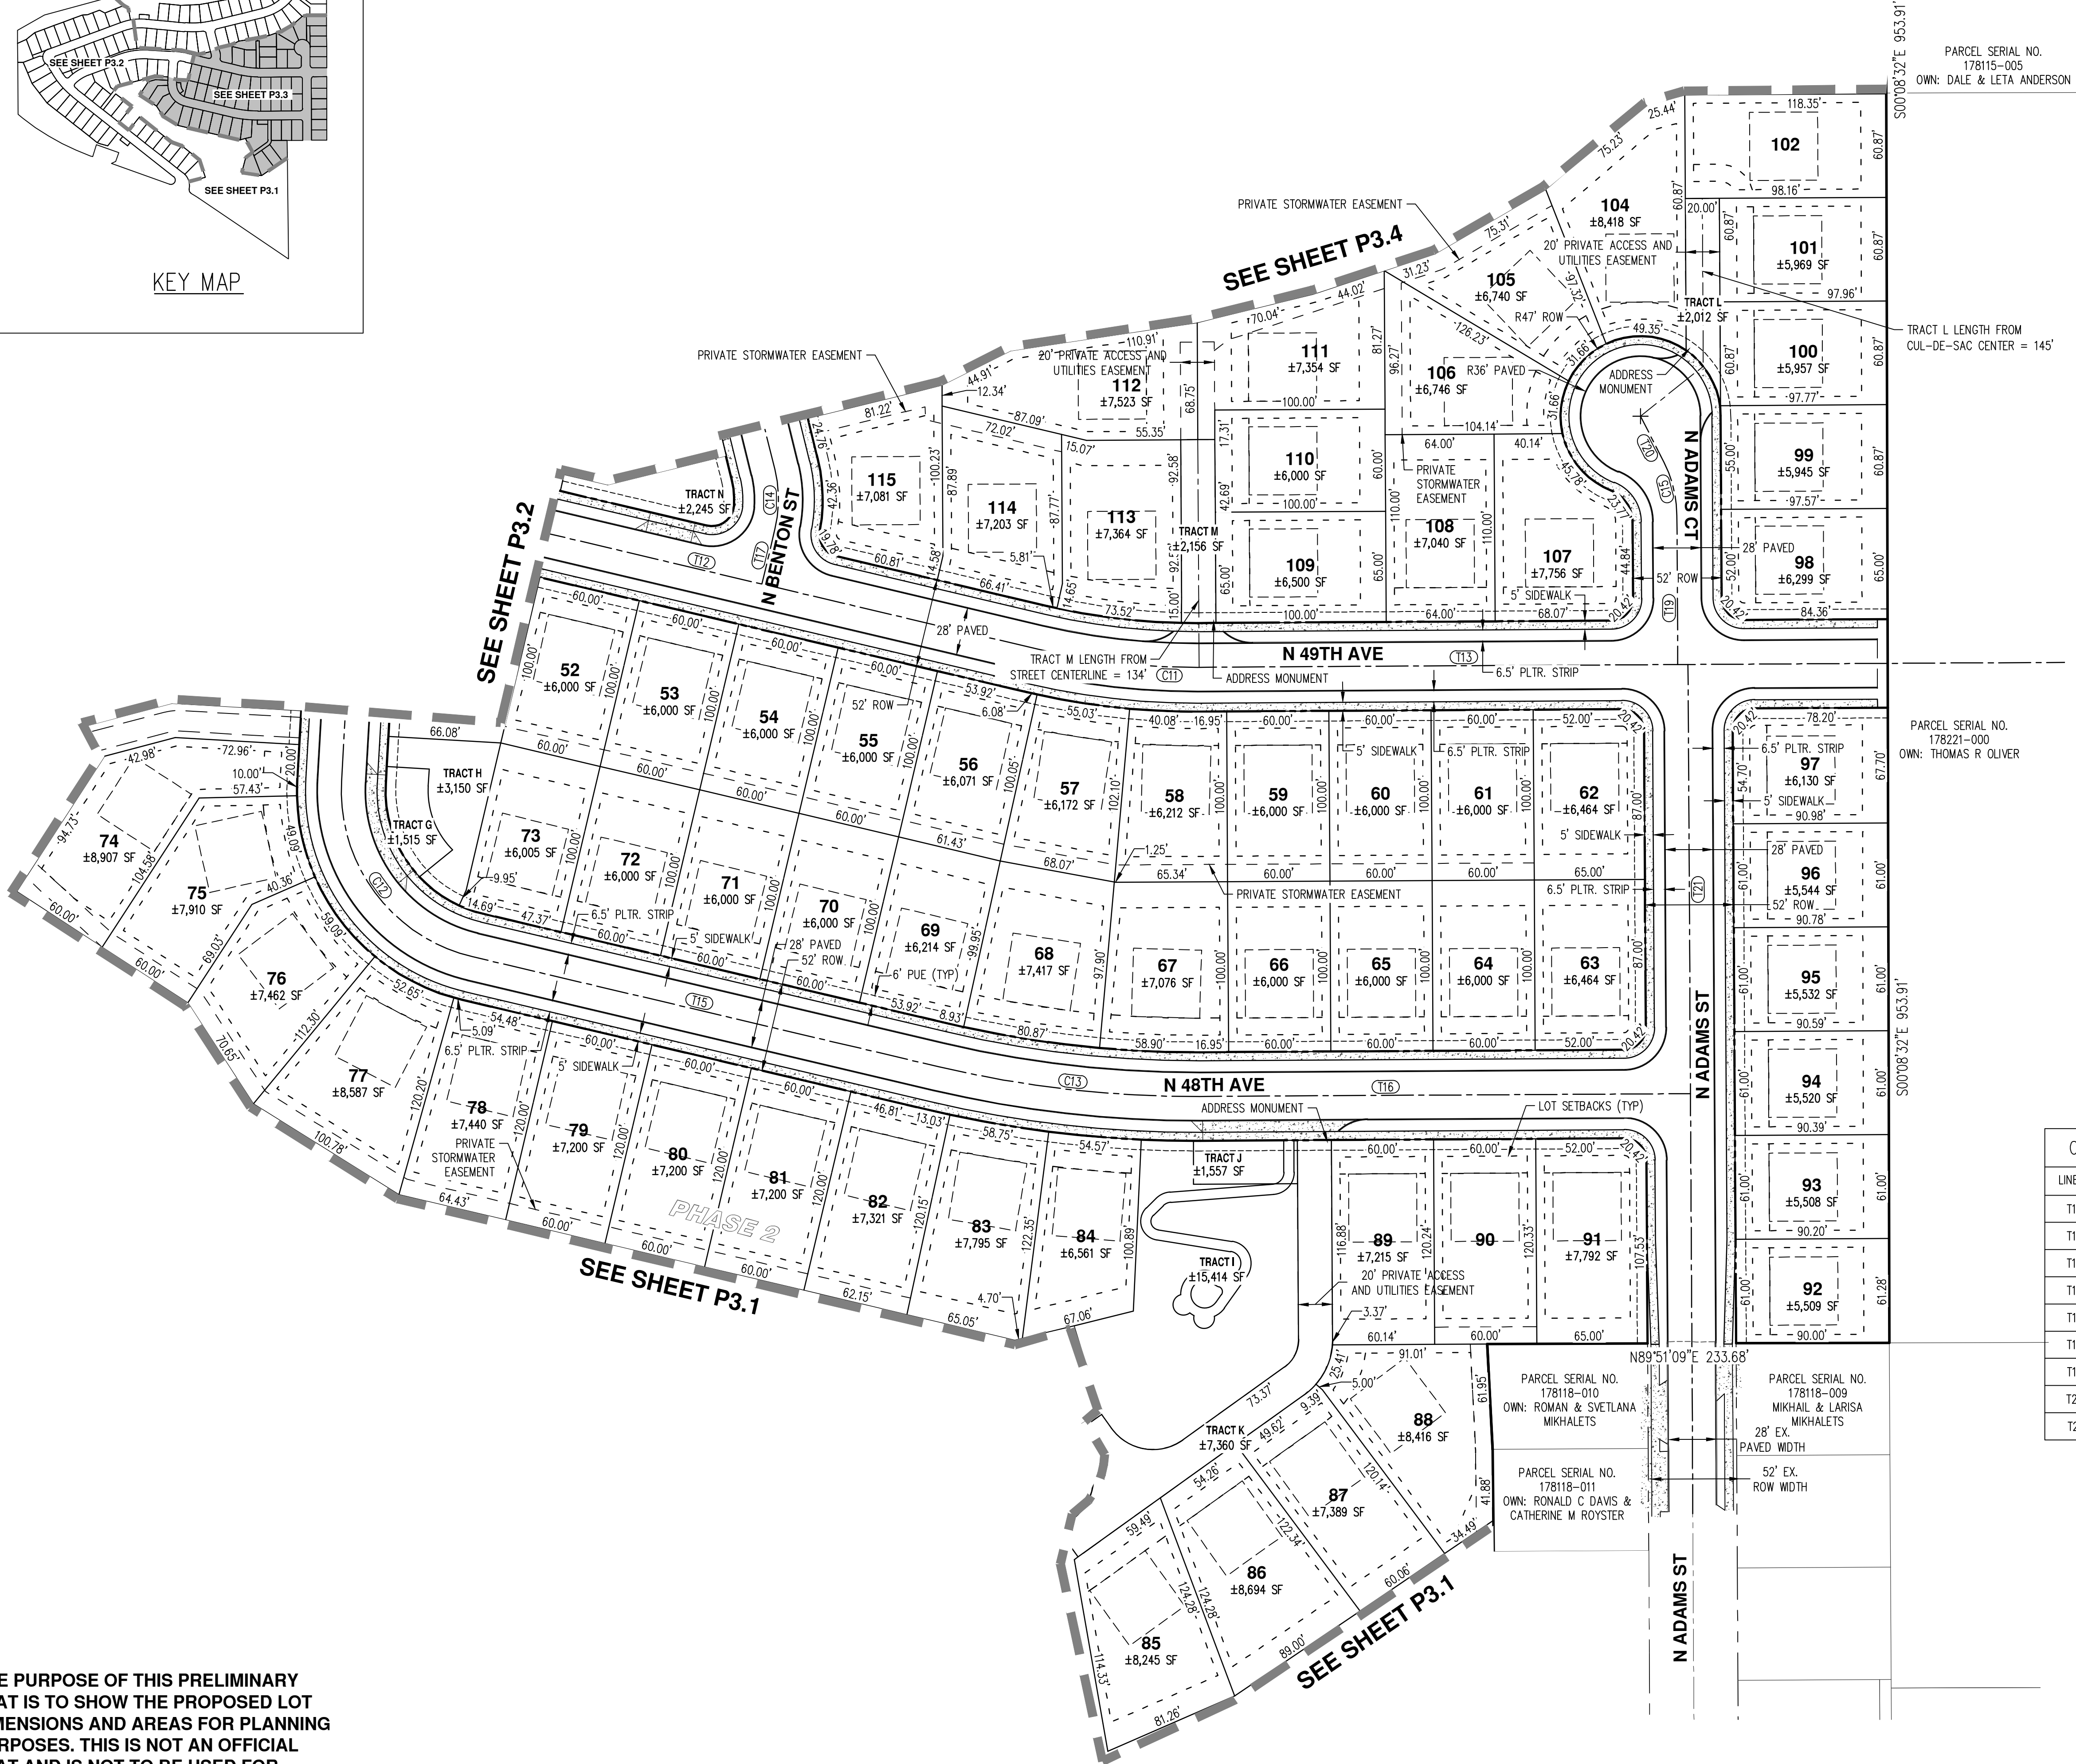


GENERAL NOTES

- OPEN SPACE TRACTS F, H, I, & Q TO BE OWNED AND MAINTAINED BY THE HOME OWNERS ASSOCIATION (HOA).
- PARKING TRACTS C, D, G, J, N, O, & P TO BE OWNED AND MAINTAINED BY THE HOA.
- ACCESS TRACTS E, K, L, & M TO BE OWNED AND MAINTAINED BY THE HOA.
- STORMWATER TRACT R TO BE OWNED BY THE HOA AND MAINTAINED BY HOA.
- NATURAL AREA TRACTS A, B & S TO BE OWNED BY THE HOA.
- FUTURE ROW DEDICATION TRACT T TO BE OWNED AND MAINTAINED BY THE CITY OF CAMAS.
- BUILDING ENVELOPES SHALL BE PER THE DEVELOPMENT STANDARDS TABLE SHOWN ON THIS SHEET.
- THERE ARE SIX PROPOSED INTERNAL PUBLIC ROADS TO SERVE THE DEVELOPMENT. THE ROADS ARE PROPOSED TO BE CONSTRUCTED TO THE 2 LANE LOCAL/SPRINKLERED SECTION (CITY OF CAMAS STANDARD DETAIL ST3).
- ALL LOTS WILL BE SERVED WITH PUBLIC SANITARY SEWER AND WATER BY CITY OF CAMAS.
- SURFACE MATERIAL FOR ALL PROPOSED ROADWAYS IS ASPHALT.
- STORMWATER WILL EITHER BE DIRECTLY DISCHARGED TO A LARGE WATER BODY AFTER TREATMENT OR DETAINED, TREATED, AND DISCHARGED TO THE EXISTING WETLAND THROUGH TRACT B PER CITY OF CAMAS STANDARDS.
- THERE ARE NO BICYCLE IMPROVEMENTS PROPOSED ON SITE.
- NO FRONTAGE IMPROVEMENTS ARE PROPOSED FOR SE LEADBETTER ROAD.
- 40' X 40' BUILDING FOOTPRINTS SHOWN PER CAMAS CODE 17.19.030.D.3. SEE SECTION ACTUAL BUILDING FOOT PRINTS WILL VARY AND BE DETERMINED AND REVIEWED WITH BUILDING PERMIT.
- EXISTING ACCESS AND UTILITY EASEMENT PER AFN 5719904 TO BE RELINQUISHED WITH THIS PLAT. EXISTING TEMPORARY TURNAROUND EASEMENT PER AFN 4232555 TO BE RELINQUISHED WITH THIS PLAT.
- PUBLIC ACCESS EASEMENT DIMENSIONS WILL BE DETERMINED WITH FINAL TRAIL DESIGN. EASEMENT WIDTHS WILL VARY TO INCLUDE TOP AND TOE OF SLOPES.
- THE SITE IS WITHIN THE NEHRP SITE CLASS B.
- REFERENCE PROJECT GEOTECHNICAL REPORTS FOR ADDITIONAL INFORMATION ON GEOLOGICALLY HAZARDOUS AREAS.
- FINAL ADDRESS MONUMENT LOCATION TO BE DETERMINED DURING FINAL ENGINEERING.

| CENTERLINE TANGENT TABLE |        |                  |
|--------------------------|--------|------------------|
| LINE #                   | LENGTH | DIRECTION        |
| T12                      | 335.64 | S76° 42' 57.35"E |
| T13                      | 405.23 | N89° 40' 26.29"E |
| T14                      | 165.22 | S3° 16' 28.76"W  |
| T15                      | 281.29 | S76° 42' 57.35"E |
| T16                      | 287.95 | N89° 40' 26.29"E |
| T17                      | 33.47  | N13° 17' 02.65"E |
| T19                      | 87.44  | N0° 19' 33.71"W  |
| T20                      | 30.49  | N26° 51' 54.48"W |
| T21                      | 398.61 | S0° 19' 33.71"E  |

| CENTERLINE CURVE TABLE |            |           |        |
|------------------------|------------|-----------|--------|
| CURVE #                | ARC LENGTH | DELTA     | RADIUS |
| C11                    | 95.02      | 13°36'36" | 400.00 |
| C12                    | 139.61     | 79°59'26" | 100.00 |
| C13                    | 154.88     | 13°36'36" | 652.00 |
| C14                    | 34.97      | 27°04'32" | 74.00  |
| C15                    | 32.42      | 26°32'21" | 70.00  |

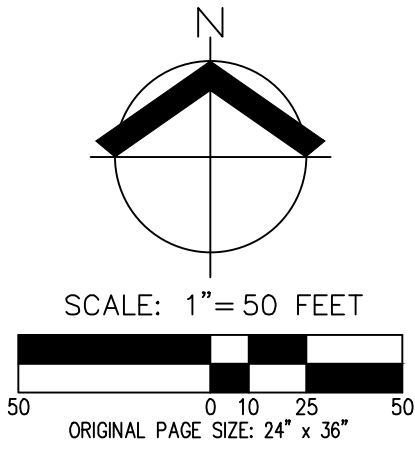

PRELIMINARY PLAT  
CJ DENS SUBDIVISION  
CJ DENS LACAMAS II LLC  
CAMAS, WASHINGTON

PRELIMINARY  
CONSTRUCTION  
PROFESSIONAL ENGINEER

JOB NUMBER:

5504

DATE:

5/7/2021

DESIGNED BY:

CJS

DRAWN BY:

NAL

CHECKED BY:

JMM

P3.3




GENERAL NOTES

- OPEN SPACE TRACTS F, H, I, & Q TO BE OWNED AND MAINTAINED BY THE HOME OWNERS ASSOCIATION (HOA).
- PARKING TRACTS C, D, G, J, N, O, & P TO BE OWNED AND MAINTAINED BY THE HOA.
- ACCESS TRACTS E, K, L, & M TO BE OWNED AND MAINTAINED BY THE HOA.
- STORMWATER TRACT R TO BE OWNED BY THE HOA AND MAINTAINED BY HOA.
- NATURAL AREA TRACTS A, B & S TO BE OWNED BY THE HOA.
- FUTURE ROW DEDICATION TRACT T TO BE OWNED AND MAINTAINED BY THE CITY OF CAMAS.
- BUILDING ENVELOPES SHALL BE PER THE DEVELOPMENT STANDARDS TABLE SHOWN ON THIS SHEET.
- THERE ARE SIX PROPOSED INTERNAL PUBLIC ROADS TO SERVE THE DEVELOPMENT. THE ROADS ARE PROPOSED TO BE CONSTRUCTED TO THE 2 LANE LOCAL/SPRINKLERED SECTION (CITY OF CAMAS STANDARD DETAIL ST3).
- ALL LOTS WILL BE SERVED WITH PUBLIC SANITARY SEWER AND WATER BY CITY OF CAMAS.
- SURFACE MATERIAL FOR ALL PROPOSED ROADWAYS IS ASPHALT.
- STORMWATER WILL EITHER BE DIRECTLY DISCHARGED TO A LARGE WATER BODY AFTER TREATMENT OR DETAINED, TREATED, AND DISCHARGED TO THE EXISTING WETLAND THROUGH TRACT B PER CITY OF CAMAS STANDARDS.
- THERE ARE NO BICYCLE IMPROVEMENTS PROPOSED ON SITE.
- NO FRONTAGE IMPROVEMENTS ARE PROPOSED FOR SE LEADBETTER ROAD.
- 40' X 40' BUILDING FOOTPRINTS SHOWN PER CAMAS CODE 17.19.030.D.3. SEE SECTION ACTUAL BUILDING FOOT PRINTS WILL VARY AND BE DETERMINED AND REVIEWED WITH BUILDING PERMIT.
- EXISTING ACCESS AND UTILITY EASEMENT PER AFN 5719904 TO BE RELINQUISHED WITH THIS PLAT. EXISTING TEMPORARY TURNAROUND EASEMENT PER AFN 4232555 TO BE RELINQUISHED WITH THIS PLAT.
- PUBLIC ACCESS EASEMENT DIMENSIONS WILL BE DETERMINED WITH FINAL TRAIL DESIGN. EASEMENT WIDTHS WILL VARY TO INCLUDE TOP AND TOE OF SLOPES.
- THE SITE IS WITHIN THE NEHRP SITE CLASS B.
- REFERENCE PROJECT GEOTECHNICAL REPORTS FOR ADDITIONAL INFORMATION ON GEOLOGICALLY HAZARDOUS AREAS.

| CENTERLINE TANGENT TABLE |        |                  |
|--------------------------|--------|------------------|
| LINE #                   | LENGTH | DIRECTION        |
| T5                       | 233.27 | S84° 36' 43.29"E |
| T6                       | 303.65 | N76° 12' 30.70"E |
| T7                       | 98.78  | N37° 07' 34.55"E |
| T8                       | 14.94  | N0° 07' 57.00"W  |
| T18                      | 161.43 | N13° 47' 29.30"W |

| CENTERLINE CURVE TABLE |            |           |        |
|------------------------|------------|-----------|--------|
| CURVE #                | ARC LENGTH | DELTA     | RADIUS |
| C4                     | 134.66     | 25°43'02" | 300.00 |
| C5                     | 167.37     | 19°10'46" | 500.00 |
| C6                     | 187.58     | 39°04'56" | 275.00 |
| C7                     | 357.66     | 37°15'32" | 550.00 |

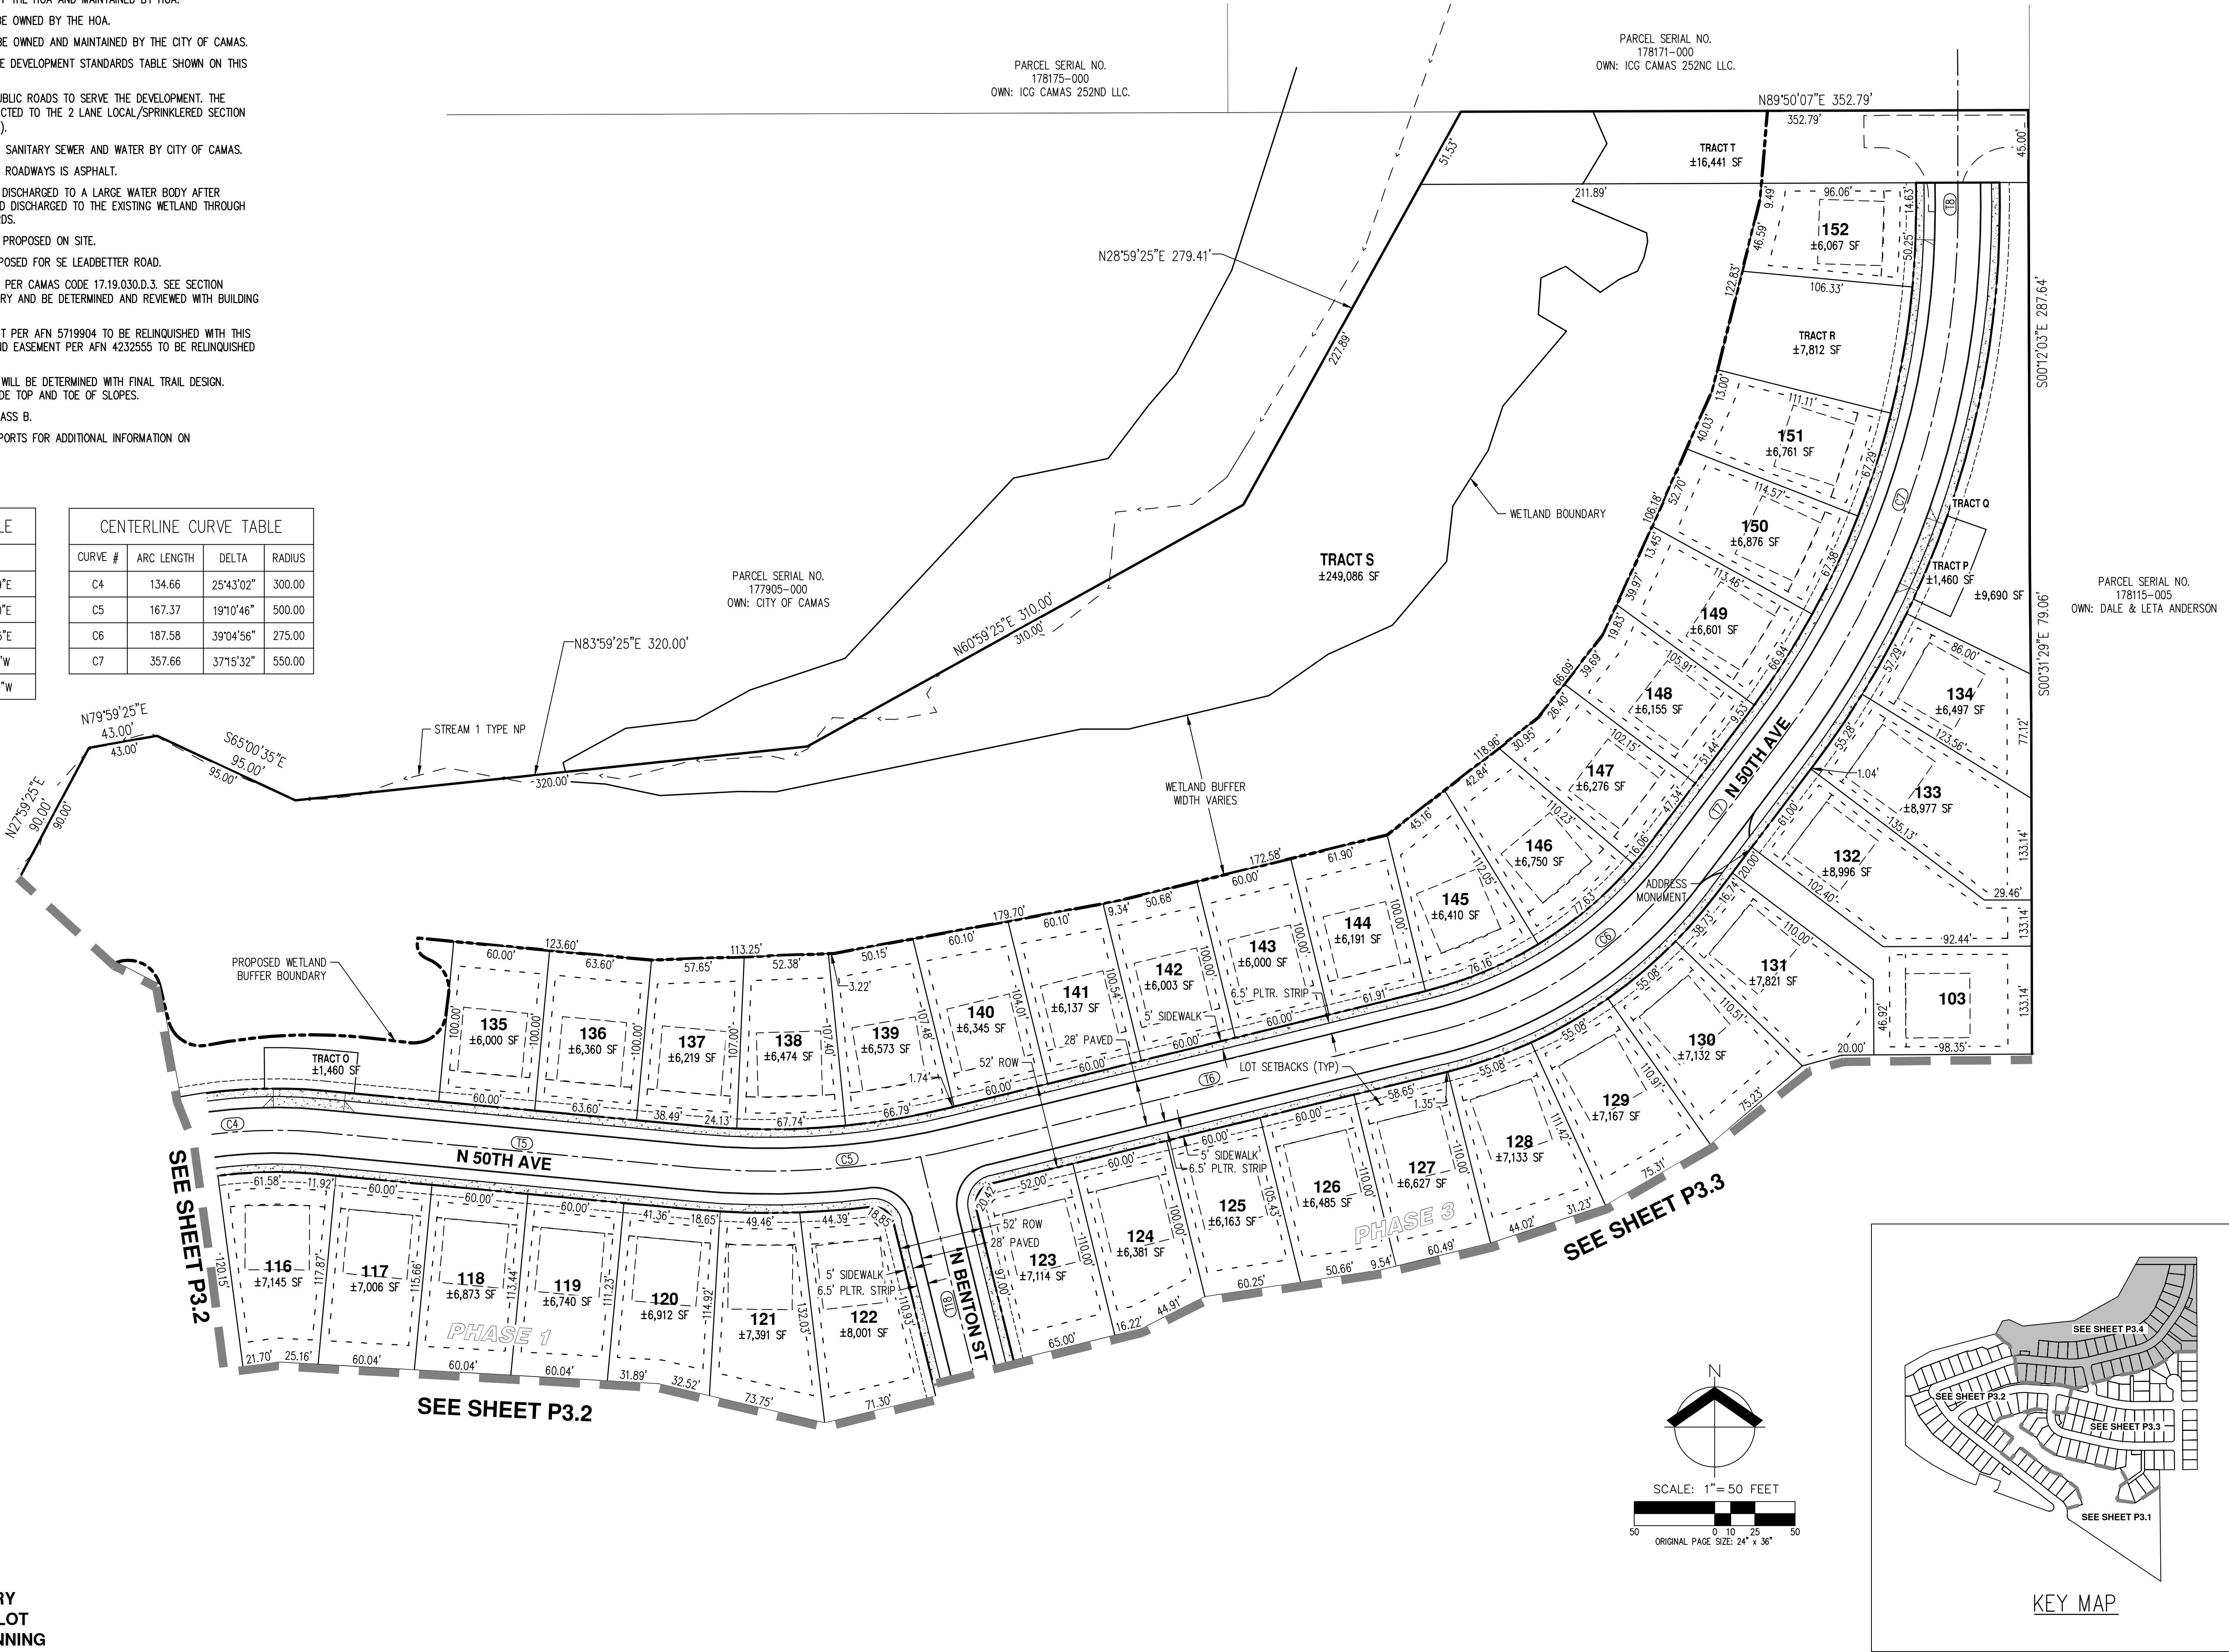

THE PURPOSE OF THIS PRELIMINARY PLAT IS TO SHOW THE PROPOSED LOT DIMENSIONS AND AREAS FOR PLANNING PURPOSES. THIS IS NOT AN OFFICIAL PLAT AND IS NOT TO BE USED FOR SURVEY PURPOSES.

**AKS**  
AKS ENGINEERING & FORESTRY, LLC  
9800 NE 126TH AVE, STE 2520  
VANCOUVER, WA 98682  
360.882.0419  
WWW.AKS-ENG.COM

ENGINEERING • SURVEYING • NATURAL RESOURCES  
FORESTRY • PLANNING • LANDSCAPE ARCHITECTURE


PRELIMINARY PLAT  
CJ DENS SUBDIVISION  
CJ DENS LACAMAS II LLC  
CAMAS, WASHINGTON




|              |          |
|--------------|----------|
| JOB NUMBER:  | 5504     |
| DATE:        | 5/7/2021 |
| DESIGNED BY: | CJS      |
| DRAWN BY:    | NAL      |
| CHECKED BY:  | JMM      |

P3.4



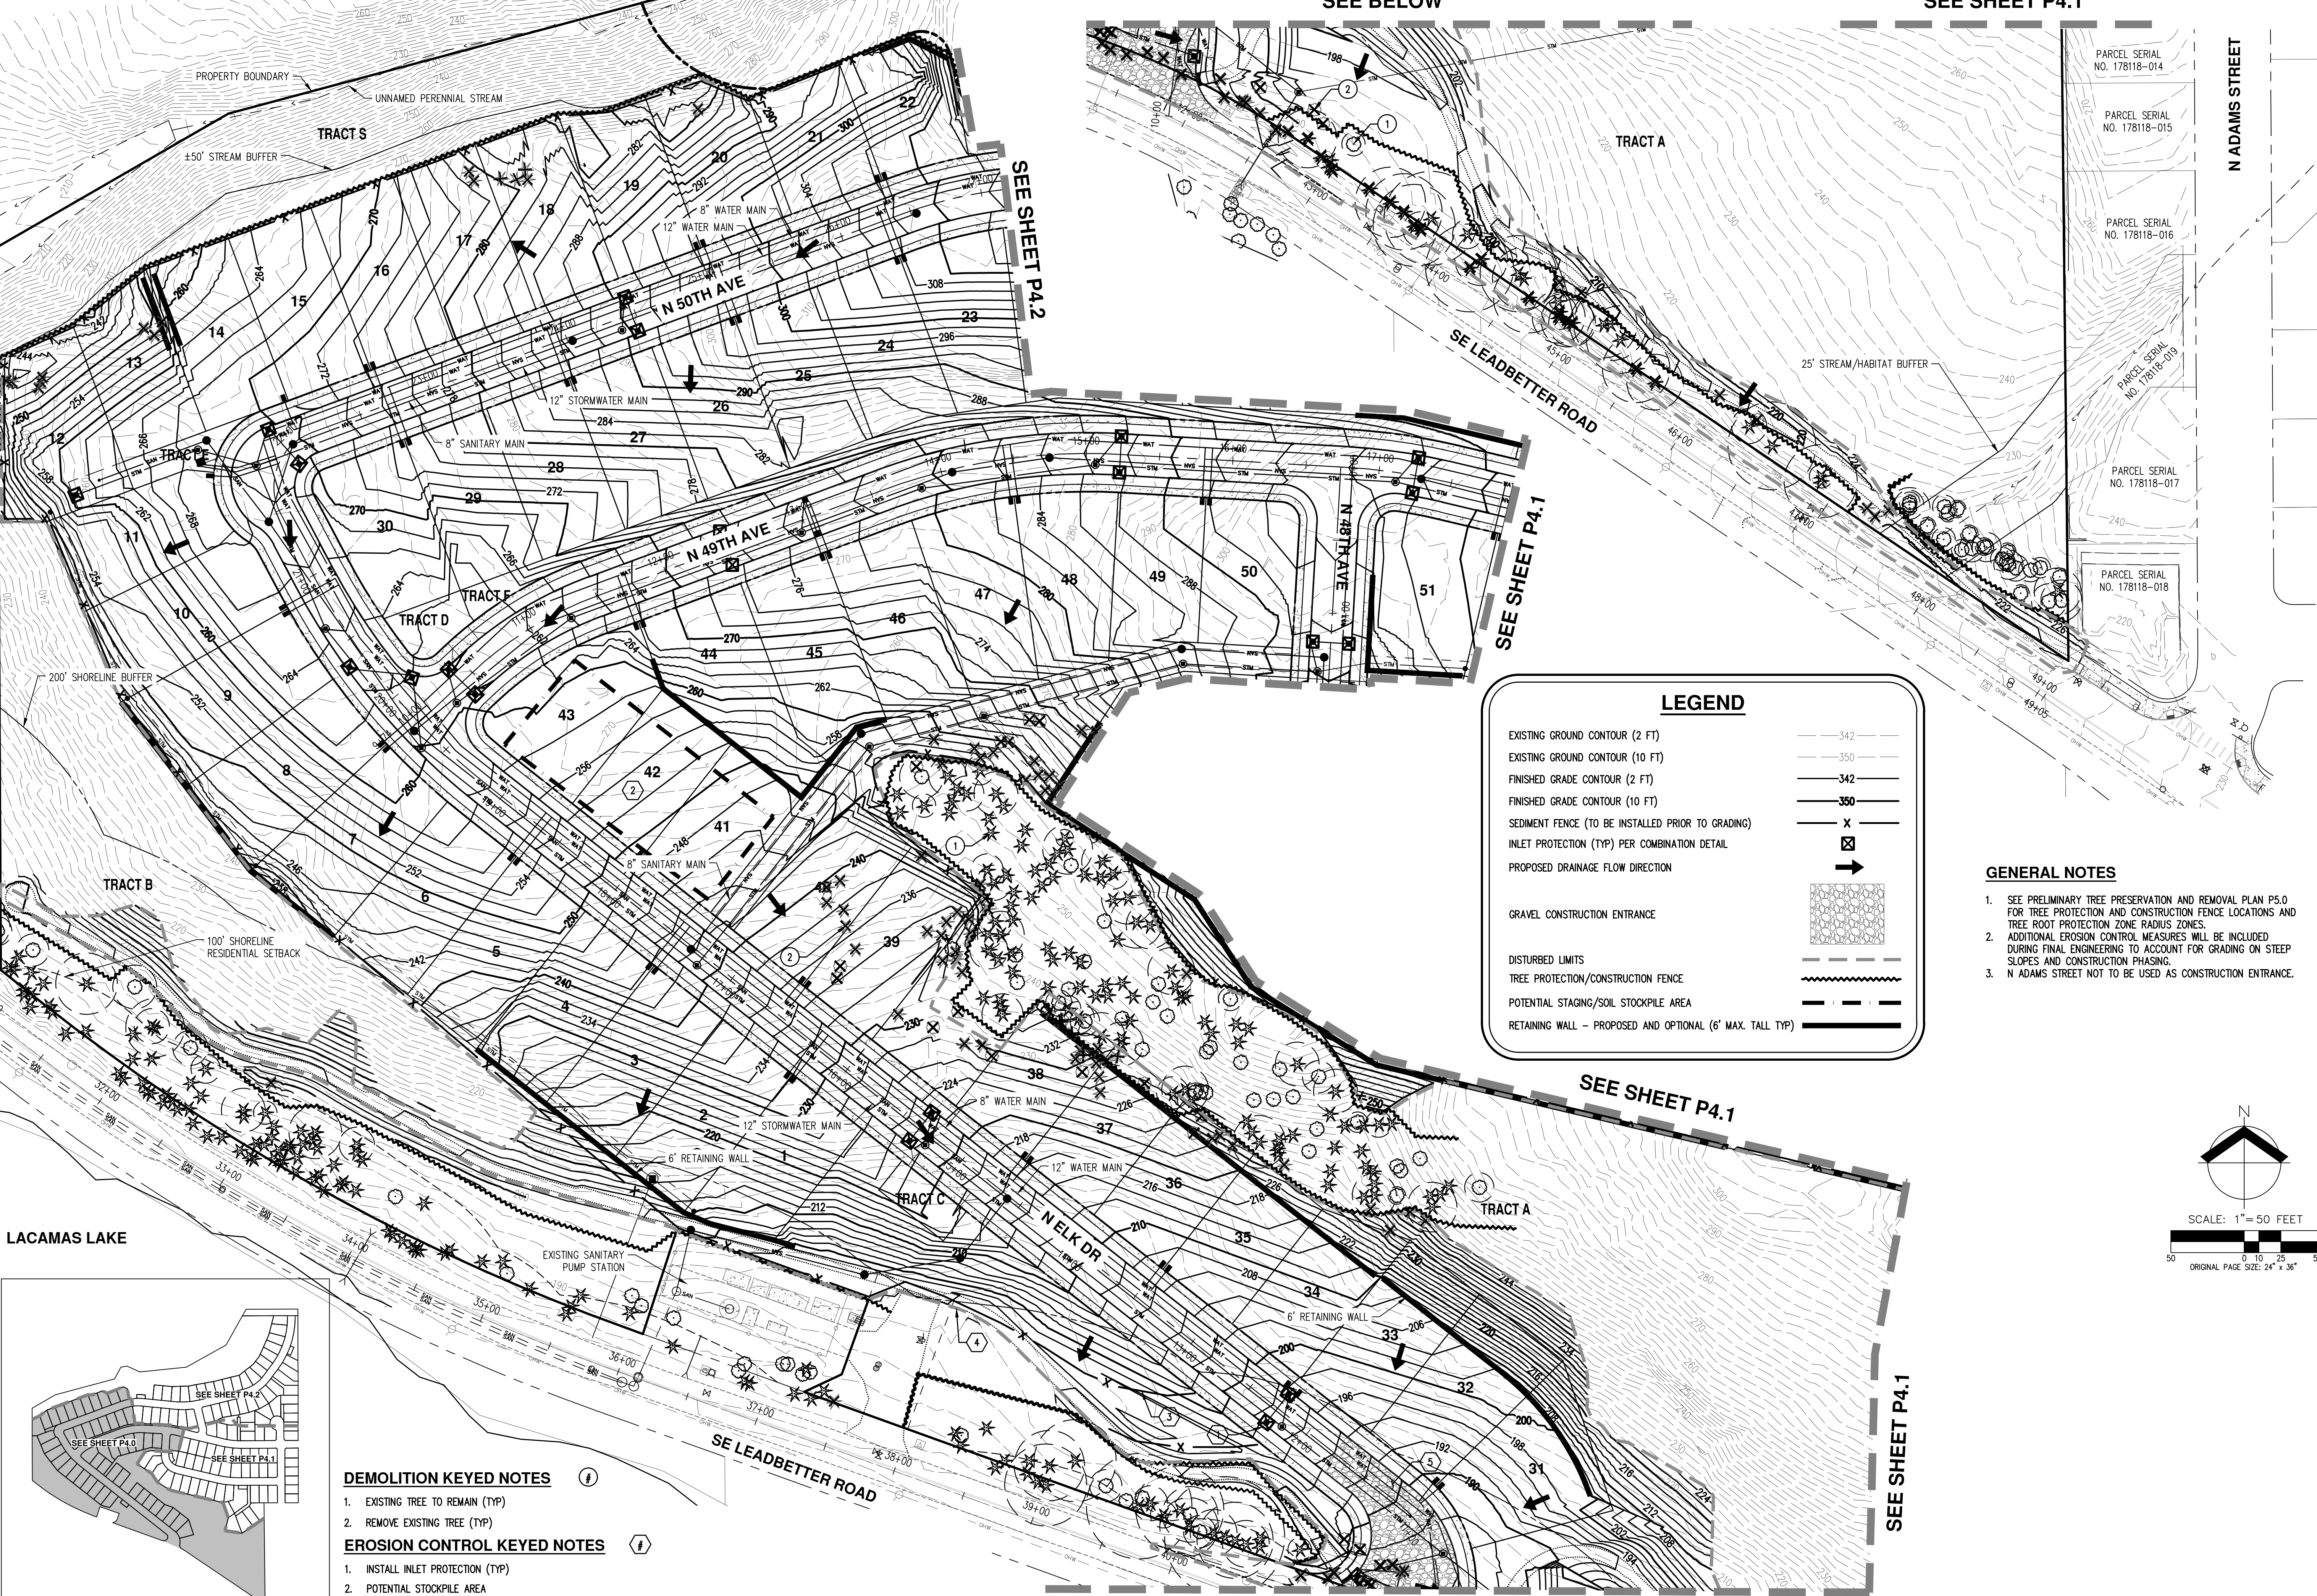

LACAMAS LAKE

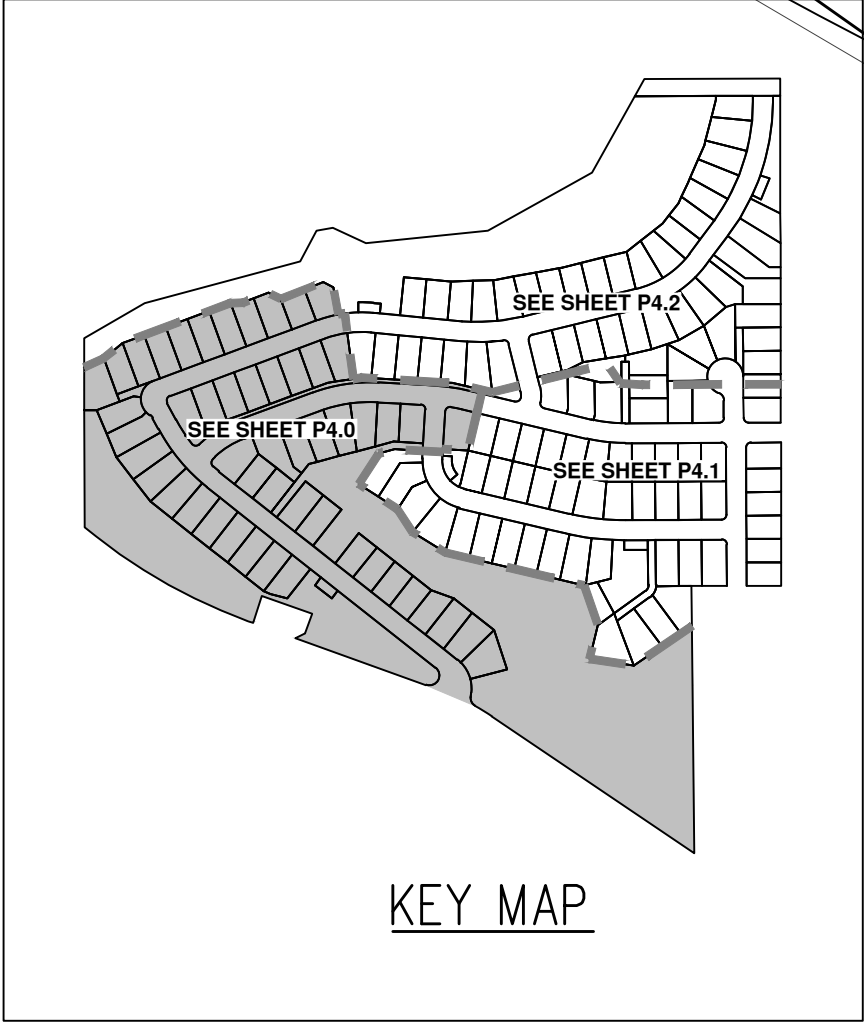

DEMOLITION KEYED NOTES

- 1. EXISTING TREE TO REMAIN (TYP)
- 2. REMOVE EXISTING TREE (TYP)

EROSION CONTROL KEYED NOTES

- 1. INSTALL INLET PROTECTION (TYP)
- 2. POTENTIAL STOCKPILE AREA
- 3. INSTALL SEDIMENT FENCE (TYP)
- 4. DISTURBED LIMITS (TYP)
- 5. CONSTRUCTION ENTRANCE

PRELIMINARY GRADING QUANTITIES:

CUT: 150,000 C.Y.  
FILL: 75,000 C.Y.

PRELIMINARY GRADING AND ESC PLAN  
CJ DENS SUBDIVISION  
CJ DENS LACAMAS II LLC  
CAMAS, WASHINGTON



|              |          |
|--------------|----------|
| JOB NUMBER:  | 5504     |
| DATE:        | 5/7/2021 |
| DESIGNED BY: | CJS      |
| DRAWN BY:    | NAL      |
| CHECKED BY:  | JMM      |

P4.0




PRELIMINARY GRADING AND ESC PLAN  
CJ DENS SUBDIVISION  
CJ DENS LACAMAS II LLC  
CAMAS, WASHINGTON



|              |          |
|--------------|----------|
| JOB NUMBER:  | 5504     |
| DATE:        | 5/7/2021 |
| DESIGNED BY: | CJS      |
| DRAWN BY:    | NAL      |
| CHECKED BY:  | JMM      |

P4.1

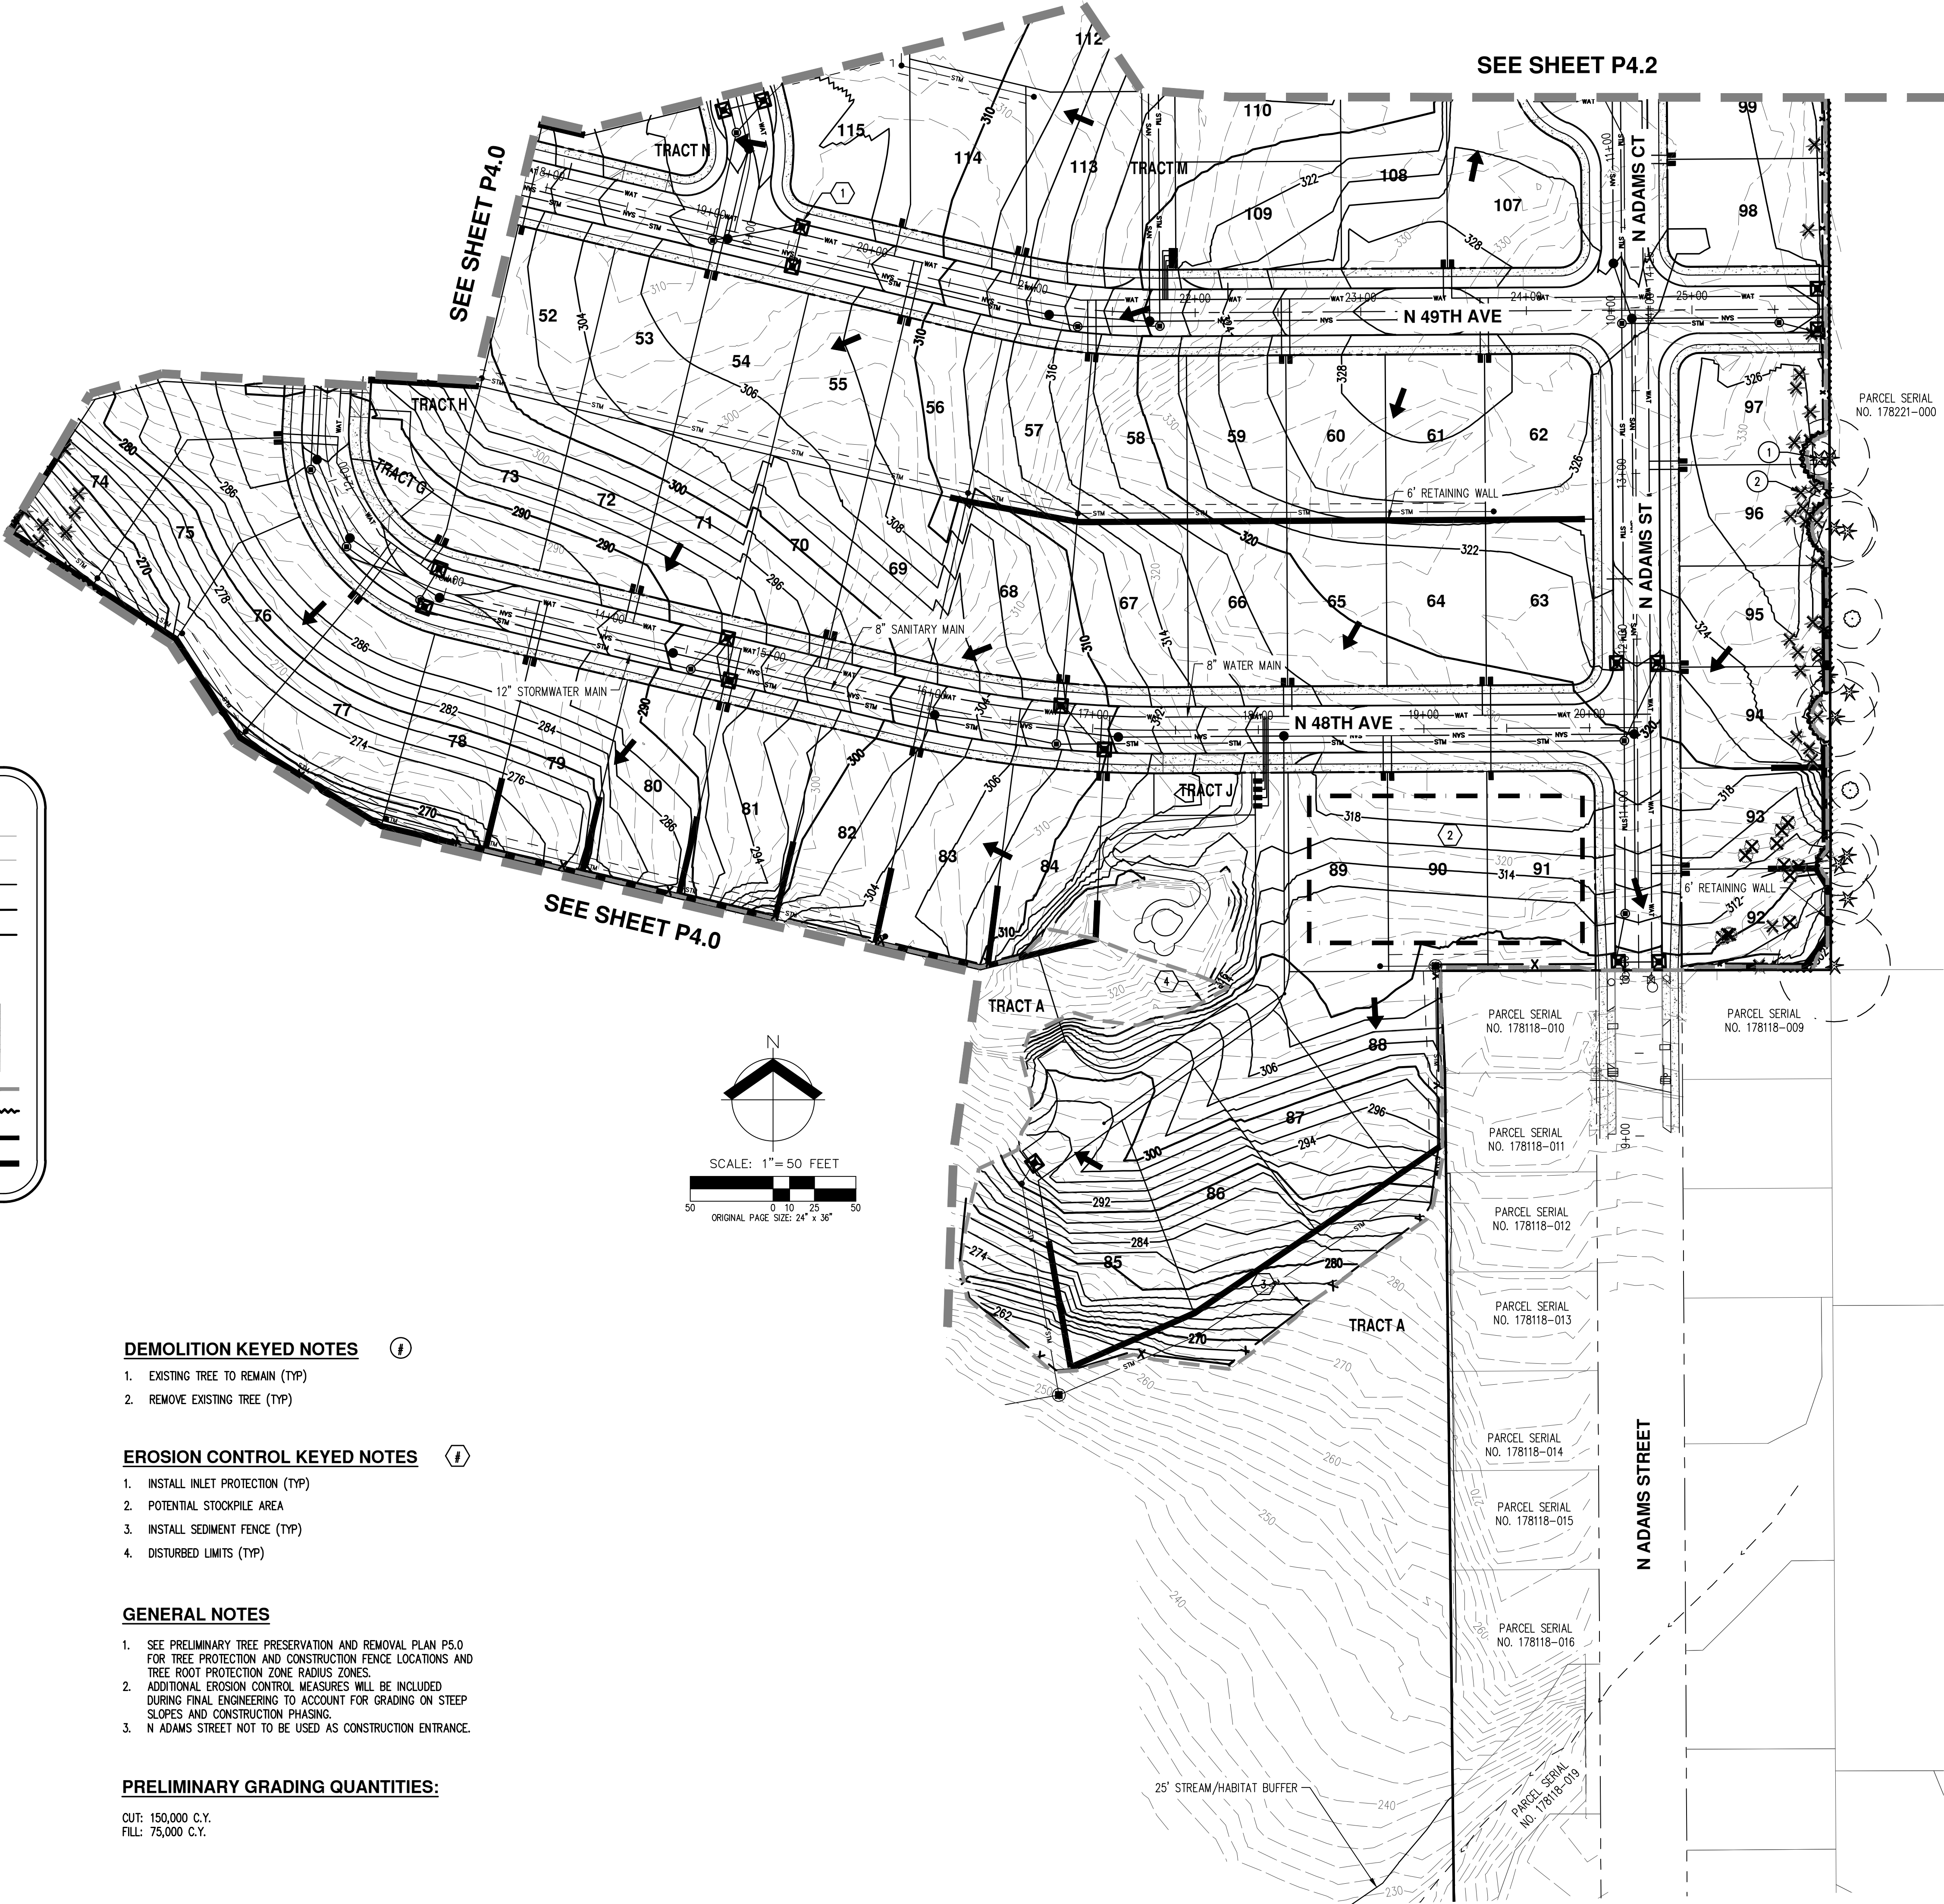

LEGEND

EXISTING GROUND CONTOUR (2 FT)

EXISTING GROUND CONTOUR (10 FT)

FINISHED GRADE CONTOUR (2 FT)

FINISHED GRADE CONTOUR (10 FT)

SEDIMENT FENCE (TO BE INSTALLED PRIOR TO GRADING)

INLET PROTECTION (TYP) PER COMBINATION DETAIL

PROPOSED DRAINAGE FLOW DIRECTION

GRAVEL CONSTRUCTION ENTRANCE

DISTURBED LIMITS

TREE PROTECTION/CONSTRUCTION FENCE

POTENTIAL STAGING/SOIL STOCKPILE AREA

RETAINING WALL - PROPOSED AND OPTIONAL (6' MAX. TALL TYP)

— 342 —

— 350 —


— 342 —

— 350 —

— X —

→

---

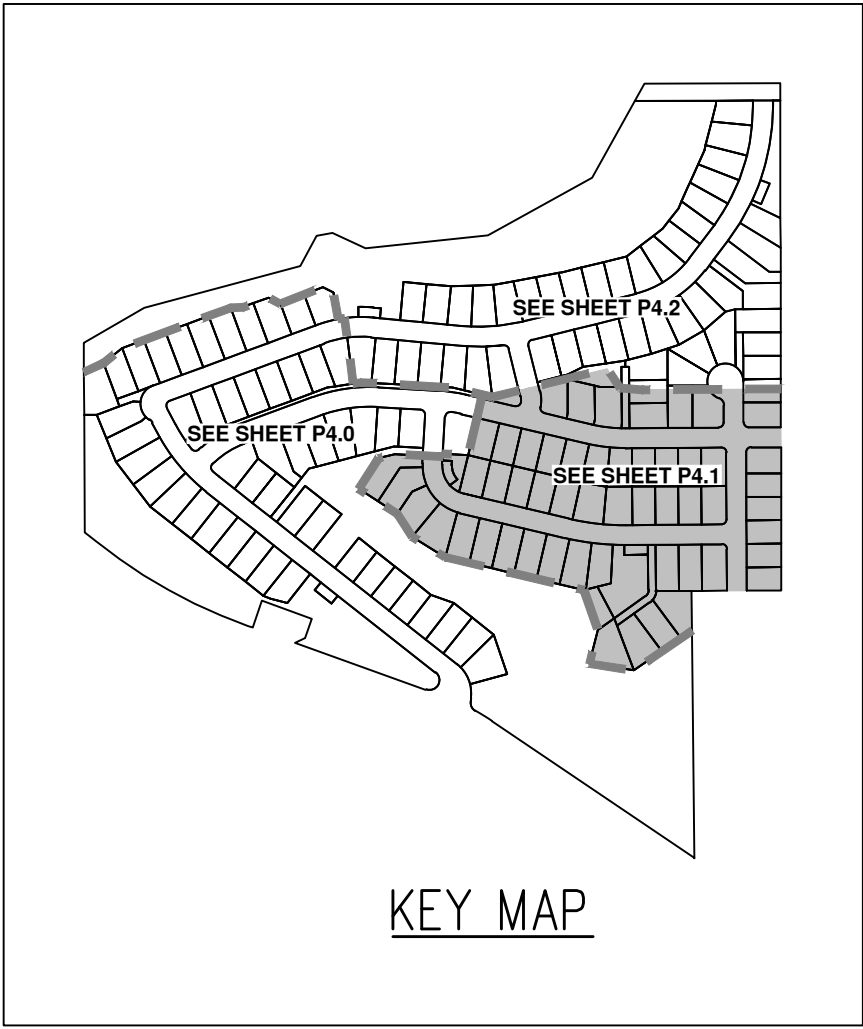

DEMOLITION KEYED NOTES

- EXISTING TREE TO REMAIN (TYP)
- REMOVE EXISTING TREE (TYP)

EROSION CONTROL KEYED NOTES

- INSTALL INLET PROTECTION (TYP)
- POTENTIAL STOCKPILE AREA
- INSTALL SEDIMENT FENCE (TYP)
- DISTURBED LIMITS (TYP)



GENERAL NOTES

- SEE PRELIMINARY TREE PRESERVATION AND REMOVAL PLAN P5.0 FOR TREE PROTECTION AND CONSTRUCTION FENCE LOCATIONS AND TREE ROOT PROTECTION ZONE RADIUS ZONES.
- ADDITIONAL EROSION CONTROL MEASURES WILL BE INCLUDED DURING FINAL ENGINEERING TO ACCOUNT FOR GRADING ON STEEP SLOPES AND CONSTRUCTION PHASING.
- N ADAMS STREET NOT TO BE USED AS CONSTRUCTION ENTRANCE.

PRELIMINARY GRADING QUANTITIES:

OUT: 150,000 C.Y.  
FILL: 75,000 C.Y.



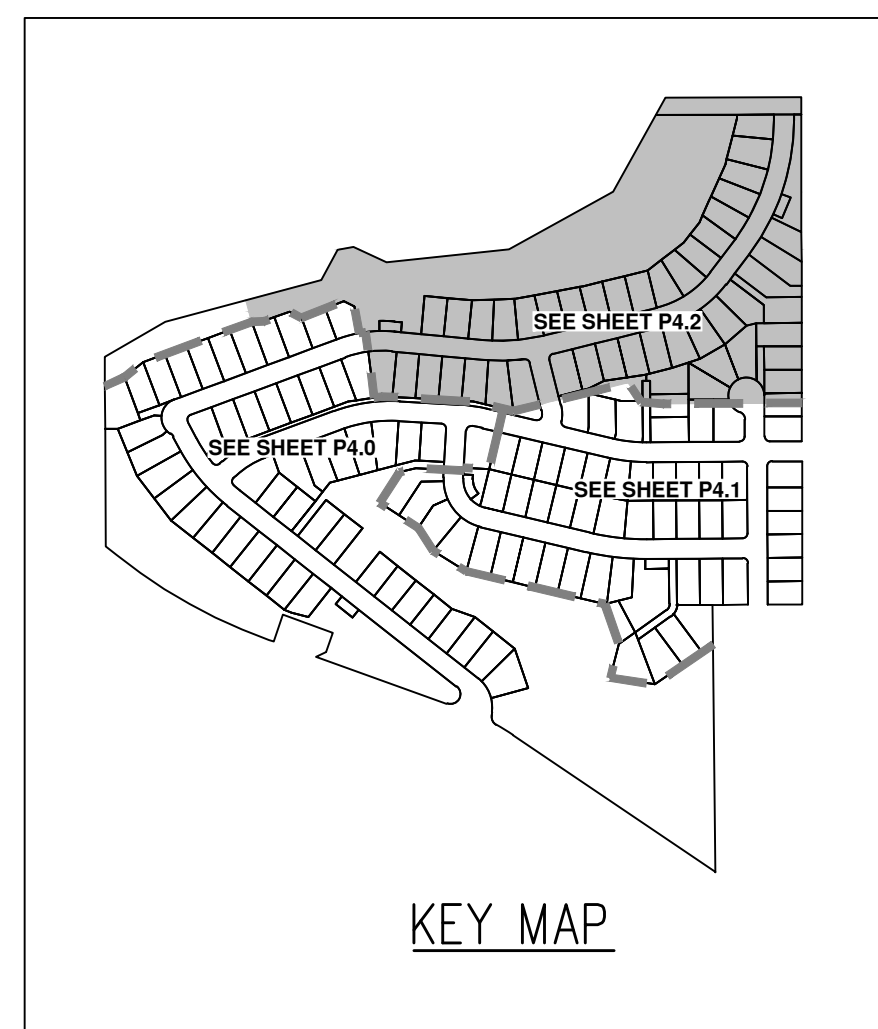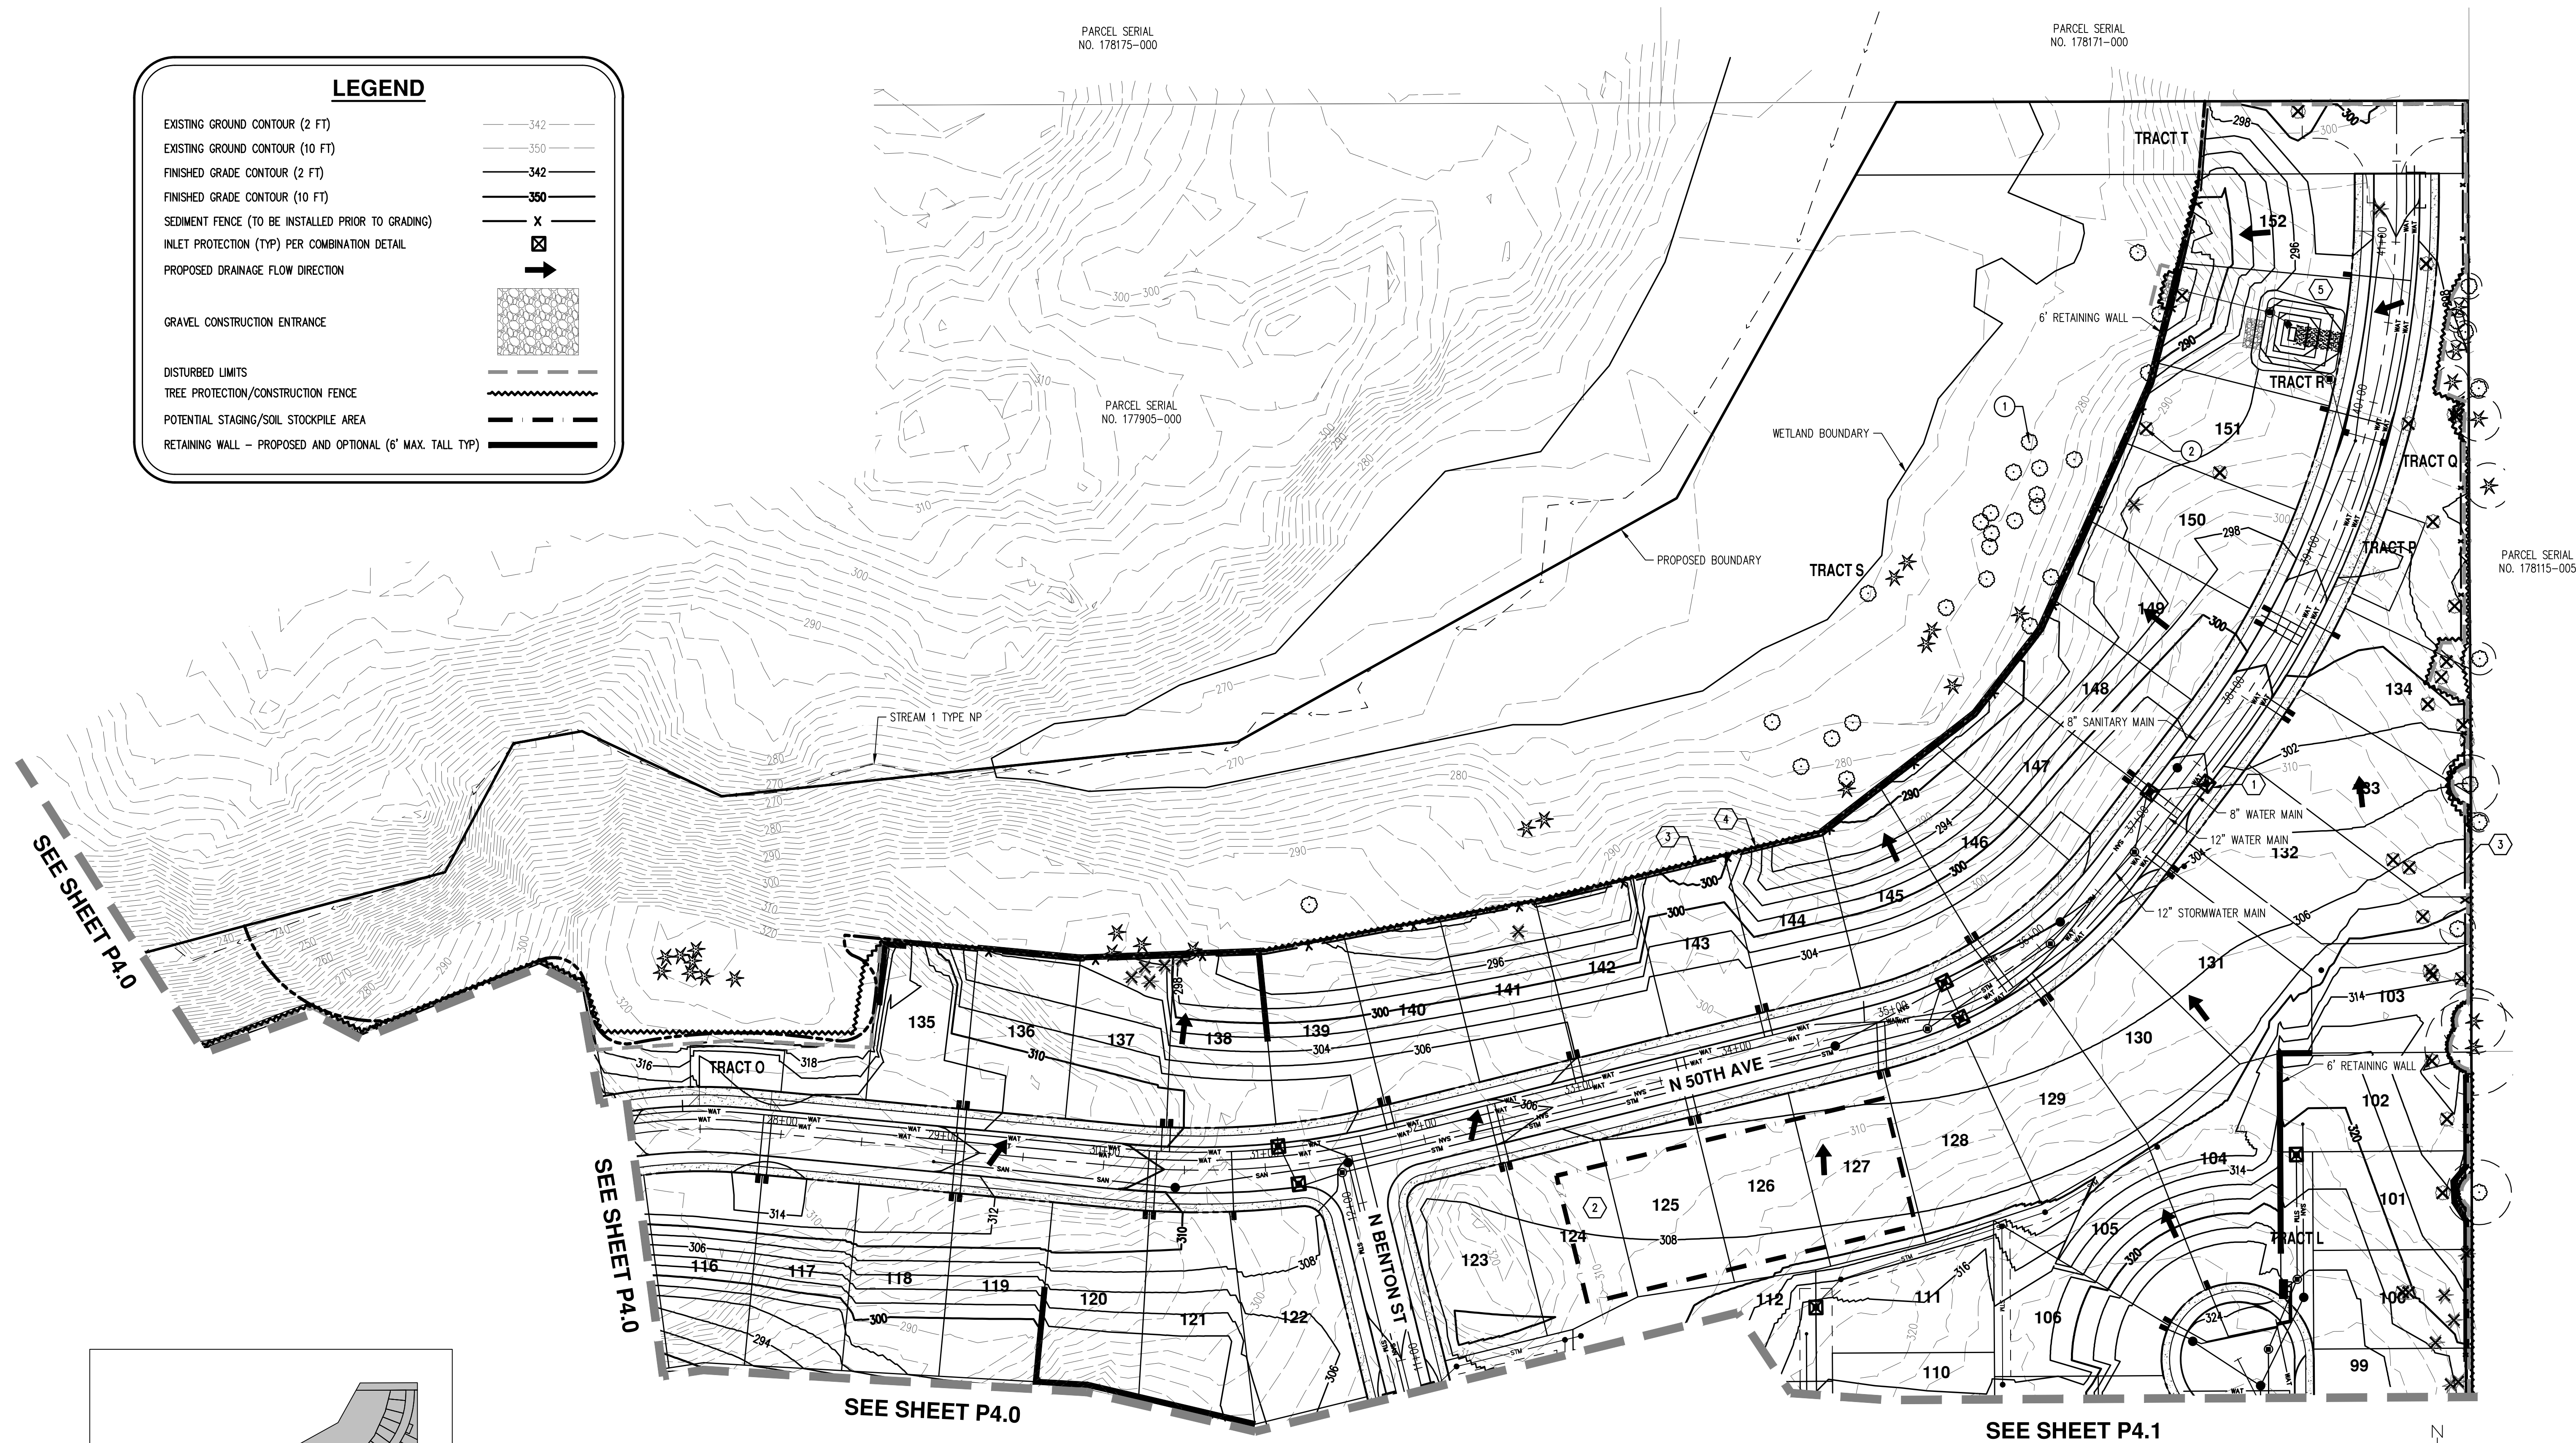

### GENERAL NOTES

1. SEE PRELIMINARY TREE PRESERVATION AND REMOVAL PLAN P5.0 FOR TREE PROTECTION AND CONSTRUCTION FENCE LOCATIONS AND TREE ROOT PROTECTION ZONE RADIUS ZONES.
2. ADDITIONAL EROSION CONTROL MEASURES WILL BE INCLUDED DURING FINAL ENGINEERING TO ACCOUNT FOR GRADING ON STEEP SLOPES AND CONSTRUCTION PHASING.
3. N ADAMS STREET NOT TO BE USED AS CONSTRUCTION ENTRANCE.

**PRELIMINARY GRADING QUANTITIES:**

CUT: 150,000 C.Y.  
FILL: 75,000 C.Y.

## DEMOLITION KEYED NOTES

1. EXISTING TREE TO REMAIN (TYP)
2. REMOVE EXISTING TREE (TYP)

## EROSION CONTROL KEYED NOTES

1. INSTALL INLET PROTECTION (TYP)
2. POTENTIAL STOCKPILE AND ROCK CRUSHER AREA
3. INSTALL SEDIMENT FENCE (TYP)
4. DISTURBED LIMITS (TYP)
5. PERMANENT POND TO BE USED AS TEMPORARY SEDIMENT CONTROL POND DURING CONSTRUCTION.







TREE PROTECTION NOTES

- A. PLACING MATERIALS NEAR TREES – NO PERSON MAY CONDUCT ANY ACTIVITY WITHIN THE PROTECTED AREA OF ANY TREE DESIGNATED TO REMAIN, INCLUDING, BUT NOT LIMITED TO, PARKING EQUIPMENT, PLACING SOLVENTS, STORING BUILDING MATERIALS AND SOIL DEPOSITS, DUMPING CONCRETE WASHOUT, ETC.
- B. ATTACHMENTS TO TREES – DURING CONSTRUCTION, NO PERSON SHALL ATTACH ANY OBJECT TO ANY TREE DESIGNATED FOR PROTECTION.
- C. PROTECTIVE BARRIER – BEFORE DEVELOPMENT, LAND CLEARING, FILLING OR ANY LAND ALTERATION FOR WHICH A TREE REMOVAL PERMIT IS REQUIRED, THE CONTRACTOR:

C.A. SHALL ERECT AND MAINTAIN READILY VISIBLE PROTECTIVE TREE FENCING ALONG THE OUTER EDGE AND COMPLETELY SURROUNDING THE PROTECTED AREA OF ALL PROTECTED TREES OR GROUP OF TREES. FENCES SHALL BE CONSTRUCTED PER THE DETAIL ON THIS SHEET.

C.B. MAY BE REQUIRED TO COVER WITH MULCH TO A DEPTH OF AT LEAST SIX (6) INCHES OR WITH PLYWOOD OR SIMILAR MATERIAL IN THE AREAS ADJOINING THE CRITICAL ROOT ZONE OF A TREE IN ORDER TO PROTECT ROOTS FROM DAMAGE CAUSED BY HEAVY EQUIPMENT.

C.C. SHALL PROHIBIT EXCAVATION OR COMPACTING OF EARTH OR OTHER POTENTIALLY DAMAGING ACTIVITIES WITHIN THE BARRIERS.

C.D. MAY BE REQUIRED TO MINIMIZE ROOT DAMAGE BY EXCAVATING A TWO (2) FOOT DEEP TRENCH, AT EDGE OF CRITICAL ROOT ZONE, TO CLEANLY SEVER THE ROOTS OF TREES TO BE RETAINED. ROOTS ONE (1) INCH DIAMETER OR GREATER SHALL BE CLEANLY CUT WITH A SAW OR PRUNERS.

C.E. MAY BE REQUIRED TO HAVE CORRECTIVE PRUNING PERFORMED ON PROTECTED TREES IN ORDER TO AVOID DAMAGE FROM MACHINERY OR BUILDING ACTIVITY. MAY BE REQUIRED TO MAINTAIN TREES THROUGHOUT THE CONSTRUCTION PERIOD BY WATERING AND FERTILIZING.

C.F. SHALL MAINTAIN THE PROTECTIVE BARRIERS IN PLACE UNTIL THE PROJECT ARBORIST AUTHORIZES THEIR REMOVAL OR A FINAL CERTIFICATE OF OCCUPANCY IS ISSUED, WHICHEVER OCCURS FIRST.

C.G. SHALL ENSURE THAT ANY LANDSCAPING DONE IN THE PROTECTED ZONE SUBSEQUENT TO THE REMOVAL OF THE BARRIERS SHALL BE ACCOMPLISHED WITH LIGHT MACHINERY OR HAND LABOR.
- D. GRADE

D.A. THE GRADE SHALL NOT BE ELEVATED OR REDUCED WITHIN THE CRITICAL ROOT ZONE OF TREES TO BE PRESERVED WITHOUT THE PROJECT ARBORIST'S AUTHORIZATION. THE PROJECT ARBORIST MAY ALLOW COVERAGE OF UP TO ONE HALF OF THE AREA OF THE TREE'S CRITICAL ROOT ZONE WITH LIGHT SOILS (NO CLAY) TO THE MINIMUM DEPTH NECESSARY TO CARRY OUT GRADING OR LANDSCAPING PLANS, IF IT WILL NOT IMPERIL THE SURVIVAL OF THE TREE. AERATION DEVICES MAY BE REQUIRED TO ENSURE THE TREE'S SURVIVAL.

D.B. IF THE GRADE ADJACENT TO A PRESERVED TREE IS RAISED SUCH THAT IT COULD SLOUGH OR ERODE INTO THE TREE'S CRITICAL ROOT ZONE, IT SHALL BE PERMANENTLY STABILIZED TO PREVENT SUFFOCATION OF THE ROOTS.

D.C. THE APPLICANT SHALL NOT INSTALL AN IMPERVIOUS SURFACE WITHIN THE CRITICAL ROOT ZONE OF ANY TREE TO BE RETAINED WITHOUT THE AUTHORIZATION OF THE PROJECT ARBORIST. THE PROJECT ARBORIST MAY REQUIRE SPECIFIC CONSTRUCTION METHODS AND/OR USE OF AERATION DEVICES TO ENSURE THE TREE'S SURVIVAL AND TO MINIMIZE THE POTENTIAL FOR ROOT INDUCED DAMAGE TO THE IMPERVIOUS SURFACE.

D.D. TO THE GREATEST EXTENT PRACTICAL, UTILITY TRENCHES SHALL BE LOCATED OUTSIDE OF THE CRITICAL ROOT ZONE OF TREES TO BE RETAINED. THE PROJECT ARBORIST MAY REQUIRE THAT UTILITIES BE TUNNELED UNDER THE ROOTS OF TREES TO BE RETAINED IF THE PROJECT ARBORIST DETERMINES THAT TRENCHING WOULD SIGNIFICANTLY REDUCE THE CHANCES OF THE TREE'S SURVIVAL.

D.E. TREE AND OTHER VEGETATION TO BE RETAINED SHALL BE PROTECTED FROM EROSION AND SEDIMENTATION. CLEARING OPERATIONS SHALL BE CONDUCTED SO AS TO EXPOSE THE SMALLEST PRACTICAL AREA OF SOIL TO EROSION FOR THE LEAST POSSIBLE TIME. TO CONTROL EROSION, SHRUBS, GROUND COVER, AND STUMPS SHALL BE MAINTAINED ON THE INDIVIDUAL LOTS, WHERE FEASIBLE. WHERE NOT FEASIBLE, APPROPRIATE EROSION CONTROL PRACTICES SHALL BE IMPLEMENTED PURSUANT TO CAMAS MUNICIPAL CODE CHAPTER 14.06.
- E. DIRECTIONAL FELLING OF TREES SHALL BE USED TO AVOID DAMAGE TO TREES DESIGNATED FOR RETENTION.
- F. ADDITIONAL REQUIREMENTS – THE PROJECT ARBORIST MAY REQUIRE ADDITIONAL TREE PROTECTION MEASURES WHICH ARE CONSISTENT WITH ACCEPTED URBAN FORESTRY PRACTICES.
- G. ENCROACHMENT INTO THE ROOT PROTECTION ZONE IS ALLOWED WITH PROJECT ARBORIST APPROVAL AS DESCRIBED IN THE FOLLOWING NOTES:

G.A. EXCAVATION IN THE TOP 24 INCHES OF THE SOIL IN THE CRITICAL ROOT ZONE AREA SHOULD BEGIN AT THE EXCAVATION LINE THAT IS CLOSEST TO THE TREE.

G.B. THE EXCAVATION SHOULD BE DONE BY HAND/SHOVEL OR WITH A BACKHOE AND A MAN WITH A SHOVEL, PRUNING SHEARS, AND A PRUNING SAW.

G.C. IF DONE BY HAND, ALL ROOTS 1 INCH OR LARGER SHOULD BE PRUNED AT THE EXCAVATION LINE.

G.D. IF DONE WITH BACKHOE (MOST LIKELY SCENARIO), THEN THE OPERATOR SHALL START THE CUT AT THE EXCAVATION LINE AND CAREFULLY "FEEL" FOR ROOT/RESISTANCE. WHEN THERE IS RESISTANCE, THE MAN WITH THE SHOVEL HAND DIGS AROUND THE ROOTS AND PRUNES THE ROOTS LARGER THAN 1 INCH DIAMETER.

G.E. THE BACKHOE IS TO REMAIN OFF OF THE TREE ROOTS TO BE PRESERVED AT ALL TIMES.

G.F. ALL ROOTS SHALL BE CUT CLEANLY WITH PRUNING SHEARS OR A PRUNING SAW.

G.G. PROJECT ARBORIST MUST BE ON-SITE DURING ANY WORK WITHIN THE TREE ROOT PROTECTION ZONE.

G.H. THE CITY PLANNER MUST BE CONTACTED 24 HOURS PRIOR TO WORKING WITHIN THE TREE ROOT PROTECTION ZONE.
- H. TREE PROTECTION ZONE IS DEFINED AS ALL AREAS BOUND AND PROTECTING THE OPTIMAL TREE PROTECTION ZONE.
- I. TIMELINE FOR CLEARING, GRADING, AND INSTALLATION OF TREE PROTECTION MEASURES: WORK WILL BEGIN IMMEDIATELY FOLLOWING FINAL APPROVAL BY THE CITY. TREE PROTECTION MEASURES WILL BE DONE DURING CLEARING AND ANY GRADING WILL FOLLOW.
- J. PRUNING/TREE REMOVAL NOTES: THE WORK TO BE COMPLETED UNDER THIS PROJECT SHALL CONSIST OF TREE REMOVAL AND TREE TRIMMING AS LISTED.

J.A. THE CONTRACTOR SHALL PROVIDE ADEQUATE CREW OF MEN, EQUIPMENT AND MATERIALS TO SAFELY AND EFFICIENTLY COMPLETE THE ASSIGNED WORK. EACH SUCH CREW SHALL INCLUDE AN INDIVIDUAL WHO SHALL BE DESIGNATED AS THE CREW SUPERVISOR AND WHO SHALL BE RESPONSIBLE FOR THE CREW'S ACTIVITIES AND WHO SHALL RECEIVE INSTRUCTION FROM THE OWNER OR THE OWNER'S REPRESENTATIVE AND DIRECT THE CREW TO ACCOMPLISH SUCH WORK.

J.B. WHENEVER A TREE, WHICH IS NOT SCHEDULED TO BE REMOVED, MUST BE TRIMMED OR PRUNED, THE CONTRACTOR SHALL INSURE THAT SUCH TRIMMING AND PRUNING IS CARRIED OUT UNDER THE DIRECT SUPERVISION OF A LICENSED ARBORIST. ALL PRUNING AND TRIMMING SHALL BE PERFORMED IN ACCORDANCE WITH THE PROVISIONS OF ANSI A 300 "STANDARD PRACTICES FOR TREE, SHRUB AND OTHER WOODY PLANT MAINTENANCE".

J.C. THE CONTRACTOR SHALL BE REQUIRED TO CUT TREES TO A HEIGHT OF APPROXIMATELY 12". THE STUMPS AND ROOTS SHALL BE GROUND DOWN A MINIMUM OF TWELVE (12) INCHES BELOW NORMAL GROUND LEVEL.

J.D. THE CONTRACTOR SHALL PERFORM ALL WORK IN ACCORDANCE WITH THE LATEST GOVERNMENTAL SAFETY REGULATIONS. ALL WORK SHALL BE PERFORMED IN STRICT ACCORDANCE WITH ANSI Z133.1 "PRUNING, TRIMMING, REPAIRING, MAINTAINING AND REMOVING TREES AND CUTTING BRUSH-SAFETY REQUIREMENTS" WITH SPECIAL EMPHASIS GIVEN TO THE REQUIREMENT THAT ONLY QUALIFIED LINE-CLEARANCE TREE TRIMMERS BE ASSIGNED TO WORK WHERE A POTENTIAL ELECTRICAL HAZARD EXISTS.

J.E. THE CONTRACTOR SHALL MAKE ALL THE NECESSARY ARRANGEMENTS WITH ANY UTILITY THAT MUST BE PROTECTED OR RELOCATED IN ORDER TO ACCOMPLISH THE

LEGEND

EXISTING GROUND CONTOUR (2 FT)

EXISTING GROUND CONTOUR (10 FT)

FINISHED GRADE CONTOUR (2 FT)

FINISHED GRADE CONTOUR (10 FT)

EXISTING CONIFEROUS TREE

EXISTING DECIDUOUS TREE

TREE REMOVAL

TREE PROTECTION/CONSTRUCTION FENCE (TREE PROTECTION AREA)

OPTIMAL TREE PROTECTION ZONE (1-FT RADIUS PER 1-IN OF DBH)

150

150

150

150

150

150

150


150

150

150

KEYED NOTE: ①

1. TREE REMOVAL IN THIS AREA TO BE DETERMINED AT TIME OF TRAIL CONSTRUCTION. TRAIL TO BE CONSTRUCTED TO LIMIT IMPACTS TO TREES, HOWEVER SOME IMPACTS MAY BE NECESSARY AND REQUIRE TREE REMOVAL.

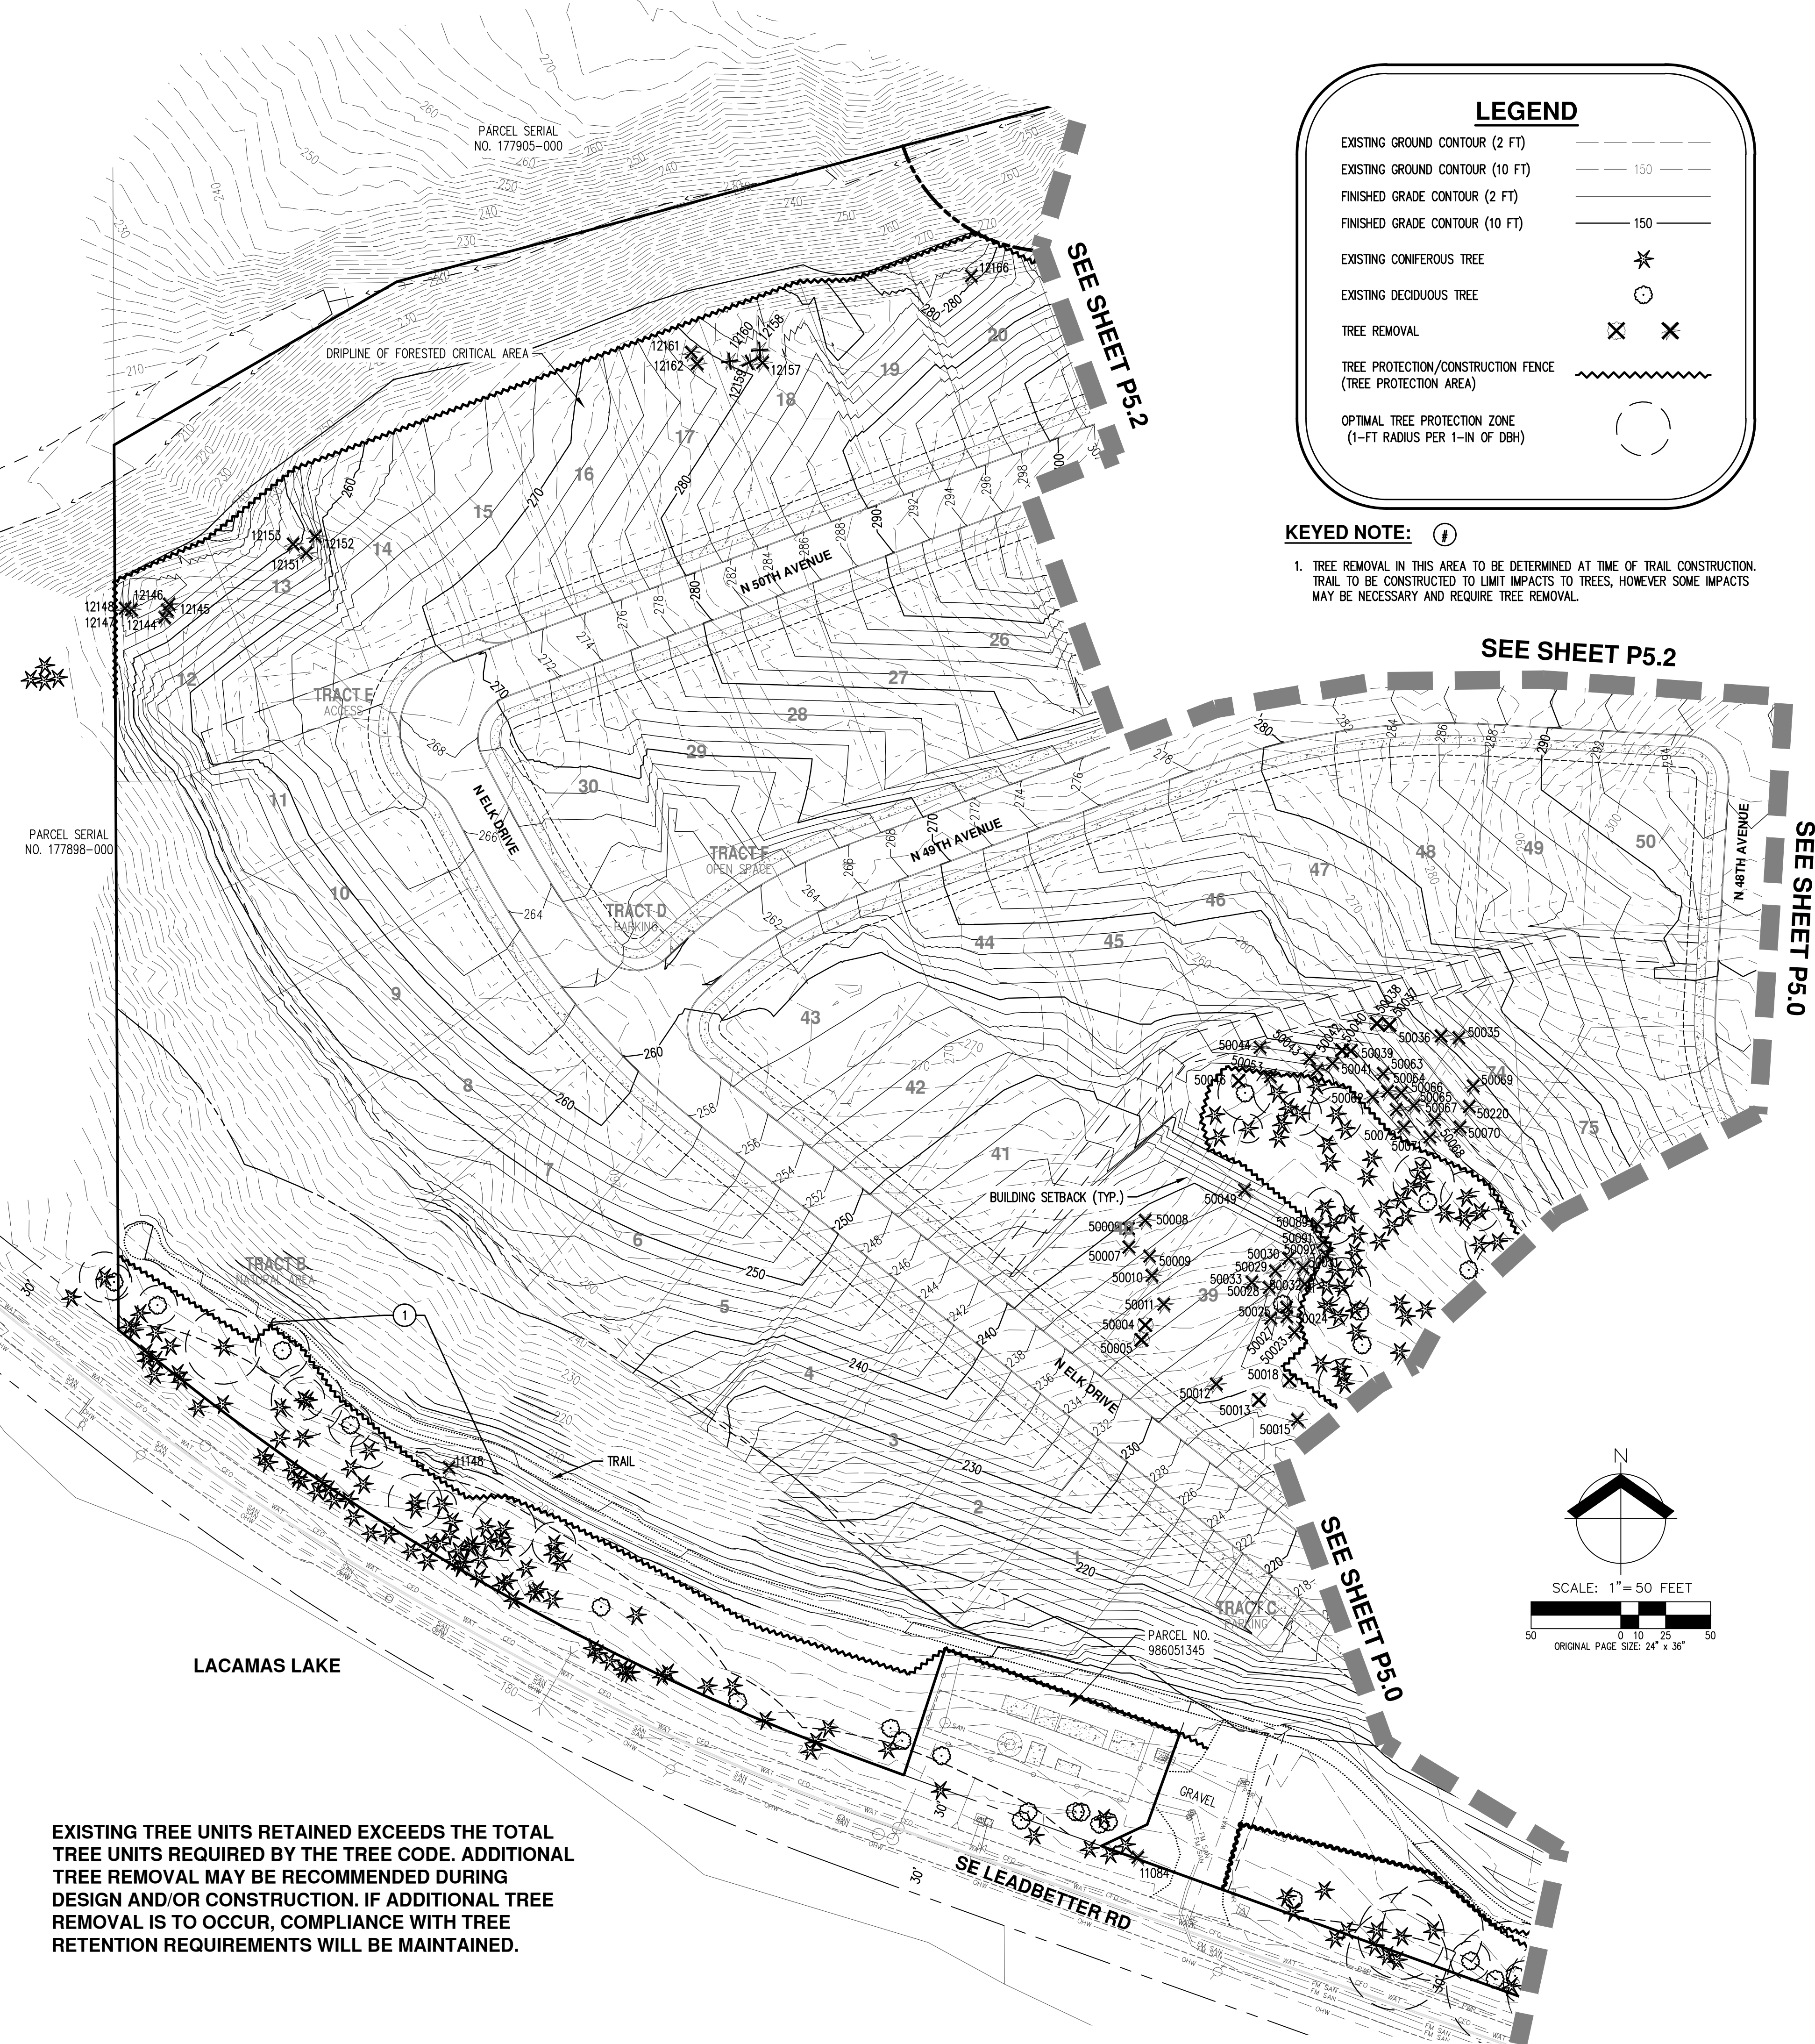

EXISTING TREE UNITS RETAINED EXCEEDS THE TOTAL TREE UNITS REQUIRED BY THE TREE CODE. ADDITIONAL TREE REMOVAL MAY BE RECOMMENDED DURING DESIGN AND/OR CONSTRUCTION. IF ADDITIONAL TREE REMOVAL IS TO OCCUR, COMPLIANCE WITH TREE RETENTION REQUIREMENTS WILL BE MAINTAINED.

WORK. THE CONTRACTOR SHALL BE SOLELY RESPONSIBLE FOR THE PROTECTION OF THE OPERATING CONDITION OF ALL ACTIVE UTILITIES WITHIN THE AREA OF CONSTRUCTION AND THEY SHALL TAKE ALL NECESSARY PRECAUTIONS TO AVOID DAMAGE TO EXISTING UTILITIES.

J.F. ANY MATERIAL RESULTING FROM THE TRIMMING OR REMOVAL OF ANY TREES SHALL BECOME THE RESPONSIBILITY OF THE CONTRACTOR.

J.G. HAZARDOUS TREES-REPORTING – ANY PERSON ENGAGED IN TRIMMING OR PRUNING WHO BECOMES AWARE OF A TREE OF DOUBTFUL STRENGTH, THAT COULD BE DANGEROUS TO PERSONS AND PROPERTY, SHALL REPORT SUCH TREE(S) TO THE OWNER OR THE OWNERS REPRESENTATIVE. SUCH TREES SHALL INCLUDE THOSE THAT ARE OVER MATURE, DISEASED, OR SHOWING SIGNS OF DECAY OR OTHER STRUCTURAL WEAKNESS.

J.H. DAMAGES-ANY DAMAGE CAUSED BY THE CONTRACTOR, INCLUDING, BUT NOT LIMITED TO, BROKEN SIDEWALK, CURB, RUINED LAWN, BROKEN WATER SHUT-OFFS, WIRE DAMAGE, BUILDING DAMAGE, STREET DAMAGE, ETC., WILL BE REPAIRED OR REPLACED IN A TIMELY MANNER, TO THE OWNER'S SATISFACTION, AND ALL COSTS PAID BY THE CONTRACTOR.

J.I. ANY BRUSH CLEARING REQUIRED WITHIN THE TREE PROTECTION ZONE SHALL BE ACCOMPLISHED WITH HAND OPERATED EQUIPMENT.

J.J. TREES TO BE REMOVED SHALL BE FELLED SO AS TO FALL AWAY FROM TREE ROOT PROTECTION ZONES AND TO AVOID PULLING AND BREAKING OF ROOTS TO REMAIN.

J.K. ALL DOWNED BRUSH AND TREES SHALL BE REMOVED FROM THE TREE PROTECTION ZONE EITHER BY HAND OR WITH EQUIPMENT SITTING OUTSIDE THE TREE ROOT PROTECTION ZONE. EXTRACTION SHALL OCCUR BY LIFTING THE MATERIAL OUT, NOT BY SKIDDING IT ACROSS THE GROUND.

J.L. IF TEMPORARY HAUL OR ACCESS ROADS MUST PASS OVER THE ROOT AREA OF TREES TO BE RETAINED A ROADBED OF 6 INCHES OF MULCH OR GRAVEL SHALL BE CREATED TO PROTECT THE SOIL. THE ROADBED MATERIAL SHALL BE REPLENISHED AS NECESSARY TO MAINTAIN A 6-INCH DEPTH.

J.M. PRUNING: TREES SHALL BE PRUNED PRIOR TO THE START OF CONSTRUCTION. TREES SHALL BE CROWN CLEANED TO REMOVE THE DEADWOOD 2 INCHES IN DIAMETER AND OVER. TREES SHALL BE CROWN THINNED BY 10-20%. CROWNS MAY BE RAISED BY REMOVING BOTTOM BRANCHES AS NECESSARY UP TO 14 FEET HIGH TO GIVE CLEARANCE FOR ANY CONSTRUCTION TRAFFIC, ACTIVITIES, ETC. ALL WORK TO BE DONE IN ACCORDANCE WITH ANSI A300 PRUNING STANDARDS. REMOVE ANY LIMBS OF DOUBTFUL STRENGTH THAT COULD BE DANGEROUS TO PERSONS AND PROPERTY.

ARBORIST DISCLOSURE STATEMENT

ARBORISTS ARE TREE SPECIALISTS WHO USE THEIR EDUCATION, KNOWLEDGE, TRAINING, AND EXPERIENCE TO EXAMINE TREES, RECOMMEND MEASURES TO ENHANCE THE HEALTH OF TREES, AND ATTEMPT TO REDUCE THE RISK OF LIVING NEAR TREES. THE CLIENT AND JURISDICTION MAY CHOOSE TO ACCEPT OR DISREGARD THE RECOMMENDATIONS OF THE ARBORIST, OR SEEK ADDITIONAL ADVICE.

ARBORISTS CANNOT DETECT EVERY CONDITION THAT COULD POSSIBLY LEAD TO THE STRUCTURAL FAILURE OF A TREE. TREES ARE LIVING ORGANISMS THAT FAIL IN WAYS WE DO NOT FULLY UNDERSTAND. CONDITIONS ARE OFTEN HIDDEN WITHIN TREES AND BELOW GROUND. ARBORISTS CANNOT GUARANTEE THAT A TREE WILL BE HEALTHY OR SAFE UNDER ALL CIRCUMSTANCES, OR FOR A SPECIFIED PERIOD OF TIME. LIKEWISE, REMEDIAL TREATMENTS, LIKE MEDICINE, CANNOT BE GUARANTEED.

TREES CAN BE MANAGED, BUT THEY CANNOT BE CONTROLLED. TO LIVE NEAR TREES IS TO ACCEPT SOME DEGREE OF RISK. THE ONLY WAY TO ELIMINATE ALL RISK ASSOCIATED WITH TREES IS TO ELIMINATE ALL TREES.

AT THE COMPLETION OF CONSTRUCTION, ALL TREES MUST ONCE AGAIN BE REVIEWED TO EVALUATE THEIR HAZARD RATING. LAND CLEARING AND REMOVAL OF ADJACENT TREES CAN EXPOSE PREVIOUSLY UNSEEN DEFECTS AND OTHERWISE HEALTHY TREES CAN BE DAMAGED DURING CONSTRUCTION.

TREE INFORMATION GATHERED UNDER THE SUPERVISION OF BRYCE HANSON, CERTIFIED ARBORIST, WITH AKS ENGINEERING AND FORESTRY, LLC.

TREES SHOWN TO BE SAVED WILL BE EVALUATED BY THE PROJECT ARBORIST PRIOR TO, DURING, AND AFTER CONSTRUCTION. TREES ADVERSELY AFFECTED BY CONSTRUCTION AND/OR DETERMINED TO BE A SAFETY HAZARD WILL BE REMOVED.

GENERAL NOTES:

1. A CERTIFIED ARBORIST SHALL BE PRESENT DURING EXCAVATION ACTIVITIES WITHIN TREE PROTECTION ZONE OF PRESERVED TREES. SEE TREE PROTECTION NOTES ON THIS SHEET FOR MORE INFORMATION.
2. A CERTIFIED ARBORIST SHALL BE PRESENT DURING ALL TREE REMOVAL ACTIVITIES BEHIND THE TREE PROTECTION FENCE.
3. SEE SHEET THIS SHEET FOR TREE PROTECTION NOTES.
4. SEE SHEET P5.3-P5.5 FOR DETAILED INVENTORY TABLE.
5. TREE PROTECTION MEASURES SHALL BE INSTITUTED PRIOR TO ANY DEVELOPMENT ACTIVITIES, INCLUDING, BUT NOT LIMITED TO, CLEARING, GRADING, EXCAVATION OR DEMOLITION WORK, AND SHALL BE REMOVED ONLY AFTER COMPLETION OF ALL CONSTRUCTION ACTIVITY, INCLUDING LANDSCAPING AND IRRIGATION INSTALLATION. SEE TREE PROTECTION DETAIL ON SHEET P5.0.
6. TREE PROTECTION FENCING SHALL BE FLUSH WITH THE INITIAL UNDISTURBED GRADE.
7. NO CONSTRUCTION ACTIVITY SHALL OCCUR WITHIN THE TREE PROTECTION ZONE, INCLUDING, BUT NOT LIMITED TO, DUMPING OR STORAGE OF MATERIALS SUCH AS BUILDING SUPPLIES, SOIL, WASTE ITEMS OR PARKED VEHICLES OR EQUIPMENT.
8. NO EXCAVATION, TRENCHING, GRADING, ROOT PRUNING OR OTHER ACTIVITIES SHALL OCCUR WITHIN THE TREE PROTECTION ZONE UNLESS DIRECTED BY AN ARBORIST PRESENT ON-SITE AND APPROVED BY THE CITY.
9. NOT ALL TREES WERE SURVEYED AND/OR INSPECTED WITHIN THE CRITICAL AREAS. ONLY TREES ADJACENT TO THE PROPOSED DEVELOPMENT ACTIVITIES WERE INSPECTED AND INCLUDED WITHIN THE TREE SURVEY.
10. FOLLOWING CLEARING AND GRADING ACTIVITIES, A CERTIFIED ARBORIST SHALL INSPECT RETAINED TREES FOR POTENTIALLY HAZARDOUS TREE CONDITIONS. COORDINATION WITH THE CITY SHALL OCCUR PRIOR TO ANY ADDITIONAL TREE REMOVALS FOR HAZARD ABATEMENT.
11. EXISTING TREE UNITS RETAINED EXCEEDS THE TOTAL TREE UNITS REQUIRED BY THE TREE CODE. ADDITIONAL TREE REMOVAL MAY BE RECOMMENDED DURING DESIGN AND/OR CONSTRUCTION. IF ADDITIONAL TREE REMOVAL IS TO OCCUR, COMPLIANCE WITH TREE RETENTION REQUIREMENTS WILL BE MAINTAINED.



BRYCE D. HANSON  
CERTIFICATE NUMBER: PN 7554A  
EXPIRATION DATE: 06/30/22



GENERAL NOTES:

1. A CERTIFIED ARBORIST SHALL BE PRESENT DURING EXCAVATION ACTIVITIES WITHIN TREE PROTECTION ZONE OF PRESERVED TREES. SEE TREE PROTECTION NOTES ON SHEET P5.1 FOR MORE INFORMATION.
2. A CERTIFIED ARBORIST SHALL BE PRESENT DURING ALL TREE REMOVAL ACTIVITIES BEHIND THE TREE PROTECTION FENCE.
3. SEE SHEET P5.1 FOR TREE PROTECTION NOTES.
4. SEE SHEET P5.3–P5.5 FOR DETAILED INVENTORY TABLE.
5. TREE PROTECTION MEASURES SHALL BE INSTITUTED PRIOR TO ANY DEVELOPMENT ACTIVITIES, INCLUDING, BUT NOT LIMITED TO, CLEARING, GRADING, EXCAVATION OR DEMOLITION WORK, AND SHALL BE REMOVED ONLY AFTER COMPLETION OF ALL CONSTRUCTION ACTIVITY, INCLUDING LANDSCAPING AND IRRIGATION INSTALLATION. SEE TREE PROTECTION DETAIL ON SHEET P5.0.
6. TREE PROTECTION FENCING SHALL BE FLUSH WITH THE INITIAL UNDISTURBED GRADE.
7. NO CONSTRUCTION ACTIVITY SHALL OCCUR WITHIN THE TREE PROTECTION ZONE, INCLUDING, BUT NOT LIMITED TO, DUMPING OR STORAGE OF MATERIALS SUCH AS BUILDING SUPPLIES, SOIL, WASTE ITEMS OR PARKED VEHICLES OR EQUIPMENT.
8. NO EXCAVATION, TRENCHING, GRADING, ROOT PRUNING OR OTHER ACTIVITIES SHALL OCCUR WITHIN THE TREE PROTECTION ZONE UNLESS DIRECTED BY AN ARBORIST PRESENT ON-SITE AND APPROVED BY THE CITY.
9. NOT ALL TREES WERE SURVEYED AND/OR INSPECTED WITHIN THE CRITICAL AREAS. ONLY TREES ADJACENT TO THE PROPOSED DEVELOPMENT ACTIVITIES WERE INSPECTED AND INCLUDED WITHIN THE TREE SURVEY.
10. FOLLOWING CLEARING AND GRADING ACTIVITIES, A CERTIFIED ARBORIST SHALL INSPECT RETAINED TREES FOR POTENTIALLY HAZARDOUS TREE CONDITIONS. COORDINATION WITH THE CITY SHALL OCCUR PRIOR TO ANY ADDITIONAL TREE REMOVALS FOR HAZARD ABATEMENT.
11. EXISTING TREE UNITS RETAINED EXCEEDS THE TOTAL TREE UNITS REQUIRED BY THE TREE CODE. ADDITIONAL TREE REMOVAL MAY BE RECOMMENDED DURING DESIGN AND/OR CONSTRUCTION. IF ADDITIONAL TREE REMOVAL IS TO OCCUR, COMPLIANCE WITH TREE RETENTION REQUIREMENTS WILL BE MAINTAINED.

LEGEND

- EXISTING GROUND CONTOUR (2 FT)
- EXISTING GROUND CONTOUR (10 FT)
- FINISHED GRADE CONTOUR (2 FT)
- FINISHED GRADE CONTOUR (10 FT)
- EXISTING CONIFEROUS TREE
- EXISTING DECIDUOUS TREE
- TREE REMOVAL
- TREE PROTECTION/CONSTRUCTION FENCE  
(TREE PROTECTION AREA)
- OPTIMAL TREE PROTECTION ZONE  
(1–FT RADIUS PER 1-IN OF DBH)

SEE SHEET P5.1

SEE SHEET P5.0

EXISTING TREE UNITS RETAINED EXCEEDS THE TOTAL TREE UNITS REQUIRED BY THE TREE CODE. ADDITIONAL TREE REMOVAL MAY BE RECOMMENDED DURING DESIGN AND/OR CONSTRUCTION. IF ADDITIONAL TREE REMOVAL IS TO OCCUR, COMPLIANCE WITH TREE RETENTION REQUIREMENTS WILL BE MAINTAINED.

SEE SHEET P5.0

PRELIMINARY TREE PRESERVATION AND REMOVAL PLAN (NORTH)

CJ DENS SUBDIVISION  
CJ DENS LACAMAS II LLC  
CAMAS, WASHINGTON

PRELIMINARY  
NOT FOR  
CONSTRUCTION

|              |          |
|--------------|----------|
| JOB NUMBER:  | 5504     |
| DATE:        | 5/7/2021 |
| DESIGNED BY: | CJS      |
| DRAWN BY:    | BRK      |
| CHECKED BY:  | BDH      |

P5.2





| Detailed Tree Inventory for CJ Dens |                |                                            |                    |                                                                           |                  |                                                    |                     |  |  |
|-------------------------------------|----------------|--------------------------------------------|--------------------|---------------------------------------------------------------------------|------------------|----------------------------------------------------|---------------------|--|--|
| AKS JOB NO. 5504                    |                | Site Area = 43.90                          |                    | acres                                                                     |                  |                                                    |                     |  |  |
| AKS Reference #                     | Total DBH (in) | Tree Species Common Name (Scientific name) | Tree Units Initial | Condition/Comments                                                        | Windthrow Rating | Reason for Removal                                 | Tree Units Retained |  |  |
| 11084                               | 7              | Douglas-fir (Pseudotsuga menziesii)        | 0                  | Dead                                                                      | A                | Dead, immediate risk to pump station, future trail | 0                   |  |  |
| 11085                               | 30             | Douglas-fir (Pseudotsuga menziesii)        | 0                  | Off site, Unbalanced crown, broken branches, Poor live crown ratio        | B                |                                                    | 0                   |  |  |
| 11086                               | 34             | Douglas-fir (Pseudotsuga menziesii)        | 0                  | Off site, Unbalanced crown, broken branches, Poor live crown ratio        | B                |                                                    | 0                   |  |  |
| 11087                               | 10             | Douglas-fir (Pseudotsuga menziesii)        | 2                  | Poor live crown ratio, some branch dieback                                | B                |                                                    | 2                   |  |  |
| 11088                               | 11             | Bigleaf Maple (Acer macrophyllum)          | 0                  | Off site, Poor live crown ratio, broken branches                          | B                |                                                    | 0                   |  |  |
| 11089                               | 13             | Bigleaf Maple (Acer macrophyllum)          | 0                  | Off site, Deformed bole                                                   | B                |                                                    | 0                   |  |  |
| 11090                               | 14             | Douglas-fir (Pseudotsuga menziesii)        | 0                  | Off site, Codominant top with included bark, sparse canopy                | B                |                                                    | 0                   |  |  |
| 11091                               | 17             | Bigleaf Maple (Acer macrophyllum)          | 0                  | Off site, Unbalanced crown, some branch dieback                           | B                |                                                    | 0                   |  |  |
| 11092                               | 8              | Bigleaf Maple (Acer macrophyllum)          | 0                  | Off site, Healthy                                                         | C                |                                                    | 0                   |  |  |
| 11093                               | 12             | Bigleaf Maple (Acer macrophyllum)          | 0                  | Off site, Healthy                                                         | C                |                                                    | 0                   |  |  |
| 11094                               | 20, 22         | Douglas-fir (Pseudotsuga menziesii)        | 0                  | Off site, codominant base, deformed bole, lean, unbalanced crown          | B                |                                                    | 0                   |  |  |
| 11096                               | 12             | Bigleaf Maple (Acer macrophyllum)          | 0                  | Off site, dead                                                            | A                |                                                    | 0                   |  |  |
| 11097                               | 10             | Bigleaf Maple (Acer macrophyllum)          | 0                  | Off site, Broken branches with decay, dead branches in crown              | B                |                                                    | 0                   |  |  |
| 11098                               | 30             | Douglas-fir (Pseudotsuga menziesii)        | 0                  | Off site, dead                                                            | A                |                                                    | 0                   |  |  |
| 11099                               | 13             | Bigleaf Maple (Acer macrophyllum)          | 3                  | Bore holes, shifting bark                                                 | B                |                                                    | 3                   |  |  |
| 11100                               | 9              | Bigleaf Maple (Acer macrophyllum)          | 2                  | Healthy                                                                   | C                |                                                    | 2                   |  |  |
| 11101                               | 15             | Douglas-fir (Pseudotsuga menziesii)        | 4                  | Dead scaffold branches, sparse canopy                                     | B                |                                                    | 4                   |  |  |
| 11102                               | 24             | Douglas-fir (Pseudotsuga menziesii)        | 0                  | Off site, broken top                                                      | A                |                                                    | 0                   |  |  |
| 11103                               | 32             | Douglas-fir (Pseudotsuga menziesii)        | 0                  | Off site, poor live crown ratio, branch dieback                           | B                |                                                    | 0                   |  |  |
| 11104                               | 34             | Douglas-fir (Pseudotsuga menziesii)        | 13                 | Some dead branches in crown                                               | C                |                                                    | 13                  |  |  |
| 11105                               | 38             | Douglas-fir (Pseudotsuga menziesii)        | 0                  | Off site, unbalanced crown, sweep                                         | B                |                                                    | 0                   |  |  |
| 11106                               | 12             | Bigleaf Maple (Acer macrophyllum)          | 2                  | Healthy                                                                   | C                |                                                    | 2                   |  |  |
| 11107                               | 22             | Douglas-fir (Pseudotsuga menziesii)        | 7                  | Poor live crown ratio                                                     | B                |                                                    | 7                   |  |  |
| 11108                               | 36             | Douglas-fir (Pseudotsuga menziesii)        | 14                 | Healthy                                                                   | C                |                                                    | 14                  |  |  |
| 11109                               | 20             | Douglas-fir (Pseudotsuga menziesii)        | 6                  | Unbalanced crown                                                          | B                |                                                    | 6                   |  |  |
| 11110                               | 20             | Douglas-fir (Pseudotsuga menziesii)        | 6                  | Unbalanced crown, dead branches in crown, crown cleaning recommended      | B                |                                                    | 6                   |  |  |
| 11111                               | 9              | Douglas-fir (Pseudotsuga menziesii)        | 0                  | Off site, dead                                                            | A                |                                                    | 0                   |  |  |
| 11112                               | 16             | Douglas-fir (Pseudotsuga menziesii)        | 0                  | Off site, unbalanced crown                                                | B                |                                                    | 0                   |  |  |
| 11113                               | 16             | Douglas-fir (Pseudotsuga menziesii)        | 0                  | Off site, unbalanced crown, poor live crown ratio                         | B                |                                                    | 0                   |  |  |
| 11114                               | 20             | Douglas-fir (Pseudotsuga menziesii)        | 0                  | Off site, healthy                                                         | C                |                                                    | 0                   |  |  |
| 11115                               | 12             | Douglas-fir (Pseudotsuga menziesii)        | 0                  | Off site, suppressed, sparse canopy                                       | B                |                                                    | 0                   |  |  |
| 11116                               | 28             | Douglas-fir (Pseudotsuga menziesii)        | 0                  | Off site, healthy                                                         | C                |                                                    | 0                   |  |  |
| 11117                               | 20             | Douglas-fir (Pseudotsuga menziesii)        | 0                  | Off site, healthy                                                         | C                |                                                    | 0                   |  |  |
| 11118                               | 10             | Bigleaf Maple (Acer macrophyllum)          | 2                  | Healthy                                                                   | C                |                                                    | 2                   |  |  |
| 11119                               | 15             | Douglas-fir (Pseudotsuga menziesii)        | 4                  | Unbalanced crown                                                          | B                |                                                    | 4                   |  |  |
| 11120                               | 21             | Douglas-fir (Pseudotsuga menziesii)        | 7                  | Unbalanced crown                                                          | B                |                                                    | 7                   |  |  |
| 11121                               | 8              | Douglas-fir (Pseudotsuga menziesii)        | 2                  | Suppressed                                                                | C                |                                                    | 2                   |  |  |
| 11122                               | 16             | Douglas-fir (Pseudotsuga menziesii)        | 4                  | Sparse canopy, some branch dieback                                        | B                |                                                    | 4                   |  |  |
| 11123                               | 20             | Douglas-fir (Pseudotsuga menziesii)        | 2                  | Sparse canopy, some branch dieback                                        | B                |                                                    | 2                   |  |  |
| 11124                               | 12             | Douglas-fir (Pseudotsuga menziesii)        | 2                  | Sparse canopy, some branch dieback                                        | B                |                                                    | 2                   |  |  |
| 11125                               | 20             | Douglas-fir (Pseudotsuga menziesii)        | 6                  | Healthy                                                                   | C                |                                                    | 6                   |  |  |
| 11127                               | 6              | Douglas-fir (Pseudotsuga menziesii)        | 0                  | Dead                                                                      | A                |                                                    | 0                   |  |  |
| 11128                               | 8              | Douglas-fir (Pseudotsuga menziesii)        | 2                  | Suppressed, unbalanced crown                                              | B                |                                                    | 2                   |  |  |
| 11129                               | 17             | Douglas-fir (Pseudotsuga menziesii)        | 5                  | Dead branches in crown                                                    | C                |                                                    | 5                   |  |  |
| 11130                               | 28             | Douglas-fir (Pseudotsuga menziesii)        | 0                  | Off site, unbalanced crown                                                | B                |                                                    | 0                   |  |  |
| 11131                               | 20             | Douglas-fir (Pseudotsuga menziesii)        | 6                  | Unbalanced crown                                                          | B                |                                                    | 6                   |  |  |
| 11132                               | 14             | Douglas-fir (Pseudotsuga menziesii)        | 3                  | Sparse canopy, some branch dieback                                        | B                |                                                    | 3                   |  |  |
| 11133                               | 22             | Douglas-fir (Pseudotsuga menziesii)        | 7                  | Healthy                                                                   | C                |                                                    | 7                   |  |  |
| 11134                               | 16             | Douglas-fir (Pseudotsuga menziesii)        | 4                  | Healthy                                                                   | C                |                                                    | 4                   |  |  |
| 11135                               | 8, 18          | Douglas-fir (Pseudotsuga menziesii)        | 6                  | Codominant base                                                           | C                |                                                    | 6                   |  |  |
| 11137                               | 18, 14         | Douglas-fir (Pseudotsuga menziesii)        | 0                  | Off site, codominant base, unbalanced crown                               | B                |                                                    | 0                   |  |  |
| 11139                               | 10             | Douglas-fir (Pseudotsuga menziesii)        | 2                  | Poor live crown ratio                                                     | B                |                                                    | 2                   |  |  |
| 11140                               | 6              | Douglas-fir (Pseudotsuga menziesii)        | 0                  | Dead                                                                      | A                |                                                    | 0                   |  |  |
| 11141                               | 6              | Douglas-fir (Pseudotsuga menziesii)        | 2                  | Suppressed, sparse canopy, some branch dieback                            | B                |                                                    | 2                   |  |  |
| 11142                               | 6              | Douglas-fir (Pseudotsuga menziesii)        | 0                  | Dead                                                                      | A                |                                                    | 0                   |  |  |
| 11143                               | 6              | Douglas-fir (Pseudotsuga menziesii)        | 2                  | Suppressed, declining health                                              | A                |                                                    | 2                   |  |  |
| 11144                               | 13             | Douglas-fir (Pseudotsuga menziesii)        | 3                  | Healthy                                                                   | C                |                                                    | 3                   |  |  |
| 11145                               | 6              | Douglas-fir (Pseudotsuga menziesii)        | 2                  | Suppressed, sparse canopy                                                 | C                |                                                    | 2                   |  |  |
| 11146                               | 9              | Douglas-fir (Pseudotsuga menziesii)        | 2                  | Deformed top                                                              | B                |                                                    | 2                   |  |  |
| 11147                               | 8              | Douglas-fir (Pseudotsuga menziesii)        | 2                  | Suppressed, sparse canopy, some branch dieback                            | B                |                                                    | 2                   |  |  |
| 11148                               | 31             | Douglas-fir (Pseudotsuga menziesii)        | 12                 | Healthy                                                                   | C                | Impacted by proposed path grading                  | 0                   |  |  |
| 11149                               | 17             | Douglas-fir (Pseudotsuga menziesii)        | 5                  | Healthy                                                                   | C                |                                                    | 5                   |  |  |
| 11150                               | 11             | Douglas-fir (Pseudotsuga menziesii)        | 2                  | Dead scaffold branches, crown cleaning recommended                        | B                |                                                    | 2                   |  |  |
| 11151                               | 18             | Douglas-fir (Pseudotsuga menziesii)        | 5                  | Healthy                                                                   | C                |                                                    | 5                   |  |  |
| 11152                               | 11             | Douglas-fir (Pseudotsuga menziesii)        | 2                  | Healthy                                                                   | C                |                                                    | 2                   |  |  |
| 11153                               | 18             | Douglas-fir (Pseudotsuga menziesii)        | 5                  | Healthy                                                                   | C                |                                                    | 5                   |  |  |
| 11154                               | 12             | Bigleaf Maple (Acer macrophyllum)          | 2                  | Healthy                                                                   | C                |                                                    | 2                   |  |  |
| 11155                               | 23             | Douglas-fir (Pseudotsuga menziesii)        | 8                  | Poor live crown ratio                                                     | B                |                                                    | 8                   |  |  |
| 11156                               | 12             | Douglas-fir (Pseudotsuga menziesii)        | 2                  | Unbalanced crown, epicormic sprouts                                       | B                |                                                    | 2                   |  |  |
| 11157                               | 24             | Douglas-fir (Pseudotsuga menziesii)        | 8                  | Healthy                                                                   | C                |                                                    | 8                   |  |  |
| 11158                               | 12             | Douglas-fir (Pseudotsuga menziesii)        | 2                  | Healthy                                                                   | C                |                                                    | 2                   |  |  |
| 11159                               | 15             | Douglas-fir (Pseudotsuga menziesii)        | 4                  | Several large conks up bole                                               | A                |                                                    | 4                   |  |  |
| 11160                               | 15             | Bigleaf Maple (Acer macrophyllum)          | 4                  | Lean                                                                      | B                |                                                    | 4                   |  |  |
| 11161                               | 40             | Douglas-fir (Pseudotsuga menziesii)        | 16                 | Some bore holes                                                           | C                |                                                    | 16                  |  |  |
| 11162                               | 21             | Douglas-fir (Pseudotsuga menziesii)        | 7                  | Healthy                                                                   | C                |                                                    | 7                   |  |  |
| 11163                               | 10             | Douglas-fir (Pseudotsuga menziesii)        | 0                  | Off site, deformed top, some dead branches in crown                       | B                |                                                    | 0                   |  |  |
| 11164                               | 16             | Douglas-fir (Pseudotsuga menziesii)        | 4                  | Lean, sweep                                                               | B                |                                                    | 4                   |  |  |
| 11165                               | 16             | Douglas-fir (Pseudotsuga menziesii)        | 0                  | Off site, numerous conks up bole, recommend removal of city owned tree    | A                |                                                    | 0                   |  |  |
| 11166                               | 10             | Douglas-fir (Pseudotsuga menziesii)        | 0                  | Off site, healthy                                                         | C                |                                                    | 0                   |  |  |
| 11167                               | 7              | Douglas-fir (Pseudotsuga menziesii)        | 2                  | Sparse canopy                                                             | B                |                                                    | 2                   |  |  |
| 11168                               | 12             | Douglas-fir (Pseudotsuga menziesii)        | 0                  | Off site, healthy                                                         | C                |                                                    | 0                   |  |  |
| 11169                               | 18             | Douglas-fir (Pseudotsuga menziesii)        | 0                  | Off site, healthy                                                         | C                |                                                    | 0                   |  |  |
| 11170                               | 28             | Douglas-fir (Pseudotsuga menziesii)        | 10                 | Healthy                                                                   | C                |                                                    | 10                  |  |  |
| 11171                               | 12             | Bigleaf Maple (Acer macrophyllum)          | 2                  | Cavity with decay in base                                                 | B                |                                                    | 2                   |  |  |
| 11172                               | 18             | Douglas-fir (Pseudotsuga menziesii)        | 5                  | Healthy                                                                   | C                |                                                    | 5                   |  |  |
| 11173                               | 42             | Douglas-fir (Pseudotsuga menziesii)        | 17                 | Codominant top                                                            | B                |                                                    | 17                  |  |  |
| 11174                               | 11             | Bigleaf Maple (Acer macrophyllum)          | 0                  | Off site, healthy                                                         | C                |                                                    | 0                   |  |  |
| 11175                               | 14             | Douglas-fir (Pseudotsuga menziesii)        | 0                  | Off site, healthy                                                         | C                |                                                    | 0                   |  |  |
| 11176                               | 20             | Douglas-fir (Pseudotsuga menziesii)        | 0                  | Off site, healthy                                                         | C                |                                                    | 0                   |  |  |
| 11177                               | 13             | Douglas-fir (Pseudotsuga menziesii)        | 3                  | Healthy                                                                   | C                |                                                    | 3                   |  |  |
| 11178                               | 26             | Douglas-fir (Pseudotsuga menziesii)        | 0                  | Off site, suppressed                                                      | B                |                                                    | 0                   |  |  |
| 11179                               | 24             | Douglas-fir (Pseudotsuga menziesii)        | 0                  | Off site, unbalanced crown                                                | B                |                                                    | 0                   |  |  |
| 11180                               | 14             | Douglas-fir (Pseudotsuga menziesii)        | 0                  | Off site, unbalanced crown                                                | B                |                                                    | 0                   |  |  |
| 11181                               | 23             | Douglas-fir (Pseudotsuga menziesii)        | 0                  | Off site, unbalanced crown                                                | B                |                                                    | 0                   |  |  |
| 11182                               | 18             | Douglas-fir (Pseudotsuga menziesii)        | 0                  | Off site, healthy                                                         | C                |                                                    | 0                   |  |  |
| 11183                               | 8              | Douglas-fir (Pseudotsuga menziesii)        | 0                  | Off site, suppressed                                                      | B                |                                                    | 0                   |  |  |
| 11184                               | 14             | Douglas-fir (Pseudotsuga menziesii)        | 0                  | Off site, poor live crown ratio, unbalanced crown, dead branches in crown | B                |                                                    | 0                   |  |  |
| 11185                               | 14             | Douglas-fir (Pseudotsuga menziesii)        | 0                  | Off site, top lean, scars up bole                                         | B                |                                                    | 0                   |  |  |
| 11186                               | 8              | Douglas-fir (Pseudotsuga menziesii)        | 0                  | Off site, dead branches in crown                                          | C                |                                                    | 0                   |  |  |
| 11187                               | 30             | Douglas-fir (Pseudotsuga menziesii)        | 0                  | Off site, healthy                                                         | C                |                                                    | 0                   |  |  |
| 11188                               | 13             | Douglas-fir (Pseudotsuga menziesii)        | 0                  | Off site, healthy                                                         | C                |                                                    | 0                   |  |  |
| 11189                               | 22             | Douglas-fir (Pseudotsuga menziesii)        | 0                  | Off site, healthy                                                         | C                |                                                    | 0                   |  |  |
| 11190                               | 30             | Douglas-fir (Pseudotsuga menziesii)        | 0                  | Off site, healthy                                                         | C                |                                                    | 0                   |  |  |
| 11191                               | 26             | Douglas-fir (Pseudotsuga menziesii)        | 0                  | Off site, healthy                                                         | C                |                                                    | 0                   |  |  |
| 11192                               | 7              | Douglas-fir (Pseudotsuga menziesii)        | 0                  | Off site, healthy                                                         | C                |                                                    | 0                   |  |  |
| 11194                               | 26             | Douglas-fir (Pseudotsuga menziesii)        | 9                  | Large conks up bole, uneven canopy, poor live crown ratio                 | A                |                                                    | 9                   |  |  |
| 11195                               | 8              | Bigleaf Maple (Acer macrophyllum)          | 2                  | Lean                                                                      | B                |                                                    | 2                   |  |  |
| 11196                               | 36             | Douglas-fir (Pseudotsuga menziesii)        | 14                 | Poor live crown ratio, bore holes                                         | B                |                                                    | 14                  |  |  |
| 11197                               | 24             | Douglas-fir (Pseudotsuga menziesii)        | 8                  | Unbalanced crown                                                          | B                |                                                    | 8                   |  |  |
| 11198                               | 28             | Douglas-fir (Pseudotsuga menziesii)        | 0                  | Off site, lean, codominant top with included bark, deformed bole          | B                |                                                    | 0                   |  |  |
| 11199                               | 35             | Douglas-fir (Pseudotsuga menziesii)        | 14                 | Unbalanced crown                                                          | B                |                                                    | 14                  |  |  |
| 11200                               | 35             | Douglas-fir (Pseudotsuga menziesii)        | 0                  | Off site, unbalanced crown, Some branch dieback, bore holes               | B                |                                                    | 0                   |  |  |
| 11201                               | 22             | Douglas-fir (Pseudotsuga menziesii)        | 0                  | Dead                                                                      | A                |                                                    | 0                   |  |  |
| 11202                               | 28             | Douglas-fir (Pseudotsuga menziesii)        | 10                 | Poor live crown ratio, some dead branches in crown                        | B                |                                                    | 10                  |  |  |
| 11203                               | 18             | Douglas-fir (Pseudotsuga menziesii)        | 0                  | Off site, dead                                                            | A                |                                                    | 0                   |  |  |
| 11204                               | 28             | Douglas-fir (Pseudotsuga menziesii)        | 0                  | Off site, unbalanced crown                                                | B                |                                                    | 0                   |  |  |
| 11205                               | 28             | Douglas-fir (Pseudotsuga menziesii)        | 10                 | Poor live crown ratio, some dead branches in crown                        | B                |                                                    | 10                  |  |  |
| 11206                               | 13             | Bigleaf Maple (Acer macrophyllum)          | 3                  | Healthy                                                                   | C                |                                                    | 3                   |  |  |
| 11207                               | 8              | Bigleaf Maple (Acer macrophyllum)          | 0                  | Dead                                                                      | A                |                                                    | 0                   |  |  |
| 11208                               | 36             | Douglas-fir (Pseudotsuga menziesii)        | 14                 | Healthy                                                                   | C                |                                                    | 14                  |  |  |

| Detailed Tree Inventory for CJ Dens |                |                                               |                       |                                                                    |                     |                                                    |                        |  |  |
|-------------------------------------|----------------|-----------------------------------------------|-----------------------|--------------------------------------------------------------------|---------------------|----------------------------------------------------|------------------------|--|--|
| AKS JOB NO. 5504                    |                | Site Area = 43.90                             |                       | acres                                                              |                     |                                                    |                        |  |  |
| AKS Reference #                     | Total DBH (In) | Tree Species<br>Common Name (Scientific name) | Tree Units<br>Initial | Condition/Comments                                                 | Windthrow<br>Rating | Reason for Removal                                 | Tree Units<br>Retained |  |  |
| 11209                               | 13             | Douglas-fir (Pseudotsuga menziesii)           | 3                     | Healthy                                                            | C                   |                                                    | 3                      |  |  |
| 11210                               | 10             | Douglas-fir (Pseudotsuga menziesii)           | 2                     | Healthy                                                            | C                   |                                                    | 2                      |  |  |
| 11211                               | 30             | Douglas-fir (Pseudotsuga menziesii)           | 11                    | Poor live crown ratio                                              | B                   |                                                    | 11                     |  |  |
| 11212                               | 20             | Bigleaf Maple (Acer macrophyllum)             | 6                     | Deformed bole                                                      | B                   |                                                    | 6                      |  |  |
| 11213                               | 20             | Douglas-fir (Pseudotsuga menziesii)           | 6                     | Unbalanced crown                                                   | B                   |                                                    | 6                      |  |  |
| 11214                               | 12             | Bigleaf Maple (Acer macrophyllum)             | 2                     | Lean                                                               | B                   |                                                    | 2                      |  |  |
| 11215                               | 16             | Douglas-fir (Pseudotsuga menziesii)           | 4                     | Cavity with decay, some branch dieback                             | B                   |                                                    | 4                      |  |  |
| 11216                               | 41             | Douglas-fir (Pseudotsuga menziesii)           | 17                    | Unbalanced crown                                                   | B                   |                                                    | 17                     |  |  |
| 11217                               | 28             | Douglas-fir (Pseudotsuga menziesii)           | 10                    | Poor live crown ratio                                              | B                   |                                                    | 10                     |  |  |
| 11218                               | 17             | Douglas-fir (Pseudotsuga menziesii)           | 5                     | Suppressed                                                         | C                   |                                                    | 5                      |  |  |
| 11223                               | 34             | Douglas-fir (Pseudotsuga menziesii)           | 13                    | Healthy                                                            | C                   |                                                    | 13                     |  |  |
| 11224                               | 38             | Douglas-fir (Pseudotsuga menziesii)           | 15                    | Healthy                                                            | C                   |                                                    | 15                     |  |  |
| 11225                               | 8              | Douglas-fir (Pseudotsuga menziesii)           | 2                     | Sweep, codominant top                                              | B                   |                                                    | 2                      |  |  |
| 11226                               | 6,7,10         | Bigleaf Maple (Acer macrophyllum)             | 3                     | Dead codominant stems, scars, sparse canopy, branch dieback        | B                   | Located within proposed road grading               | 0                      |  |  |
| 11227                               | 6              | Bigleaf Maple (Acer macrophyllum)             | 2                     | Broken branches with decay, codominant top                         | B                   | Located within proposed road grading               | 0                      |  |  |
| 11228                               | 12             | Bigleaf Maple (Acer macrophyllum)             | 2                     | Healthy                                                            | C                   | Located within proposed road grading               | 0                      |  |  |
| 11229                               | 16             | Douglas-fir (Pseudotsuga menziesii)           | 4                     | Crooked bole, poor live crown ratio, branch dieback                | B                   | Located within proposed road grading               | 0                      |  |  |
| 11230                               | 10             | Douglas-fir (Pseudotsuga menziesii)           | 2                     | Sparse canopy                                                      | B                   | Located within proposed road grading               | 0                      |  |  |
| 11231                               | 12             | Douglas-fir (Pseudotsuga menziesii)           | 0                     | Dead                                                               | A                   | Dead, Located within proposed road grading         | 0                      |  |  |
| 11232                               | 12             | Bigleaf Maple (Acer macrophyllum)             | 2                     | Decaying foliage, sparse canopy                                    | B                   | Located within proposed road grading               | 0                      |  |  |
| 11233                               | 9              | Bigleaf Maple (Acer macrophyllum)             | 2                     | Lean (S)                                                           | B                   | Located within proposed road grading               | 0                      |  |  |
| 11234                               | 11             | Bigleaf Maple (Acer macrophyllum)             | 2                     | Healthy                                                            | C                   | Located within proposed road grading               | 0                      |  |  |
| 11235                               | 36             | Douglas-fir (Pseudotsuga menziesii)           | 0                     | Off site, healthy                                                  | C                   | Located within proposed road grading               | 0                      |  |  |
| 11236                               | 24             | Douglas-fir (Pseudotsuga menziesii)           | 8                     | Healthy                                                            | C                   | Located within proposed road grading               | 0                      |  |  |
| 11237                               | 34             | Douglas-fir (Pseudotsuga menziesii)           | 13                    | Poor live crown ratio, dead scaffold branches                      | B                   | Located within proposed road grading               | 0                      |  |  |
| 11238                               | 17             | Douglas-fir (Pseudotsuga menziesii)           | 0                     | Off site, healthy                                                  | C                   | Located within proposed road grading               | 0                      |  |  |
| 11239                               | 27             | Douglas-fir (Pseudotsuga menziesii)           | 0                     | Off site, poor live crown ratio, unbalanced crown                  | B                   | Located within proposed road grading               | 0                      |  |  |
| 11240                               | 15             | Douglas-fir (Pseudotsuga menziesii)           | 0                     | Off site, sparse canopy, unbalanced crown                          | B                   | Located within proposed road grading               | 0                      |  |  |
| 11241                               | 17             | Douglas-fir (Pseudotsuga menziesii)           | 5                     | Healthy                                                            | C                   | Located within proposed road grading               | 0                      |  |  |
| 11242                               | 22             | Douglas-fir (Pseudotsuga menziesii)           | 7                     | Healthy                                                            | C                   | Located within proposed road grading               | 0                      |  |  |
| 11243                               | 50             | Douglas-fir (Pseudotsuga menziesii)           | 0                     | Off site, bore holes, broken branches                              | C                   | Located within proposed road grading               | 0                      |  |  |
| 11244                               | 36             | Douglas-fir (Pseudotsuga menziesii)           | 14                    | Healthy                                                            | C                   | Located within proposed road grading               | 0                      |  |  |
| 11245                               | 7              | Grand Fir (Abies grandis)                     | 0                     | Off site, healthy                                                  | C                   | Located within proposed road grading               | 0                      |  |  |
| 11246                               | 12             | Douglas-fir (Pseudotsuga menziesii)           | 0                     | Dead                                                               | A                   | Dead, Road grading greatly impacts root zone       | 0                      |  |  |
| 11247                               | 8              | Douglas-fir (Pseudotsuga menziesii)           | 0                     | Dead                                                               | A                   | Dead, Road grading greatly impacts root zone       | 0                      |  |  |
| 11248                               | 37             | Douglas-fir (Pseudotsuga menziesii)           | 15                    | Unbalanced crown                                                   | B                   | Road grading greatly impacts root zone             | 0                      |  |  |
| 11249                               | 12             | Bigleaf Maple (Acer macrophyllum)             | 2                     | Healthy                                                            | C                   | Road grading greatly impacts root zone             | 0                      |  |  |
| 11250                               | 18             | Grand Fir (Abies grandis)                     | 0                     | Dead                                                               | A                   | Dead, Road grading greatly impacts root zone       | 0                      |  |  |
| 11251                               | 28             | Douglas-fir (Pseudotsuga menziesii)           | 0                     | Off site, unbalanced crown                                         | B                   | Road grading greatly impacts root zone             | 0                      |  |  |
| 11252                               | 30             | Douglas-fir (Pseudotsuga menziesii)           | 11                    | Poor live crown ratio, some branch dieback                         | B                   | Road grading greatly impacts root zone             | 0                      |  |  |
| 11253                               | 7              | Bigleaf Maple (Acer macrophyllum)             | 2                     | Sweep, lean (S)                                                    | B                   | Road grading greatly impacts root zone             | 0                      |  |  |
| 11254                               | 12             | Bigleaf Maple (Acer macrophyllum)             | 2                     | Poor live crown ratio                                              | B                   | Road grading greatly impacts root zone             | 0                      |  |  |
| 11255                               | 8,8            | Bigleaf Maple (Acer macrophyllum)             | 2                     | Cavity with decay, top lean (S), codominant base                   | B                   | Road grading greatly impacts root zone             | 2                      |  |  |
| 11256                               | 20             | Douglas-fir (Pseudotsuga menziesii)           | 6                     | Sparse canopy                                                      | B                   |                                                    | 6                      |  |  |
| 11257                               | 22             | Douglas-fir (Pseudotsuga menziesii)           | 0                     | Off site, conks up bole, branch die back, sparse canopy            | A                   |                                                    | 0                      |  |  |
| 11258                               | 15             | Douglas-fir (Pseudotsuga menziesii)           | 4                     | Poor live crown ratio                                              | B                   |                                                    | 4                      |  |  |
| 11259                               | 15             | Douglas-fir (Pseudotsuga menziesii)           | 0                     | Off site, sparse canopy, branch dieback                            | B                   |                                                    | 0                      |  |  |
| 11260                               | 24             | Douglas-fir (Pseudotsuga menziesii)           | 0                     | Off site, healthy                                                  | C                   |                                                    | 0                      |  |  |
| 11261                               | 30             | Douglas-fir (Pseudotsuga menziesii)           | 0                     | Off site, healthy                                                  | C                   |                                                    | 0                      |  |  |
| 11262                               | 30             | Douglas-fir (Pseudotsuga menziesii)           | 0                     | Off site, healthy                                                  | C                   |                                                    | 0                      |  |  |
| 11264                               | 26             | Douglas-fir (Pseudotsuga menziesii)           | 0                     | Off site, healthy                                                  | C                   |                                                    | 0                      |  |  |
| 11265                               | 32             | Douglas-fir (Pseudotsuga menziesii)           | 0                     | Off site, healthy                                                  | C                   |                                                    | 0                      |  |  |
| 11266                               | 13             | Douglas-fir (Pseudotsuga menziesii)           | 0                     | Off site, healthy                                                  | C                   |                                                    | 0                      |  |  |
| 11267                               | 32             | Douglas-fir (Pseudotsuga menziesii)           | 12                    | Healthy                                                            | C                   |                                                    | 12                     |  |  |
| 11268                               | 10             | Douglas-fir (Pseudotsuga menziesii)           | 2                     | Healthy                                                            | C                   |                                                    | 2                      |  |  |
| 11269                               | 18             | Douglas-fir (Pseudotsuga menziesii)           | 5                     | Healthy                                                            | C                   |                                                    | 5                      |  |  |
| 11270                               | 30             | Douglas-fir (Pseudotsuga menziesii)           | 0                     | Off site, healthy                                                  | C                   |                                                    | 0                      |  |  |
| 11271                               | 28             | Douglas-fir (Pseudotsuga menziesii)           | 10                    | Healthy                                                            | C                   |                                                    | 10                     |  |  |
| 11272                               | 21             | Douglas-fir (Pseudotsuga menziesii)           | 7                     | Broken scaffold branches                                           | C                   |                                                    | 7                      |  |  |
| 11273                               | 9              | Douglas-fir (Pseudotsuga menziesii)           | 2                     | Deformed bole, poor live crown ratio                               | B                   | Impacted by proposed path grading                  | 0                      |  |  |
| 11274                               | 24             | Douglas-fir (Pseudotsuga menziesii)           | 0                     | Off site, healthy                                                  | C                   |                                                    | 0                      |  |  |
| 11275                               | 10             | Bigleaf Maple (Acer macrophyllum)             | 0                     | Dead                                                               | A                   | Dead, Impacted by proposed path grading            | 0                      |  |  |
| 11276                               | 6              | Douglas-fir (Pseudotsuga menziesii)           | 2                     | Suppressed                                                         | C                   |                                                    | 2                      |  |  |
| 11277                               | 12             | Douglas-fir (Pseudotsuga menziesii)           | 2                     | Healthy                                                            | C                   |                                                    | 2                      |  |  |
| 11278                               | 18             | Douglas-fir (Pseudotsuga menziesii)           | 0                     | Off site, unbalanced crown                                         | B                   |                                                    | 0                      |  |  |
| 11279                               | 20             | Douglas-fir (Pseudotsuga menziesii)           | 6                     | Broken branches, poor live crown ratio                             | B                   |                                                    | 6                      |  |  |
| 11280                               | 18             | Douglas-fir (Pseudotsuga menziesii)           | 5                     | Healthy                                                            | C                   |                                                    | 5                      |  |  |
| 11282                               | 23             | Douglas-fir (Pseudotsuga menziesii)           | 8                     | Healthy                                                            | C                   |                                                    | 8                      |  |  |
| 11283                               | 25             | Douglas-fir (Pseudotsuga menziesii)           | 9                     | Healthy                                                            | C                   |                                                    | 9                      |  |  |
| 11284                               | 23             | Douglas-fir (Pseudotsuga menziesii)           | 8                     | Deformed bole                                                      | B                   |                                                    | 8                      |  |  |
| 11285                               | 25             | Douglas-fir (Pseudotsuga menziesii)           | 0                     | Off site, healthy                                                  | C                   |                                                    | 0                      |  |  |
| 11286                               | 23             | Douglas-fir (Pseudotsuga menziesii)           | 0                     | Off site, healthy                                                  | C                   |                                                    | 0                      |  |  |
| 11287                               | 20             | Douglas-fir (Pseudotsuga menziesii)           | 6                     | Healthy                                                            | C                   | Impacted by proposed path grading                  | 0                      |  |  |
| 11288                               | 12             | Douglas-fir (Pseudotsuga menziesii)           | 2                     | Healthy                                                            | C                   |                                                    | 2                      |  |  |
| 11289                               | 8              | Bigleaf Maple (Acer macrophyllum)             | 2                     | Healthy                                                            | C                   | Impacted by proposed path grading                  | 0                      |  |  |
| 11290                               | 30             | Douglas-fir (Pseudotsuga menziesii)           | 11                    | Healthy                                                            | C                   |                                                    | 11                     |  |  |
| 11291                               | 25             | Douglas-fir (Pseudotsuga menziesii)           | 9                     | Healthy                                                            | C                   |                                                    | 9                      |  |  |
| 11292                               | 8              | Douglas-fir (Pseudotsuga menziesii)           | 2                     | Healthy                                                            | C                   |                                                    | 2                      |  |  |
| 11293                               | 20             | Douglas-fir (Pseudotsuga menziesii)           | 6                     | Healthy                                                            | C                   | Impacted by proposed path grading                  | 0                      |  |  |
| 11294                               | 36             | Douglas-fir (Pseudotsuga menziesii)           | 14                    | Broken top with weak leaders, significant decay                    | A                   | Poor Health, impacted by proposed path grading     | 0                      |  |  |
| 11295                               | 25             | Douglas-fir (Pseudotsuga menziesii)           | 9                     | Healthy                                                            | C                   | Impacted by proposed path grading                  | 0                      |  |  |
| 11296                               | 14             | Douglas-fir (Pseudotsuga menziesii)           | 3                     | Healthy                                                            | C                   |                                                    | 3                      |  |  |
| 11297                               | 10             | Douglas-fir (Pseudotsuga menziesii)           | 2                     | Healthy                                                            | C                   |                                                    | 2                      |  |  |
| 11298                               | 7              | Bigleaf Maple (Acer macrophyllum)             | 2                     | Sparse canopy                                                      | B                   |                                                    | 2                      |  |  |
| 11300                               | 6,12           | Bigleaf Maple (Acer macrophyllum)             | 3                     | Dead scaffold branches, machete damage, crown cleaning recommended | B                   |                                                    | 3                      |  |  |
| 11301                               | 16             | Douglas-fir (Pseudotsuga menziesii)           | 4                     | Healthy                                                            | C                   |                                                    | 4                      |  |  |
| 11302                               | 14             | Bigleaf Maple (Acer macrophyllum)             | 3                     | Dead scaffold branches, several cavities with decay                | C                   |                                                    | 3                      |  |  |
| 11303                               | 6              | Bigleaf Maple (Acer macrophyllum)             | 2                     | Healthy                                                            | C                   |                                                    | 2                      |  |  |
| 11304                               | 7              | Bigleaf Maple (Acer macrophyllum)             | 2                     | Dead scaffold branch                                               | C                   |                                                    | 2                      |  |  |
| 11305                               | 8,10           | Bigleaf Maple (Acer macrophyllum)             | 3                     | Dead scaffold branch                                               | C                   |                                                    | 3                      |  |  |
| 11306                               | 6,6,6,6        | Pacific Serviceberry (Amelanchier alnifolia)  | 2                     | Healthy                                                            | C                   |                                                    | 2                      |  |  |
| 11307                               | 7,9            | Bigleaf Maple (Acer macrophyllum)             | 2                     | Several large cavities with decay                                  | B                   |                                                    | 2                      |  |  |
| 11308                               | 8,10           | Bigleaf Maple (Acer macrophyllum)             | 2                     | Healthy                                                            | C                   |                                                    | 2                      |  |  |
| 11309                               | 7              | Bigleaf Maple (Acer macrophyllum)             | 2                     | Deformed bole                                                      | B                   |                                                    | 2                      |  |  |
| 11310                               | 8              | Bigleaf Maple (Acer macrophyllum)             | 2                     | Healthy                                                            | C                   |                                                    | 2                      |  |  |
| 11311                               | 6              | Bigleaf Maple (Acer macrophyllum)             | 2                     | Healthy                                                            | C                   |                                                    | 2                      |  |  |
| 11312                               | 10             | Bigleaf Maple (Acer macrophyllum)             | 2                     | Healthy                                                            | C                   |                                                    | 2                      |  |  |
| 11313                               | 6,6            | Bigleaf Maple (Acer macrophyllum)             | 2                     | Dead codominant stem                                               | B                   |                                                    | 2                      |  |  |
| 11314                               | 8,8,9          | Bigleaf Maple (Acer macrophyllum)             | 3                     | Codominant base with included bark, lean (S)                       | B                   |                                                    | 3                      |  |  |
| 11315                               | 6              | Bigleaf Maple (Acer macrophyllum)             | 2                     | Healthy                                                            | C                   |                                                    | 2                      |  |  |
| 11316                               | 7              | Bigleaf Maple (Acer macrophyllum)             | 2                     | Lean (S)                                                           | B                   |                                                    | 2                      |  |  |
| 11317                               | 7              | Bigleaf Maple (Acer macrophyllum)             | 2                     | Sparse canopy, dead scaffold branches                              | B                   |                                                    | 2                      |  |  |
| 11318                               | 6              | Bigleaf Maple (Acer macrophyllum)             | 2                     | Healthy                                                            | C                   |                                                    | 2                      |  |  |
| 11319                               | 8              | Bigleaf Maple (Acer macrophyllum)             | 2                     | Healthy                                                            | C                   |                                                    | 2                      |  |  |
| 11320                               | 7,7,8          | Sweet Cherry (Prunus avium)                   | 3                     | Codominant base, lean (S), crooked bole                            | B                   |                                                    | 3                      |  |  |
| 11321                               | 7              | Bigleaf Maple (Acer macrophyllum)             | 2                     | Healthy                                                            | C                   |                                                    | 2                      |  |  |
| 11320                               | 14             | Douglas-fir (Pseudotsuga menziesii)           | 3                     | Unbalanced crown, dead branches in crown                           | B                   |                                                    | 3                      |  |  |
| 11322                               | 14             | Coniferous                                    | 3                     | Not Evaluated by an Arborist                                       | -                   | Lot grading greatly impacts root zone              | 0                      |  |  |
| 11323                               | 8              | Deciduous                                     | 2                     | Not Evaluated by an Arborist                                       | -                   | Lot grading greatly impacts root zone              | 0                      |  |  |
| 11324                               | 9              | Coniferous                                    | 2                     | Not Evaluated by an Arborist                                       | -                   | Lot grading greatly impacts root zone              | 0                      |  |  |
| 11326                               | 12,12,6,7      | Deciduous                                     | 2                     | Not Evaluated by an Arborist                                       | -                   |                                                    | 2                      |  |  |
| 11239                               | 16             | Douglas-fir (Pseudotsuga menziesii)           | 0                     | Off site, Poor Health                                              | A                   |                                                    | 0                      |  |  |
| 11240                               | 7              | Douglas-fir (Pseudotsuga menziesii)           | 0                     | Off site, Poor Health                                              | A                   |                                                    | 0                      |  |  |
| 11241                               | 11             | Douglas-fir (Pseudotsuga menziesii)           | 0                     | Off site, Poor Health                                              | A                   |                                                    | 0                      |  |  |
| 11242                               | 12             | Douglas-fir (Pseudotsuga menziesii)           | 0                     | Off site, Poor Health                                              | A                   |                                                    | 0                      |  |  |
| 11244                               | 12             | Douglas-fir (Pseudotsuga menziesii)           | 2                     | Poor health                                                        | A                   | Poor Health, Lot grading greatly impacts root zone | 0                      |  |  |
| 11245                               | 6              | Douglas-fir (Pseudotsuga menziesii)           | 2                     | Poor health                                                        | A                   | Poor Health, Lot grading greatly impacts root zone | 0                      |  |  |
| 11246                               | 12             | Douglas-fir (Pseudotsuga menziesii)           | 2                     | Poor health                                                        | A                   | Poor Health, Lot grading greatly impacts root zone | 0                      |  |  |
| 11247                               | 12             | Douglas-fir (Pseudotsuga menziesii)           | 2                     | Poor health                                                        | A                   | Poor Health, Lot grading greatly impacts root zone | 0                      |  |  |
| 11248                               | 10             | Douglas-fir (Pseudotsuga menziesii)           | 2                     | Poor health                                                        | A                   | Poor Health, Lot grading greatly impacts root zone | 0                      |  |  |



| Detailed Tree Inventory for CJ Dens |                    |                                               |                    |                                                                                    |                  |                                                    |                     |  |
|-------------------------------------|--------------------|-----------------------------------------------|--------------------|------------------------------------------------------------------------------------|------------------|----------------------------------------------------|---------------------|--|
| AKS JOB NO. 5504                    |                    | Site Area = 43.90                             |                    | acres                                                                              |                  |                                                    |                     |  |
| AKS Reference #                     | Total DBH (In)     | Tree Species<br>Common Name (Scientific name) | Tree Units Initial | Condition/Comments                                                                 | Windthrow Rating | Reason for Removal                                 | Tree Units Retained |  |
| 12151                               | 6                  | Douglas-fir (Pseudotsuga menziesii)           | 2                  | Poor health                                                                        | A                | Poor Health, Lot grading greatly impacts root zone | 0                   |  |
| 12152                               | 14                 | Douglas-fir (Pseudotsuga menziesii)           | 3                  | Poor health                                                                        | A                | Poor Health, Lot grading greatly impacts root zone | 0                   |  |
| 12153                               | 14                 | Douglas-fir (Pseudotsuga menziesii)           | 3                  | Poor health                                                                        | A                | Poor Health, Lot grading greatly impacts root zone | 0                   |  |
| 12157                               | 10                 | Douglas-fir (Pseudotsuga menziesii)           | 3                  | Poor health                                                                        | A                | Poor Health, Lot grading greatly impacts root zone | 0                   |  |
| 12158                               | 13                 | Douglas-fir (Pseudotsuga menziesii)           | 3                  | Poor health                                                                        | A                | Poor Health, Lot grading greatly impacts root zone | 0                   |  |
| 12159                               | 12                 | Douglas-fir (Pseudotsuga menziesii)           | 2                  | Poor health                                                                        | A                | Poor Health, Lot grading greatly impacts root zone | 0                   |  |
| 12160                               | 12                 | Douglas-fir (Pseudotsuga menziesii)           | 2                  | Poor health                                                                        | A                | Poor Health, Lot grading greatly impacts root zone | 0                   |  |
| 12161                               | 12                 | Douglas-fir (Pseudotsuga menziesii)           | 2                  | Poor health                                                                        | A                | Poor Health, Lot grading greatly impacts root zone | 0                   |  |
| 12162                               | 14                 | Douglas-fir (Pseudotsuga menziesii)           | 3                  | Poor health                                                                        | A                | Poor Health, Lot grading greatly impacts root zone | 0                   |  |
| 12166                               | 12                 | Douglas-fir (Pseudotsuga menziesii)           | 2                  | Poor health                                                                        | A                | Poor Health, Lot grading greatly impacts root zone | 0                   |  |
| 12169                               | 10                 | Douglas-fir (Pseudotsuga menziesii)           | 0                  | Poor Health, located in Critical Area Tract S                                      | A                |                                                    | 0                   |  |
| 12170                               | 18                 | Douglas-fir (Pseudotsuga menziesii)           | 0                  | Poor Health, located in Critical Area Tract S                                      | A                |                                                    | 0                   |  |
| 12171                               | 12                 | Douglas-fir (Pseudotsuga menziesii)           | 0                  | Poor Health, located in Critical Area Tract S                                      | A                |                                                    | 0                   |  |
| 12172                               | 12                 | Douglas-fir (Pseudotsuga menziesii)           | 0                  | Poor Health, located in Critical Area Tract S                                      | A                |                                                    | 0                   |  |
| 12173                               | 12                 | Douglas-fir (Pseudotsuga menziesii)           | 0                  | Poor Health, located in Critical Area Tract S                                      | A                |                                                    | 0                   |  |
| 12174                               | 14                 | Douglas-fir (Pseudotsuga menziesii)           | 0                  | Poor Health, located in Critical Area Tract S                                      | A                |                                                    | 0                   |  |
| 12175                               | 12                 | Douglas-fir (Pseudotsuga menziesii)           | 0                  | Poor Health, located in Critical Area Tract S                                      | A                |                                                    | 0                   |  |
| 12176                               | 12                 | Douglas-fir (Pseudotsuga menziesii)           | 0                  | Poor Health, located in Critical Area Tract S                                      | A                |                                                    | 0                   |  |
| 12182                               | 10                 | Douglas-fir (Pseudotsuga menziesii)           | 0                  | Poor Health, located in Critical Area Tract S                                      | A                |                                                    | 0                   |  |
| 12183                               | 13                 | Douglas-fir (Pseudotsuga menziesii)           | 0                  | Poor Health, located in Critical Area Tract S                                      | A                |                                                    | 0                   |  |
| 12184                               | 11                 | Douglas-fir (Pseudotsuga menziesii)           | 0                  | Poor Health, located in Critical Area Tract S                                      | A                |                                                    | 0                   |  |
| 12185                               | 11                 | Douglas-fir (Pseudotsuga menziesii)           | 2                  | Poor health                                                                        | A                | Poor Health, Lot grading greatly impacts root zone | 0                   |  |
| 12186                               | 12                 | Douglas-fir (Pseudotsuga menziesii)           | 2                  | Poor health                                                                        | A                | Poor Health, Lot grading greatly impacts root zone | 0                   |  |
| 12187                               | 14                 | Douglas-fir (Pseudotsuga menziesii)           | 3                  | Poor health                                                                        | A                | Poor Health, Lot grading greatly impacts root zone | 0                   |  |
| 12188                               | 14                 | Douglas-fir (Pseudotsuga menziesii)           | 3                  | Poor health                                                                        | A                | Poor Health, Lot grading greatly impacts root zone | 0                   |  |
| 12189                               | 9                  | Douglas-fir (Pseudotsuga menziesii)           | 2                  | Poor health                                                                        | A                | Poor Health, Lot grading greatly impacts root zone | 0                   |  |
| 12190                               | 9                  | Douglas-fir (Pseudotsuga menziesii)           | 0                  | Poor Health, located in Critical Area Tract S                                      | A                |                                                    | 0                   |  |
| 12194                               | 12                 | Red Alder (Alnus rubra)                       | 0                  | Poor Health, located in Critical Area Tract S                                      | A                |                                                    | 0                   |  |
| 12197                               | 16                 | Douglas-fir (Pseudotsuga menziesii)           | 4                  | Poor health                                                                        | A                | Poor Health, Lot grading greatly impacts root zone | 0                   |  |
| 12200                               | 20                 | Douglas-fir (Pseudotsuga menziesii)           | 0                  | Poor Health, located in Critical Area Tract S                                      | A                |                                                    | 0                   |  |
| 12201                               | 20                 | Douglas-fir (Pseudotsuga menziesii)           | 0                  | Poor Health, located in Critical Area Tract S                                      | A                |                                                    | 0                   |  |
| 12204                               | 12,10              | Red Alder (Alnus rubra)                       | 0                  | Poor Health, located in Critical Area Tract S                                      | A                |                                                    | 0                   |  |
| 12205                               | 12                 | Red Alder (Alnus rubra)                       | 0                  | Poor Health, located in Critical Area Tract S                                      | A                |                                                    | 0                   |  |
| 12206                               | 9                  | Douglas-fir (Pseudotsuga menziesii)           | 0                  | Poor Health, located in Critical Area Tract S                                      | A                |                                                    | 0                   |  |
| 12207                               | 10                 | Red Alder (Alnus rubra)                       | 0                  | Poor Health, located in Critical Area Tract S                                      | A                |                                                    | 0                   |  |
| 12209                               | 9                  | Red Alder (Alnus rubra)                       | 0                  | Poor Health, located in Critical Area Tract S                                      | A                |                                                    | 0                   |  |
| 12210                               | 11                 | Bigleaf Maple (Acer macrophyllum)             | 0                  | Poor Health, located in Critical Area Tract S                                      | A                |                                                    | 0                   |  |
| 12211                               | 14                 | Douglas-fir (Pseudotsuga menziesii)           | 0                  | Poor Health, located in Critical Area Tract S                                      | A                |                                                    | 0                   |  |
| 12214                               | 16                 | Douglas-fir (Pseudotsuga menziesii)           | 0                  | Poor Health, located in Critical Area Tract S                                      | A                |                                                    | 0                   |  |
| 12215                               | 12                 | Douglas-fir (Pseudotsuga menziesii)           | 0                  | Poor Health, located in Critical Area Tract S                                      | A                |                                                    | 0                   |  |
| 12216                               | 12                 | Douglas-fir (Pseudotsuga menziesii)           | 0                  | Poor Health, located in Critical Area Tract S                                      | A                |                                                    | 0                   |  |
| 12217                               | 8                  | Red Alder (Alnus rubra)                       | 0                  | Poor Health, located in Critical Area Tract S                                      | A                |                                                    | 0                   |  |
| 12218                               | 8,6,6              | Red Alder (Alnus rubra)                       | 0                  | Poor Health, located in Critical Area Tract S                                      | A                |                                                    | 0                   |  |
| 12219                               | 23                 | Douglas-fir (Pseudotsuga menziesii)           | 0                  | Poor Health, located in Critical Area Tract S                                      | A                |                                                    | 0                   |  |
| 12220                               | 18                 | Douglas-fir (Pseudotsuga menziesii)           | 0                  | Poor Health, located in Critical Area Tract S                                      | A                |                                                    | 0                   |  |
| 12221                               | 14                 | Red Alder (Alnus rubra)                       | 0                  | Poor Health, located in Critical Area Tract S                                      | A                |                                                    | 0                   |  |
| 12222                               | 12,12              | Red Alder (Alnus rubra)                       | 0                  | Poor Health, located in Critical Area Tract S                                      | A                |                                                    | 0                   |  |
| 12223                               | 12                 | Red Alder (Alnus rubra)                       | 0                  | Poor Health, located in Critical Area Tract S                                      | A                |                                                    | 0                   |  |
| 12224                               | 8                  | Red Alder (Alnus rubra)                       | 0                  | Poor Health, located in Critical Area Tract S                                      | A                |                                                    | 0                   |  |
| 12225                               | 8                  | Red Alder (Alnus rubra)                       | 0                  | Poor Health, located in Critical Area Tract S                                      | A                |                                                    | 0                   |  |
| 12226                               | 6                  | Red Alder (Alnus rubra)                       | 0                  | Poor Health, located in Critical Area Tract S                                      | A                |                                                    | 0                   |  |
| 12227                               | 10,10,8,8          | Red Alder (Alnus rubra)                       | 0                  | Poor Health, located in Critical Area Tract S                                      | A                |                                                    | 0                   |  |
| 12228                               | 12                 | Red Alder (Alnus rubra)                       | 0                  | Poor Health, located in Critical Area Tract S                                      | A                |                                                    | 0                   |  |
| 12229                               | 12,10,10           | Red Alder (Alnus rubra)                       | 0                  | Poor Health, located in Critical Area Tract S                                      | A                |                                                    | 0                   |  |
| 12230                               | 12,8               | Red Alder (Alnus rubra)                       | 0                  | Poor Health, located in Critical Area Tract S                                      | A                |                                                    | 0                   |  |
| 12233                               | 27,8,7,7           | Bigleaf Maple (Acer macrophyllum)             | 11                 |                                                                                    | C                | Located within proposed road grading               | 0                   |  |
| 12234                               | 14                 | Douglas-fir (Pseudotsuga menziesii)           | 0                  | Off site, evaluated behind fence, crooked bole                                     | C                |                                                    | 0                   |  |
| 12235                               | 7                  | Red Alder (Alnus rubra)                       | 2                  | Dead top, in decline                                                               | A                | Poor tree health                                   | 0                   |  |
| 12236                               | 7                  | Red Alder (Alnus rubra)                       | 2                  | Dead top, in decline                                                               | A                | Poor tree health                                   | 0                   |  |
| 12237                               | 6,6,6              | Bigleaf Maple (Acer macrophyllum)             | 0                  | Off site, evaluated behind fence, dead branches in canopy                          | B                |                                                    | 0                   |  |
| 12238                               | 10                 | Douglas-fir (Pseudotsuga menziesii)           | 2                  |                                                                                    | C                |                                                    | 2                   |  |
| 12239                               | 6                  | Douglas-fir (Pseudotsuga menziesii)           | 2                  | Suppressed                                                                         | B                |                                                    | 2                   |  |
| 12240                               | 7,7,7,7            | Bigleaf Maple (Acer macrophyllum)             | 3                  |                                                                                    | C                |                                                    | 3                   |  |
| 12241                               | 7,7,7,7,7          | Bigleaf Maple (Acer macrophyllum)             | 4                  |                                                                                    | C                |                                                    | 4                   |  |
| 12242                               | 6                  | Douglas-fir (Pseudotsuga menziesii)           | 2                  | Suppressed                                                                         | B                |                                                    | 2                   |  |
| 12243                               | 8                  | Red Alder (Alnus rubra)                       | 0                  | Off site, evaluated behind fence                                                   | C                |                                                    | 0                   |  |
| 12244                               | 8,8,8,8,7          | Bigleaf Maple (Acer macrophyllum)             | 5                  |                                                                                    | C                | Located within proposed road grading               | 0                   |  |
| 12245                               | 14                 | Douglas-fir (Pseudotsuga menziesii)           | 0                  | Off site, evaluated from property line, unbalanced crown                           | B                |                                                    | 0                   |  |
| 12246                               | 6                  | Beaked Hazelnut (Corylus cornuta)             | 2                  | Clustered shrub, stem lean, broken top                                             | A                | Poor health, Parking grading impacts root zone     | 0                   |  |
| 12247                               | 6                  | Red Alder (Alnus rubra)                       | 0                  | Snag                                                                               | A                | Dead, Parking and lot grading impacts root zone    | 0                   |  |
| 12248                               | 10                 | Red Alder (Alnus rubra)                       | 0                  | Off site, Snag                                                                     | A                |                                                    | 0                   |  |
| 12249                               | 12                 | Bigleaf Maple (Acer macrophyllum)             | 2                  | Crooked bole, dead branches, unbalanced crown                                      | B                | Lot grading greatly impacts root zone              | 0                   |  |
| 12250                               | 10,9               | Bigleaf Maple (Acer macrophyllum)             | 3                  | Unbalanced crown                                                                   | B                | Lot grading greatly impacts root zone              | 0                   |  |
| 12252                               | 9                  | Bigleaf Maple (Acer macrophyllum)             | 2                  |                                                                                    | C                | Lot grading greatly impacts root zone              | 0                   |  |
| 12253                               | 14                 | Bigleaf Maple (Acer macrophyllum)             | 0                  | Snag                                                                               | A                | Dead, Lot grading greatly impacts root zone        | 0                   |  |
| 12254                               | 14                 | Bigleaf Maple (Acer macrophyllum)             | 0                  | Snag                                                                               | A                | Dead, Lot grading greatly impacts root zone        | 0                   |  |
| 12255                               | 18                 | Bigleaf Maple (Acer macrophyllum)             | 5                  | Crooked bole, dead branches, dead foliage, epicormic sprouts                       | B                |                                                    | 5                   |  |
| 12256                               | 6                  | Bigleaf Maple (Acer macrophyllum)             | 2                  | Lean, unbalanced crown                                                             | B                |                                                    | 2                   |  |
| 12257                               | 7                  | Bigleaf Maple (Acer macrophyllum)             | 0                  | Snag                                                                               | A                | Dead, Lot grading greatly impacts root zone        | 0                   |  |
| 12258                               | 8                  | Bigleaf Maple (Acer macrophyllum)             | 2                  | Sparse canopy, crooked bole                                                        | B                | Lot grading greatly impacts root zone              | 0                   |  |
| 12260                               | 12,11,10,10,9,9,9  | Bigleaf Maple (Acer macrophyllum)             | 2                  | Dead top, in decline, sparse canopy                                                | A                |                                                    | 2                   |  |
| 12261                               | 11                 | Bigleaf Maple (Acer macrophyllum)             | 2                  | crooked bole, sparse canopy, dead scaffold branches                                | B                | Lot grading greatly impacts root zone              | 0                   |  |
| 12262                               | 9,8                | Bigleaf Maple (Acer macrophyllum)             | 2                  | Dead top, in decline, sparse canopy                                                | A                | Poor health, Lot grading greatly impacts root zone | 0                   |  |
| 12263                               | 9                  | Bigleaf Maple (Acer macrophyllum)             | 0                  | Snag                                                                               | A                | Dead, Lot grading greatly impacts root zone        | 0                   |  |
| 12264                               | 6                  | Bigleaf Maple (Acer macrophyllum)             | 0                  | Snag                                                                               | A                | Dead, Lot grading greatly impacts root zone        | 0                   |  |
| 12265                               | 20                 | Douglas-fir (Pseudotsuga menziesii)           | 0                  | Off site, Snag                                                                     | A                |                                                    | 0                   |  |
| 12266                               | 36                 | Douglas-fir (Pseudotsuga menziesii)           | 14                 |                                                                                    | C                |                                                    | 14                  |  |
| 12267                               | 11,10,10,8,7,6,6,6 | Bigleaf Maple (Acer macrophyllum)             | 2                  | Dead tops, epicormic sprouts, dead limbs                                           | A                | Poor health, Lot grading greatly impacts root zone | 0                   |  |
| 12268                               | 9                  | Bigleaf Maple (Acer macrophyllum)             | 2                  | Dead branches, lopsided canopy                                                     | B                | Lot grading greatly impacts root zone              | 0                   |  |
| 12270                               | 6                  | Bigleaf Maple (Acer macrophyllum)             | 2                  | Broken top, sparse canopy, many epicormic sprouts                                  | A                | Poor health, Lot grading greatly impacts root zone | 0                   |  |
| 12271                               | 20,20              | Bigleaf Maple (Acer macrophyllum)             | 0                  | Off site, evaluated behind fence                                                   | C                |                                                    | 0                   |  |
| 12272                               | 38                 | Douglas-fir (Pseudotsuga menziesii)           | 15                 | Evaluated behind fence                                                             | C                | Lot grading greatly impacts root zone              | 0                   |  |
| 12273                               | 6                  | Douglas-fir (Pseudotsuga menziesii)           | 2                  | Suppressed, in decline                                                             | A                | Poor health, Lot grading greatly impacts root zone | 0                   |  |
| 12274                               | 12                 | Bigleaf Maple (Acer macrophyllum)             | 2                  | Dead top                                                                           | A                | Poor health, Lot grading greatly impacts root zone | 0                   |  |
| 12275                               | 6                  | Bigleaf Maple (Acer macrophyllum)             | 2                  | Lean, sparse canopy, dead top                                                      | A                | Poor health, Lot grading greatly impacts root zone | 0                   |  |
| 12276                               | 16                 | Douglas-fir (Pseudotsuga menziesii)           | 4                  | Evaluated behind fence, Codominant top, dead branches in canopy                    | B                | Lot grading greatly impacts root zone              | 0                   |  |
| 12277                               | 6                  | Douglas-fir (Pseudotsuga menziesii)           | 2                  | Suppressed                                                                         | B                | Lot grading greatly impacts root zone              | 0                   |  |
| 12278                               | 7                  | Douglas-fir (Pseudotsuga menziesii)           | 0                  | Evaluated behind fence, dead                                                       | A                | Dead, Lot grading greatly impacts root zone        | 0                   |  |
| 12279                               | 26                 | Douglas-fir (Pseudotsuga menziesii)           | 9                  | Evaluated behind fence                                                             | C                | Lot grading greatly impacts root zone              | 0                   |  |
| 12280                               | 9                  | Douglas-fir (Pseudotsuga menziesii)           | 2                  | Evaluated behind fence, Codominant top, epicormic sprouts, dead branches in canopy | B                | Lot grading greatly impacts root zone              | 0                   |  |
| 12282                               | 30                 | Douglas-fir (Pseudotsuga menziesii)           | 11                 | Evaluated behind fence, Butt sweep, crooked top                                    | B                | Lot grading greatly impacts root zone              | 0                   |  |
| 12283                               | 19                 | Douglas-fir (Pseudotsuga menziesii)           | 6                  |                                                                                    | C                | Located within proposed road grading               | 0                   |  |
| 12284                               | 14                 | Douglas-fir (Pseudotsuga menziesii)           | 3                  | Seepage, sparse canopy, epicormic sprouts                                          | B                | Lot grading greatly impacts root zone              | 0                   |  |
| 12285                               | 12                 | Douglas-fir (Pseudotsuga menziesii)           | 2                  | Seepage, sparse canopy, epicormic sprouts                                          | B                | Lot grading greatly impacts root zone              | 0                   |  |
| 12286                               | 20                 | Douglas-fir (Pseudotsuga menziesii)           | 6                  |                                                                                    | C                | Lot grading greatly impacts root zone              | 0                   |  |
| 12287                               | 8                  | Douglas-fir (Pseudotsuga menziesii)           | 0                  | Dead                                                                               | A                | Dead, Lot grading greatly impacts root zone        | 0                   |  |
| 12288                               | 10                 | Douglas-fir (Pseudotsuga menziesii)           | 0                  | Dead                                                                               | A                | Dead, Lot grading greatly impacts root zone        | 0                   |  |
| 12289                               | 10                 | Douglas-fir (Pseudotsuga menziesii)           | 2                  | Unbalanced crown, dead branches in canopy                                          | B                |                                                    | 2                   |  |
| 12290                               | 24                 | Douglas-fir (Pseudotsuga menziesii)           | 0                  | Off site, evaluated behind fence                                                   | C                |                                                    | 0                   |  |
| 12291                               | 6                  | Douglas-fir (Pseudotsuga menziesii)           | 0                  | Dead                                                                               | A                | Dead, Lot grading greatly impacts root zone        | 0                   |  |
| 12292                               | 10                 | Douglas-fir (Pseudotsuga menziesii)           | 0                  | Dead                                                                               | A                | Dead, Lot grading greatly impacts root zone        | 0                   |  |
| 12293                               | 10                 | Douglas-fir (Pseudotsuga menziesii)           | 0                  | Dead                                                                               | A                | Dead, Lot grading greatly impacts root zone        | 0                   |  |
| 12294                               | 24                 | Douglas-fir (Pseudotsuga menziesii)           | 0                  | Off site, evaluated behind fence, dead branches in canopy                          | C                |                                                    | 0                   |  |
| 12295                               | 10                 | Douglas-fir (Pseudotsuga menziesii)           | 0                  | Dead                                                                               | A                | Dead, Lot grading greatly impacts root zone        | 0                   |  |
| 12296                               | 10                 | Douglas-fir (Pseudotsuga menziesii)           | 0                  | Dead                                                                               | A                | Dead, Lot grading greatly impacts root zone        | 0                   |  |
| 12297                               | 8                  | Douglas-fir (Pseudotsuga menziesii)           | 0                  | Dead                                                                               | A                | Dead, Lot grading greatly impacts root zone        | 0                   |  |
| 12298                               | 9                  | Douglas-fir (Pseudotsuga menziesii)           | 0                  | Dead                                                                               | A                | Dead, Lot grading greatly impacts root zone        | 0                   |  |
| 12299                               | 13                 | Douglas-fir (Pseudotsuga menziesii)           | 0                  | Snag                                                                               | A                | Dead, Lot grading greatly impacts root zone        | 0                   |  |
| 12300                               | 20                 | Douglas-fir (Pseudotsuga menziesii)           | 0                  | Off site, evaluated behind fence, unbalanced crown                                 | B                |                                                    | 0                   |  |
| 12301                               | 11                 | Douglas-fir (Pseudotsuga menziesii)           | 2                  | Very sparse canopy, dead top, in decline                                           | A                | Poor health, Lot grading greatly impacts root zone | 0                   |  |





BRYCE D. HANSON  
CERTIFICATE NUMBER: PN 7554A  
EXPIRATION DATE: 06/30/22

|              |          |
|--------------|----------|
| JOB NUMBER:  | 5504     |
| DATE:        | 5/7/2021 |
| DESIGNED BY: | CJS      |
| DRAWN BY:    | BRK      |
| CHECKED BY:  | BDH      |

| Detailed Tree Inventory for CJ Dens |                |                                               |                    |                                                                              |                  |                                                    |                     |  |  |
|-------------------------------------|----------------|-----------------------------------------------|--------------------|------------------------------------------------------------------------------|------------------|----------------------------------------------------|---------------------|--|--|
| AKS JOB NO. 5504                    |                | Site Area = 43.90                             |                    | acres                                                                        |                  |                                                    |                     |  |  |
| AKS Reference #                     | Total DBH (in) | Tree Species<br>Common Name (Scientific name) | Tree Units Initial | Condition/Comments                                                           | Windthrow Rating | Reason for Removal                                 | Tree Units Retained |  |  |
| 50078                               | 15             | Douglas-fir (Pseudotsuga menziesii)           | 4                  | Very poor live crown ratio, sparse canopy                                    | B                |                                                    | 4                   |  |  |
| 50079                               | 20             | Douglas-fir (Pseudotsuga menziesii)           | 6                  | Poor live crown ratio                                                        | B                |                                                    | 6                   |  |  |
| 50080                               | 12             | Bigleaf Maple (Acer macrophyllum)             | 0                  | Snag                                                                         | A                |                                                    | 0                   |  |  |
| 50081                               | 16             | Douglas-fir (Pseudotsuga menziesii)           | 4                  | Poor live crown ratio, unbalanced crown                                      | B                |                                                    | 4                   |  |  |
| 50082                               | 13             | Douglas-fir (Pseudotsuga menziesii)           | 3                  | Poor live crown ratio, sparse canopy                                         | B                |                                                    | 3                   |  |  |
| 50083                               | 13             | Douglas-fir (Pseudotsuga menziesii)           | 3                  | Very poor live crown ratio, sparse canopy                                    | B                |                                                    | 3                   |  |  |
| 50084                               | 13             | Douglas-fir (Pseudotsuga menziesii)           | 3                  | Very poor live crown ratio, sparse canopy                                    | B                |                                                    | 3                   |  |  |
| 50085                               | 14             | Douglas-fir (Pseudotsuga menziesii)           | 3                  | Very poor live crown ratio, sparse canopy                                    | B                |                                                    | 3                   |  |  |
| 50086                               | 16             | Douglas-fir (Pseudotsuga menziesii)           | 4                  | Poor live crown ratio, sparse canopy                                         | B                |                                                    | 4                   |  |  |
| 50087                               | 14             | Douglas-fir (Pseudotsuga menziesii)           | 3                  | Poor live crown ratio, sparse canopy                                         | B                |                                                    | 3                   |  |  |
| 50088                               | 13             | Douglas-fir (Pseudotsuga menziesii)           | 3                  | Poor live crown ratio, sparse canopy                                         | B                |                                                    | 3                   |  |  |
| 50089                               | 13             | Douglas-fir (Pseudotsuga menziesii)           | 0                  | Dead                                                                         | A                | Dead, Lot grading greatly impacts root zone        | 0                   |  |  |
| 50090                               | 17             | Douglas-fir (Pseudotsuga menziesii)           | 5                  | Poor live crown ratio, sparse canopy                                         | B                |                                                    | 5                   |  |  |
| 50091                               | 12             | Douglas-fir (Pseudotsuga menziesii)           | 2                  | Poor live crown ratio, very sparse canopy                                    | A                | Poor health, Lot grading greatly impacts root zone | 0                   |  |  |
| 50092                               | 15             | Douglas-fir (Pseudotsuga menziesii)           | 4                  | Poor live crown ratio, very sparse canopy                                    | A                | Poor health, Lot grading greatly impacts root zone | 0                   |  |  |
| 50093                               | 13             | Douglas-fir (Pseudotsuga menziesii)           | 3                  | Poor live crown ratio, very sparse canopy                                    | A                |                                                    | 3                   |  |  |
| 50095                               | 17             | Douglas-fir (Pseudotsuga menziesii)           | 5                  | Poor live crown ratio                                                        | B                |                                                    | 5                   |  |  |
| 50096                               | 15             | Douglas-fir (Pseudotsuga menziesii)           | 4                  | Poor live crown ratio, dead branches in crown                                | B                |                                                    | 4                   |  |  |
| 50098                               | 18             | Douglas-fir (Pseudotsuga menziesii)           | 5                  | Unbalanced crown                                                             | B                |                                                    | 5                   |  |  |
| 50099                               | 17             | Douglas-fir (Pseudotsuga menziesii)           | 5                  | Poor live crown ratio                                                        | B                |                                                    | 5                   |  |  |
| 50100                               | 10             | Bigleaf Maple (Acer macrophyllum)             | 2                  | Dead scaffold branches, unbalanced crown                                     | B                |                                                    | 2                   |  |  |
| 50101                               | 17             | Douglas-fir (Pseudotsuga menziesii)           | 5                  | Unbalanced crown, dead lower branches                                        | B                |                                                    | 5                   |  |  |
| 50102                               | 6              | Bigleaf Maple (Acer macrophyllum)             | 2                  | dead branches in crown, Crown cleaning recommended                           | C                |                                                    | 2                   |  |  |
| 50103                               | 17             | Douglas-fir (Pseudotsuga menziesii)           | 5                  | Poor live crown ratio                                                        | B                |                                                    | 5                   |  |  |
| 50104                               | 22             | Douglas-fir (Pseudotsuga menziesii)           | 7                  | Unbalanced crown                                                             | B                |                                                    | 7                   |  |  |
| 50105                               | 13             | Douglas-fir (Pseudotsuga menziesii)           | 3                  | Unbalanced crown, dead branches in crown                                     | B                |                                                    | 3                   |  |  |
| 50106                               | 20             | Douglas-fir (Pseudotsuga menziesii)           | 6                  | Dead lower branches                                                          | C                |                                                    | 6                   |  |  |
| 50107                               | 7              | Bigleaf Maple (Acer macrophyllum)             | 2                  | Crooked bole, dead scaffold branches, shifting bark                          | B                |                                                    | 2                   |  |  |
| 50108                               | 14             | Douglas-fir (Pseudotsuga menziesii)           | 3                  | dead branches in crown, Crown cleaning recommended                           | C                |                                                    | 3                   |  |  |
| 50109                               | 20             | Douglas-fir (Pseudotsuga menziesii)           | 6                  | Unbalanced crown, codominant top                                             | B                |                                                    | 6                   |  |  |
| 50110                               | 16             | Douglas-fir (Pseudotsuga menziesii)           | 4                  | Unbalanced crown, dead branches in crown                                     | B                |                                                    | 4                   |  |  |
| 50111                               | 17             | Douglas-fir (Pseudotsuga menziesii)           | 5                  | dead branches in crown, Crown cleaning recommended                           | C                |                                                    | 5                   |  |  |
| 50112                               | 17             | Douglas-fir (Pseudotsuga menziesii)           | 5                  | Unbalanced crown                                                             | B                |                                                    | 5                   |  |  |
| 50113                               | 17             | Douglas-fir (Pseudotsuga menziesii)           | 5                  | Unbalanced crown, dead branches in crown                                     | B                |                                                    | 5                   |  |  |
| 50114                               | 11             | Douglas-fir (Pseudotsuga menziesii)           | 2                  | Poor live crown ratio, sparse canopy                                         | B                |                                                    | 2                   |  |  |
| 50115                               | 14             | Douglas-fir (Pseudotsuga menziesii)           | 3                  | Poor live crown ratio, sparse canopy                                         | B                |                                                    | 3                   |  |  |
| 50116                               | 8              | Red Alder (Alnus rubra)                       | 2                  | Epicormic sprouts, dead branches in crown, dead top                          | B                |                                                    | 2                   |  |  |
| 50117                               | 17             | Douglas-fir (Pseudotsuga menziesii)           | 5                  | Sap seepage, dead lower branches                                             | C                |                                                    | 5                   |  |  |
| 50118                               | 13             | Douglas-fir (Pseudotsuga menziesii)           | 3                  | Poor live crown ratio                                                        | B                | Lot grading greatly impacts root zone              | 0                   |  |  |
| 50119                               | 6.6,6.7        | Bigleaf Maple (Acer macrophyllum)             | 3                  | Unbalanced crown, dead scaffold branches, dead codominant stems at base      | B                |                                                    | 3                   |  |  |
| 50120                               | 10             | Douglas-fir (Pseudotsuga menziesii)           | 2                  | Poor live crown ratio                                                        | B                |                                                    | 2                   |  |  |
| 50121                               | 9              | Bigleaf Maple (Acer macrophyllum)             | 2                  |                                                                              | C                | Lot grading greatly impacts root zone              | 0                   |  |  |
| 50122                               | 6              | Bigleaf Maple (Acer macrophyllum)             | 2                  | Sparse canopy, lean                                                          | B                | Lot grading greatly impacts root zone              | 0                   |  |  |
| 50123                               | 6.6,8.8        | Bigleaf Maple (Acer macrophyllum)             | 3                  | Lean                                                                         | B                | Lot grading greatly impacts root zone              | 0                   |  |  |
| 50124                               | 12             | Douglas-fir (Pseudotsuga menziesii)           | 2                  | Poor live crown ratio                                                        | B                |                                                    | 2                   |  |  |
| 50125                               | 10             | Bigleaf Maple (Acer macrophyllum)             | 2                  | Lean, unbalanced crown                                                       | B                |                                                    | 2                   |  |  |
| 50126                               | 7.8            | Bigleaf Maple (Acer macrophyllum)             | 2                  | In decline, lean, unbalanced crown, dead codominant stems                    | A                | Poor health, Lot grading greatly impacts root zone | 0                   |  |  |
| 50127                               | 9              | Douglas-fir (Pseudotsuga menziesii)           | 0                  | Dead                                                                         | A                | Dead, Lot grading greatly impacts root zone        | 0                   |  |  |
| 50128                               | 12             | Douglas-fir (Pseudotsuga menziesii)           | 2                  | Poor live crown ratio, dead branches in crown                                | B                | Lot grading greatly impacts root zone              | 0                   |  |  |
| 50129                               | 14             | Douglas-fir (Pseudotsuga menziesii)           | 3                  | Unbalanced crown                                                             | B                | Lot grading greatly impacts root zone              | 0                   |  |  |
| 50130                               | 10             | Douglas-fir (Pseudotsuga menziesii)           | 2                  | Very sparse canopy, poor live crown ratio                                    | A                | Poor health, Lot grading greatly impacts root zone | 0                   |  |  |
| 50131                               | 15             | Douglas-fir (Pseudotsuga menziesii)           | 4                  | Dead lower branches                                                          | C                | Lot grading greatly impacts root zone              | 0                   |  |  |
| 50132                               | 14             | Douglas-fir (Pseudotsuga menziesii)           | 3                  | Poor live crown ratio                                                        | B                | Lot grading greatly impacts root zone              | 0                   |  |  |
| 50133                               | 16             | Douglas-fir (Pseudotsuga menziesii)           | 4                  | Poor live crown ratio                                                        | B                |                                                    | 4                   |  |  |
| 50134                               | 15             | Douglas-fir (Pseudotsuga menziesii)           | 4                  | Unbalanced crown                                                             | B                |                                                    | 4                   |  |  |
| 50136                               | 9              | Cherry (Prunus sp.)                           | 2                  | Dead top, epicormic sprouts, in decline                                      | A                |                                                    | 2                   |  |  |
| 50137                               | 16             | Douglas-fir (Pseudotsuga menziesii)           | 4                  | Poor live crown ratio                                                        | B                |                                                    | 4                   |  |  |
| 50138                               | 19             | Douglas-fir (Pseudotsuga menziesii)           | 6                  |                                                                              | C                |                                                    | 6                   |  |  |
| 50139                               | 15             | Douglas-fir (Pseudotsuga menziesii)           | 4                  |                                                                              | C                |                                                    | 4                   |  |  |
| 50140                               | 12             | Douglas-fir (Pseudotsuga menziesii)           | 2                  | Unbalanced crown, poor live crown ratio                                      | B                |                                                    | 2                   |  |  |
| 50141                               | 18             | Douglas-fir (Pseudotsuga menziesii)           | 5                  | Dead lower branches, some dead branches in crown, Crown cleaning recommended | C                |                                                    | 5                   |  |  |
| 50142                               | 13             | Douglas-fir (Pseudotsuga menziesii)           | 3                  | Unbalanced crown, poor live crown ratio                                      | B                |                                                    | 3                   |  |  |
| 50143                               | 6              | Bigleaf Maple (Acer macrophyllum)             | 2                  | Dead top, in decline                                                         | A                |                                                    | 2                   |  |  |
| 50144                               | 17             | Douglas-fir (Pseudotsuga menziesii)           | 5                  |                                                                              | C                |                                                    | 5                   |  |  |
| 50145                               | 8,10           | Bigleaf Maple (Acer macrophyllum)             | 3                  | Codominant base                                                              | B                |                                                    | 3                   |  |  |
| 50146                               | 10             | Bigleaf Maple (Acer macrophyllum)             | 2                  | Crooked bole, sparse canopy                                                  | B                | Lot grading greatly impacts root zone              | 0                   |  |  |
| 50147                               | 11             | Douglas-fir (Pseudotsuga menziesii)           | 2                  | Branch dieback, sparse canopy, poor live crown ratio, unbalanced crown       | A                |                                                    | 2                   |  |  |
| 50148                               | 23             | Douglas-fir (Pseudotsuga menziesii)           | 8                  | Dead branches in crown, Crown cleaning recommended                           | B                |                                                    | 8                   |  |  |
| 50149                               | 17,18          | Bigleaf Maple (Acer macrophyllum)             | 9                  | Cavities, dead codominant stem                                               | B                | Lot grading greatly impacts root zone              | 0                   |  |  |
| 50150                               | 19             | Douglas-fir (Pseudotsuga menziesii)           | 6                  | Poor live crown ratio, branch dieback                                        | B                | Lot grading greatly impacts root zone              | 0                   |  |  |
| 50151                               | 12             | Douglas-fir (Pseudotsuga menziesii)           | 2                  | Poor live crown ratio, branch dieback                                        | B                | Lot grading greatly impacts root zone              | 0                   |  |  |
| 50152                               | 11             | Douglas-fir (Pseudotsuga menziesii)           | 2                  | Dead branches in crown                                                       | B                | Lot grading greatly impacts root zone              | 0                   |  |  |
| 50153                               | 6.8            | Bigleaf Maple (Acer macrophyllum)             | 2                  | Dead codominant stems at base, sparse canopy                                 | B                | Lot grading greatly impacts root zone              | 0                   |  |  |
| 50154                               | 10             | Douglas-fir (Pseudotsuga menziesii)           | 2                  | In significant decline                                                       | A                |                                                    | 2                   |  |  |
| 50155                               | 6              | Bigleaf Maple (Acer macrophyllum)             | 2                  | Significant lean, broken codominant stems, in decline                        | A                |                                                    | 2                   |  |  |
| 50156                               | 10             | Bigleaf Maple (Acer macrophyllum)             | 2                  | Cavity, crooked bole, poor live crown ratio                                  | B                |                                                    | 2                   |  |  |
| 50157                               | 6.9            | Bigleaf Maple (Acer macrophyllum)             | 2                  |                                                                              | C                |                                                    | 2                   |  |  |
| 50158                               | 7              | Bigleaf Maple (Acer macrophyllum)             | 2                  | Lean, codominant top                                                         | B                |                                                    | 2                   |  |  |
| 50159                               | 7,10           | Bigleaf Maple (Acer macrophyllum)             | 2                  | Dead top, in decline                                                         | A                |                                                    | 2                   |  |  |
| 50160                               | 17             | Douglas-fir (Pseudotsuga menziesii)           | 5                  | Unbalanced crown                                                             | B                |                                                    | 5                   |  |  |
| 50161                               | 16             | Douglas-fir (Pseudotsuga menziesii)           | 4                  | Unbalanced crown                                                             | B                |                                                    | 4                   |  |  |
| 50162                               | 16             | Douglas-fir (Pseudotsuga menziesii)           | 4                  | Unbalanced crown, poor live crown ratio                                      | B                |                                                    | 4                   |  |  |
| 50163                               | 8              | Bigleaf Maple (Acer macrophyllum)             | 2                  | Dead branches in crown, sparse canopy                                        | B                |                                                    | 2                   |  |  |
| 50164                               | 18             | Douglas-fir (Pseudotsuga menziesii)           | 5                  | Unbalanced crown                                                             | B                |                                                    | 5                   |  |  |
| 50165                               | 20             | Douglas-fir (Pseudotsuga menziesii)           | 6                  | Unbalanced crown, dead branches in crown                                     | B                |                                                    | 6                   |  |  |
| 50166                               | 13             | Douglas-fir (Pseudotsuga menziesii)           | 3                  | Poor live crown ratio                                                        | B                |                                                    | 3                   |  |  |
| 50167                               | 10             | Douglas-fir (Pseudotsuga menziesii)           | 2                  | Poor live crown ratio, epicormic sprouts, dead branches                      | B                |                                                    | 2                   |  |  |
| 50168                               | 23             | Douglas-fir (Pseudotsuga menziesii)           | 8                  | Crooked bole, unbalanced crown                                               | B                |                                                    | 8                   |  |  |
| 50169                               | 12,13          | Douglas-fir (Pseudotsuga menziesii)           | 5                  | Codominant base with included bark, sparse canopy                            | B                | Lot grading greatly impacts root zone              | 0                   |  |  |
| 50170                               | 17             | Douglas-fir (Pseudotsuga menziesii)           | 5                  | Unbalanced crown                                                             | B                |                                                    | 5                   |  |  |
| 50171                               | 10             | Cherry (Prunus sp.)                           | 2                  | Sparse canopy, many dead branches, in decline                                | A                |                                                    | 2                   |  |  |
| 50172                               | 10             | Cherry (Prunus sp.)                           | 0                  | Dead                                                                         | A                |                                                    | 0                   |  |  |
| 50173                               | 9              | Cherry (Prunus sp.)                           | 2                  | Sparse canopy, many dead branches, in decline                                | A                |                                                    | 2                   |  |  |
| 50174                               | 10             | Bigleaf Maple (Acer macrophyllum)             | 2                  | Dead branches in crown, codominant base                                      | B                |                                                    | 2                   |  |  |
| 50175                               | 15             | Douglas-fir (Pseudotsuga menziesii)           | 4                  | Sweep, poor live crown ratio                                                 | B                |                                                    | 4                   |  |  |
| 50176                               | 17             | Douglas-fir (Pseudotsuga menziesii)           | 5                  | Poor live crown ratio, sparse canopy, epicormic sprouts                      | B                |                                                    | 5                   |  |  |
| 50178                               | 15             | Douglas-fir (Pseudotsuga menziesii)           | 4                  | Poor live crown ratio, dead branches in crown                                | B                |                                                    | 4                   |  |  |
| 50179                               | 10             | Bigleaf Maple (Acer macrophyllum)             | 2                  | Dead top                                                                     | B                |                                                    | 2                   |  |  |
| 50180                               | 6.9,9          | Bigleaf Maple (Acer macrophyllum)             | 3                  | Branch dieback, sparse canopy                                                | B                |                                                    | 3                   |  |  |
| 50181                               | 6.6,7          | Bigleaf Maple (Acer macrophyllum)             | 2                  | Branch dieback, sparse canopy, dead codominant stems                         | B                |                                                    | 2                   |  |  |
| 50183                               | 7.7,9,10,10    | Bigleaf Maple (Acer macrophyllum)             | 6                  | Clustered base, some branch dieback, dead scaffold branches                  | B                |                                                    | 6                   |  |  |
| 50184                               | 16             | Douglas-fir (Pseudotsuga menziesii)           | 4                  | Poor live crown ratio                                                        | B                |                                                    | 4                   |  |  |
| 50185                               | 17             | Douglas-fir (Pseudotsuga menziesii)           | 5                  | Poor live crown ratio, sparse canopy                                         | B                |                                                    | 5                   |  |  |
| 50186                               | 15             | Douglas-fir (Pseudotsuga menziesii)           | 4                  | Poor live crown ratio, sparse canopy                                         | B                |                                                    | 4                   |  |  |
| 50187                               | 8              | Bigleaf Maple (Acer macrophyllum)             | 2                  | Sweep                                                                        | B                |                                                    | 2                   |  |  |
| 50188                               | 13             | Douglas-fir (Pseudotsuga menziesii)           | 0                  | Dead                                                                         | A                |                                                    | 0                   |  |  |
| 50190                               | 9              | Douglas-fir (Pseudotsuga menziesii)           | 0                  | Dead                                                                         | A                |                                                    | 0                   |  |  |
| 50191                               | 6.6,6.7,10,10  | Bigleaf Maple (Acer macrophyllum)             | 6                  | Dead scaffold branches, cavities in base                                     | B                |                                                    | 6                   |  |  |
| 50192                               | 16             | Douglas-fir (Pseudotsuga menziesii)           | 0                  | Dead                                                                         | A                |                                                    | 0                   |  |  |
| 50193                               | 13             | Douglas-fir (Pseudotsuga menziesii)           | 0                  | Dead                                                                         | A                |                                                    | 0                   |  |  |
| 50194                               | 12             | Douglas-fir (Pseudotsuga menziesii)           | 0                  | Dead                                                                         | A                |                                                    | 0                   |  |  |
| 50195                               | 17             | Douglas-fir (Pseudotsuga menziesii)           | 5                  | Poor live crown ratio, sparse canopy, dead branches in crown                 | B                |                                                    | 5                   |  |  |
| 50196                               | 7              | Douglas-fir (Pseudotsuga menziesii)           | 0                  | Dead                                                                         | A                | Dead, Lot grading greatly impacts root zone        | 0                   |  |  |
| 50197                               | 17             | Douglas-fir (Pseudotsuga menziesii)           | 5                  | Poor live crown ratio, sparse canopy, dead branches in crown                 | B                | Lot grading greatly impacts root zone              | 5                   |  |  |
| 50198                               | 10,10          | Bigleaf Maple (Acer macrophyllum)             | 2                  | Significant lean                                                             | A                |                                                    | 2                   |  |  |
| 50199                               | 10             | Douglas-fir (Pseudotsuga menziesii)           | 2                  | Tree leaning lean                                                            | B                |                                                    | 2                   |  |  |
| 50200                               | 10             | Douglas-fir (Pseudotsuga menziesii)           | 2                  | Lean                                                                         | B                |                                                    | 2                   |  |  |
| 50201                               | 6              | Douglas-fir (Pseudotsuga menziesii)           | 2                  |                                                                              | C                |                                                    | 2                   |  |  |
| 50202                               | 11             | Douglas-fir (Pseudotsuga menziesii)           | 2                  | Very poor live crown ratio, very sparse canopy, in decline                   | A                | Poor health, Lot grading greatly impacts root zone | 0                   |  |  |
| 50203                               | 15             | Douglas-fir (Pseudotsuga menziesii)           | 4                  | Very poor live crown ratio, very sparse canopy, in decline                   | A                | Poor health, Lot grading greatly impacts root zone | 0                   |  |  |




PRELIMINARY COMPOSITE UTILITY PLAN (SOUTH)

CJ DENS SUBDIVISION  
CJ DENS LACAMAS II LLC  
CAMAS, WASHINGTON




|              |          |
|--------------|----------|
| JOB NUMBER:  | 5504     |
| DATE:        | 5/7/2021 |
| DESIGNED BY: | CJS      |
| DRAWN BY:    | NAL      |
| CHECKED BY:  | JMM      |

P6.0

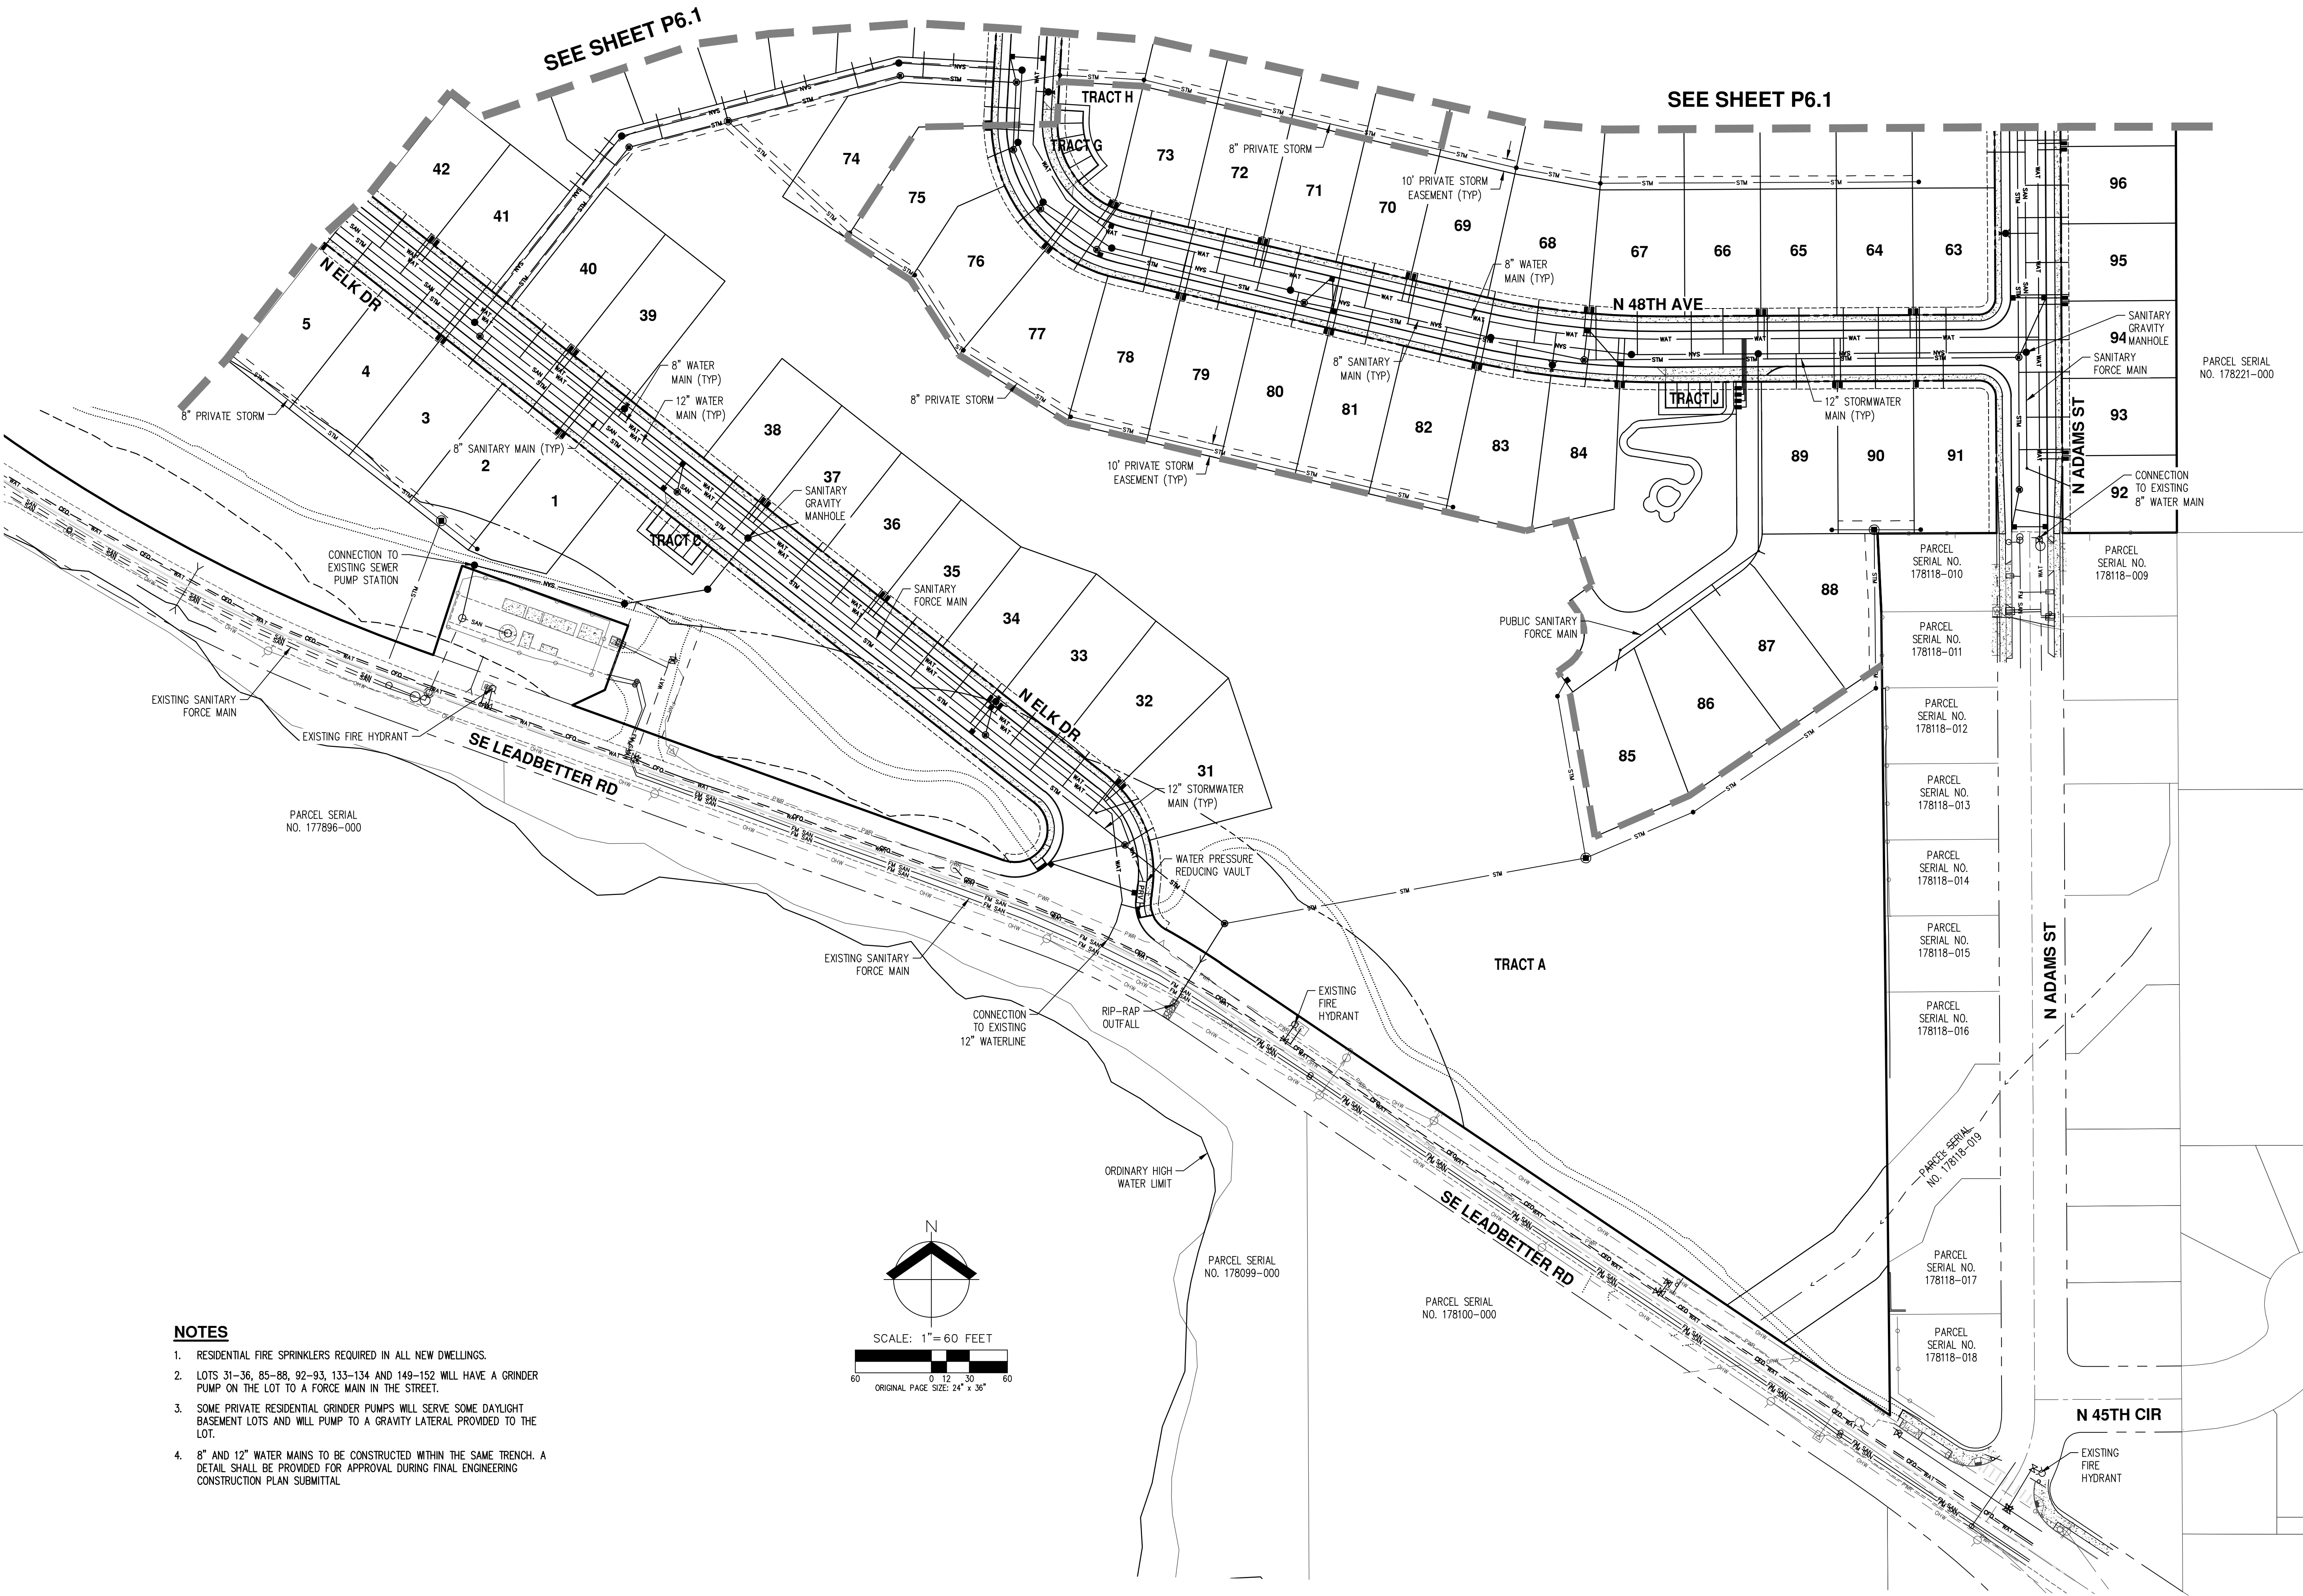


NOTES

- 1. RESIDENTIAL FIRE SPRINKLERS REQUIRED IN ALL NEW DWELLINGS.
- 2. LOTS 31-36, 85-88, 92-93, 133-134 AND 149-152 WILL HAVE A GRINDER PUMP ON THE LOT TO A FORCE MAIN IN THE STREET.
- 3. SOME PRIVATE RESIDENTIAL GRINDER PUMPS WILL SERVE SOME DAYLIGHT BASEMENT LOTS AND WILL PUMP TO A GRAVITY LATERAL PROVIDED TO THE LOT.
- 4. 8" AND 12" WATER MAINS TO BE CONSTRUCTED WITHIN THE SAME TRENCH. A DETAIL SHALL BE PROVIDED FOR APPROVAL DURING FINAL ENGINEERING CONSTRUCTION PLAN SUBMITTAL.

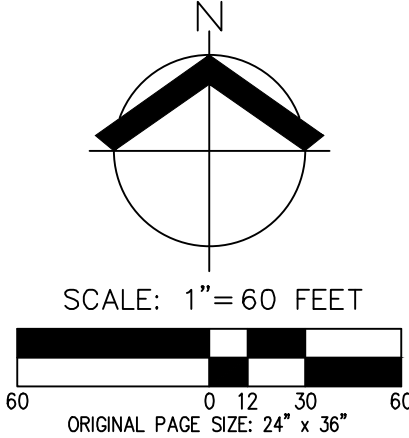




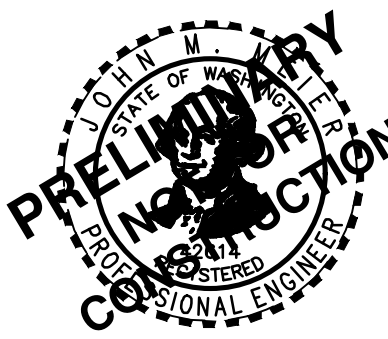

|              |          |
|--------------|----------|
| LAB NUMBER:  | 5504     |
| DATE:        | 5/7/2021 |
| DESIGNED BY: | CJS      |
| DRAWN BY:    | NAL      |
| CHECKED BY:  | JMM      |

## P6.1



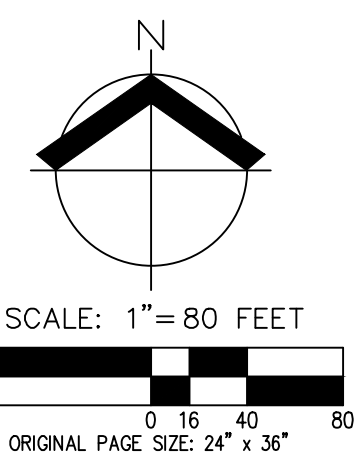

CONTOUR INTERVAL IS 2 FOOT.

TREES ARE NOT SHOWN.

STORMWATER DETENTION POND 1.1 ON TRACT R TO BE OWNED AND MAINTAINED BY THE HOA.

ACCORDING TO CLARK COUNTY GIS, THE SITE IS NOT WITHIN OR ADJACENT TO A 100-YEAR FLOODPLAIN.

THERE ARE NO KNOWN EXISTING ON-SITE STORMWATER FACILITIES.

NATIVE VEGETATION WITHIN TRACT A, TRACT B, TRACT S, AND THE CRITICAL AREAS WILL BE RETAINED AS MUCH AS POSSIBLE AND ENHANCED, AS NEEDED, PER THE WETLAND MITIGATION PLAN.






SOME OFF-SITE FLOW OCCURS FROM ADJACENT PARCELS. ANALYSIS OF OFF-SITE FLOW WAS NOT DONE AT THIS TIME AND WILL BE INCLUDED WITH THE FINAL STORMWATER PLAN.

REAR YARD RUNOFF FOR LOTS 12-22 AND 135-152 WILL BE COLLECTED AND DISPERSED INTO THE ADJACENT WETLAND BUFFER. ROOFS WILL DRAIN TO A STORMWATER LATERAL.

REAR YARD RUNOFF FOR LOTS 92-103 WILL BE COLLECTED AND DISPERSED INTO THE NEIGHBORING PROPERTY. ROOFS WILL DRAIN TO A STORMWATER LATERAL. SEE PRELIMINARY TIR FOR BASIN MAP DESCRIBING EXISTING ON-SITE FLOWS.


**PRELIMINARY STORMWATER PLAN**  
**CJ DENS SUBDIVISION**  
**CJ DENS LACAMAS II LLC**  
**CAMAS, WASHINGTON**



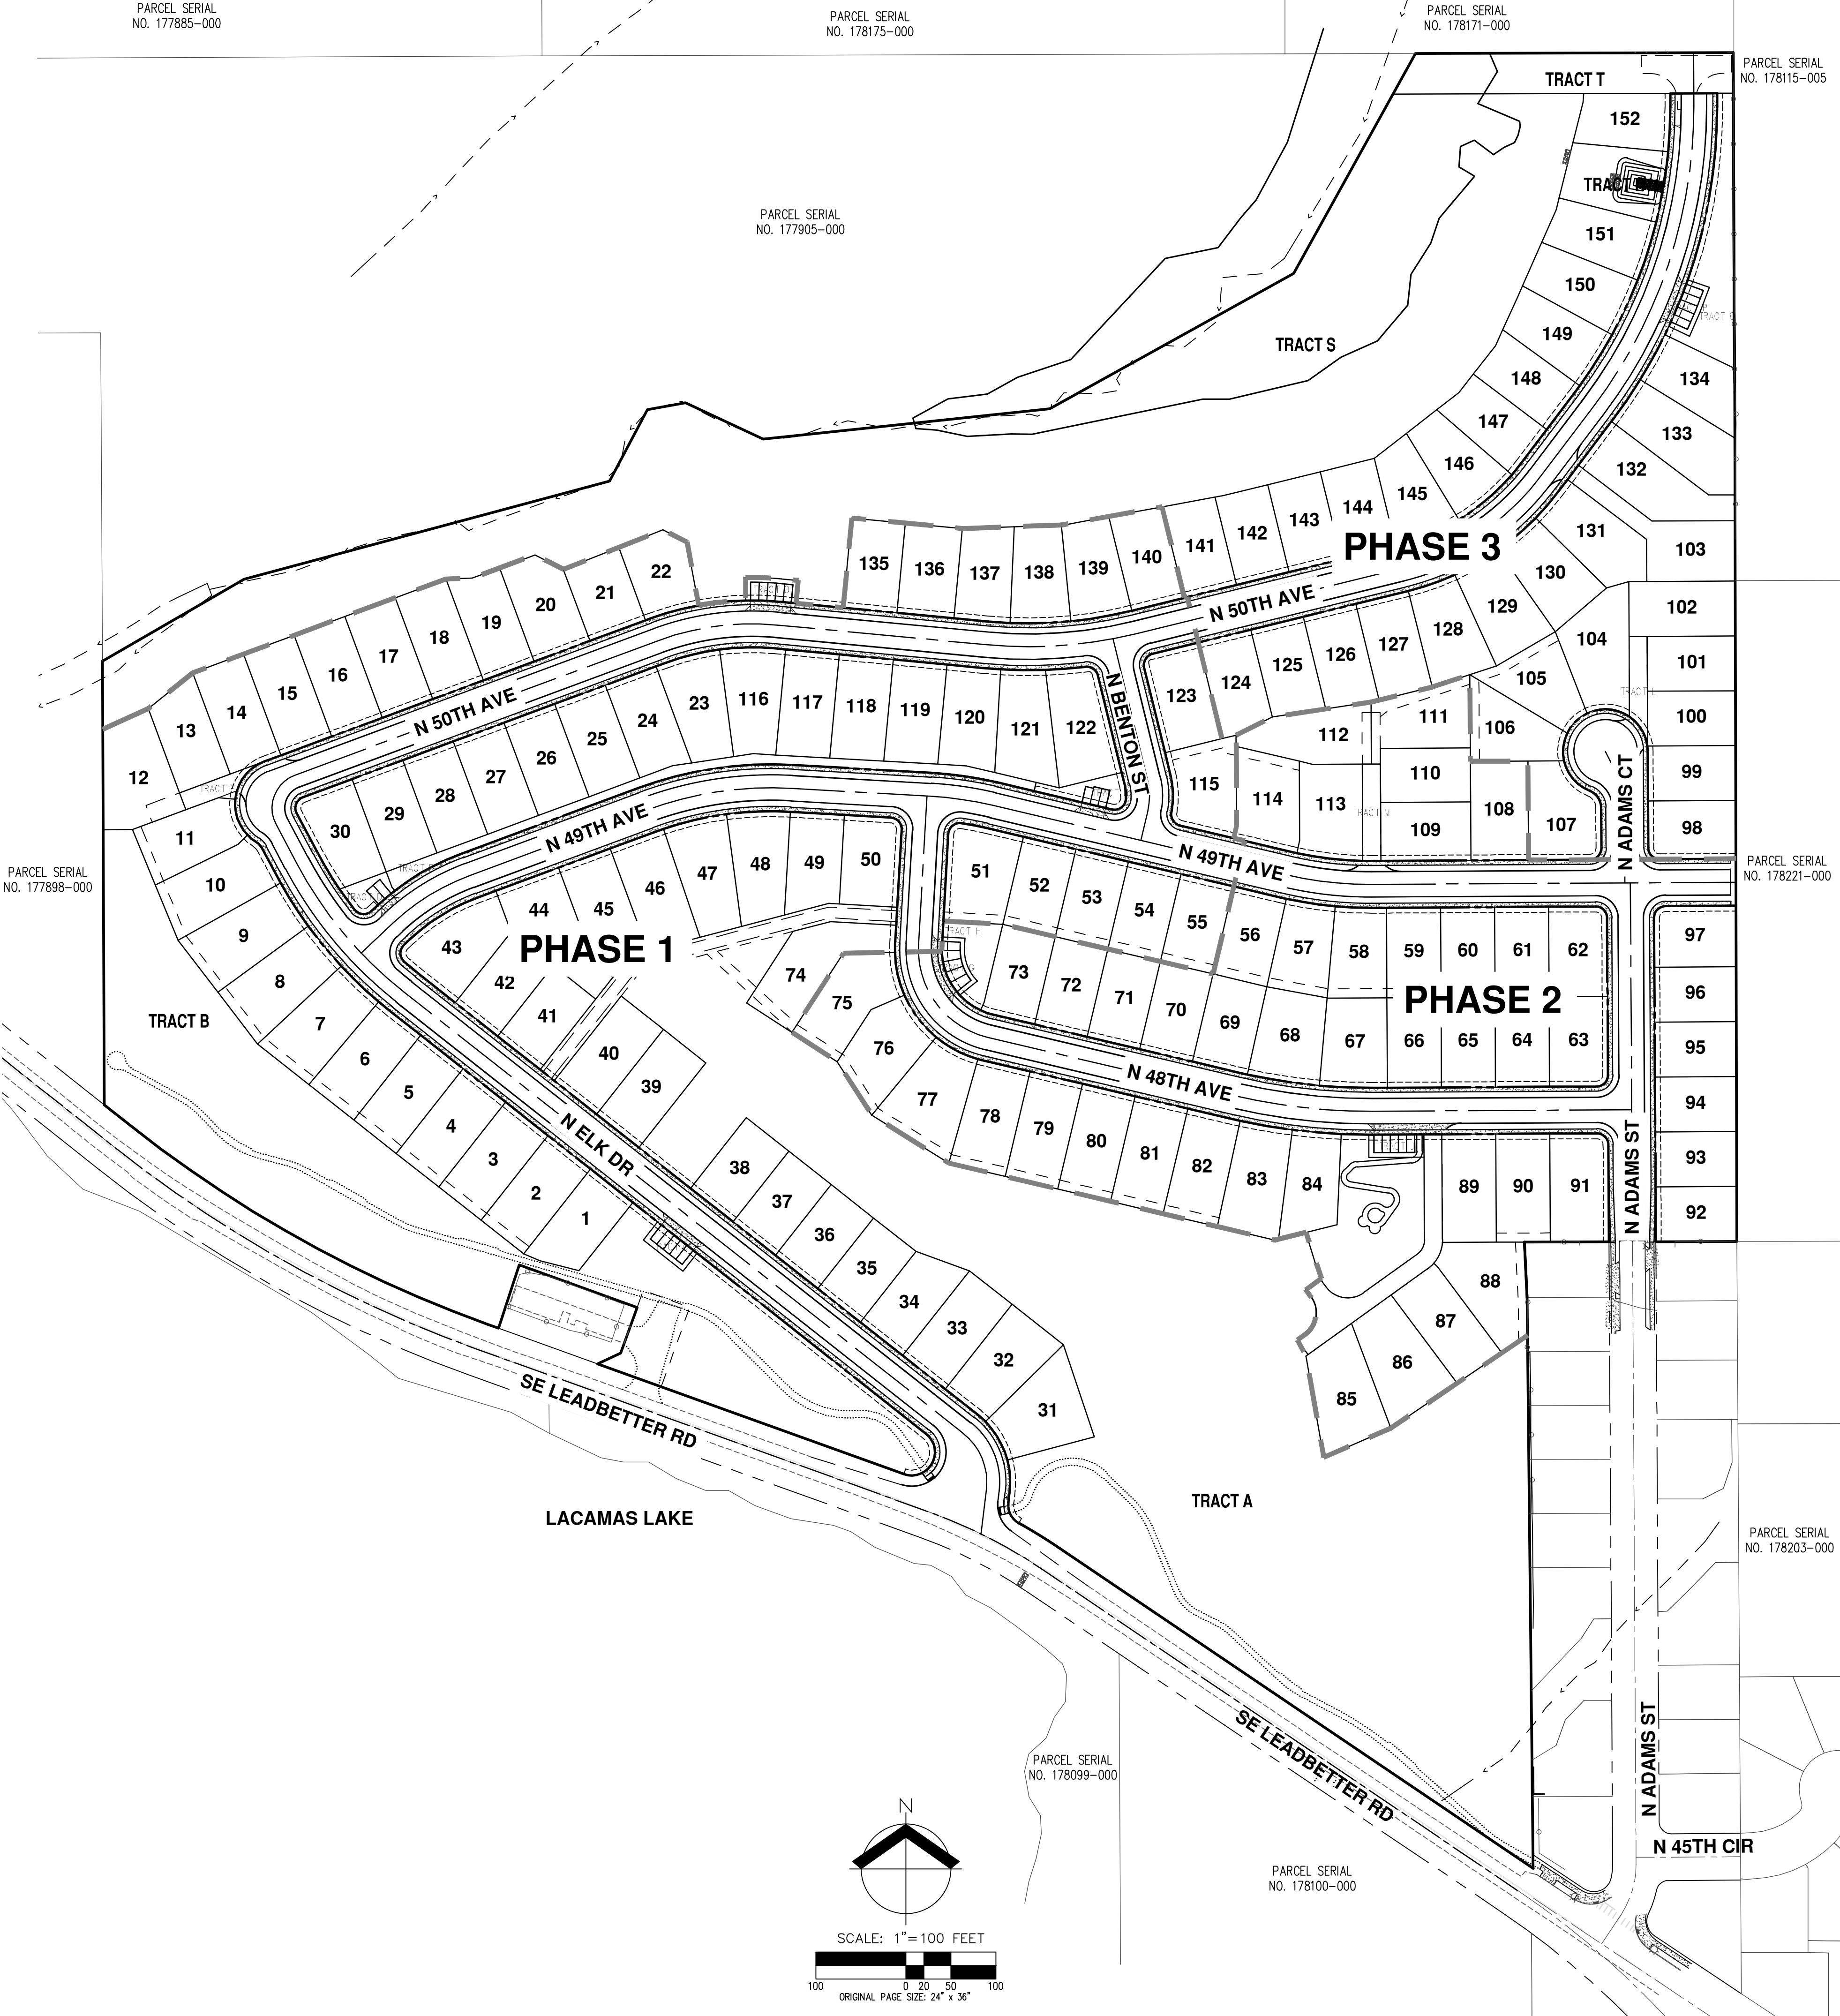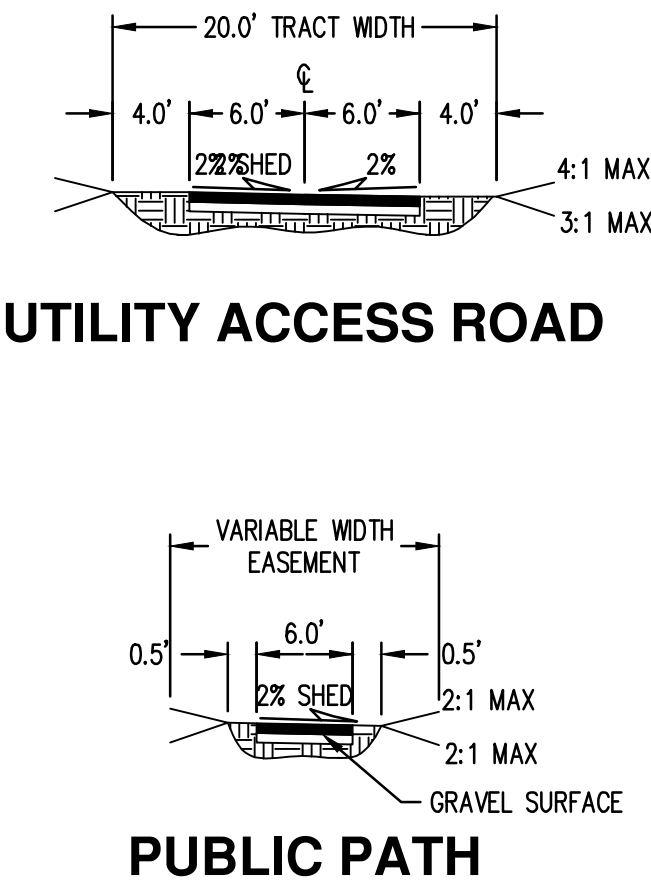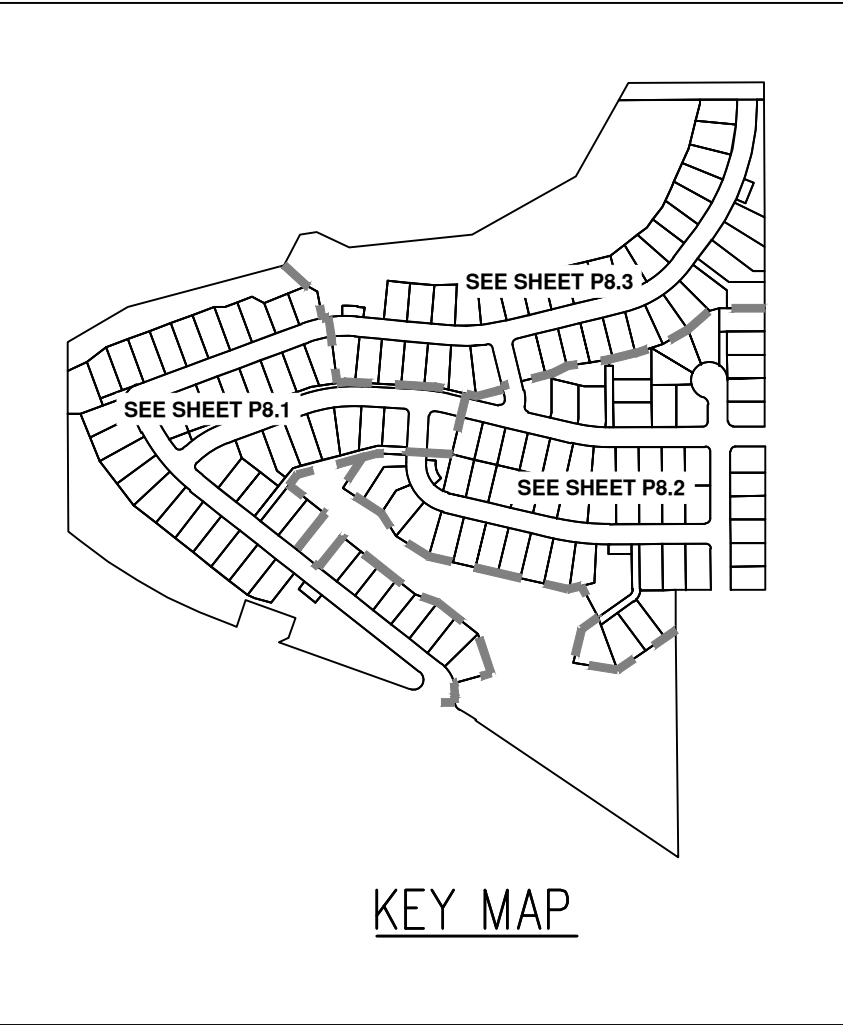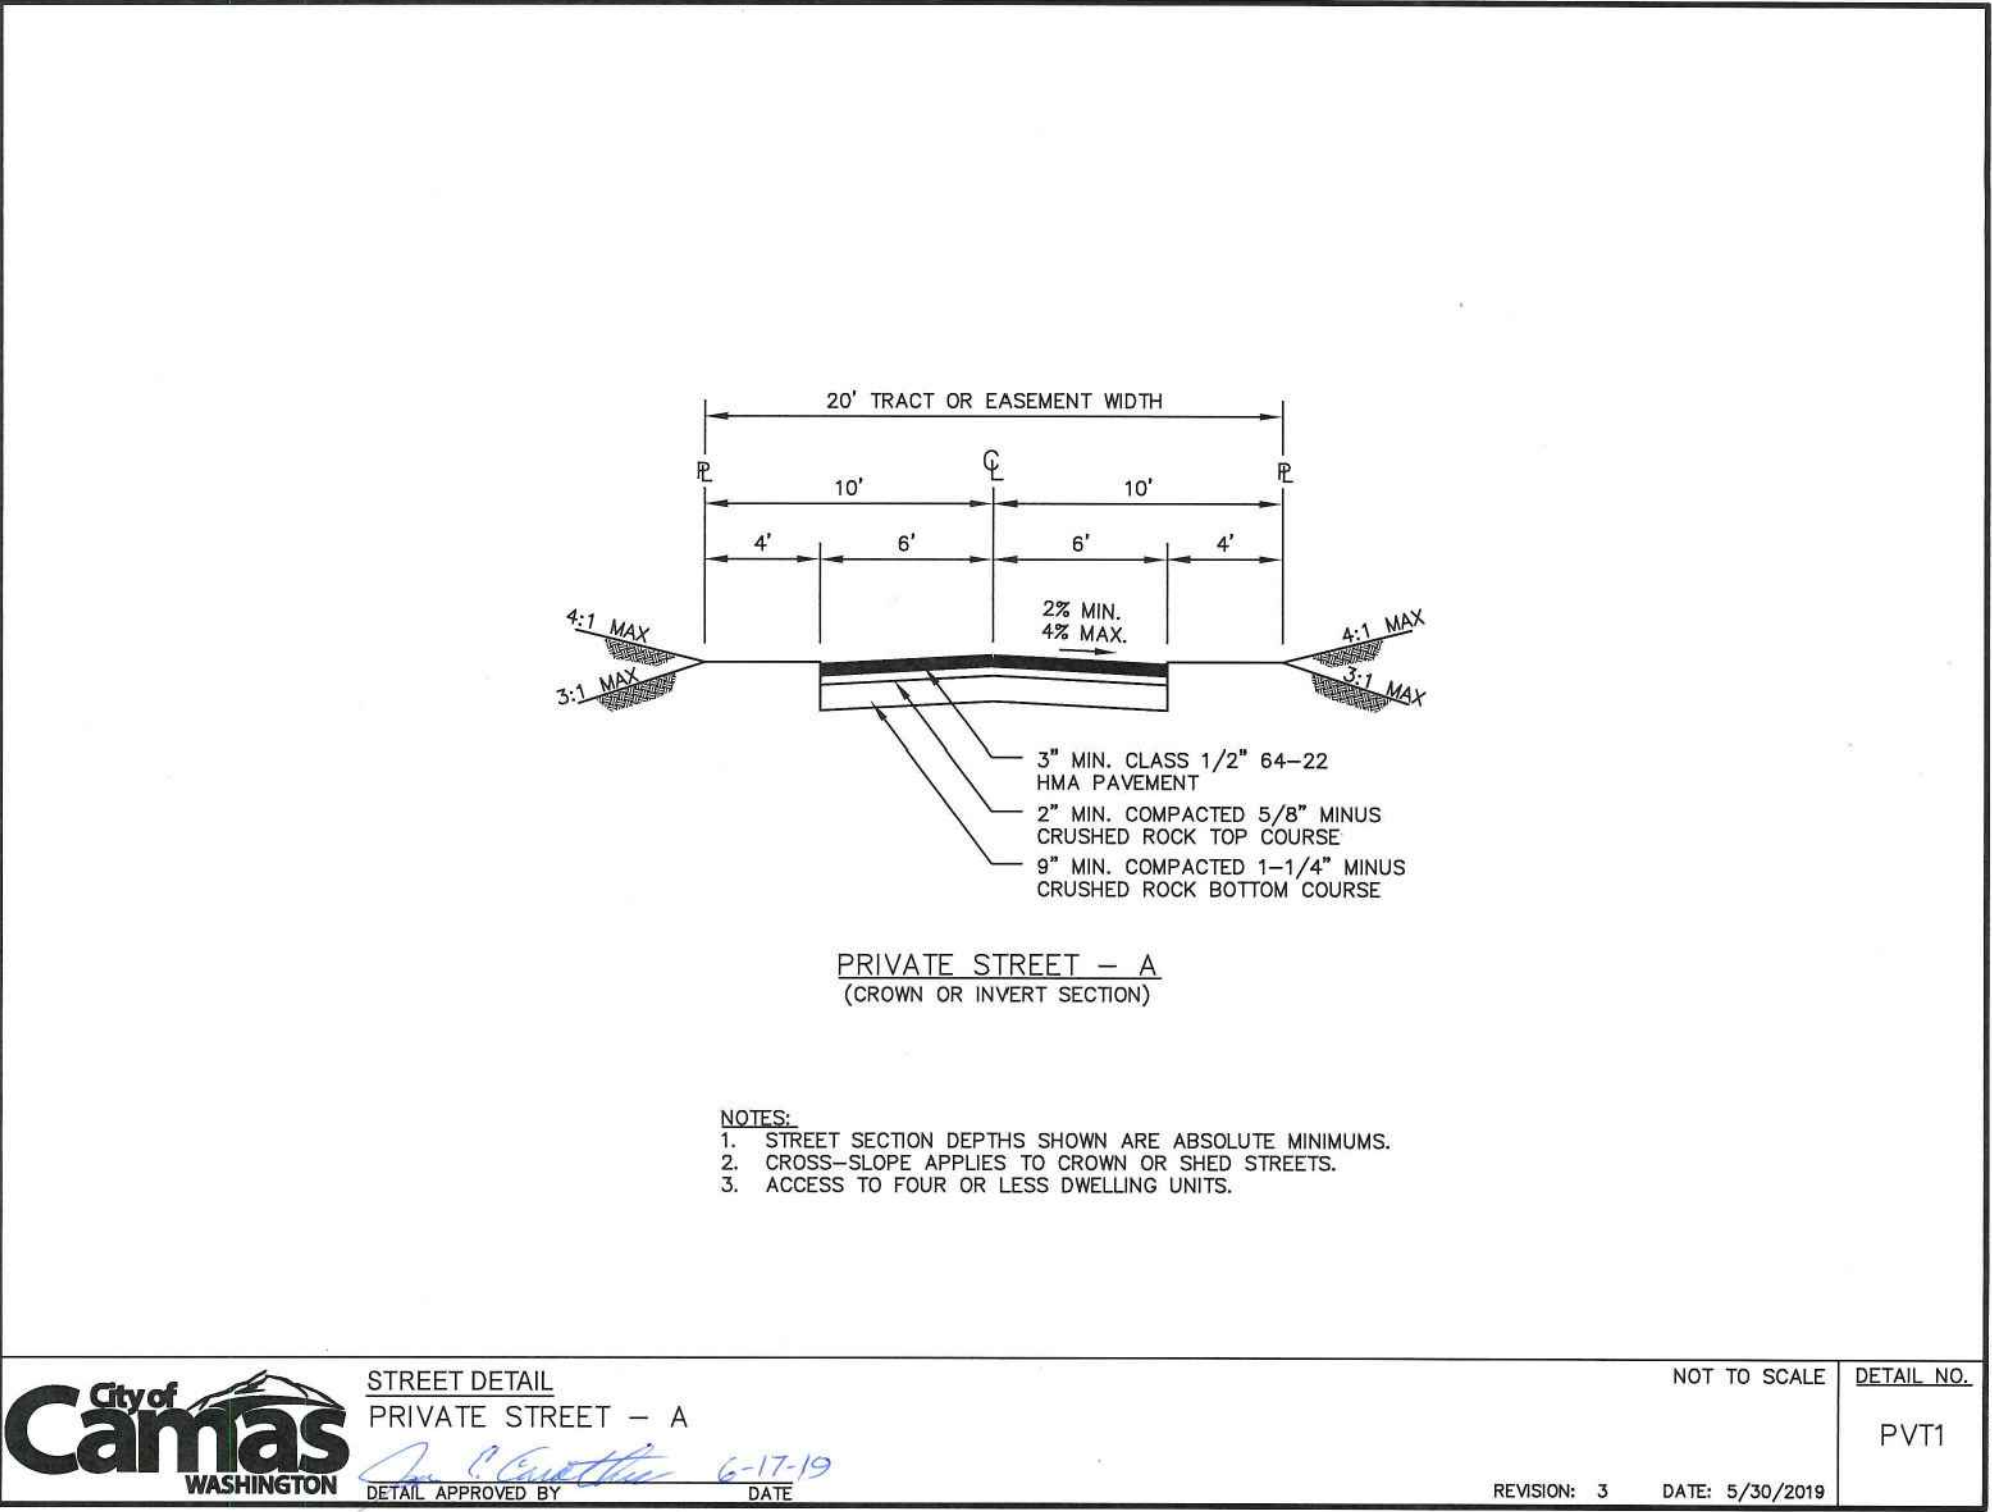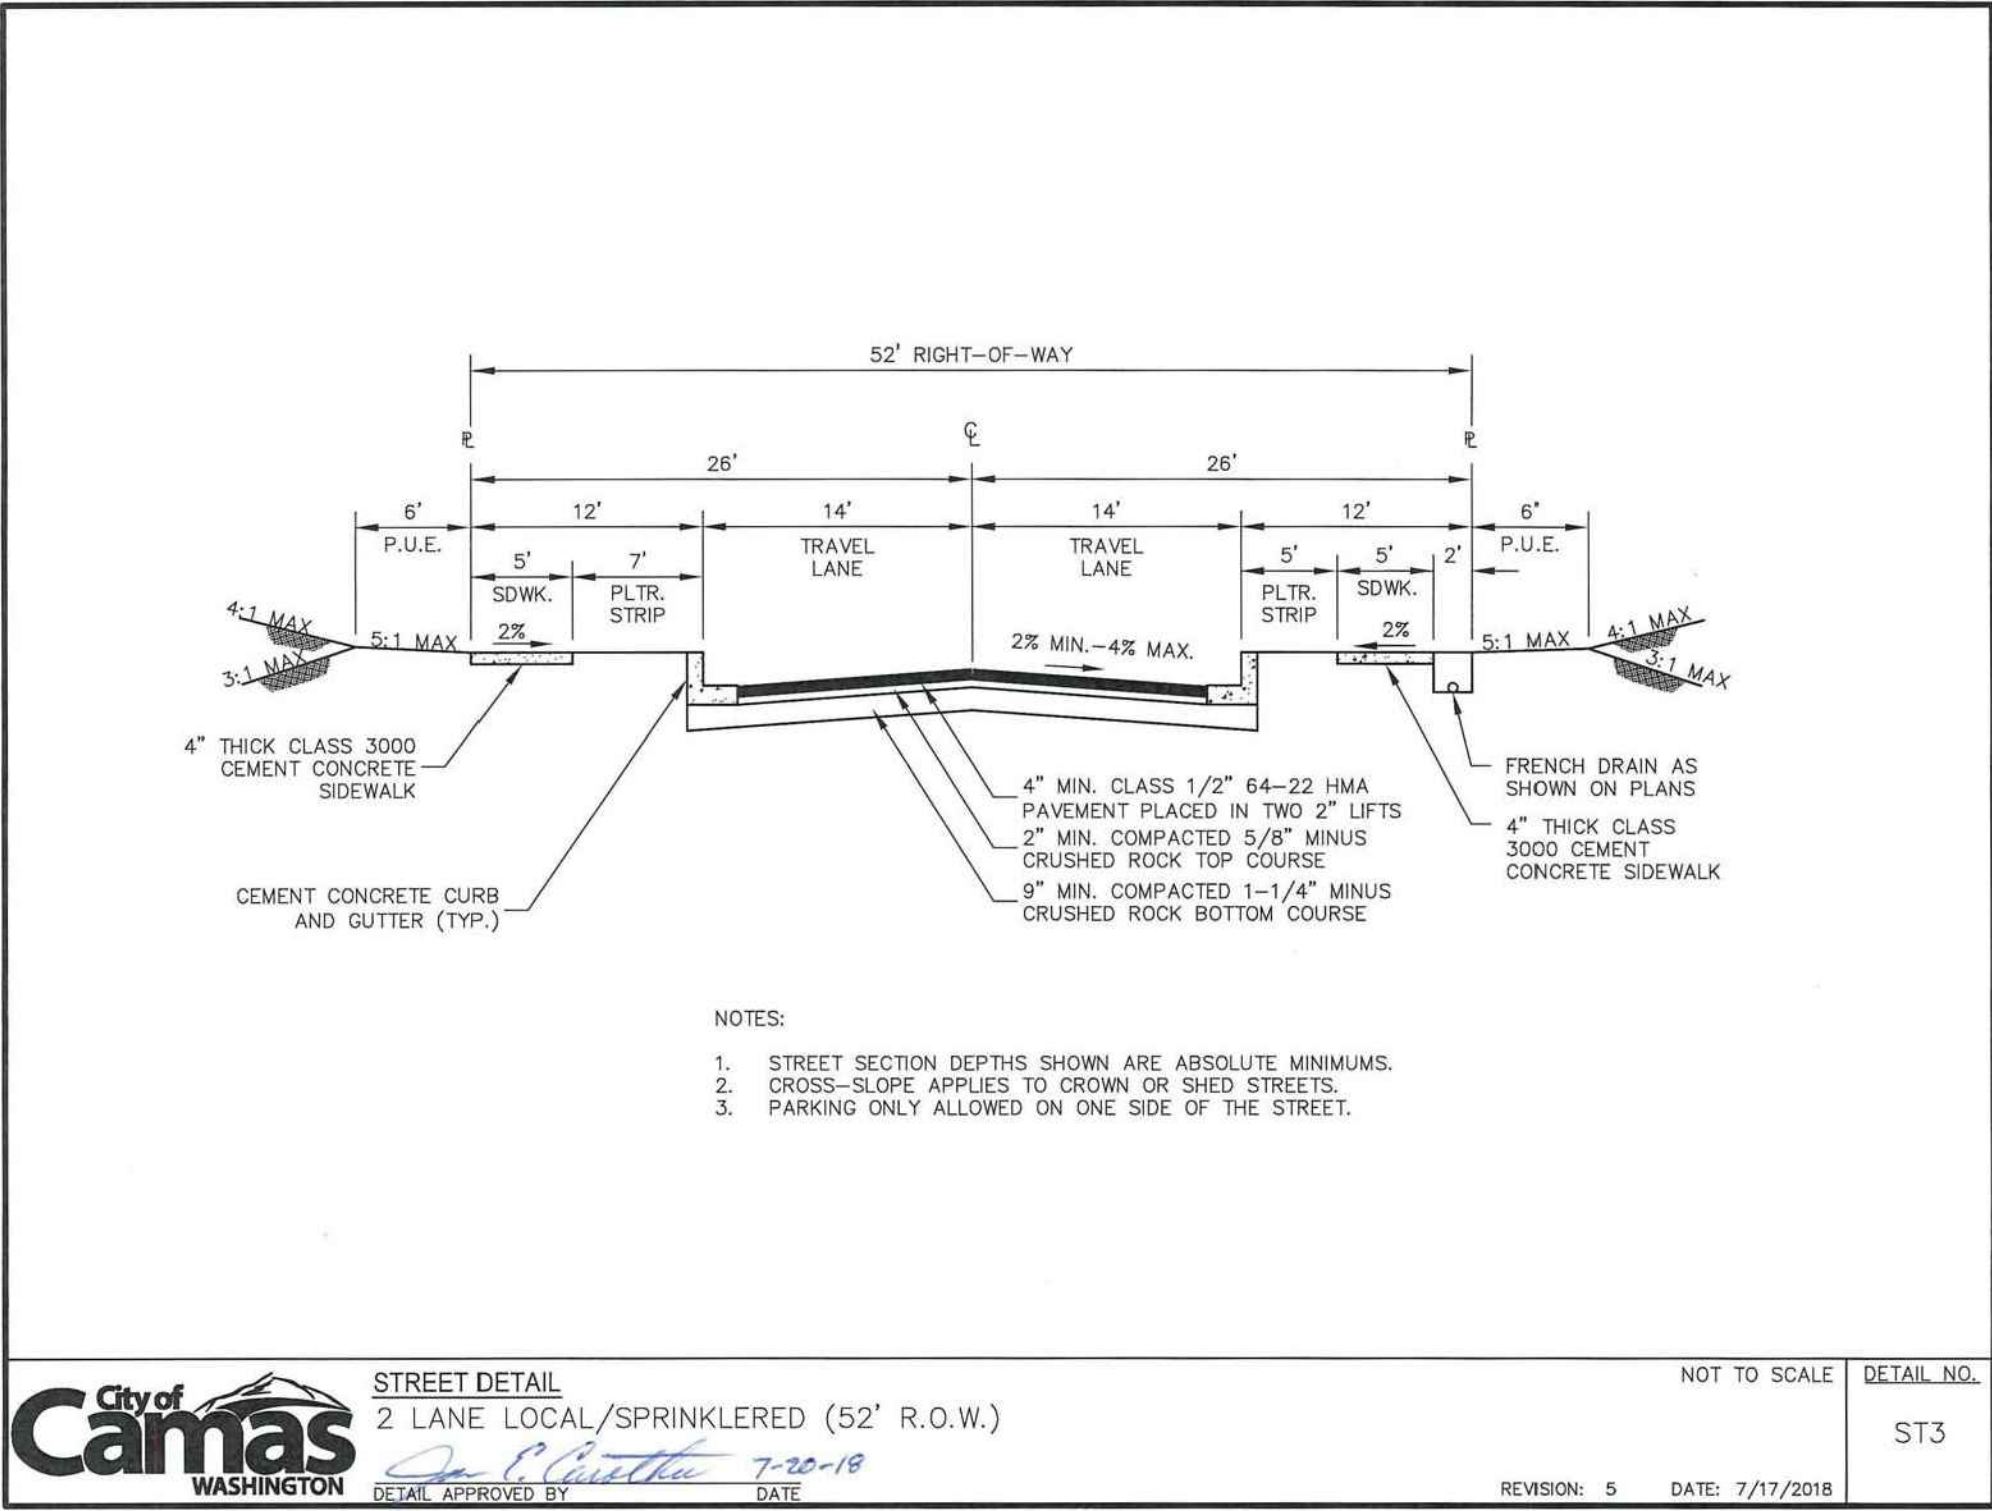




PARCEL SERIAL  
NO. 177898-000

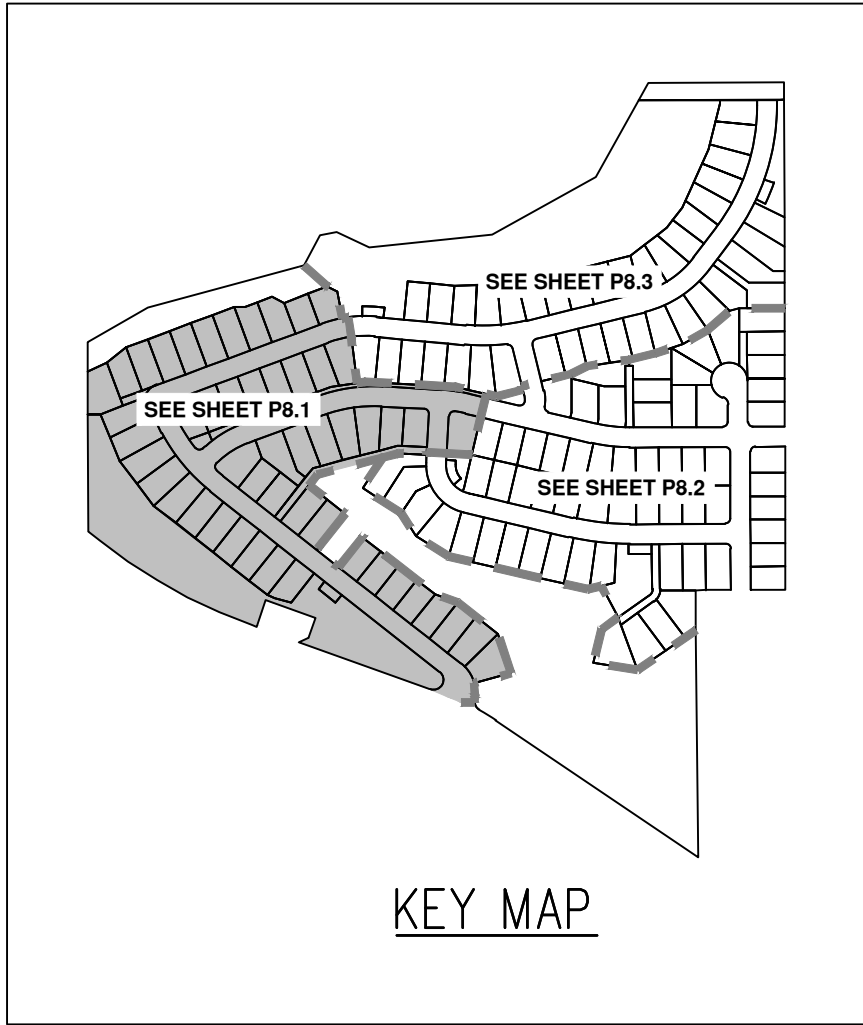


| TANGENT TABLE |        |                  |  |
|---------------|--------|------------------|--|
| LINE #        | LENGTH | DIRECTION        |  |
| T1            | 49.16  | N6° 59' 29.61"E  |  |
| T2            | 790.79 | N51° 44' 06.88"W |  |
| T3            | 48.39  | N27° 49' 37.22"W |  |
| T4            | 430.07 | N69° 40' 14.28"E |  |
| T9            | 53.40  | N46° 50' 02.89"E |  |
| T10           | 209.41 | N69° 40' 14.28"E |  |
| T11           | 153.92 | S86° 43' 31.24"E |  |
| T14           | 169.22 | S3° 16' 28.76"W  |  |

| CURVE TABLE |         |         |                     |
|-------------|---------|---------|---------------------|
| CURVE       | LENGTH  | RADIUS  | CHORD               |
| C1          | 71.75'  | 70.00'  | N22°22'19"W 68.65'  |
| C2          | 187.77' | 450.00' | N39°46'52"W 186.42' |
| C3          | 66.36'  | 39.00'  | N20°55'19"E 58.64'  |
| C8          | 99.64'  | 250.00' | N58°15'09"E 98.98'  |
| C9          | 164.79' | 400.00' | N81°28'22"E 163.62' |
| C10         | 69.88'  | 400.00' | S81°43'14"E 69.79'  |

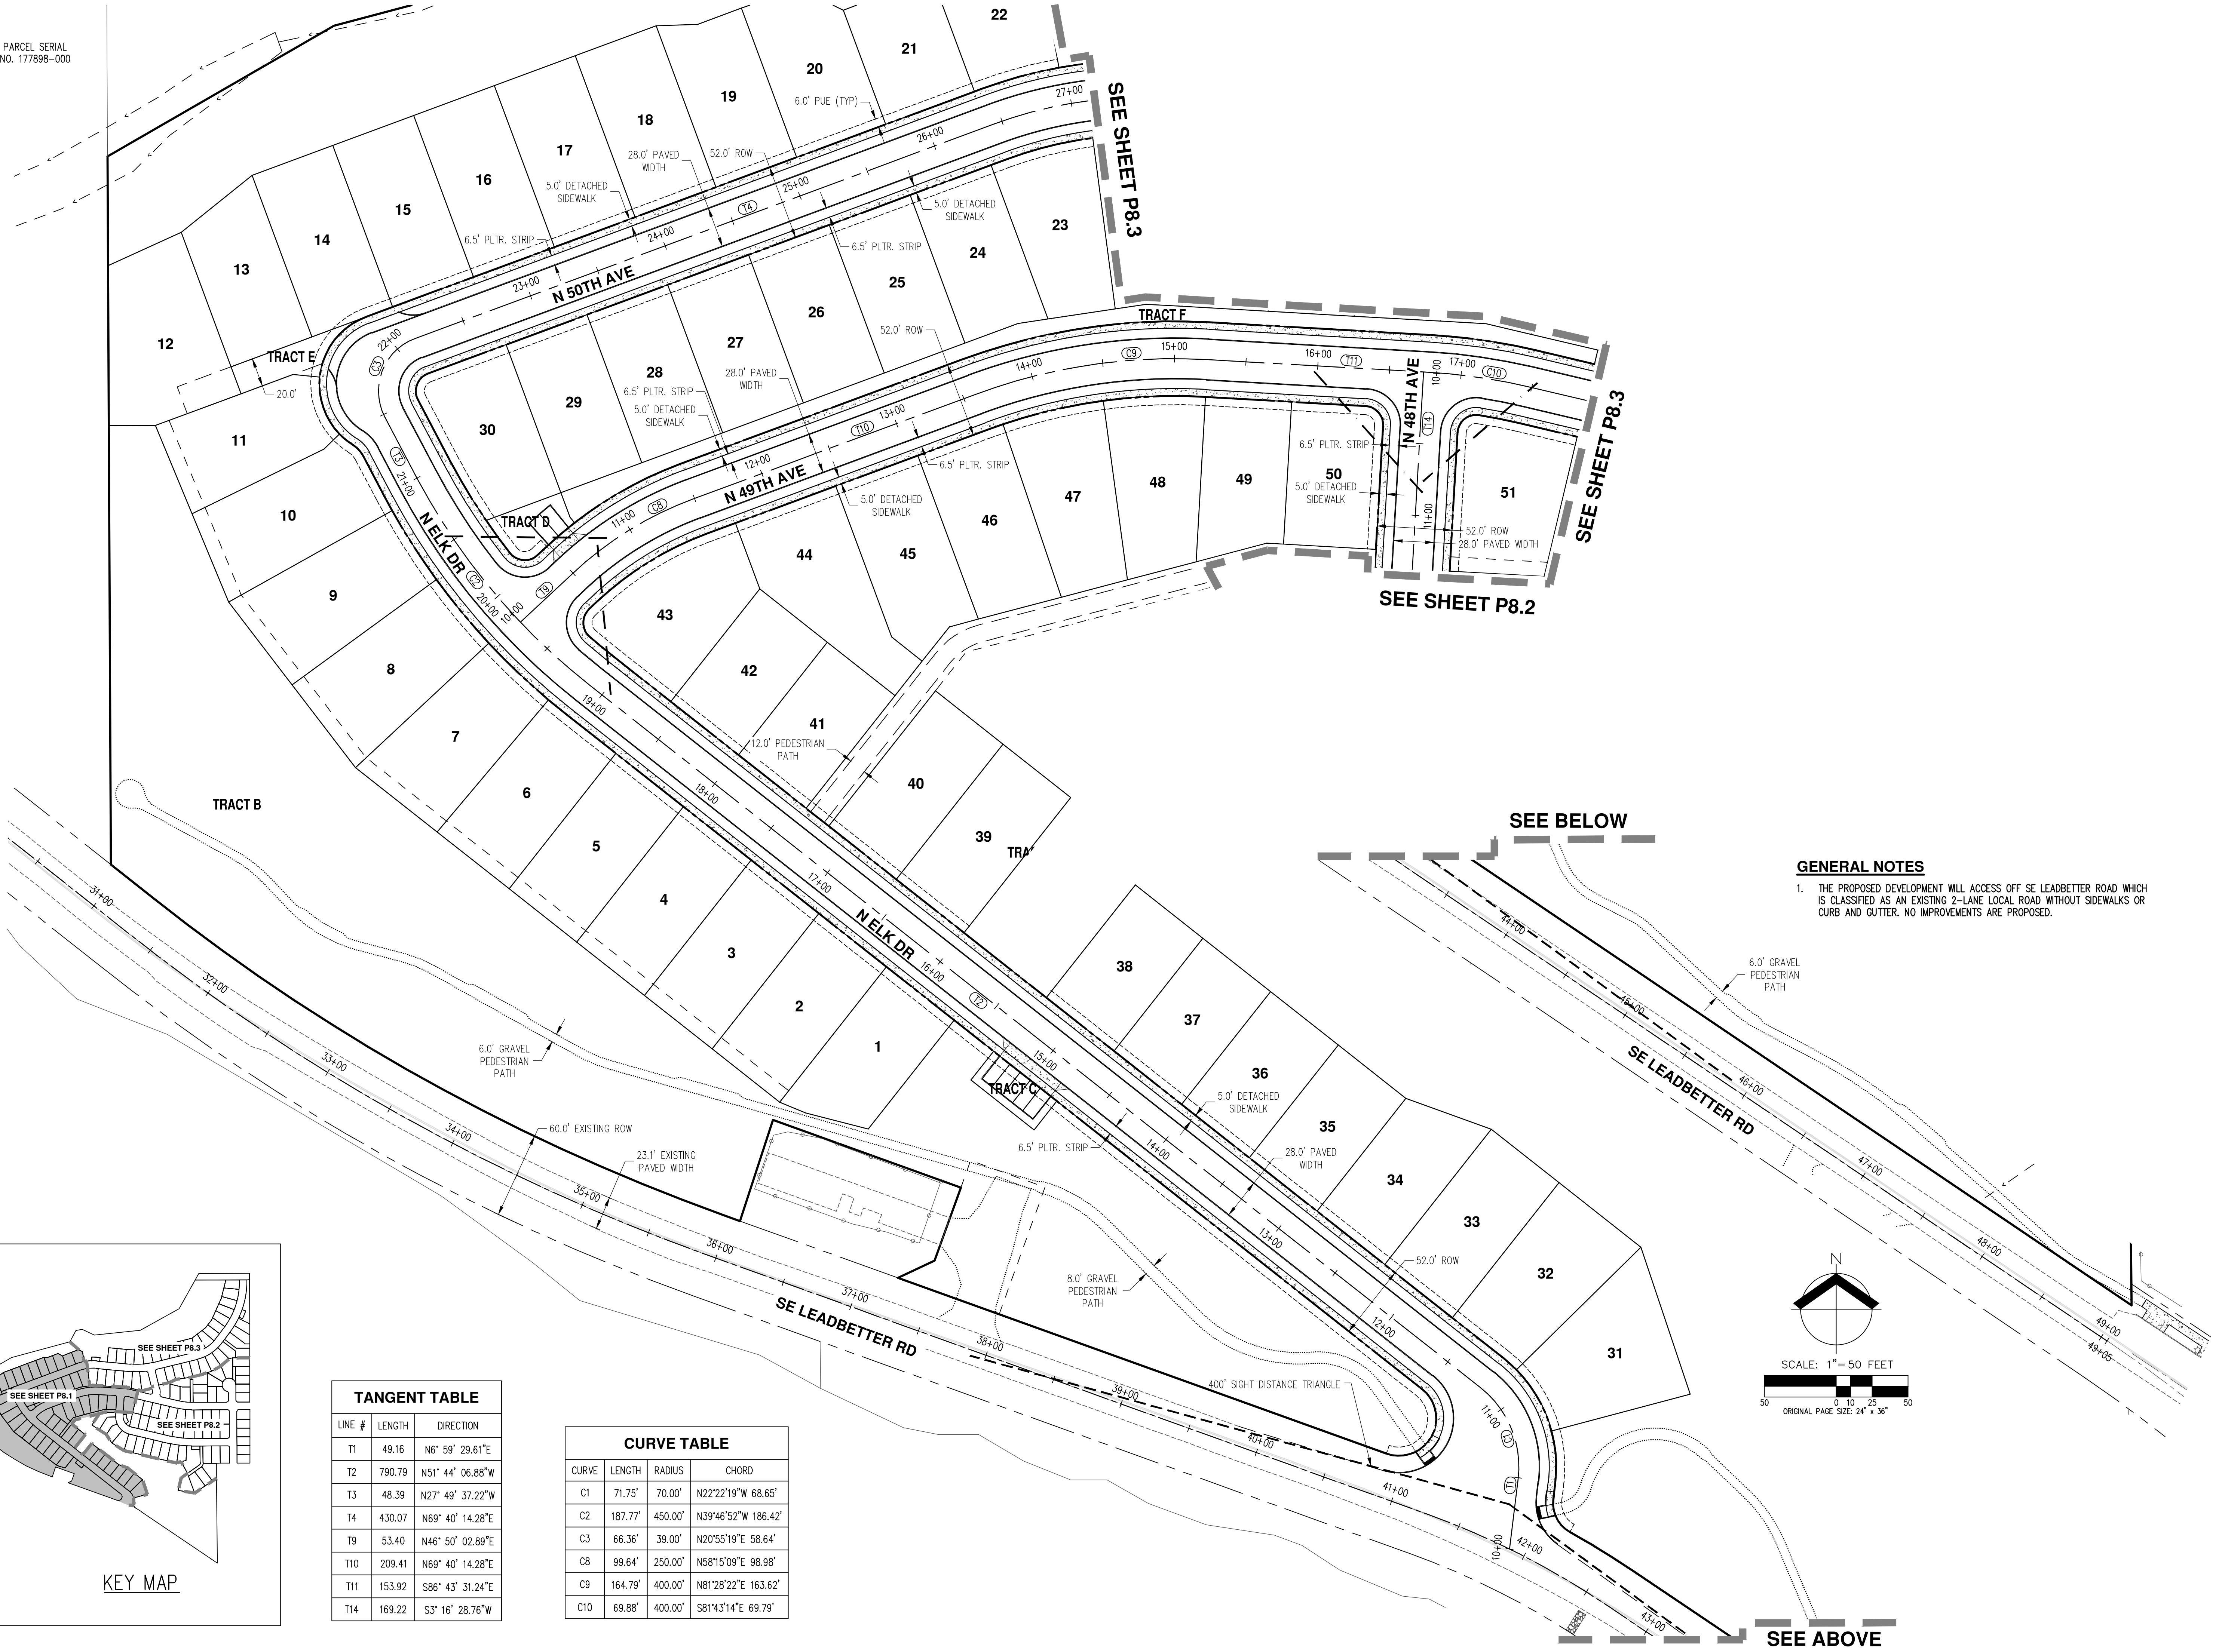

- GENERAL NOTES**
1. THE PROPOSED DEVELOPMENT WILL ACCESS OFF SE LEADBETTER ROAD WHICH IS CLASSIFIED AS AN EXISTING 2-LANE LOCAL ROAD WITHOUT SIDEWALKS OR CURB AND GUTTER. NO IMPROVEMENTS ARE PROPOSED.

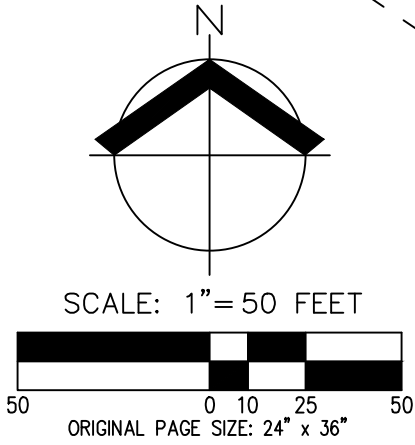

PRELIMINARY STREET PLAN  
CJ DENS SUBDIVISION  
CJ DENS LACAMAS II LLC  
CAMAS, WASHINGTON




|              |          |
|--------------|----------|
| JOB NUMBER:  | 5504     |
| DATE:        | 5/7/2021 |
| DESIGNED BY: | CJS      |
| DRAWN BY:    | NAL      |
| CHECKED BY:  | JMM      |

P8.1




**GENERAL NOTES**

1. THE PROPOSED DEVELOPMENT WILL ACCESS OFF SE LEADBETTER ROAD WHICH IS CLASSIFIED AS AN EXISTING 2-LANE LOCAL ROAD WITHOUT SIDEWALKS OR CURB AND GUTTER. NO IMPROVEMENTS ARE PROPOSED.

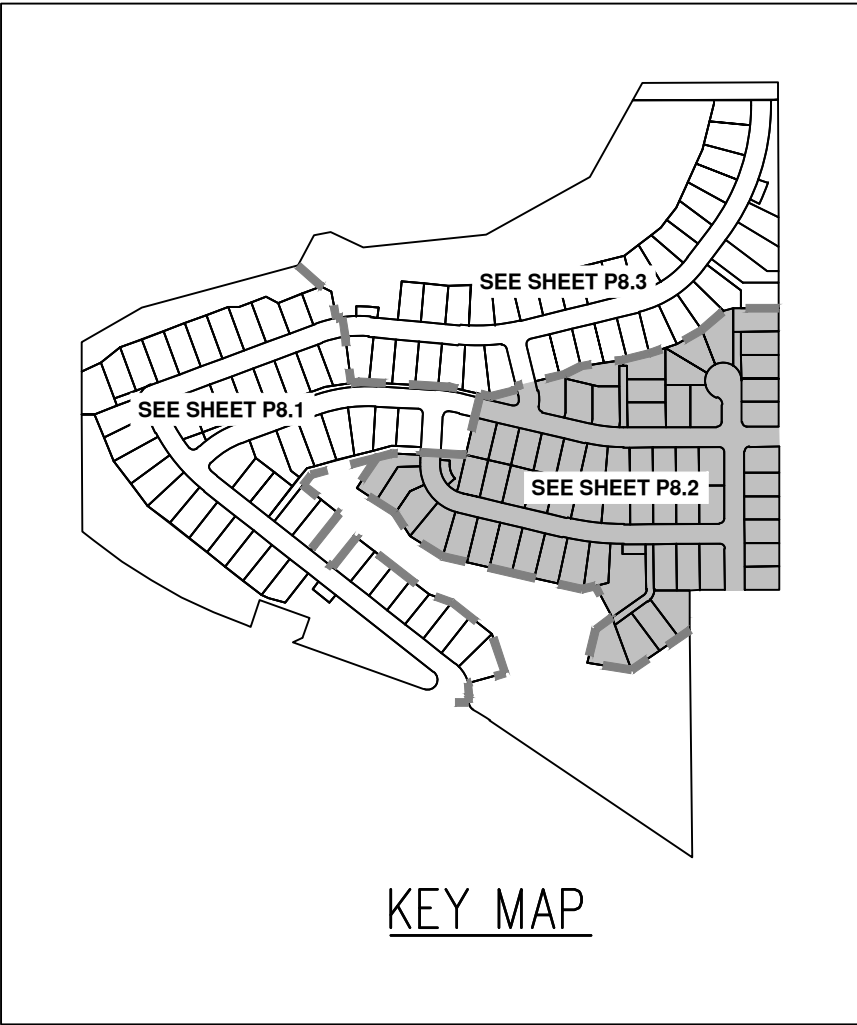


| TANGENT TABLE |        |                  |  |
|---------------|--------|------------------|--|
| LINE #        | LENGTH | DIRECTION        |  |
| T12           | 335.64 | S76° 42' 57.35"E |  |
| T13           | 399.23 | N89° 40' 26.29"E |  |
| T15           | 281.29 | S76° 42' 57.35"E |  |
| T16           | 287.95 | N89° 40' 26.29"E |  |
| T17           | 33.47  | N13° 17' 02.65"E |  |
| T19           | 87.44  | N0° 19' 33.71"W  |  |
| T20           | 30.49  | N26° 51' 54.48"W |  |
| T21           | 398.61 | S0° 19' 33.71"E  |  |

| CURVE TABLE |         |         |                     |
|-------------|---------|---------|---------------------|
| CURVE       | LENGTH  | RADIUS  | CHORD               |
| C11         | 95.02'  | 400.00' | S83°31'16"E 94.79'  |
| C12         | 139.61' | 100.00' | S36°43'14"E 128.54' |
| C13         | 154.88' | 652.00' | S83°31'16"E 154.51' |
| C14         | 34.97'  | 74.00'  | N0°15'13"W 34.64'   |
| C15         | 32.42'  | 70.00'  | N13°35'44"W 32.13'  |

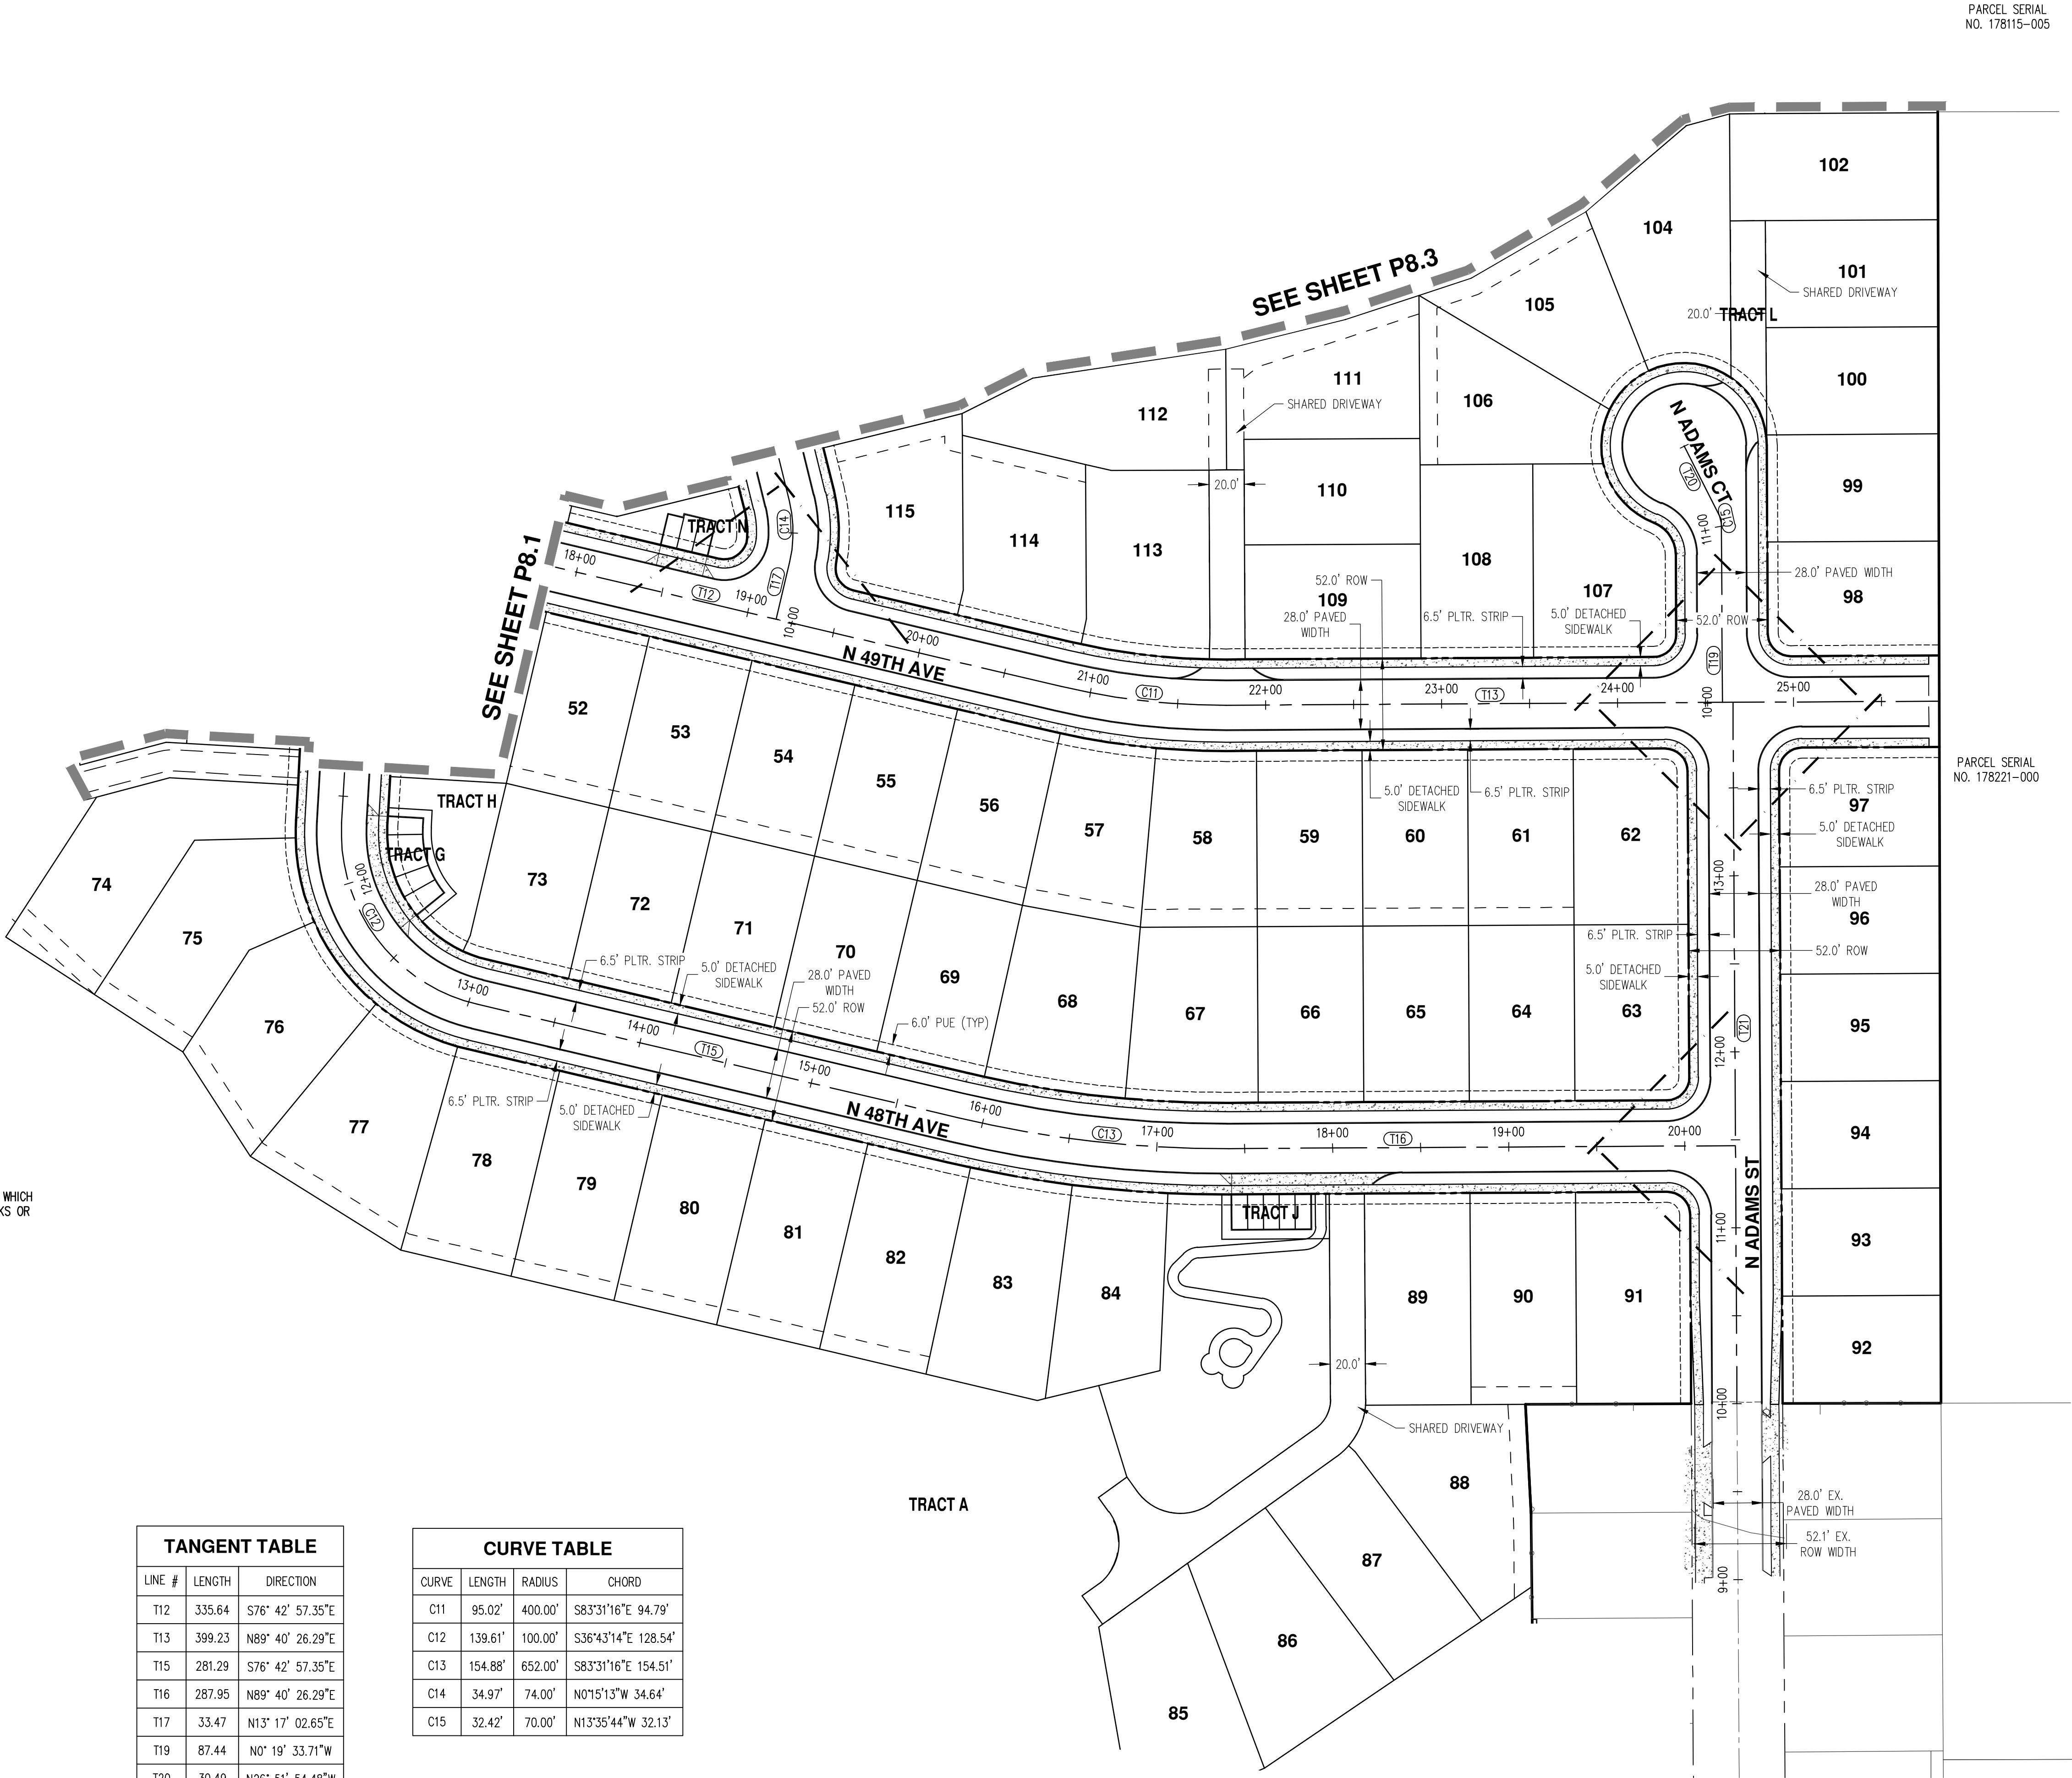

PARCEL SERIAL  
NO. 178115-005

PARCEL SERIAL  
NO. 178221-000

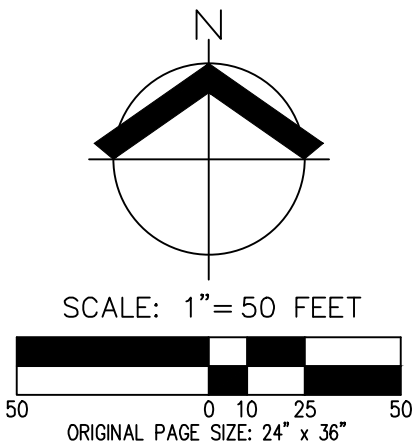

PRELIMINARY STREET PLAN  
CJ DENS SUBDIVISION  
CJ DENS LACAMAS II LLC  
CAMAS, WASHINGTON





JOB NUMBER: 5504  
DATE: 5/7/2021  
DESIGNED BY: CJS  
DRAWN BY: NAL  
CHECKED BY: JMM




| TANGENT TABLE |        |                  |
|---------------|--------|------------------|
| LINE #        | LENGTH | DIRECTION        |
| T5            | 233.27 | S84° 36' 43.29"E |
| T6            | 303.65 | N76° 12' 30.70"E |
| T7            | 98.78  | N37° 07' 34.55"E |
| T8            | 14.76  | N0° 07' 57.00"W  |
| T18           | 161.43 | N13° 47' 29.30"W |

| CURVE TABLE |         |         |                     |
|-------------|---------|---------|---------------------|
| CURVE       | LENGTH  | RADIUS  | CHORD               |
| C4          | 134.66' | 300.00' | N82°31'45"E 133.53' |
| C5          | 167.37' | 500.00' | N85°47'54"E 166.59' |
| C6          | 187.58' | 275.00' | N56°40'03"E 183.97' |
| C7          | 357.66' | 550.00' | N18°29'49"E 351.39' |

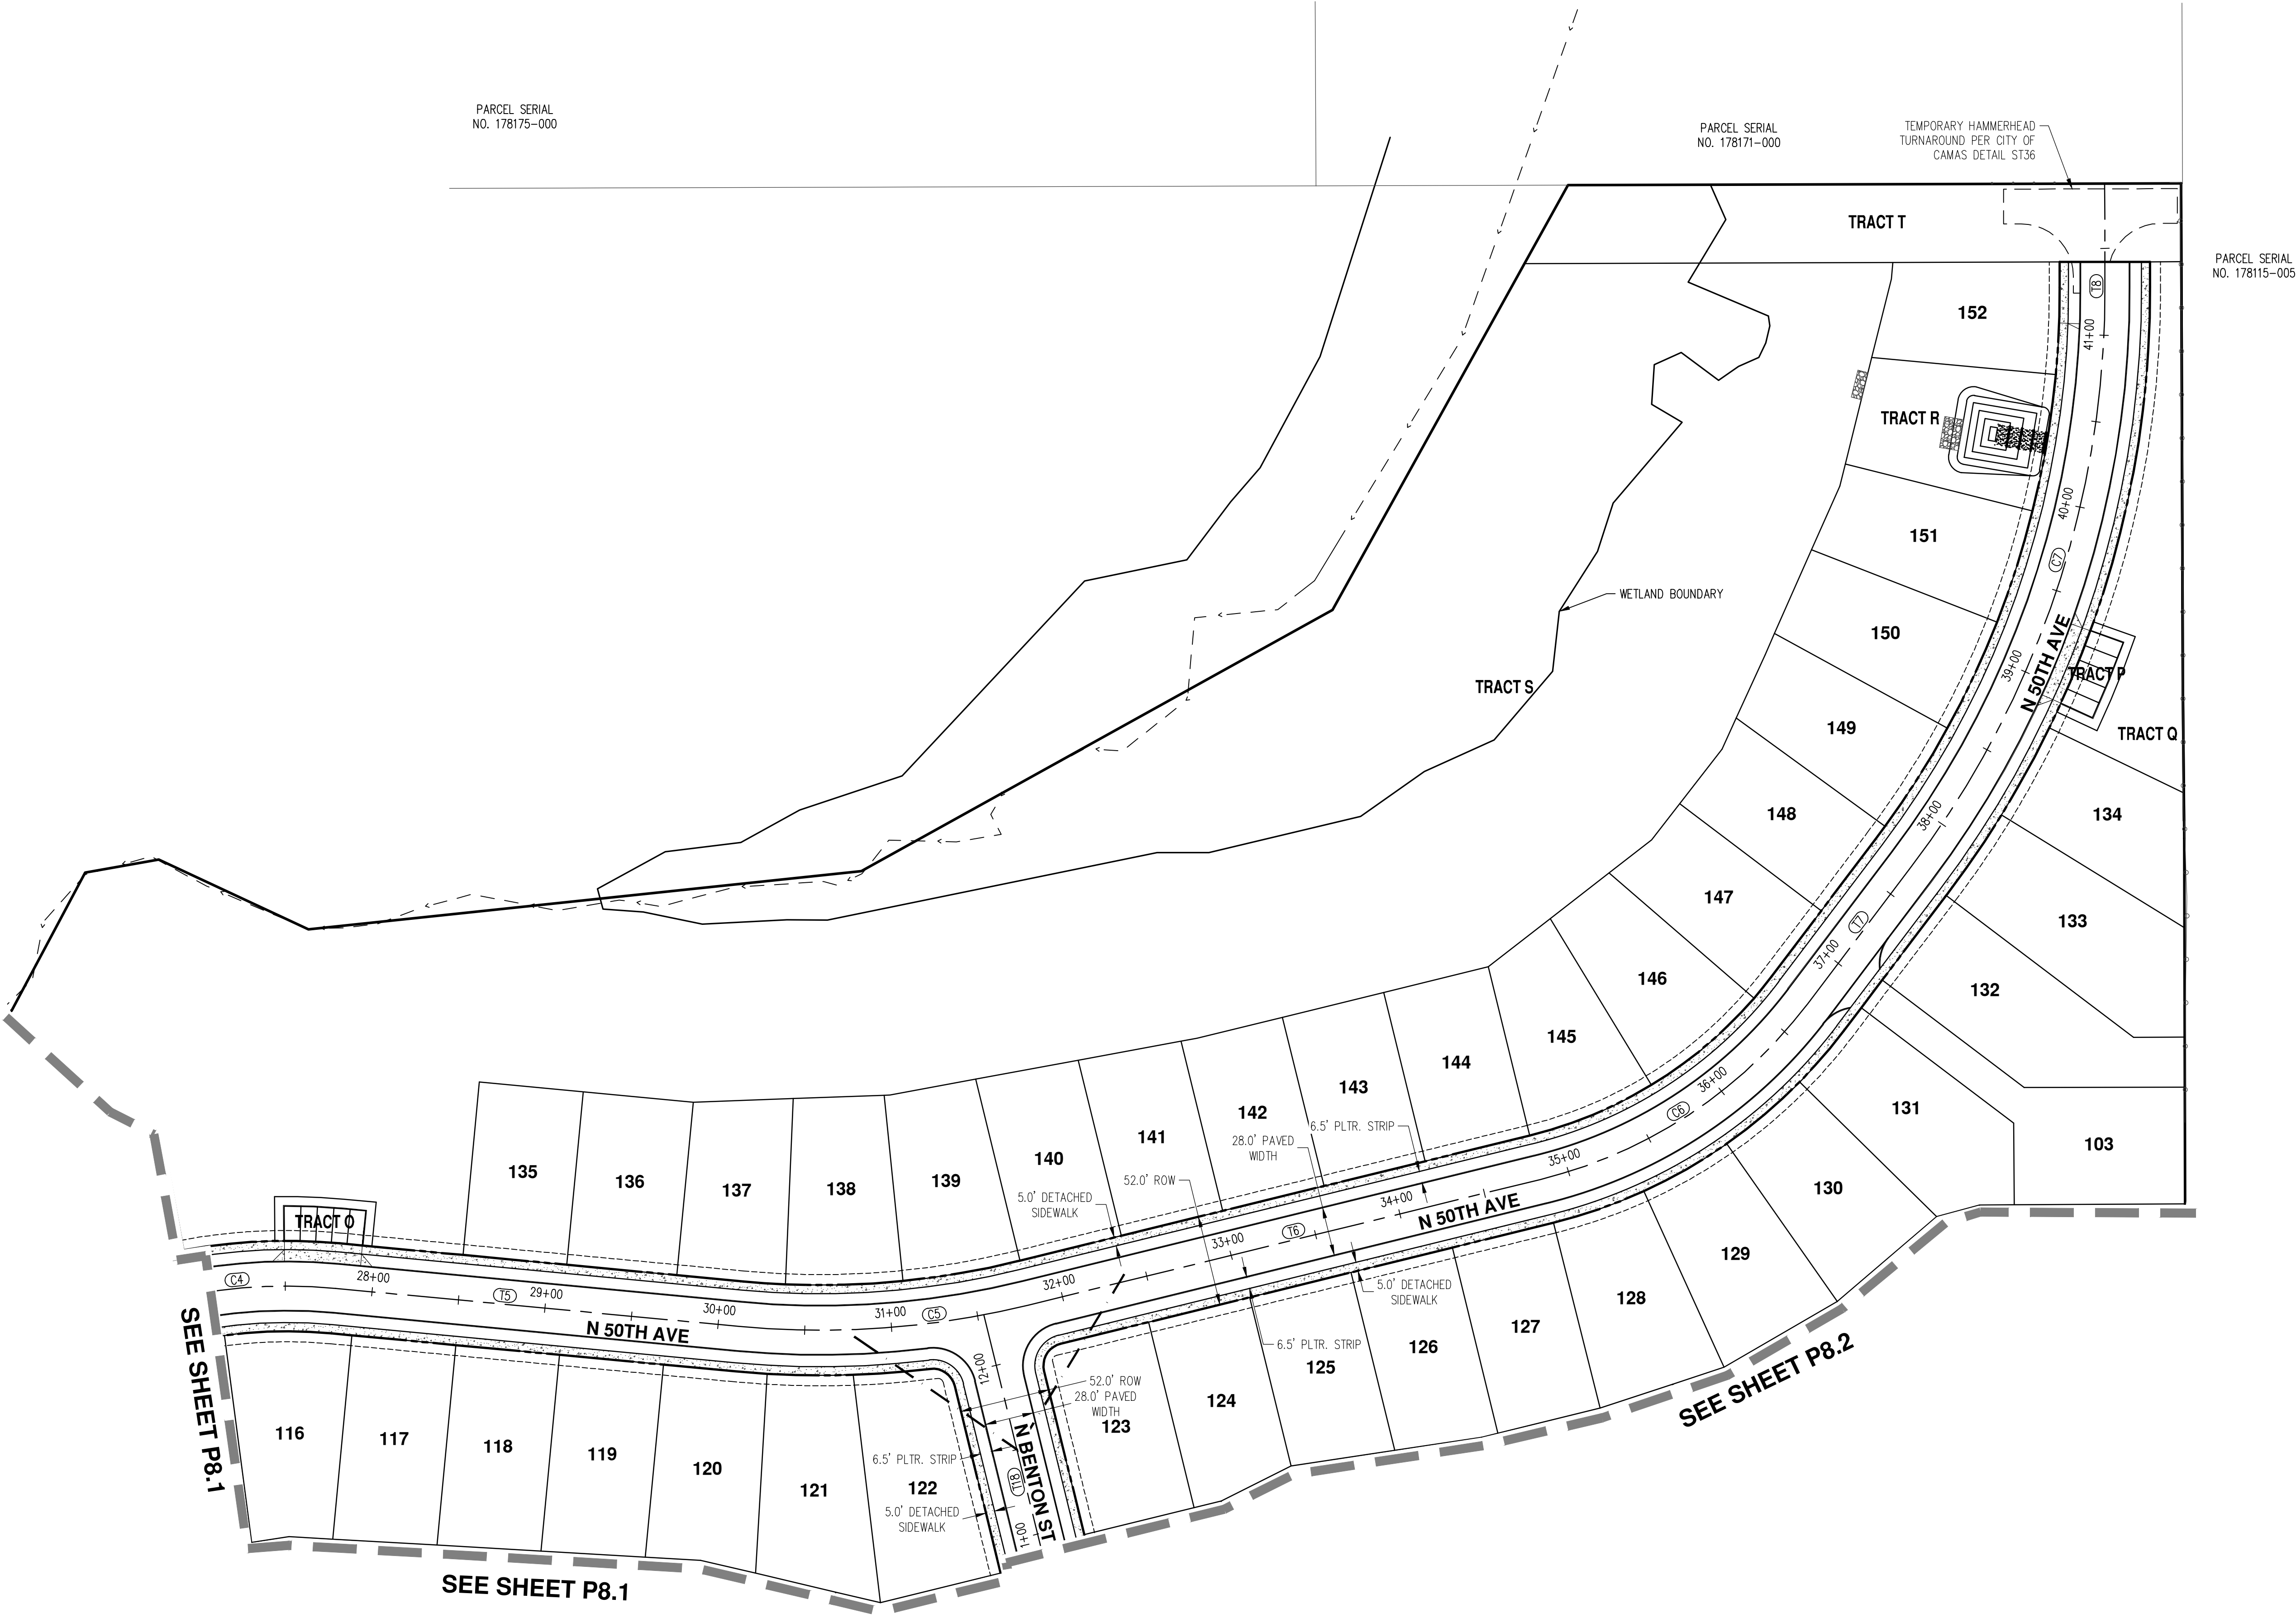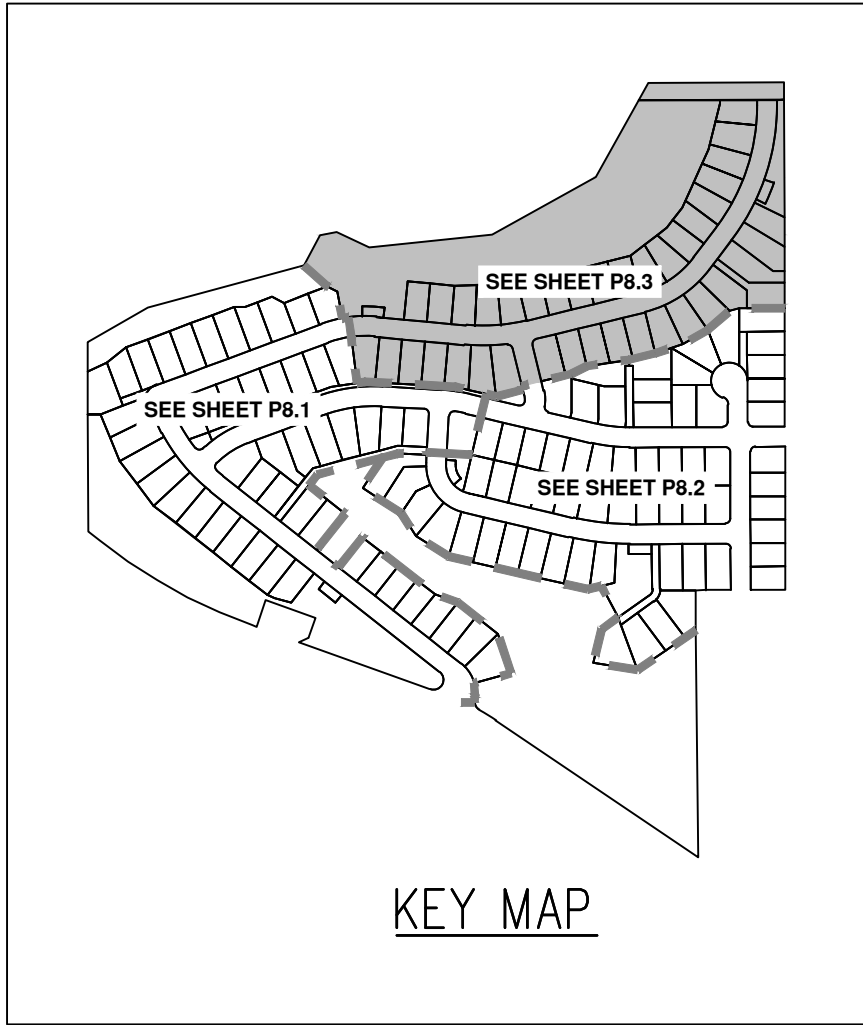

- GENERAL NOTES**
- THE PROPOSED DEVELOPMENT WILL ACCESS OFF SE LEADBETTER ROAD WHICH IS CLASSIFIED AS AN EXISTING 2-LANE LOCAL ROAD WITHOUT SIDEWALKS OR CURB AND GUTTER. NO IMPROVEMENTS ARE PROPOSED.

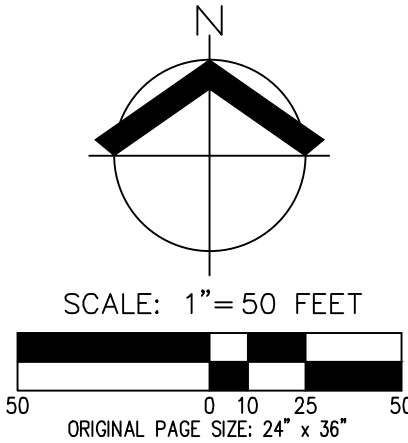


PRELIMINARY STREET PLAN  
CJ DENS SUBDIVISION  
CJ DENS LACAMAS II LLC  
CAMAS, WASHINGTON



|              |          |
|--------------|----------|
| JOB NUMBER:  | 5504     |
| DATE:        | 5/7/2021 |
| DESIGNED BY: | CJS      |
| DRAWN BY:    | NAL      |
| CHECKED BY:  | JMM      |


P8.3



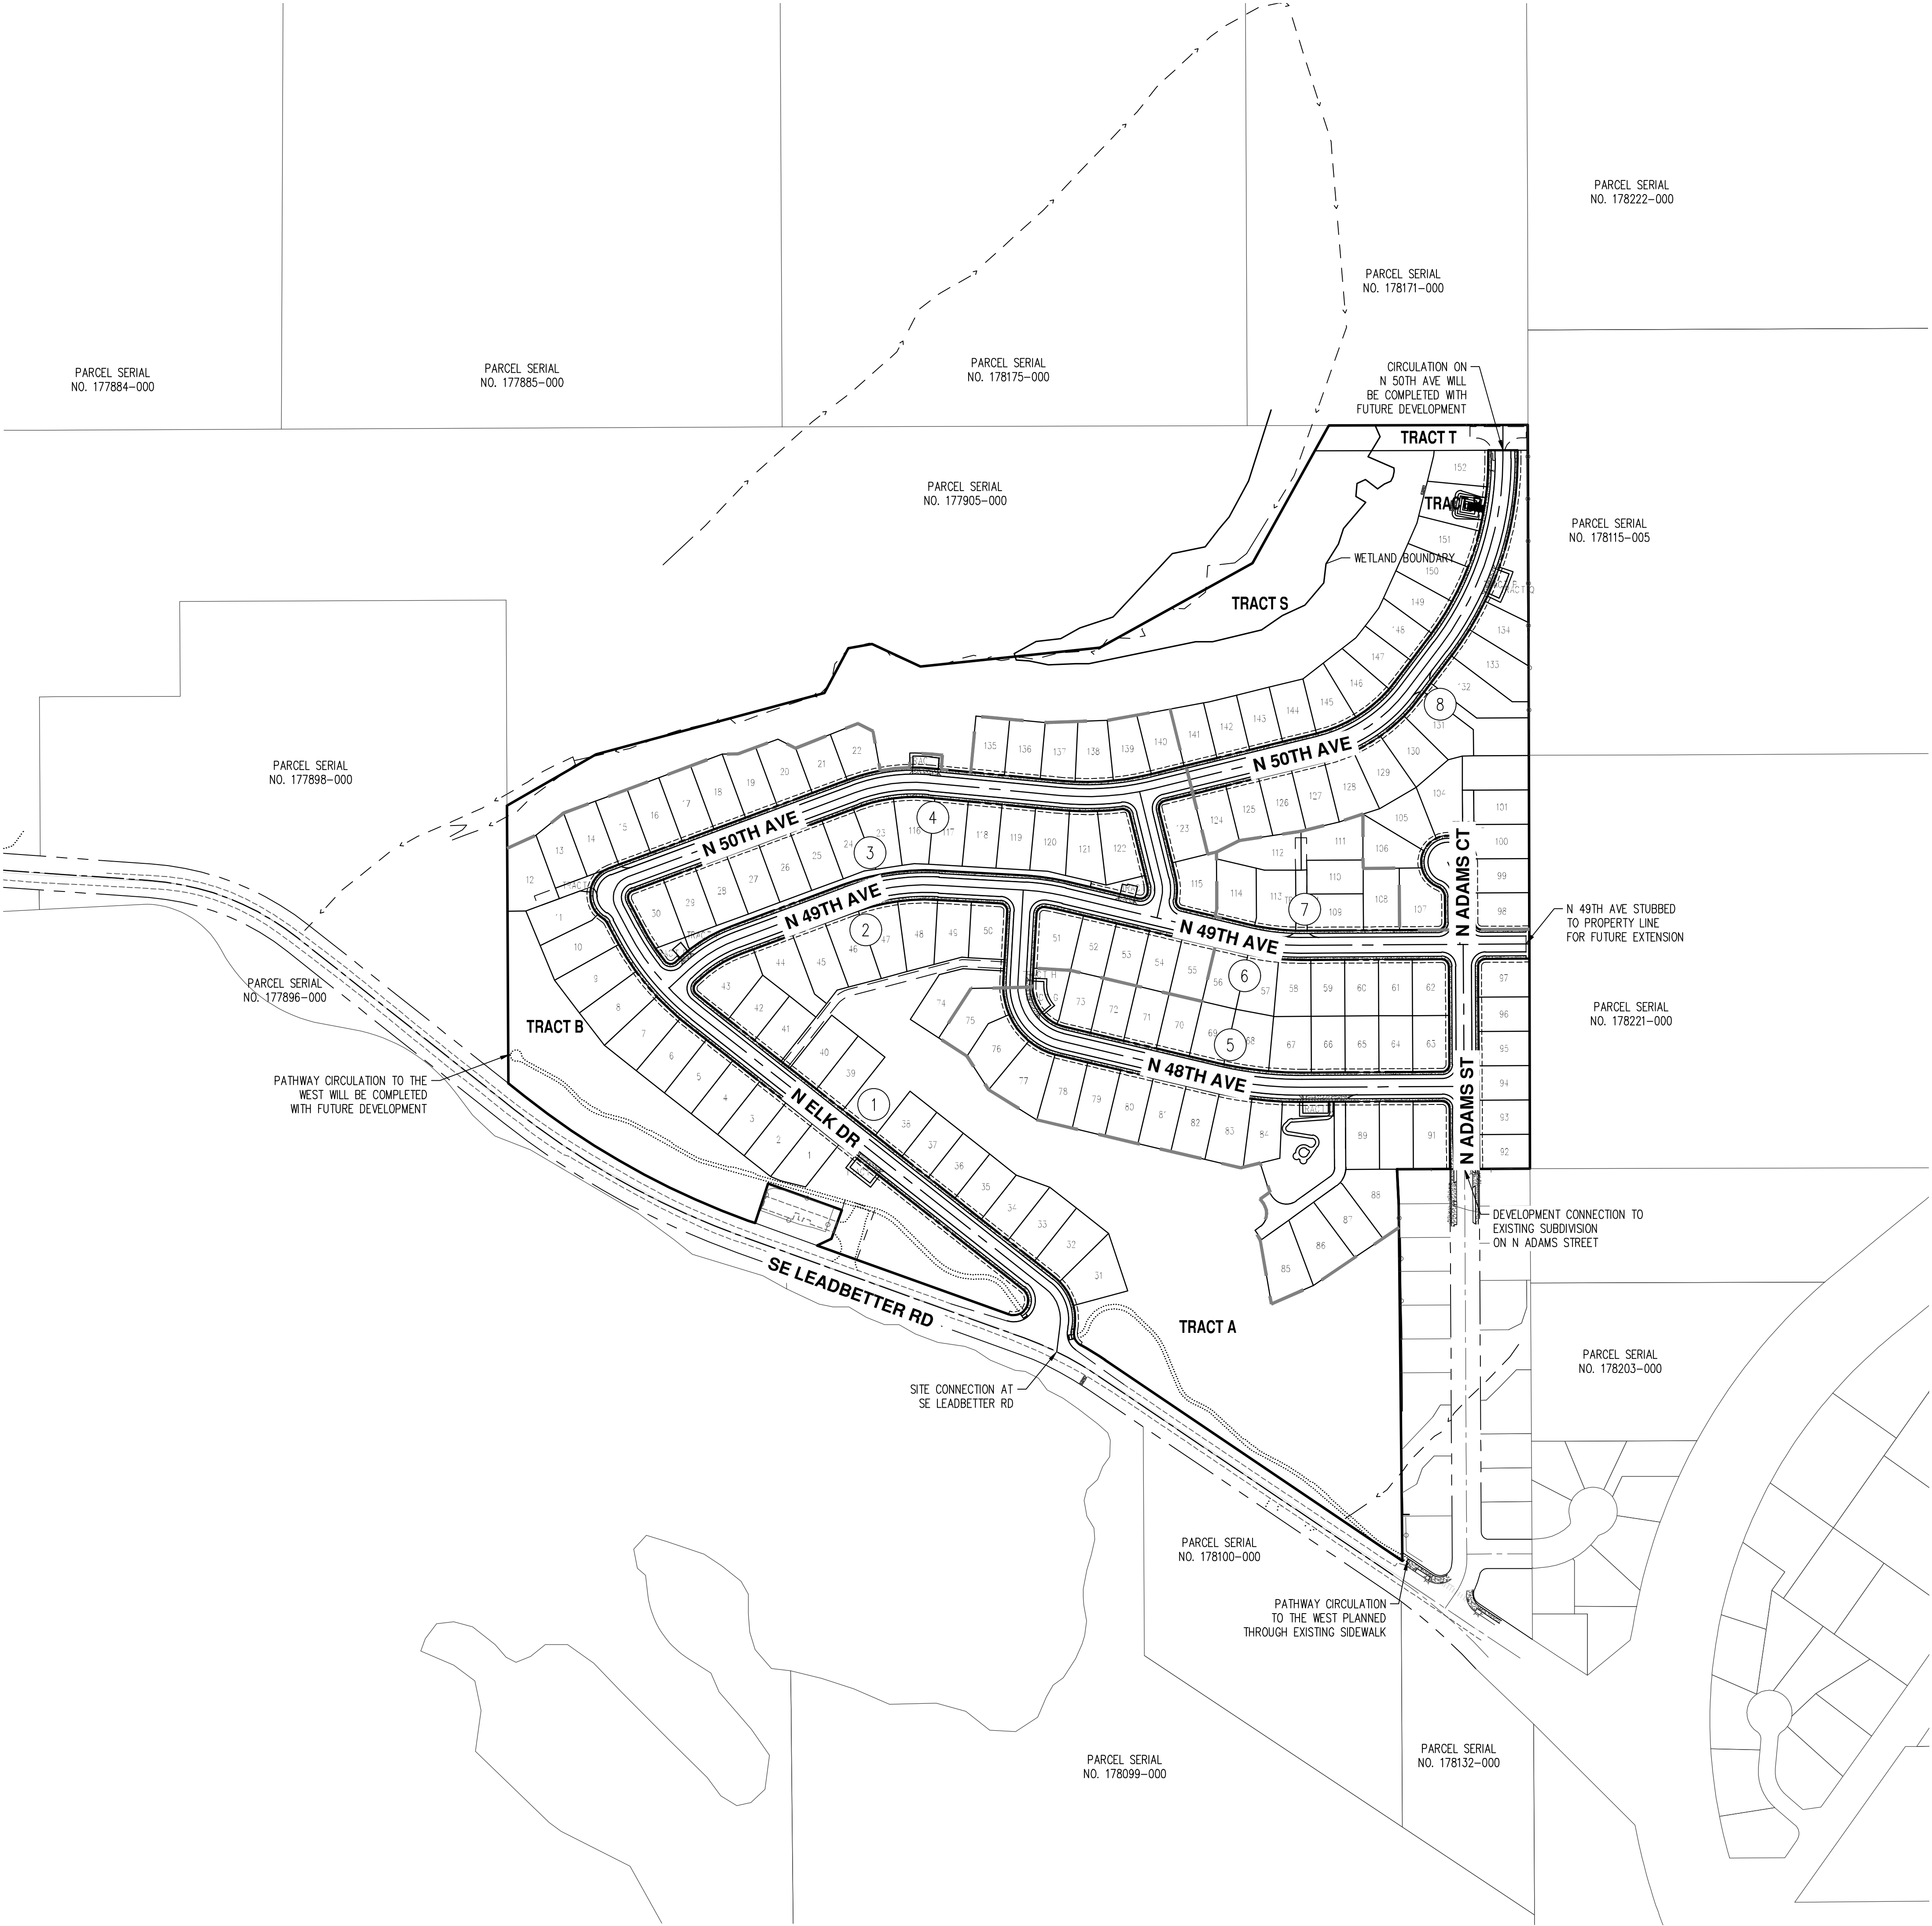

KEYED NOTES

- 1. 951.82' MEASURED ROW TO ROW SPACING
- 2. 582.83' MEASURED ROW TO ROW SPACING
- 3. 883.12' MEASURED ROW TO ROW SPACING
- 4. 911.65' MEASURED ROW TO ROW SPACING
- 5. 911.55' MEASURED ROW TO ROW SPACING
- 6. 729.84' MEASURED ROW TO ROW SPACING
- 7. 471.45' MEASURED ROW TO ROW SPACING
- 8. 999.29' MEASURED ROW TO ROW SPACING

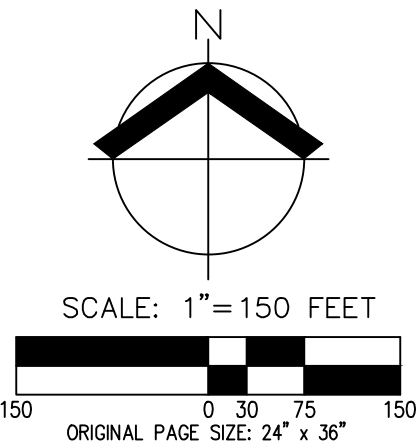


PRELIMINARY CIRCULATION PLAN  
CJ DENS SUBDIVISION  
CJ DENS LACAMAS II LLC  
CAMAS, WASHINGTON




|              |          |
|--------------|----------|
| JOB NUMBER:  | 5504     |
| DATE:        | 5/7/2021 |
| DESIGNED BY: | CJS      |
| DRAWN BY:    | NAL      |
| CHECKED BY:  | JMM      |



**CJ DENS SUBDIVISION  
CJ DENS LACAMAS II LLC  
CAMAS, WASHINGTON**

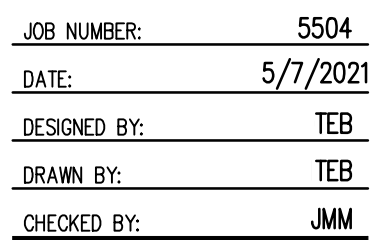

Page 28

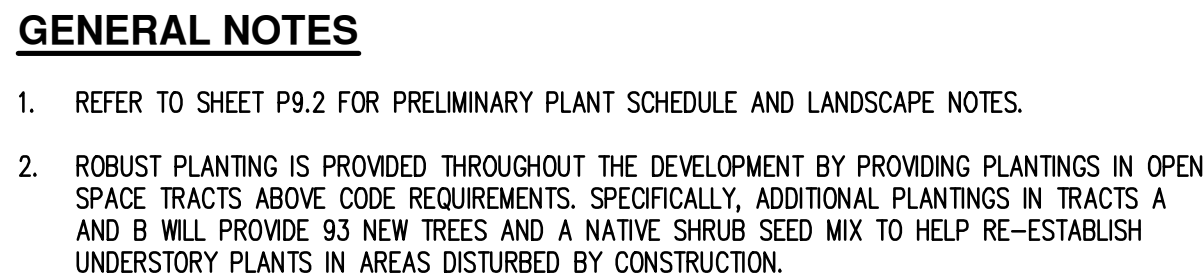





GENERAL NOTES

1. REFER TO SHEET P9.2 FOR PRELIMINARY PLANT SCHEDULE AND LANDSCAPE NOTES.
2. ROBUST PLANTING IS PROVIDED THROUGHOUT THE DEVELOPMENT BY PROVIDING PLANTINGS IN OPEN SPACE TRACTS ABOVE CODE REQUIREMENTS. SPECIFICALLY, ADDITIONAL PLANTINGS IN TRACTS A AND B WILL PROVIDE 93 NEW TREES AND A NATIVE SHRUB SEED MIX TO HELP RE-ESTABLISH UNDERSTORY PLANTS IN AREAS DISTURBED BY CONSTRUCTION.

PRELIMINARY LANDSCAPE AND LIGHTING PLAN (WEST)  
CJ DENS SUBDIVISION  
CJ DENS LACAMAS II LLC  
CAMAS, WASHINGTON



|              |          |
|--------------|----------|
| JOB NUMBER:  | 5504     |
| DATE:        | 5/7/2021 |
| DESIGNED BY: | TEB      |
| DRAWN BY:    | TEB      |
| CHECKED BY:  | JMM      |



PRELIMINARY PLANT SCHEDULE


| STREET TREES     | QTY      | BOTANICAL NAME                           | COMMON NAME                  | SIZE/CONTAINER          | SPACING  |
|------------------|----------|------------------------------------------|------------------------------|-------------------------|----------|
|                  | 166      | ACER TRUNCATUM X PLATANOIDES 'WARRENRED' | PACIFIC SUNSET MAPLE         | 2" CAL. B&B             | AS SHOWN |
|                  | 50       | CARPINUS BETULUS                         | EUROPEAN HORNBEAM            | 2" CAL. B&B             | AS SHOWN |
|                  | 41       | PYRUS CALLERYANA 'ARISTOCRAT'            | ARISTOCRAT FLOWERING PEAR    | 2" CAL. B&B             | AS SHOWN |
|                  | 79       | TILIA CORDATA 'GREENSPIRE'               | GREENSPIRE LITTLELEAF LINDEN | 2" CAL. B&B             | AS SHOWN |
| OPEN SPACE TREES | QTY      | BOTANICAL NAME                           | COMMON NAME                  | SIZE/CONTAINER          | SPACING  |
|                  | 4        | ACER CIRCINATUM                          | VINE MAPLE                   | 6' HT. B&B              | AS SHOWN |
|                  | 26       | ACER MACROPHYLLUM                        | BIG LEAF MAPLE               | 1 GAL. CONT. TRACTS A&B | AS SHOWN |
|                  | 30       | ACER RUBRUM 'BOWHALL'                    | BOWHALL MAPLE                | 2" CAL. B&B             | AS SHOWN |
|                  | 45       | RHAMNUS PURSHIANA                        | CASCARA                      | 1 GAL. CONT. TRACTS A&B | AS SHOWN |
|                  | 13       | RHAMNUS PURSHIANA                        | CASCARA                      | 2" CAL. B&B             | AS SHOWN |
|                  | 22       | THUJA PLICATA                            | WESTERN RED CEDAR            | 1 GAL. CONT. TRACTS A&B | AS SHOWN |
|                  | 5        | THUJA PLICATA                            | WESTERN RED CEDAR            | 6' HT. B&B              | AS SHOWN |
| BUFFER SHRUBS    | QTY      | BOTANICAL NAME                           | COMMON NAME                  | SIZE/CONTAINER          | SPACING  |
|                  | 125      | MAHONIA AQUIFOLIUM                       | OREGON GRAPE                 | 2 GAL. CONT.            | 48" o.c. |
|                  | 92       | VACCINIUM OVATUM                         | EVERGREEN HUCKLEBERRY        | 2 GAL. CONT.            | 48" o.c. |
| GROUND COVERS    | ±QTY     | DESCRIPTION                              |                              |                         |          |
|                  | 8,120 SF | LAWN - SEED                              |                              |                         |          |

PRELIMINARY LANDSCAPE NOTES

- LANDSCAPE PLAN IS PRELIMINARY AND INTENDED TO SHOW DESIGN INTENT ONLY. REVISIONS OR SUBSTITUTIONS, INCLUDING CHANGES TO PLANT LOCATION, QUANTITIES, TYPES, AND SIZES MAY BE NECESSARY PRIOR TO FINAL APPROVAL BASED ON PLANT AVAILABILITY, SITE CONDITIONS, UTILITY CONFLICTS, ETC. ALL SUBSTITUTIONS SHALL CONFORM TO CITY OF CAMAS LANDSCAPE DESIGN STANDARDS. STREET TREES WILL BE UPDATED TO AVOID FUTURE DRIVEWAY DROPS.
- ALL PLANTS AND PLANTINGS SHALL CONFORM TO CITY OF CAMAS DESIGN STANDARDS AND TO AMERICAN NURSERY STANDARDS ANSI Z60.1. PLANT IN ACCORDANCE WITH ACCEPTED BEST-PRACTICE INDUSTRY STANDARDS SUCH AS THOSE ADOPTED BY THE WASHINGTON ASSOCIATION OF LANDSCAPE PROFESSIONALS (WALP).
- CENTER TREES IN PLANTER STRIPS AND LANDSCAPE PLANTING BEDS WHERE POSSIBLE. KEEP OTHER TREE TRUNKS 3' O.C. MINIMUM FROM CURBS, SIDEWALKS, AND OTHER PAVING OR CENTERED IN PLANTING ISLAND. KEEP SHRUBS AND GROUNDCOVER A MINIMUM OF 24" O.C. FROM PAVING AND 3' O.C. FROM TREES. ADJUST PLANTINGS AS NECESSARY ON SITE TO AVOID CONFLICT WITH UTILITIES, HYDRANTS, LIGHT POLES, METERS, ETC.
- HATCHED AREAS ARE MEANT TO CONVEY GENERAL PLANT LOCATION, PLANT COVERAGE, SPACING, AND LAYOUT SHALL BE CONSISTENT WITH THE SPACING LISTED IN THE PLANT LEGEND FOR FULL COVERAGE.
- MULCH: APPLY 3" DEEP WELL-AGED MEDIUM GRIND OR SHREDDED DARK HEMLOCK BARK MULCH UNDER AND AROUND ALL TREES AND SHRUBS IN PLANTER STRIP AREAS NOT INCLUDED AS STORMWATER FACILITIES OR LAWN. WHERE TREES ARE IN LAWN AREAS, A MINIMUM 3' DIAMETER MULCH RING SHALL BE USED AROUND THE TREE TO PROTECT THE TRUNK FROM MOWER DAMAGE. CARE SHALL BE TAKEN TO AVOID COVERING FOLIAGE OR ROOT CROWNS OF PLANTS. PLANTS SHALL BE PLANTED AT A DEPTH TO ACCOMMODATE BARK MULCH APPLICATION.
- IRRIGATION FOR HEALTHY PLANT ESTABLISHMENT AND SURVIVAL IS RECOMMENDED AND SHALL BE 'DESIGN-BUILD' BY LANDSCAPE CONTRACTOR.
- UNDISTURBED AREAS WITHIN TRACTS A AND B NOT SHOWING LANDSCAPE ARE TO BE LEFT NATURAL.
- DISTURBED AREAS WITHIN THE TRACTS A AND B WILL BE SEEDED WITH A NATIVE SHRUB SEED MIX. ALL OTHER DISTURBED AREA NOT PROPOSED TO HAVE LANDSCAPE WILL BE REPLANTED WITH A NATIVE SEED MIX.
- REFER TO SHEET P5.0 FOR PRELIMINARY TREE PLAN.
- SEED MIX WITHIN OPEN SPACE AREAS SHALL INCLUDE WOODY PLANT MATERIAL (SHRUB SEED).
- ONE GALLON TREES ARE BEING PLACED IN OPEN SPACE TRACTS DUE TO SHALLOW BEDROCK, STEEP SLOPES, AND FUTURE SURVIVABILITY.

GENERAL NOTES

- REFER TO THIS SHEET FOR PRELIMINARY PLANT SCHEDULE AND LANDSCAPE NOTES.
- ROBUST PLANTING IS PROVIDED THROUGHOUT THE DEVELOPMENT BY PROVIDING PLANTINGS IN OPEN SPACE TRACTS ABOVE CODE REQUIREMENTS. SPECIFICALLY, ADDITIONAL PLANTINGS IN TRACTS A AND B WILL PROVIDE 93 NEW TREES AND A NATIVE SHRUB SEED MIX TO HELP RE-ESTABLISH UNDERSTORY PLANTS IN AREAS DISTURBED BY CONSTRUCTION.

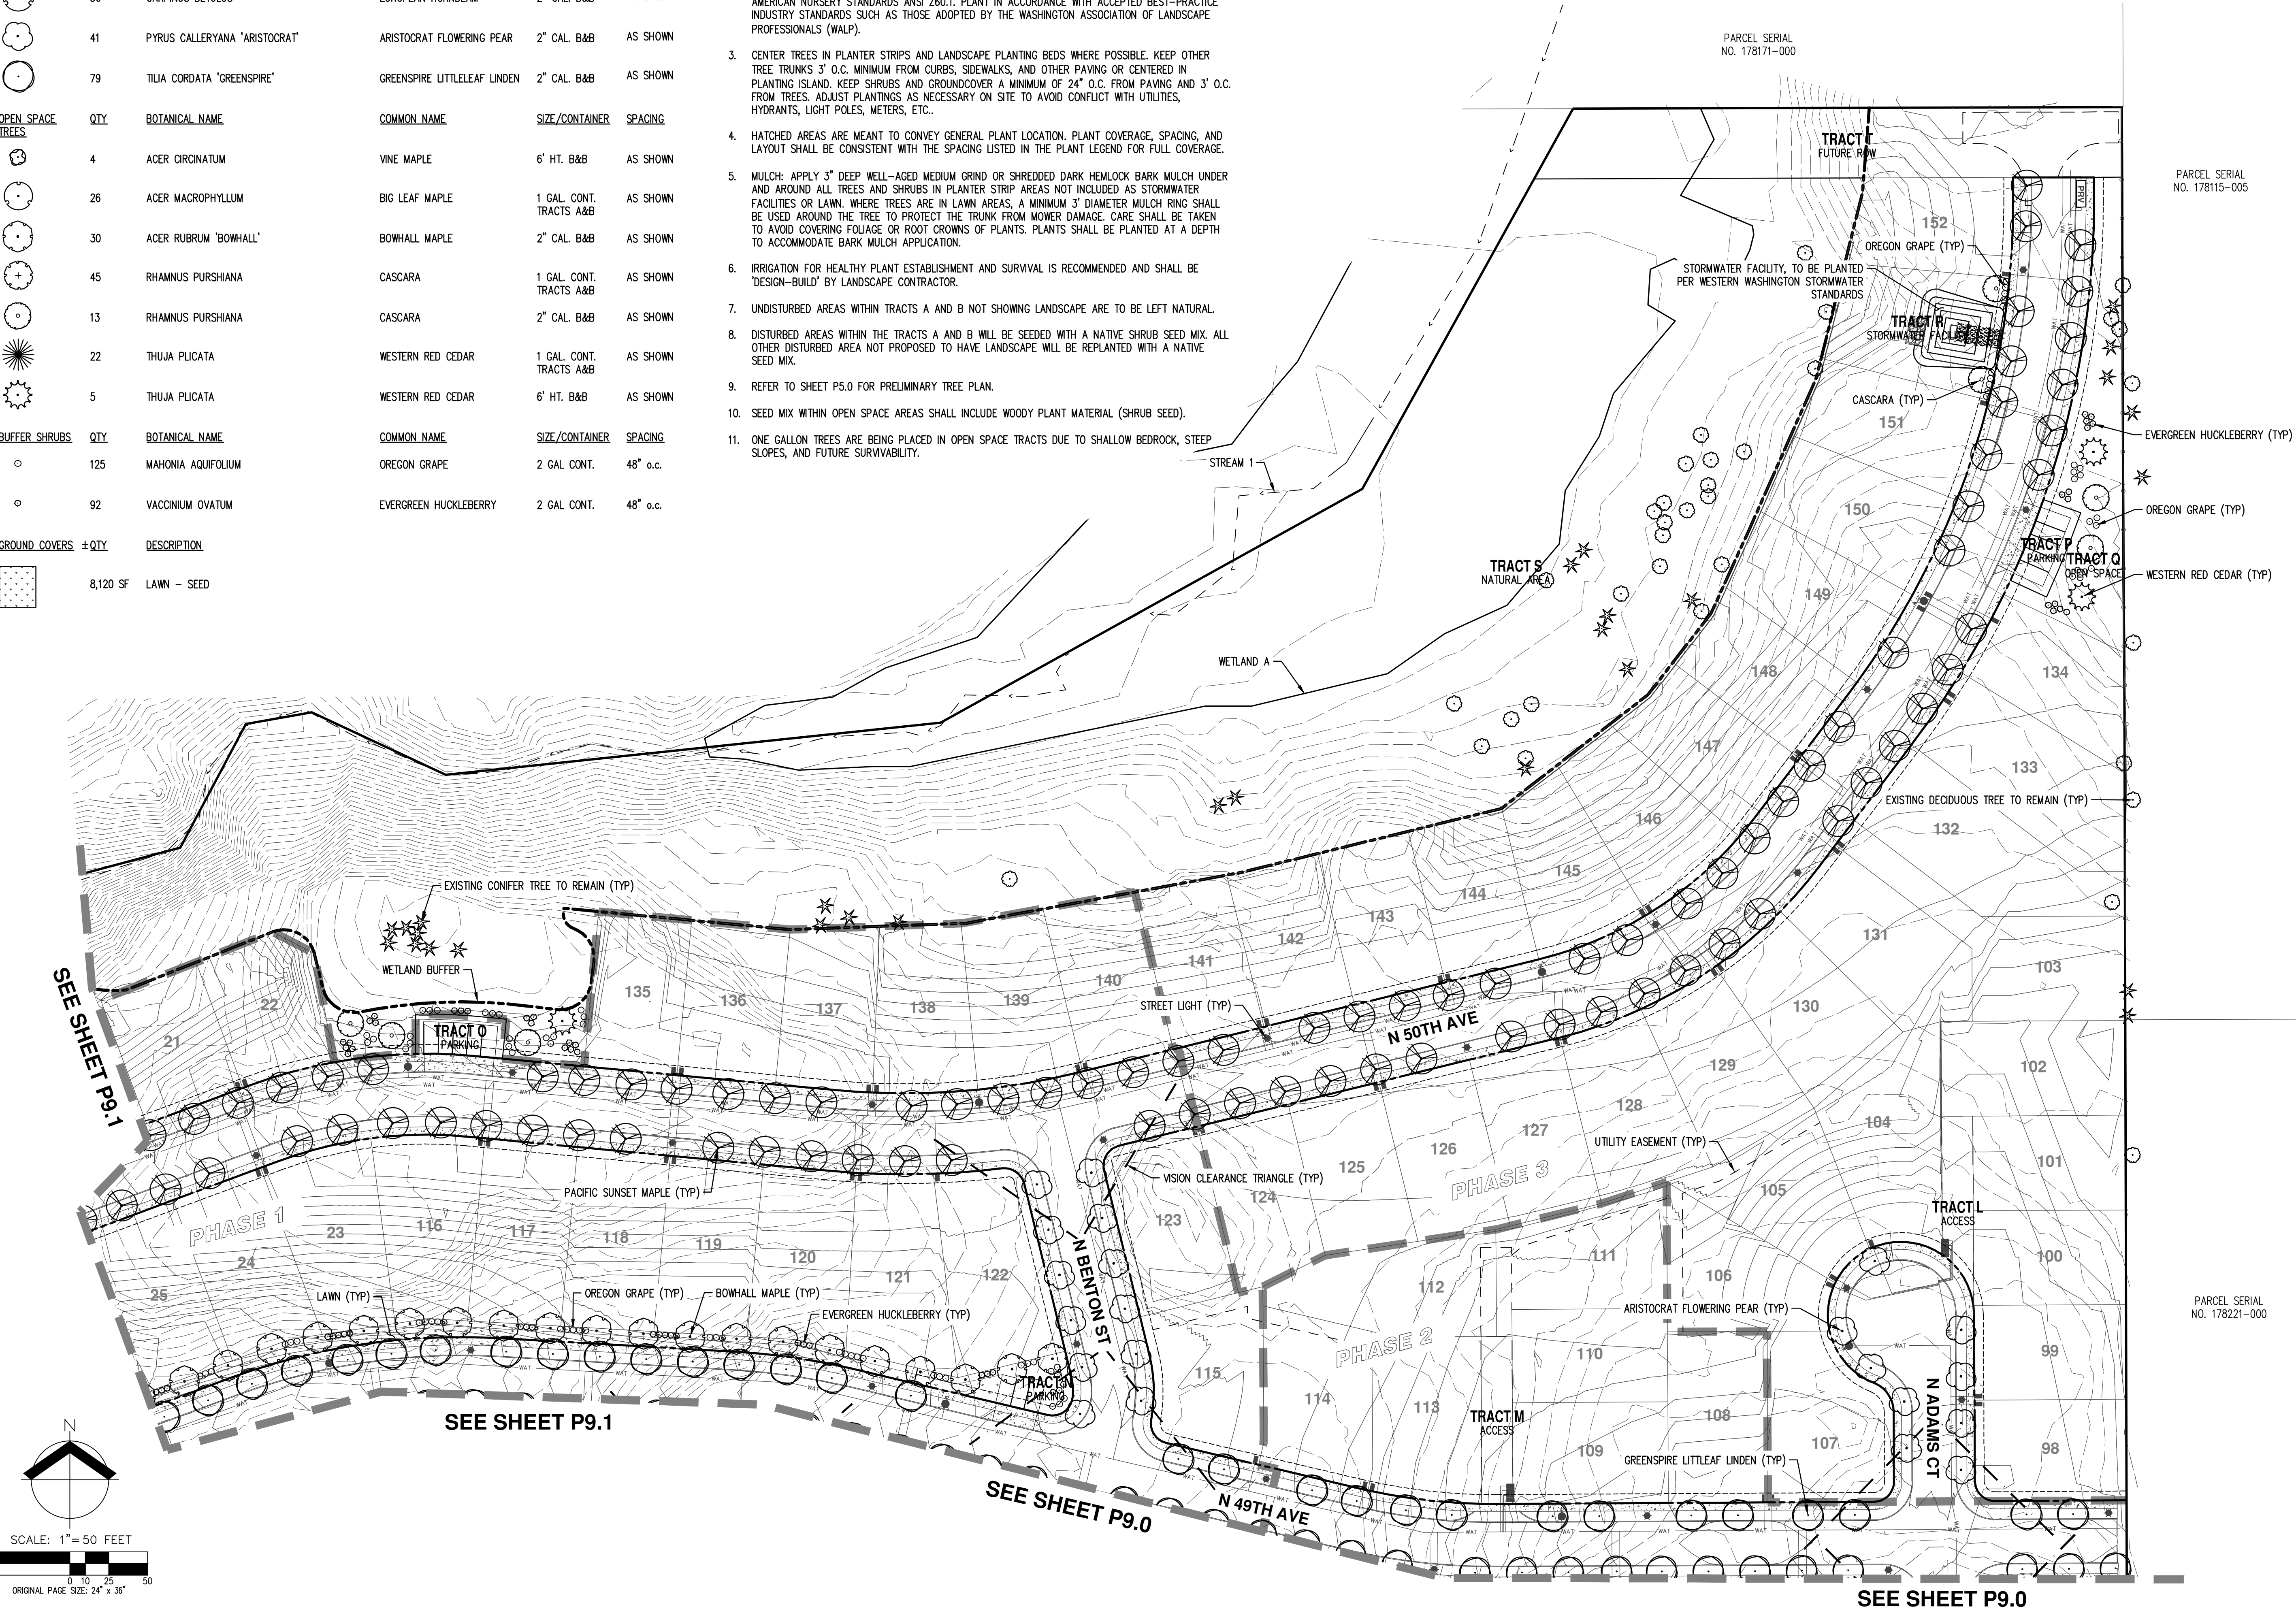

PRELIMINARY LANDSCAPE AND LIGHTING PLAN (NORTH)

CJ DENS SUBDIVISION


CJ DENS LACAMAS II LLC

CAMAS, WASHINGTON



STATE OF WASHINGTON  
LANDSCAPE ARCHITECT  
JMM  
12/2/2021  
NOT FOR CONSTRUCTION

JOB NUMBER: 5504  
DATE: 5/7/2021  
DESIGNED BY: TEB  
DRAWN BY: TEB  
CHECKED BY: JMM



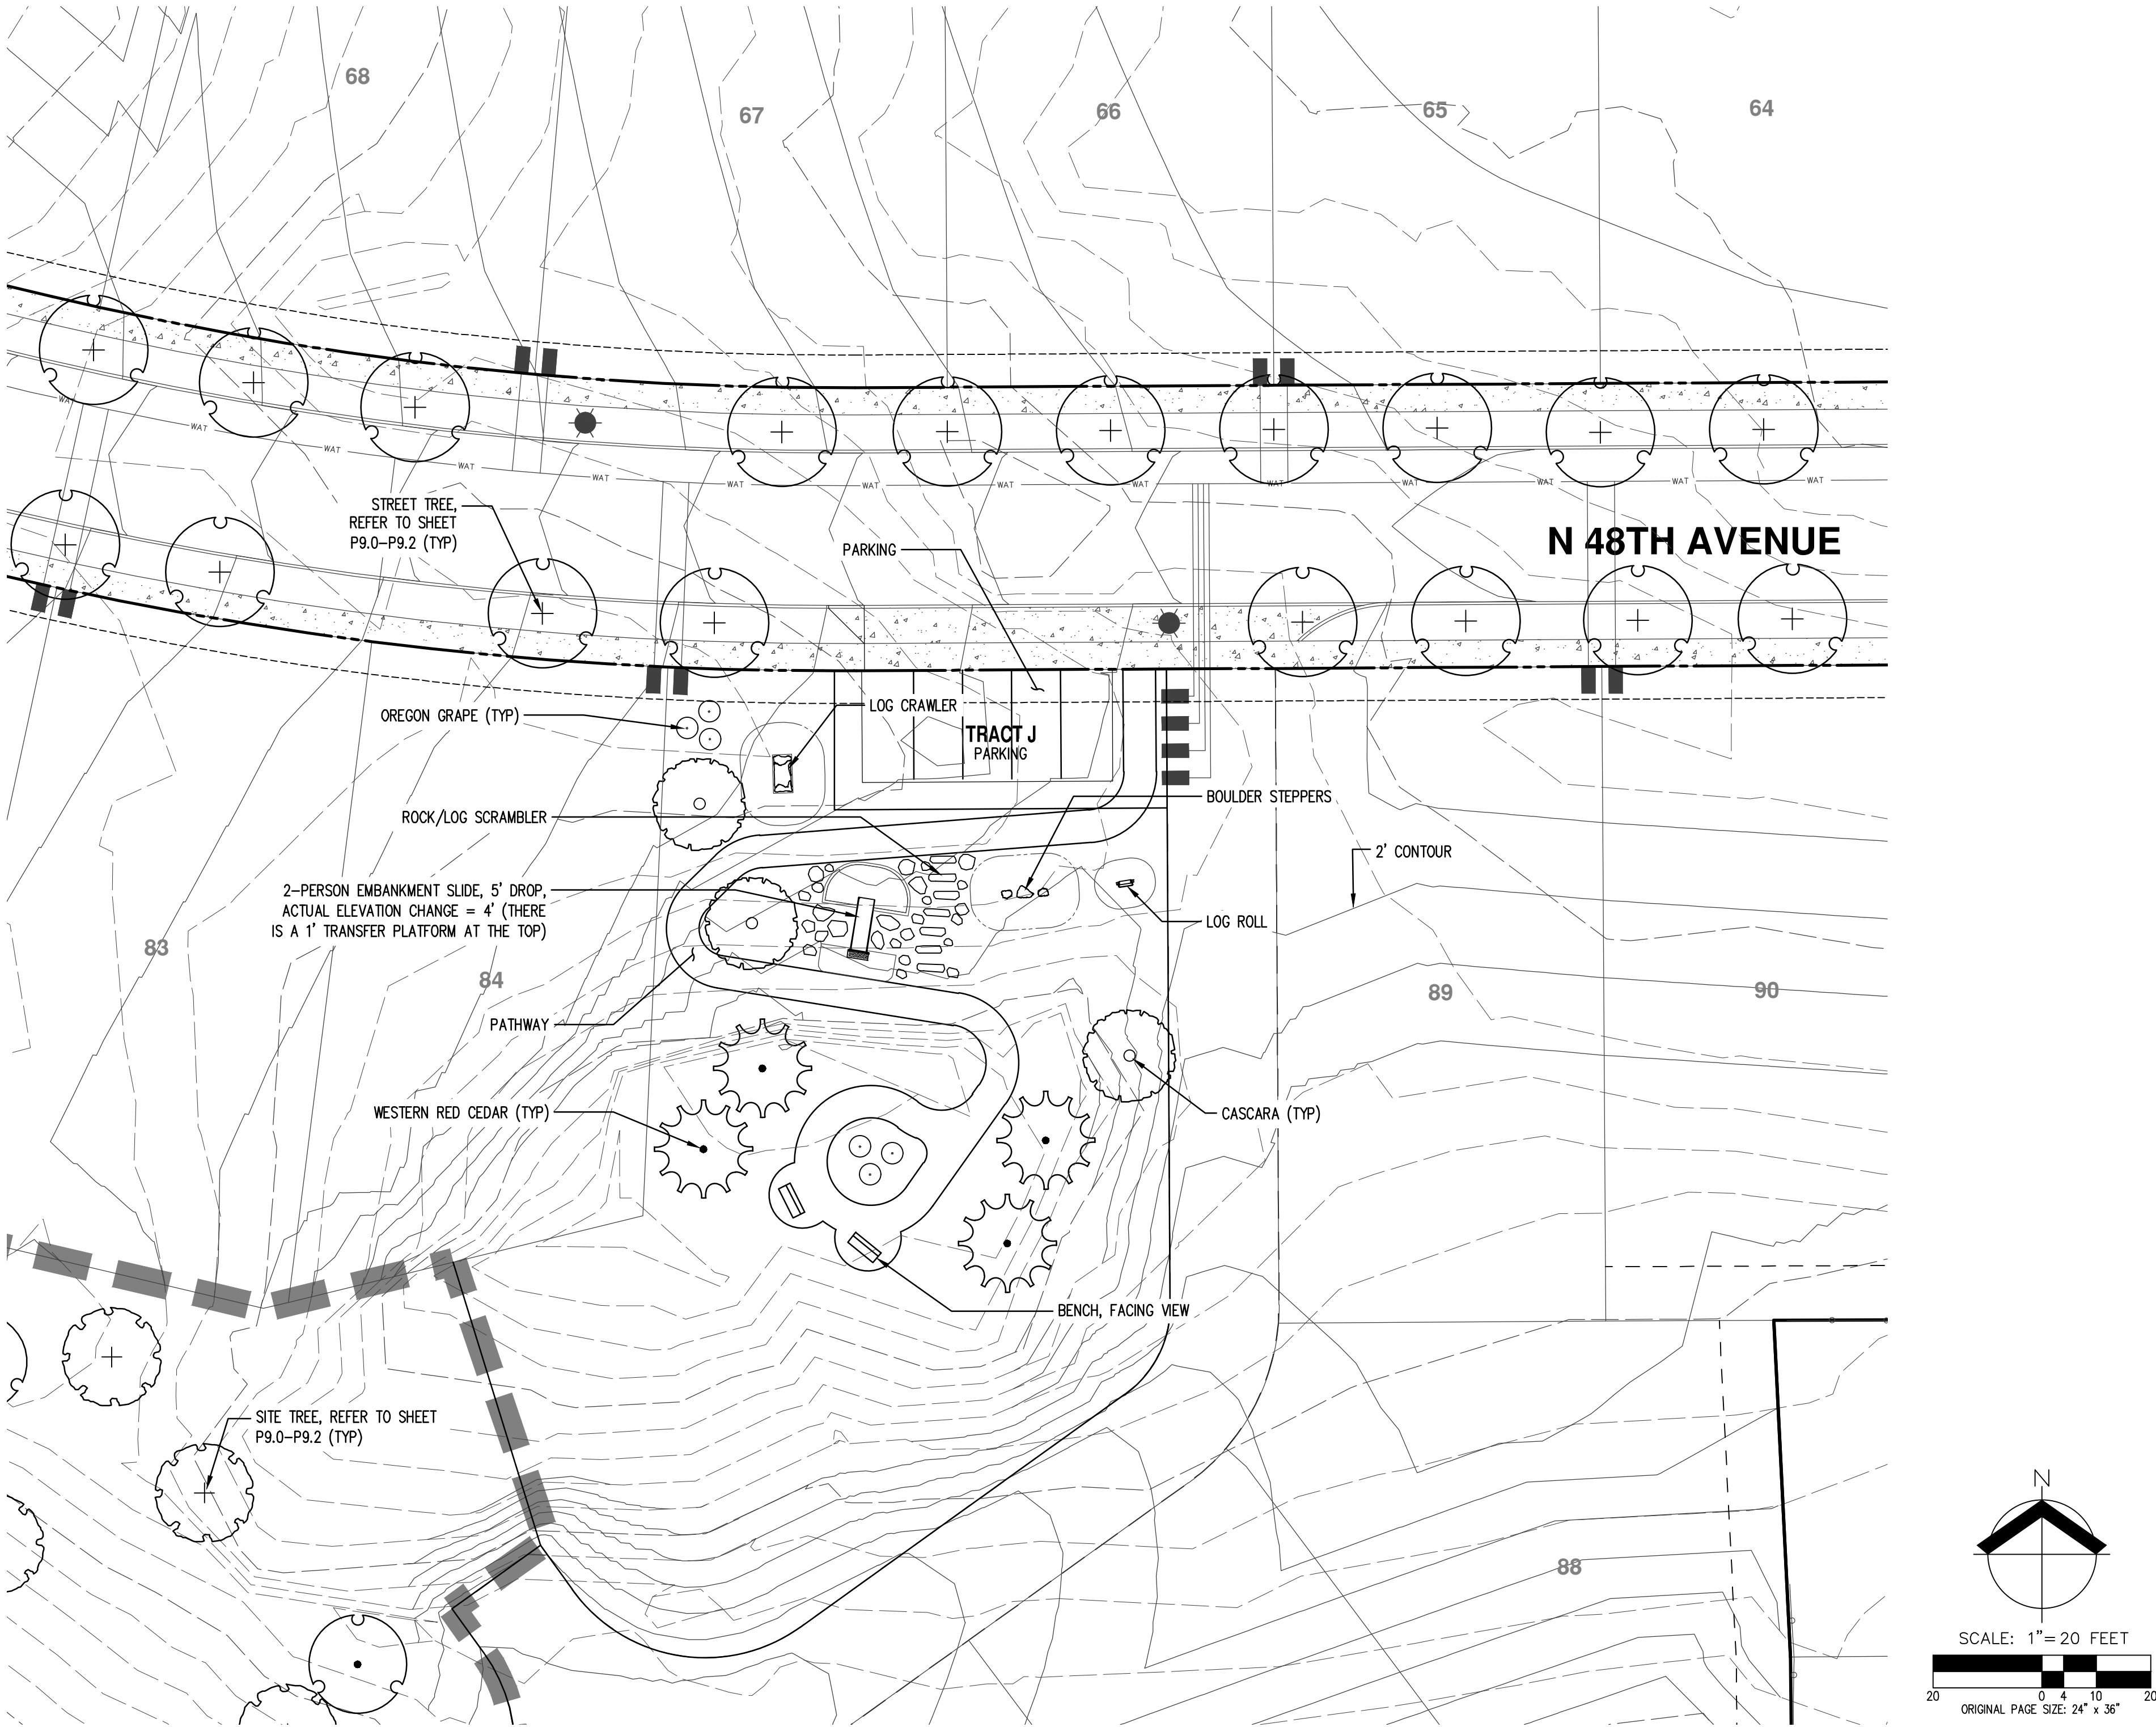

PLANT SCHEDULE - TRACT I PARK
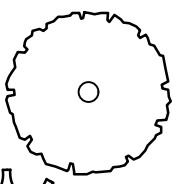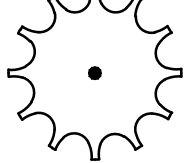
| SITE TREES                                                                            | QTY | BOTANICAL NAME     | COMMON NAME       | SIZE/CONTAINER | SPACING  |
|---------------------------------------------------------------------------------------|-----|--------------------|-------------------|----------------|----------|
|  | 3   | RHAMNUS PURSHIANA  | CASCARA           | 2" CAL. B&B    | AS SHOWN |
|  | 4   | THUJA PLICATA      | WESTERN RED CEDAR | 6' HT. B&B     | AS SHOWN |
| BUFFER SHRUBS                                                                         | QTY | BOTANICAL NAME     | COMMON NAME       | SIZE/CONTAINER | SPACING  |
|  | 6   | MAHONIA AQUIFOLIUM | OREGON GRAPE      | 2 GAL. CONT.   | 48" o.c. |

GENERAL NOTES

- REFER TO SHEET P9.2 FOR PRELIMINARY PLANT SCHEDULE AND LANDSCAPE NOTES.
- ROBUST PLANTING IS PROVIDED THROUGHOUT THE DEVELOPMENT BY PROVIDING PLANTINGS IN OPEN SPACE TRACTS ABOVE CODE REQUIREMENTS. SPECIFICALLY, ADDITIONAL PLANTINGS IN TRACTS A AND B WILL PROVIDE 93 NEW TREES AND A NATIVE SHRUB SEED MIX TO HELP RE-ESTABLISH UNDERSTORY PLANTS IN AREAS DISTURBED BY CONSTRUCTION.

PRELIMINARY TRACT I PARK PLANTING PLAN  
CJ DENS SUBDIVISION  
CJ DENS LACAMAS II LLC  
CAMAS, WASHINGTON



|              |          |
|--------------|----------|
| JOB NUMBER:  | 5504     |
| DATE:        | 5/7/2021 |
| DESIGNED BY: | TEB      |
| DRAWN BY:    | TEB      |
| CHECKED BY:  | JMM      |