

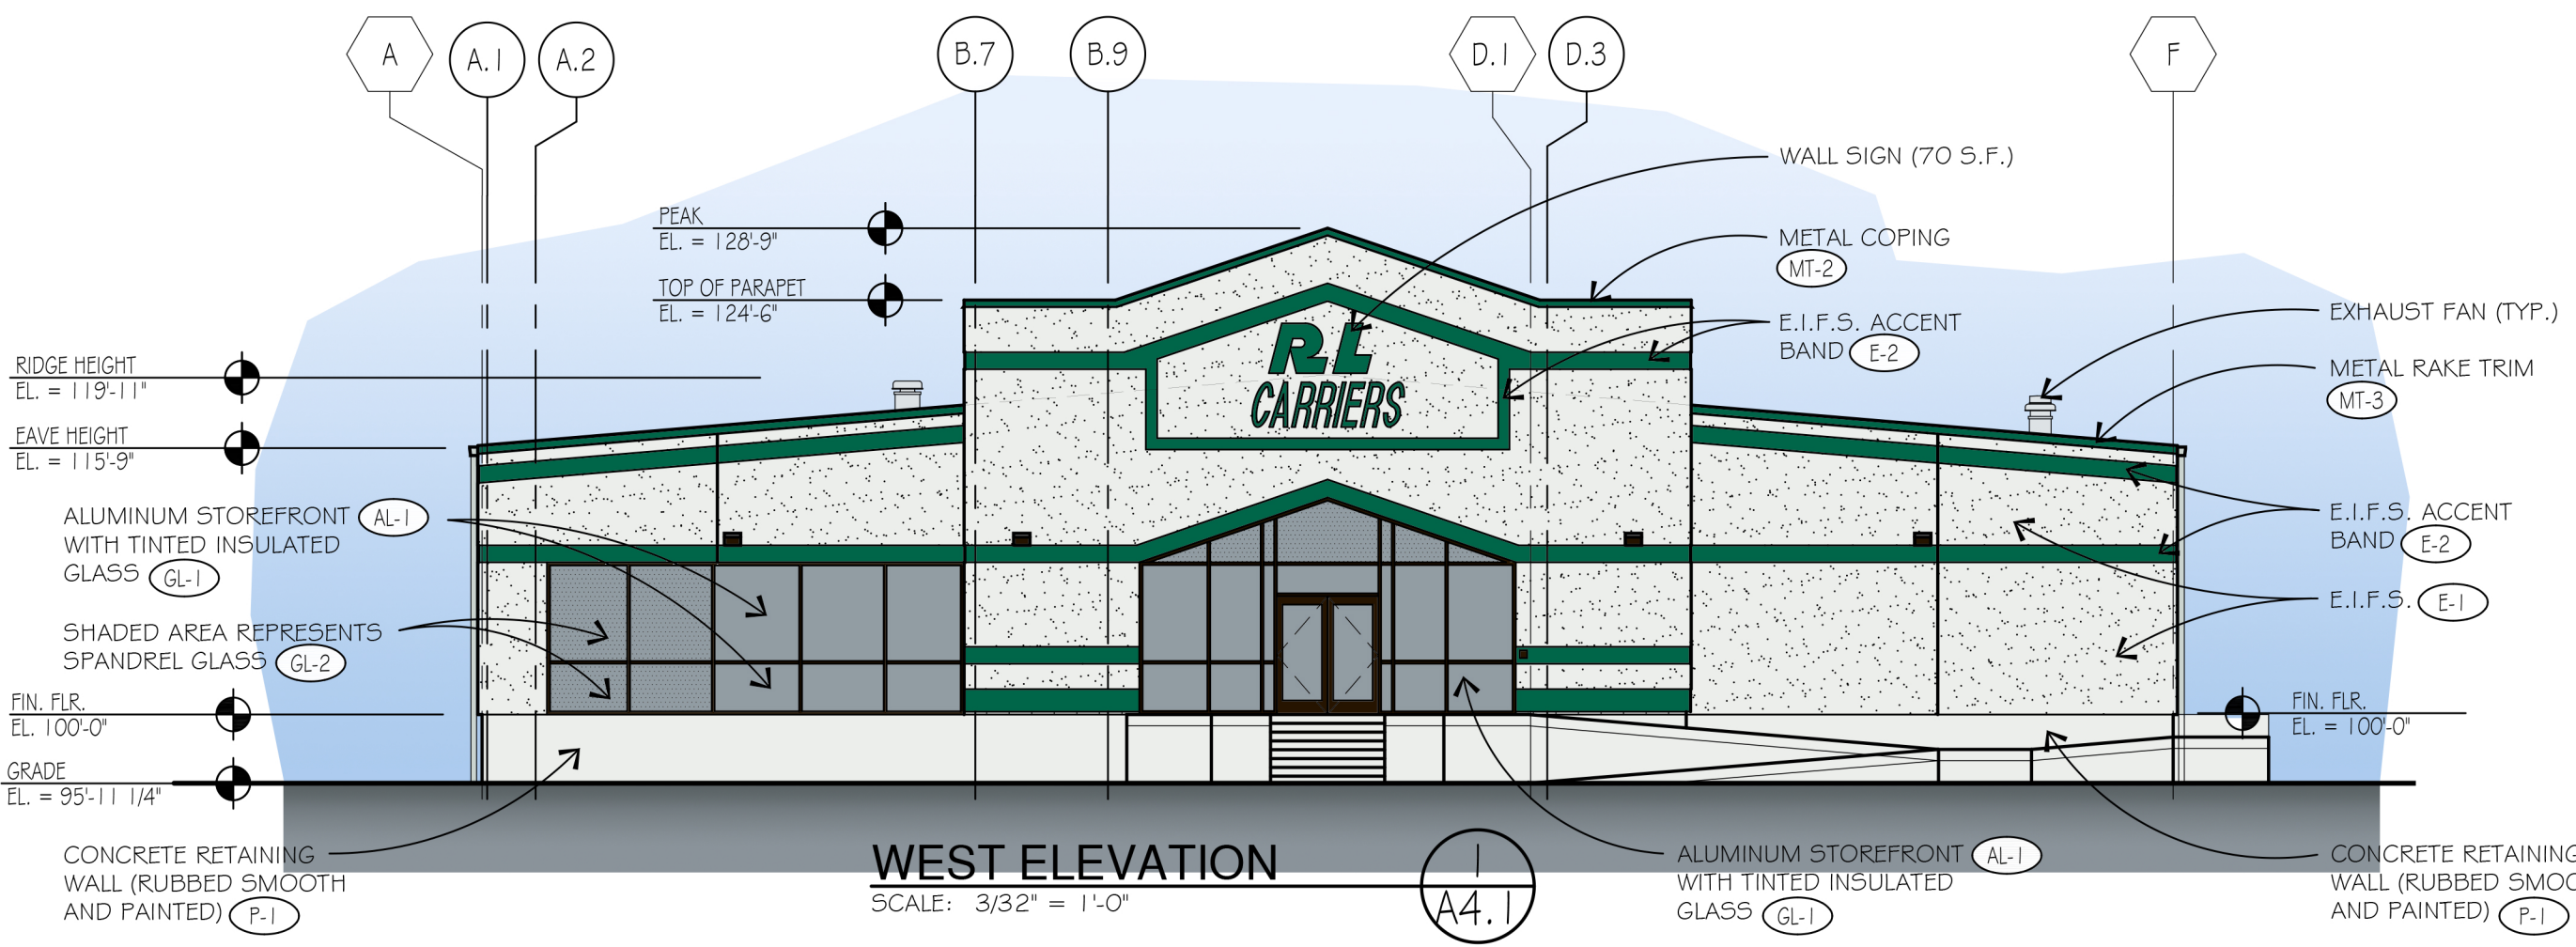
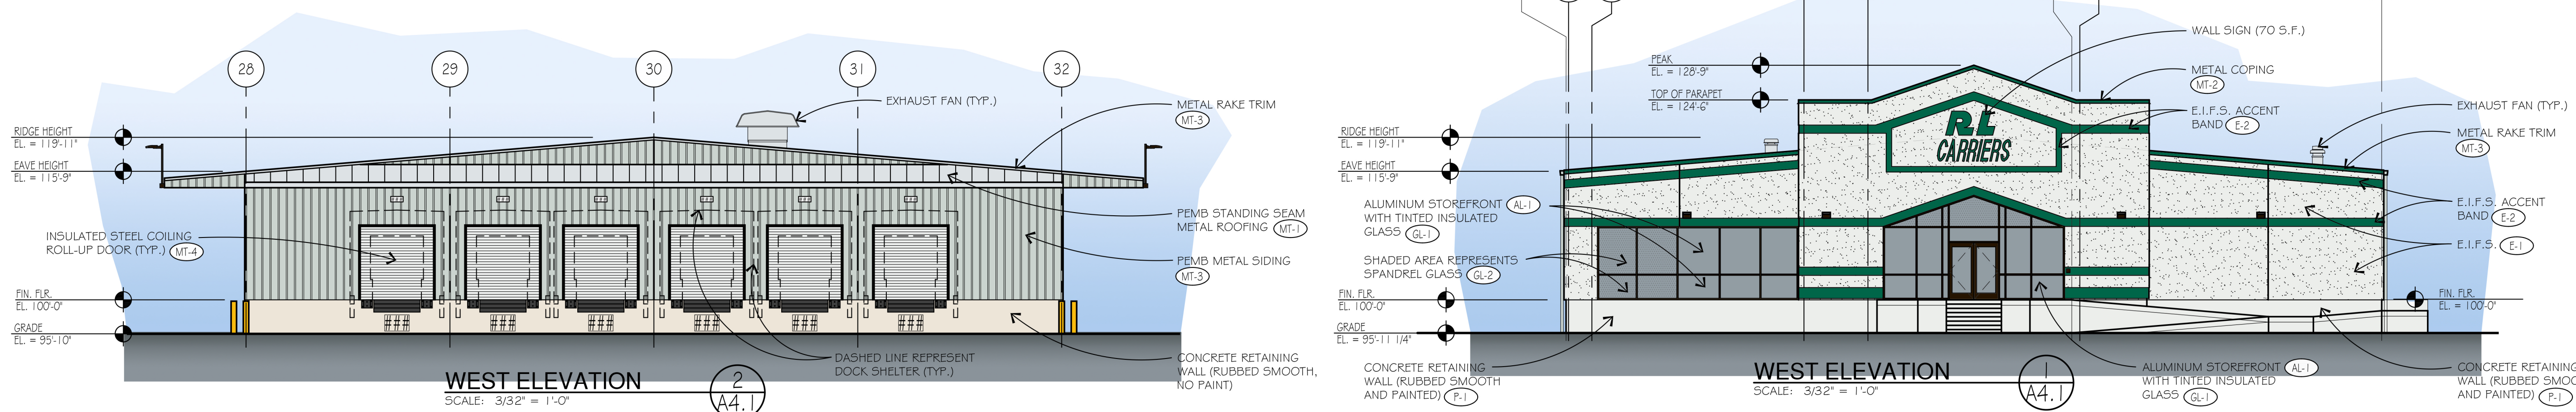
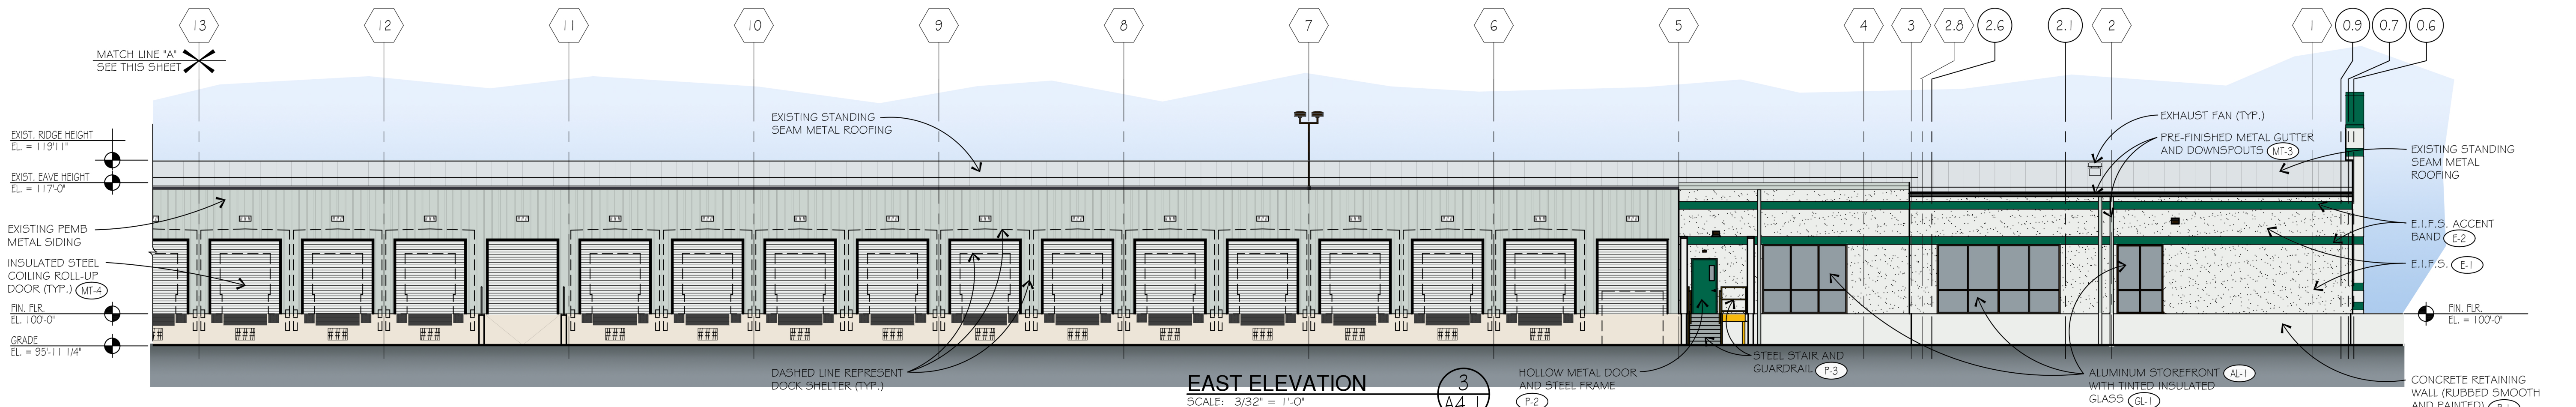
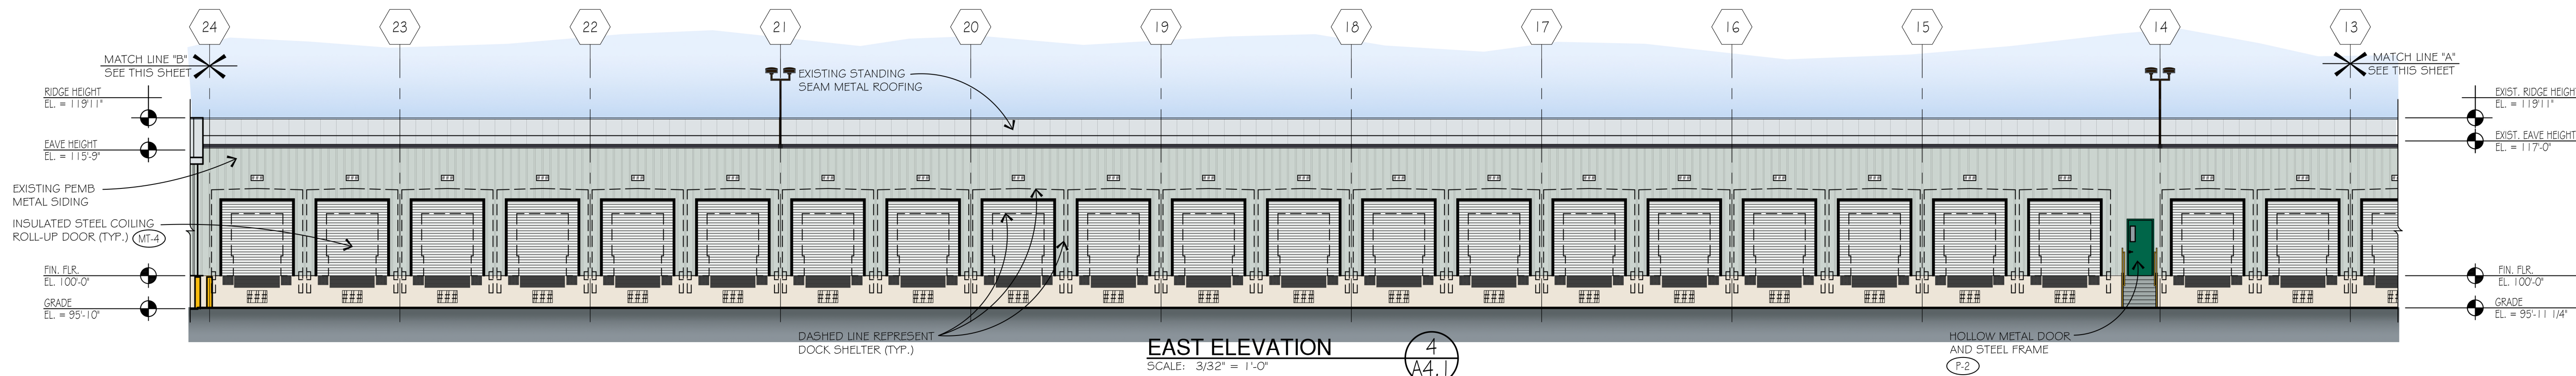
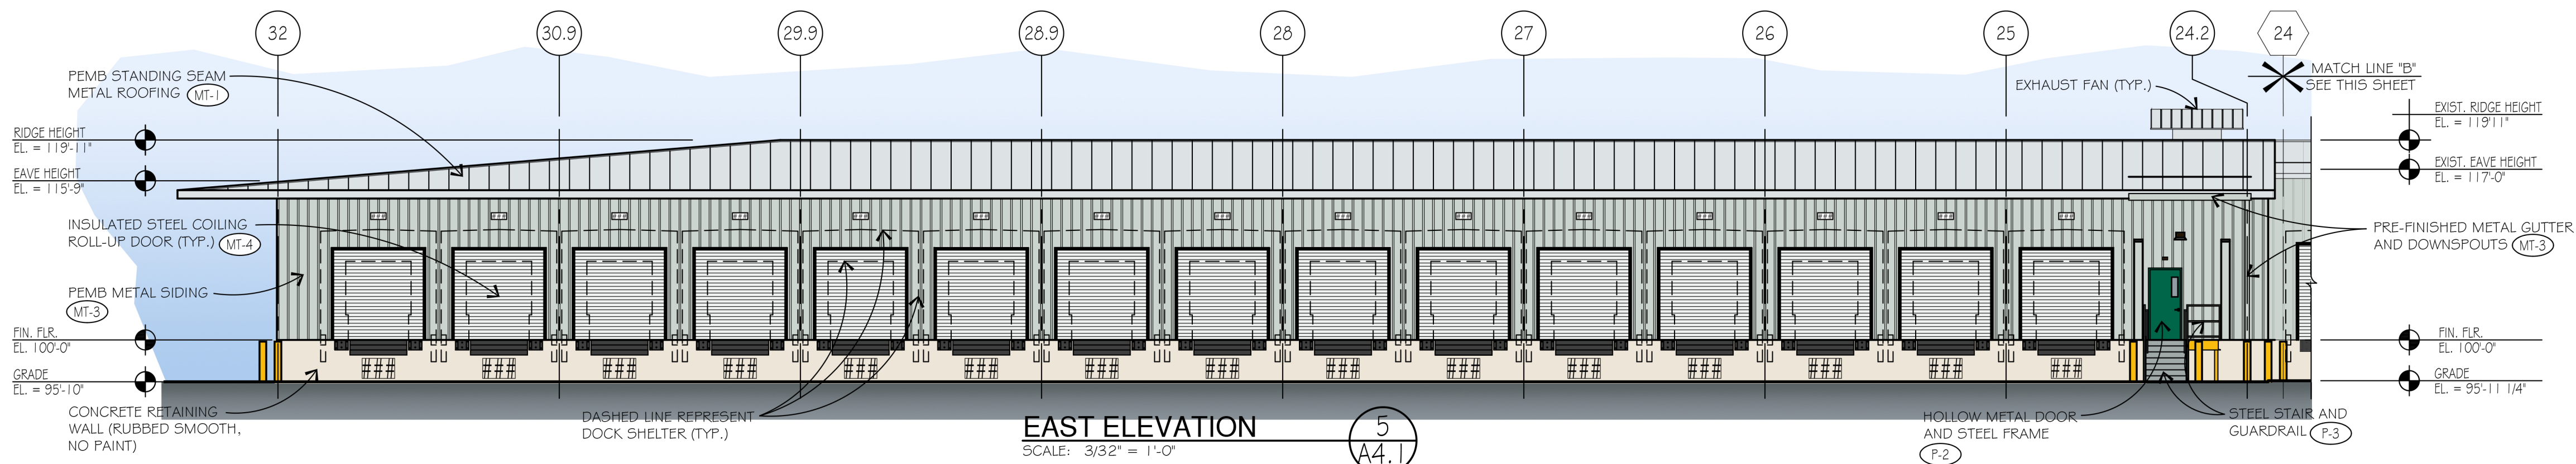


OFFICE/TERMINAL BUILDING EXTERIOR FINISH SCHEDULE

(MT-1) PREFINISHED METAL PANELS: ROOF: COLOR "SOLAR WHITE", SCHULTE BUILDING SYSTEMS - NOTE: STANDING SEAM ROOF PANELS, 24 GA.	BUILDING MOUNTED EXTERIOR FLOOD LIGHTS: PAINT: STEEL BRACKET AND PULL TO MATCH LIGHT FIXTURE FINISH.	(F-1) OFFICE EXPOSED CONCRETE FOUNDATION / RETAINING WALL: RUBBED FINISH WITH NO PITTING, PAINT SHERWIN WILLIAMS SW7007, CEILING BRIGHT WHITE.
(MT-3) WALLS: COLOR "POLAR WHITE", SCHULTE BUILDING SYSTEMS - NOTE: METAL SIDING WALL PANELS SHALL BE 24 GA. WITH EXPOSED FASTENERS.	EXTERIOR OVERHANG STRUCTURAL STEEL BEAM: SHOP PRIME, PAINT SW7661 - REFLECTION.	(F-1) EXPOSED BLOCK MASONRY BELOW EIFS: PAINT SHERWIN WILLIAMS SW7007, CEILING BRIGHT WHITE.
(P-2) DOORS/WINDOWS: HOLLOW METAL DOORS AND WELDED FRAMES: PAINT, SHERWIN WILLIAMS "R+L GREEN". SEE GENERAL NOTE #3.	(F-3) EXTERIOR STEEL STAIRS AND RAILINGS: GUARD RAILS, HANDRAILS, STEEL CHANNEL FRAMES AND STRINGERS PRIME AND PAINT. SHERWIN WILLIAMS SW4084, "SAFETY YELLOW". GALVANIZED RISERS, GALVANIZED GRATING, STAIR PLATFORM AND TREADS ARE NOT TO BE PAINTED.	(F-1) CONTINUOUS 10" TERMINAL / DOCK EDGE CHANNEL: PAINT TO MATCH DOCK LEVELER - GRAY.
(MT-4) OVERHEAD ROLL-UP COILING DOORS: PRE-FINISHED STANDARD WHITE.	EXTERIOR UTILITY CONDUITS AND PIPING: PRIME AND PAINTED TO MATCH ADJACENT MATERIAL COLOR.	(F-1) DOCK LEVELER, BUMPERS AND PLATES: PAINT TO MATCH DOCK LEVELER - GRAY.
(AL-1) ALUMINUM STOREFRONT: DARK BRONZE ANODIZED ALUMINUM FRAME.	(E-1) EIFS: MAIN WALL COLOR: COLOR TO MATCH SHERWIN WILLIAMS SW7007 CEILING BRIGHT WHITE.	(F-1) OFFICE CONCRETE STAIRS AND RAMPS: VERTICAL SURFACE TO BE RUBBED FINISH AND PAINTED SHERWIN WILLIAMS SW7007, CEILING BRIGHT WHITE.
(GL-1) 1" TEMPERED INSULATED TINTED GLAZING (VITRO SOLAR BAN - SOLARGRAY)	(E-2) EIFS RECESS ACCENT BAND COLOR TO MATCH SHERWIN WILLIAMS "R+L GREEN".	(F-2) STEEL GUARDRAILS + HANDRAILS, PAINT SHERWIN WILLIAMS R+L GREEN.
(GL-2) SPANDREL GLASS - CERAMIC FRIT ON #3 SURFACE (SOLAR GRAY).	(MT-2) METAL COPINGS: PREFINISHED 26 GA. METAL - COLOR TO MATCH SHERWIN WILLIAMS "R+L GREEN".	
(MT-3) GUTTERS/DOWNSPOUTS: PREFINISHED METAL GUTTER AND DOWNSPOUTS: POLAR WHITE, SCHULTE BUILDING SYSTEMS INC.	TERMINAL / DOCK EXPOSED CONCRETE FOUNDATION / RETAINING WALL: RUBBED FINISH WITH NO PITTING, NO PAINT.	
BOLLARDS: YELLOW DOME TOP PLASTIC BOLLARD COVER, NO REFLECTIVE TAPE, MANUFACTURER ENCORE COMMERCIAL PRODUCTS INC.	(MT-3) PEMB TRIM - RAKE TRIM, GUTTERS, DOWNSPOUTS, EAVE: 26 GA. PRE-FINISHED METAL, POLAR WHITE, SCHULTE BUILDING SYSTEMS INC.	

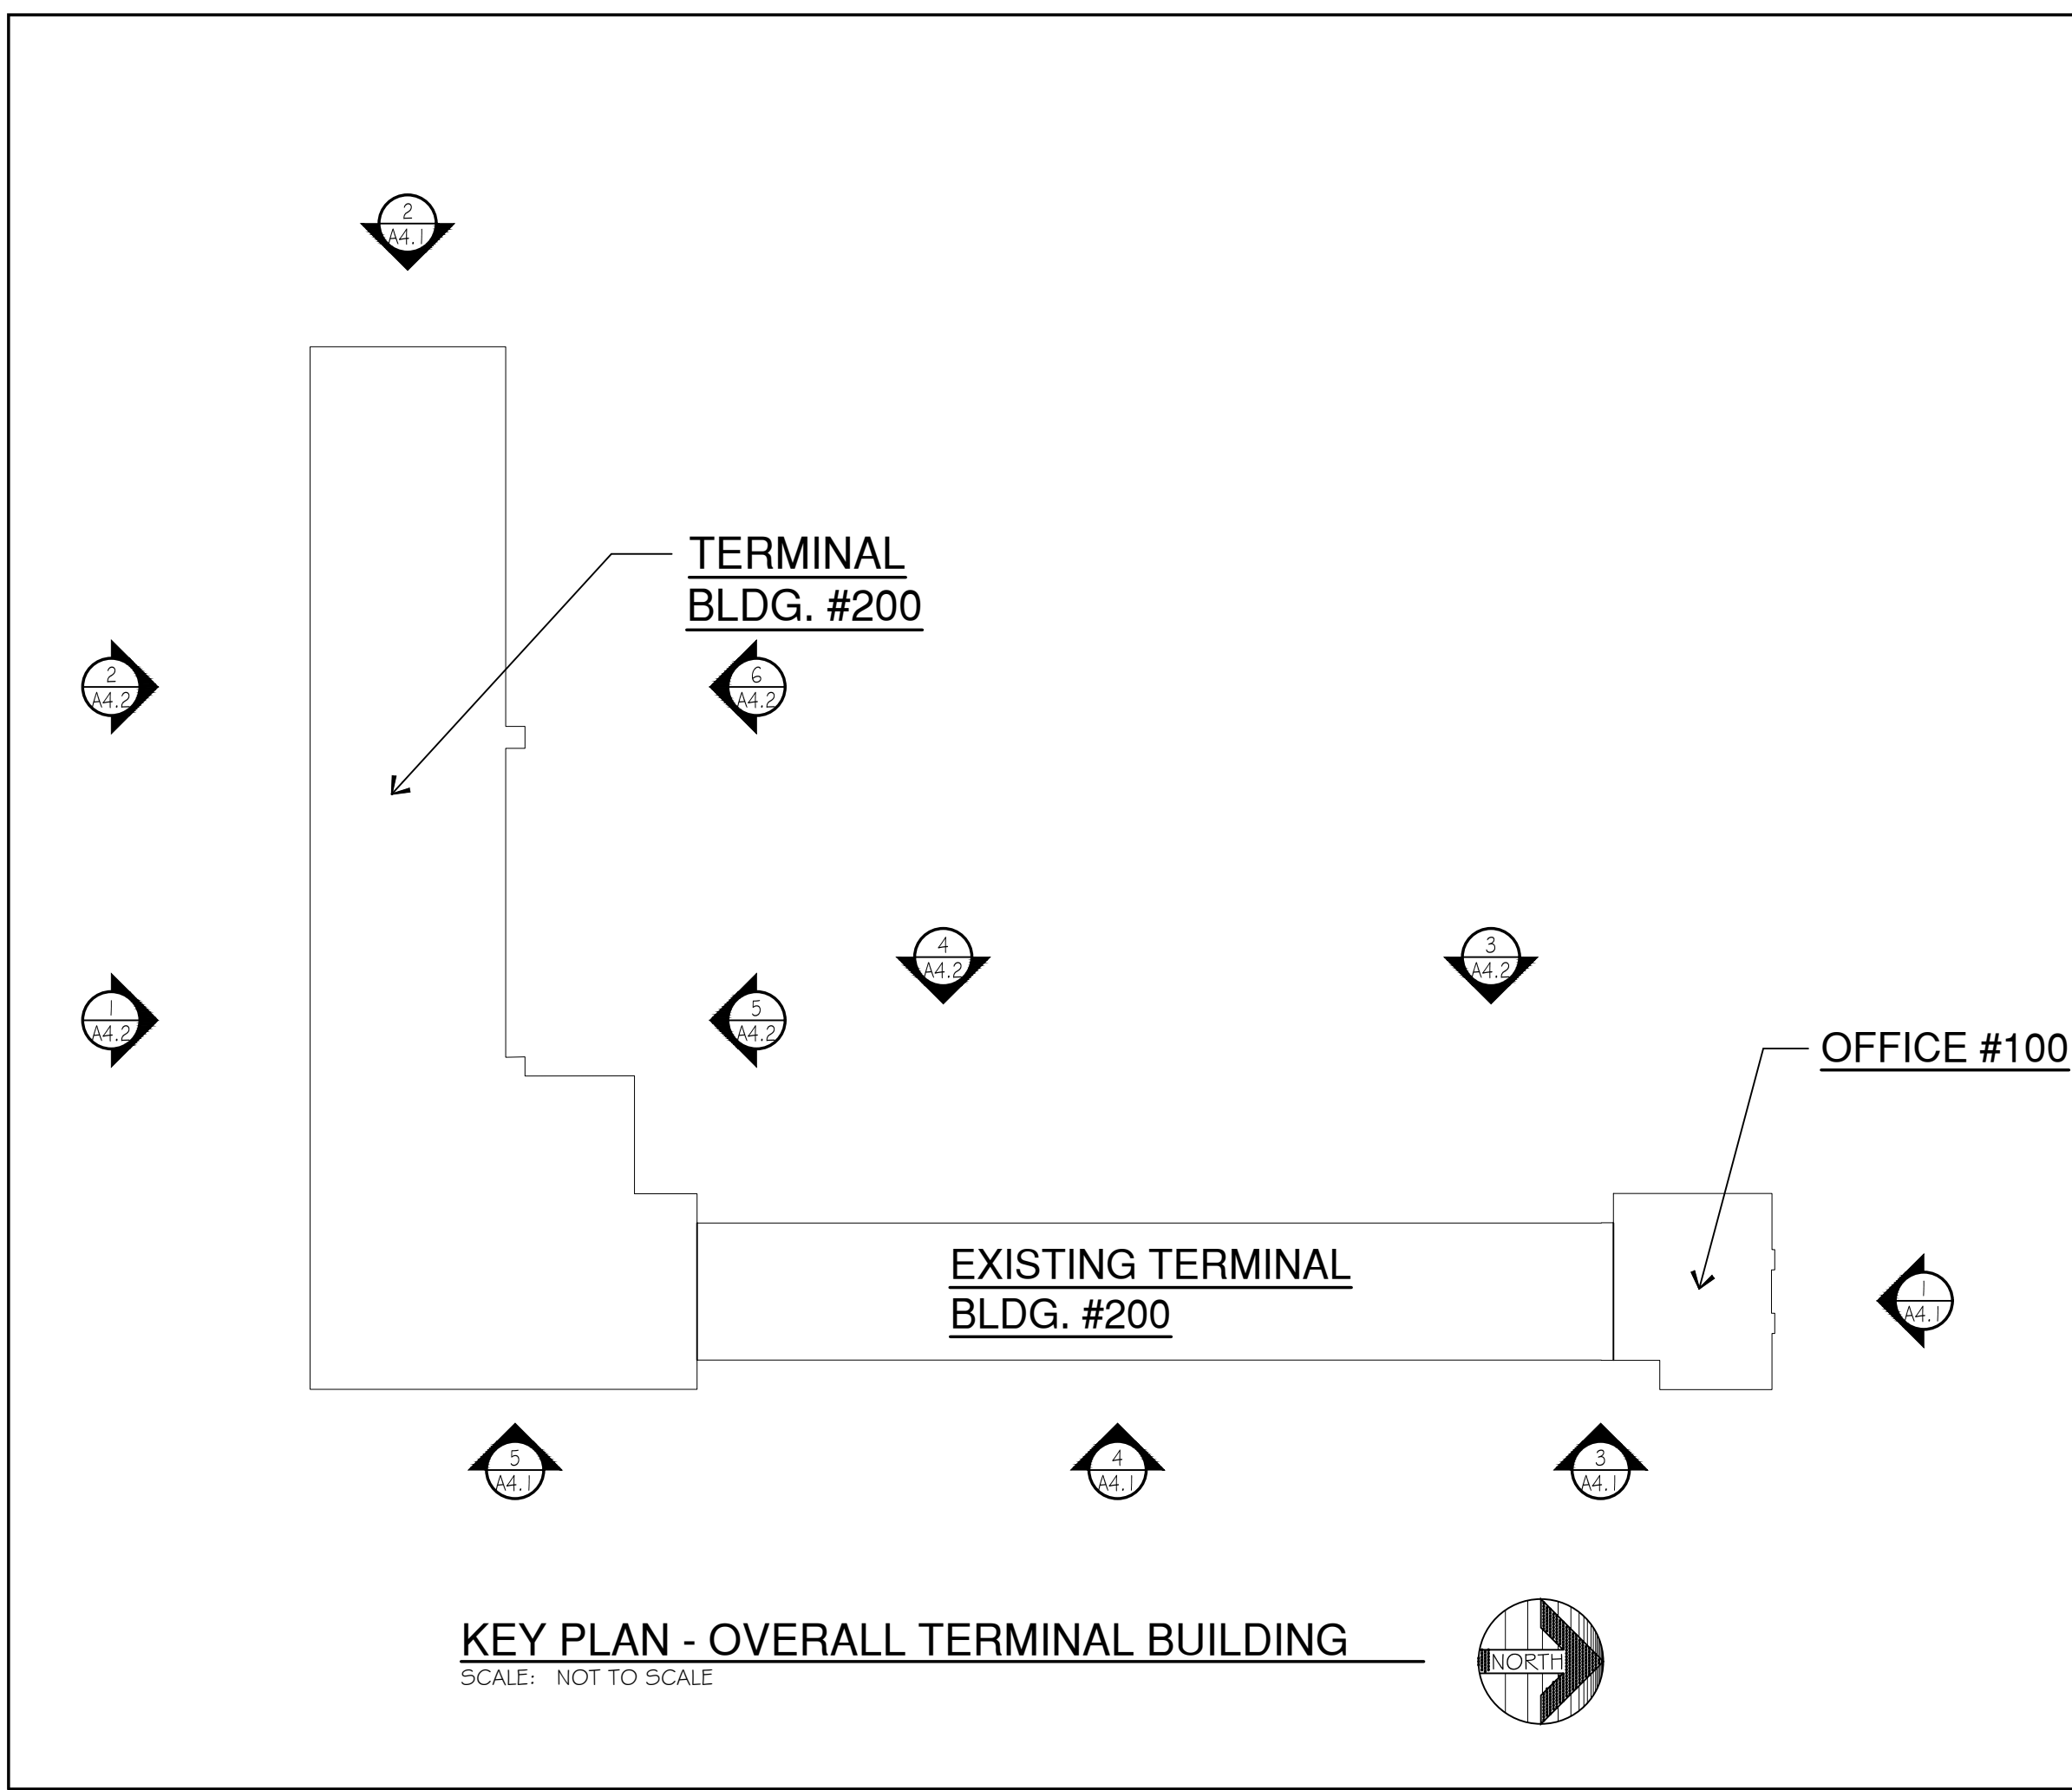

Woh Yee Associates
Architects & Planners
10000 W. 10th Ave. Suite 200
NORWICH, MICHIGAN 48375
PHONE 248.489.7160

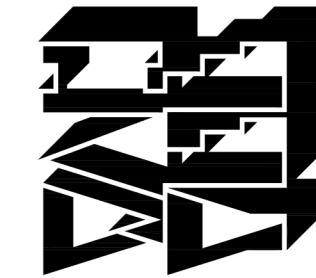

PROJECT
R + L CARRIERS
NENAH, WISCONSIN


Job Number
5349

Date Issued
April 21, 2026

Job Number
5349

SHEET TITLE
**TERMINAL
EXTERIOR
ELEVATIONS
AND FINISH
SCHEDULE**

Sheet Number
A4.1

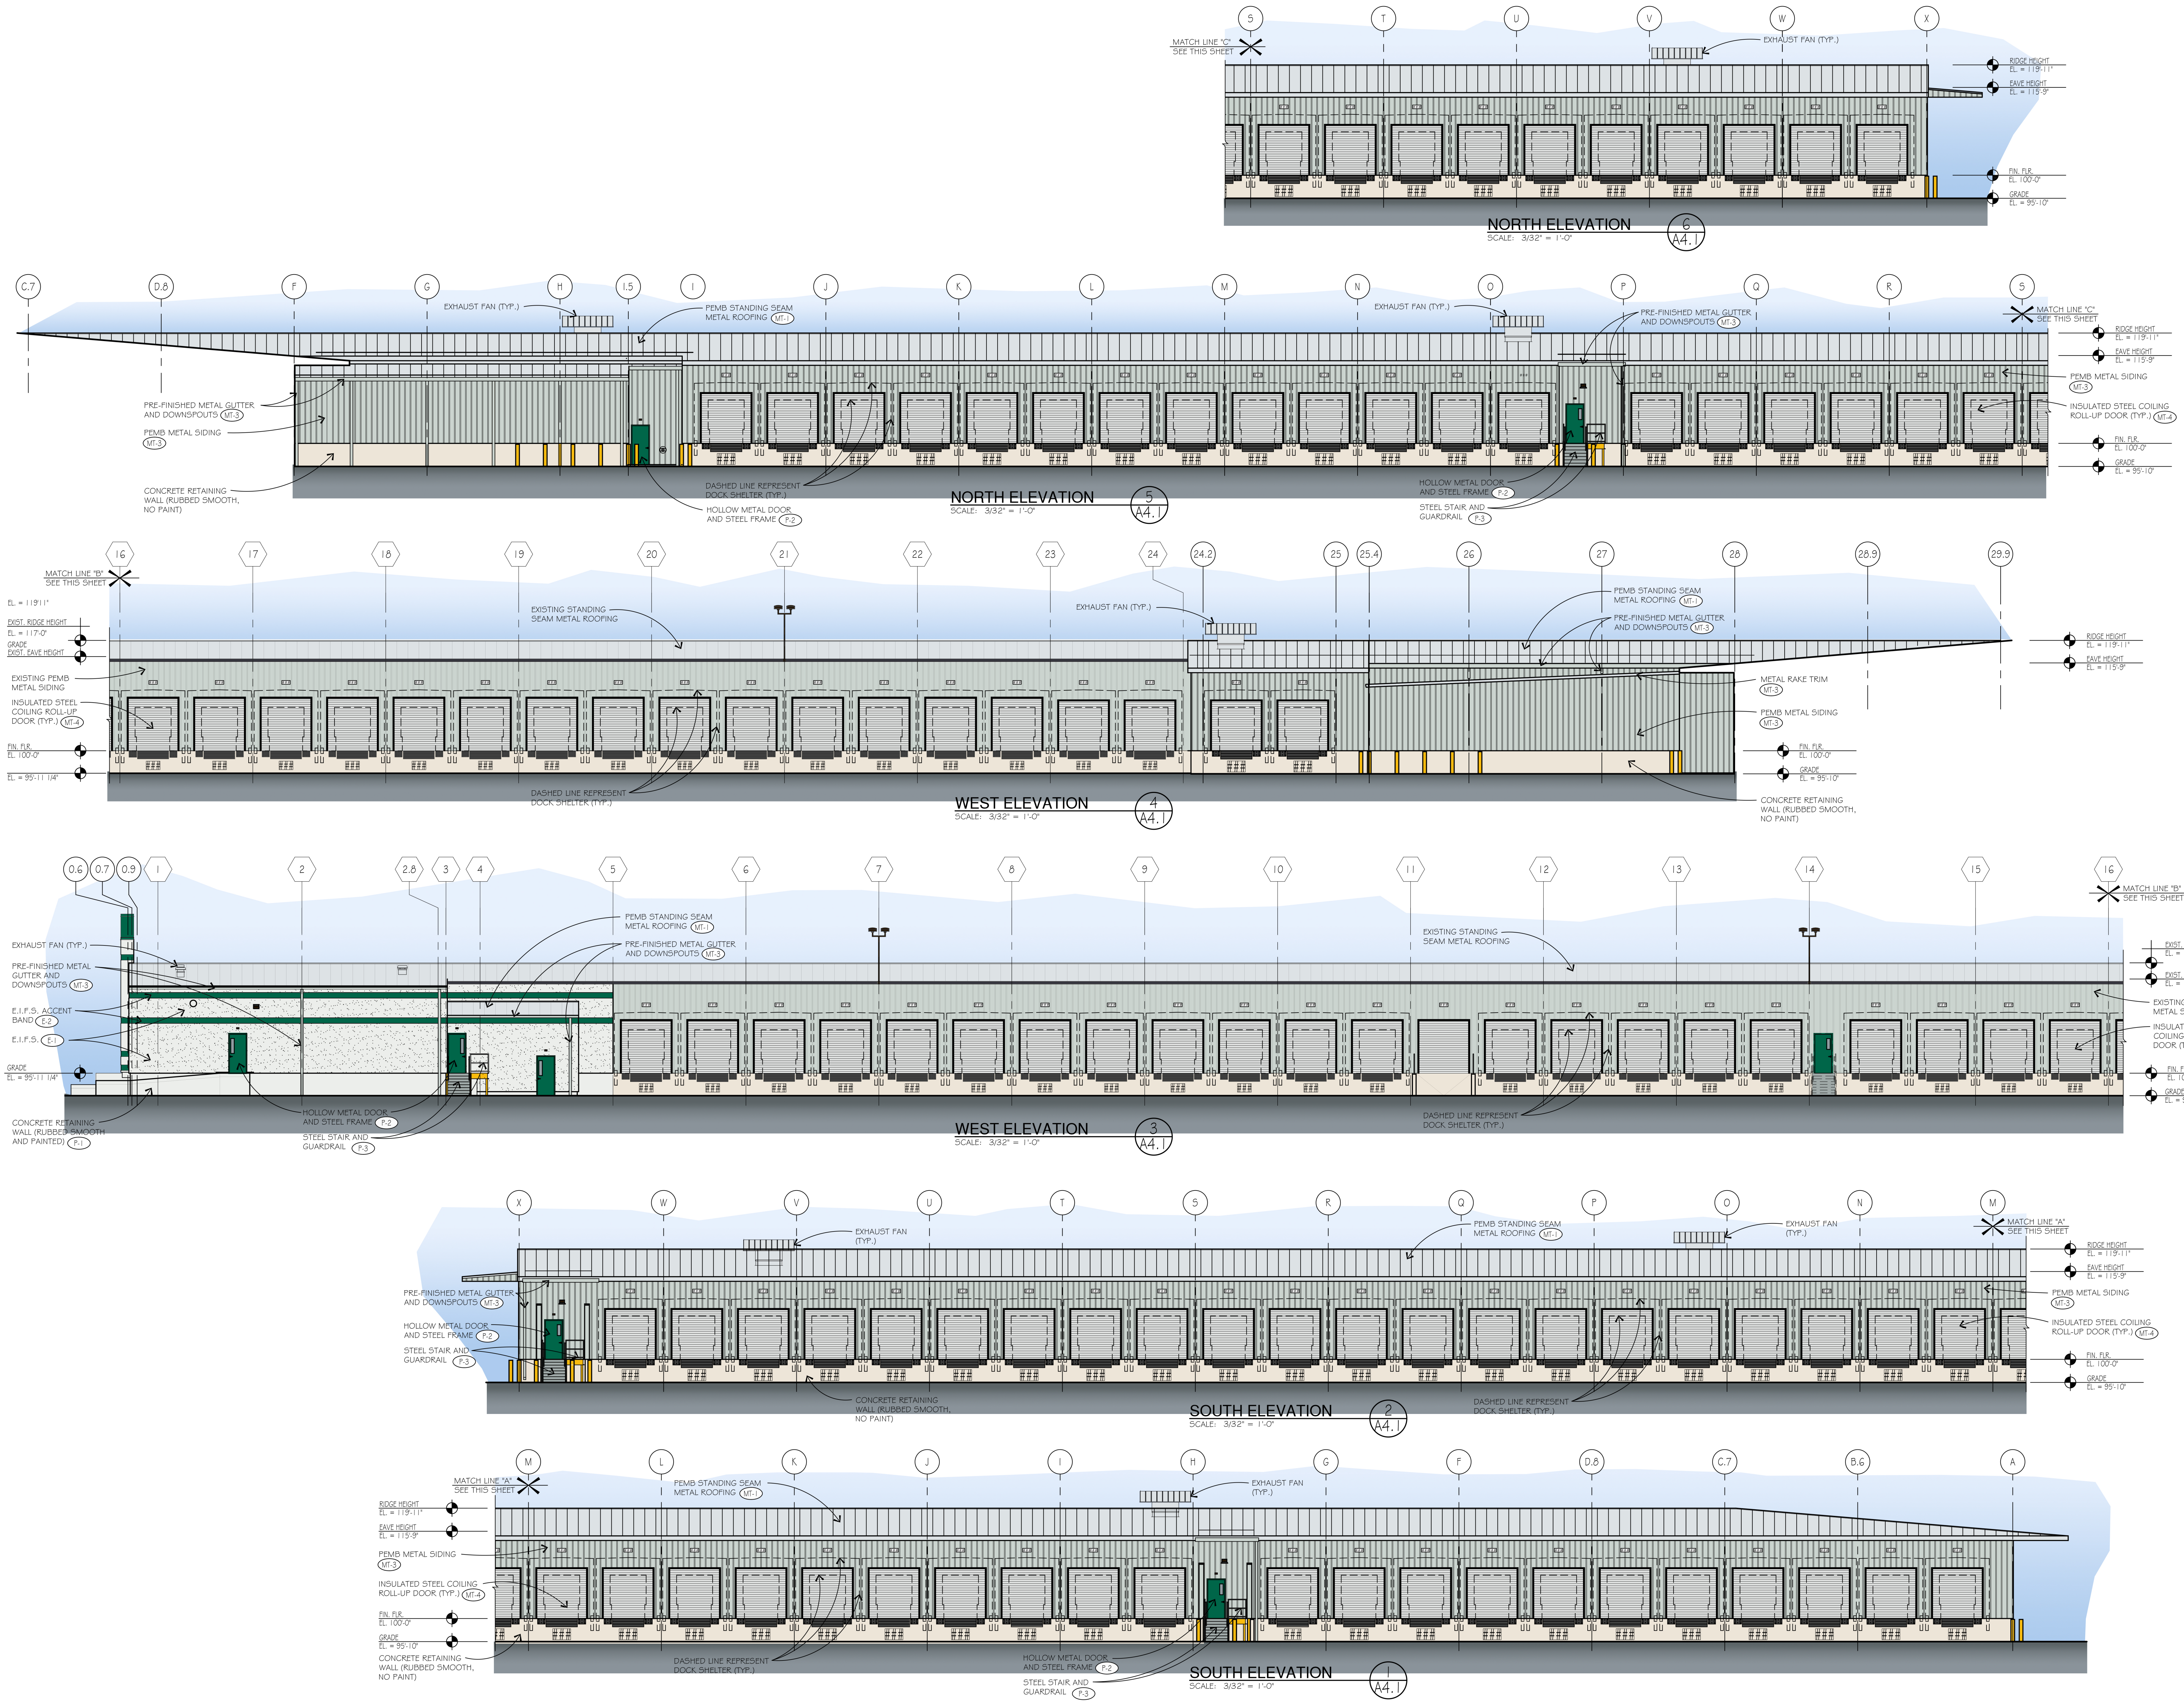

Wch Yee Associates
Architects & Planners
3000 W. WISCONSIN AVE. SUITE 200
NORWICH, MICHIGAN 49069
PHONE 248.489.7160

PAUL M. BLAND
A-12802-5
NORWICH, MI

PROJECT
R + L CARRIERS
NORWICH, WISCONSIN

Date Issued
April 21, 2026

Job Number
5349

Sheet Title
**TERMINAL
EXTERIOR
ELEVATIONS**

Sheet Number
A4.2

Do not scale drawings - Use figured dimensions - CAD DWG 5349A4.1.DWG


MAINTENANCE BUILDING - EXTERIOR FINISH SCHEDULE

- PREFINISHED METAL PANELS:**
- (MT-1) ROOF: COLOR 'SOLAR WHITE', SCHULTE BUILDING SYSTEMS INC. - NOTE: STANDING SEAM ROOF PANELS, 24 GA.
 - (MT-3) WALLS: COLOR 'POLAR WHITE', SCHULTE BUILDING SYSTEMS INC. - NOTE: METAL SIDING WALL PANELS SHALL BE 24 GA. WITH EXPOSED FASTENERS.
- BLOCK MASONRY:**
- (M-1) INTEGRALLY COLORED BLOCK MASONRY: ECHELON MASONRY, SMOOTH FACE, WHITE, INDIANAPOLIS PLANT.
- DOORS:**
- (MT-4) METAL ROLLING OVERHEAD DOORS: PRE-FINISHED STANDARD WHITE.
 - (P-2) HOLLOW METAL DOORS AND FRAMES: PAINT SHERWIN WILLIAMS 'R+L GREEN'. SEE GENERAL NOTE #3.
- WINDOWS:**
- (AL-1) ALUMINUM STOREFRONT: DARK BRONZE ANODIZED ALUMINUM FRAME.
 - (GL-1) 1' TEMPERED INSULATED TINTED GLAZING (VITRO SOLAR BAN - SOLARGRAY)
- GUTTERS AND DOWNSPOUTS:**
- (MT-3) PREFINISHED METAL GUTTER AND DOWNSPOUTS: 'POLAR WHITE', SCHULTE BUILDING SYSTEMS INC.
- BOLLARDS:**
- YELLOW DOME TOP PLASTIC BOLLARD COVER, NO REFLECTIVE TAPE, MANUFACTURER ENCORE COMMERCIAL PRODUCTS, INC.
- UTILITY CONDUITS AND PIPING:**
- PAINT TO MATCH ADJACENT MATERIAL COLOR.
- POLE MOUNTED EXTERIOR FLOOD LIGHTS:**
- PAINT STEEL BRACKET AND POLE TO MATCH LIGHT FIXTURE FINISH.
- FEMB TRIM - RAKE TRIM, GUTTERS, DOWNSPOUTS, EAVE:**
- (MT-3) 26 GA. PRE-FINISHED METAL, POLAR WHITE, SCHULTE BUILDING SYSTEMS INC.



KEY PLAN - MAINTENANCE BUILDING


SCALE: NOT TO SCALE

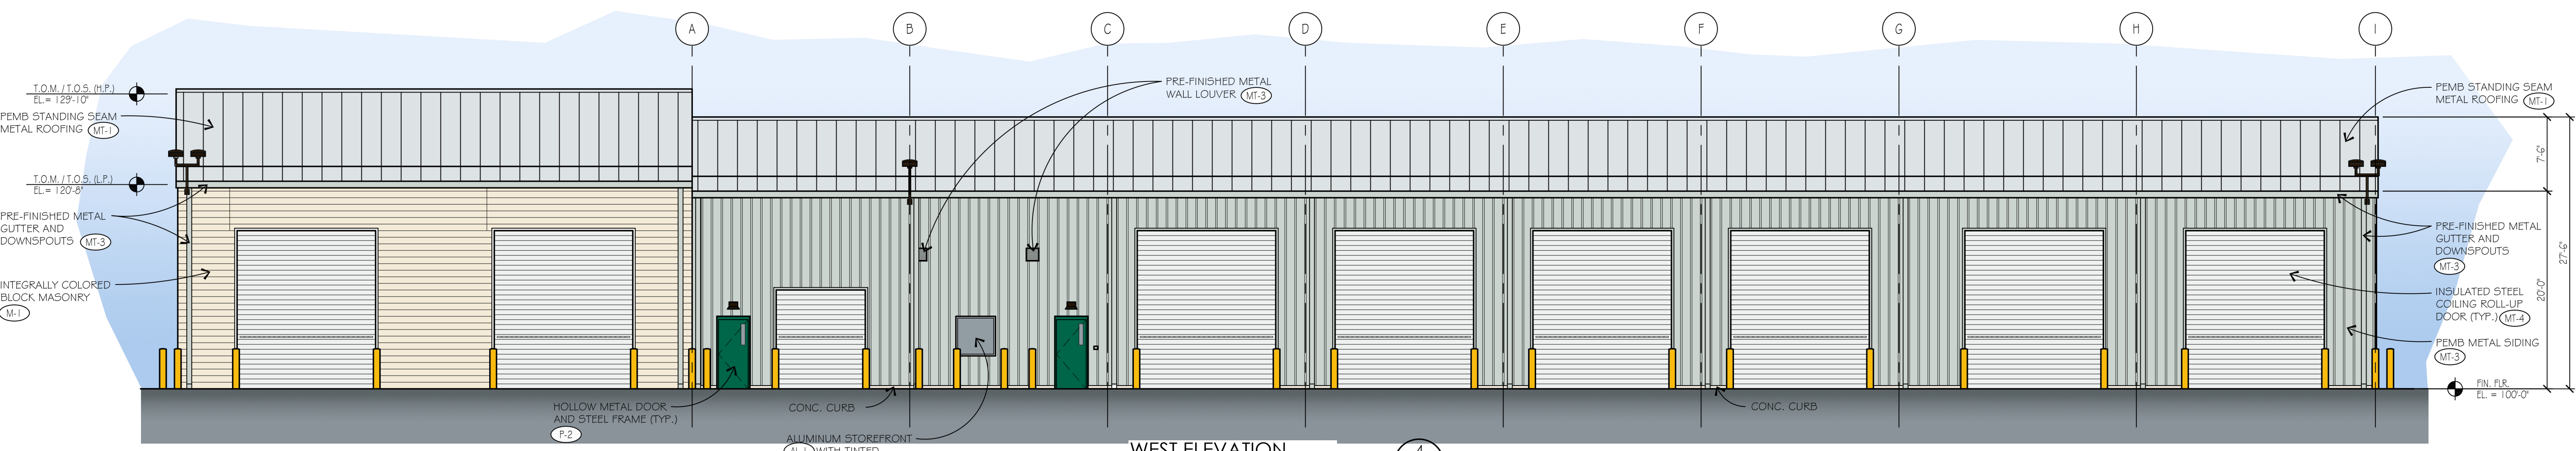

WEST ELEVATION

SCALE: 1/8" = 1'-0"


4
A4.4

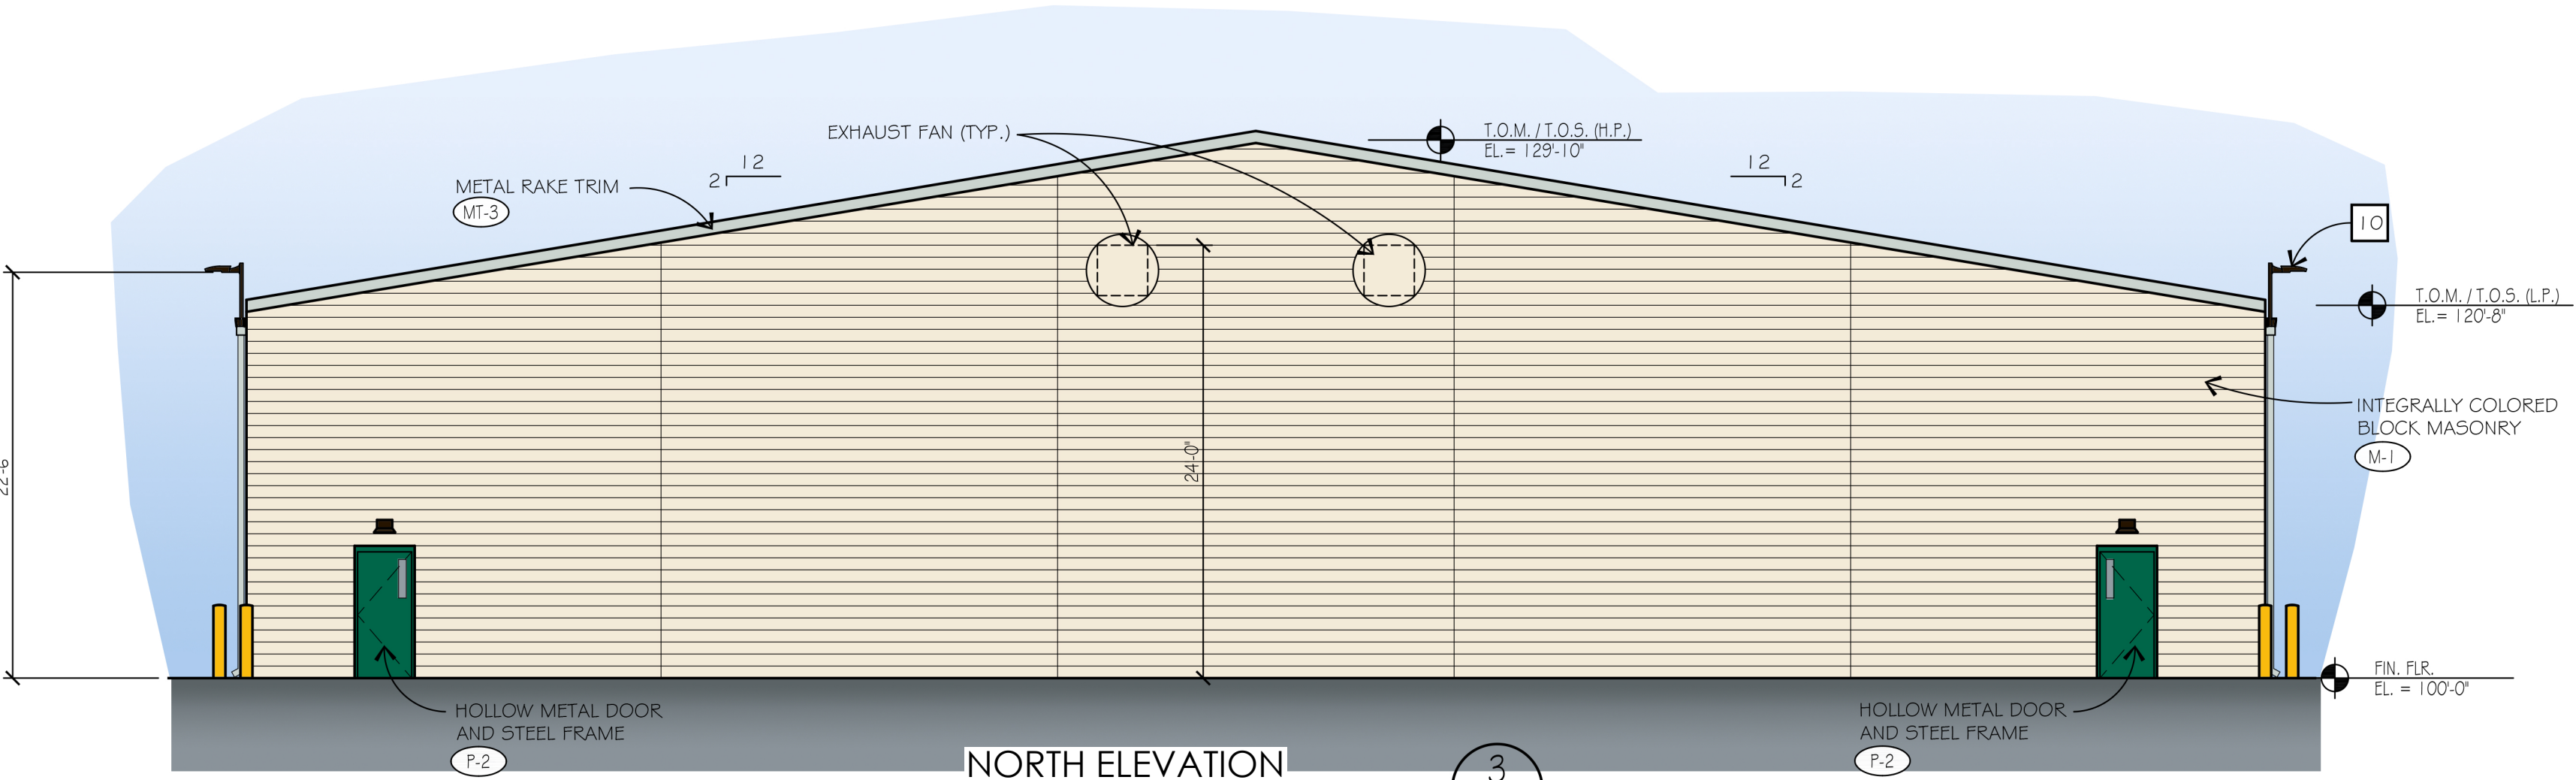

NORTH ELEVATION

SCALE: 1/8" = 1'-0"


3
A4.4

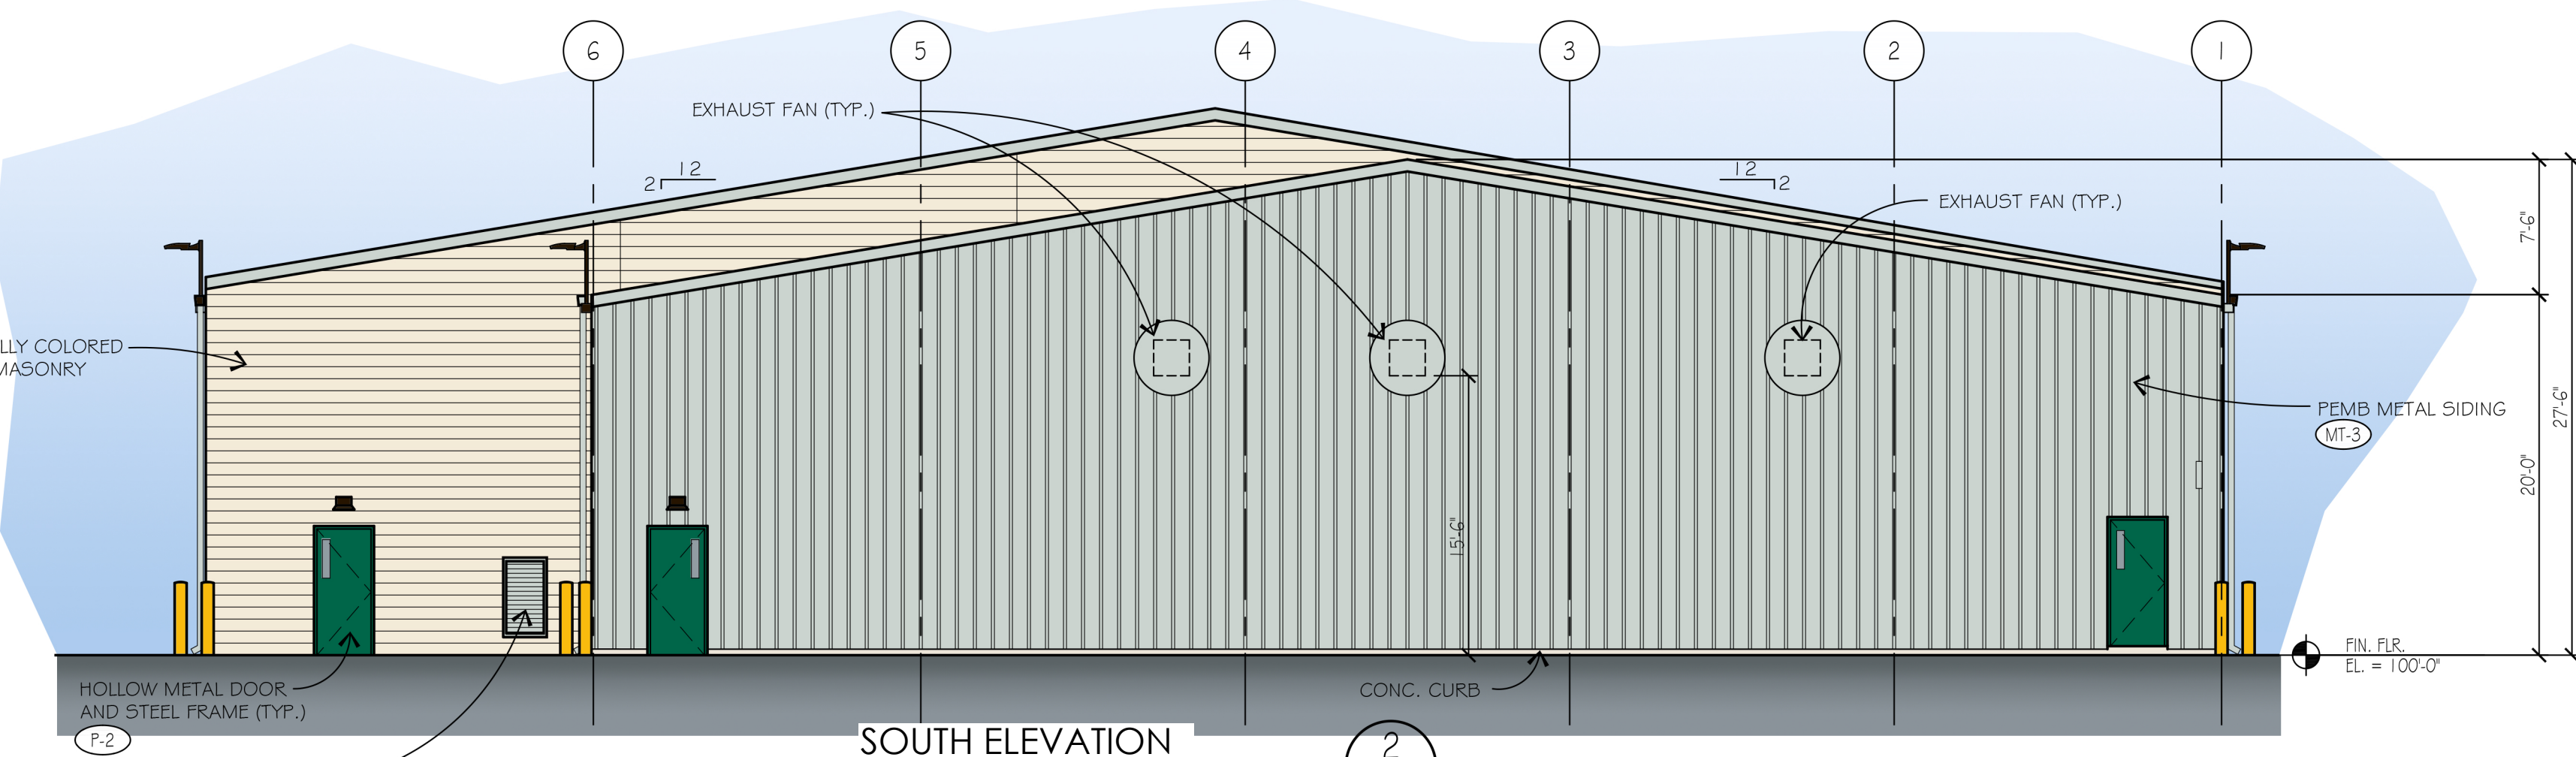

SOUTH ELEVATION

SCALE: 1/8" = 1'-0"

2
A4.4

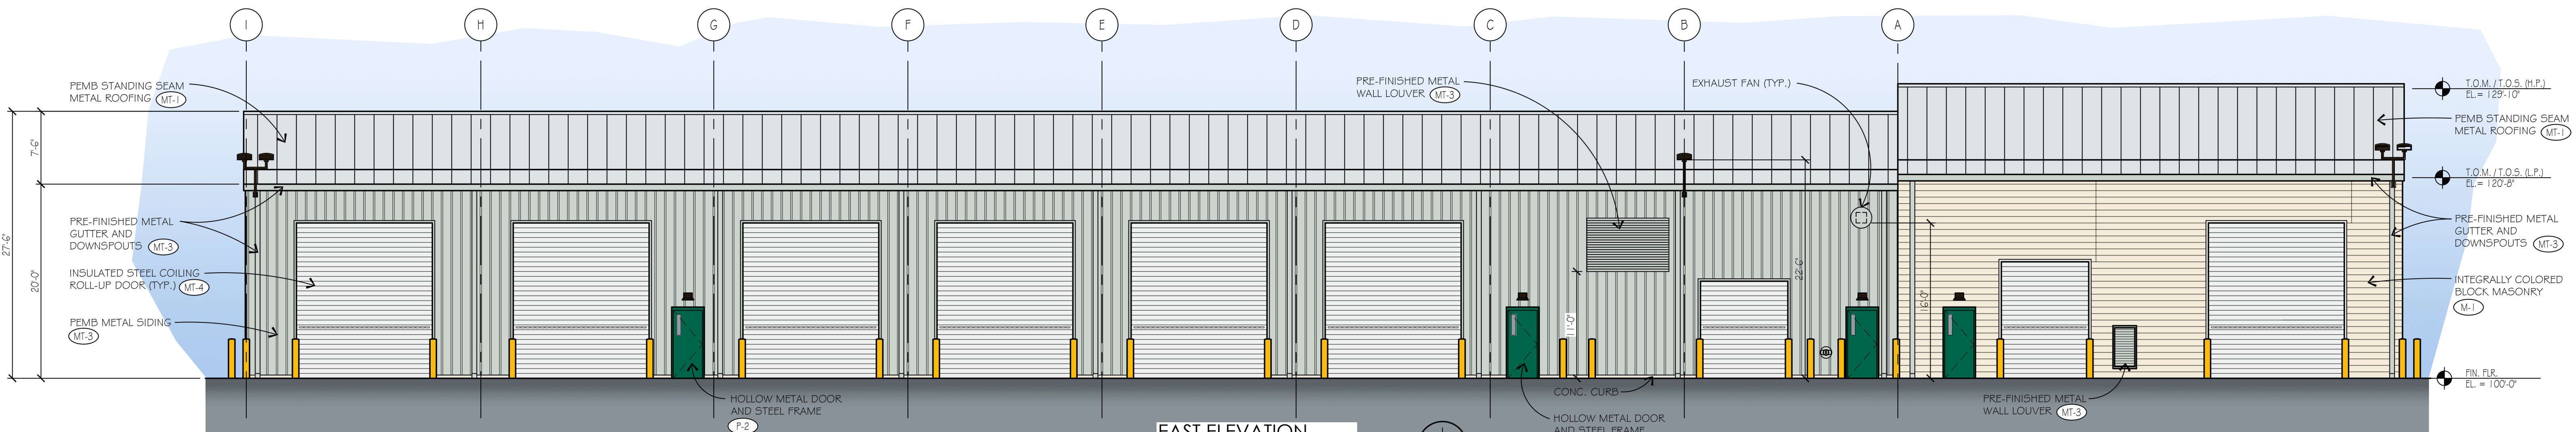


EAST ELEVATION

SCALE: 1/8" = 1'-0"

1
A4.4

Woh Yee Associates
Architects & Planners
4000 Cass Avenue, Suite 200
Novi, Michigan 48375
PHONE 248.489.7160

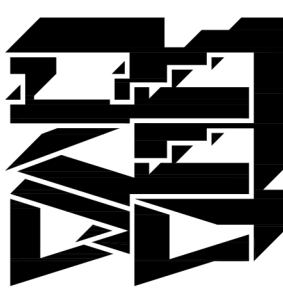

PROJECT
R + L CARRIERS
NEENAH, WISCONSIN

Date Issued

April 21, 2026

Job Number

5349

SHEET TITLE
MAINTENANCE
BUILDING 300
EXTERIOR
ELEVATIONS

Sheet Number

A4.4

Do not scale drawings - Use figured dimensions. CAD DWG 5349A4.4.DWG