



ZONING DATA		APPLICABLE CODES	
Address:	2350 PLAINFIELD RD.	CITY OF CREST HILL ZONING ORDINANCE	
Zoning District:	B-2 GENERAL BUSINESS DISTRICT	2015	INTERNATIONAL BUILDING CODE
Proposed Zoning District:	NO CHANGE	2020	NATIONAL ELECTRIC CODE
Lot Dimensions:	138.00' x 250.00'	2014	ILLINOIS STATE PLUMBING CODE
Lot Area:	34,450 SQ.FT.	2021	INTERNATIONAL ENERGY CODE
Maximum Lot Coverage 85%:	29,282 SQ.FT. (Max)		
Proposed Building Area:	3,895 SQ.FT.		
Building Height:	45 FT (Max.)		
Required Yards:			
Front Yard Setback:	30'-0"		
Side Yard Setback (West):	10'-0"		
Side Yard Setback (East):	10'-0"		
Rear Yard Setback:	40'-0" (ABUTTING RESIDENTIAL)		
Proposed Yards:			
Front Yard Setback:	5'-6"		
Side Yard Setback (West):	171'-9"		
Side Yard Setback (East):	18'-3"		
Rear Yard Setback:	67'-5" (ABUTTING RESIDENTIAL)		
Required Parking:			
(2) Spaces/Pump Island	12 Parking Spaces		
(6) Islands	Not Applicable		
(1) Space/Service Stall	15 Parking Spaces		
(1) Space/200 sqft - 'C' store			
Provided Parking:	27 Parking Spaces (including Pump Islands)		

SHEET INDEX	
ARCHITECTURAL	
CS1.0	COVER SHEET & SITE PLAN
CS1.1	PLAY OF SURVEY - FOR REFERENCE
A1.0	PRELIMINARY FLOOR PLAN
A2.0	PRELIMINARY BUILDING ELEVATIONS
A2.1	PRELIMINARY BUILDING ELEVATIONS
A2.2	MATERIAL BOARD & RENDERINGS
SITE LIGHTING	
M	SITE PHOTOMETRIC PLAN
CIVIL	
C1-14	CIVIL DRAWINGS SET

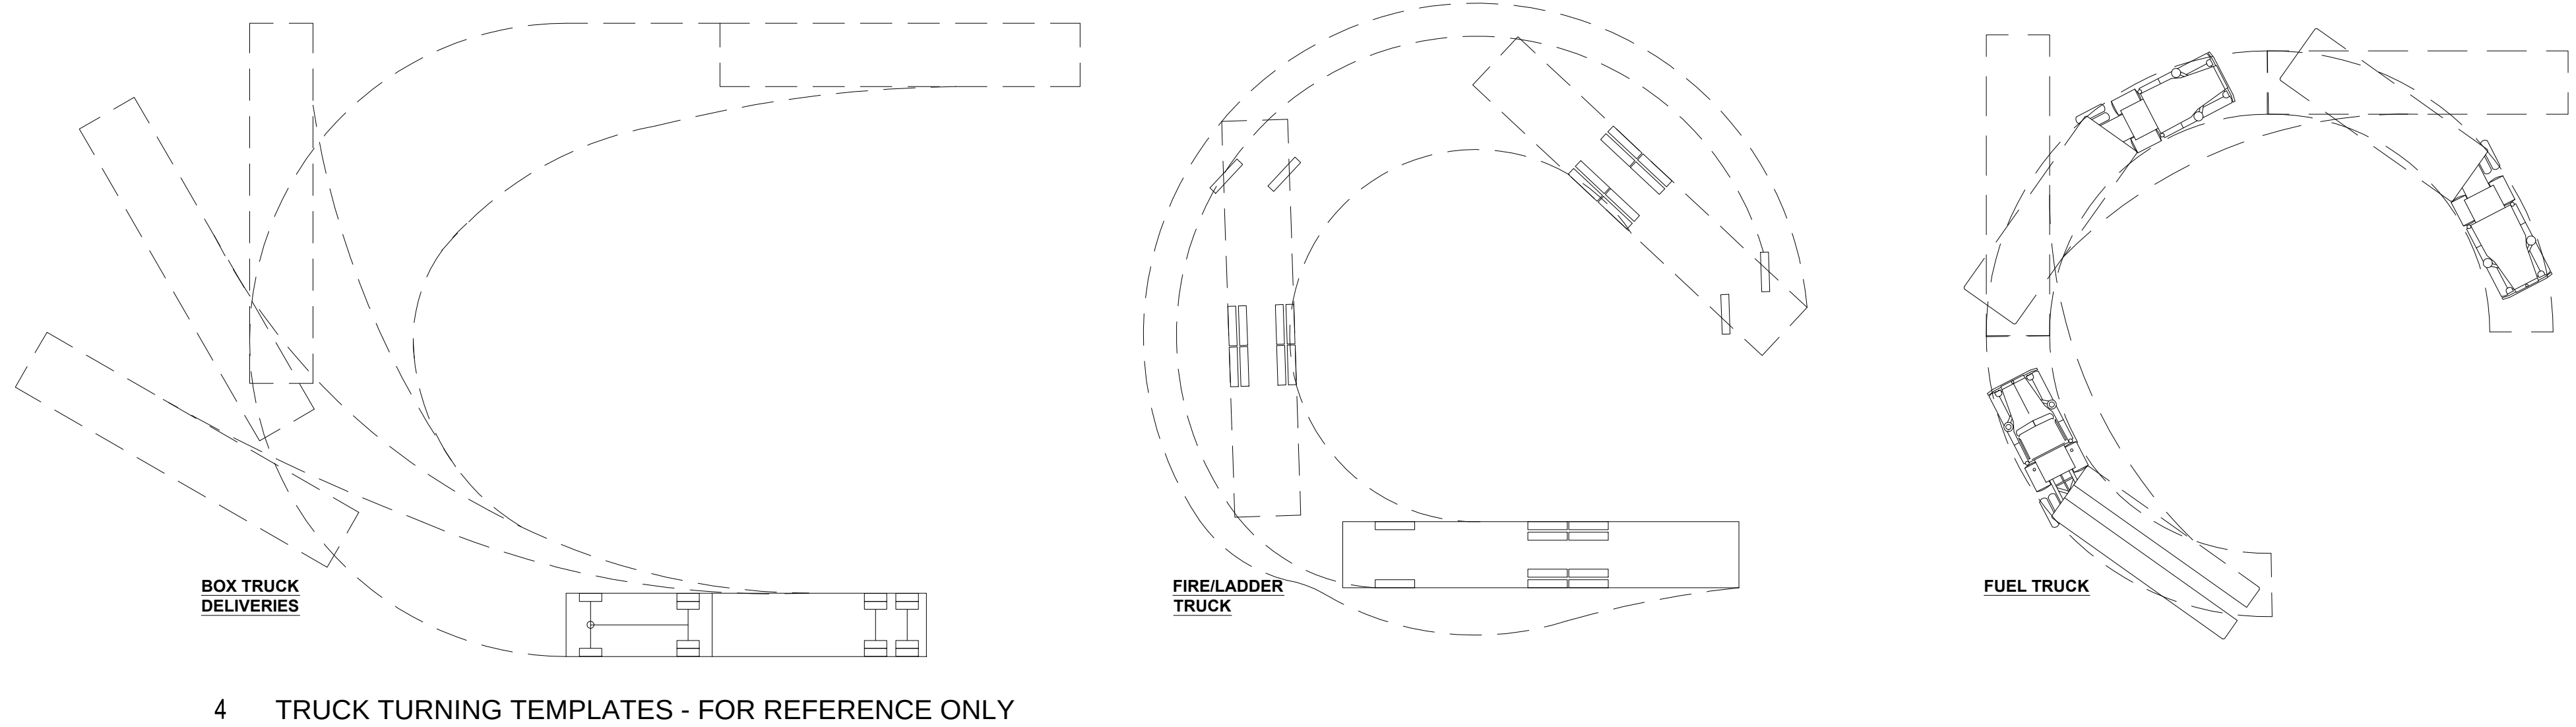


4 TRUCK TURNING TEMPLATES - FOR REFERENCE ONLY


CS1.0 Scale: 1/16" = 1'-0"

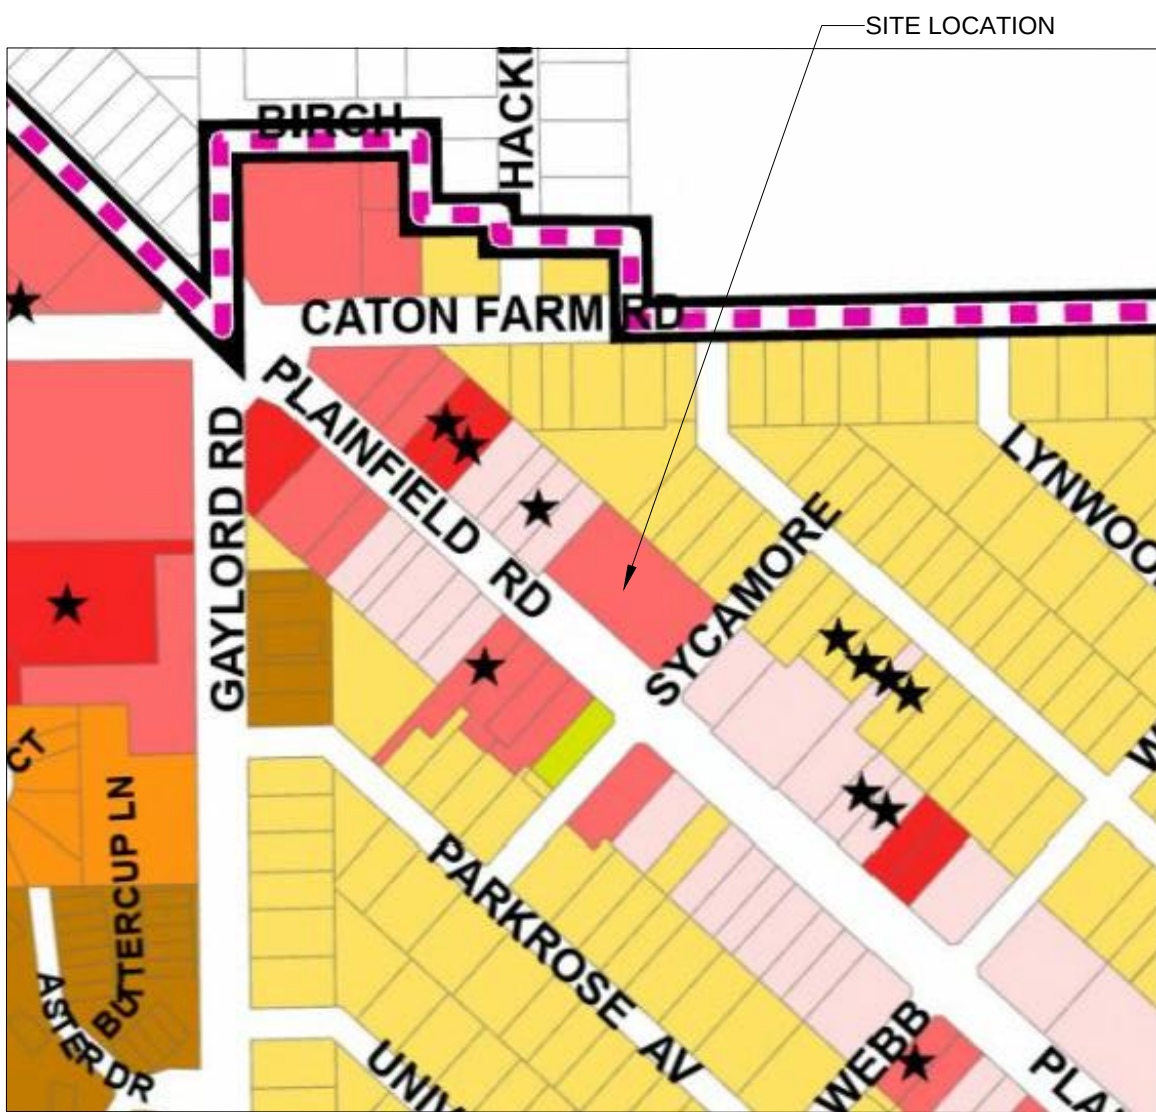

3 ZONING MAP
CS1.0 Scale: N.T.S.

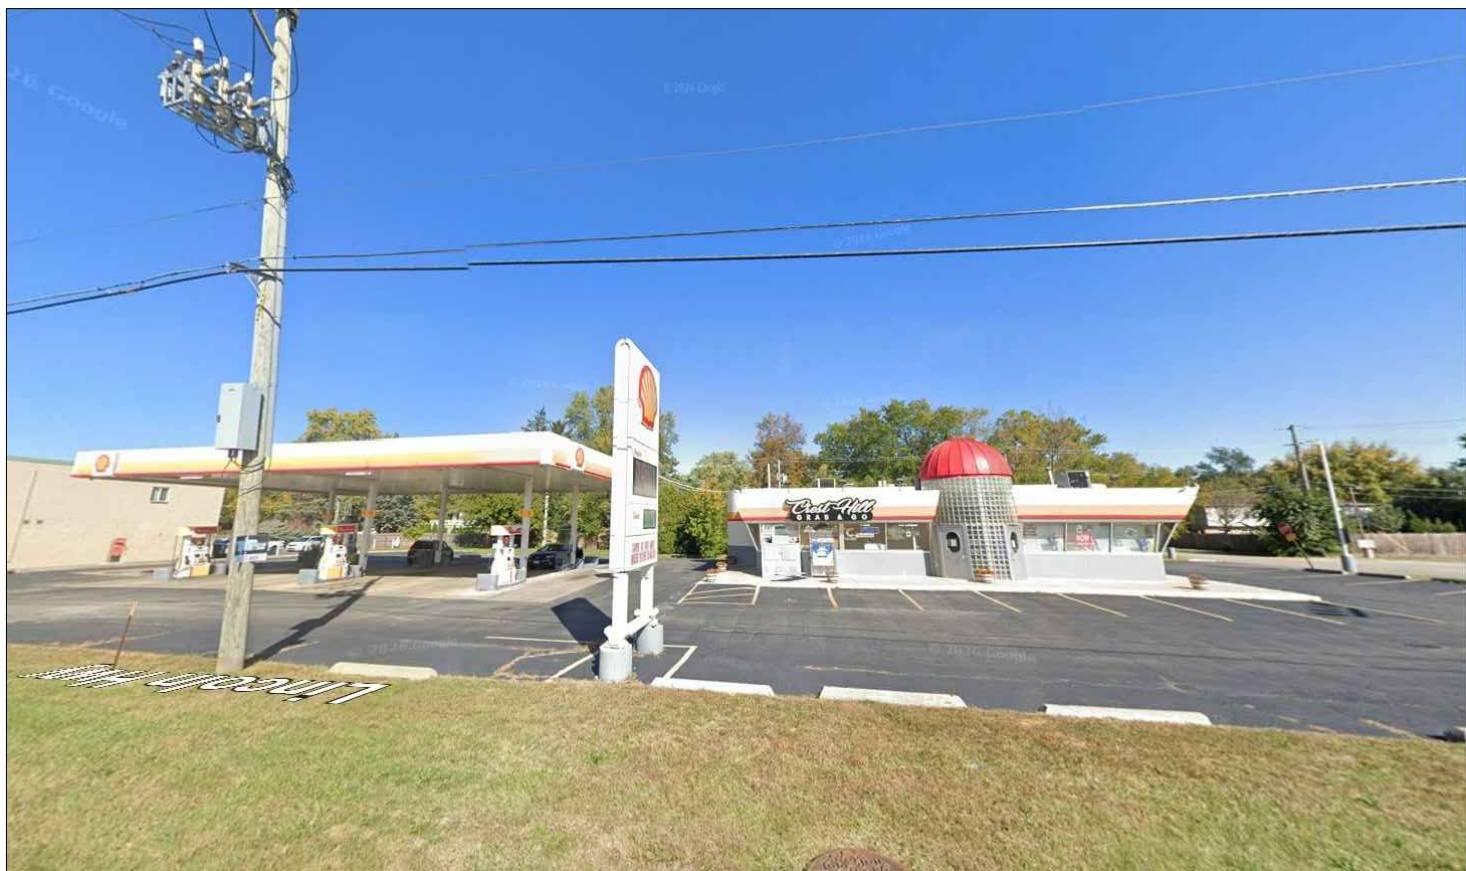

2 EXISTING PHOTO
CS1.0 Scale: N.T.S.

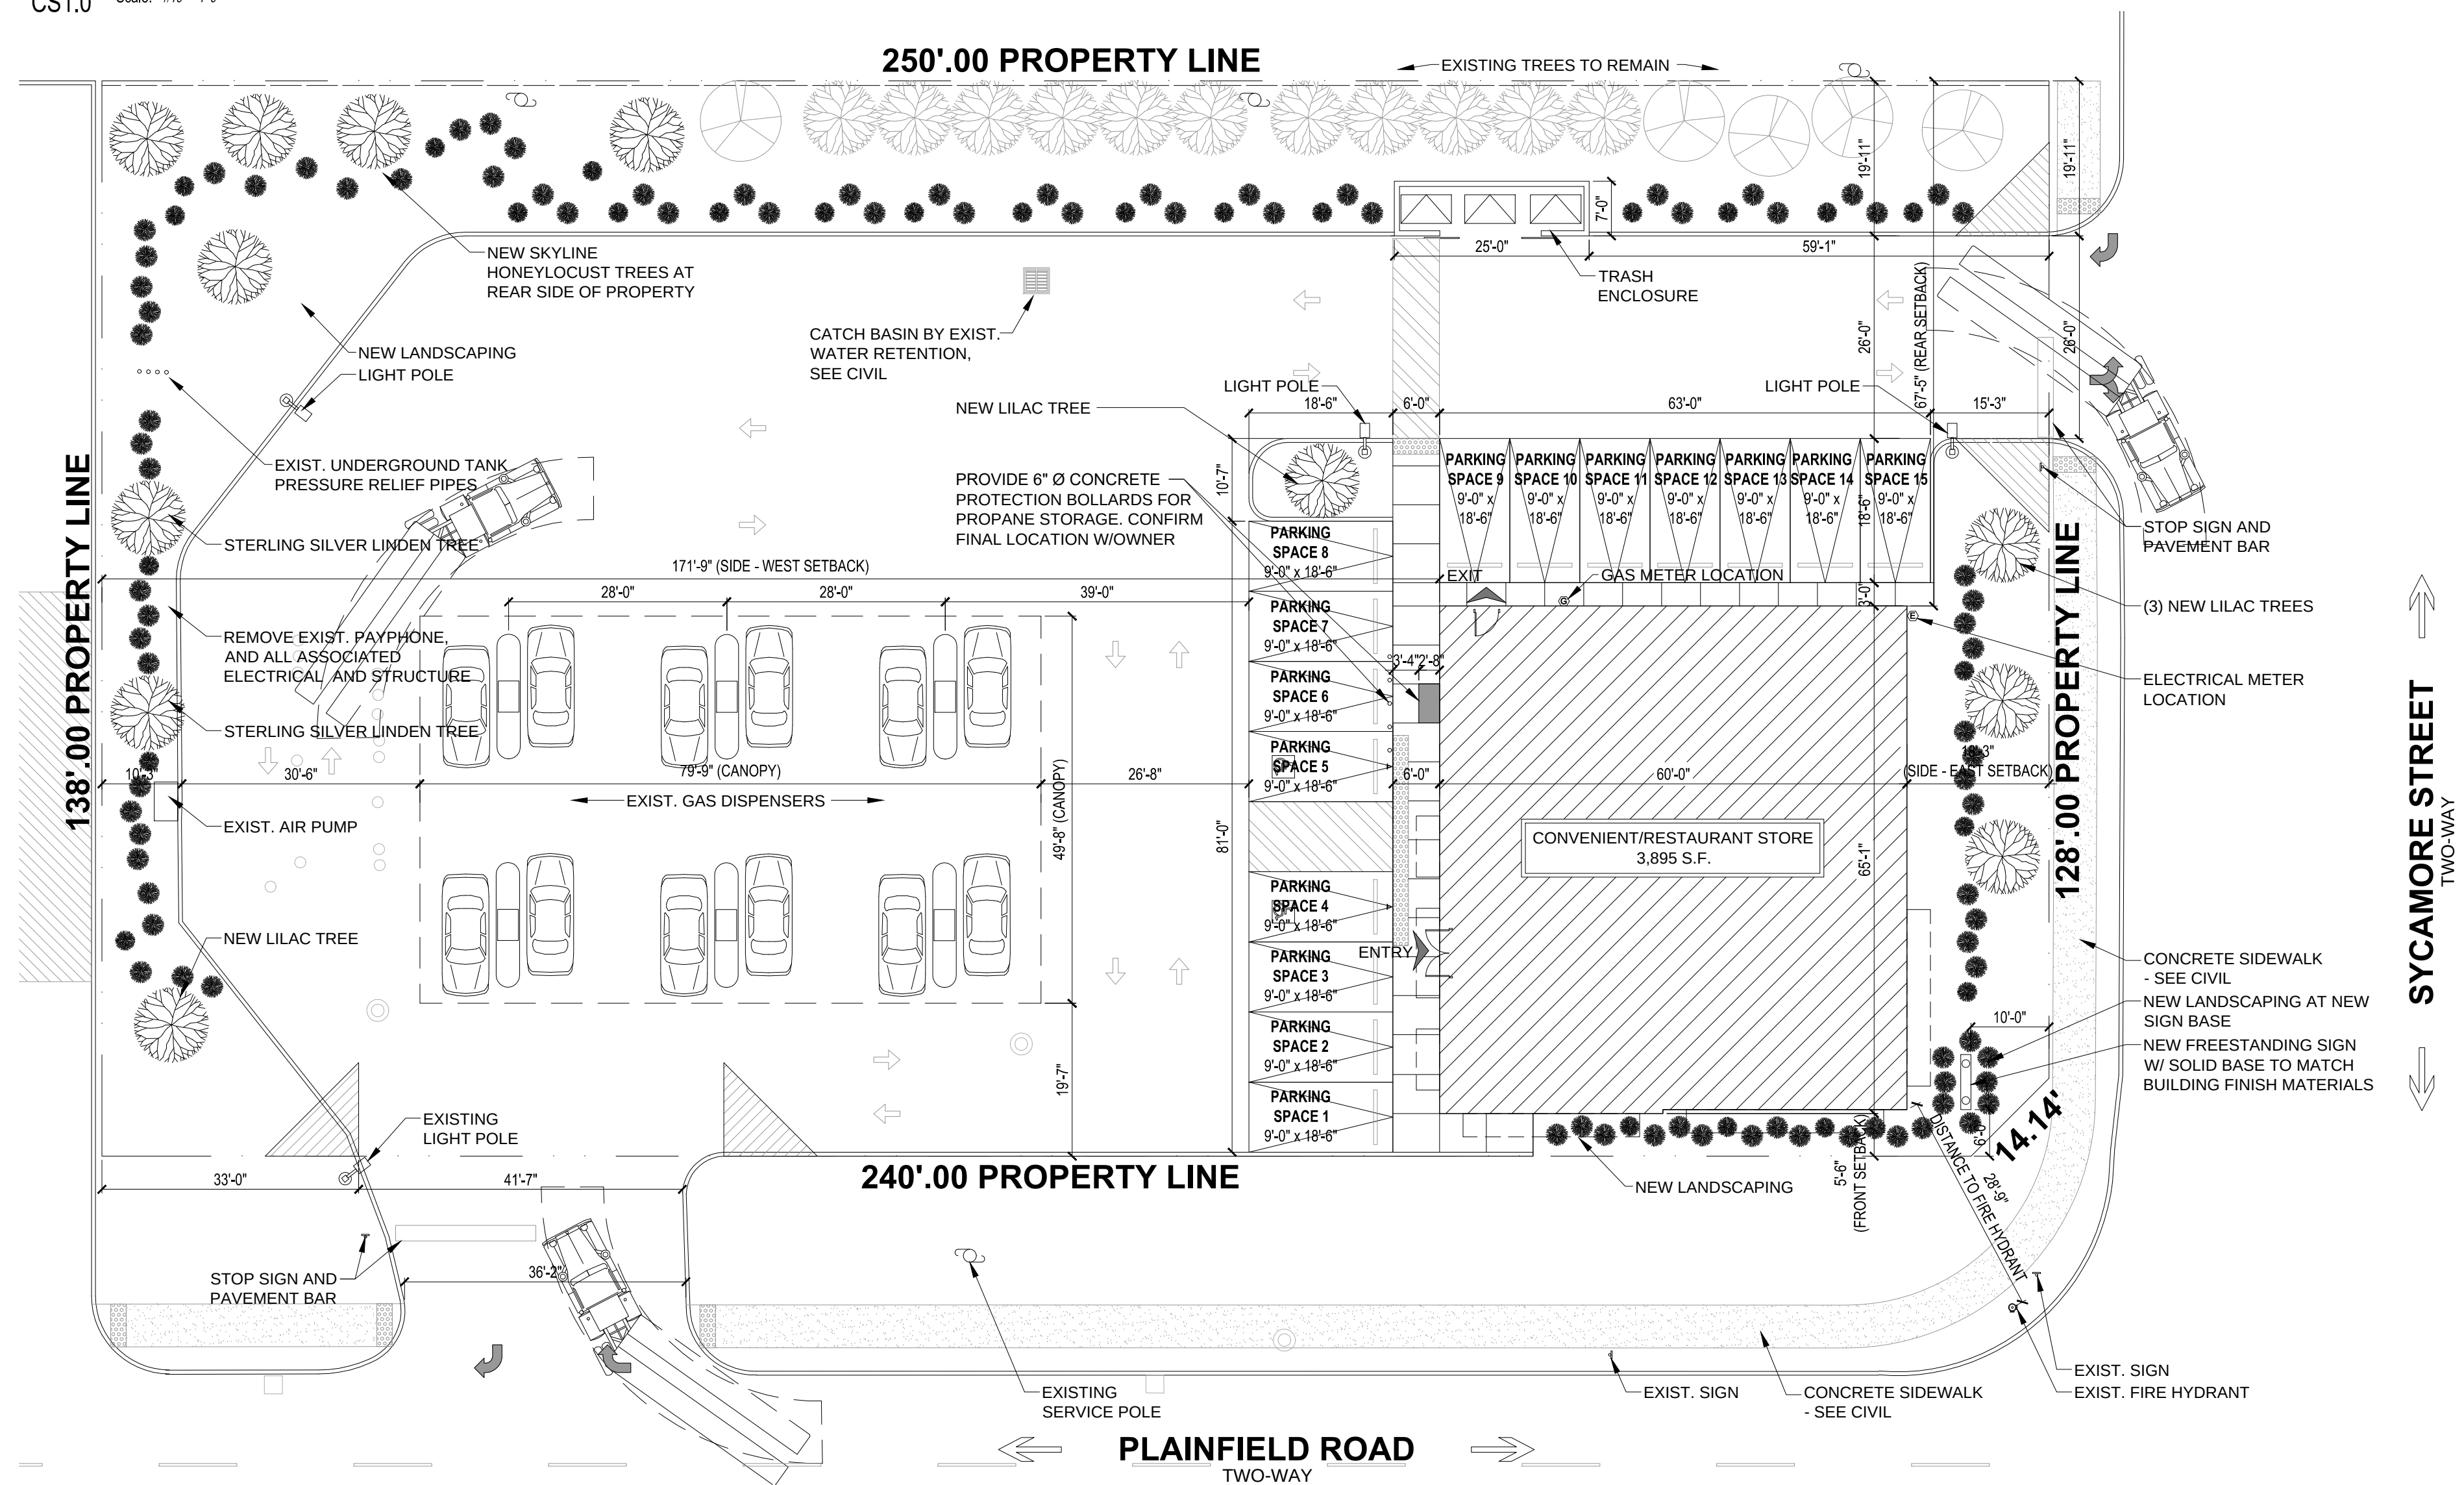

1 SITE PLAN - PRELIMINARY
CS1.0 Scale: 1/16" = 1'-0"

COPYRIGHT:

AXIOS ARCHITECTS EXPRESSLY RESERVES ITS COMMON LAW COPYRIGHT AND OTHER PROPERTY RIGHTS IN THESE PLANS. THESE PLANS ARE NOT TO BE REPRODUCED, CHANGED OR COPIED IN ANY FORM OR MANNER WHATSOEVER, NOR ARE THEY TO BE ASSIGNED TO ANY THIRD PARTY, WITHOUT FIRST OBTAINING THE EXPRESSED WRITTEN PERMISSION AND CONSENT OF AXIOS ARCHITECTS

OWNER RELEASE:

I HAVE REVIEWED THESE DRAWINGS FOR DESIGN INTENT AND HEREBY CERTIFY THAT THEY CONFORM TO ALL RESPECTS TO MY DESIGN CRITERIA AND ARE APPROVED.

BY: _____ DATE: _____

REVIEWED BY:

CONSULTANT: _____ DATE: _____

CONSULTANT: _____ DATE: _____

THESE DRAWINGS MAY HAVE BEEN REPRODUCED AT A STATE DIFFERENT THAN ORIGINALLY DRAWN OWNER AND ARCHITECT ASSUME NO RESPONSIBILITY FOR USE OF INCORRECT SCALE.

CONTRACTOR SHALL VERIFY ALL EXISTING CONDITIONS PRIOR TO PROCEEDING WITH CONSTRUCTION AND NOTIFY ARCHITECT IMMEDIATELY OF ANY DISCREPANCIES OR CONFLICTS.

#	DATE	DESCRIPTION
07-20-2026	PLAN COMMISSION	
08-04-2026	PLAN COMMISSION REVIEW 1	

PROJECT:

2350 PLAINFIELD ROAD

CREST HILL, ILLINOIS

AXIOS
ARCHITECTS AND CONSULTANTS

License No. 184004911 Exp. 04/30/27

801 W. ADAMS ST
SUITE 205
CHICAGO, IL 60607
PHONE 312.750.1333


BILL G. KOKALIAS
ARCHITECT

PROJECT NUMBER:	BGK 1080
PROJECT MANAGER:	LS
DRAWN BY:	LS HS


COVER SHEET

SHEET:


CS1.0

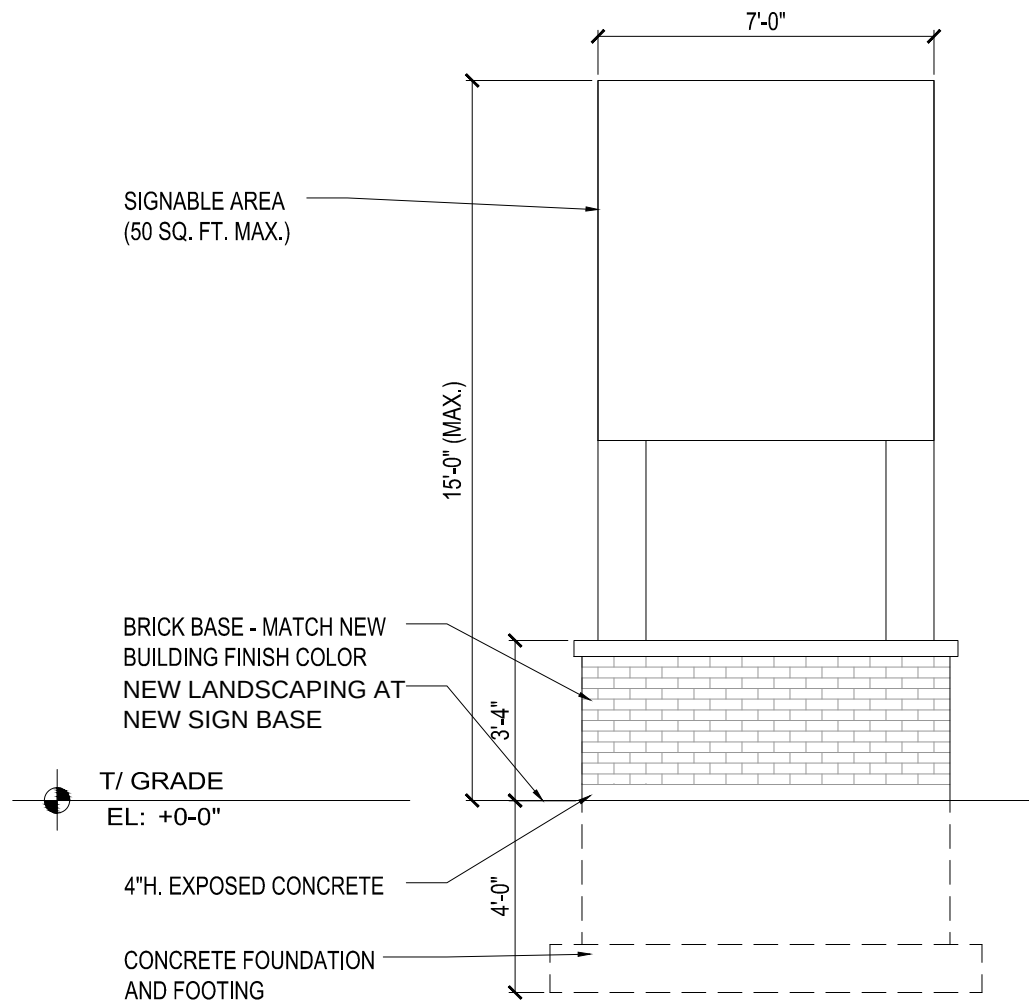


10 PRELIMINARY FREESTANDING SIGN
CS1.2 Scale: 3/8" = 1'-0"

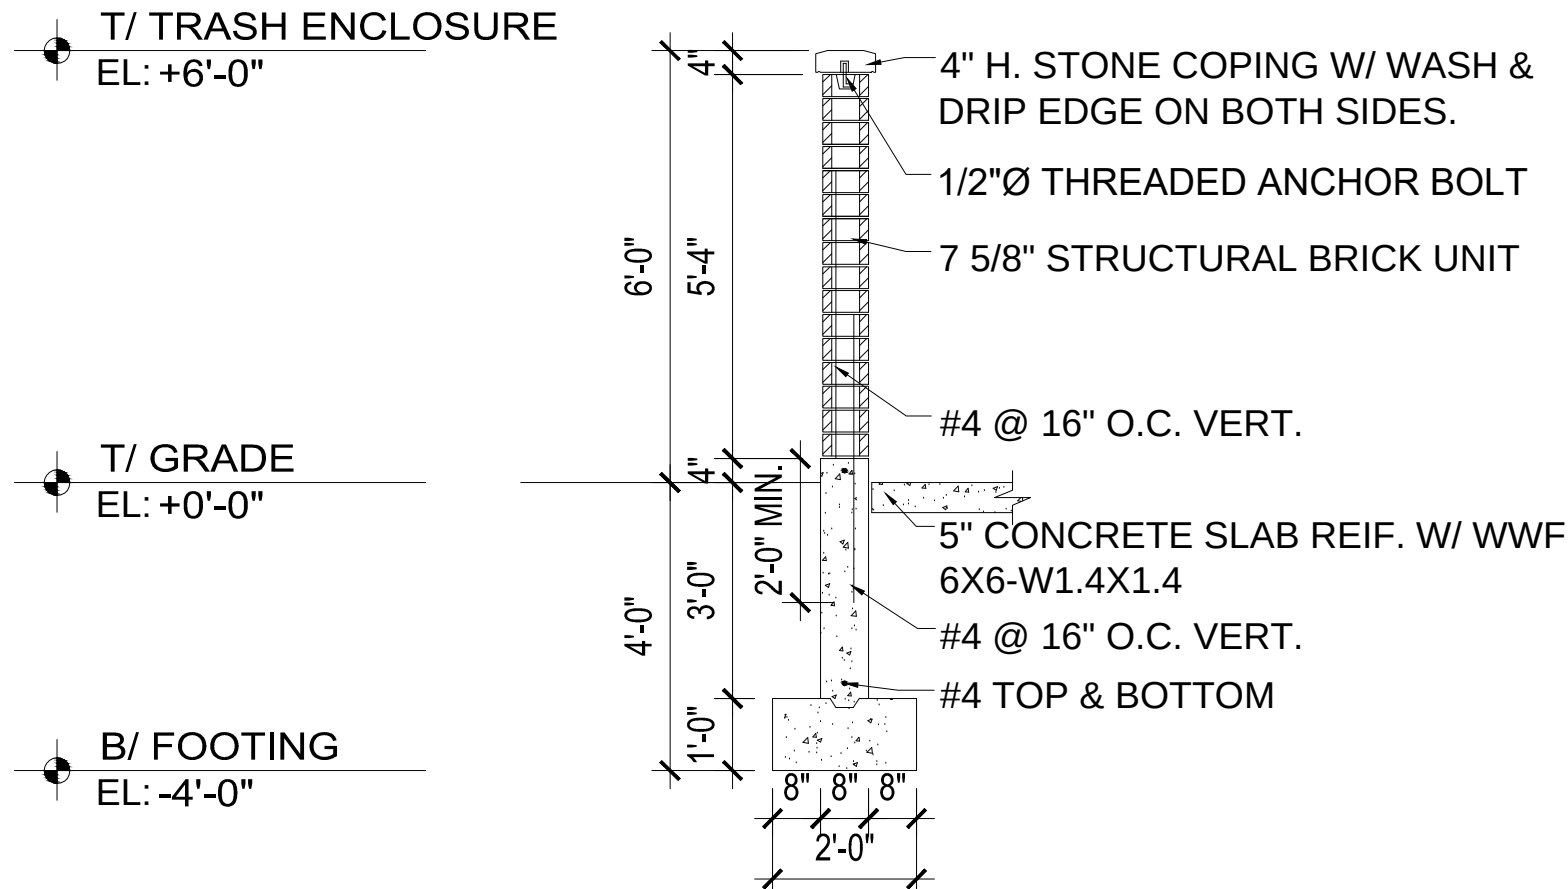


9 TRASH ENCLOSURE SECTION
CS1.2 Scale: 3/8" = 1'-0"

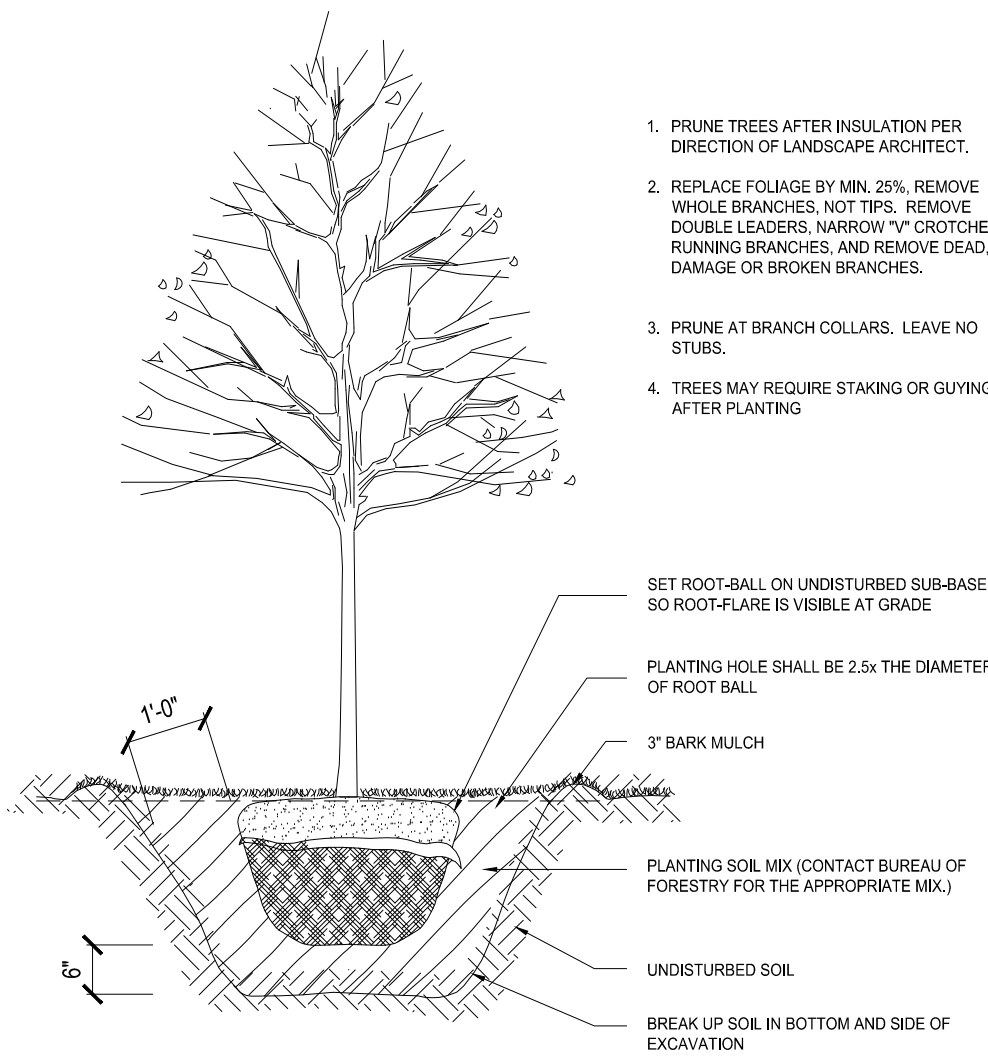

8 TREE DETAIL
CS1.2 Scale: 1/2" = 1'-0"

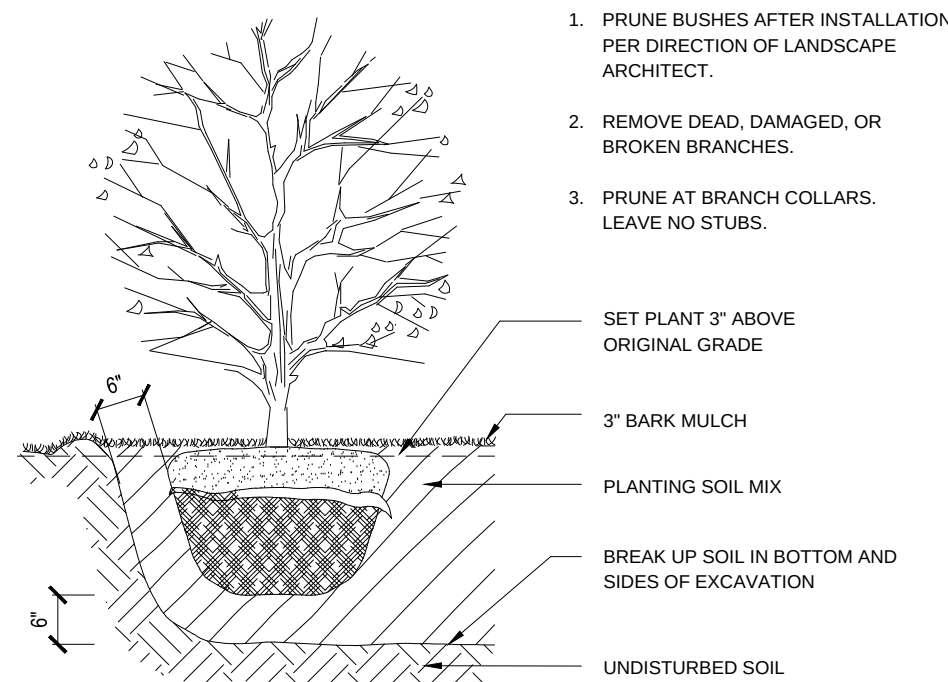


7 SHRUB DETAIL
CS1.2 Scale: 1/2" = 1'-0"

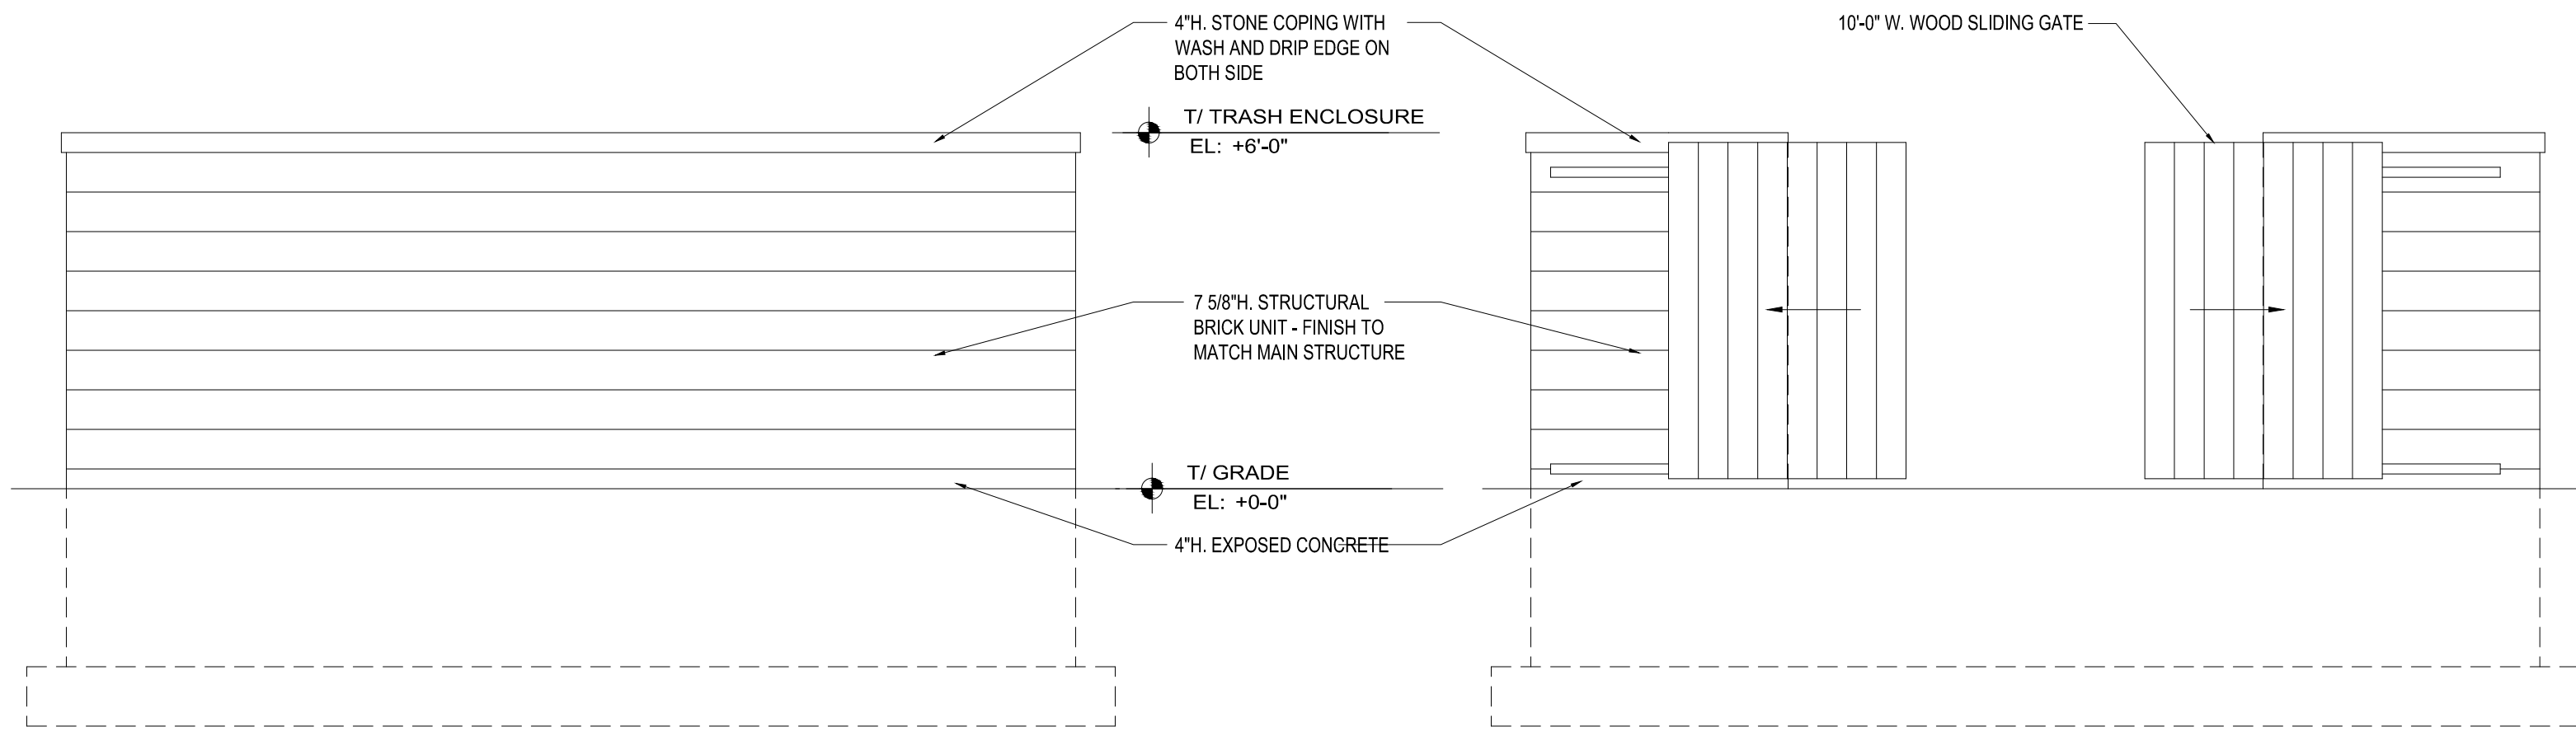


6 MASONRY TRASH ENCLOSURE NE ELEVATION
CS1.2 Scale: 3/8" = 1'-0"

5 MASONRY TRASH ENCLOSURE SW ELEVATION
CS1.2 Scale: 3/8" = 1'-0"

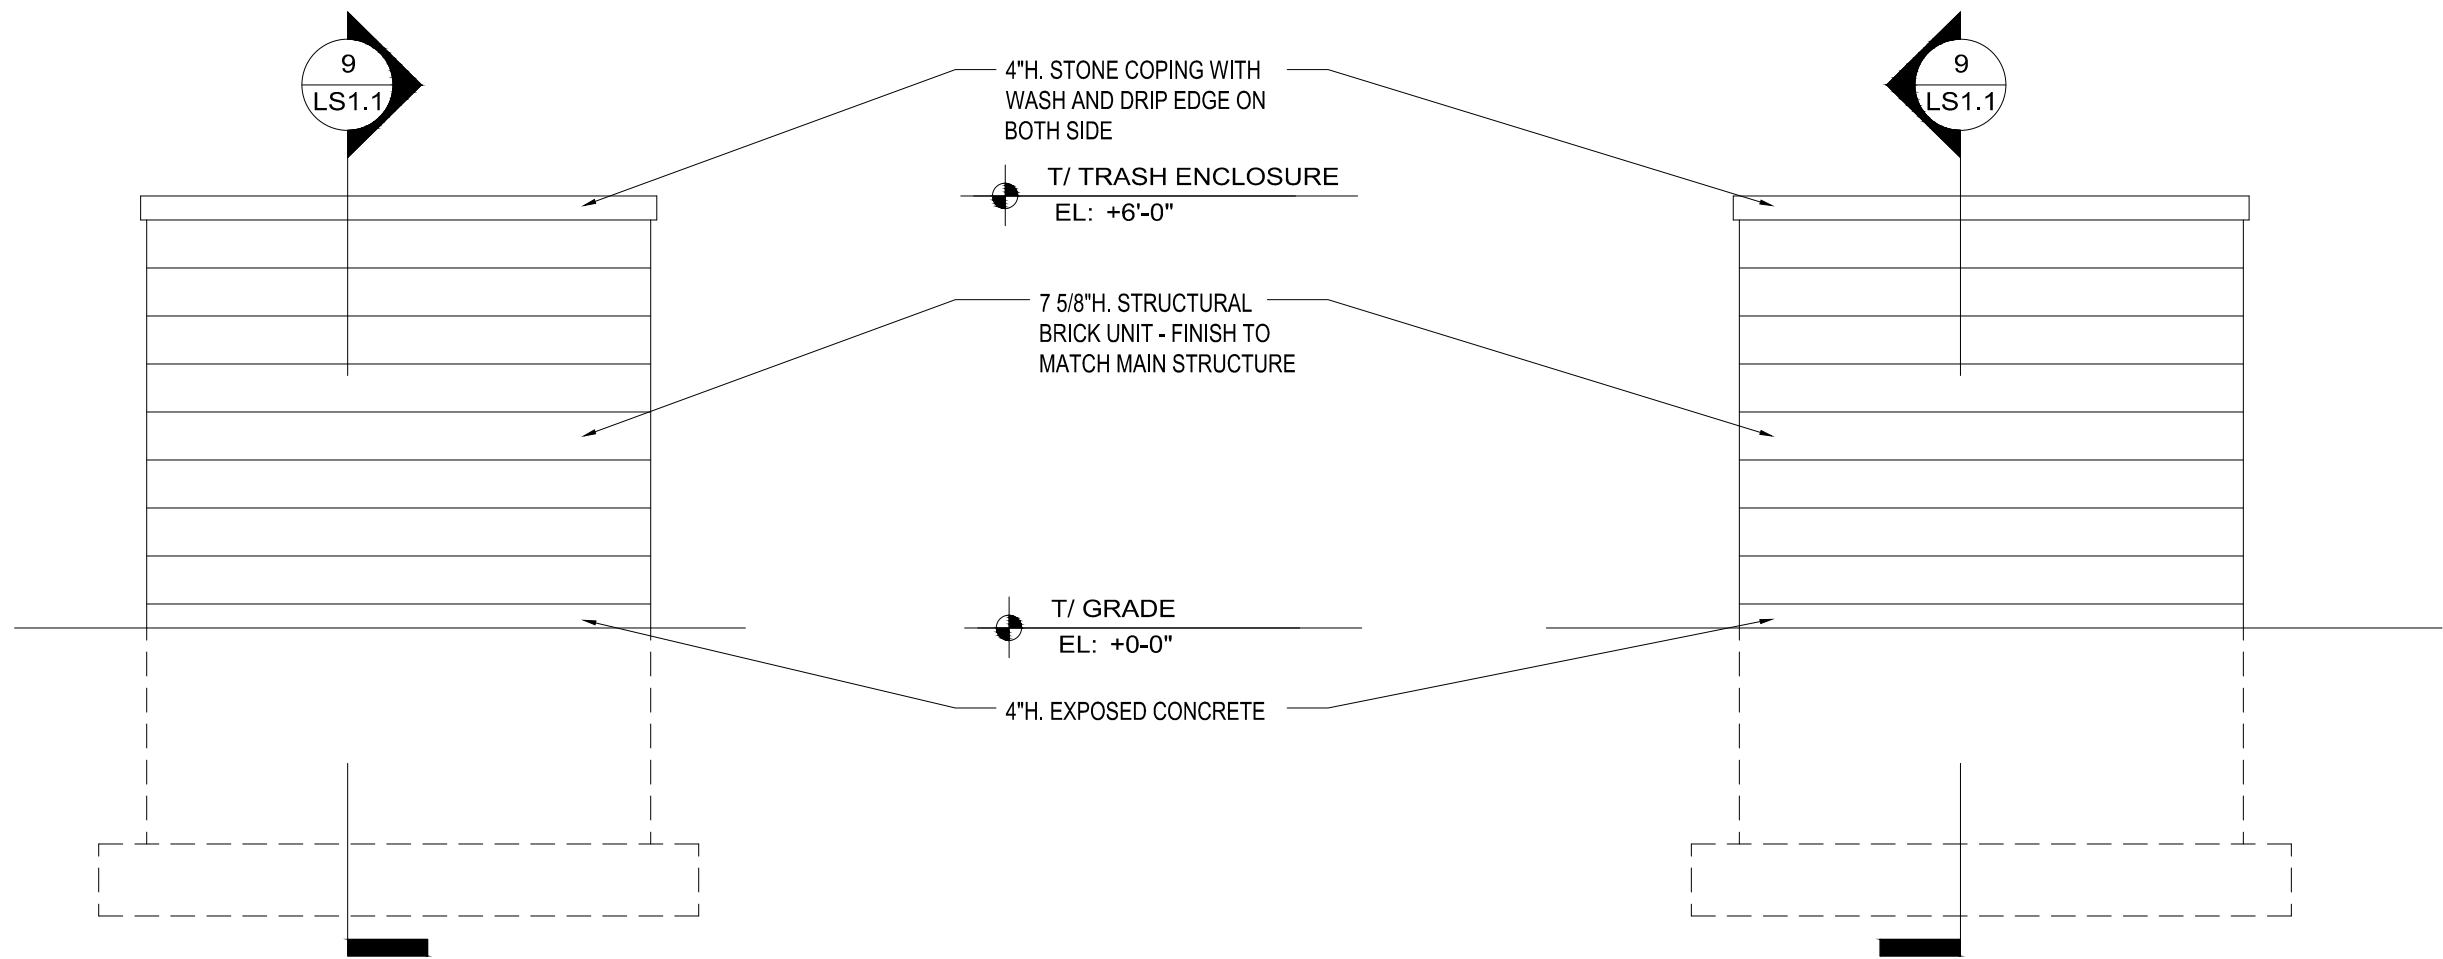


4 MASONRY TRASH ENCLOSURE NW ELEVATION
CS1.2 Scale: 3/8" = 1'-0"

3 MASONRY TRASH ENCLOSURE SE ELEVATION
CS1.2 Scale: 3/8" = 1'-0"

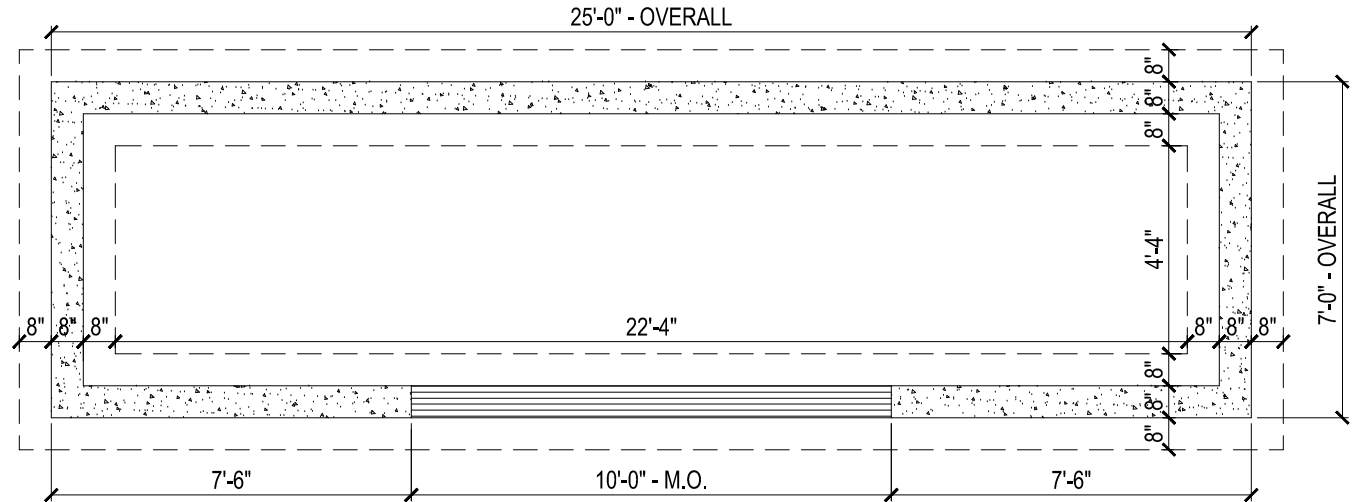

2 MASONRY TRASH ENCLOSURE FOUNDATION PLAN
CS1.2 Scale: 1/4" = 1'-0"

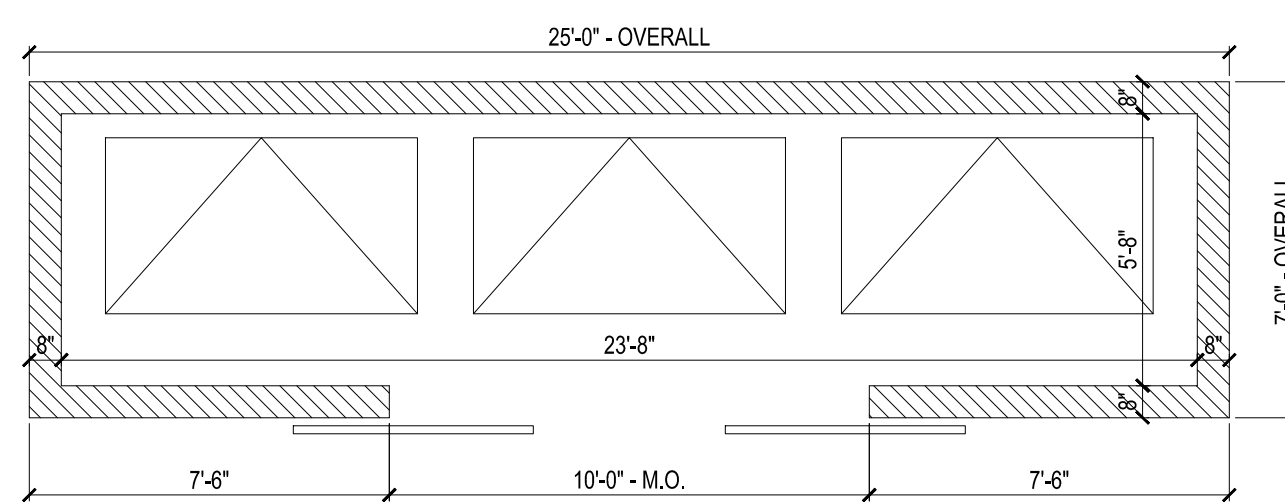

1 MASONRY TRASH ENCLOSURE PLAN
CS1.2 Scale: 1/4" = 1'-0"

COPYRIGHT:

AXIOS ARCHITECTS EXPRESSLY
RESERVES ITS COMMON LAW
COPYRIGHT AND OTHER
PROPERTY RIGHTS IN THESE
PLANS. THESE PLANS ARE NOT
TO BE REPRODUCED, CHANGED
OR COPIED IN ANY FORM OR
MANNER WHATSOEVER, NOR ARE
THEY TO BE ASSIGNED TO ANY
THIRD PARTY, WITHOUT FIRST
OBTAINING THE EXPRESSED
WRITTEN PERMISSION AND
CONSENT OF AXIOS ARCHITECTS

OWNER RELEASE:

I HAVE REVIEWED THESE DRAWINGS FOR DESIGN INTENT
AND HEREBY CERTIFY THAT THEY CONFORM TO ALL
RESPECTS TO MY DESIGN CRITERIA AND ARE APPROVED.

BY: _____ DATE: _____

REVIEWED BY:

CONSULTANT: _____ DATE: _____

CONSULTANT: _____ DATE: _____


THESE DRAWINGS MAY HAVE BEEN REPRODUCED AT A STATE
DIFFERENT THAN ORIGINALLY DRAWN OWNER AND ARCHITECT
ASSUME NO RESPONSIBILITY FOR USE OF INCORRECT SCALE.

CONTRACTOR SHALL VERIFY ALL EXISTING CONDITIONS PRIOR
TO PROCEEDING WITH CONSTRUCTION AND NOTIFY ARCHITECT
IMMEDIATELY OF ANY DISCREPANCIES OR CONFLICTS.

#	DATE	DESCRIPTION
	07-20-2026	PLAN COMMISSION
	08-04-2026	PLAN COMMISSION REVIEW 1




2 EXISTING CANOPY VIEW - FOR REFERENCE
A1.0 Scale: 3/16" = 1'-0"

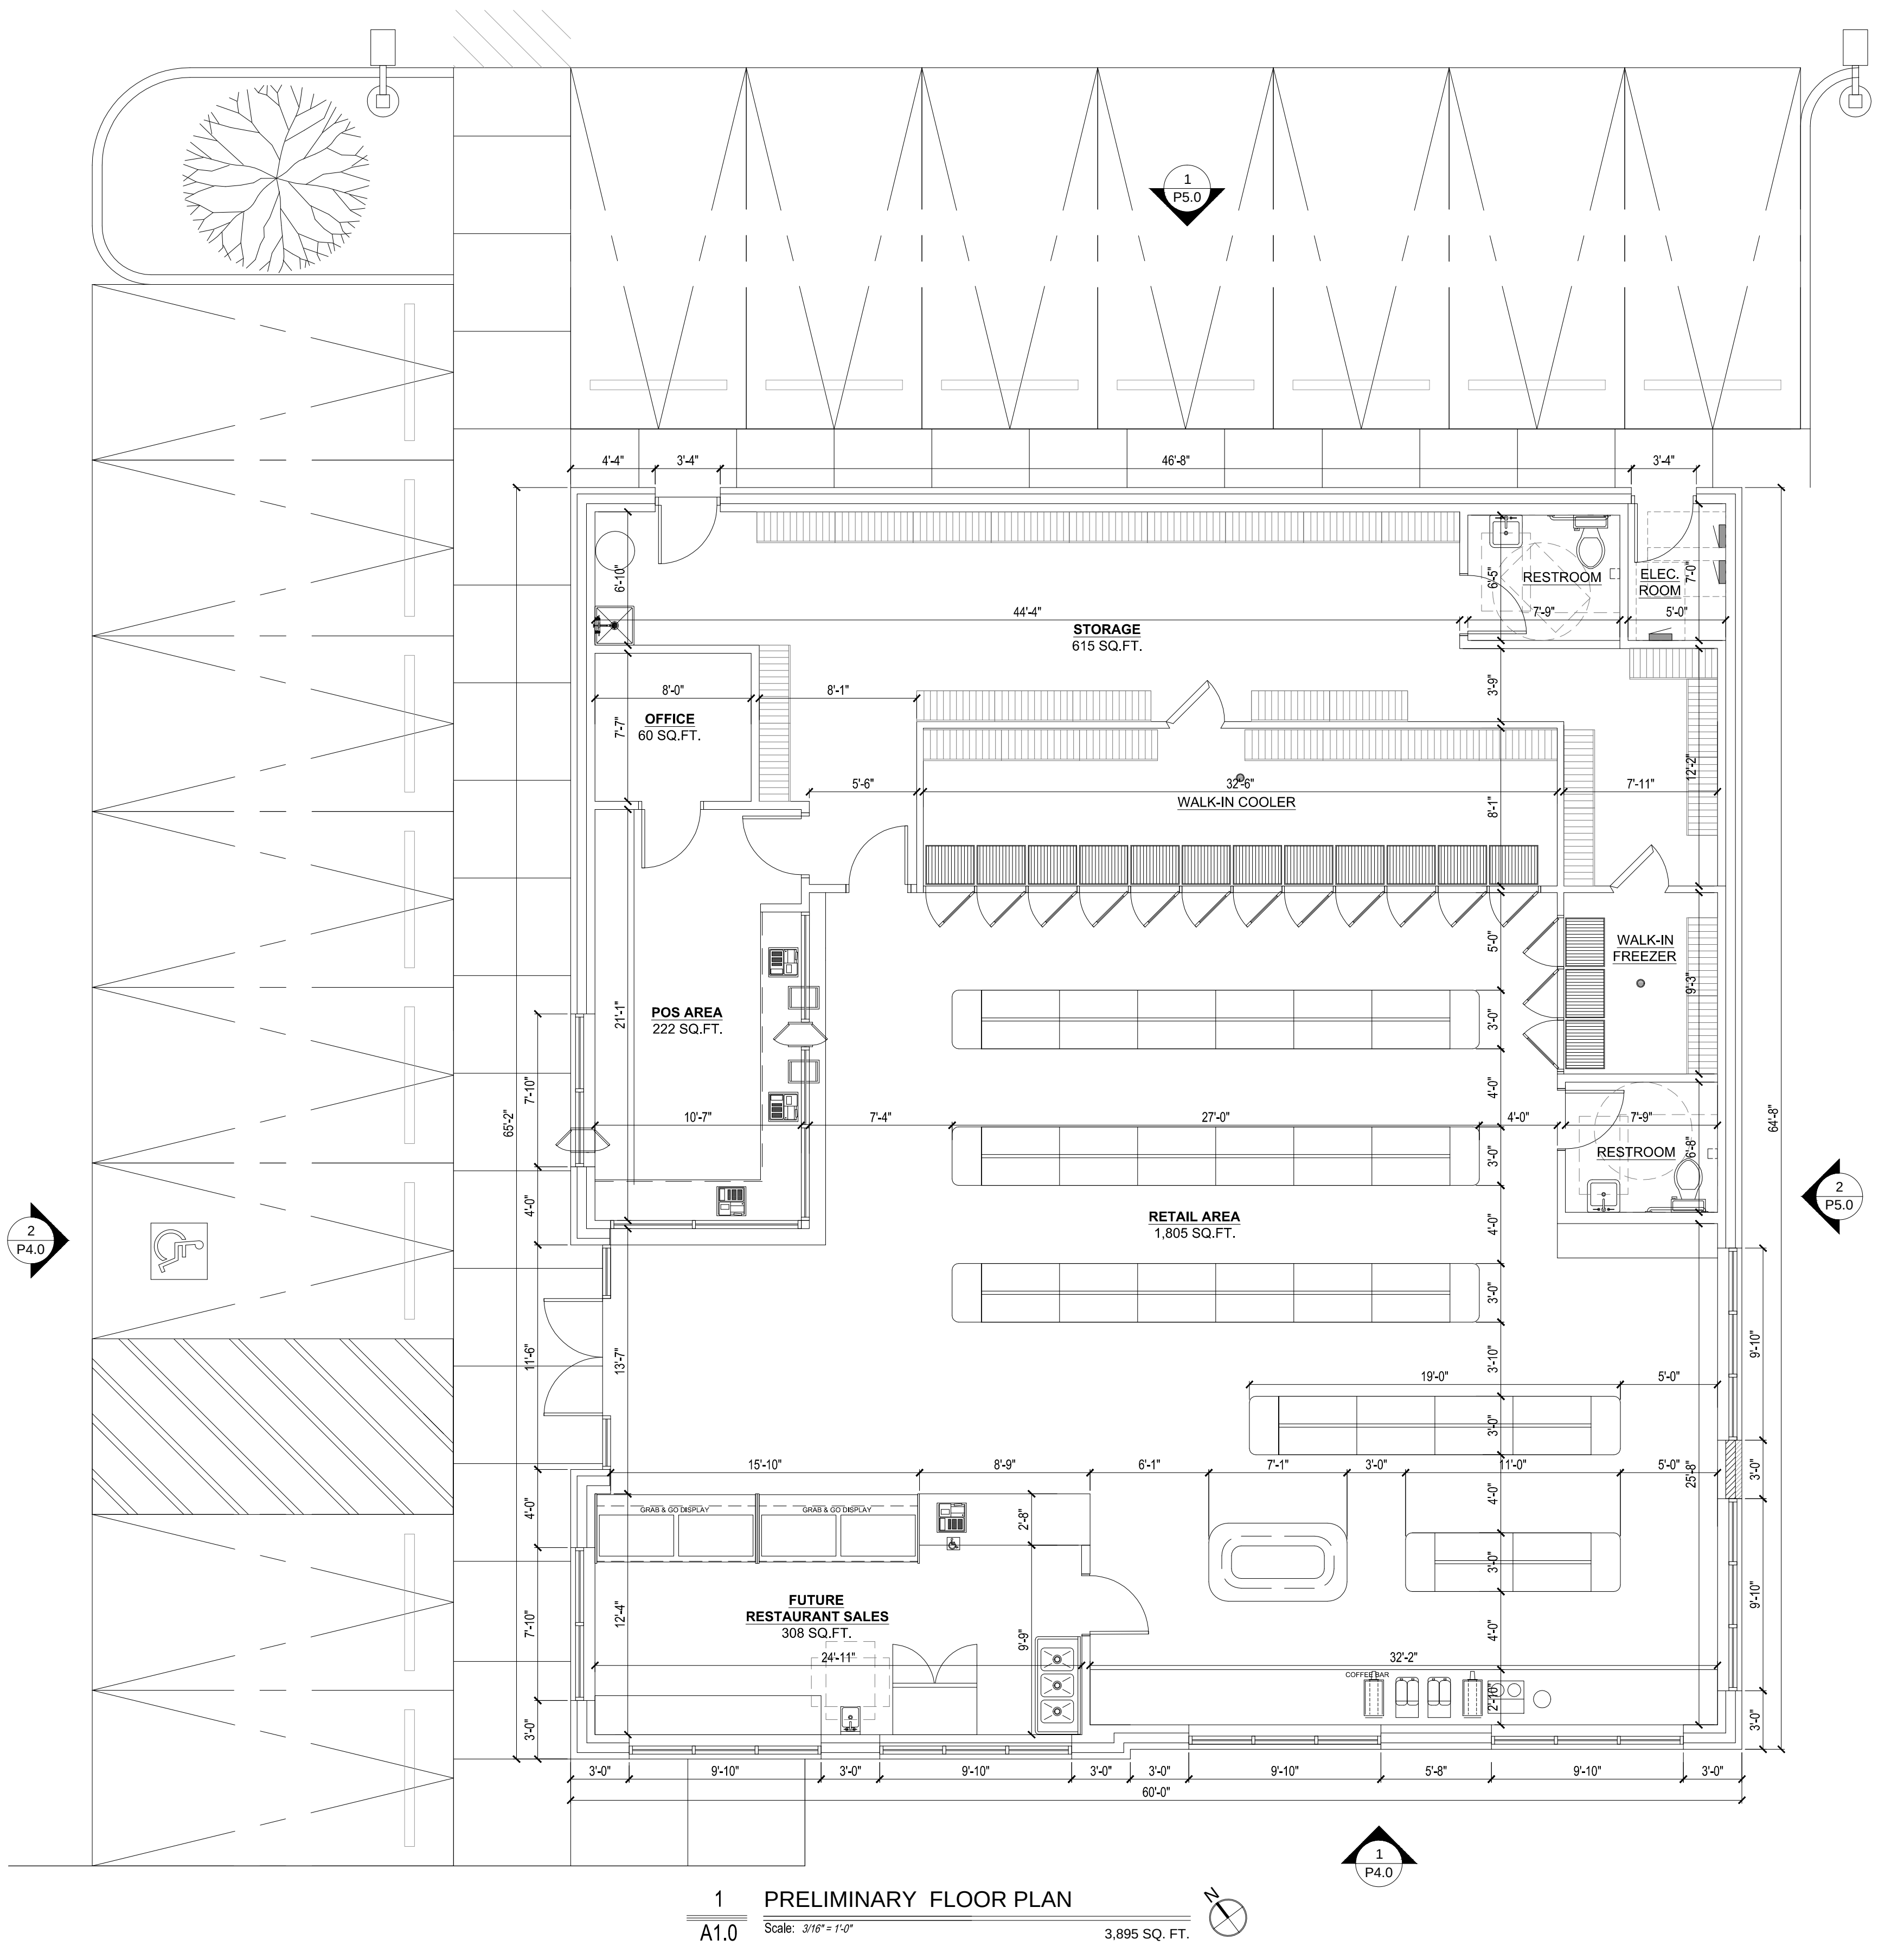

COPYRIGHT: AXIOS ARCHITECTS EXPRESSLY RESERVES ITS COMMON LAW COPYRIGHT AND OTHER PROPERTY RIGHTS IN THESE PLANS. THESE PLANS ARE NOT TO BE REPRODUCED, CHANGED OR COPIED IN ANY FORM OR MANNER WHATSOEVER, NOR ARE THEY TO BE ASSIGNED TO ANY THIRD PARTY, WITHOUT FIRST OBTAINING THE EXPRESSED WRITTEN PERMISSION AND CONSENT OF AXIOS ARCHITECTS	OWNER RELEASE: I HAVE REVIEWED THESE DRAWINGS FOR DESIGN INTENT AND HEREBY CERTIFY THAT THEY CONFORM TO ALL RESPECTS TO MY DESIGN CRITERIA AND ARE APPROVED. BY: _____ DATE: _____ REVIEWED BY: _____ CONSULTANT: _____ DATE: _____ CONSULTANT: _____ DATE: _____ THESE DRAWINGS MAY HAVE BEEN REPRODUCED AT A STATE DIFFERENT THAN ORIGINALLY DRAWN OWNER AND ARCHITECT ASSUME NO RESPONSIBILITY FOR USE OF INCORRECT SCALE. CONTRACTOR SHALL VERIFY ALL EXISTING CONDITIONS PRIOR TO PROCEEDING WITH CONSTRUCTION AND NOTIFY ARCHITECT IMMEDIATELY OF ANY DISCREPANCIES OR CONFLICTS.	#	DATE	DESCRIPTION	PROJECT:
			07-20-2026	PLAN COMMISSION	
			08-04-2026	PLAN COMMISSION REVIEW 1	

2350 PLAINFIELD ROAD
CREST HILL, ILLINOIS

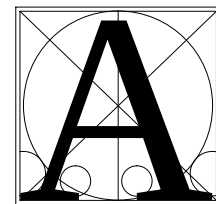

AXIOS
ARCHITECTS AND CONSULTANTS

License No. 184004911 Exp. 04/30/27

801 W. ADAMS ST
SUITE 205
CHICAGO, IL 60607
PHONE 312.750.1333

BILL G. KOKALIAS
ARCHITECT



EXPIRES 04-30-2027

PROJECT NUMBER: BGK 1080

PROJECT MANAGER: LS



DRAWN BY: LS HS



PRELIMINARY FLOOR PLAN

SHEET:

A1.0

SIGNAGE CALCULATIONS	
LEGEND	
	OVERALL SIGN SIZE
	GROSS SURFACE AREA OF SIGN
PROPOSED SIGNS	
a. 104 SQ FT	
b. 86 SQ FT	
c. 30 SQ FT	
SOUTHWEST ELEVATION	
ALLOWED SIGNABLE AREA	
1,291 SQ FT * 15% = 193.7 SQ FT	
PROPOSED 116 SQ FT TOTAL	
NORTHWEST ELEVATION	
ALLOWED SIGNABLE AREA	
1,403 SQ FT * 15% = 210.5 SQ FT	
PROPOSED 104 SQ FT TOTAL	
SOUTHEAST ELEVATION	
ALLOWED SIGNABLE AREA	
1,304 SQ FT * 15% = 195.6 SQ FT	
PROPOSED 30 SQ FT TOTAL	

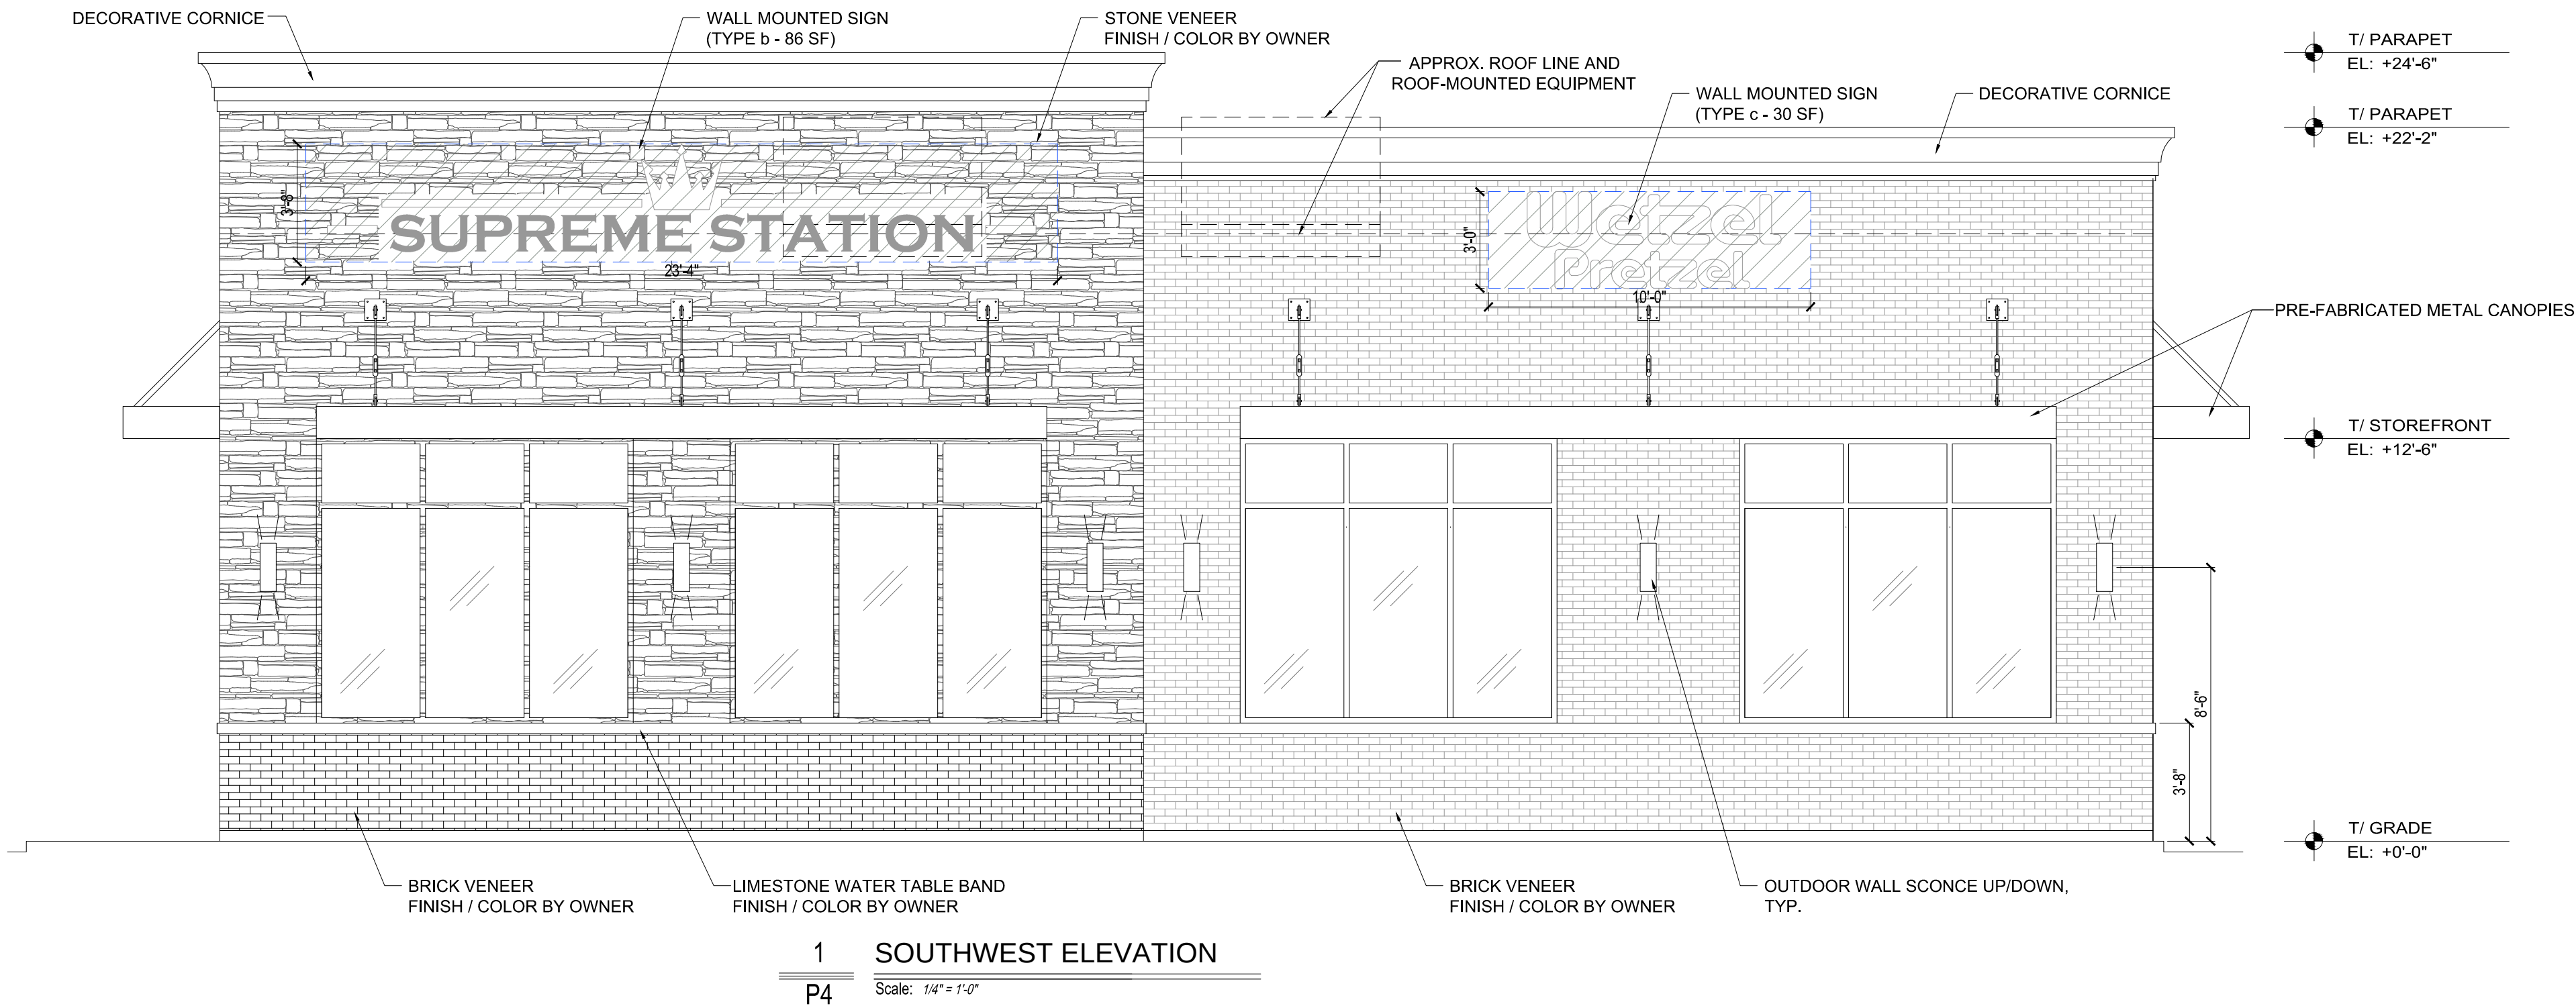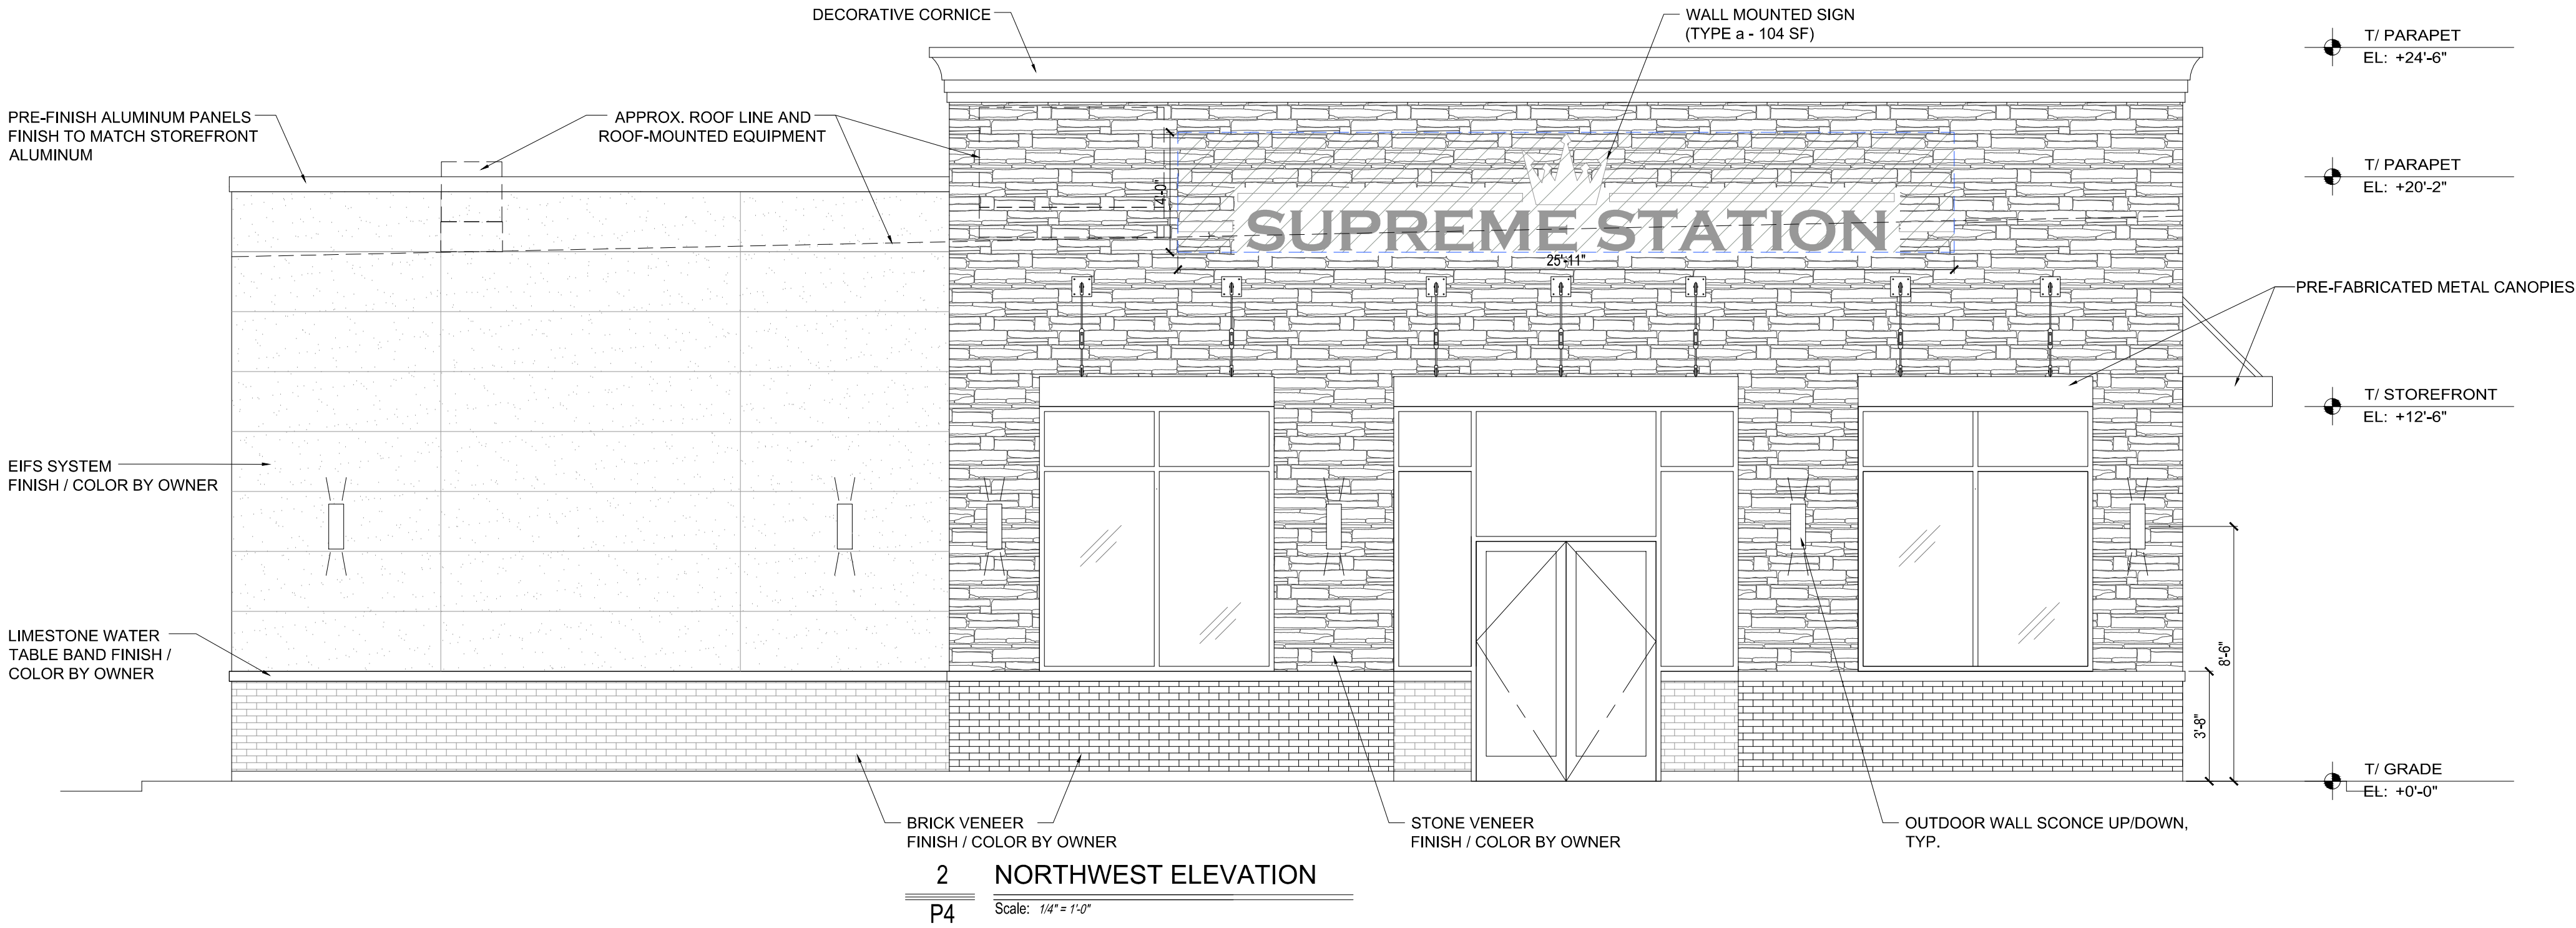

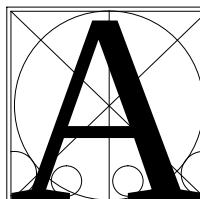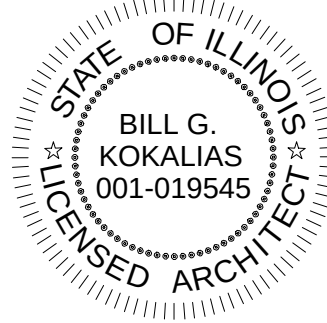COPYRIGHT: AXIOS ARCHITECTS EXPRESSLY RESERVES ITS COMMON LAW COPYRIGHT AND OTHER PROPERTY RIGHTS IN THESE PLANS. THESE PLANS ARE NOT TO BE REPRODUCED, CHANGED OR COPIED IN ANY FORM OR MANNER WHATSOEVER, NOR ARE THEY TO BE ASSIGNED TO ANY THIRD PARTY, WITHOUT FIRST OBTAINING THE EXPRESSED WRITTEN PERMISSION AND CONSENT OF AXIOS ARCHITECTS	OWNER RELEASE:		#	DATE	DESCRIPTION	PROJECT:	2350 PLAINFIELD ROAD CREST HILL, ILLINOIS  AXIOS ARCHITECTS AND CONSULTANTS License No. 184004911 Exp. 04/30/27 801 W. ADAMS ST SUITE 205 CHICAGO, IL 60607 PHONE 312.750.1333	BILL G. KOKALIAS ARCHITECT  STATE OF ILLINOIS BILL G. KOKALIAS 001-019545 LICENSED ARCHITECT EXPIRES 04-30-2027	PROJECT NUMBER:	BGK 1080
	I HAVE REVIEWED THESE DRAWINGS FOR DESIGN INTENT AND HEREBY CERTIFY THAT THEY CONFORM TO ALL RESPECTS TO MY DESIGN CRITERIA AND ARE APPROVED.			07-20-2026	PLAN COMMISSION			PROJECT MANAGER:	LS	
	BY: _____ DATE: _____			08-04-2026	PLAN COMMISSION REVIEW 1			DRAWN BY:	LS HS	
	REVIEWED BY: _____							PRELIMINARY BUILDING ELEVATIONS		
	CONSULTANT: _____ DATE: _____							SHEET:	A2.0	
CONSULTANT: _____ DATE: _____										
THESE DRAWINGS MAY HAVE BEEN REPRODUCED AT A STATE DIFFERENT THAN ORIGINALLY DRAWN OWNER AND ARCHITECT ASSUME NO RESPONSIBILITY FOR USE OF INCORRECT SCALE.										
CONTRACTOR SHALL VERIFY ALL EXISTING CONDITIONS PRIOR TO PROCEEDING WITH CONSTRUCTION AND NOTIFY ARCHITECT IMMEDIATELY OF ANY DISCREPANCIES OR CONFLICTS.										

SIGNAGE CALCULATIONS

LEGEND

OVERALL SIGN SIZE

GROSS SURFACE AREA OF SIGN

PROPOSED SIGNS

a. 104 SQ FT

b. 86 SQ FT

c. 30 SQ FT

SOUTHWEST ELEVATION

ALLOWED SIGNABLE AREA

1,291 SQ FT * 15% = **193.7 SQ FT**

PROPOSED **116 SQ FT** TOTAL

SOUTHWEST ELEVATION

ALLOWED SIGNABLE AREA

1,403 SQ FT * 15% = **210.5 SQ FT**

PROPOSED **104 SQ FT** TOTAL

SOUTHEAST ELEVATION

ALLOWED SIGNABLE AREA

1,304 SQ FT * 15% = **195.6 SQ FT**

PROPOSED **30 SQ FT** TOTAL

COPYRIGHT:

AXIOS ARCHITECTS EXPRESSLY RESERVES ITS COMMON LAW COPYRIGHT AND OTHER PROPERTY RIGHTS IN THESE PLANS. THESE PLANS ARE NOT TO BE REPRODUCED, CHANGED OR COPIED IN ANY FORM OR MANNER WHATSOEVER, NOR ARE THEY TO BE ASSIGNED TO ANY THIRD PARTY, WITHOUT FIRST OBTAINING THE EXPRESSED WRITTEN PERMISSION AND CONSENT OF AXIOS ARCHITECTS

OWNER RELEASE:

I HAVE REVIEWED THESE DRAWINGS FOR DESIGN INTENT AND HEREBY CERTIFY THAT THEY CONFORM TO ALL RESPECTS TO MY DESIGN CRITERIA AND ARE APPROVED.

BY: _____ DATE: _____

REVIEWED BY: _____

CONSULTANT: _____ DATE: _____

CONSULTANT: _____ DATE: _____

THESE DRAWINGS MAY HAVE BEEN REPRODUCED AT A STATE DIFFERENT THAN ORIGINALLY DRAWN OWNER AND ARCHITECT ASSUME NO RESPONSIBILITY FOR USE OF INCORRECT SCALE.

CONTRACTOR SHALL VERIFY ALL EXISTING CONDITIONS PRIOR TO PROCEEDING WITH CONSTRUCTION AND NOTIFY ARCHITECT IMMEDIATELY OF ANY DISCREPANCIES OR CONFLICTS.

#	DATE	DESCRIPTION
	07-20-2026	PLAN COMMISSION
	08-04-2026	PLAN COMMISSION REVIEW 1

PROJECT:

2350 PLAINFIELD ROAD

CREST HILL, ILLINOIS

A

AXIOS

ARCHITECTS AND CONSULTANTS

License No. 184004911

Exp. 04/30/27

801 W. ADAMS ST

SUITE 205

CHICAGO, IL 60607

PHONE 312.750.1333

BILL G. KOKALIAS

ARCHITECT

STATE OF ILLINOIS

BILL G. KOKALIAS

001-019545

LICENSED ARCHITECT

EXPIRES 04-30-2027

PROJECT NUMBER:	BGK 1080
PROJECT MANAGER:	LS
DRAWN BY:	LS HS

PRELIMINARY BUILDING ELEVATIONS

SHEET:

A2.1

2350 PLAINFIELD ROAD

CREST HILL

ILLINOIS




STONE VENEER AND SILL

FINISH: BY OWNER
FINISH / COLOR GRAY - BY OWNER



WALL PANELING

COLOR: GRAY FLANNEL BY DRYVIT OR EQ.
TEXTURE: SANDBLAST

 

METAL - CANOPIES FINISH

COLOR: EXTRA DARK BRONZE



LIMESTONE DETAILS - DECORATIVE

COLOR: VARIEGATED BY INDIANA CUT STONE OR EQ.



LED OUTDOOR WALL SCONCE (UP & DOWN)

COLOR: BLACK - FINAL SELECTION BY OWNER



BRICK VENEER AND SILL

FINISH: SMOOTH SURFACE BRICK

COPYRIGHT:

AXIOS ARCHITECTS EXPRESSLY RESERVES ITS COMMON LAW COPYRIGHT AND OTHER PROPERTY RIGHTS IN THESE PLANS. THESE PLANS ARE NOT TO BE REPRODUCED, CHANGED OR COPIED IN ANY FORM OR MANNER WHATSOEVER, NOR ARE THEY TO BE ASSIGNED TO ANY THIRD PARTY, WITHOUT FIRST OBTAINING THE EXPRESSED WRITTEN PERMISSION AND CONSENT OF AXIOS ARCHITECTS

OWNER RELEASE:

I HAVE REVIEWED THESE DRAWINGS FOR DESIGN INTENT AND HEREBY CERTIFY THAT THEY CONFORM TO ALL RESPECTS TO MY DESIGN CRITERIA AND ARE APPROVED.

BY: _____ DATE: _____

REVIEWED BY:

CONSULTANT: _____ DATE: _____

CONSULTANT: _____ DATE: _____

THESE DRAWINGS MAY HAVE BEEN REPRODUCED AT A STATE DIFFERENT THAN ORIGINALLY DRAWN OWNER AND ARCHITECT ASSUME NO RESPONSIBILITY FOR USE OF INCORRECT SCALE.

CONTRACTOR SHALL VERIFY ALL EXISTING CONDITIONS PRIOR TO PROCEEDING WITH CONSTRUCTION AND NOTIFY ARCHITECT IMMEDIATELY OF ANY DISCREPANCIES OR CONFLICTS.

#	DATE	DESCRIPTION
	07-20-2026	PLAN COMMISSION
	08-04-2026	PLAN COMMISSION REVIEW 1

PROJECT:

AXIOS
ARCHITECTS AND CONSULTANTS

License No. 184004911 Exp. 04/30/27

801 W. ADAMS ST
SUITE 205
CHICAGO, IL 60607
PHONE 312.750.1333

BILL G. KOKALIAS
ARCHITECT

PROJECT NUMBER:	BGK 1080
PROJECT MANAGER:	LS
DRAWN BY:	LS HS

**MATERIAL BOARD & RENDERINGS
FOR REFERENCE ONLY**

SHEET:

2350 PLAINFIELD ROAD

CREST HILL, ILLINOIS

A2.2