



1 FRONT ELEVATION
1/8" = 1'-0"

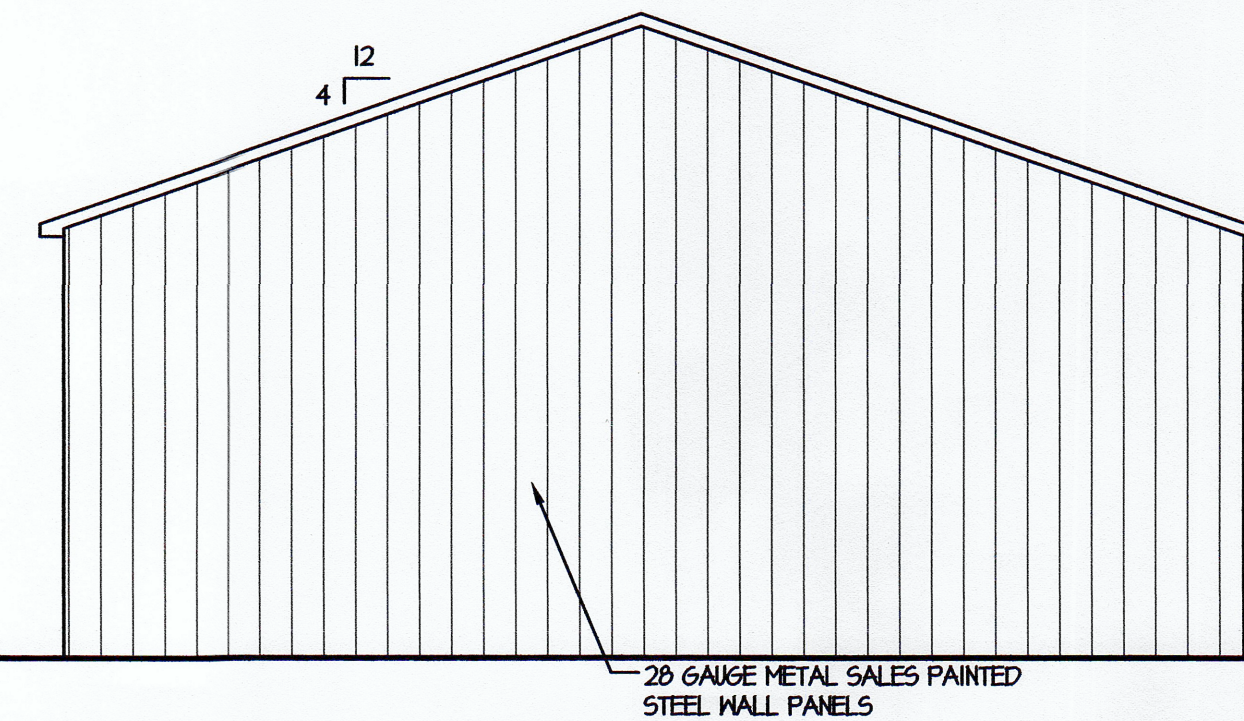


3 RIGHT SIDE ELEVATION
1/8" = 1'-0"

2 LEFT SIDE ELEVATION
1/8" = 1'-0"

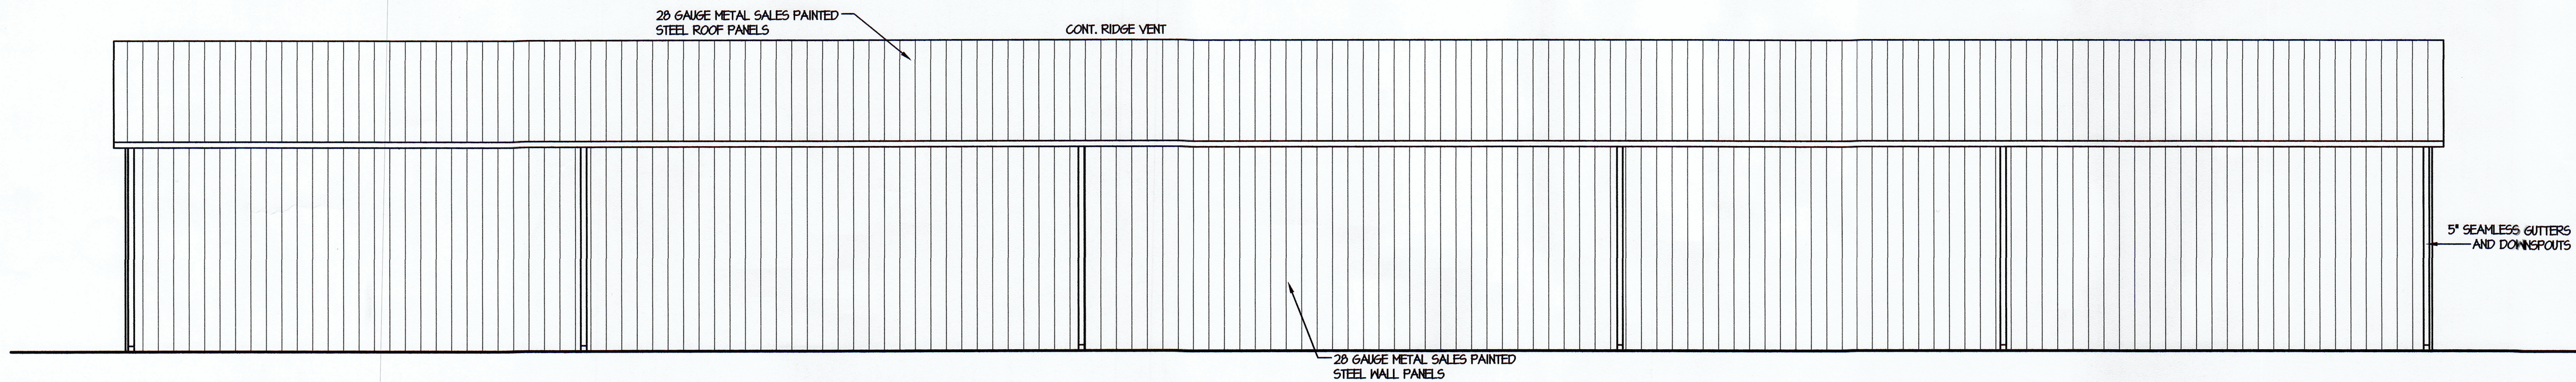

4 REAR ELEVATION
1/8" = 1'-0"

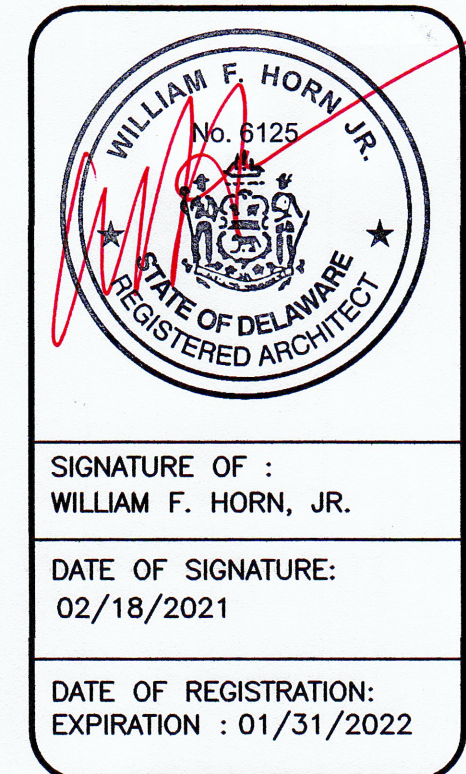

SIGNATURE OF :
WILLIAM F. HORN, JR.
DATE OF SIGNATURE:
02/18/2021
DATE OF REGISTRATION:
EXPIRATION : 01/31/2022

PRINTED	PURPOSE
02/18/21	FOR CONSTRUCTION

THE PROFESSIONAL SERVICES OF THE ARCHITECT ARE UNDERTAKEN FOR AND ARE PERFORMED IN THE INTEREST OF CASSIDY COMMONS. NO CONTRACTUAL OBLIGATION IS ASSUMED BY THE ARCHITECT FOR THE BENEFIT OF ANY OTHER PERSON INVOLVED IN THE PROJECT.
THE ARCHITECT WHO SEALED, SIGNED AND DATED THIS DOCUMENT HAS NOT BEEN EMPLOYED TO FURNISH CONSTRUCTION CONTRACT ADMINISTRATION SERVICES AS DEFINED IN 24 DEL. C. 303 (C).

317 N. LAYTON AVE.
WYOMING, DELAWARE
302-698-3636

DELMARVA BUILDINGS

W.F. HORN ARCHITECT, INC.
LEWES, DELAWARE
30093 W. BARRIER REEF BLVD.
PHONE: 302-674-1820 302-231-2176

NEW BUILDING 501 FOR:
CASSIDY COMMONS
DOVER, DELAWARE

ELEVATIONS

DESIGNED WFH
DRAWN PAH
CHECKED WFH
PROJ. NO.31767
SCALE AS NOTED
SHEET NUMBER

A2.1