



	STEPHENSON, WILCOX & ASSOCIATES, INC.		2729 E Moody Blvd., Ste. 202 PO Box 186 Bunnell FL 32119 Phone 386 437 2263 • Email info.swa@gmail.com
	CIVIL ENGINEERS • LAND SURVEYORS • CONSULTANTS • PLANNERS		
I hereby certify that the survey represented herein meets or exceeds the minimum standards established pursuant to Section 472.006, Florida Statutes, and adopted in Chapter 53-17 Florida Administrative Code.			
Date: <u>Feb 13 2024</u> DANA A. WILCOX Jr. PSM No. 5749 PE No. 57633			

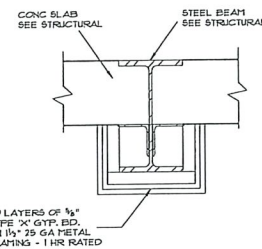


④ STEEL BEAM ABOVE GARAGE



 


A-102

COPYRIGHT © 2015 REIS DESIGN GROUP, LLC. THIS DOCUMENT IS THE SOLE PROPERTY AND COPYRIGHT OF THE ARCHITECT AND SHALL NOT BE REPRODUCED IN ANY FORM WITHOUT AUTHORIZATION

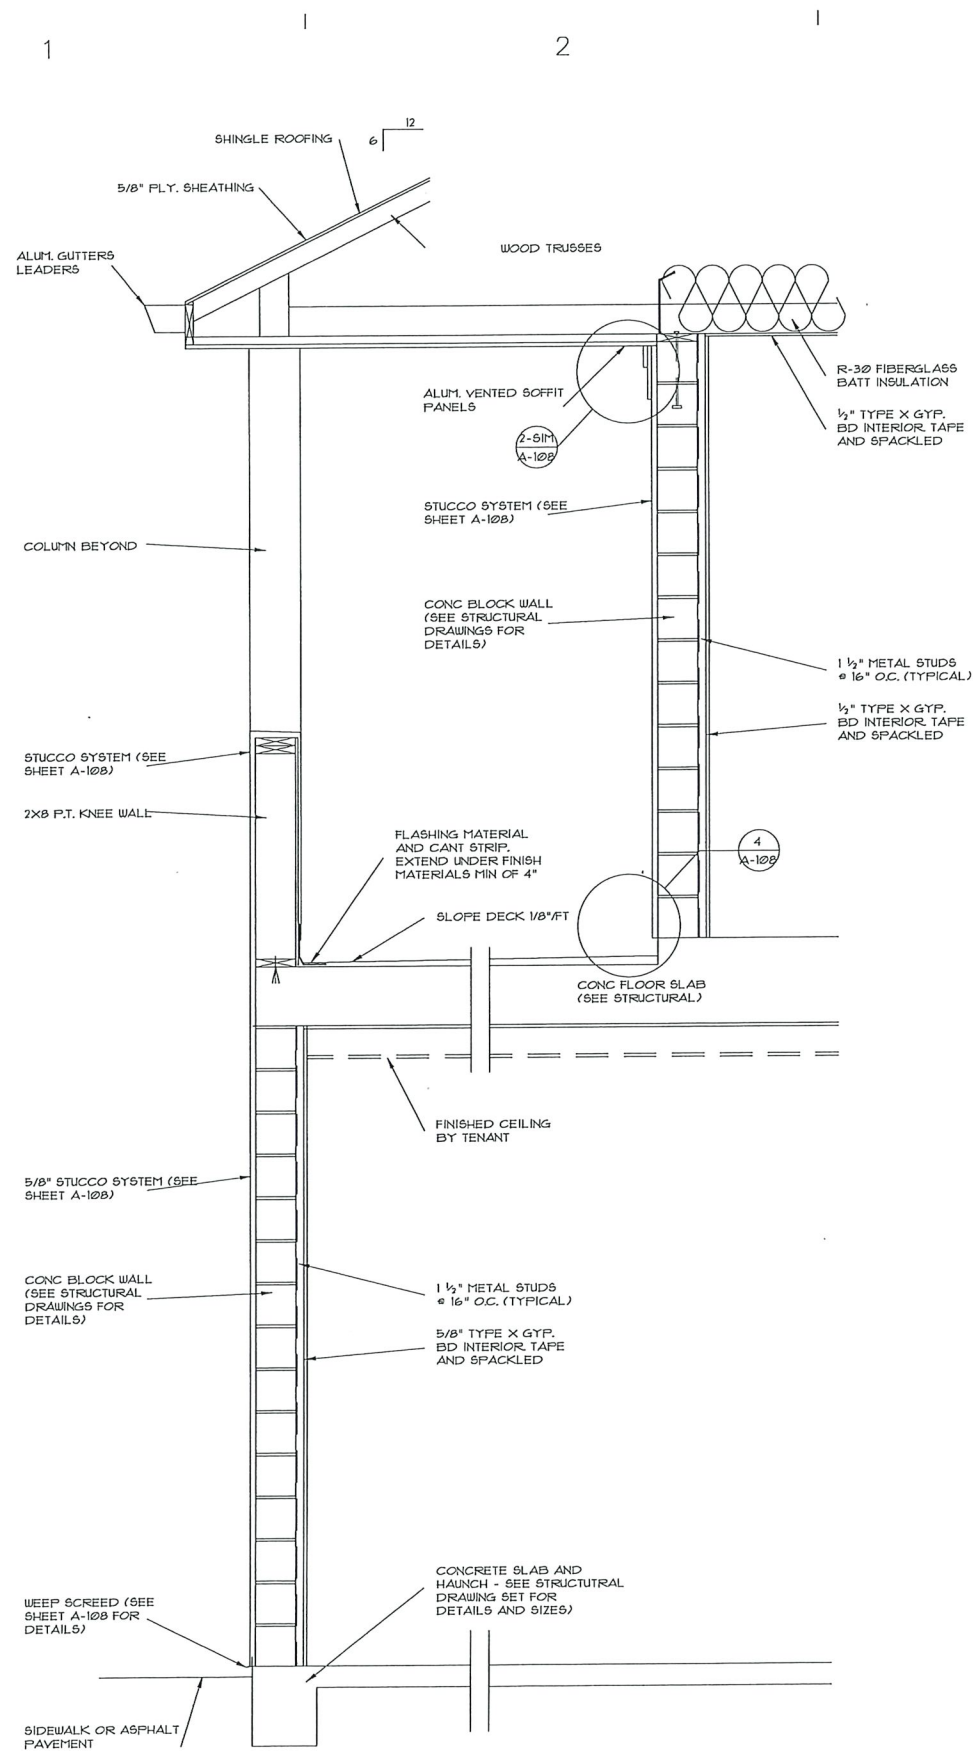


1 WALL SECTION
SCALE: 3/4" = 1'-0"

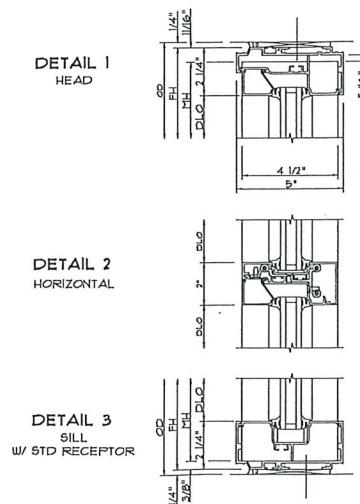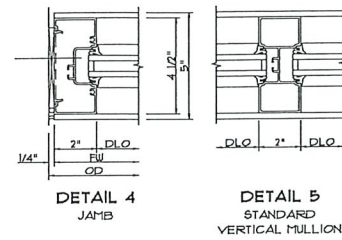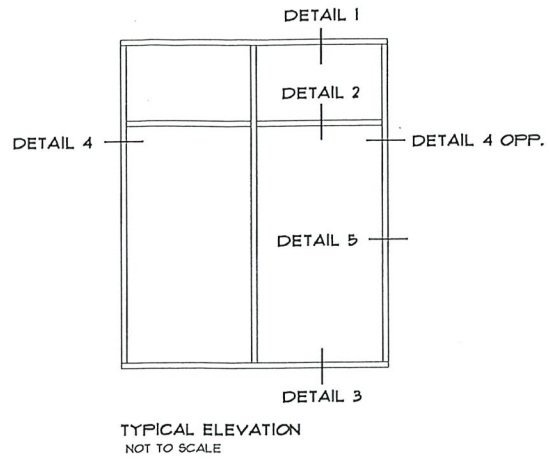

NOTE:
DETAILS ARE FOR KAUNEER 451T SYSTEM. SIMILAR SYSTEMS ARE ACCEPTABLE

2 STOREFRONT DETAILS
SCALE: N.T.S.

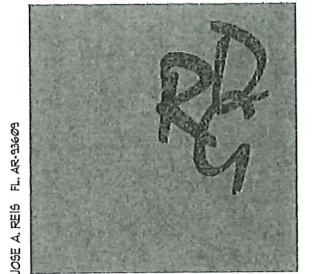

REIS DESIGN GROUP, LLC

41 THIRD STREET
RUMSON, NJ 07760
732-241-2223 (O)



CONSULTANTS:

OWNER:

NO. DATE DESCRIPTION
REVISIONS
JOB:

MIXED USE RESIDENTIAL

901 NORTH OCEAN SHORE BLVD, FLAGLER BEACH, FL

ELEVATIONS
ISSUE FOR PERMIT SET

PROJ. NO. 21-103

DRAWN BY: J. REIS


DATE: 01/06/2023

SCALE: AS NOTED


DWG. NO.

A-106

COPYRIGHT: 2023 REIS DESIGN GROUP, LLC. THIS DOCUMENT IS THE SOLE PROPERTY AND COPYRIGHT OF THE ARCHITECT AND SHALL NOT BE REPRODUCED IN ANY FORM WITHOUT AUTHORIZATION

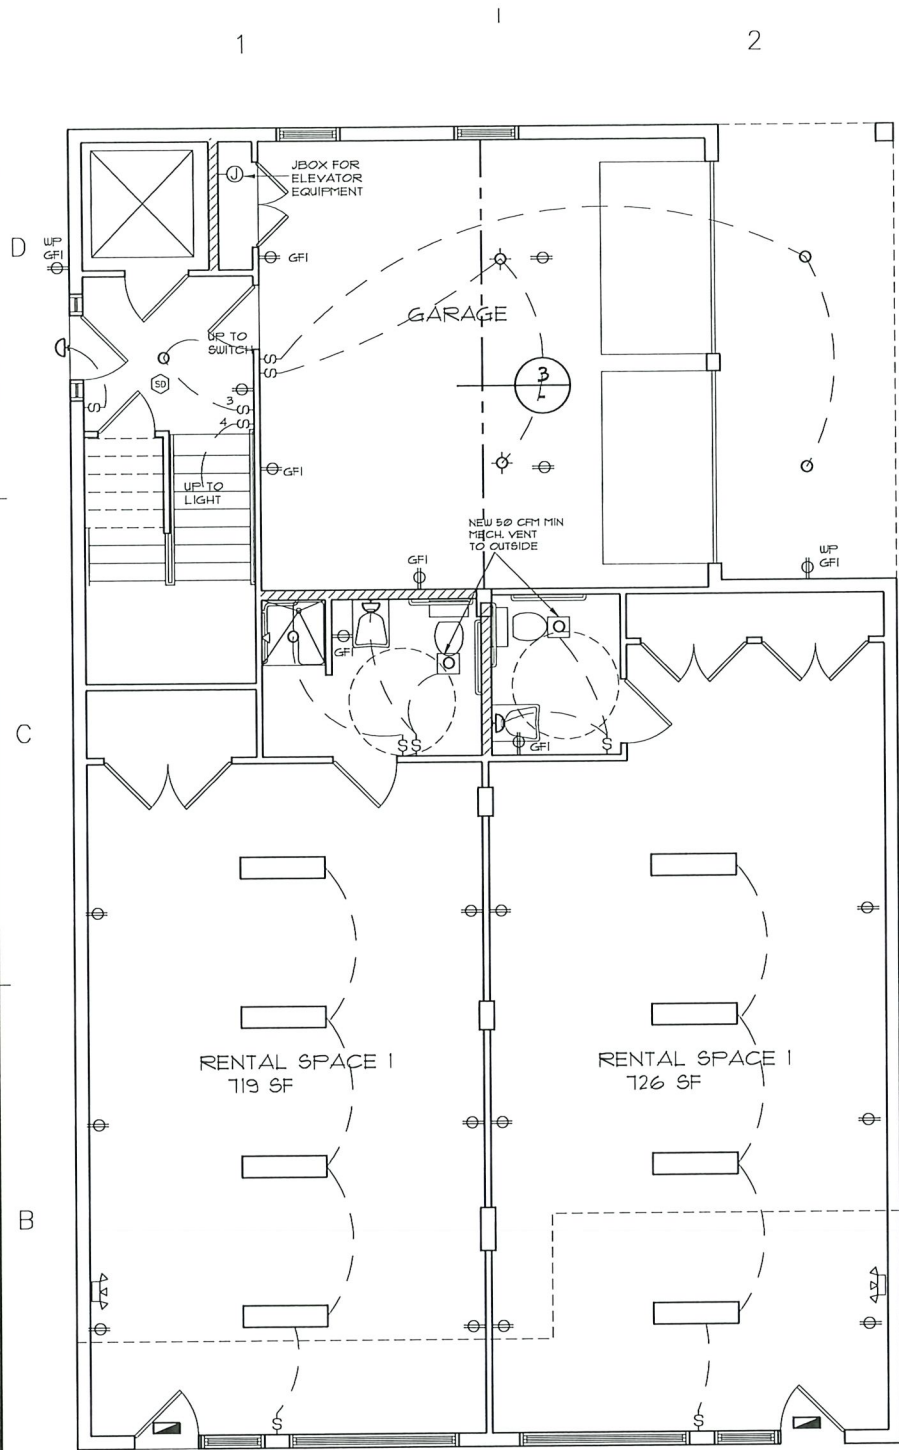


1 FIRST FLOOR PLAN
SCALE: 1/4" = 1'-0"

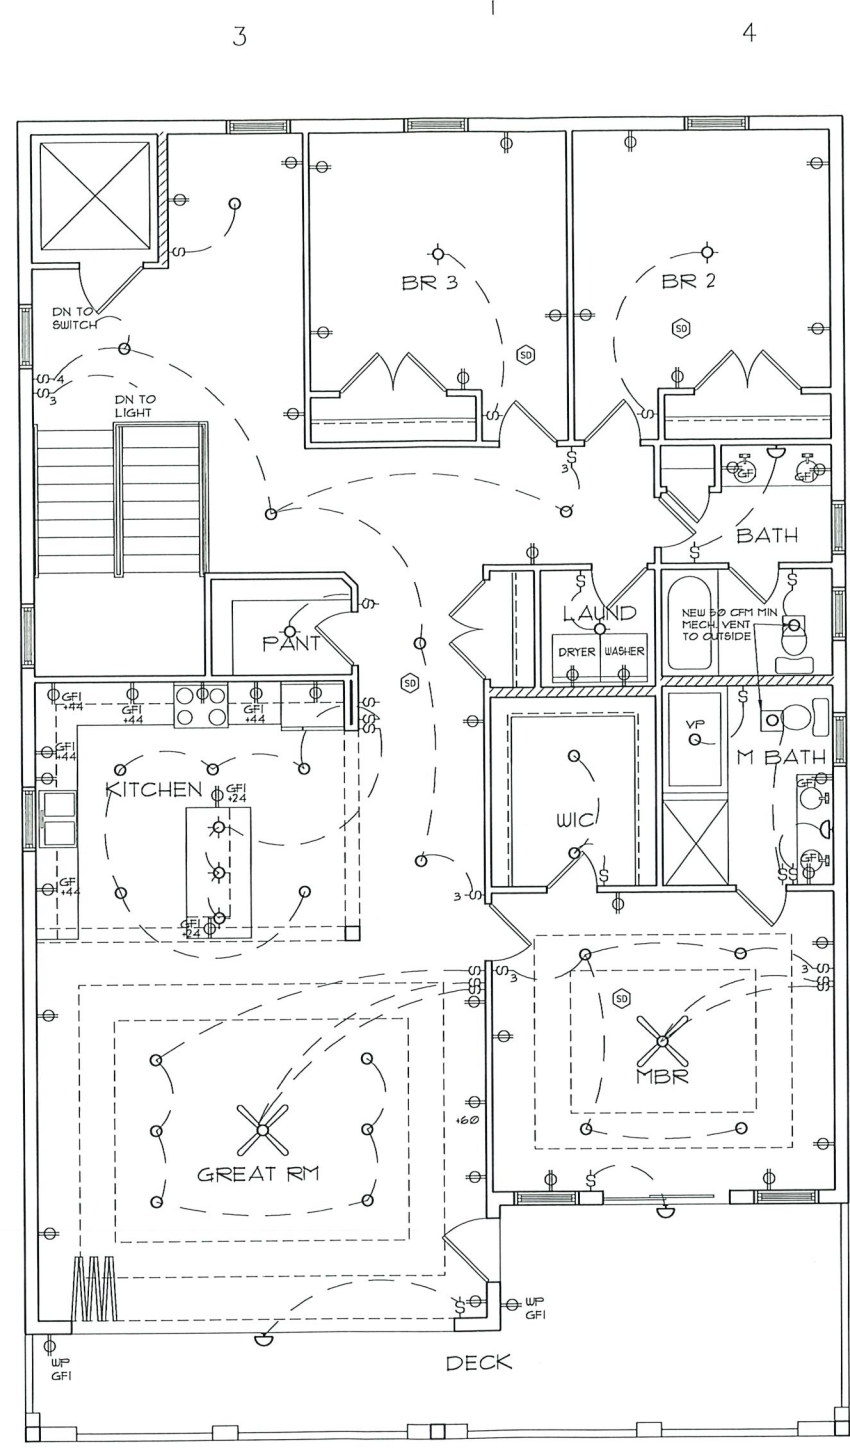

2 SECOND FLOOR PLAN
SCALE: 1/4" = 1'-0"

- SYMBOL LIST**
- SINGLE POLE SWITCH
 - ⦿ THREE WAY SWITCH
 - ⦿ FOUR WAY SWITCH
 - ⦿ DUPLEX OUTLET (TAMPER PROOF RECEPTACLE)
 - ⦿ GROUND FAULT INTERRUPT DUPLEX OUTLET
 - ⦿ WEATHERPROOF OUTLET (RATED WEATHER RESISTANT W/ COVER)
 - ⦿ CABLE T.V.
 - △ TELEPHONE
 - ⦿ JUNCTION BOX
 - ⦿ SURFACE MOUNTED INCAN. FIXTURE
 - ⦿ SURFACE MOUNTED INCAN. WATERPROOF FIXTURE
 - RECESSED INCAN. LIGHT FIXTURE
 - WALL WASHER INCAN. LIGHT FIXTURE
 - ⦿ WALL MTD. INCAN. LIGHT FIXTURE
 - ⦿ APPROVED TYPE SMOKE DETECTOR OR CARBON MONOXIDE, 110V HARDWIRED AND INTERCONNECTED.
 - ⦿ FLUORESCENT/LED SURFACE MOUNTED FIXTURE
 - ⦿ CENTRAL VAC. OUTLET
 - DECK LIGHTS
 - ⦿ FAN/LIGHT COMBO (MIN 50 CFM)
 - ⦿ EXIT LIGHT
 - ⦿ EMERGENCY LIGHT
- NOTE:
ARC-FAULT CIRCUIT BREAKERS ON ALL
NON-GFI CIRCUITS

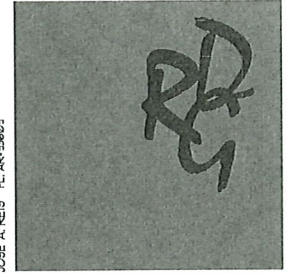

REIS DESIGN GROUP, LLC

41 THIRD STREET
RUMSON, NJ 07760
732-241-2223 (D)



[Signature]

CONSULTANTS:

OWNER:

NO.	DATE	DESCRIPTION

MIXED USE RESIDENTIAL


301 NORTH OCEAN SHORE BLVD, FLAGLER BEACH, FL

ELECTRICAL PLANS
ISSUE FOR PERMIT SET

PROJ. NO.	21-103
DRAWN BY:	J. REIS
DATE:	01/06/2023
SCALE:	AS NOTED
DWG. NO.	




E-101

COPYRIGHT: 2023 REIS DESIGN GROUP, LLC. THIS DOCUMENT IS THE SOLE PROPERTY AND COPYRIGHT OF THE ARCHITECT AND SHALL NOT BE REPRODUCED IN ANY FORM WITHOUT AUTHORIZATION

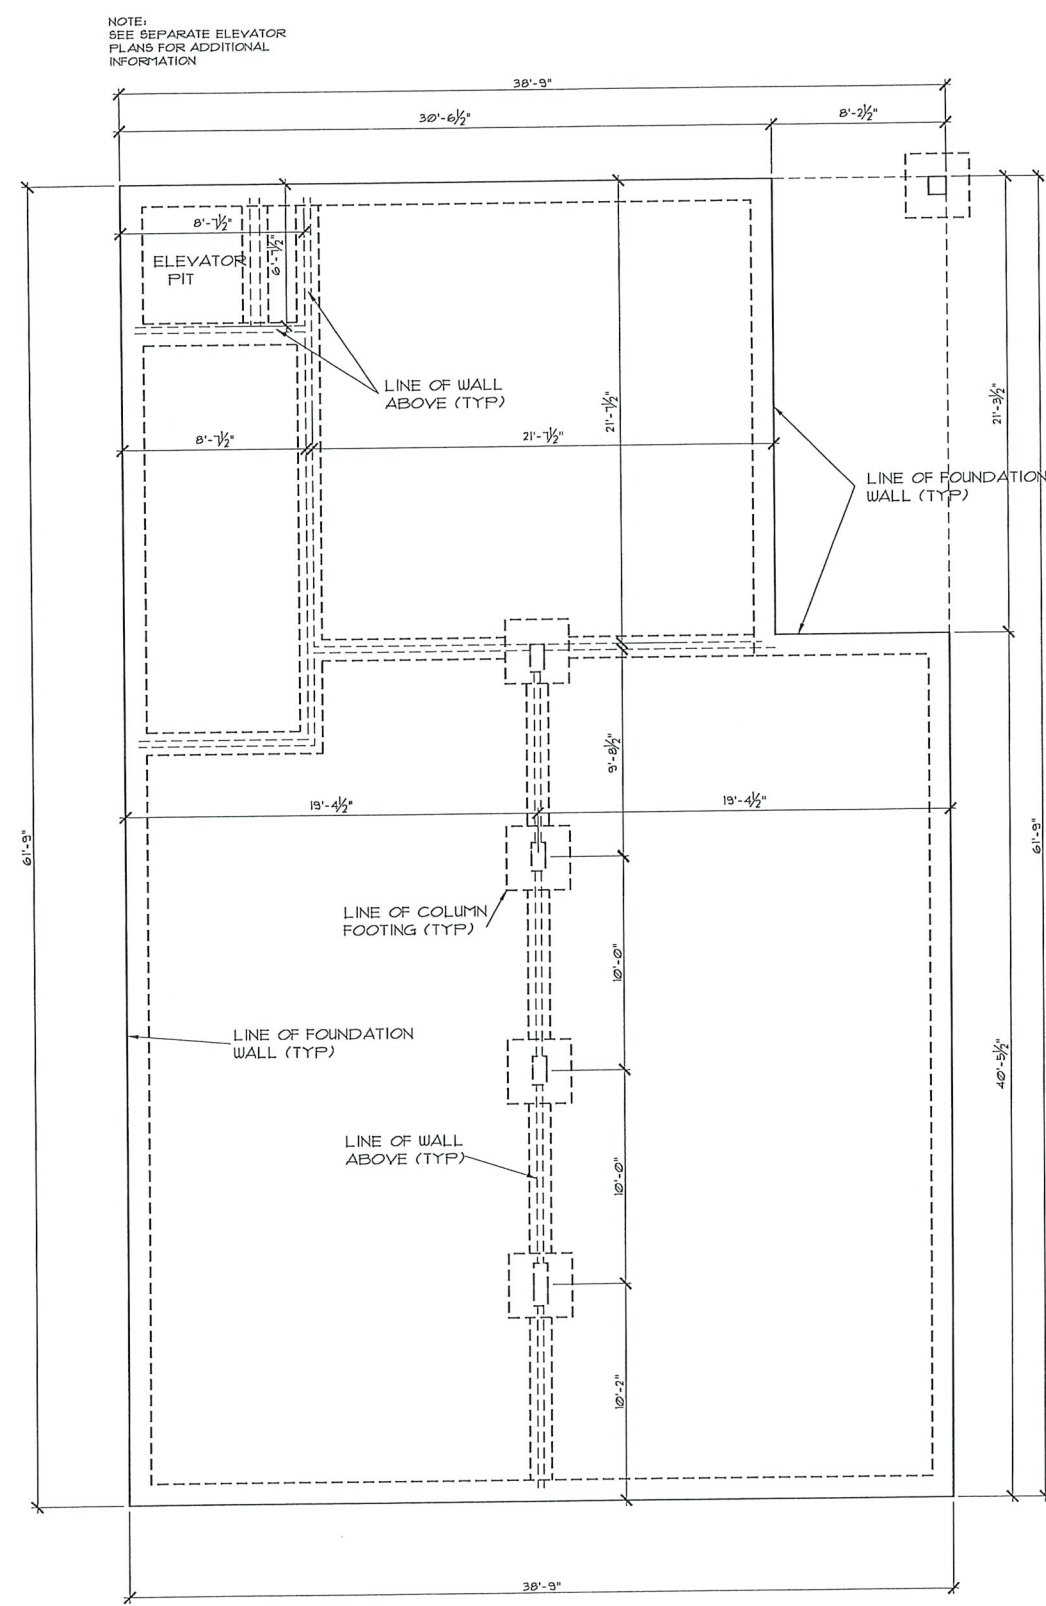


1 FOUNDATION PLAN
SCALE: 1/4"=1'-0"

NOTE:
REFER TO STRUCTURAL DRAWINGS
FOR DETAILS AND OTHER INFORMATION

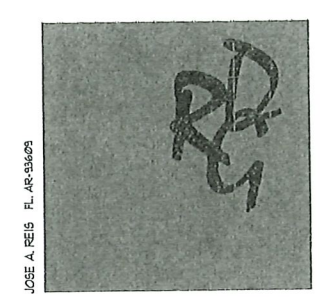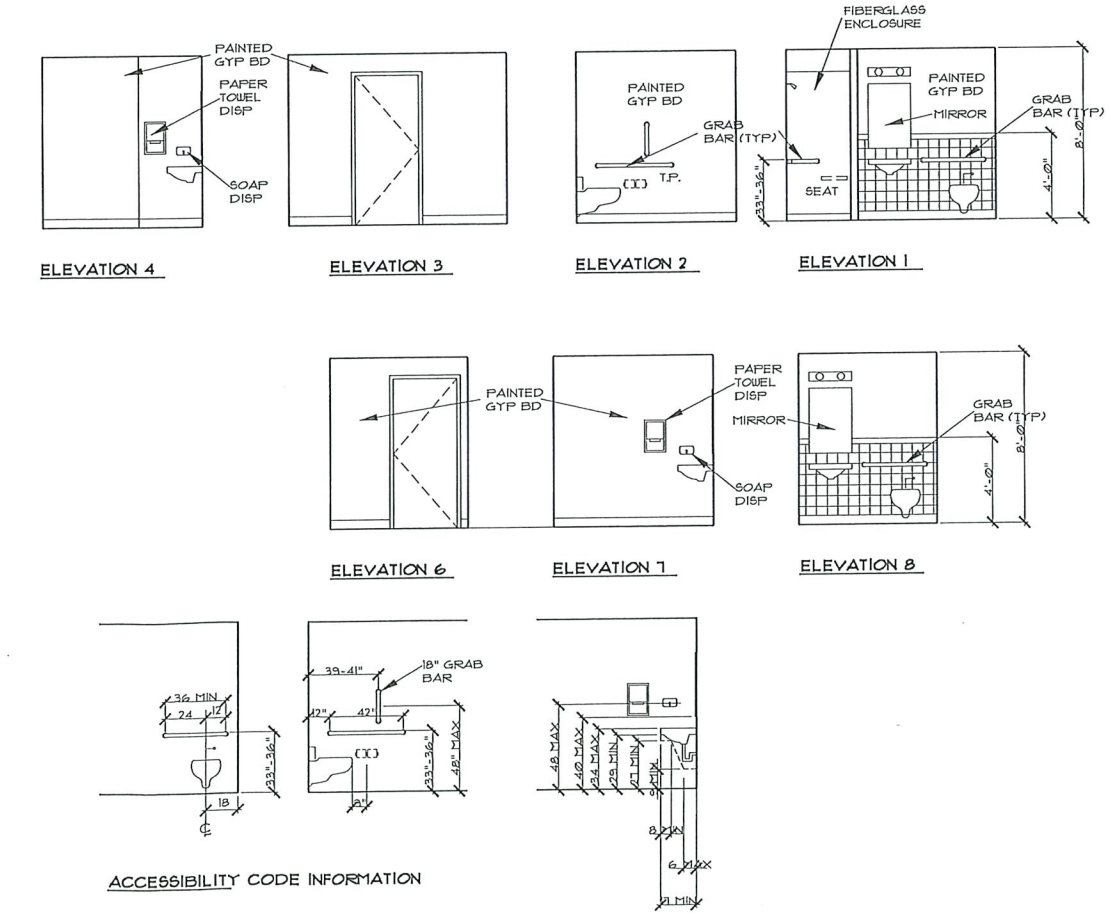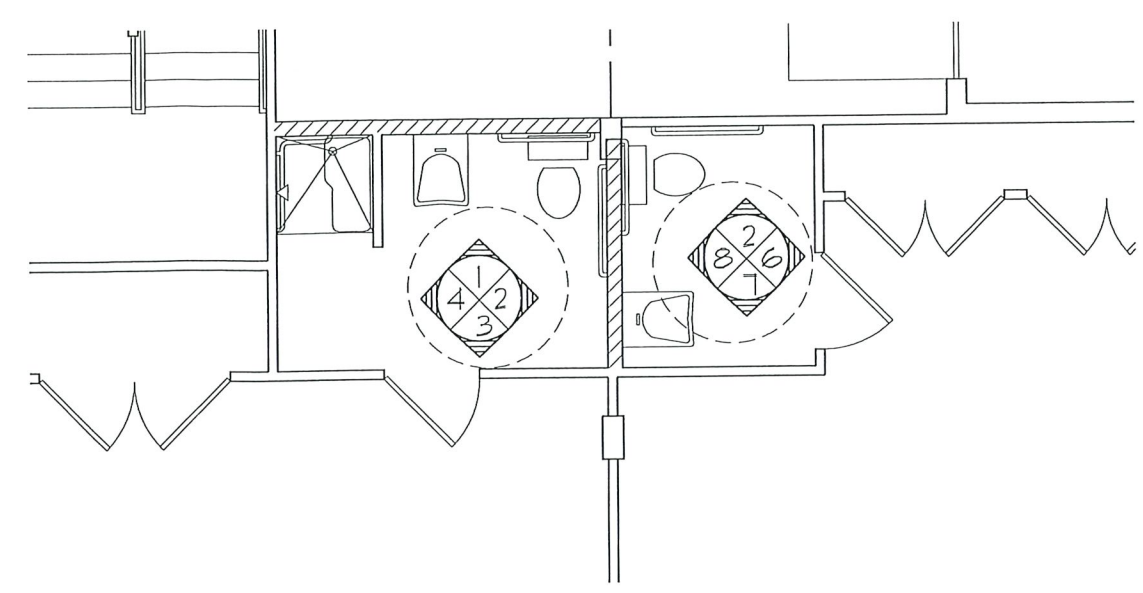

REIS DESIGN GROUP, LLC

41 THIRD STREET
RUMSON, NJ 07760
732-241-2223 (O)

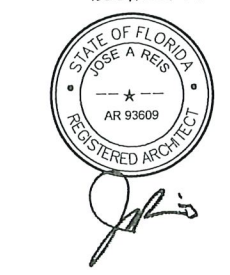

CONSULTANTS:

OWNER:

NO.	DATE	DESCRIPTION

MIXED USE RESIDENTIAL

901 NORTH OCEAN SHORE BLVD, FLAGLER BEACH, FL

FLOOR PLANS
ISSUE FOR PERMIT SET

PROJ. NO. 21-103

DRAWN BY: J. REIS


DATE: 01/06/2023

SCALE: AS NOTED

DWG. NO.


A-103

COPYRIGHT: 2023 REIS DESIGN GROUP, LLC. THIS DOCUMENT IS THE SOLE PROPERTY AND COPYRIGHT OF THE ARCHITECT AND SHALL NOT BE REPRODUCED IN ANY FORM WITHOUT AUTHORIZATION

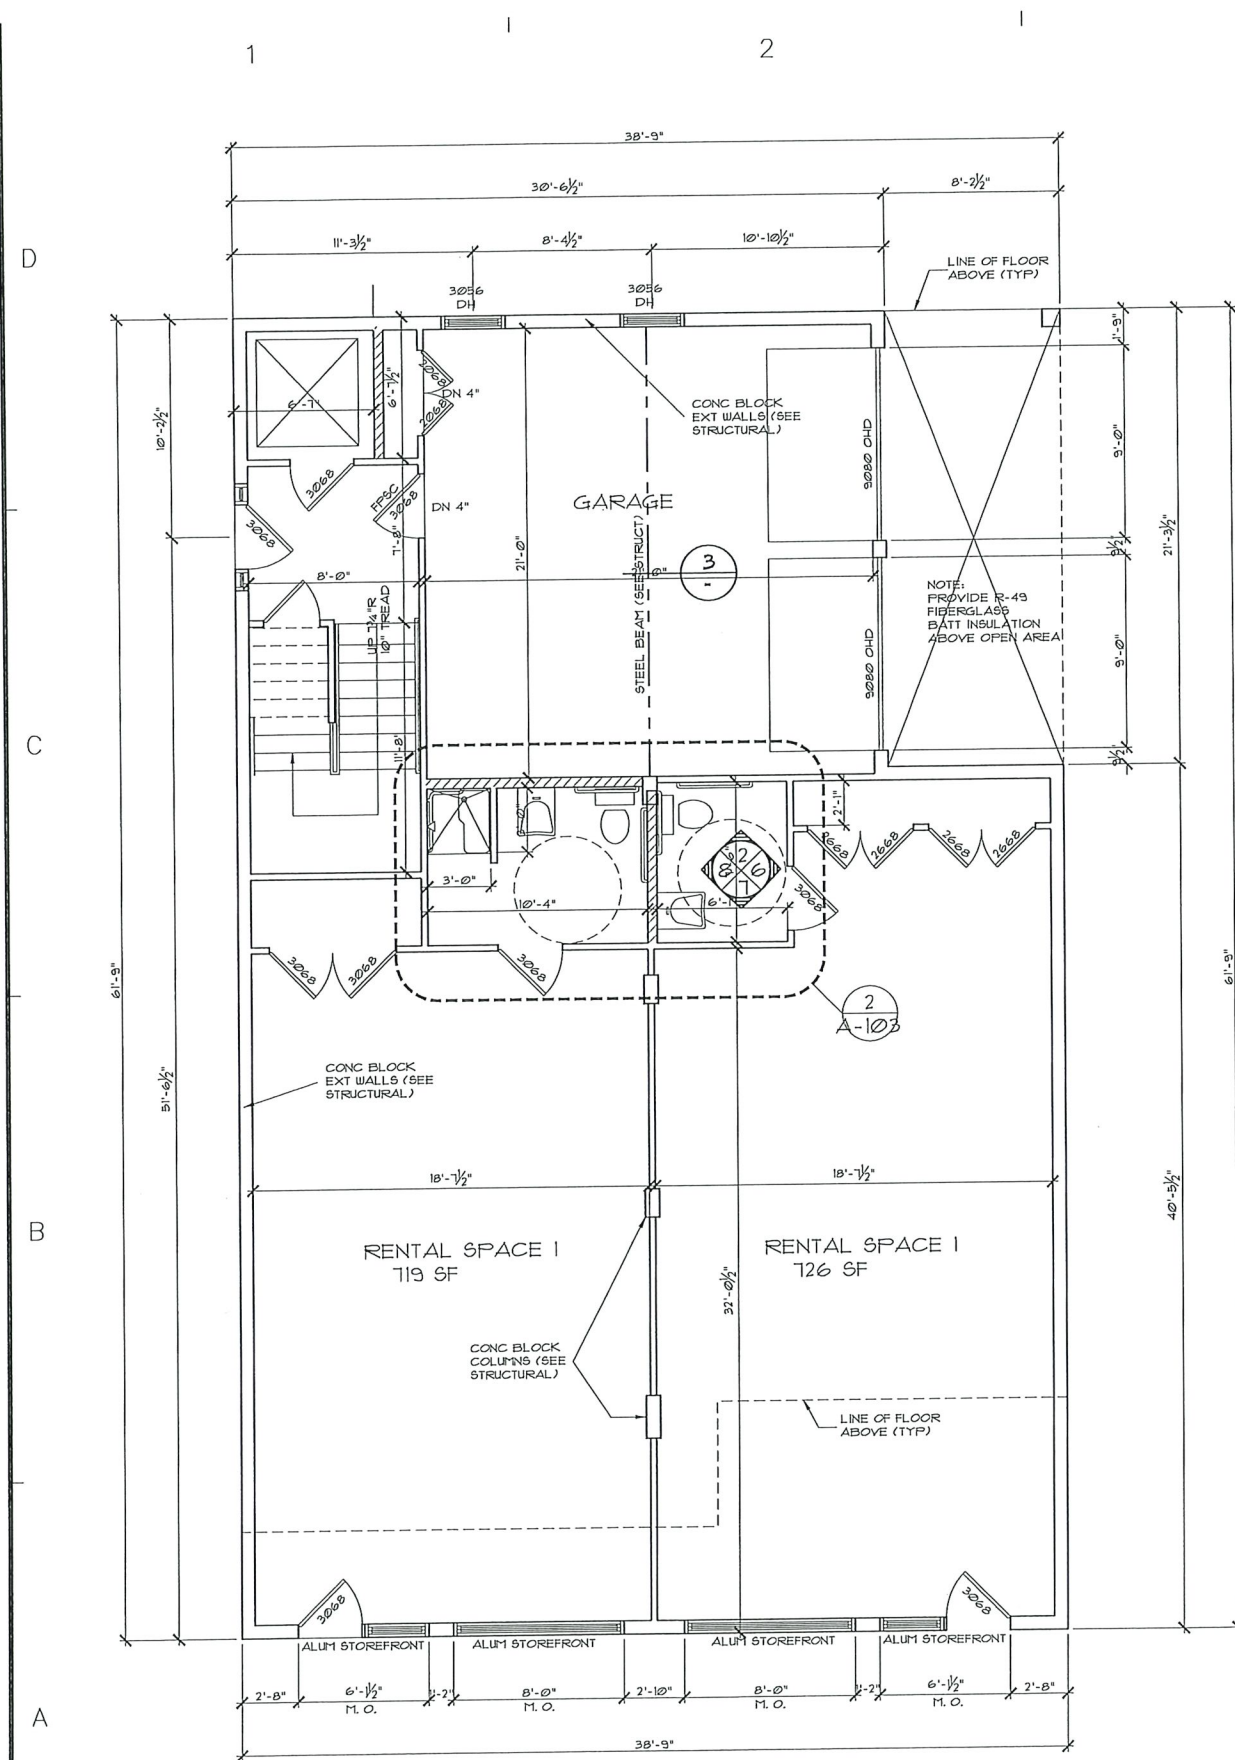


1 FIRST FLOOR PLAN
SCALE: 1/4" = 1'-0"

NOTE:
REFER TO STRUCTURAL DRAWINGS
FOR DETAILS AND OTHER INFORMATION

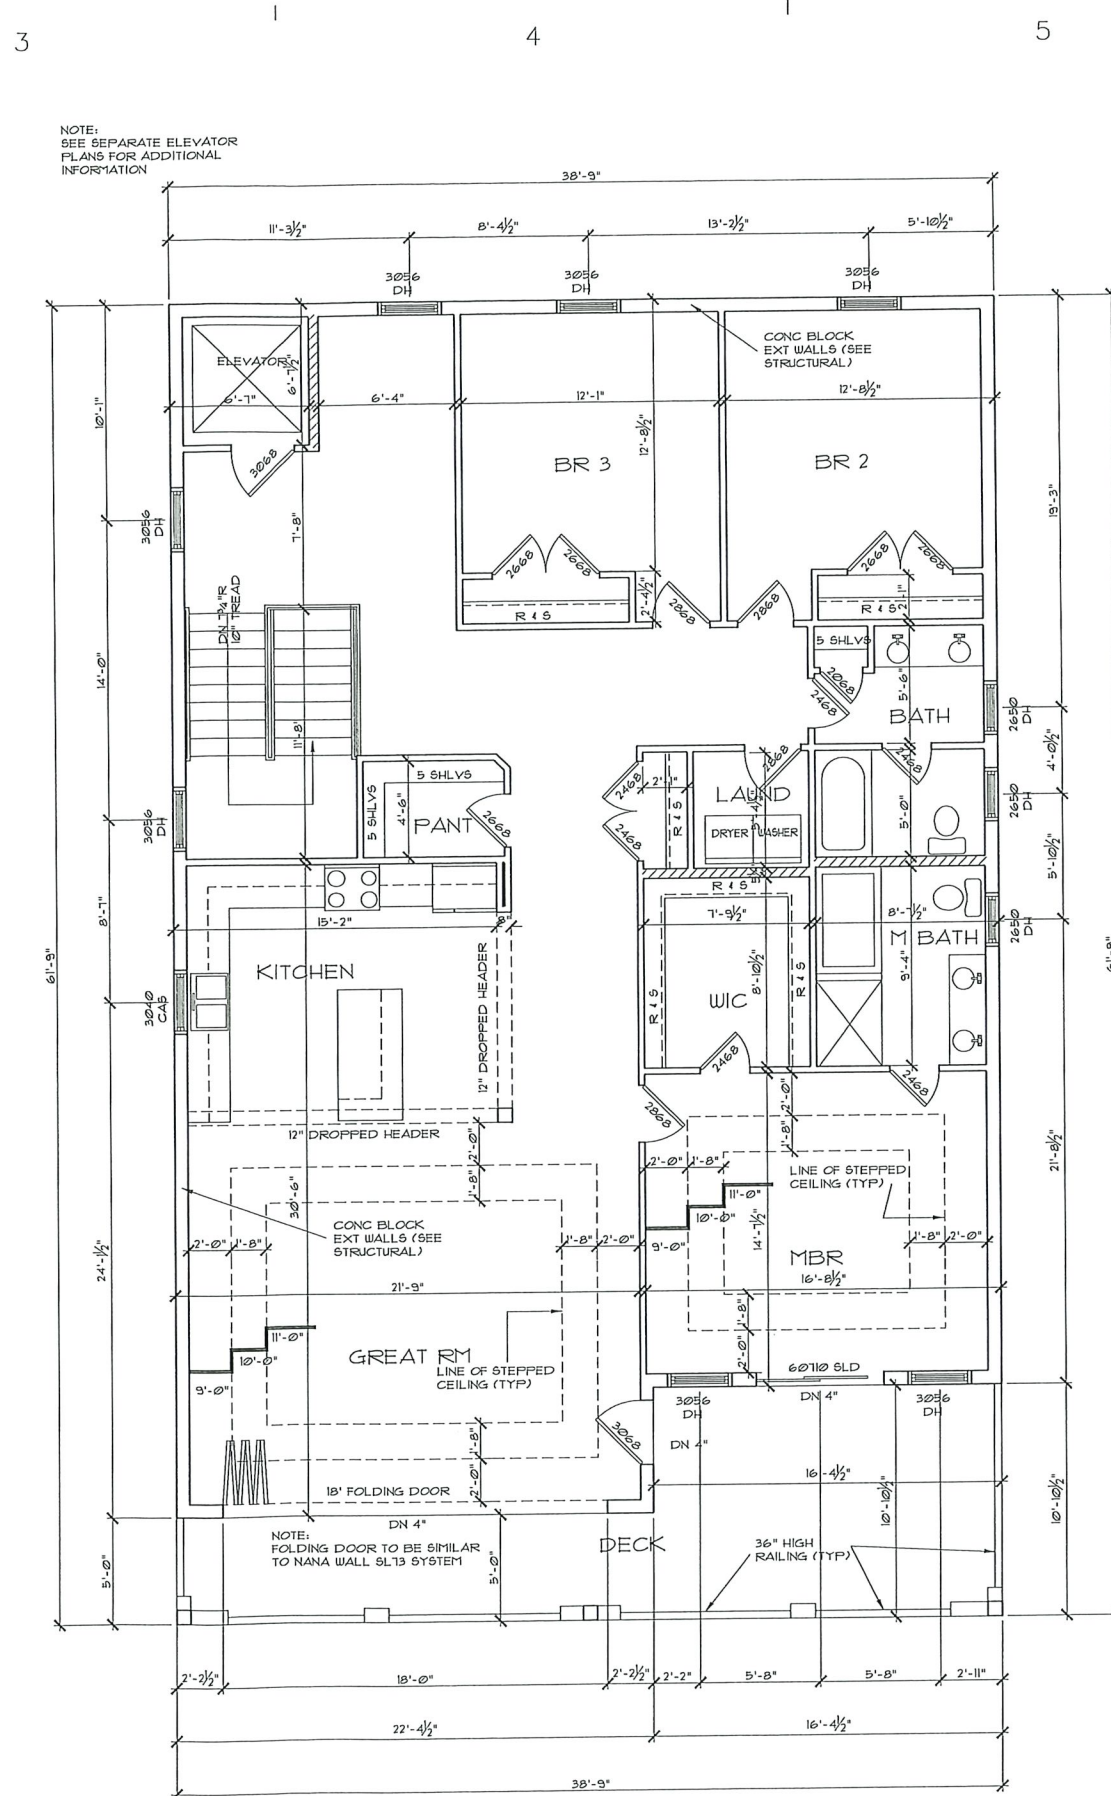

2 SECOND FLOOR PLAN
SCALE: 1/4" = 1'-0"

NOTE:
ALL EXTERIOR DOORS AND WINDOWS
TO BE SIMILAR TO CW5 WINDPACT PLUS,
SERIES 8900 (DOORS) AND SERIES
6500 (DH WINDOWS) AND 8400 (CASEMENT).

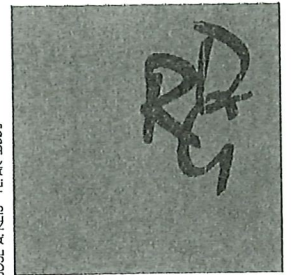

REIS DESIGN GROUP, LLC

41 THIRD STREET
RUMSON, NJ 07760
732-241-2223 (D)



CONSULTANTS:

OWNER:

NO.	DATE	DESCRIPTION
REVISIONS		
JOB:		

MIXED USE RESIDENTIAL

901 NORTH OCEAN SHORE BLVD, FLAGLER BEACH, FL

FLOOR PLANS

ISSUE FOR PERMIT SET

PROJ. NO. 21-103

DRAWN BY: J. REIS


DATE: 01/06/2023

SCALE: AS NOTED

DUG. NO.

A-104

COPYRIGHT © 2018 REIS DESIGN GROUP, LLC. THIS DOCUMENT IS THE SOLE PROPERTY AND COPYRIGHT OF THE ARCHITECT AND SHALL NOT BE REPRODUCED IN ANY FORM WITHOUT AUTHORIZATION

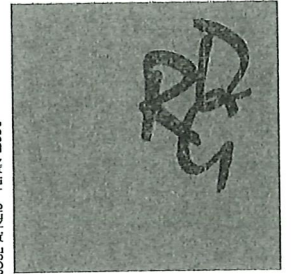

REIS DESIGN GROUP, LLC

41 THIRD STREET
RUMSON, NJ 07760
732-241-2223 (D)



CONSULTANTS:

OWNER:

NO. DATE DESCRIPTION
REVISIONS
JOB:

MIXED USE RESIDENTIAL

901 NORTH OCEAN SHORE BLVD, FLAGLER BEACH, FL

ELEVATIONS
ISSUE FOR PERMIT SET

PROJ. NO. 21-103

DRAWN BY: J. REIS


DATE: 01/06/2023

SCALE: AS NOTED

DWG. NO.

A-105


COPYRIGHT: 2023 REIS DESIGN GROUP, LLC. THIS DOCUMENT IS THE SOLE PROPERTY AND COPYRIGHT OF THE ARCHITECT AND SHALL NOT BE REPRODUCED IN ANY FORM WITHOUT AUTHORIZATION

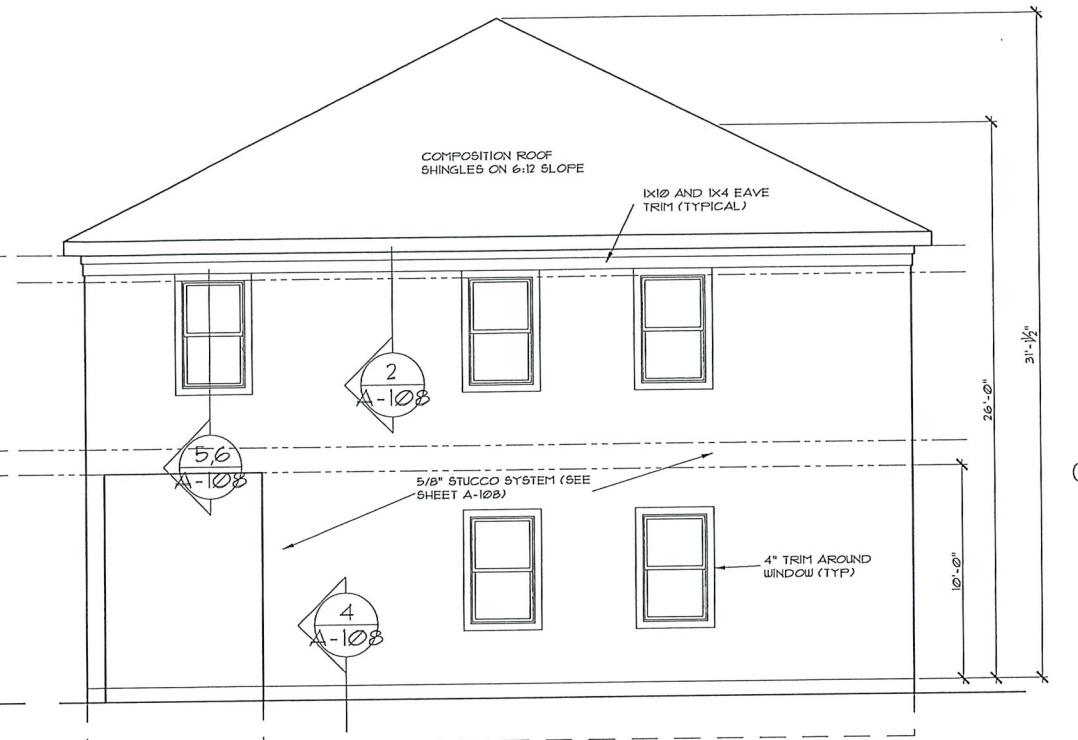


2 WEST ELEVATION
SCALE: 1/4"=1'-0"




1 EAST ELEVATION
SCALE: 1/4"=1'-0"

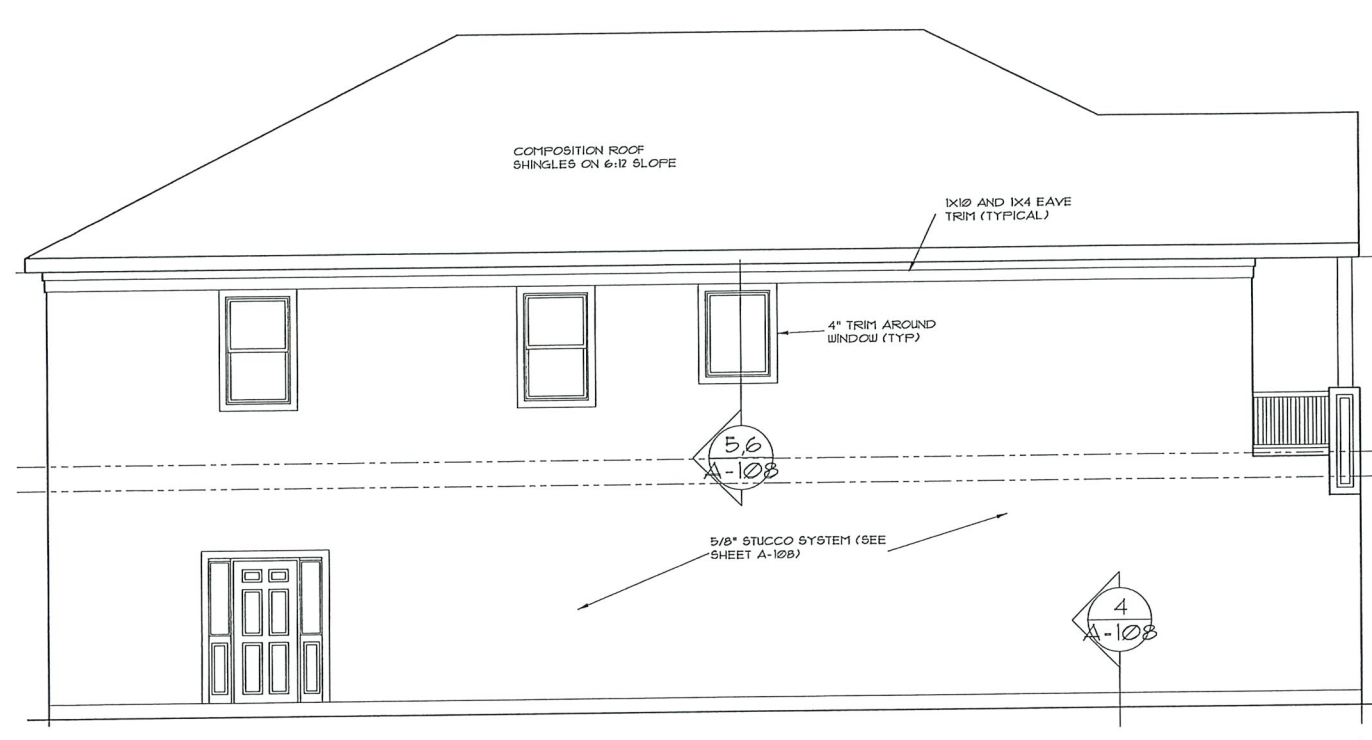




4 SOUTH ELEVATION
SCALE: 1/4"=1'-0"

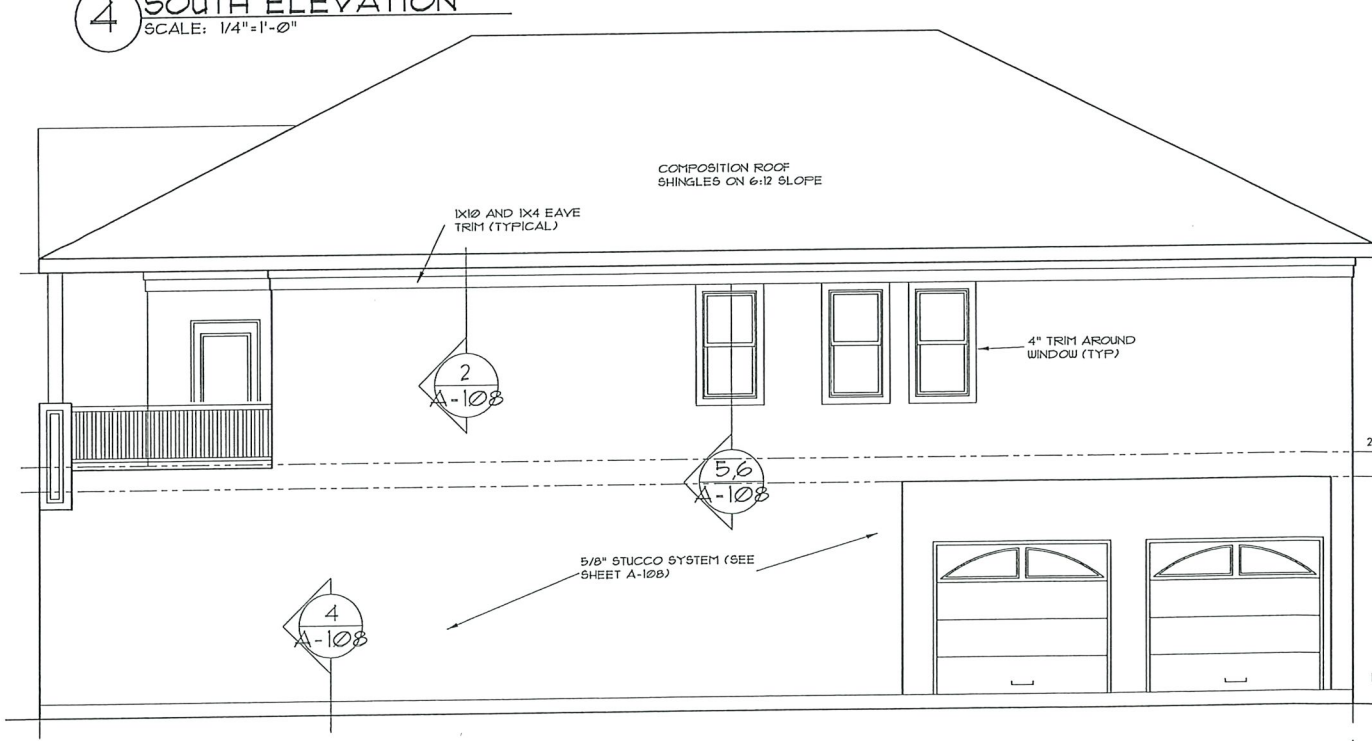

3 NORTH ELEVATION
SCALE: 1/4"=1'-0"

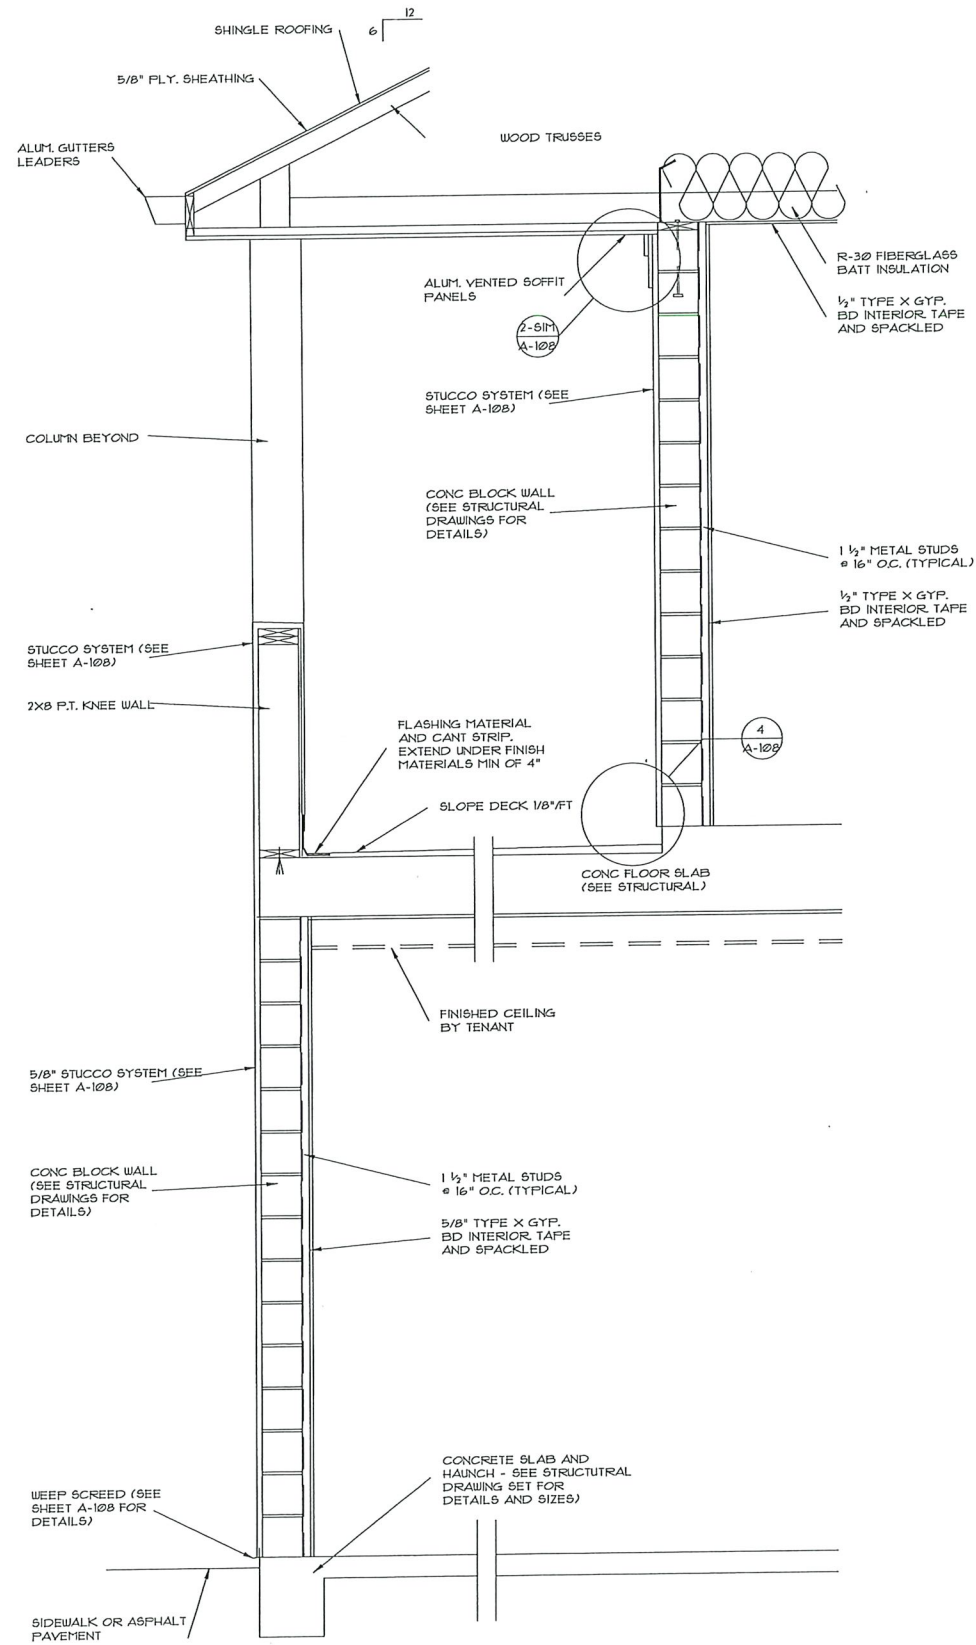


1 WALL SECTION
SCALE: 3/4"=1'-0"

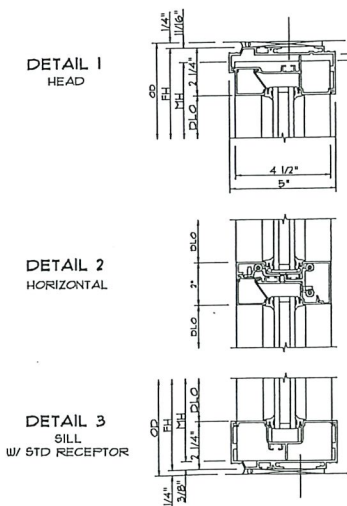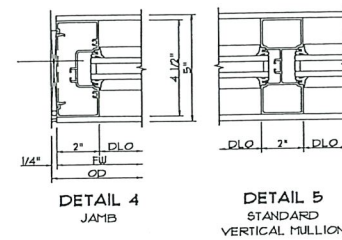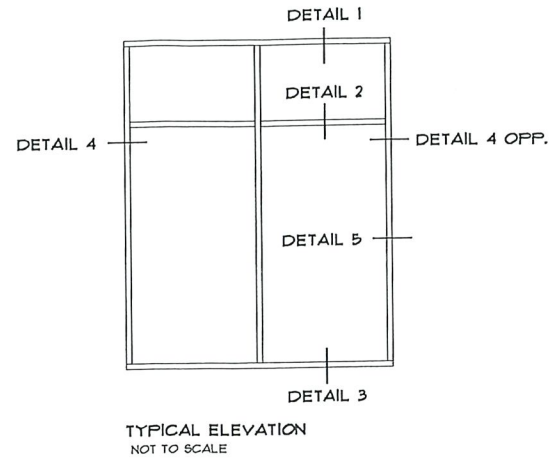

NOTE:
DETAILS ARE FOR KAWNEER 451T SYSTEM. SIMILAR SYSTEMS ARE ACCEPTABLE

2 STOREFRONT DETAILS
SCALE: N.T.S.

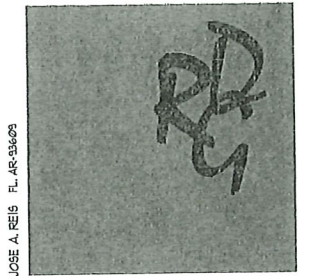

REIS DESIGN GROUP, LLC

41 THIRD STREET
RUMSON, NJ 07760
732-241-2223 (O)



CONSULTANTS:

OWNER:

NO.	DATE	DESCRIPTION
REVISIONS		
JOB:		

MIXED USE RESIDENTIAL

901 NORTH OCEAN SHORE BLVD, FLAGLER BEACH, FL

ELEVATIONS
ISSUE FOR PERMIT SET

PROJ. NO.	21-103
DRAWN BY:	J. REIS
DATE:	01/06/2023
SCALE:	AS NOTED
DWG. NO.	

A-106

COPYRIGHT: 2023 REIS DESIGN GROUP, LLC. THIS DOCUMENT IS THE SOLE PROPERTY AND COPYRIGHT OF THE ARCHITECT AND SHALL NOT BE REPRODUCED IN ANY FORM WITHOUT AUTHORIZATION

1

1

2

1

3

1

4

1


5

D

C

B

A

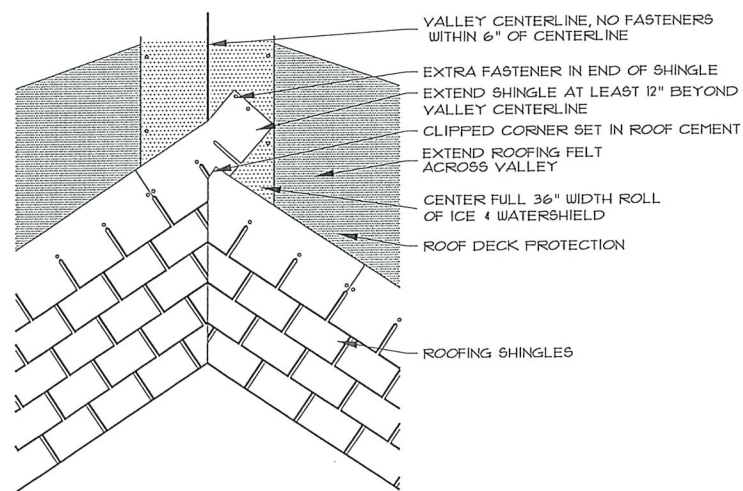

2 VALLEY DETAIL
SCALE: 1/4"=1'-0"

1

1

2

1


3

1

4

1

5

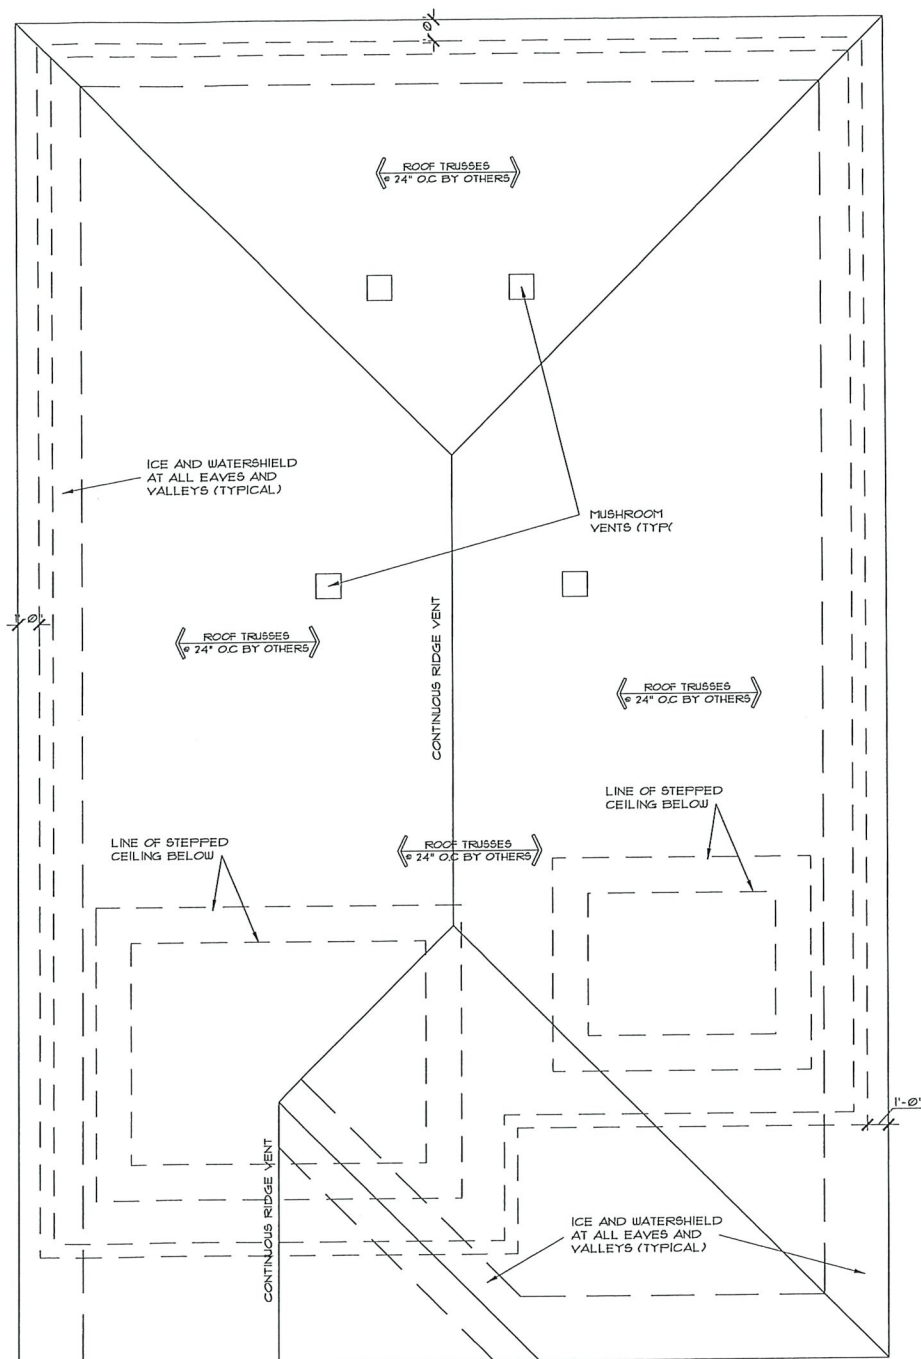

NOTE:
REFER TO STRUCTURAL DRAWINGS
FOR DETAILS AND OTHER INFORMATION

1 ROOF PLAN
SCALE: 1/4"=1'-0"

MAIN ROOF VENTILATION CALCS

2298 SF ROOF AREA (330,891 SQ IN)
1/300 = 1,103 SQ IN)

VENTILATION PROVIDED
170 LF OF SOFFIT VENT (1,188 SQ IN)
98 PERCENT OF LOW VENTILATION
26 LF OF RIDGE VENT (416 SQ IN)
4 MUSHROOM VENTS (244 SQ IN)
60 PERCENT OF HIGH VENTILATION

SOFFIT VENT = 6.40 SQ. IN. / LIN FT
RIDGE VENT = 16.0 SQ. IN. / LIN FT
MUSHROOM VENT = 61 SQ. IN.


D

C

B

A

JOSE A. REIS FL. AR. 93609

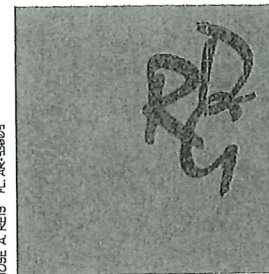

REIS DESIGN GROUP, LLC

41 THIRD STREET
RUMSON, NJ 07760
732-241-2223 (O)



CONSULTANTS:

OWNER:

NO. DATE DESCRIPTION
REVISIONS
JOB:

MIXED USE RESIDENTIAL

901 NORTH OCEAN SHORE BLVD, FLAGLER BEACH, FL

ROOF PLAN ISSUE FOR PERMIT SET

PROJ. NO. 21-103

DRAWN BY: J. REIS



DATE: 01/06/2023

SCALE: AS NOTED

DWG. NO.

A-107

COPYRIGHT: 2023 REIS DESIGN GROUP, LLC. THIS DOCUMENT IS THE SOLE PROPERTY AND COPYRIGHT OF THE ARCHITECT AND SHALL NOT BE REPRODUCED IN ANY FORM WITHOUT AUTHORIZATION

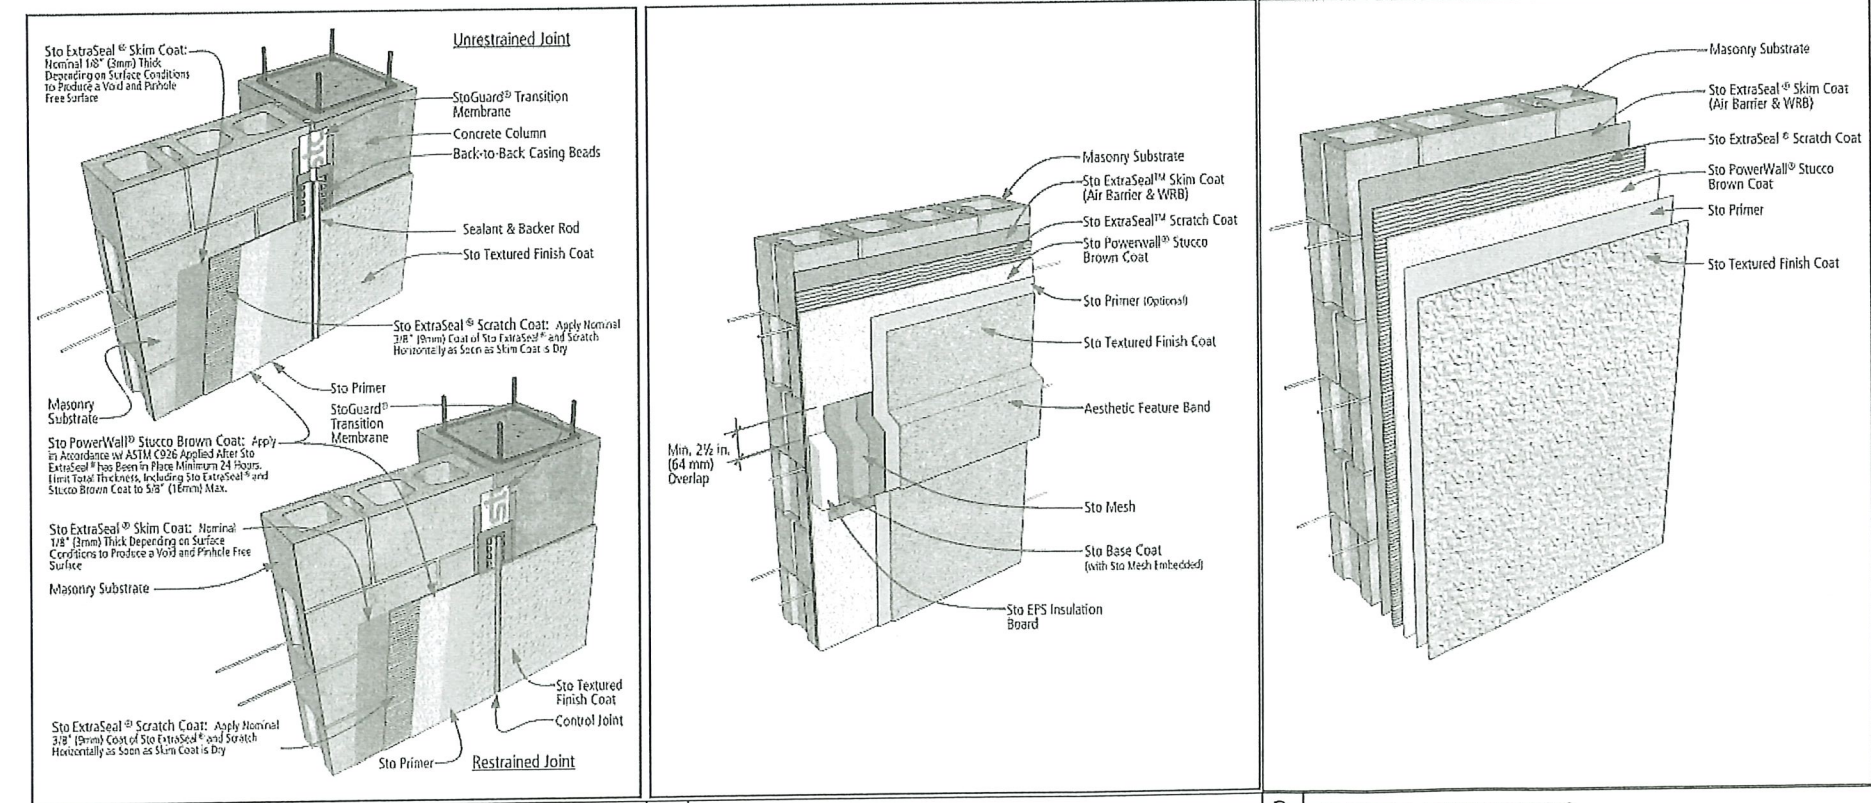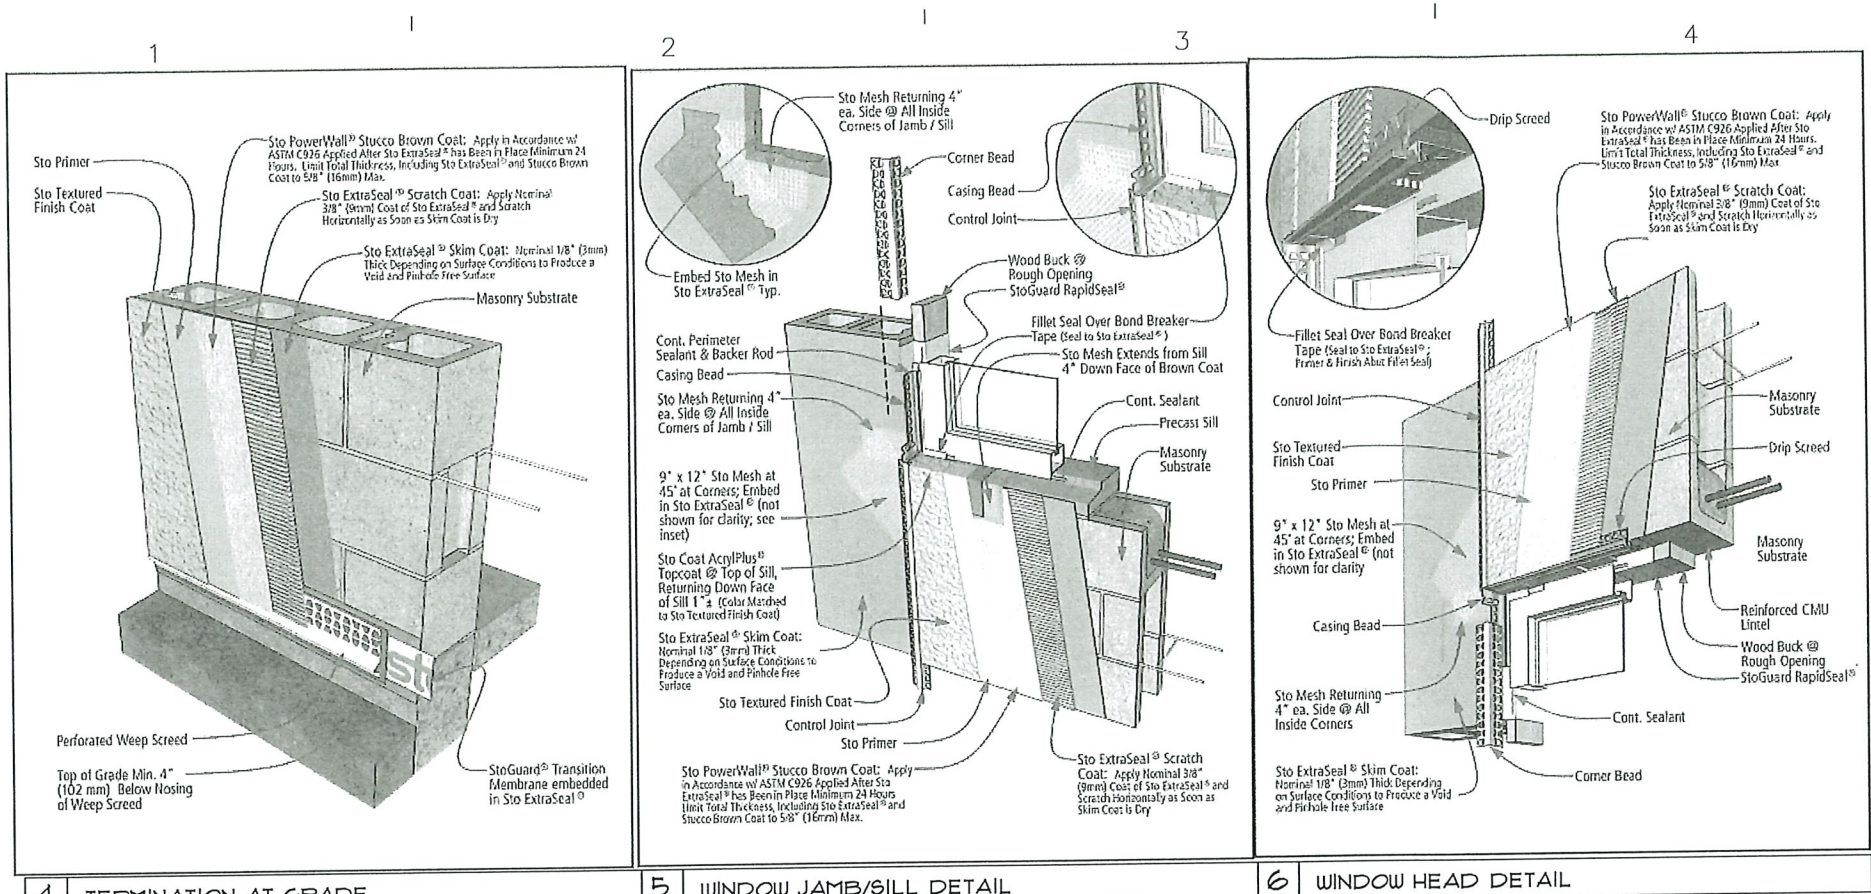

NOTES:
DETAILS ARE FOR STO STUCCO SYSTEM. OTHER SIMILAR PRODUCTS ARE ACCEPTABLE.

JOSE A. REIS FL AR 93609

REIS DESIGN GROUP, LLC

41 THIRD STREET
RUMSON, NJ 07760
732-241-2223 (D)

STATE OF FLORIDA
JOSE A. REIS
AR 93609
REGISTERED ARCHITECT

CONSULTANTS:

OWNER:

NO. DATE DESCRIPTION
REVISIONS
JOB:

MIXED USE RESIDENTIAL


101 NORTH OCEAN SHORE BLVD, FLAGLER BEACH, FL

STUCCO DETAILS
ISSUE FOR PERMIT SET


PROJ. NO. 21-103
DRAWN BY: J. REIS
DATE: 01/06/2023
SCALE: AS NOTED
DWS. NO.

A-108

COPYRIGHT: 2023 REIS DESIGN GROUP, LLC. THIS DOCUMENT IS THE SOLE PROPERTY AND COPYRIGHT OF THE ARCHITECT AND SHALL NOT BE REPRODUCED IN ANY FORM WITHOUT AUTHORIZATION

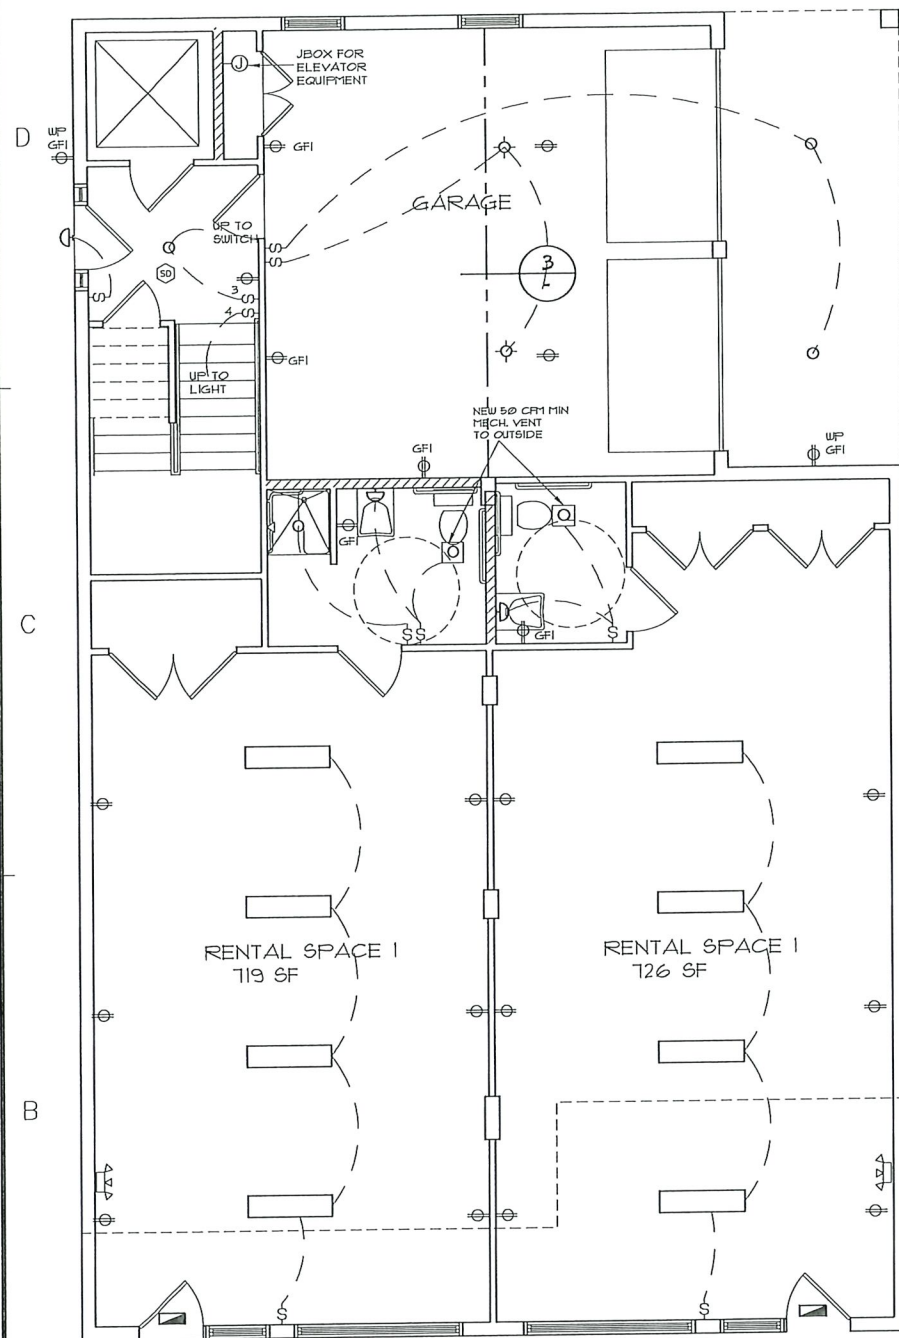

1 FIRST FLOOR PLAN
SCALE: 1/4"=1'-0"

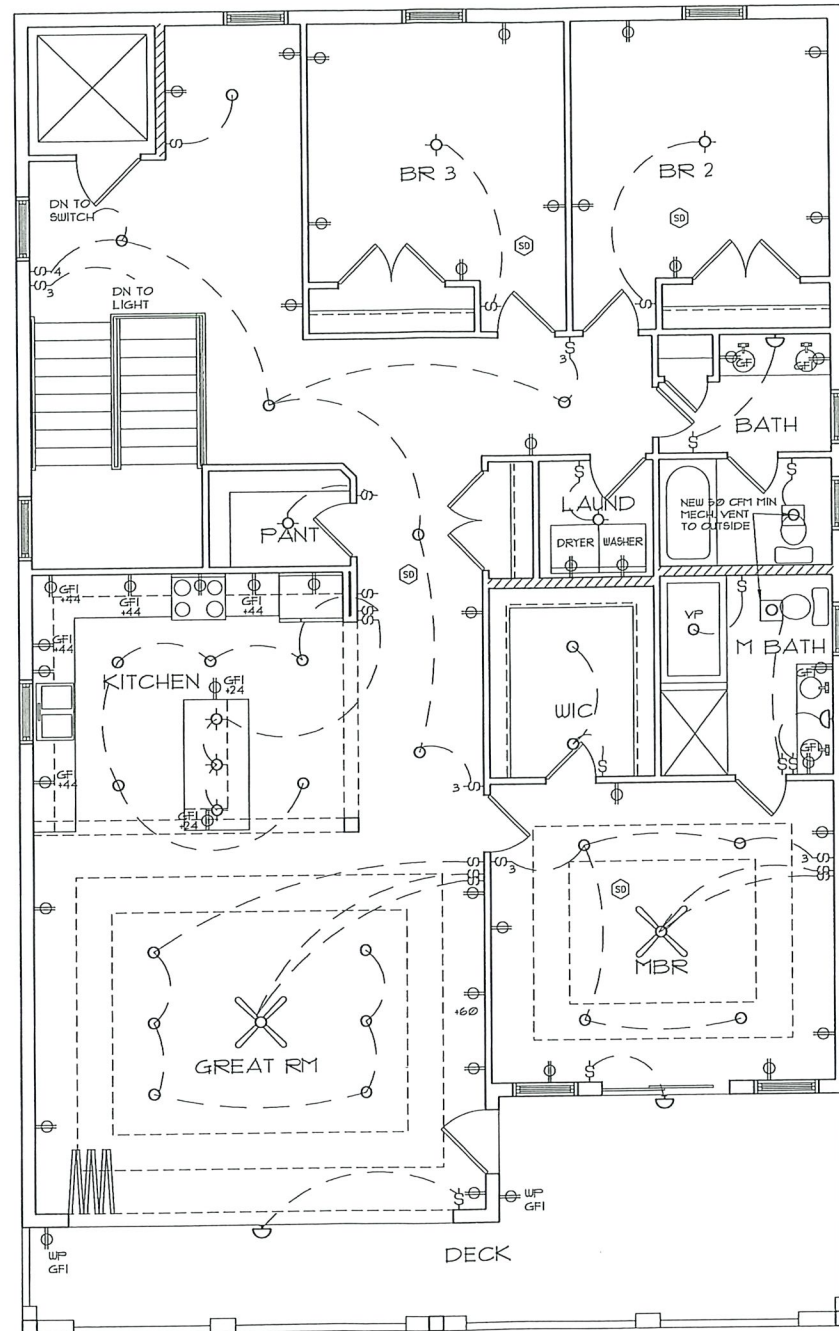


2 SECOND FLOOR PLAN
SCALE: 1/4"=1'-0"

SYMBOL LIST

- SINGLE POLE SWITCH
- ⋈ THREE WAY SWITCH
- ⋈ FOUR WAY SWITCH
- ⊕ DUPLEX OUTLET (TAMPER PROOF RECEPTACLE)
- ⊕ GROUND FAULT INTERRUPT DUPLEX OUTLET
- ⊕ WEATHERPROOF OUTLET (RATED WEATHER RESISTANT W/ COVER)
- ⊕ CABLE T.V.
- △ TELEPHONE
- ⊕ JUNCTION BOX
- ⊕ SURFACE MOUNTED INCAN. FIXTURE
- ⊕ SURFACE MOUNTED INCAN. WATERPROOF FIXTURE
- RECESSED INCAN. LIGHT FIXTURE
- WALL WASHER INCAN. LIGHT FIXTURE
- ⊕ WALL MTD. INCAN. LIGHT FIXTURE
- ⊕ APPROVED TYPE SMOKE DETECTOR OR CARBON MONOXIDE, 110V HARDWIRED AND INTERCONNECTED.
- ⊕ FLUORESCENT/LED SURFACE MOUNTED FIXTURE
- ⊕ CENTRAL VAC. OUTLET
- DECK LIGHTS
- ⊕ FAN/LIGHT COMBO (MIN 50 CFM)
- ⊕ EXIT LIGHT
- ⊕ EMERGENCY LIGHT

NOTE:
ARC-FAULT CIRCUIT BREAKERS ON ALL
NON-GFI CIRCUITS

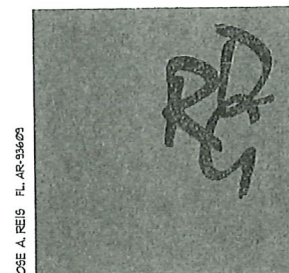

REIS DESIGN GROUP, LLC

41 THIRD STREET
RUMSON, NJ 07760
732-241-2223 (O)



CONSULTANTS:

OWNER:

NO.	DATE	DESCRIPTION
REVISIONS		
JOB:		

MIXED USE RESIDENTIAL

901 NORTH OCEAN SHORE BLVD, FLAGLER BEACH, FL

ELECTRICAL PLANS ISSUE FOR PERMIT SET

PROJ. NO. 21-103

DRAWN BY: J. REIS


DATE: 01/06/2023

SCALE: AS NOTED

DWG. NO.

E-101

COPYRIGHT, 2023 REIS DESIGN GROUP, LLC. THIS DOCUMENT IS THE SOLE PROPERTY AND COPYRIGHT OF THE ARCHITECT AND SHALL NOT BE REPRODUCED IN ANY FORM WITHOUT AUTHORIZATION

 

32110
swa@gmail.com
INNERS
SHEET
1 of 1

DRAINAGE LEGEND

EXISTING GRADE
 PROPOSED GRADE
 PROPOSED FLOW ARROWS
 PL= PROPERTY LINE
 FL= FLOW LINE
 B= BERM
 INV.= INVERT
 HP= HIGH POINT
 LP= LOW POINT
 EX.= WATCH EXISTING

The final design is to be reviewed and approved by the city, county, or other agencies.

SHEET
1 of 1

DESIGN CRITERIA

THIS STRUCTURE HAS BEEN DESIGNED IN ACCORDANCE WITH THE FOLLOWING:
- FLORIDA BUILDING CODE - RESIDENTIAL, 7TH EDITION (2020)
- ASCE/SEI 7-16 "MINIMUM DESIGN LOADS FOR BUILDINGS & OTHER STRUCTURES"
- ASCE 24-14 "FLOOD RESISTANT DESIGN AND CONSTRUCTION"

WIND (C _d = 1.60)	
WIND SPEED (MPH)	135(ULT)/ 105(ASD)
EXPOSURE CATEGORY	D
ENCLOSURE CLASSIFICATION	ENCLOSED
OCCUPANCY	RESIDENTIAL
RISK CATEGORY	II
WIND BOURNE DEBRIS	YES

SNOW (C _s = 1.15)	
GROUND SNOW LOAD (p _g)	0 psf

SEISMIC (C _d = 1.60)	
RISK CATEGORY	II
SEISMIC DESIGN CATEGORY (SDC)	B
SITE CLASS	D

RAIN LOAD DATA	
RAIN INTENSITY, i (IN/HR)	4.5


FLOOR LOADING (C _d = 1.00)		
	LIVE LOAD	DEAD LOAD
BALCONIES/DECKS	60 psf	90 psf
ALL OTHER AREAS	40 psf	115 psf

ROOF LOADING (C _d = 1.25)				
	TC LL	TC DL	BC LL	BC DL
SHINGLE/METAL	20 psf	7 psf	10 psf	5 psf
TILE	20 psf	15 psf	10 psf	5 psf
* BC LL NON-CONCURRENT W/ OTHER LL's. INCREASE BC LL TO 20psf IN ATTIC AREAS W/ STORAGE				

DEFLECTION CRITERIA

FLOOR:	LL	L/360
	TL	L/240
ROOF:	LL	L/240
	TL	L/180
WALLS:	WIND	L/360 (STUCCO)
	WIND	L/240 (BRITTLE)
	WIND	L/180 (FLEXIBLE)
	WIND	

C&C DESIGN PRESSURES (ASD)					
LOCATION	AREA (SF)	INTERIOR ZONE 4 (psf)		END ZONE 5 (psf)	
WALLS, WINDOWS, & DOORS	10	+32.38	-35.12	+32.38	-43.35
	20	+30.92	-33.66	+30.92	-40.43
	50	+28.99	-31.73	+28.99	-36.58
	100	+27.53	-30.27	+27.53	-33.66
	200	+26.07	-28.82	+26.07	-30.74
16FT GARAGE DOOR	1000	+24.14	-26.89	+24.14	-26.89
SOFFITS		+32.38	-35.12	+32.38	-43.35
ALLOWABLE PRESSURES (ASD)=0.6*ULT					a=4FT

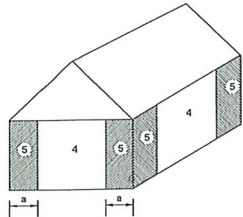

WALL ZONES (GENERIC BUILDING SHOWN)

GENERAL NOTES

CONCRETE

- ALL CONCRETE HAS BEEN DESIGNED IN ACCORDANCE WITH ACI 318 "BUILDING CODE REQUIREMENTS FOR STRUCTURAL CONCRETE AND COMMENTARY" (2014)
- MIXING AND DELIVERY OF CONCRETE SHALL COMPLY WITH ACI 318, ACI 301, AND ASTM C94. CONCRETE SLUMP NOT TO EXCEED 6" IN ACCORDANCE WITH ASTM C143
- CONCRETE SHALL MEET THE MIN COMPRESSIVE STRENGTH (f_c) AT 28 DAYS AS FOLLOWS:
 - SLABS ON GROUND AND FOOTINGS f_c = 2,500 psi
 - STRUCTURAL WALLS, BEAMS, AND COLUMNS f_c = 3,000 psi
- STEEL REINFORCING FOR FOOTINGS SHALL COMPLY WITH ASTM A615 DEFORMED BARS AND HAVE A MIN YIELD STRENGTH OF 40,000 psi (GRADE 40)
- SEE FOUNDATION PLAN AND DETAILS FOR ALL ADDITIONAL CONCRETE AND REINF REQUIREMENTS AND SPECIFICATIONS
- SLABS ON GROUND SHALL BE REINFORCED PER ONE OF THE FOLLOWING METHODS:
 - 6x6 W1.4xW1.4 WWF SHALL PLACED IN THE MIDDLE TO UPPER THIRD OF THE SLAB, SUPPORTED AT A MAX 3FT SPACING, AND SHALL CONFORM TO ASTM A1064/A1064M. EDGES SHALL BE LAPPED A MINIMUM OF 8"
 - SYNTHETIC FIBER REINFORCEMENT - FIBER LENGTH BETWEEN 1/2"-2 1/4". DOSAGE AMOUNTS SHALL BE 0.75-3.0 POUNDS PER CUBIC YARD IN ACCORDANCE WITH MANUFACTURER'S RECOMMENDATIONS AND SHALL COMPLY W/ ASTM C116

SOILS


- ALL SLABS ON GROUND AND FOOTINGS HAVE BEEN DESIGNED ASSUMING NON-EXPANSIVE SOIL WITH A MIN ALLOWABLE SOIL CAPACITY OF 2,000 psf
- IT IS THE RESPONSIBILITY OF THE CONTRACTOR TO OBTAIN A SOILS INVESTIGATION REPORT FROM A LICENSED GEOTECHNICAL ENGINEER AND SHALL NOTIFY EOR IF ANY SOIL CONDITIONS DIFFER FROM THE ASSUMPTIONS STATED ON THIS PLAN SET
- FDN'S SHALL BE FULLY SUPPORTED BY UNDISTURBED NATURAL SOILS OR STRUCTURAL COMPACTED FILL FREE OF ORGANICS, DEBRIS OR ANY OTHER DELETERIOUS MATERIAL.
- STRUCTURAL COMPACTED FILL SHALL BE COMPACTED TO A DENSITY OF AT LEAST 95% OF THE MODIFIED PROCTOR MAXIMUM DRY DENSITY. ALL FILL GREATER THAN 12" IN DEPTH SHALL BE INSPECTED FOR PROPER COMPACTION PRIOR TO CONCRETE POUR IN ACCORDANCE WITH ASTM D1557
- SOILS SHALL BE TREATED FOR SUBTERRANEAN TERMITES OR BY OTHER CODE APPROVED TERMITE PREVENTION METHOD AND IS THE RESPONSIBILITY OF THE CONTRACTOR.
- SLABS ON GROUND SHALL BE PLACED OVER A MIN 6-MIL (0.006") POLYETHYLENE VAPOR RETARDER, ALL JOINTS SHALL BE LAPPED A MINIMUM OF 6"

MASONRY

- ALL MASONRY HAS BEEN DESIGNED IN ACCORDANCE WITH AND SHALL BE CONSTRUCTED IN ACCORDANCE TO TMS 402 (2016)
- ALL CMU SHALL CONFORM TO ASTM C90 AND BE NORMAL WEIGHT W/ MIN COMPRESSIVE STRENGTH OF 2,000 psi (f_m = 1,500 psi)
- ALL MASONRY SHALL BE LAID IN RUNNING BOND PATTERN W/ FULL MORTAR BEDS
- MORTAR SHALL CONFORM TO ASTM C270 AND SHALL BE TYPE M OR TYPE S WITH MIN COMPRESSIVE STRENGTH OF 2,000 psi AT 28 DAYS.
- ALL GROUT USED IN MASONRY CONSTRUCTION SHALL BE IN ACCORDANCE WITH ASTM C476. GROUT SHALL HAVE THE MIN COMPRESSIVE STRENGTH OF 2,000 psi AT 28 DAYS. GROUT SLUMP SHALL BE BETWEEN 8"-11"
- STEEL REINFORCING FOR MASONRY SHALL COMPLY WITH ASTM 615 DEFORMED BARS AND HAVE A MINIMUM YIELD STRENGTH OF 40,000 psi (GRADE 40)
- ALL MASONRY STEMWALL FOUNDATIONS AND WALL CELLS CONTAINING VERTICAL REINF SHALL BE GROUT FILLED SOLID
- PRE-CAST LINTELS SHALL BE PROVIDED ABOVE ALL OPENINGS, TEMPORARY SHORING SHALL BE PROVIDED BY CONTRACTOR FOR ALL LINTEL SPANS 6FT OR GREATER

WOOD FRAMING

- ALL WOOD AND WOOD-BASED PRODUCTS HAS BEEN DESIGNED IN ACCORDANCE WITH NDS FOR WOOD CONSTRUCTION AND NDS SUPPLEMENT (2018)
- ALL STRUCTURAL SAWN LUMBER AND ENGINEERED WOOD PRODUCT SHALL BE IDENTIFIED BY GRADE MARK OF AN ACCREDITED LUMBER GRADING OR INSPECTION AGENCY
- ALL STRUCTURAL WOOD OR WOOD-BASED MEMBERS IN CONTACT WITH SOIL, CONCRETE, MASONRY, OR EXPOSED TO WEATHER SHALL BE PT ACCORDING TO AWPA U1 AND/OR AWPA M4, BASED ON INTENDED USE.
- REFERENCE FBC2304.10.1 FOR CODE PRESCRIBED CONNECTIONS. ALL FRAMING CONNECTIONS SPECIFIED ON PLAN ARE IN ADDITION TO THESE MIN CODE REQUIREMENTS

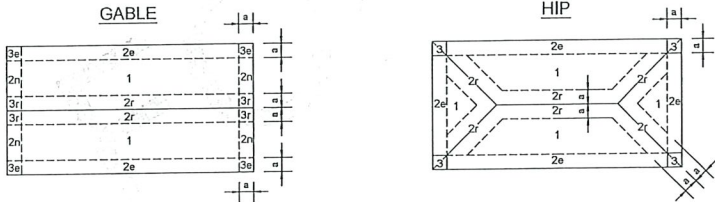

ROOF ZONES (GENERIC BUILDING SHOWN)

GABLE ROOF-C&C DESIGN PRESSURES (ASD)							
LOCATION	AREA (SF)	POSITIVE (ALL ZONES)	ZONE 1 & 2e (psf)	ZONE 2n (psf)	ZONE 2r (psf)	ZONE 3e (psf)	ZONE 3r (psf)
ROOF	0-10	+19.63	-46.09	-73.53	-73.53	-73.53	-85.80
	11-20	+17.69	-46.09	-64.40	-64.40	-64.40	-72.24
	21-50	+15.11	-39.60	-52.33	-52.33	-52.33	-54.33
	51+	+13.17	-57.80	-72.01	-72.01	-72.01	-90.54
OVERHANGS	0-10	--	-59.81	-87.25	-87.25	-103.71	-117.94
	11-20	--	-59.81	-81.63	-81.63	-90.37	-105.87
	21-50	--	-58.06	-74.21	-74.21	-72.73	-89.92
	50+	--	-56.73	-68.59	-68.59	-59.39	-77.85
ALLOWABLE PRESSURES (ASD)=0.6*ULT							a=4FT

HIP ROOF-C&C DESIGN PRESSURES (ASD)						
LOCATION	AREA (SF)	POSITIVE (ALL ZONES)	ZONE 1 (psf)	ZONE 2e (psf)	ZONE 2r (psf)	ZONE 3 (psf)
ROOF	0-10	+24.14	-43.35	-59.81	-59.81	-59.81
	11-20	+20.84	-38.40	-53.46	-53.46	-53.46
	21-50	+16.47	-31.84	-45.07	-45.07	-45.07
	51+	+13.17	-26.89	-38.72	-38.72	-38.72
OVERHANGS	0-10	--	-56.78	-72.07	-72.07	-86.30
	11-20	--	-56.21	-69.24	-69.24	-77.00
	21-50	--	-55.46	-65.49	-65.49	-64.70
	50+	--	-54.89	-62.65	-62.65	-55.40
ALLOWABLE PRESSURES (ASD)=0.6*ULT						a=4FT

PRE-ENGINEERED WOOD TRUSSES

- ALL PRE-ENGINEERED WOOD TRUSSES SHALL BE DESIGNED AND MANUFACTURED IN ACCORDANCE WITH ANSI/TPI 1 (2014)
- ALL TRUSSES SHALL BE PREPARED BY A DELEGATED LICENSED PROFESSIONAL ENGINEER IN THE STATE OF FLORIDA AND SHALL MEET OR EXCEED THE MIN DESIGN CRITERIA SPECIFIED ON THESE PLANS
- ALL TRUSS-TO-TRUSS, MULTI-PLY TRUSS CONNECTIONS, AND BEAMS PROVIDED WITHIN THE ROOF AND/OR FLOOR SYSTEM ARE THE RESPONSIBILITY OF THE DELEGATED TRUSS ENGINEER AND SHALL BE SUBMITTED FOR APPROVAL TO THE EOR PRIOR TO FABRICATION
- TRUSSES SHALL BE INSTALLED AND BRACED IN ACCORDANCE WITH THE SBCA BCSEI "GUIDE TO GOOD PRACTICE FOR HANDLING, INSTALLING AND BRACING OF METAL PLATE CONNECTED WOOD TRUSSES"
- ALL TRUSS UPLIFT REACTIONS & UPLIFT CONNECTORS REQ HAVE BEEN CALCULATED BY THE EOR, CONNECTORS SPECIFIED ON THIS PLAN SET SUPERCEDE CONNECTORS & UPLIFTS SHOWN ON TRUSS MANUFACTURER'S SHOP DRAWINGS
- CONTACT EOR IF TRUSS CONSTRUCTION DOCUMENTS PROVIDED BY TRUSS MANUFACTURER DIFFERS FROM THE LAYOUT SHOWN ON THIS PLAN SET

ROOF, FLOOR, & WALL SHEATHING

- ALL WOOD STRUCTURAL PANEL SHEATHING SHALL CONFORM TO DOC PS 1 OR DOC PS 2
- PANELS SHALL BE IDENTIFIED FOR GRADE, BOND CLASSIFICATION, AND PERFORMANCE CATEGORY BY A GRADE MARK OR CERTIFICATE OF INSPECTION ISSUED BY AN APPROVED AGENCY
- SEE FRAMING NOTES FOR SHEATHING THICKNESS, SPAN RATING, FASTENING, AND BLOCKING REQUIREMENTS
- ALL SHEATHING SHALL BE INSTALLED WITH LONG DIMENSION (STRENGTH AXIS) PERPENDICULAR TO SUPPORTS UNO ON PLAN

WATERPROOFING

- DESIGN AND INSTALLATION OF ALL WATERPROOFING, FLASHING, AND ROOF/WALL COVERING ASSEMBLIES ARE THE RESPONSIBILITY OF THE CONTRACTOR AND/OR ARCHITECT OF RECORD.

NAIL SIZES		
SPECIFICATION	DIAMETER (Ø)	LENGTH
8d COMMON	0.131"	2 1/2"
RSRS-01	0.113"	2 3/8"
RSRS-03	0.131"	2 1/2"
10d x 1 1/2"	0.148"	1 1/2"
10d	0.131"	3"
10d COMMON	0.148"	3"
16d SINKER	0.148"	3 1/2"
16d COMMON	0.162"	3 1/2"

NOTE: ALL CONNECTIONS ON PLAN SHALL BE W/ 10d, UNO

METAL CONNECTOR SCHEDULE				
SIMPSON	USP	QUICK-TIE	CONNECTION AT MEMBER	ANCHORAGE
H2.5T	RT7	HA6	(5) 8d x 1 1/2" EACH END	--
H8	RT8A	HA8	(5) 10d x 1 1/2" EACH END	--
MTS12	MTW12	CSMTS12	(7) 10d x 1 1/2" EACH END	--
HTS20	HTW20	CSHTS20	(11) 10d x 1 1/2" EACH END	--
LGT3-SDS2.5	LUGT3	CSLGT3	(12) 1/4"x2 1/2" SDS (WS25) TO GIRDER	(26) 16d SINKERS TO STUDS
LGT4-SDS3	LUGT4	CSLGT4	(16) 1/4"x3" SDS (WS3) TO GIRDER	(30) 16d SINKERS TO STUDS
MSTA24	MSTA24	CSMS24	(9) 10d COMMON EACH END	--
MSTA36	MSTA36	CSMS36	(13) 10d COMMON EACH END	--
CS18	CS20	CS18-200	(9) 10d COMMON EACH END	--
DTT2Z	DTB-TZ	HDTT	(8) 1/4" x 1 1/2" WOOD SCREWS	1/2" Ø x 4 1/2" SCREW ANCHOR OR EMBED
HTT4	HTT45	HDTT45	(18) 16d x 2 1/2"	5/8" Ø ANCHOR W/ 6" EMBED
HTT5	HTT45	HDTT45	(26) 16d x 2 1/2"	5/8" Ø ANCHOR W/ 6" EMBED
ABU44Z	PAU44	PBA44	(12) 16d COMMON	5/8" Ø ANCHOR W/ 7" EMBED
ABU66Z	PAU66	PBA66	(12) 16d COMMON	5/8" Ø ANCHOR W/ 7" EMBED

NOTES:

- ALL CONNECTORS SPECIFIED PER SIMPSON STRONG-TIE "WOOD CONSTRUCTION CONNECTORS" CATALOG (2021-2023), USP "STRUCTURAL CONNECTORS," 60TH EDITION (2022), & QUICK-TIE "PRODUCT CATALOG" (FALL 2021)
- ALL CONNECTORS TO BE INSTALLED PER MANUFACTURER'S SPECIFICATIONS
- ANY CONNECTORS NOT SPECIFIED IN TABLE ABOVE, SHALL BE INSTALLED PER THE MANUFACTURER'S SPECIFICATIONS
- POSITIVE PLACEMENT GUN NAILS W/ EQUAL DIAMETER & MIN 2 1/2" LONG MAY BE USED ILO COMMON NAILS ON CS18 STRAPS, MSTA STRAPS, AND ABU POST BASE ANCHORS
- PLAN SPECIFIED CONNECTORS MAY BE SUBSTITUTED W/ EQUAL OR GREATER ALTERNATIVE AS DETERMINED BY PRODUCT MANUFACTURER
- ALL POST-INSTALLED AND EMBED ANCHORS IN CONCRETE SHALL BE INSTALLED W/ SIMPSON SET-XP, AT-XP, QUICK-TIE QE-1, OR EQUIVALENT
- FASTENERS, CONNECTORS, AND ACCESSORIES IN CONTACT WITH PT WOOD SHALL BE HOT-DIPPED GALVANIZED STEEL OR STAINLESS STEEL IN ACCORDANCE WITH THE MANUFACTURER'S RECOMMENDATIONS
- IF FOR EXTERIOR USE OR WITH ACQ/CA/MCA TREATED WOOD, CONNECTORS & FASTENERS SHALL BE HOT-DIPPED GALVANIZED, G-185 (Z-MAX), OR STAINLESS STEEL

SHEET INDEX

S0.0	GENERAL NOTES
S0.1	PILE LAYOUT
S0.2	FOUNDATION PLAN
SD.0	FOUNDATION DETAILS
S1.0	1ST LEVEL FRAMING
S1.1	1ST LEVEL ROOF/FLOOR
S2.0	2ND LEVEL FRAMING
S2.1	2ND LEVEL ROOF
SD.1	DETAILS
SD.2	DETAILS

ABBREVIATIONS

ACI	AMERICAN CONCRETE INSTITUTE
ADDT	ADDITIONAL
ANSI	AMERICAN NATIONAL STANDARDS INSTITUTE
APA	THE ENGINEERED WOOD ASSOCIATION
ARCH	ARCHITECTURAL DRAWINGS
ASCE	AMERICAN SOCIETY OF CIVIL ENGINEERS
ASD	ALLOWABLE STRESS DESIGN
ASTM	AMERICAN SOCIETY FOR TESTING AND MATERIALS
ATR	ALL-THREAD ROD
AWPA	AMERICAN WOOD PROTECTION ASSOCIATION
BC	BOTTOM CHORD
BCSI	BUILDING COMPONENT SAFETY INFORMATION
BRG	BEARING
C&C	COMPONENTS & CLADDING
CLG	CEILING
CONC	CONCRETE
C _d	LOAD DURATION FACTOR
CONT	CONTINUOUS
CONV	CONVENTIONAL
CMU	CONCRETE MASONRY UNIT
DBL	DOUBLE
DIAG	DIAGONAL
DL	DEAD LOAD
DOC	DEPARTMENT OF COMMERCE
EOR	ENGINEER OF RECORD
EW	EACH WAY
EWP	ENGINEERED WOOD PRODUCT
f _c	CONCRETE COMPRESSIVE STRENGTH
FBC	FLORIDA BUILDING CODE
FDN	FOUNDATION
FFE	FINISHED FLOOR ELEVATION
f _m	MASONRY COMPRESSIVE STRENGTH
FRC	FLORIDA RESIDENTIAL CODE
FT	FEET
FTG	FOOTING
GC	INTERNAL PRESSURE COEFFICIENT
HDR	HEADER
HGT	HEIGHT
ILO	IN LIEU OF
ksi	KIPS PER SQUARE INCH
LL	LIVE LOAD
LSL	LAMINATED STRAND LUMBER (1.55E- 1 3/4" WIDE PLIES UNO)
LVL	LAMINATED VENEER LUMBER (2.0E- 1 3/4" WIDE PLIES UNO)
MAX	MAXIMUM
MIN	MINIMUM
NDS	NATIONAL DESIGN SPECIFICATION
No.	NUMBER
OC	ON CENTER
OSB	ORIENTED STRAND BOARD
PERP	PERPENDICULAR
PLT	PLATE
psf	POUNDS PER SQUARE FOOT
psi	POUNDS PER SQUARE INCH
PT	PRESSURE TREATED
REINF	REINFORCEMENT
REQ	REQUIRED
RSRS	ROOF SHEATHING RING SHANK
SBCA	STRUCTURAL BUILDING COMPONENTS ASSOCIATION
SEI	STRUCTURAL ENGINEERING INSTITUTE
SF	SQUARE FEET (AREA)
SIM	SIMILAR TO DETAIL/CALLOUT
SPF	SPRUCE PINE FIR
SW	SHEARWALL
SYP	SOUTHERN YELLOW PINE
TC	TOP CHORD
TL	TOTAL LOAD
TMS	THE MASONRY SOCIETY
TOP	TOP OF PLATE
TOM	TOP OF MASONRY
TPI	TRUSS PLATE INSTITUTE
TYP	TYPICAL
ULT	ULTIMATE
UNO	UNLESS NOTED OTHERWISE
W/	WITH
W/O	WITHOUT
WSP	WOOD STRUCTURAL PANEL
WWF	WELDED WIRE FABRIC

A PLUS HOME
IMPROVEMENT

907 N. OCEAN SHORE BLVD
FLAGLER BEACH, FL 32136
FLAGLER COUNTY

PROJECT NUMBER
21-0759

SHEET NUMBER
S0.0

SHEET NAME

GENERAL
NOTES

REVISIONS

DATE DESCRIPTION

DESIGNED
BDP

REVIEWED
AKR

Russell
Rowland
13241 BARTRAM PARK BLVD #601
JACKSONVILLE, FL 32256
P 904-503-3283 RUSSROW.COM
C.A. No. 32755



A PLUS HOME
IMPROVEMENT

907 N. OCEAN SHORE BLVD
FLAGLER BEACH, FL 32136
FLAGLER COUNTY

PROJECT NUMBER
21-0759
SHEET NUMBER
S0.1
SHEET NAME
PILE
LAYOUT
REVISIONS

DATE	DESCRIPTION
DESIGNED	BDP
REVIEWED	AKR

Russell Rowland
13241 BARTRAM PARK BLVD #601
JACKSONVILLE, FL 32256
P 904-503-3283 RUSSROW.COM
C.A. No. 32756

FOUNDATION NOTES:

SEE CONCRETE AND SOIL GENERAL NOTES SHEET S0.0 FOR ALL ADDITIONAL SPECIFICATIONS. SEE SECTIONS ON SHEET S0.0 FOR FULL FOUNDATION SECTIONS

AUGER CAST PILES

1. MINIMUM COMPRESSIVE STRENGTH $f_{cu} = 5,000 \text{ psi}$ @ 28 DAYS
2. MINIMUM DIAMETER 14" (SEE DETAIL A BELOW)
3. REINFORCED W/:
 - a. (6) No.5 VERTICALS EVENLY SPACED - MIN 3" COVER W/ STD HOOK INTO GRADE BEAMS, TYP
 - b. No.3 CIRCULAR TIES AT MAX 12" OC - TIES TO HAVE MIN 6" LAP W/ STD. HOOK AT EACH END
4. REINF SHALL BE MIN GRADE 40 AND LAPPED AS FOLLOWS:
 - a. No.4 (48) BAR DIAMETERS MIN 24" LAP
 - b. No.5 (48) BAR DIAMETERS MIN 30" LAP


GRADE BEAMS

5. MINIMUM COMPRESSIVE STRENGTH $f_{cu} = 3,000 \text{ psi}$ @ 28 DAYS
6. SEE FOUNDATION DETAILS FOR BEAM THICKNESS, WIDTH AND REINF REQUIREMENTS & TYP DETAILS B & C THIS SHEET & SHEET S0.0
7. REINF SHALL BE MIN GRADE 40 AND LAPPED AS FOLLOWS:
 - a. No.5 (48) BAR DIAMETERS MIN 30" LAP
 - b. No.6 (48) BAR DIAMETERS MIN 36" LAP
8. PROVIDE BENT BARS AT ALL CORNERS TO MATCH CORNER ANGLE, CORNER BARS SHALL EXTEND MIN 25" EACH SIDE
9. SEE SHEET S0.2 FOR ALL MASONRY WALL & PIER REINFORCEMENT REQUIREMENTS. PIER VERTICAL DOWELS TO BE INSTALLED DURING GRADE BEAM POUR.
10. ALL VERTICAL DOWELS TO HAVE STANDARD HOOK AND TIE INTO GRADE BEAM REINF
11. ALL VERTICAL DOWELS SHALL EXTEND MIN 25" OUT OF GRADE BEAM TO LAP W/ PIER VERTICAL REINF


DEEP FOUNDATION DESIGN PER ASCE
24-14 "FLOOD RESISTANT DESIGN AND
CONSTRUCTION"

ALL ELEVATIONS SHOWN
ARE NAVD - UNO ON PLAN


NOTE: FOUNDATION DESIGNED PER GEOTECHNICAL
REPORT BY FLORIDA TESTING & ENGINEERING, INC
DATED 11/14/2022
MAX ASSUMED PILE CAPACITY = 40 TONS

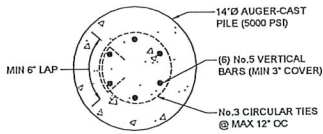


A AUGER-CAST PILE DETAIL

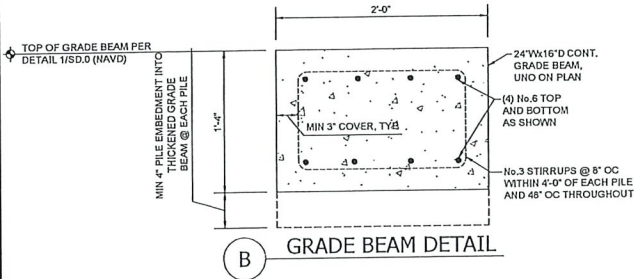


B GRADE BEAM DETAIL

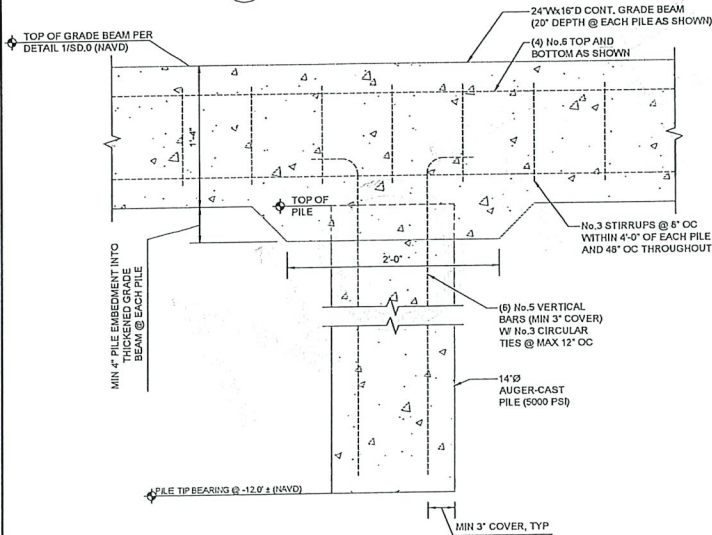


C GRADE BEAM & PILE DETAIL

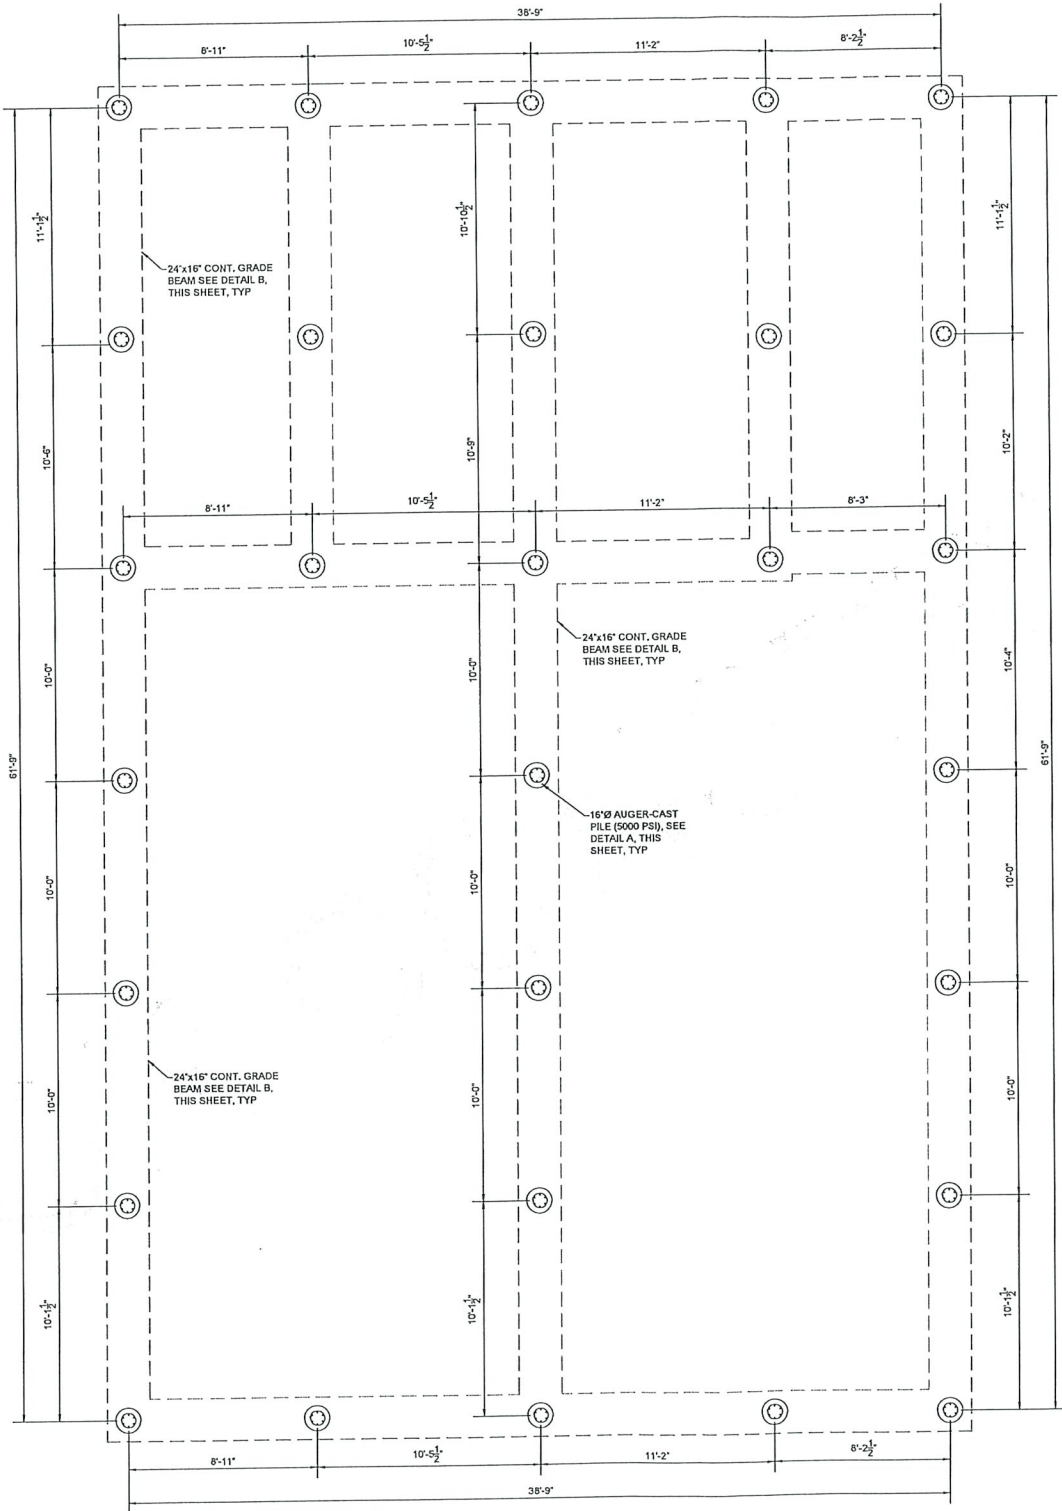


0.1 PILE LAYOUT
Scale: 1/4" = 1'-0"

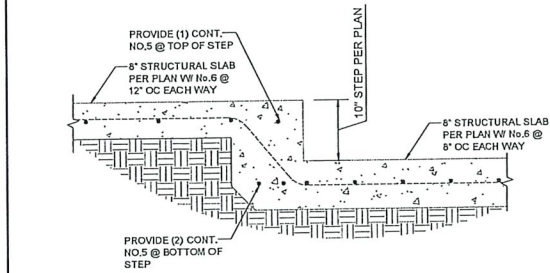


4 STEP IN STRUCTURAL SLAB @ ELEVATOR PIT

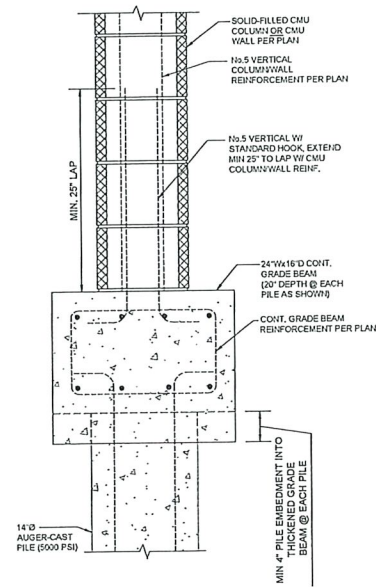


5 TYPICAL GRADE BEAM @ COLUMN/FOUNDATION WALL DETAIL

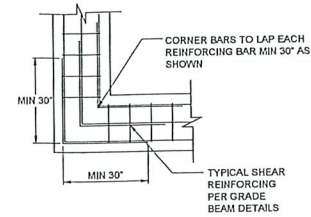


TYPICAL REINFORCING AT CORNERS
PLAN VIEW DETAIL

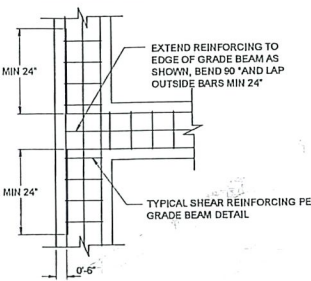


REINFORCING AT INTERSECTING BEAMS
PLAN VIEW DETAIL

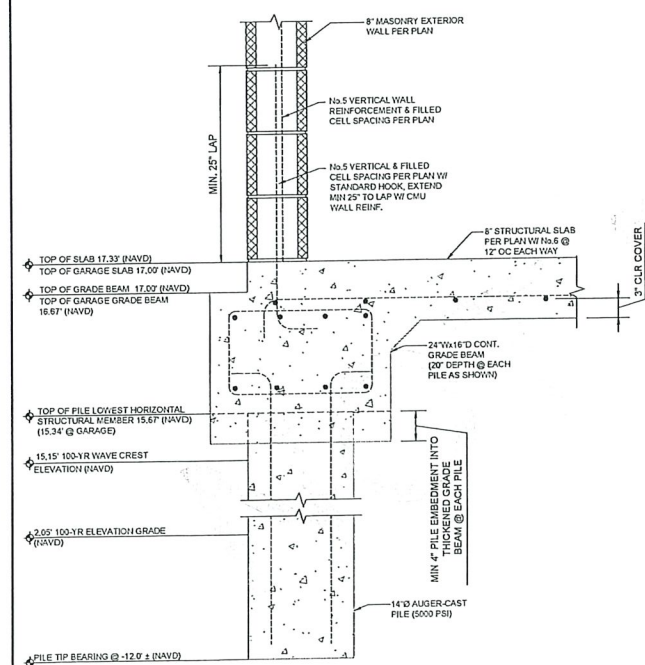

1 TYPICAL EXTERIOR WALL SECTION @ GARAGE (MULTI-STORY)

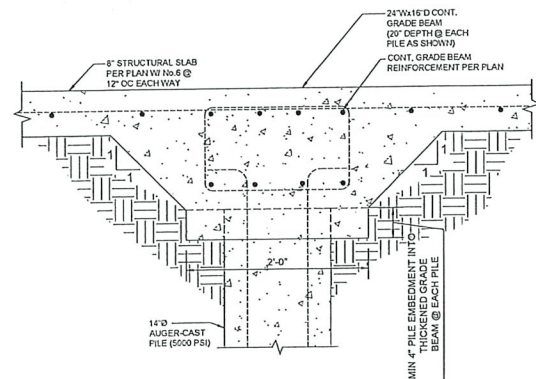

2 TYPICAL INTERIOR GRADE BEAM & PILE SECTION

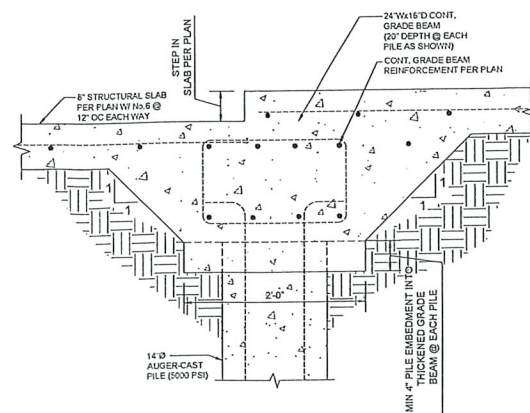

3 TYPICAL INTERIOR GRADE BEAM & PILE SECTION W/ SLAB STEP

A PLUS HOME IMPROVEMENT

907 N. OCEAN SHORE BLVD
FLAGLER BEACH, FL 32136
FLAGLER COUNTY

PROJECT NUMBER
21-0759

SHEET NUMBER
SD.0

SHEET NAME
FOUNDATION
DETAILS

REVISIONS

DATE	DESCRIPTION

DESIGNED
BDP
REVIEWED
AKR

Russell Rowland
13241 BARTRAM PARK BLVD #601
JACKSONVILLE, FL 32258
P 904-503-3283 RUSSROW.COM
C.A. No. 32756



Diagram illustrating the reinforcement details for a slab section, labeled 8F28-1B/1T.

Legend:

- Three horizontal lines: HDR/BEAM
- Line with a dot: LINTEL WIDTH (INCHES)
- Line with a cross: F= FILLED, R= RECESSED
- Line with a triangle: LINTEL DEPTH (INCHES)
- Line with a square: No. OF BOTTOM No. 5 BARS
- Line with a circle: No. OF TOP No. 5 BARS

Note: A square symbol represents No. 5 VERTICAL REINF. & FILLED CELL.

907 N. OCEAN SHORE BLVD
FLAGLER BEACH, FL 32136
FLAGLER COUNTY

REVISIONS	
DATE	DESCRIPTION


REVIEWED AKR



**Russell
Rowland**

13241 BARTRAM PARK BLVD #601
JACKSONVILLE, FL 32258
P 904-503-3383 RUSSELL@ROW.COM
C.A. No. 32756

11-21-2022

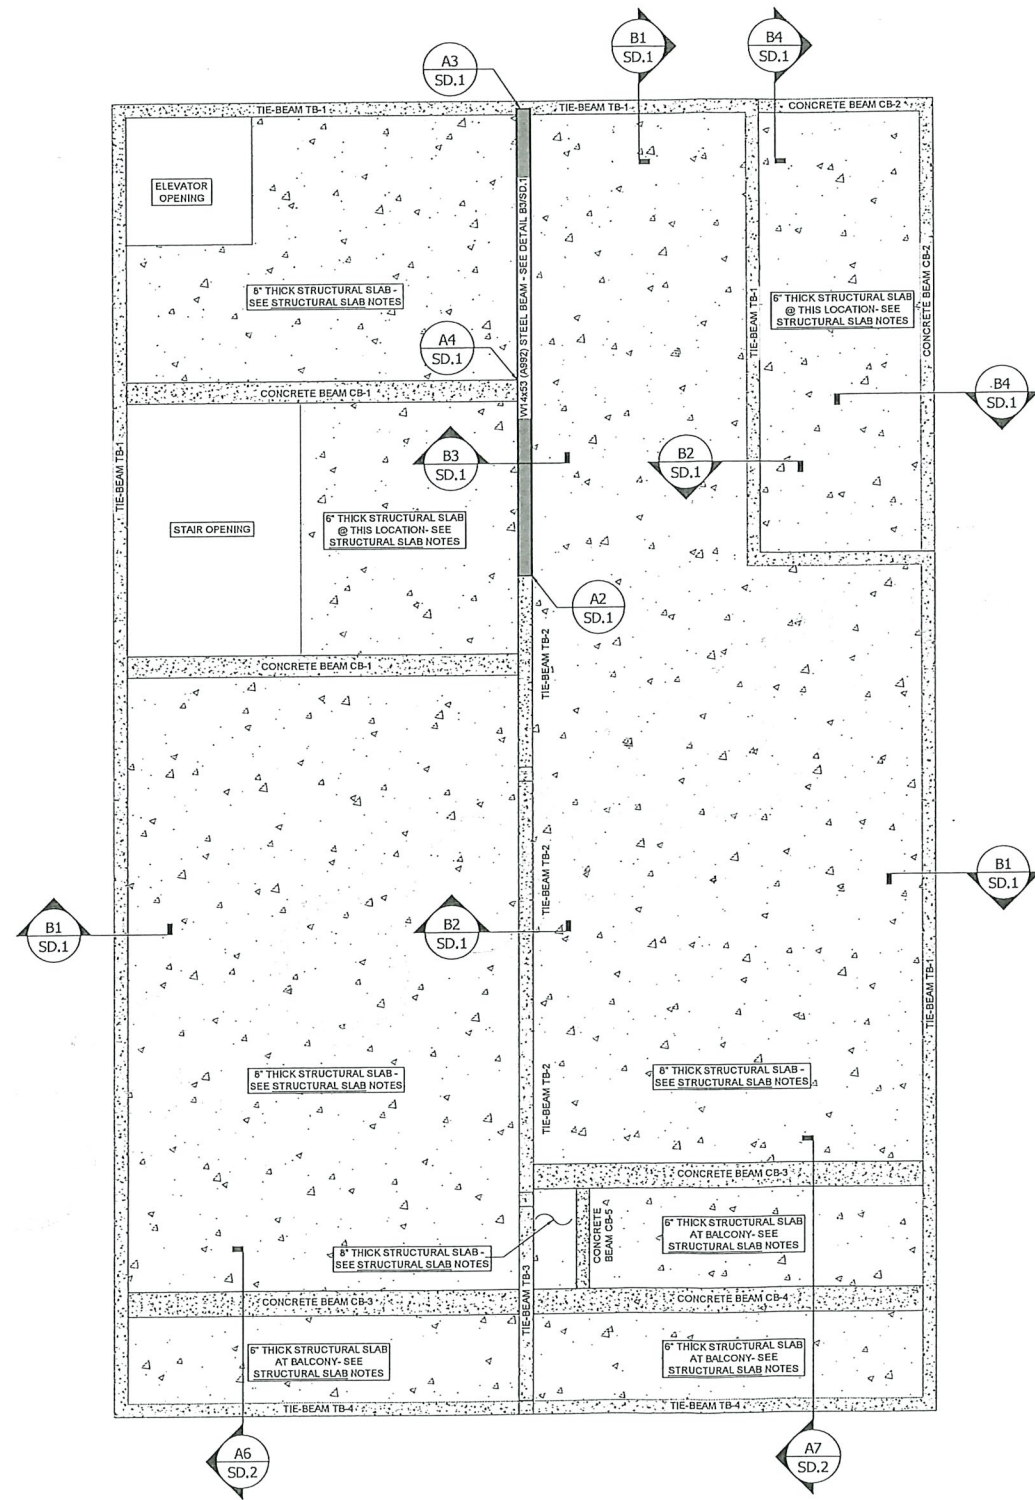

1.1 1ST LEVEL FLOOR PLAN
Scale: 1/4"=1'-0"

STRUCTURAL SLAB NOTES:


- SEE CONCRETE AND GENERAL NOTES SHEET S0.0 FOR ALL ADDITIONAL SPECIFICATIONS.
- STRUCTURAL SLAB**
- 1. MINIMUM COMPRESSIVE STRENGTH f'_{ci} = 3,000psi AT 28 DAYS
 - 2. MINIMUM THICKNESS 8" (UNO ON PLAN)
 - 3. REINFORCED W/ No.6 BARS @ 12" OC EACH WAY LOCATED IN BOTTOM PORTION OF SLAB W/ MIN 1/2" COVER. SEE PLAN
 - 4. STEEL REINFORCEMENT FOR DECK & CONCRETE BEAMS TO HAVE A MINIMUM YIELD STRENGTH OF 60,000 psi (GRADE 60)
 - 5. SEE DETAILS B1, B2, & B4 FOR ALL ADDITIONAL STRUCTURAL SLAB REINF. SPECIFICATIONS

CONCRETE NOTES:

- CONCRETE BEAMS**
- 1. SEE BEAM SCHEDULES ON PLAN FOR SIZE AND REINFORCEMENT REQUIREMENTS
 - 2. ALL REINFORCEMENT TO BE MIN 60,000 psi STEEL (GRADE 60)
 - 3. ALL REINFORCEMENT SHALL HAVE MIN 30" LAP, WHERE APPLICABLE
 - 4. PROVIDE (2) No.5 W STD. HOOK INTO ALL SUPPORTING MEMBERS
 - 5. PROVIDE BENT BARS AT ALL CORNERS & INTERSECTIONS TO MATCH CORNER ANGLE. CORNER BARS SHALL EXTEND MIN 24" EACH SIDE
 - 6. WHERE BEAMS SUPPORT STRUCTURAL SLABS, OVERALL BEAM DEPTH TO BE INCLUSIVE OF MINIMUM SLAB DEPTH

CONCRETE BEAM SCHEDULE

BEAM #	CONC. BEAM SIZE	TOP AND BOTTOM BARS	SHEAR REINF. (IF REQ'D)	CLEAR COVER
TB-1	8"wx 14"d	(2) #5 TOP (2) #5 BOTTOM	N/A	1 1/2"
TB-2	8"wx 16"d	(2) #5 TOP (4) #5 BOTTOM - (2) ROWS	#3 STIRRUPS @ MAX 8" OC SPACING	1 1/2"
TB-3	8"wx 24"d	(2) #5 TOP (4) #5 BOTTOM - (2) ROWS	#3 STIRRUPS @ MAX 8" OC SPACING	1 1/2"
TB-4	8"wx 12"d	(2) #5 TOP (2) #5 BOTTOM	N/A	1 1/2"
CB-1	12"wx 12"d	(2) #5 TOP (4) #5 BOTTOM - (2) ROWS	#3 STIRRUPS @ MAX 12" OC SPACING	1 1/2"
CB-2	10"wx 22"d	(2) #5 TOP (6) #6 BOTTOM - (2) ROWS	#3 STIRRUPS @ MAX 8" OC SPACING	3"
CB-3	14"wx 14"d	(2) #5 TOP (4) #6 BOTTOM	#3 STIRRUPS @ MAX 12" OC SPACING	1 1/2"
CB-4	14"wx 12"d	(2) #5 TOP (4) #6 BOTTOM	#3 STIRRUPS @ MAX 12" OC SPACING	1 1/2"
CB-5	8"wx 14"d	(2) #5 TOP (2) #5 BOTTOM	#3 STIRRUPS @ MAX 12" OC SPACING	1 1/2"

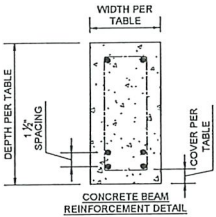

A PLUS HOME
IMPROVEMENT

907 N. OCEAN SHORE BLVD
FLAGLER BEACH, FL 32136
FLAGLER COUNTY

PROJECT NUMBER
21-0759

SHEET NUMBER
S1.1

SHEET NAME
1st LEVEL
FLOOR

REVISIONS

DATE	DESCRIPTION
------	-------------


DESIGNED
BDP

REVIEWED
AKR




13241 BARTRAM PARK BLVD #601
JACKSONVILLE, FL 32256
P 904-503-3283 RUSSELLROW.COM
C.A. No. 32796




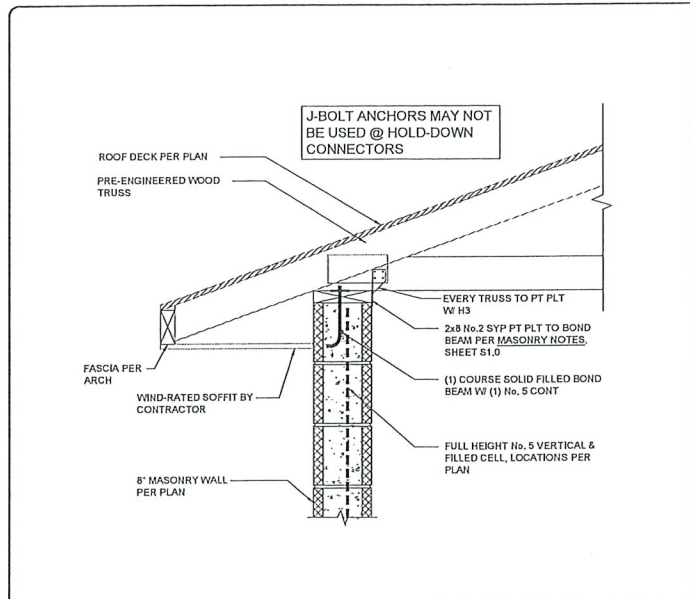


C1 TYPICAL EXTERIOR ROOF-TO-MASONRY WALL

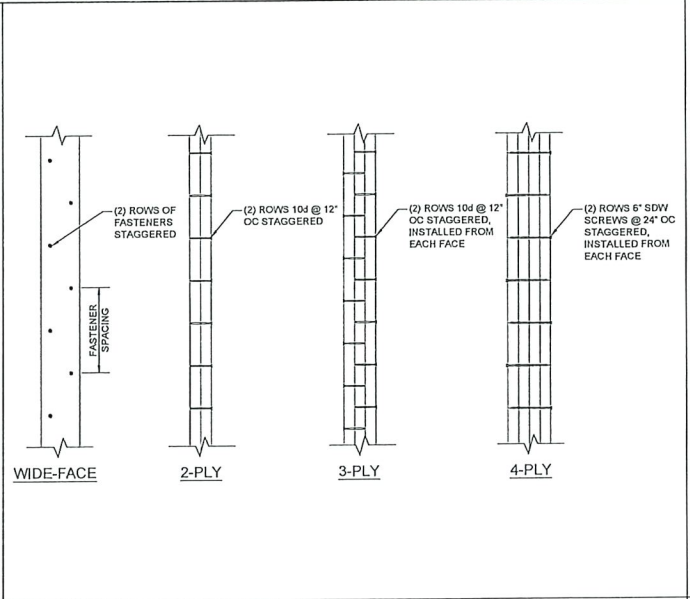


C2 MULTI-PLY STUD CONNECTION

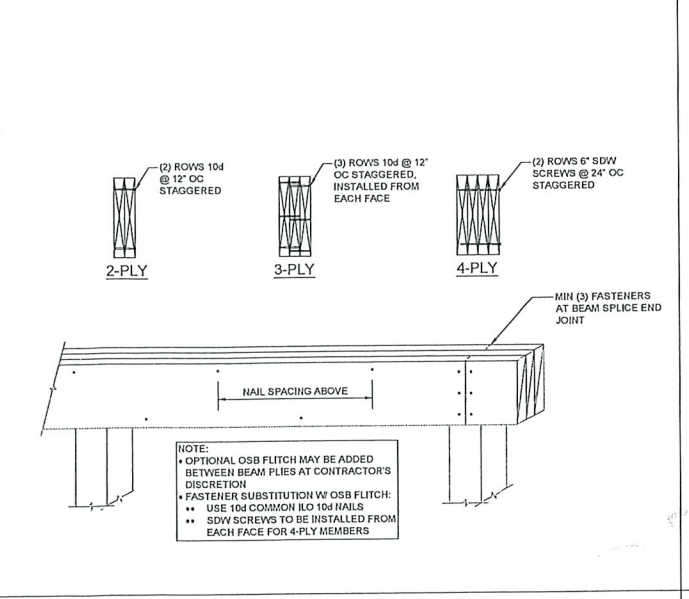


C3 MULTI-PLY BEAM/HDR CONNECTION (TOP-LOADED ONLY)

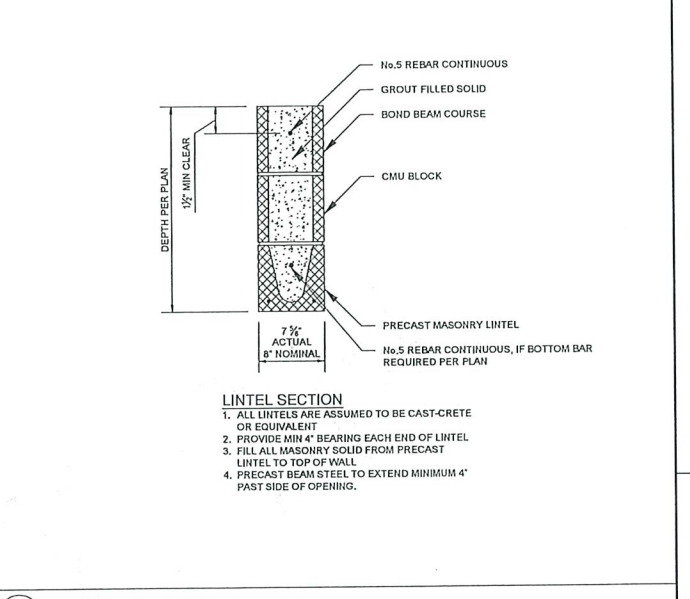


C4 PRE-CAST LINTEL

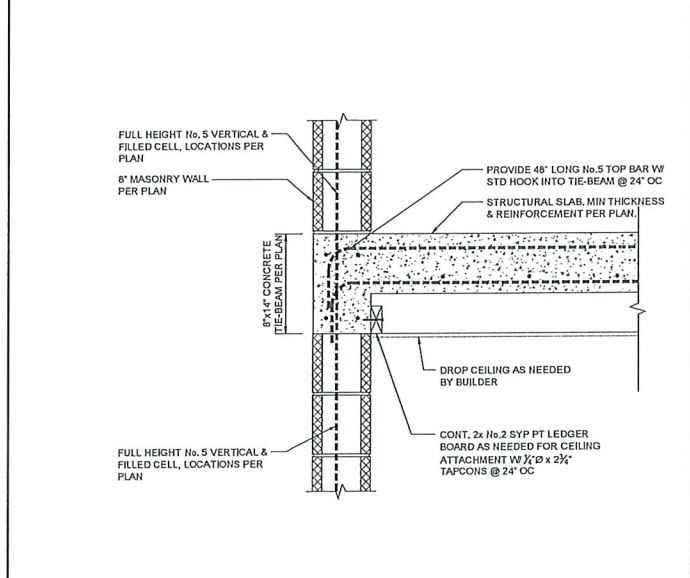


B1 TYPICAL EXTERIOR WALL TO STRUCTURAL SLAB DETAIL

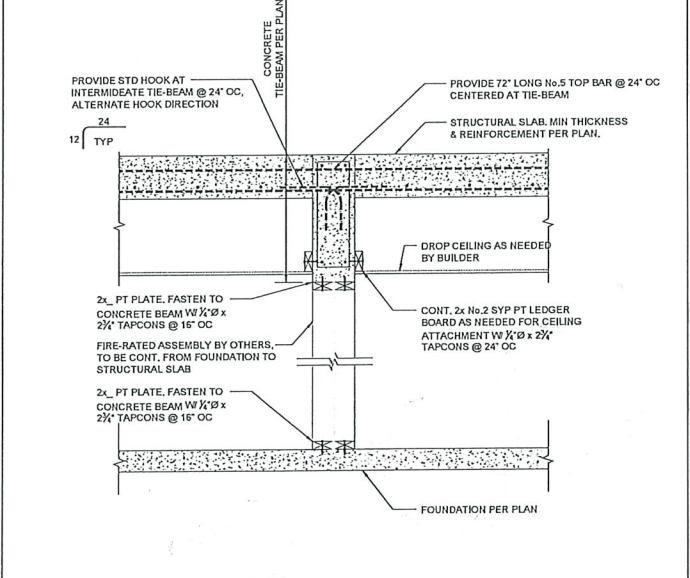


B2 INTERIOR TIE-BEAM DETAIL

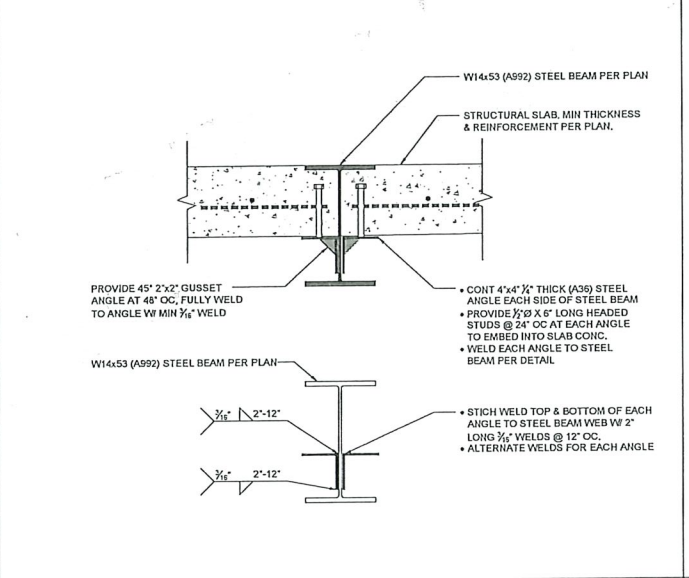


B3 STRUCTURAL SLAB TO STEEL BEAM DETAIL

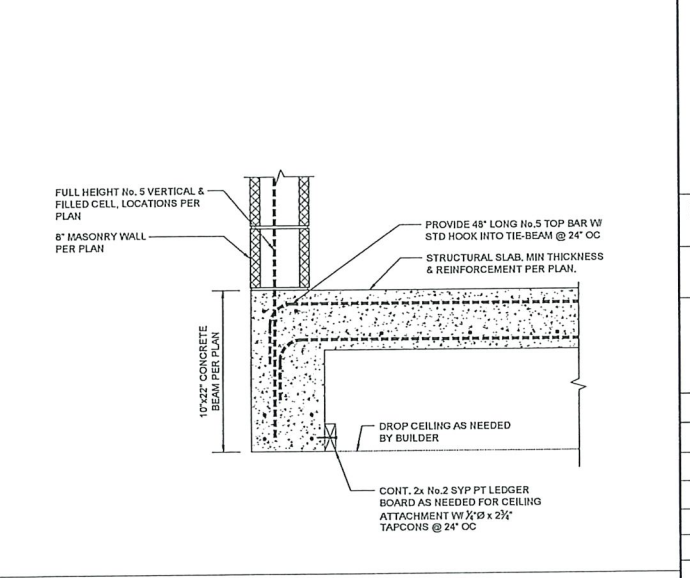


B4 TYPICAL EXTERIOR WALL TO STRUCTURAL SLAB DETAIL

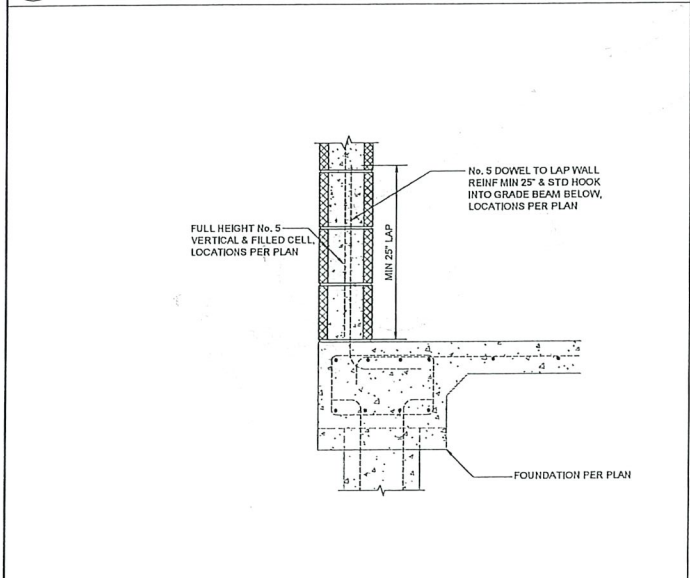


A1 TYPICAL WALL FOOTING- MONOLITHIC (CMU)

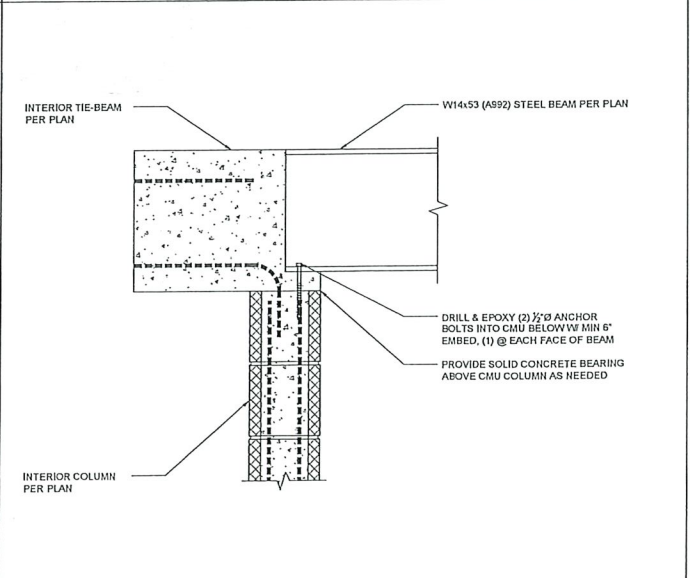

A2 STEEL BEAM TO INTERIOR COLUMN DETAIL

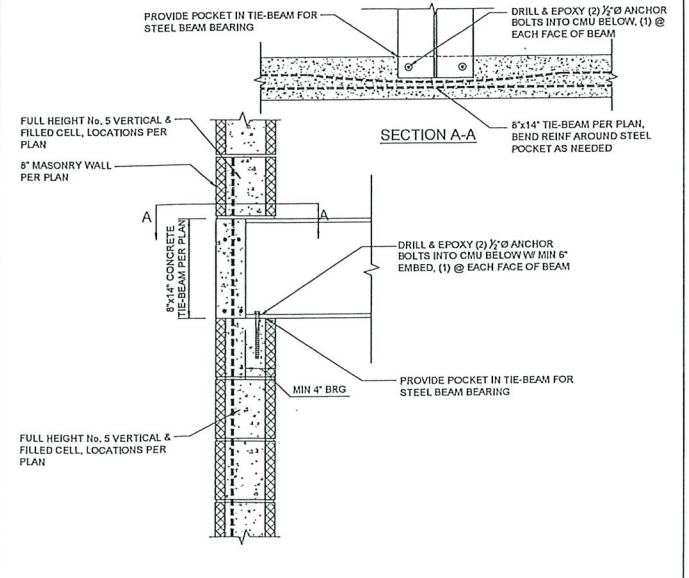

A3 STEEL BEAM TO EXTERIOR WALL DETAIL

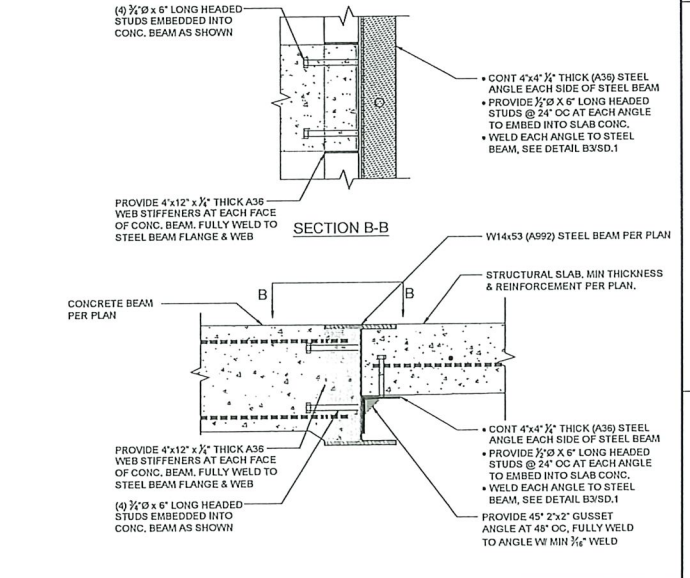

A4 CONCRETE BEAM TO STEEL BEAM CONNECTION

A PLUS HOME IMPROVEMENT


907 N. OCEAN SHORE BLVD
FLAGLER BEACH, FL 32136
FLAGLER COUNTY

PROJECT NUMBER
21-0759
SHEET NUMBER
SD.1
SHEET NAME
DETAILS


REVISIONS	
DATE	DESCRIPTION

DESIGNED
BDP
REVIEWED
AKR


Russell Rowland
13241 BARTRAM PARK BLVD #601
JACKSONVILLE, FL 32256
P 904-503-3283 RUSSROW.COM
C.A. No. 32756

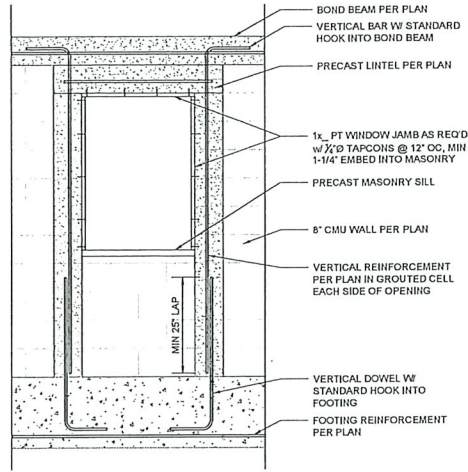


C5 CMU WINDOW ELEVATION

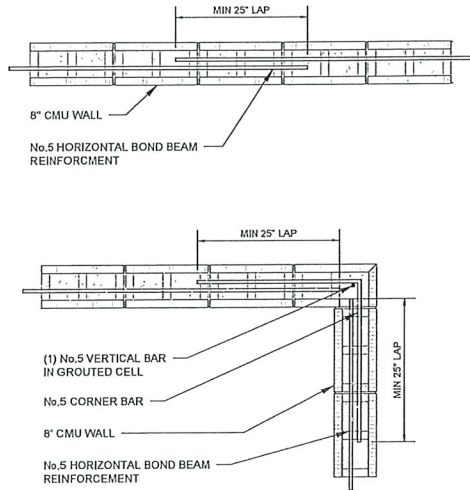


B5 MASONRY REINFORCEMENT LAP DETAILS

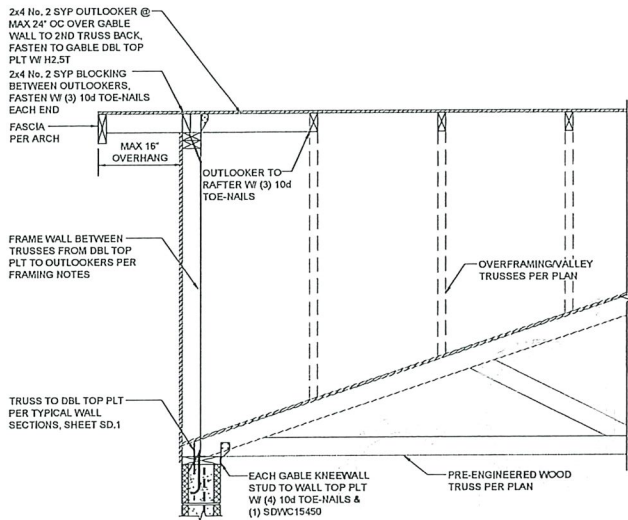


B6 OVERFRAMED GABLE END

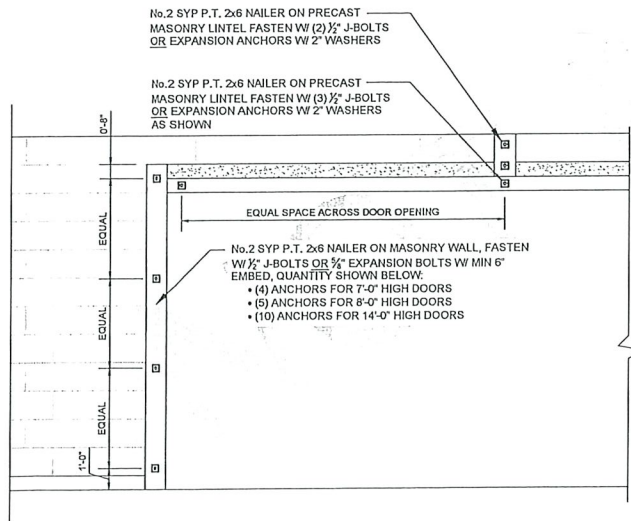

A5 GARAGE DOOR BUCK ON MASONRY WALL

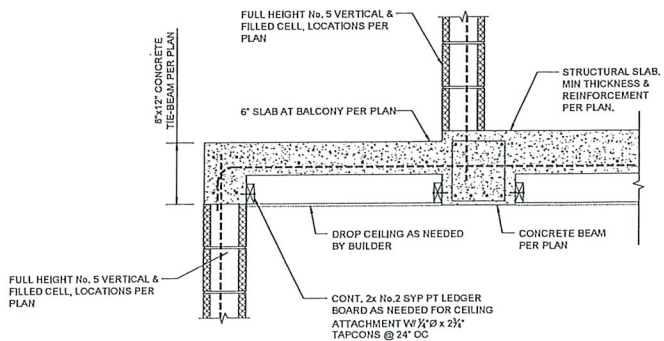

A6 BALCONY DETAIL

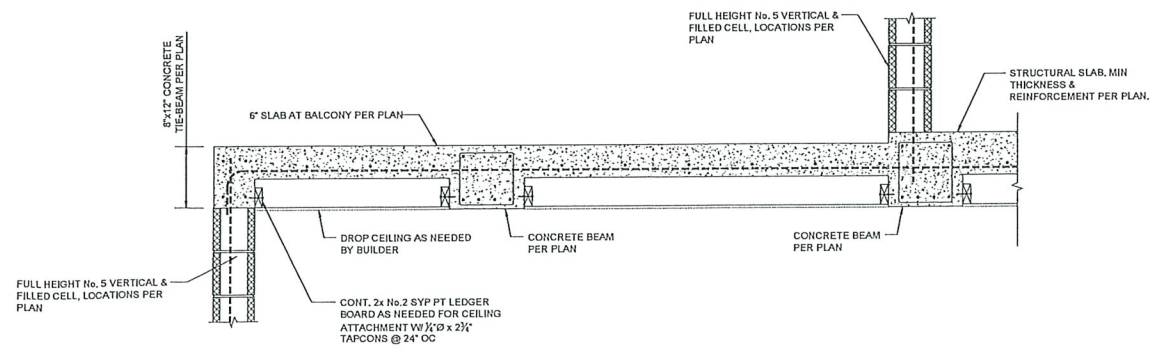

A7 BALCONY DETAIL

A PLUS HOME IMPROVEMENT

907 N. OCEAN SHORE BLVD
FLAGLER BEACH, FL 32136
FLAGLER COUNTY

PROJECT NUMBER
21-0759

SHEET NUMBER
SD.2

SHEET NAME
DETAILS

REVISIONS

DATE	DESCRIPTION

DESIGNED
BDP

REVIEWED
AKR

Russell Rowland
13241 BARTRAM PARK BLVD #601
JACKSONVILLE, FL 32256
P 904-503-3283 RUSSROW.COM
C.A. No. 32756

PROPOSED - NON-CONFORMING MIXED-USE BLDG.
LDC ILLUSTRATION - 50'X100' INTERIOR LOT TEMPLATE

CURRENT BLDG. FOOTPRINT

MIXED-USE BLDG. DEVELOPMENT STANDARD:

PERMITTED BLDG. FOOTPRINT
CONFORMING:
MIXED-USE BLDG. DEVELOPMENT STANDARDS
BLDG. FOOTPRINT
30ft+/- X 45ft+/-

