
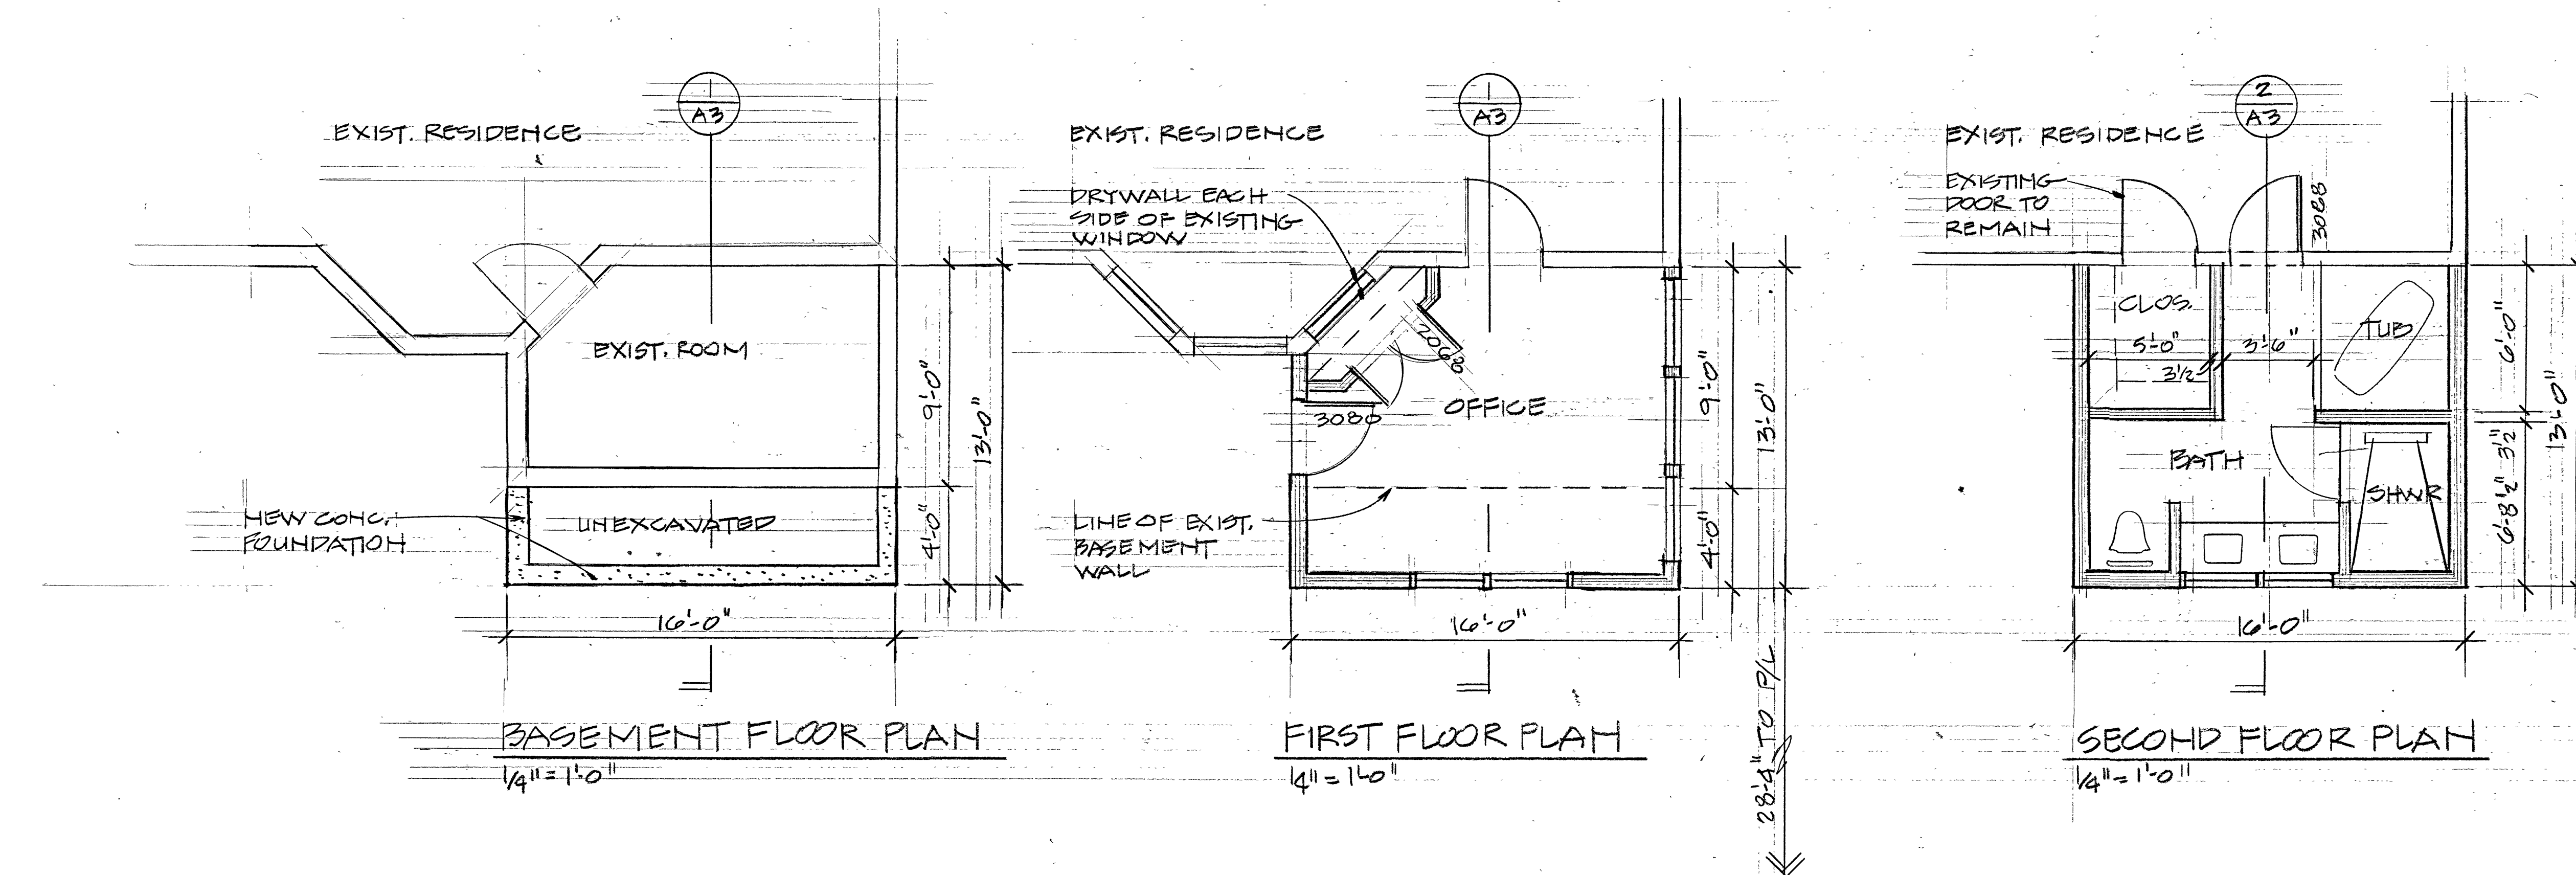


A
B
C
D
E
F
G
H

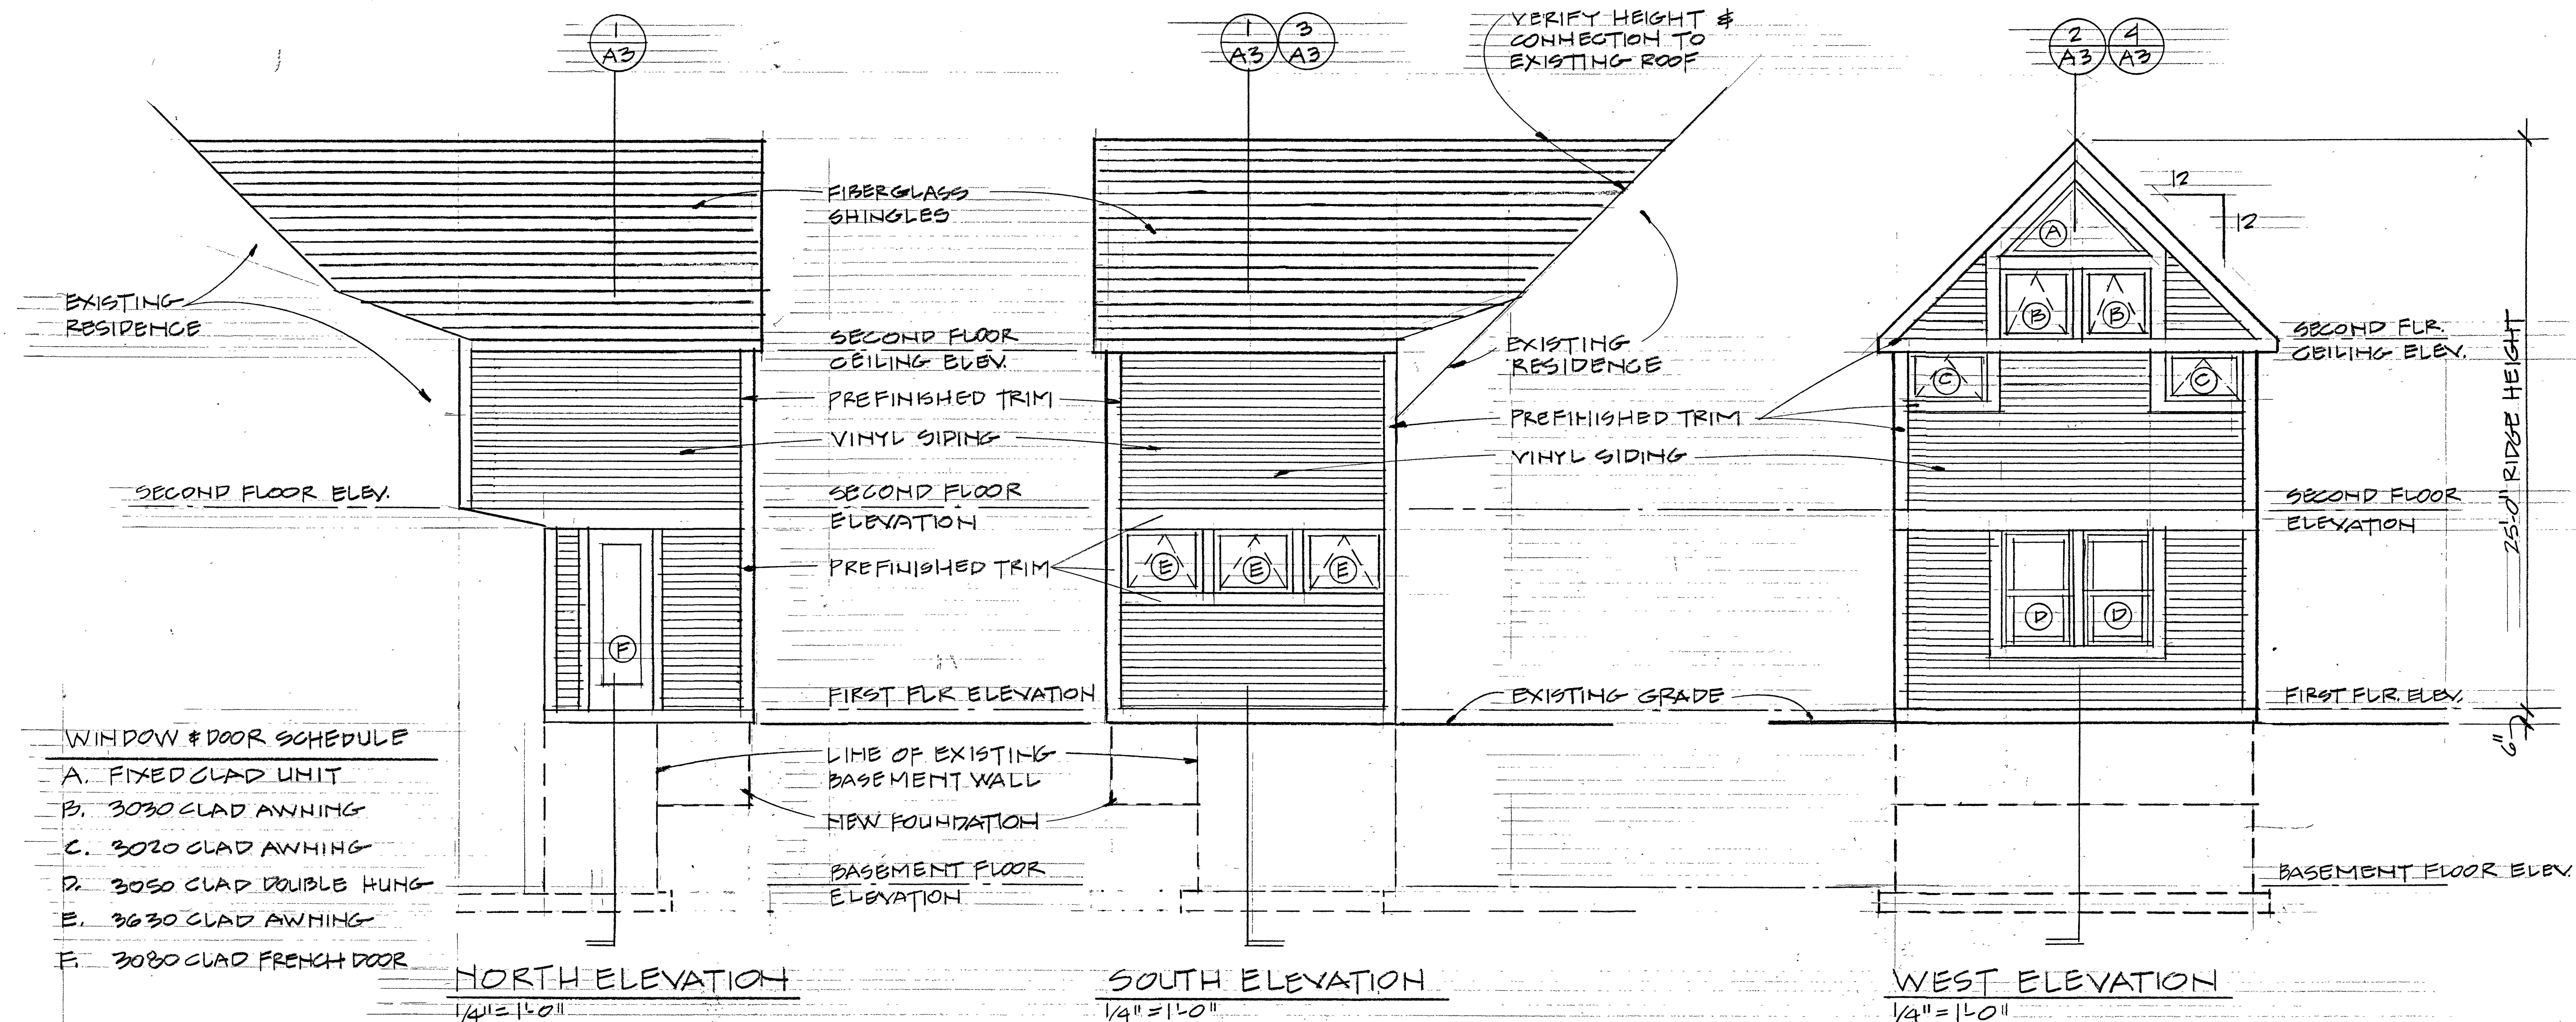

OAC

Owen Architects Collaborative, LLC
333 Touraine Grosse Pointe Farms, MI 48236
Tel (313)236-2595 Fax (313)882-5002
www.owen-architects-collab.com

Project
19961 HORTON CT.
ADDITION

Sheet
FLOOR PLANS
& ELEVATIONS

7/6/20 REVISIONS
3/31/20 PERMIT
PRICING

Drawn By WKO

Checked By

Approved By

Project no.

2001-1

Sheet no.

A2