





A-100

 


NEW WALLS

TOTAL STANDARD REQUIREMENT = 17 SPACES
50% EXISTING-BUILDING REQUIREMENT (ORDINANCE 50-5.3H) = **9 SPACES (8 TYP. SPACES + 1 ADA (VAN) SPACE)**

A-101

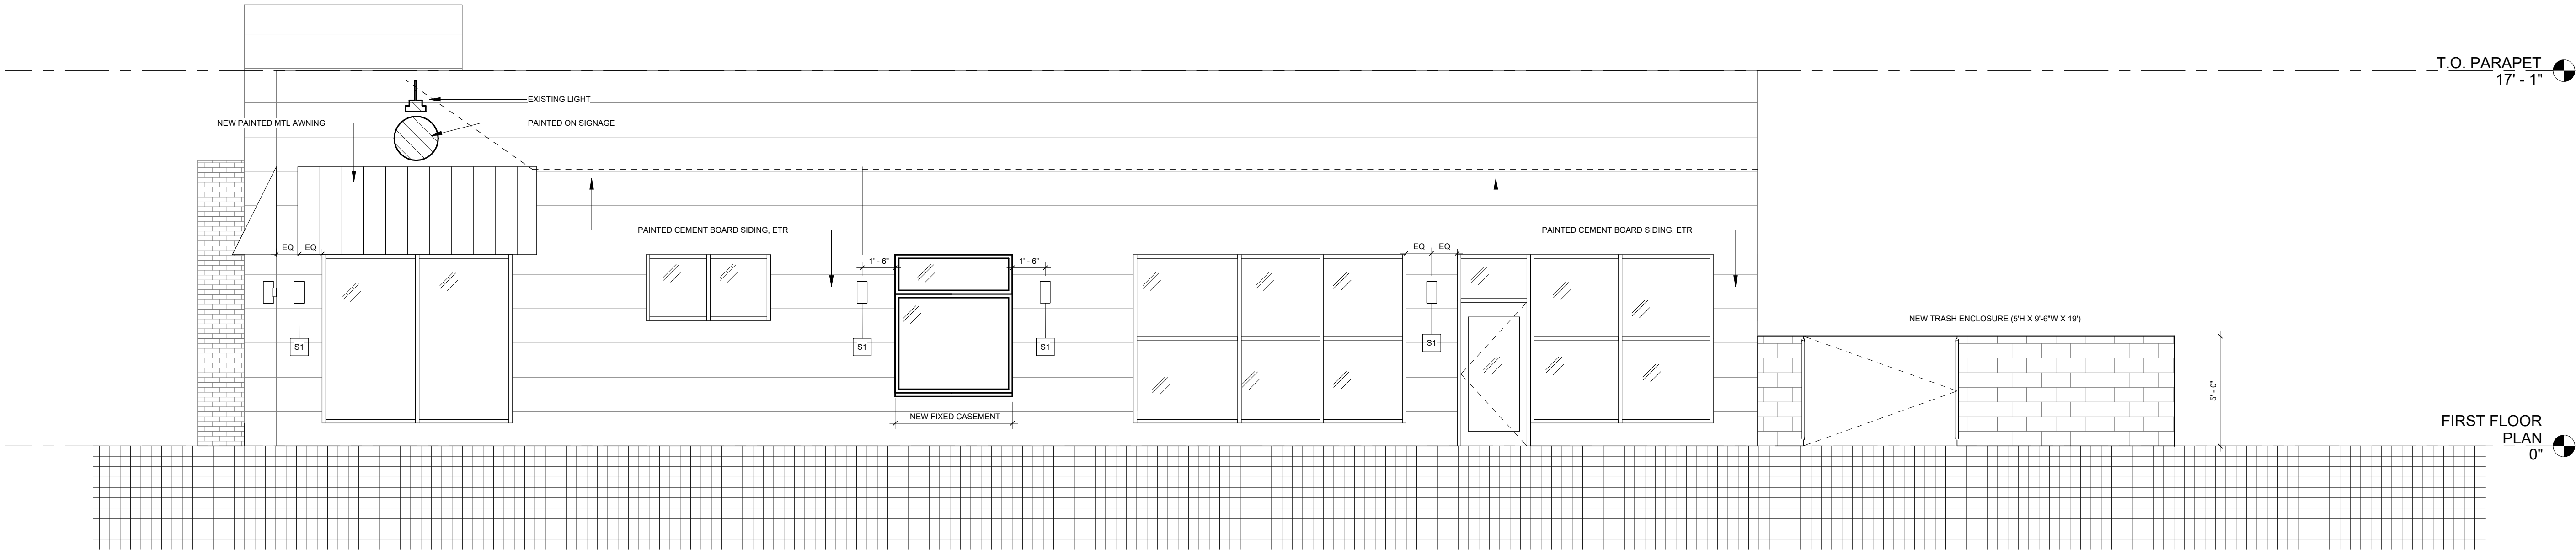

1 BUILDING ELEVATION - NORTH
1/4" = 1'-0"

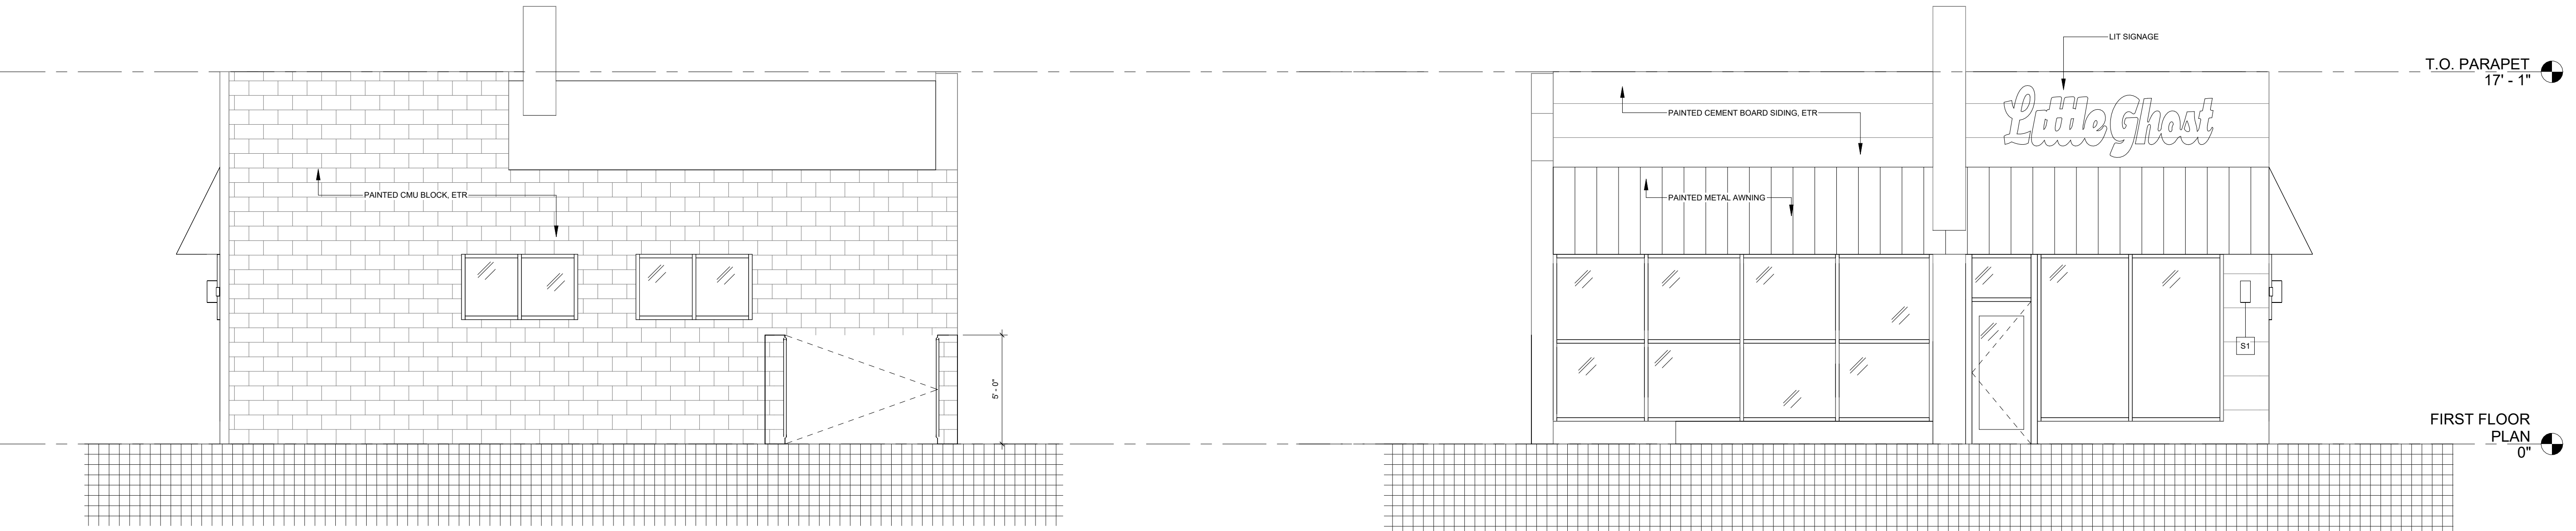

3 BUILDING ELEVATION - WEST
1/4" = 1'-0"

2 BUILDING ELEVATION - EAST
1/4" = 1'-0"

TEAM

DESIGN ARCHITECT
CHYDUK & CHMIJO
4656 17TH ST. UNIT 1
DETROIT, MI 48208

ARCHITECT OF RECORD
HADLA DESIGN ARCHITECTS
15244 MICHIGAN AVE
DEARBORN, MI 48126

MEP ENGINEER
HADLA DESIGN ARCHITECTS
15244 MICHIGAN AVE
DEARBORN, MI 48126


KITCHEN CONSULTANT
JS2 DESIGNS
217 PIERCE ST. SUITE 207
BIRMINGHAM, MI 48009

OWNER
FOUR MAN LADDER
22305 WOODWARD AVE, FERNDALE,
MI 48220

PROJECT

LITTLE GHOST
20567 MACK AVE
GROSSE POINTE WOODS,
MI 48236

SITE PLAN

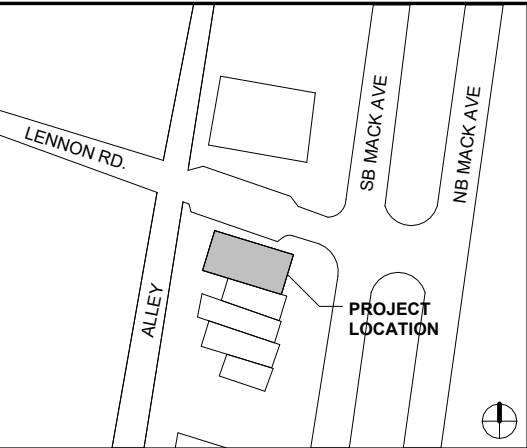

ISSUANCE

NO.	DATE	ISSUANCE

SEAL & SIGNATURE

DATE	09/06/24
PROJECT NO.	290204
DRAWN BY	CH/CJ
CHECKED BY	C
DOB NO.	

THESE DRAWINGS ARE INSTRUMENTS OF SERVICE
AND AS SUCH MAY NOT BE USED FOR OTHER
PROJECTS, FOR ADDITIONS TO THIS PROJECT OR
COMPLETION OF THIS PROJECT BY OTHERS.
COPYRIGHT © 2025 CHYDUK. ALL RIGHTS
RESERVED.

SHEET TITLE

ELEVATIONS

SHEET NUMBER

A-801



② CONCEPTUAL IMAGE OF EXTERIOR
MACK AVE
1/2" = 1'-0"



① CONCEPTUAL IMAGE OF EXTERIOR -
LENNON
1/2" = 1'-0"

TEAM

DESIGN ARCHITECT
CHYDUK & CHMIJO
4656 17TH ST. UNIT 1
DETROIT, MI 48208

ARCHITECT OF RECORD
HADLA DESIGN ARCHITECTS
15244 MICHIGAN AVE
DEARBORN, MI 48126

MEP ENGINEER
HADLA DESIGN ARCHITECTS
15244 MICHIGAN AVE
DEARBORN, MI 48126


KITCHEN CONSULTANT
JS2 DESIGNS
217 PIERCE ST. SUITE 207
BIRMINGHAM, MI 48009

OWNER
FOUR MAN LADDER
22305 WOODWARD AVE, FERNDALE,
MI 48220

PROJECT

LITTLE GHOST
20567 MACK AVE
GROSSE POINTE WOODS,
MI 48236

SITE PLAN

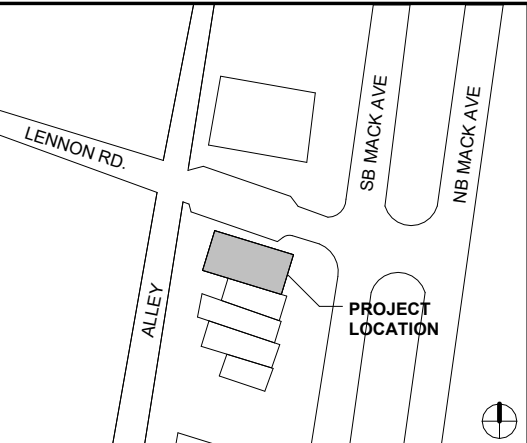

ISSUANCE

NO.	DATE	ISSUANCE

SEAL & SIGNATURE

DATE	09/16/26
PROJECT NO.	250304
DRAWN BY	CH/CJ
CHECKED BY	C
DOB NO.	

THESE DRAWINGS ARE INSTRUMENTS OF SERVICE
AND AS SUCH MAY NOT BE USED FOR OTHER
PROJECTS, FOR ADDITIONS TO THIS PROJECT OR
COMPLETION OF THIS PROJECT BY OTHERS.
COPYRIGHT © 2025 CHYDUK. ALL RIGHTS
RESERVED.

SHEET TITLE

EXTERIOR MATERIALS

SHEET NUMBER

A-802