



6 NORTH ELEVATION - SCHEMATIC DESIGN
SC101/ 1/8" = 1'-0"




7 EAST ELEVATION - SCHEMATIC DESIGN
SC101/ 1/8" = 1'-0"




4 SOUTH ELEVATION - SCHEMATIC DESIGN
SC101/ 1/8" = 1'-0"




5 WEST ELEVATION - SCHEMATIC DESIGN
SC101/ 1/8" = 1'-0"

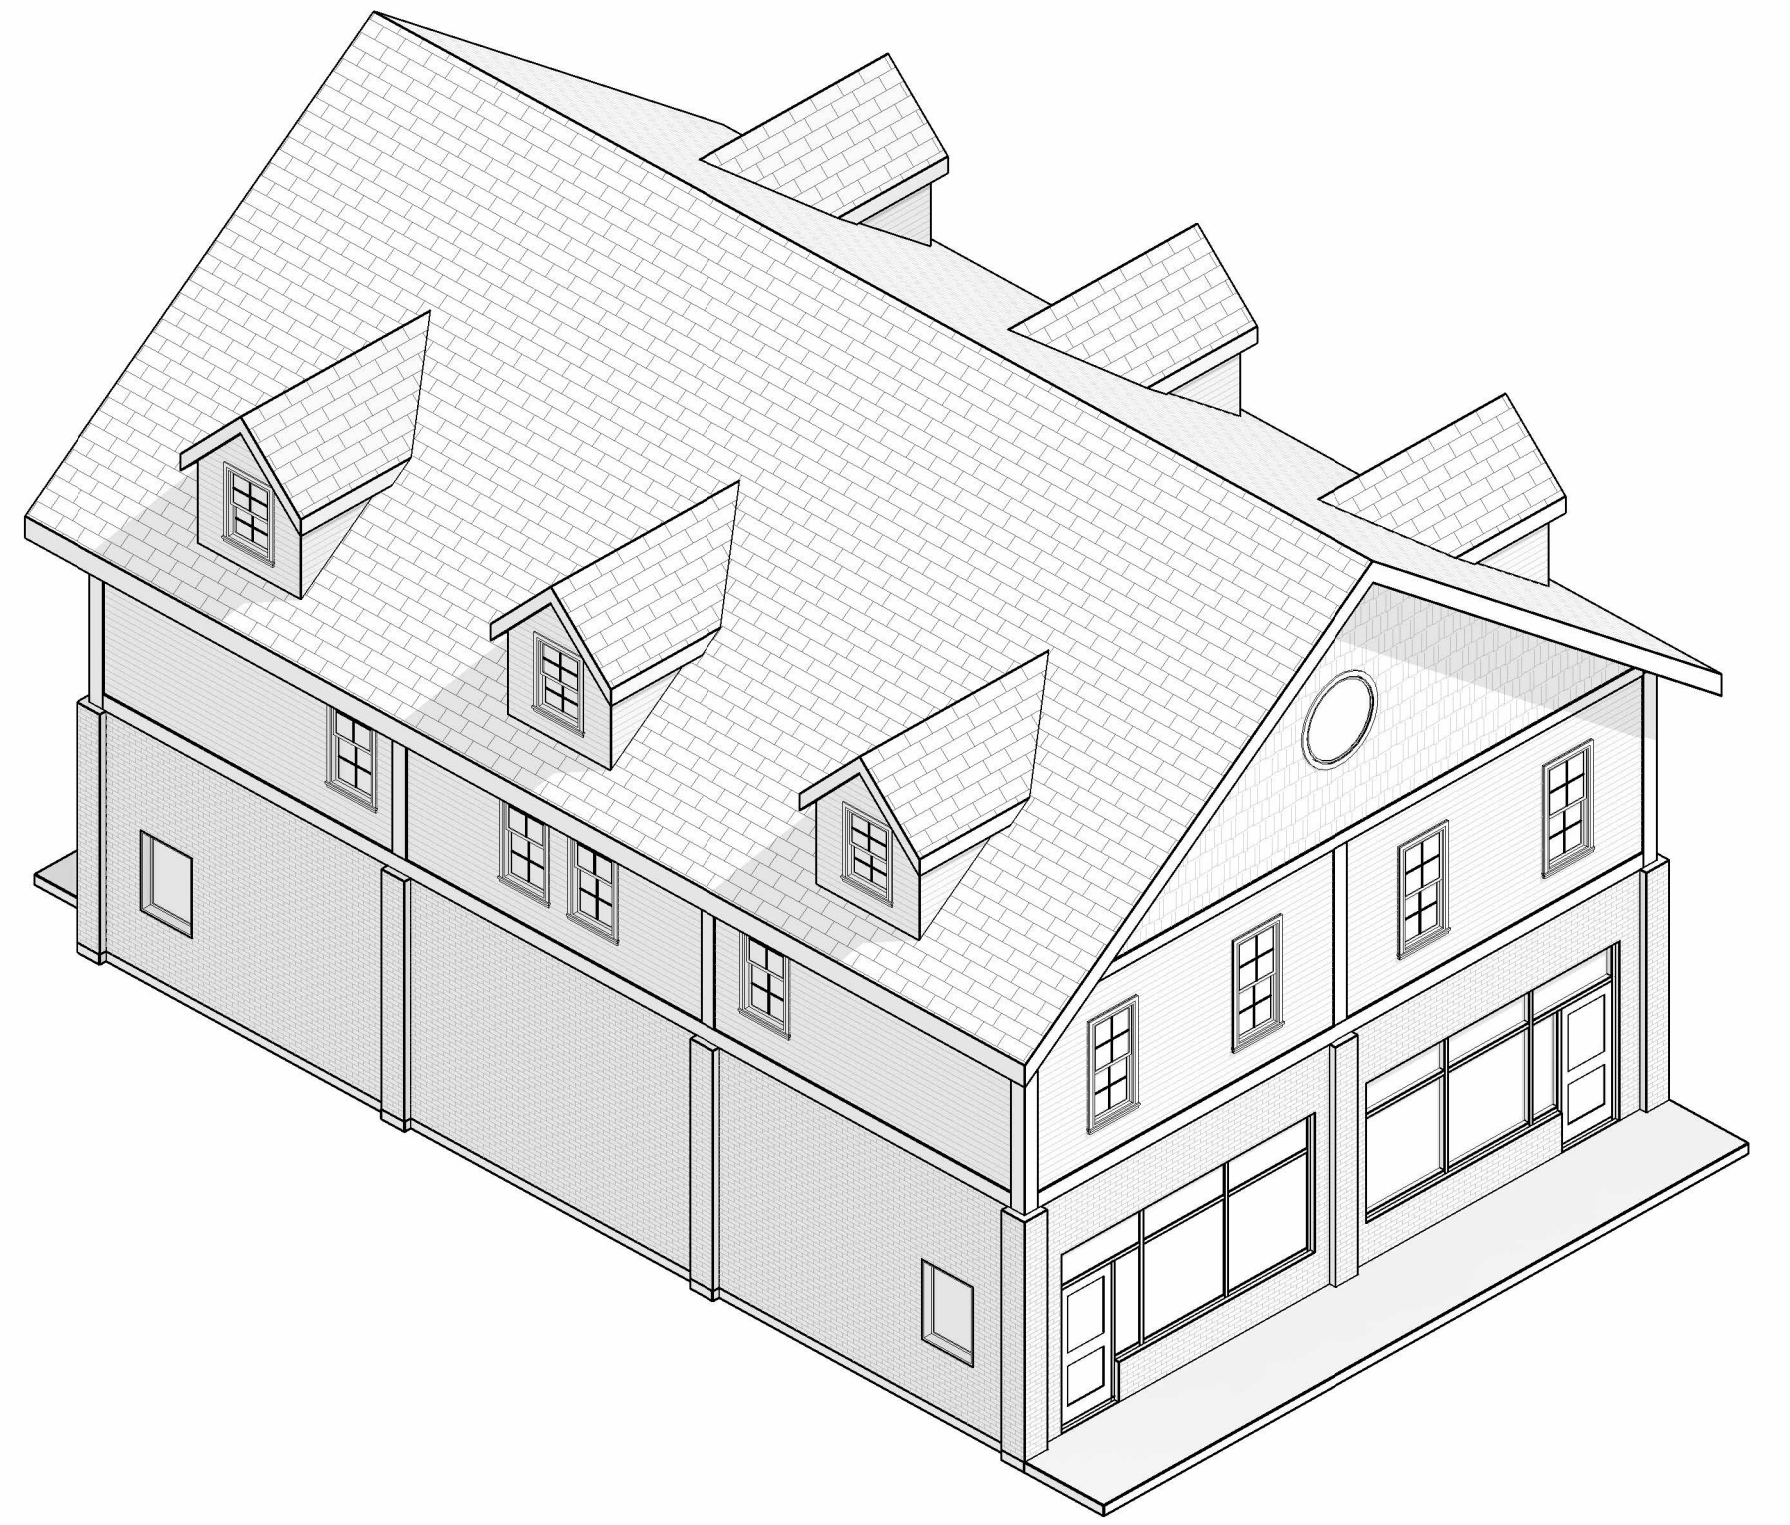


8 SOUTHWEST VIEW - SCHEMATIC DESIGN
SC101/

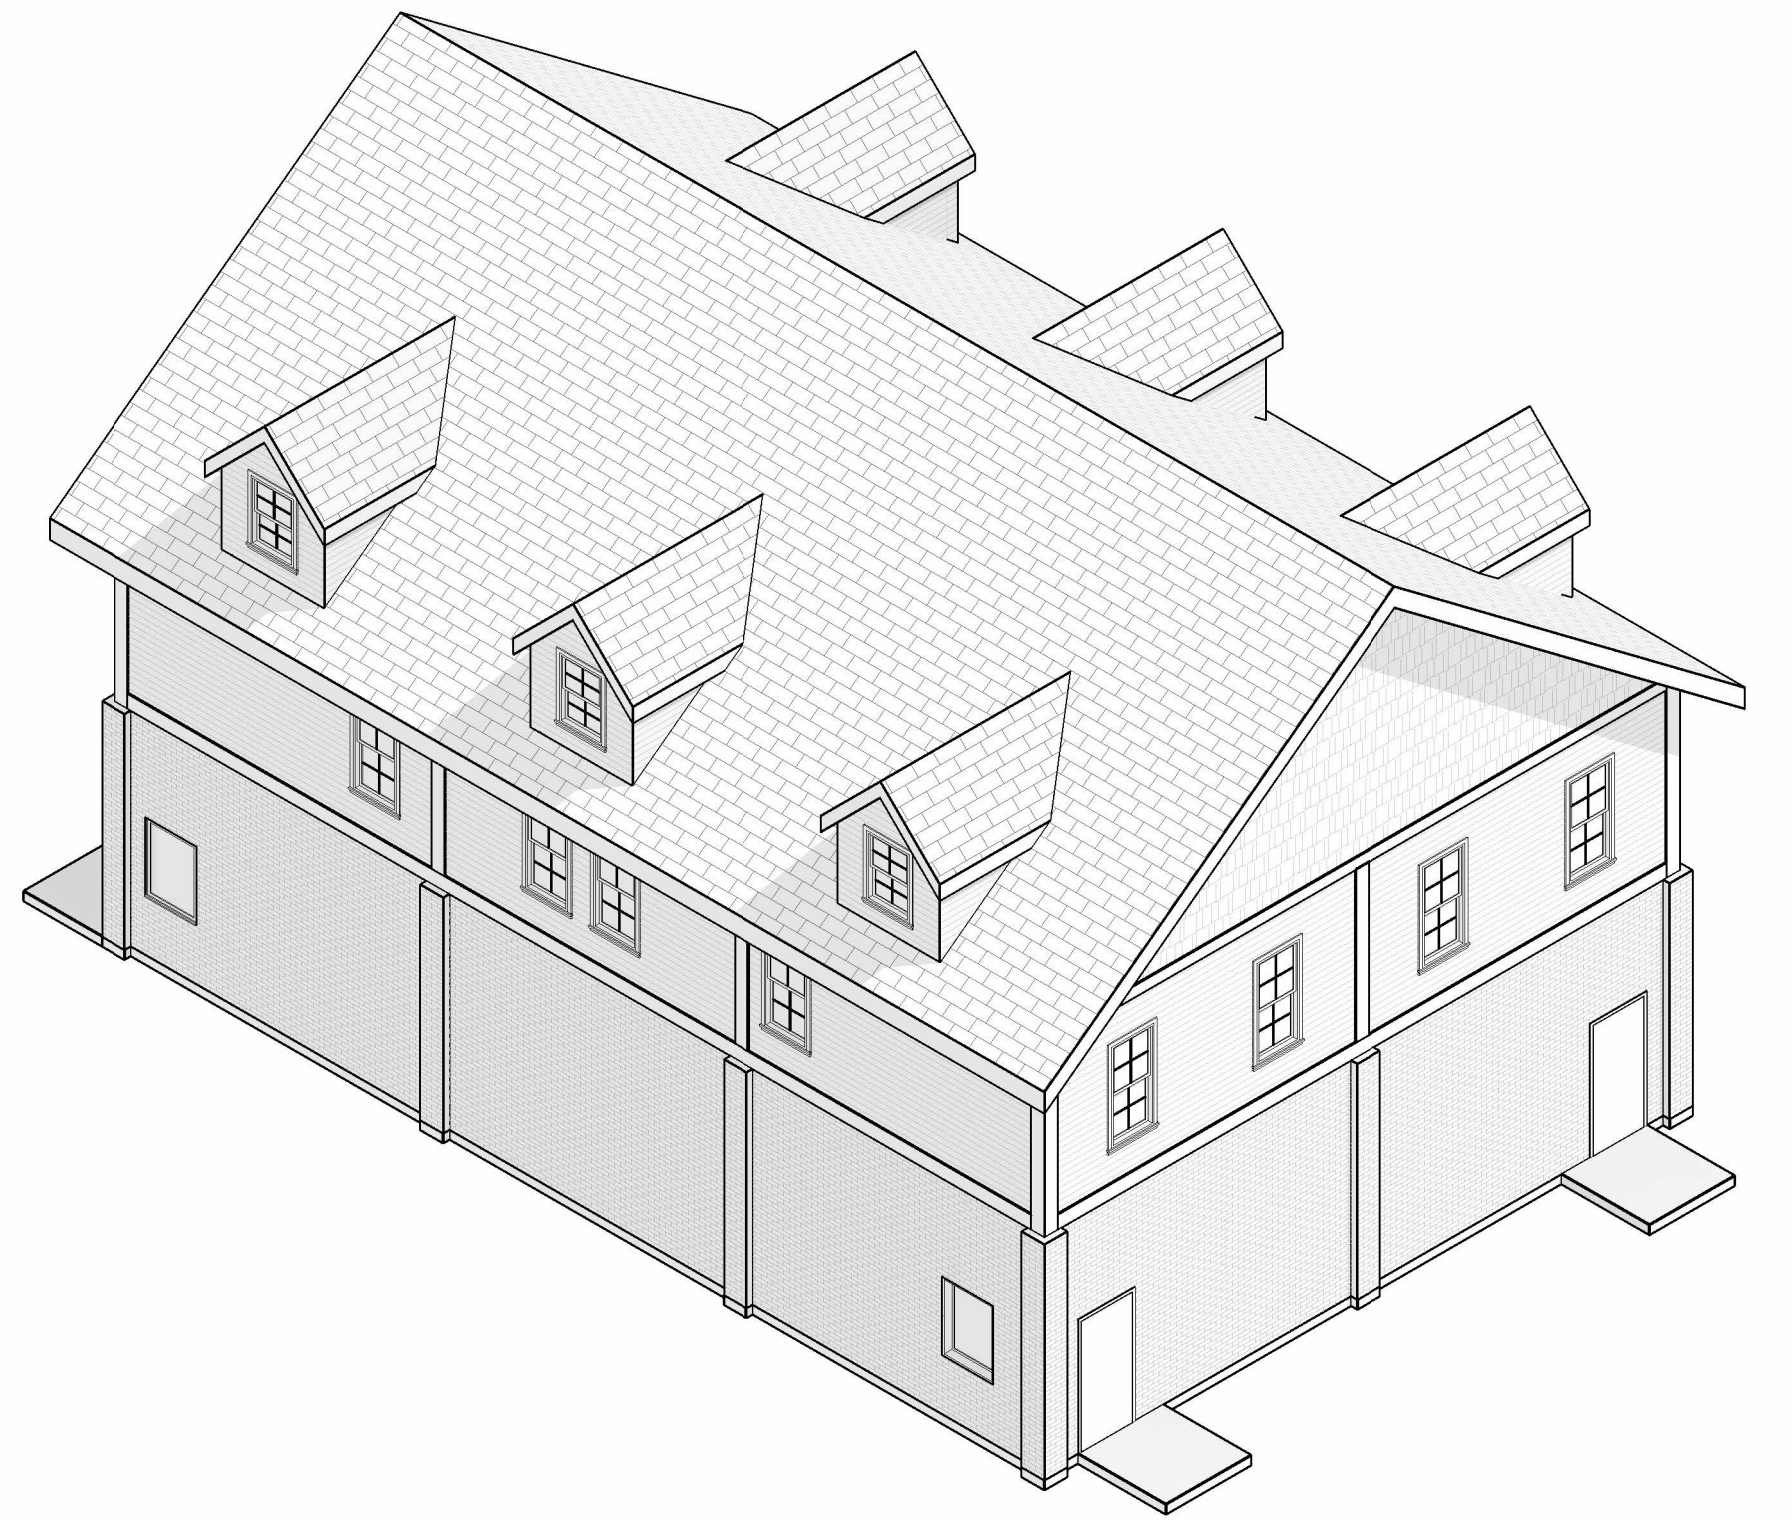


9 NORTHEAST VIEW - SCHEMATIC DESIGN
SC101/

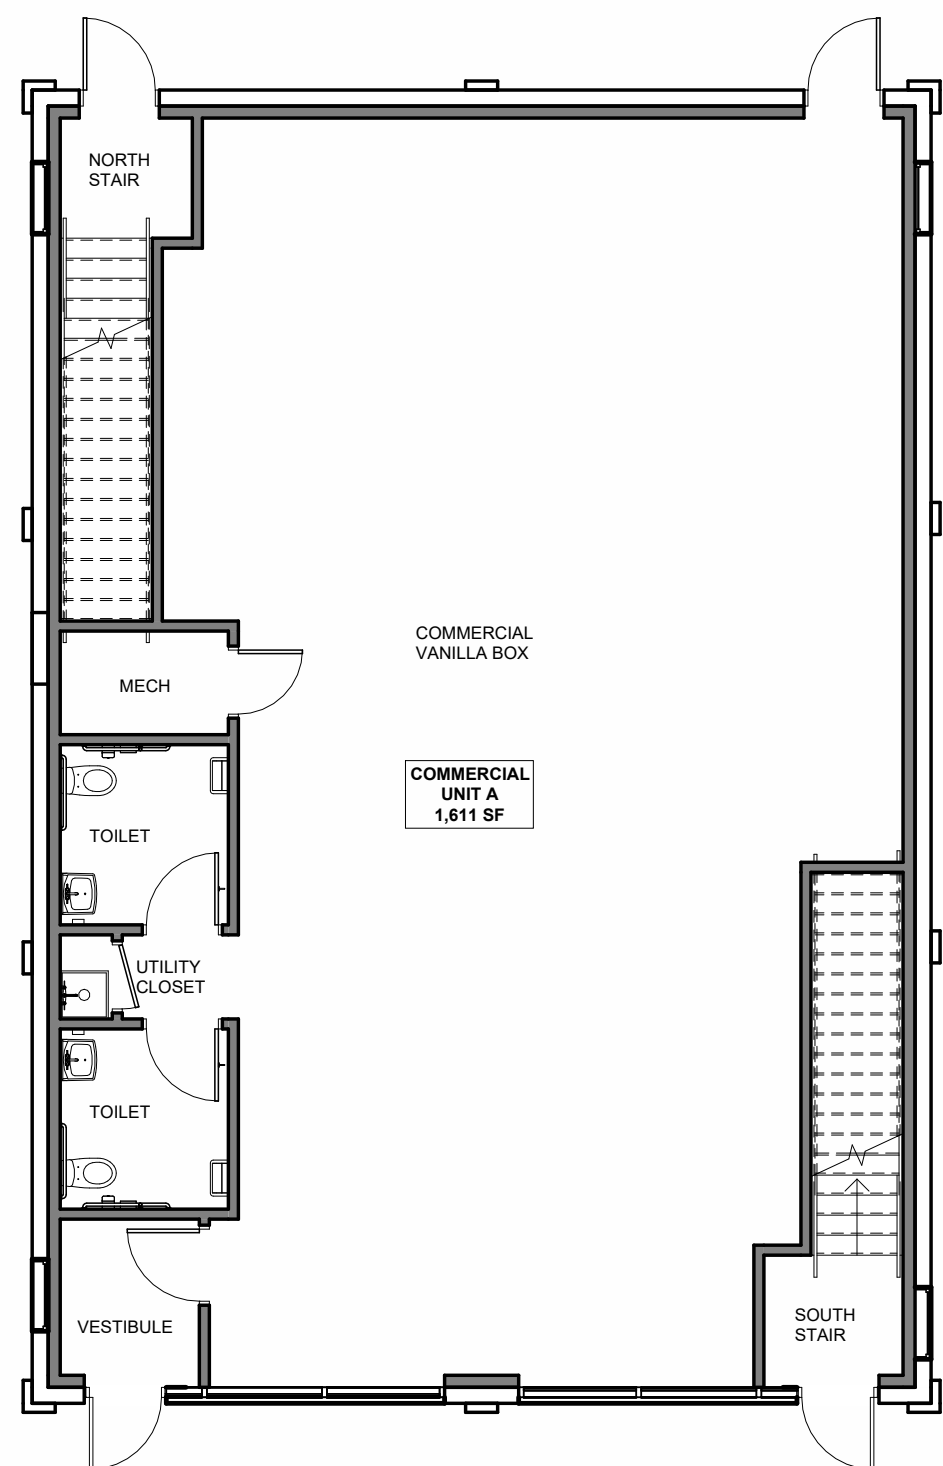

1 FIRST FLOOR - SCHEMATIC DESIGN
SC101/ 1/8" = 1'-0"

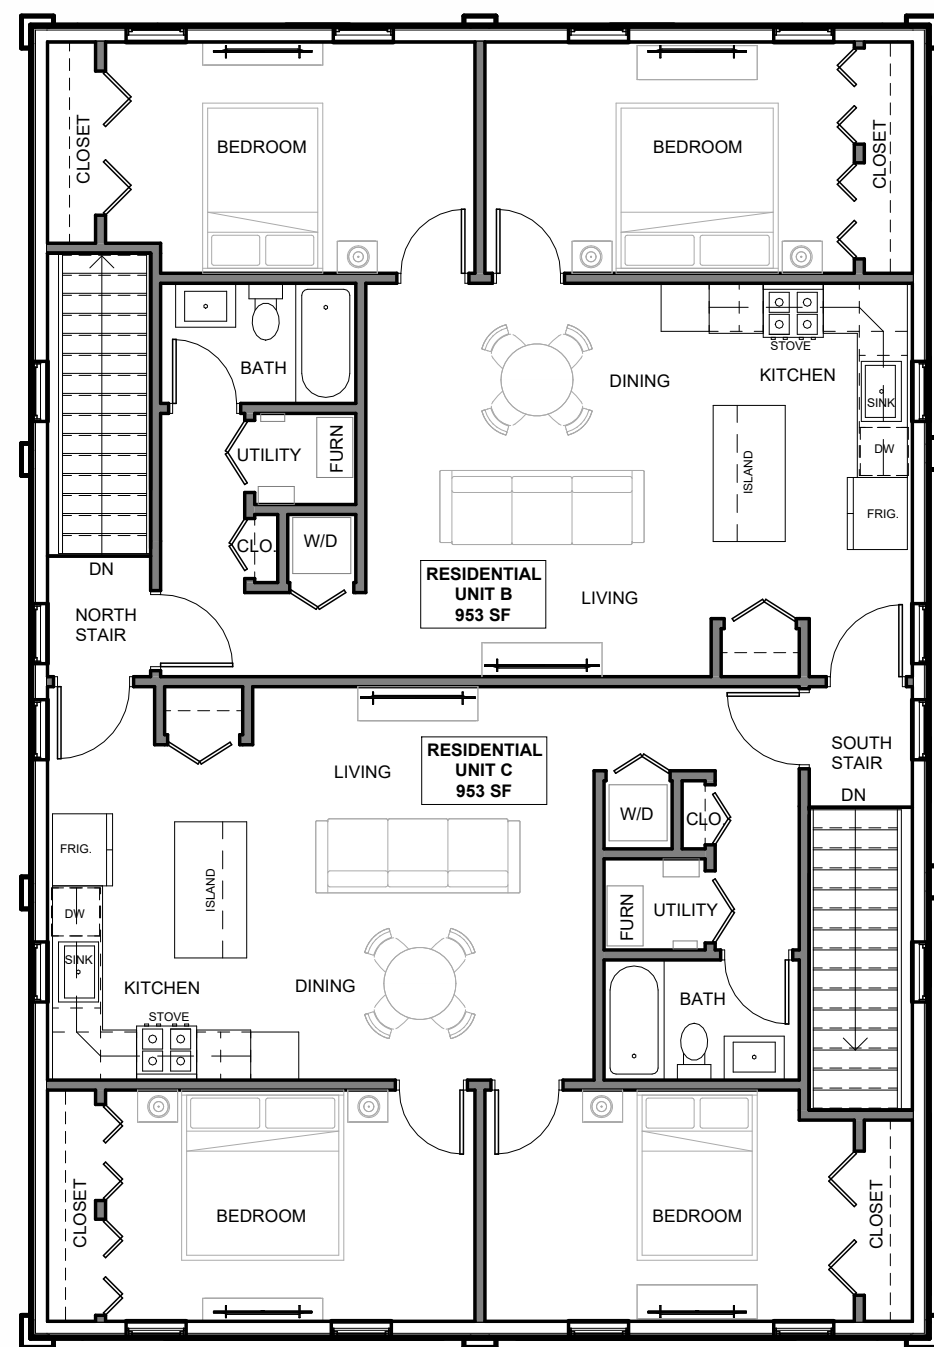

2 SECOND FLOOR - SCHEMATIC DESIGN
SC101/ 1/8" = 1'-0"

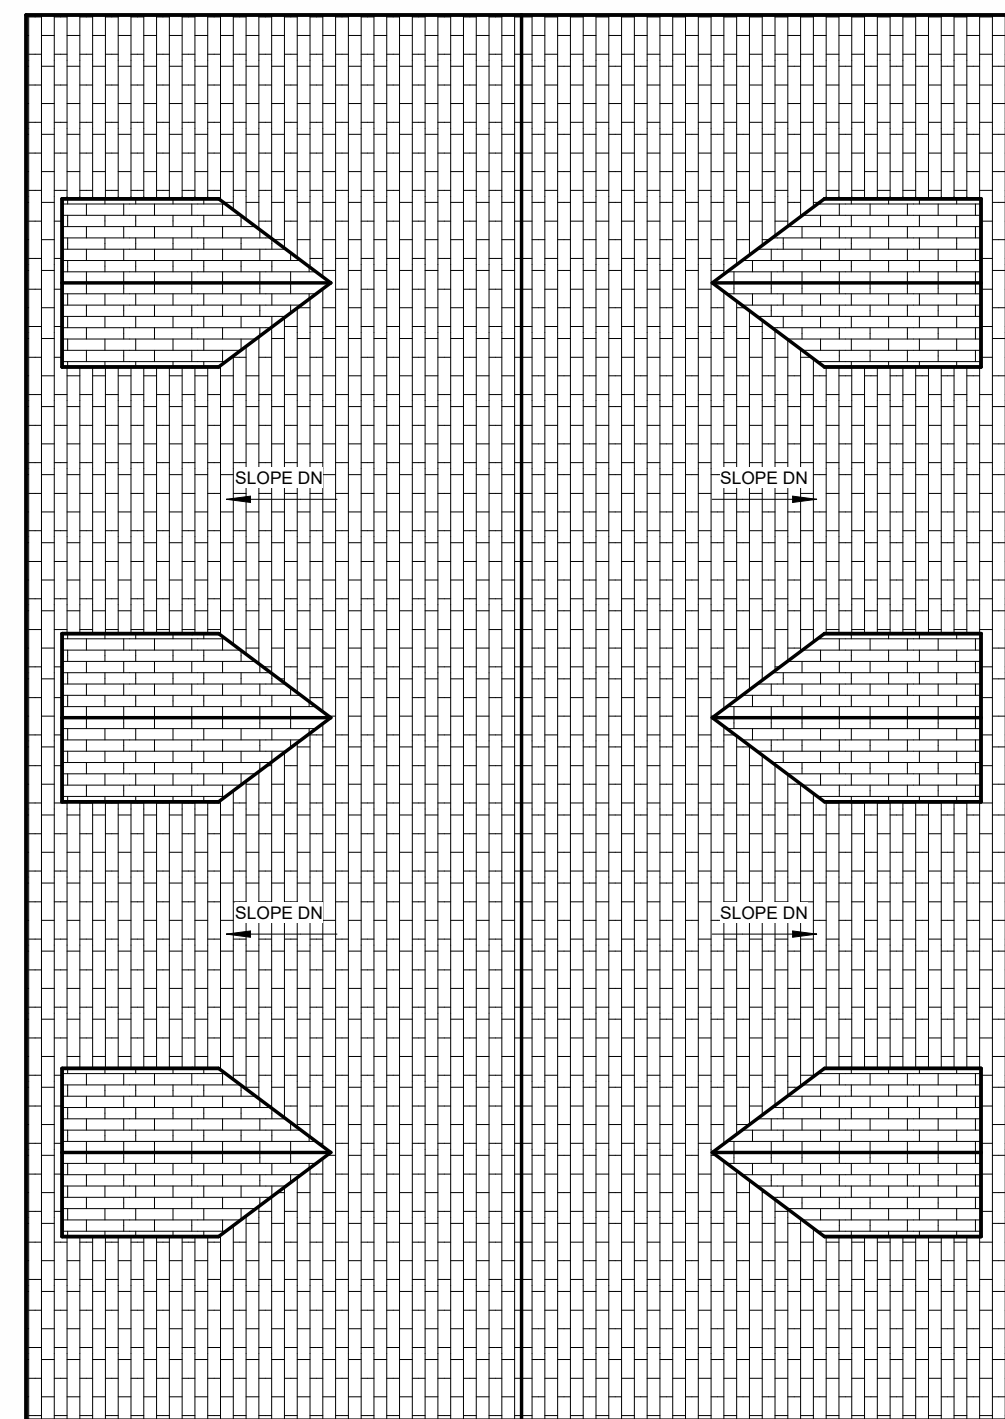

3 ROOF SCHEMATIC DESIGN
SC101/ 1/8" = 1'-0"

RENOVATION & ADDITION

	PROJECT:	date
	RIDGE ROAD MIXED-USE RENOVATION & ADDITION	10/27/2026
	1700 Ridge Road, Homewood, IL 60430	revision
	m.j.root • architect	SCHEMATIC DESIGN
324 center rd, frankfort, illinois 60423		drawing
708-903-3710		SC101

0 2'-0" 4'-0" 8'-0"
SCALE: 1/4" = 1'-0"