



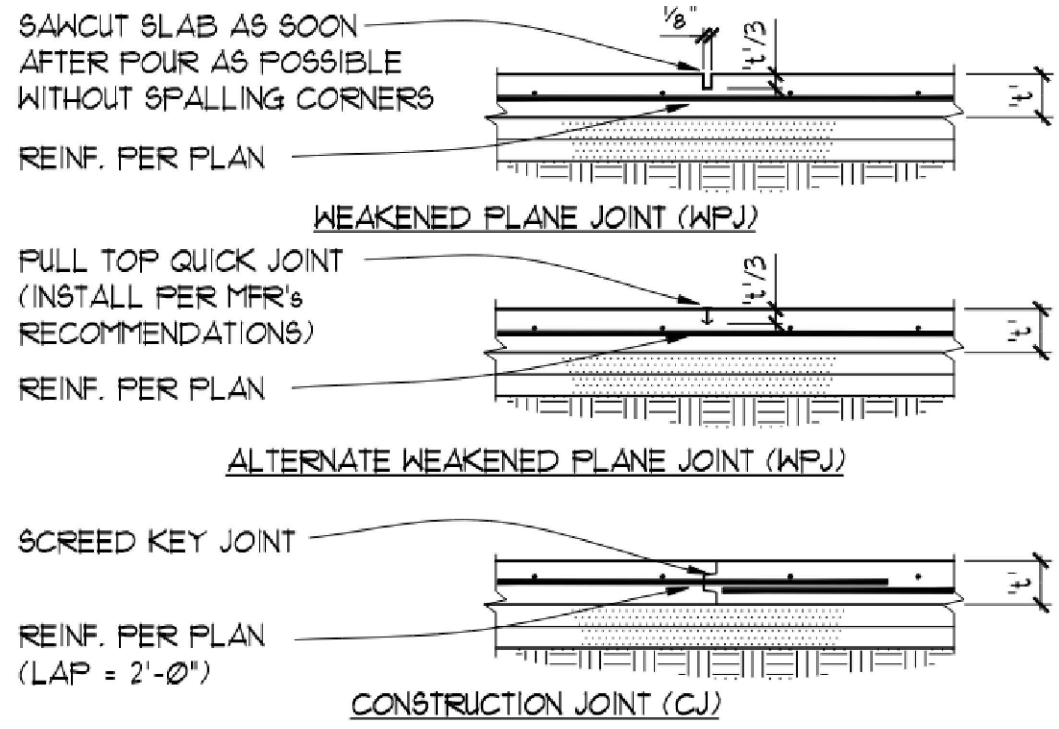

- NOTES:
1. JOINT SPACING SHALL NOT EXCEED 24 TIMES THE SLAB THICKNESS IN BOTH DIRECTIONS. PANELS BOUNDED BY SAWCUTS SHALL BE AS CLOSE TO SQUARE AS POSSIBLE, WITH A 1½:1 MAXIMUM ASPECT RATIO.
 2. CURING COMPOUND SHALL BE APPLIED IN TWO COATS IN OPPOSITE DIRECTIONS WITH AN EXTRA APPLICATION ON ALL SAW CUT JOINTS. COMPOUND TO BE APPLIED WITHIN TWO HOURS OF FINISHING OPERATIONS.
 3. UNDERGROUND UTILITIES, PIPING, CONDUIT, ETC. SHALL BE PLACED BELOW THE SAND. PIPING AND CONDUITS SHALL NOT BE PLACED IN THE PLANE OF THE SLAB.

TYPICAL SLAB-ON-GRADE JOINTS DETAIL

S1-21

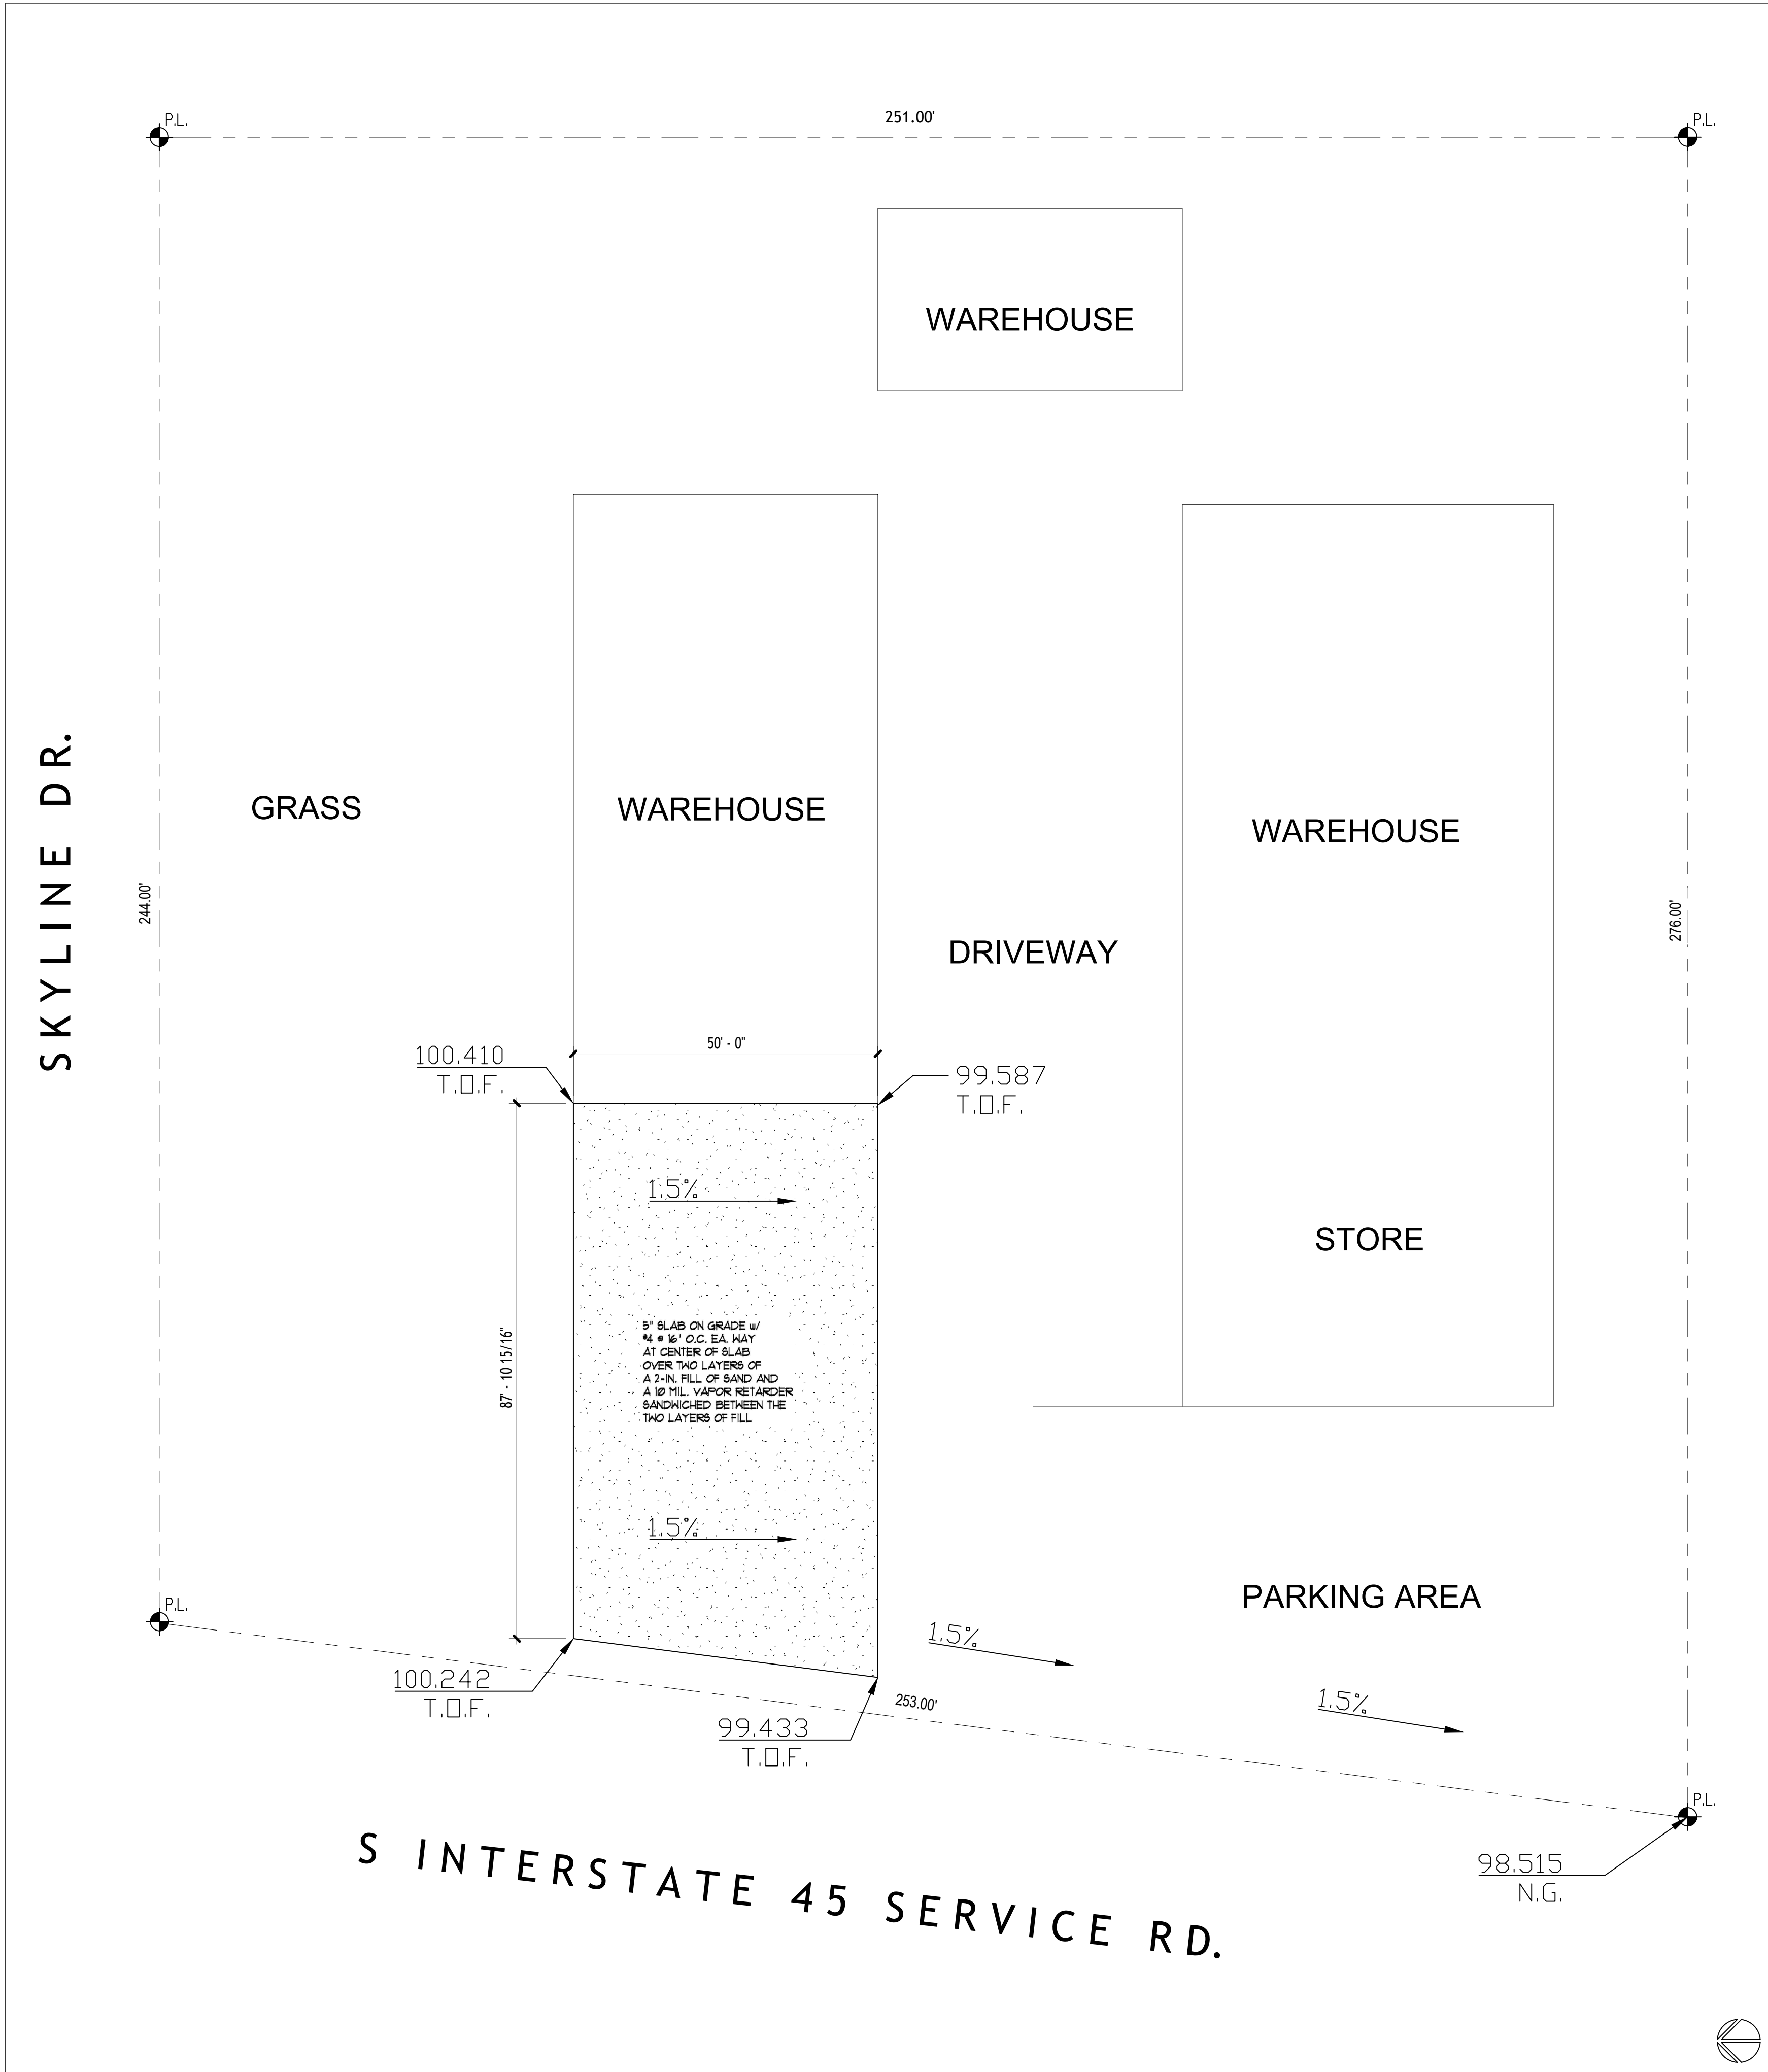

PROPOSED SQUARE FOOTAGE AREA:
CONCRETE AREA: 4,555.00 S.F.

SCOPE OF WORK:
BUILD NEW CONCRETE PAVED AREA.

1 PROJECT INFORMATION

- (N) DENOTES NEW ITEMS
(E) DENOTES EXISTING ITEMS
(ER) DENOTES RELOCATE EXISTING ITEMS
(R) DENOTES REMOVE EXISTING ITEMS
(V.I.F) VERIFY IN FIELD
(P.O.C) POINT OF CONNECTION
(U.N.D) UNLESS NOTED OTHERWISE
(N.I.S) NOT IN SCOPE OF WORK
(O.F.C) OWNER FURNISHED, CONTRACTOR INSTALLED
P.L. PROPERTY LINE CORNER BOUNDARY

- EXISTING WALL TO REMAIN
DEMOLISH WALL
HIDDEN LINE/ OVERHEAD
NEW WALL
NEW CEILING HEIGHT
NEW BLD'G LINE 1ST FLOOR
NEW BLD'G LINE 2ND FLOOR
EXISTING BUILDING
NEW BUILDING
PROPERTY BOUNDARY LINE

- C.F.CI - CONTRACTOR FURNISHED, CONTRACTOR INSTALLED.
O.F.CI - OWNER FURNISHED, CONTRACTOR INSTALLED.
CONCRETE SURFACE
GRASS LANDSCAPE
GRAVEL PEBBLE ROCKS

CONTACT: CARLOS SOHRAN 818.415.2706

PROJECT CONTACTS:

Owner:
Diego .

Designer:
Carlos Sohran
(818) 415-2706

Drawn by
CFS

Checked by
CFS

Date
X

No.	Revision	Date	By
1	PLANNING REVIEW	08/05/26	

Project:
New Concrete Paving

Owner:
:
Address:
1550 S INTERSTATE 45 RD.
Service Rd.
Hutchins, TX 75141

Drawing Title

SITE PLAN, DETAIL

Project Number
026002

Scale
-

Set
-

Drawing Number

A-1