

Hillside Grove

COMMUNITY LANDSCAPE ARCHITECTURE

Prepared For:
LENNAR HOMES
HOWEY-IN-THE-HILLS, FLORIDA

DEVELOPER / OWNER:

LENNAR HOMES
6675 Westwood Boulevard, 5th Floor
Orlando, FL 32821
Contact: Lane Register
phone: 407.586.4062

PROJECT CIVIL ENGINEER:


CONNELLY & WICKER, INC.
1560 North Orange Ave., Suite 210
Winter Park, FL 32789
Contact: Ryan Blaida
phone: 407.261.3100

LANDSCAPE ARCHITECT:

BONNETT DESIGN GROUP, LLC
400 South Orlando Ave. Suite 201
Maitland, FL 32751
Contact: Todd W. Bonnett, RLA, LEED AP, CNU-a
phone: 407.622.1588

IRRIGATION DESIGNER:

SPADE IRRIGATION DESIGN
307 Dubsdread Circle
Orlando, Florida 32804
Contact: Larry W. Spade, PLA, CID
phone: 407.896.3904

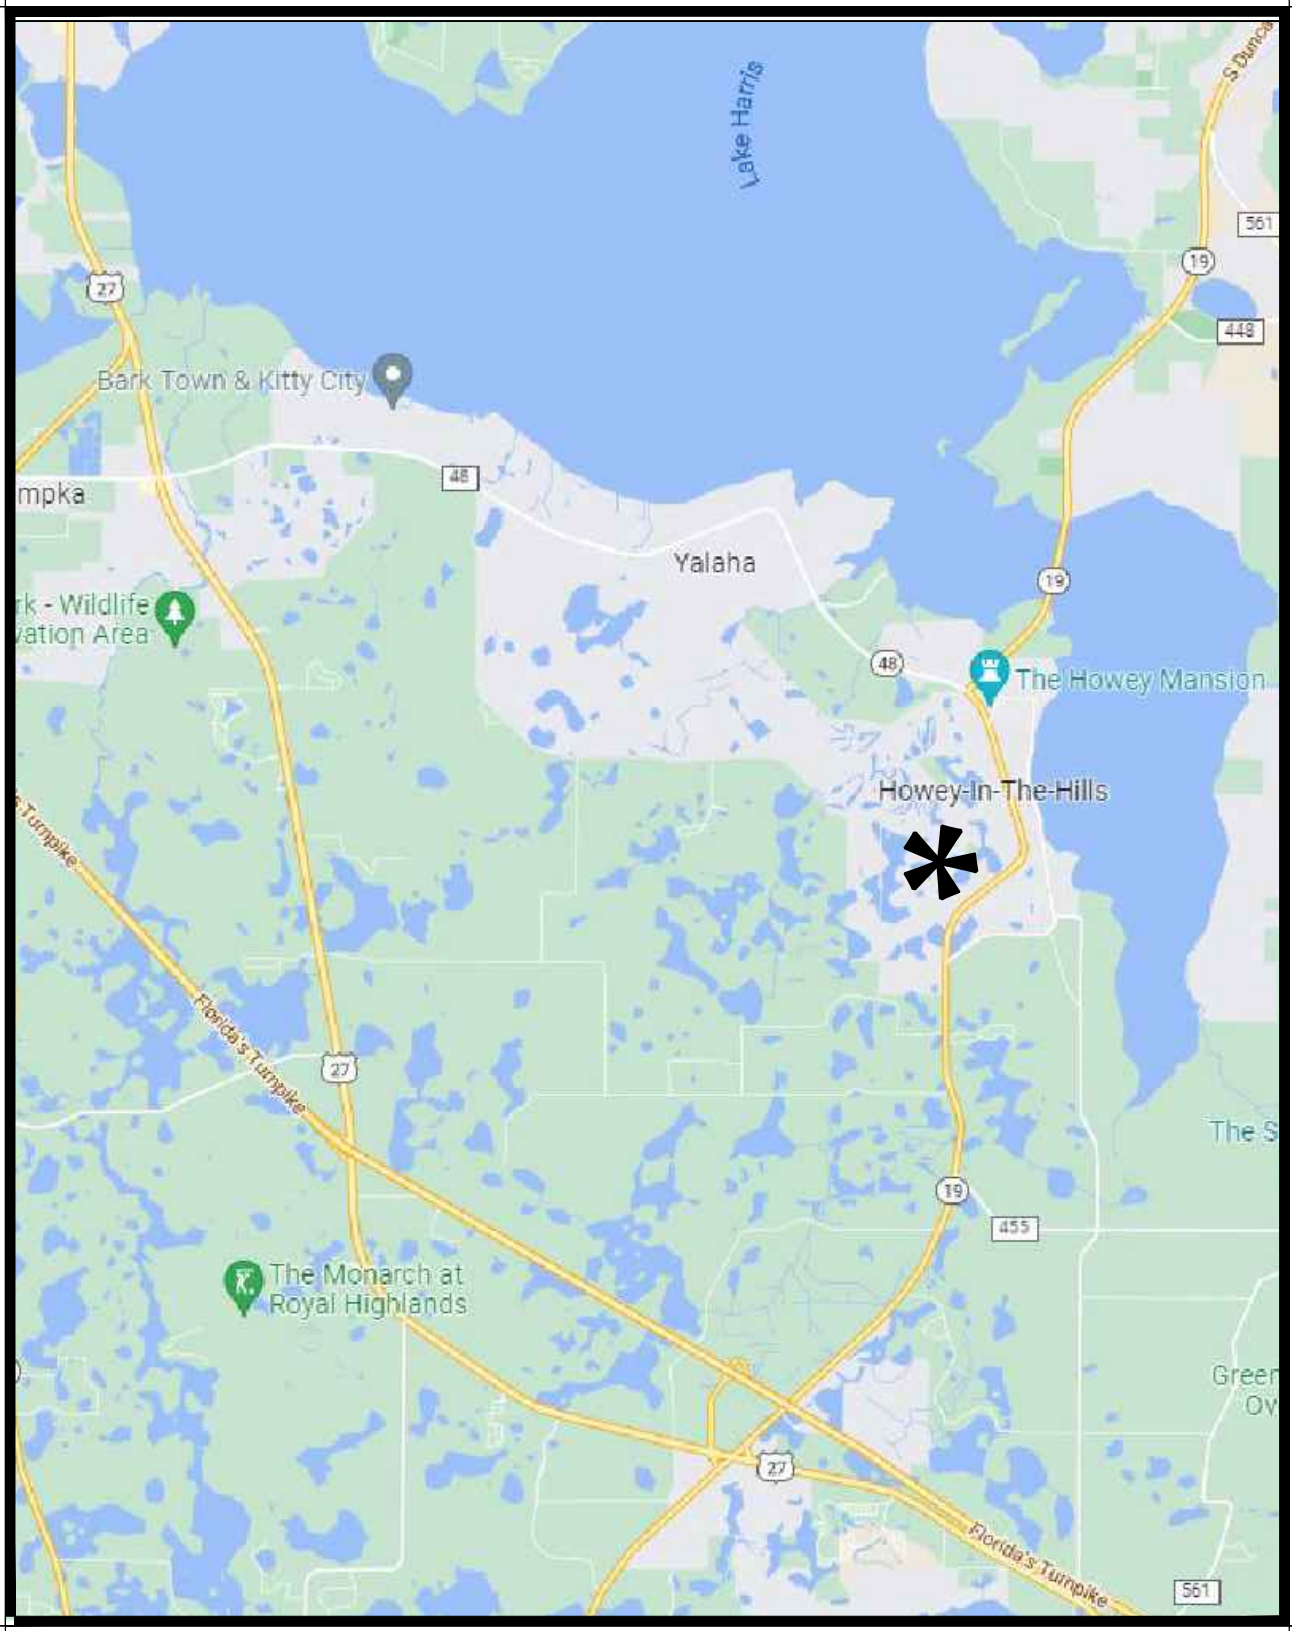

LOCATION MAP

not to scale

SHEET INDEX:

L100	DIGITAL SIGNATURE PAGE	L500	OVERALL IRRIGATION PLAN
L200	LAYOUT PLAN	L501	IRRIGATION PLAN
L201	LAYOUT PLAN	L502	IRRIGATION PLAN
		L503	IRRIGATION PLAN
L301	HARDSCAPE DESIGN PLAN	L504	IRRIGATION PLAN
		L505	IRRIGATION PLAN
L400	OVERALL LANDSCAPE PLAN	L506	IRRIGATION PLAN
L401	LANDSCAPE PLAN	L507	IRRIGATION PLAN
L402	LANDSCAPE PLAN	L508	IRRIGATION PLAN
L403	LANDSCAPE PLAN	L509	IRRIGATION PLAN
L404	LANDSCAPE PLAN	L510	IRRIGATION DETAILS & NOTES
L405	LANDSCAPE PLAN		
L406	LANDSCAPE PLAN		
L407	LANDSCAPE PLAN		
L408	LANDSCAPE PLAN		
L409	LANDSCAPE PLAN		
L410	LANDSCAPE DETAILS & NOTES		

Applicable Codes, Regulations, Ordinances and Standards

Town of Howey-In-the-Hills




2021.195

Rev A City Comments 2022-09-29
May 27, 2022



BONNETT design group, llc
landscape architecture . community planning
FL # LC26000341
400 South Orlando Ave. Suite 201 . Maitland, FL 32751
407.622.1588 voice . 407.358.5363 fax
www.BonnettDesignGroup.com

DRAWING PLOTTED: 9/26/2023 3:55:23 PM
Z:\SHARED\BONNETT DESIGN GROUP\2021\195_L1EN - THE RESERVE AT HOWEY IN THE HILLS\DESIGN\2021\195_L1EN - HILLSIDE GROVE_PHL_LABASE.DWG

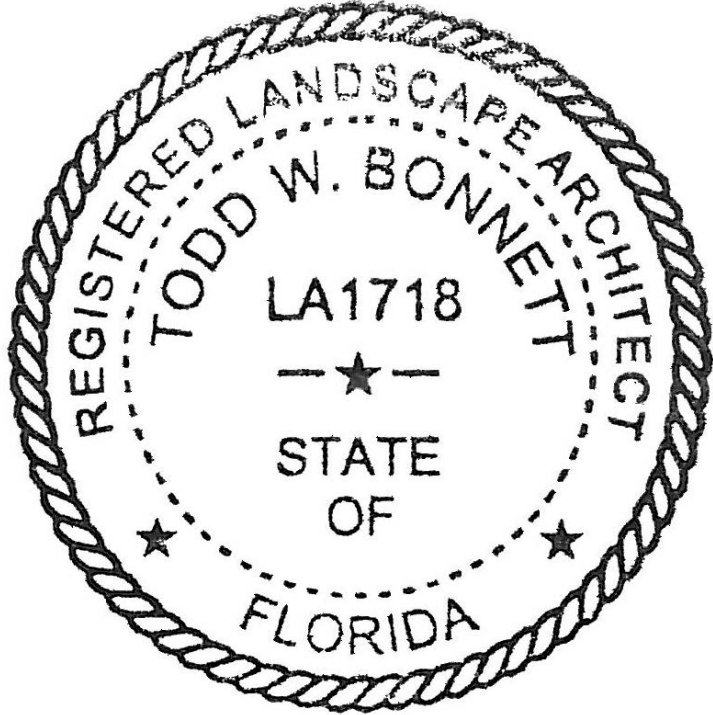

Digitally signed
by Todd W
Bonnett
Date:
2022.09.28
16:05:53 -04'00'

THIS DOCUMENT HAS BEEN DIGITALLY SIGNED AND SEALED BY:

TODD W. BONNETT, RLA

ON THE DATE ADJACENT TO THE SEAL.

PRINTED COPIES OF THIS DOCUMENT ARE NOT CONSIDERED SIGNED AND SEALED.
THE SIGNATURE MUST BE VERIFIED ON THE ELECTRONIC DOCUMENTS.

BONNETT DESIGN GROUP, LLC
400 S. ORLANDO AVE, SUITE 201
MAITLAND, FL 32751
FLORIDA REGISTRY: BONNETT DESIGN GROUP, LLC LA0001718
TODD W. BONNETT, RLA, FL LA0001718

THE ABOVE NAMED PROFESSIONAL LANDSCAPE ARCHITECT SHALL BE RESPONSIBLE
FOR THE FOLLOWING SHEETS IN ACCORDANCE WITH RULE 61G10-11.011, F.A.C.

INDEX OF SHEETS	
SHEET	TITLE
L001	COVER
L100	DIGITAL SIGNATURE
L200-L201	LAYOUT PLAN
L301	HARDSCAPE DESIGN PLAN
L400	OVERALL PHASING PLAN
L401-409	LANDSCAPE PLANS
L410	LANDSCAPE DETAILS & NOTES
L500-509	IRRIGATION PLANS
L510	IRRIGATION DETAILS & NOTES

© 2022 BONNETT DESIGN GROUP, LLC. ALL RIGHTS RESERVED. DESIGNER HEREBY EXPRESSLY RESERVES HIS COPYRIGHT AND OTHER PROPERTY RIGHTS IN THESE PLANS. THESE PLANS AND DRAWINGS ARE NOT TO BE REPRODUCED, CHANGED OR COPIED IN ANY FORM OR MANNER WHATSOEVER WITHOUT FIRST OBTAINING THE EXPRESS WRITTEN PERMISSION AND CONSENT OF BONNETT DESIGN GROUP, LLC. NOR ARE THEY TO BE ASSIGNED TO ANY PARTY WITHOUT FIRST OBTAINING SAID WRITTEN PERMISSION AND CONSENT.



BONNETT design group, llc
landscape architecture
community planning
FL LC 26000341

400 South Orlando Ave, Suite 201
Maitland, FL 32751
407.622.1588 voice

Hillside Grove
Landscape Architecture
Lennar Homes
HOWEY-IN-THE-HILLS, FLORIDA
DIGITAL SIGNATURE PAGE

PHASE 1




DATE: May 27, 2022
DRAWN BY: RTM
CHECKED BY: TWB
JOB NUMBER: 2021.195
FILE NAME: 2021.195_L1EN - HILLSIDE GROVE_PHL_LABASE

REVISIONS:



L100

Todd W. Bonnett, RLA # LA0001718

DRAWING PLOTTED: 9/26/2023 3:55:55 PM
Z:\SHARED\BONNETT DESIGN GROUP\2021\195_LIN - THE RESERVE AT HOWEY IN THE HILLS\DESIGN\2021\195_LIN - HILLSIDE GROVE_PHL_LABASE.DWG

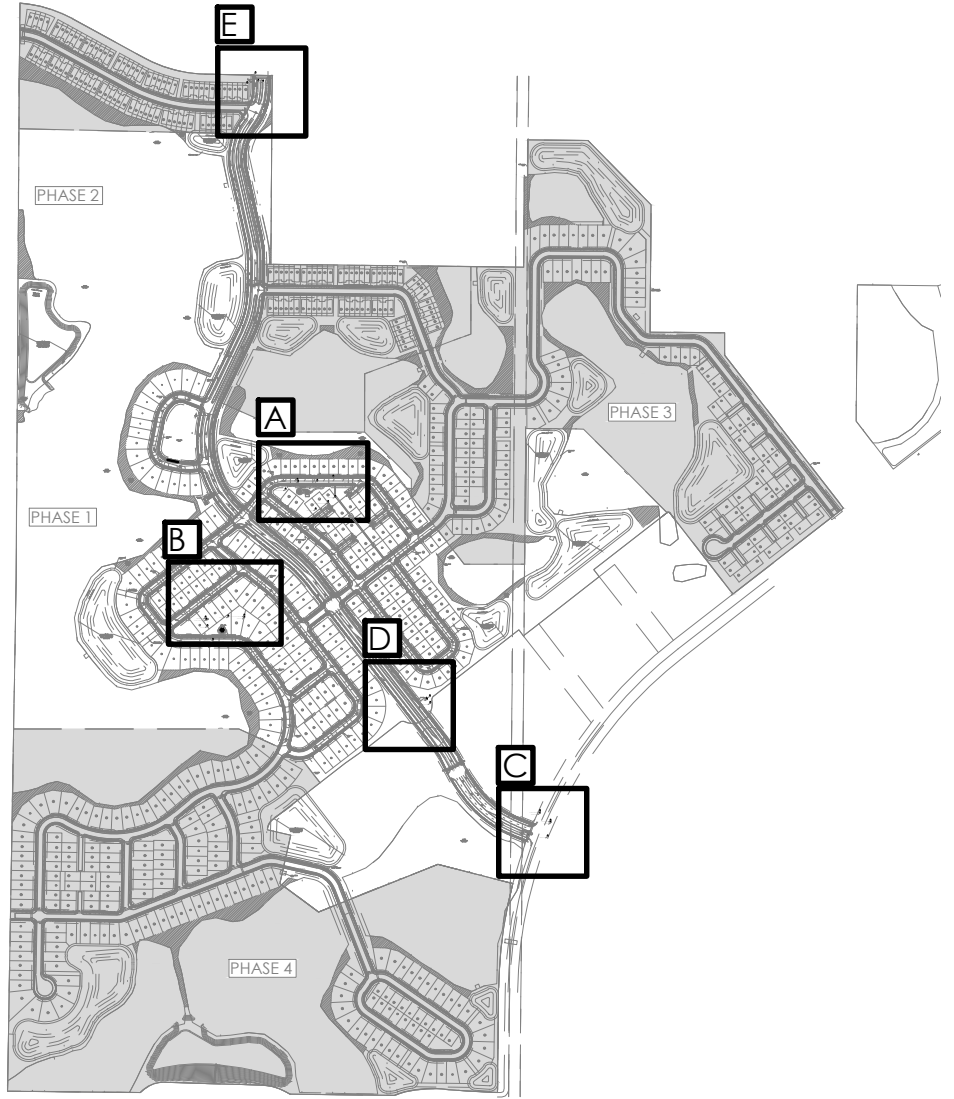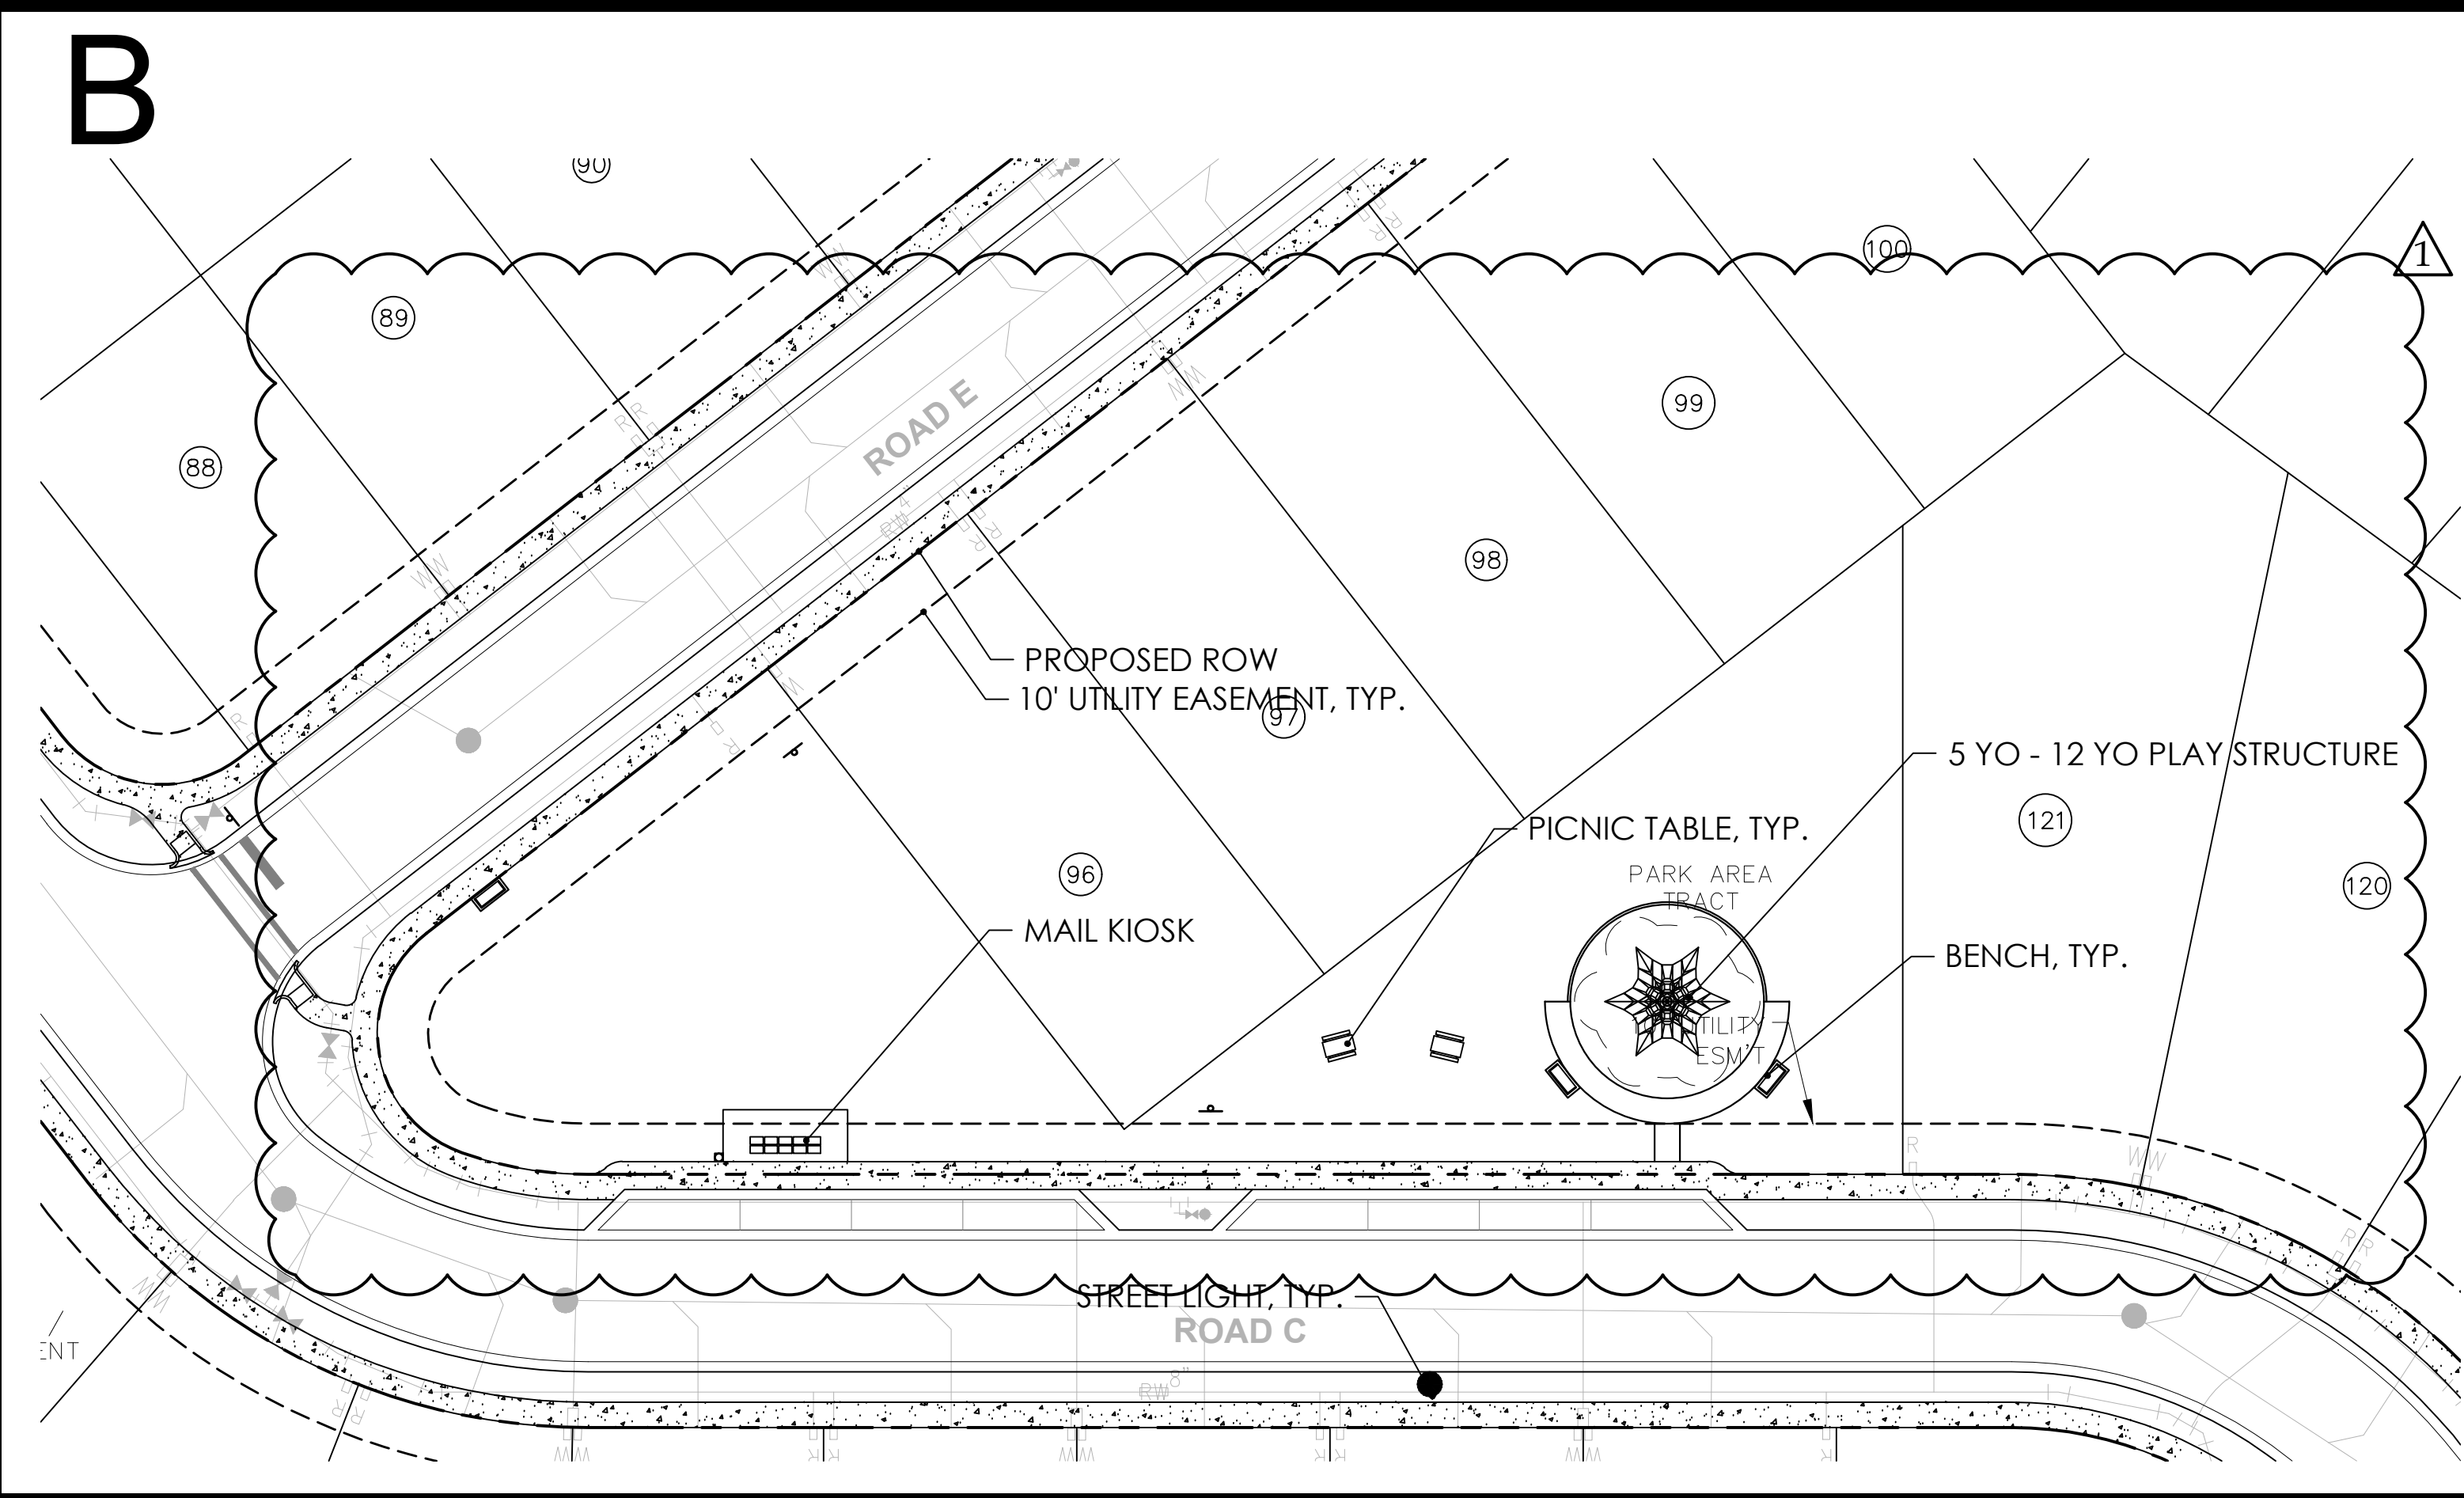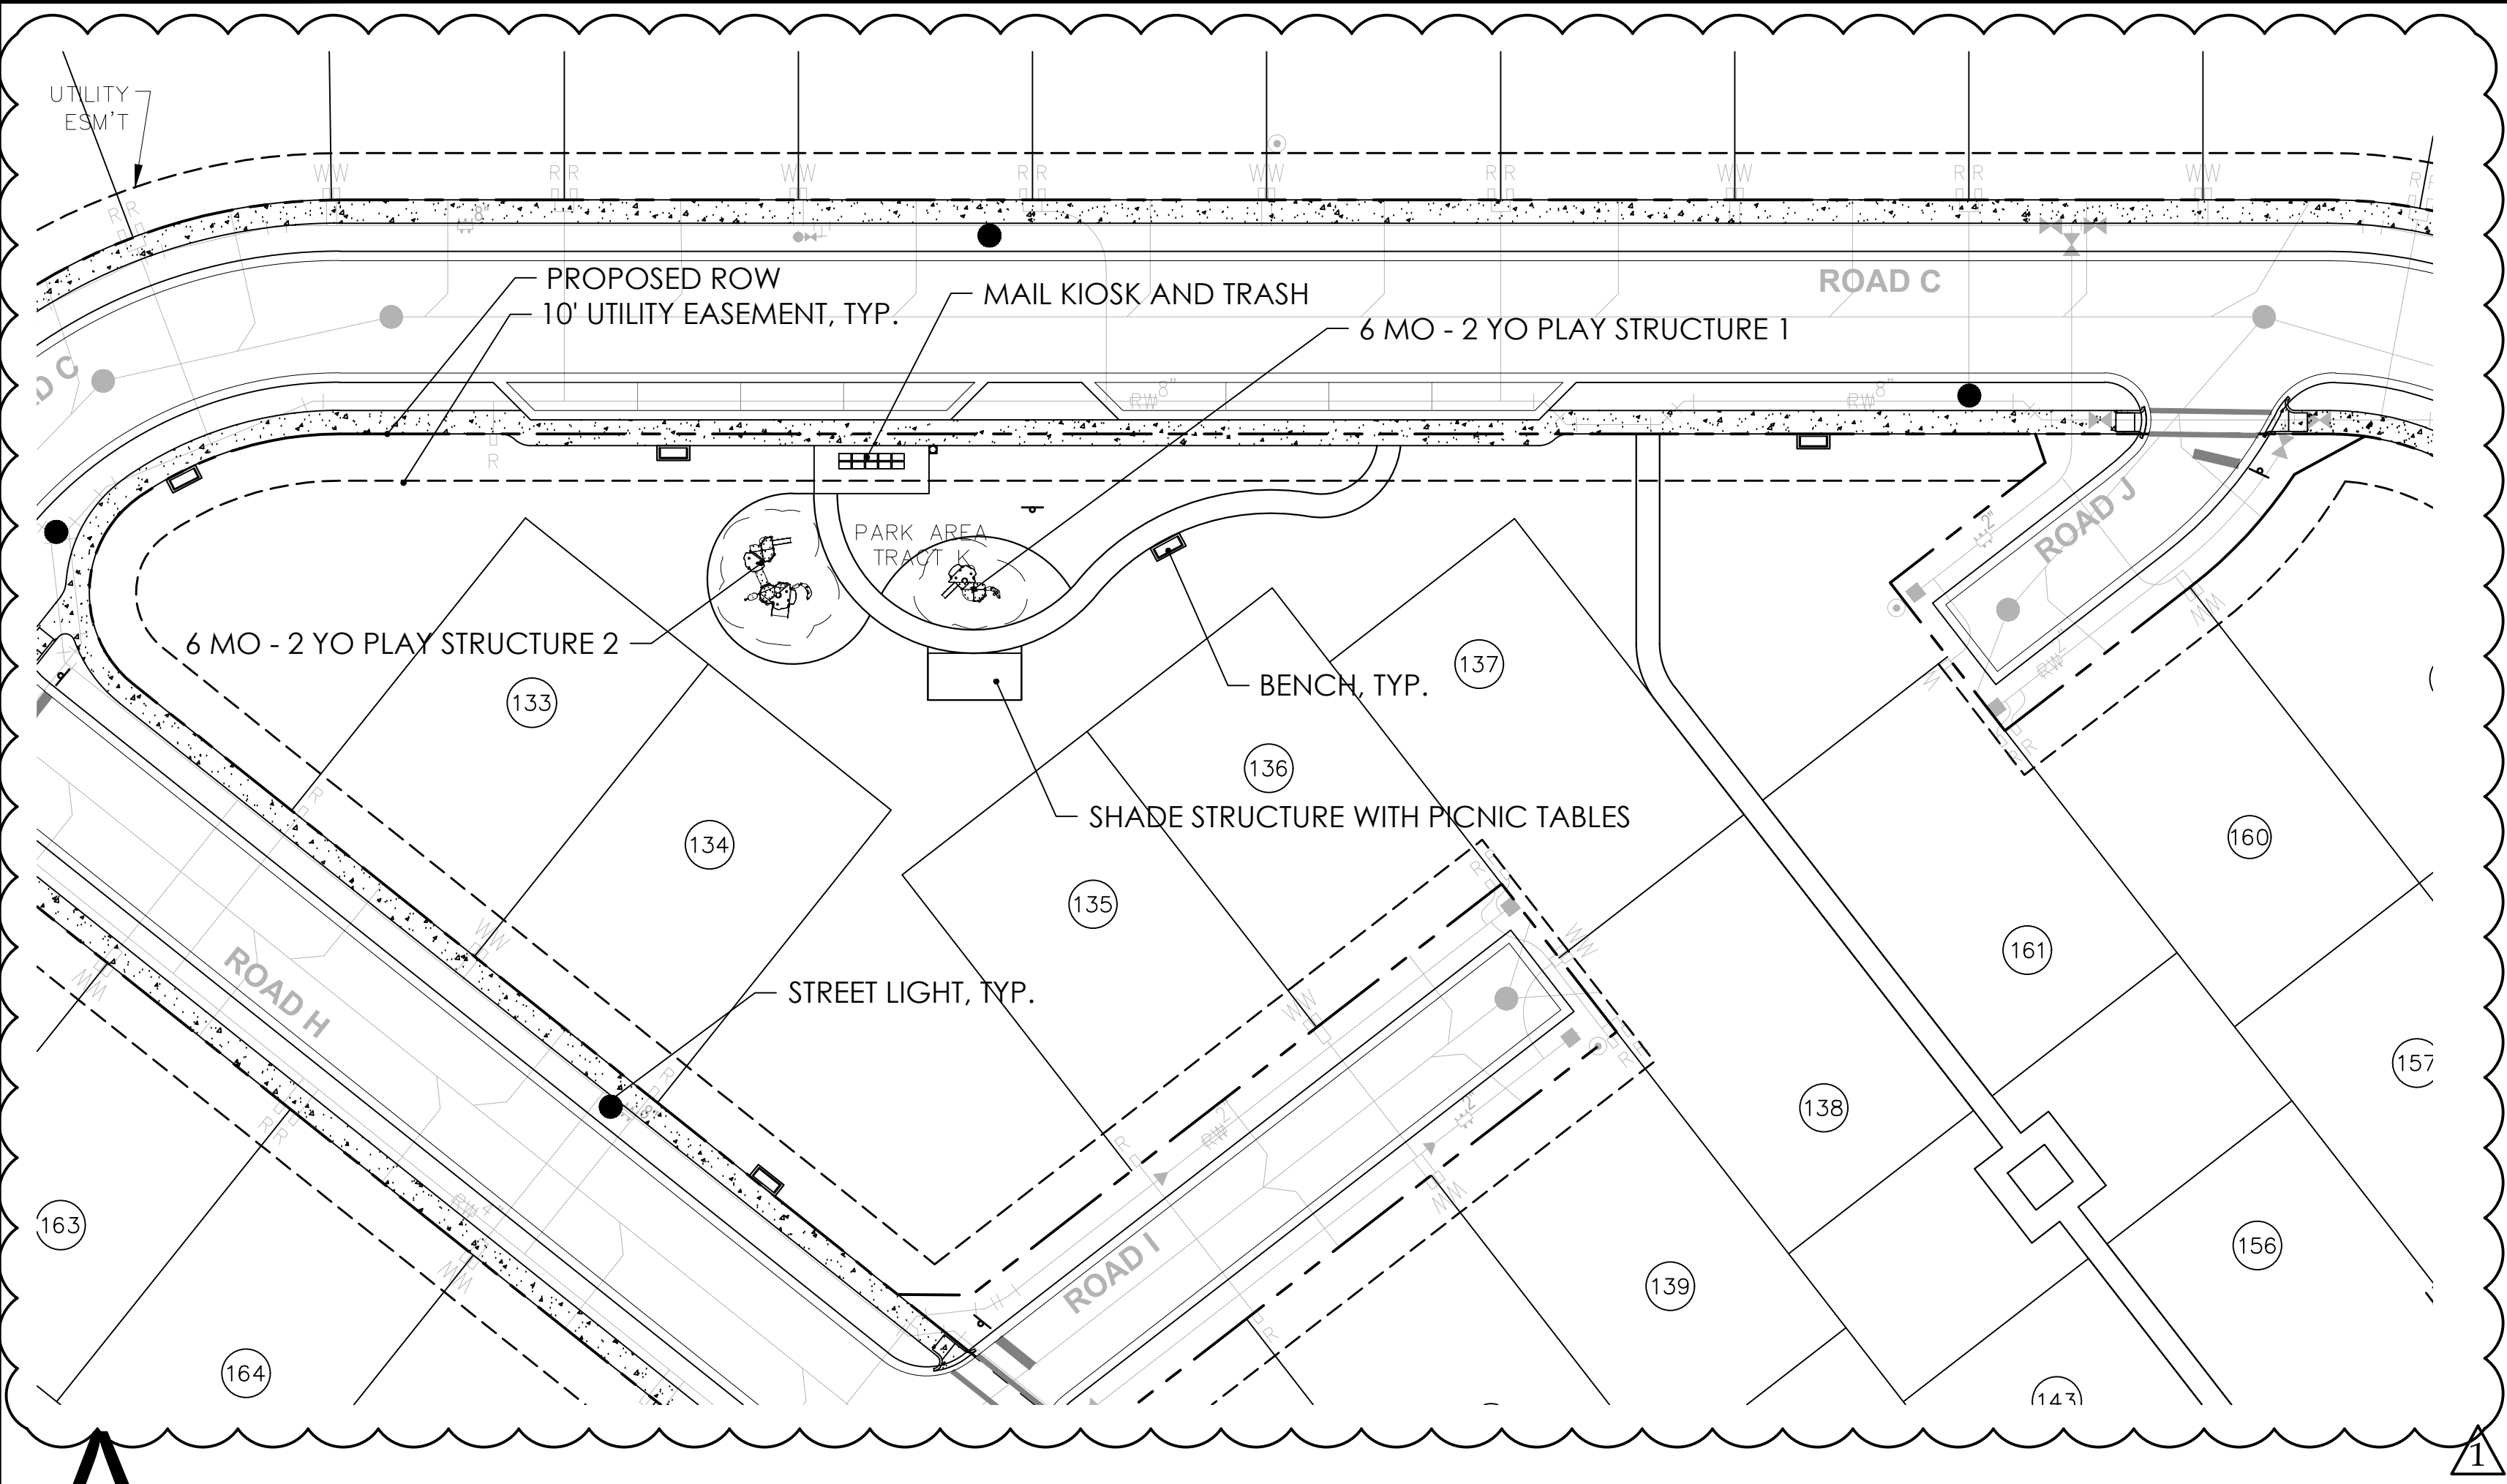

KEY MAP

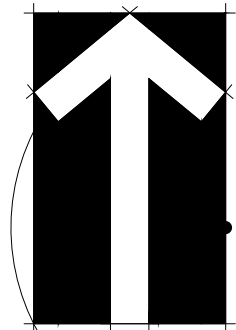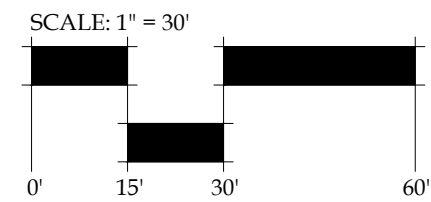

SITE PLAN UPDATE

© 2022, BONNETT DESIGN GROUP, LLC. ALL RIGHTS RESERVED. DESIGNER HEREBY EXPRESSLY RESERVES HIS COPYRIGHT AND OTHER PROPERTY RIGHTS IN THESE PLANS. THESE PLANS AND DRAWINGS ARE NOT TO BE REPRODUCED, CHANGED OR COPIED IN ANY FORM OR MANNER WHATSOEVER WITHOUT FIRST OBTAINING THE EXPRESS WRITTEN PERMISSION AND CONSENT OF BONNETT DESIGN GROUP, LLC NOR ARE THEY TO BE ASSIGNED TO ANY PARTY WITHOUT FIRST OBTAINING SAID WRITTEN PERMISSION AND CONSENT.



BONNETT design group, llc
landscape architecture
community planning
FL LC 26000341

400 South Orlando Ave, Suite 201
Maitland, FL 32751
407.622.1588 voice

Hillside Grove Landscape Architecture Lennar Homes HOWEY-IN-THE-HILLS, FLORIDA LAYOUT PLAN

PHASE 1

DATE: May 27, 2022

DRAWN BY: RTM

CHECKED BY: TWB


JOB NUMBER: 2021.195

FILE NAME: 2021.195_LIN - HILLSIDE GROVE_PHL_LABASE


REVISIONS:
△ City Comments 09-29-2022

L200


Todd W. Bonnett, RLA #LA000776

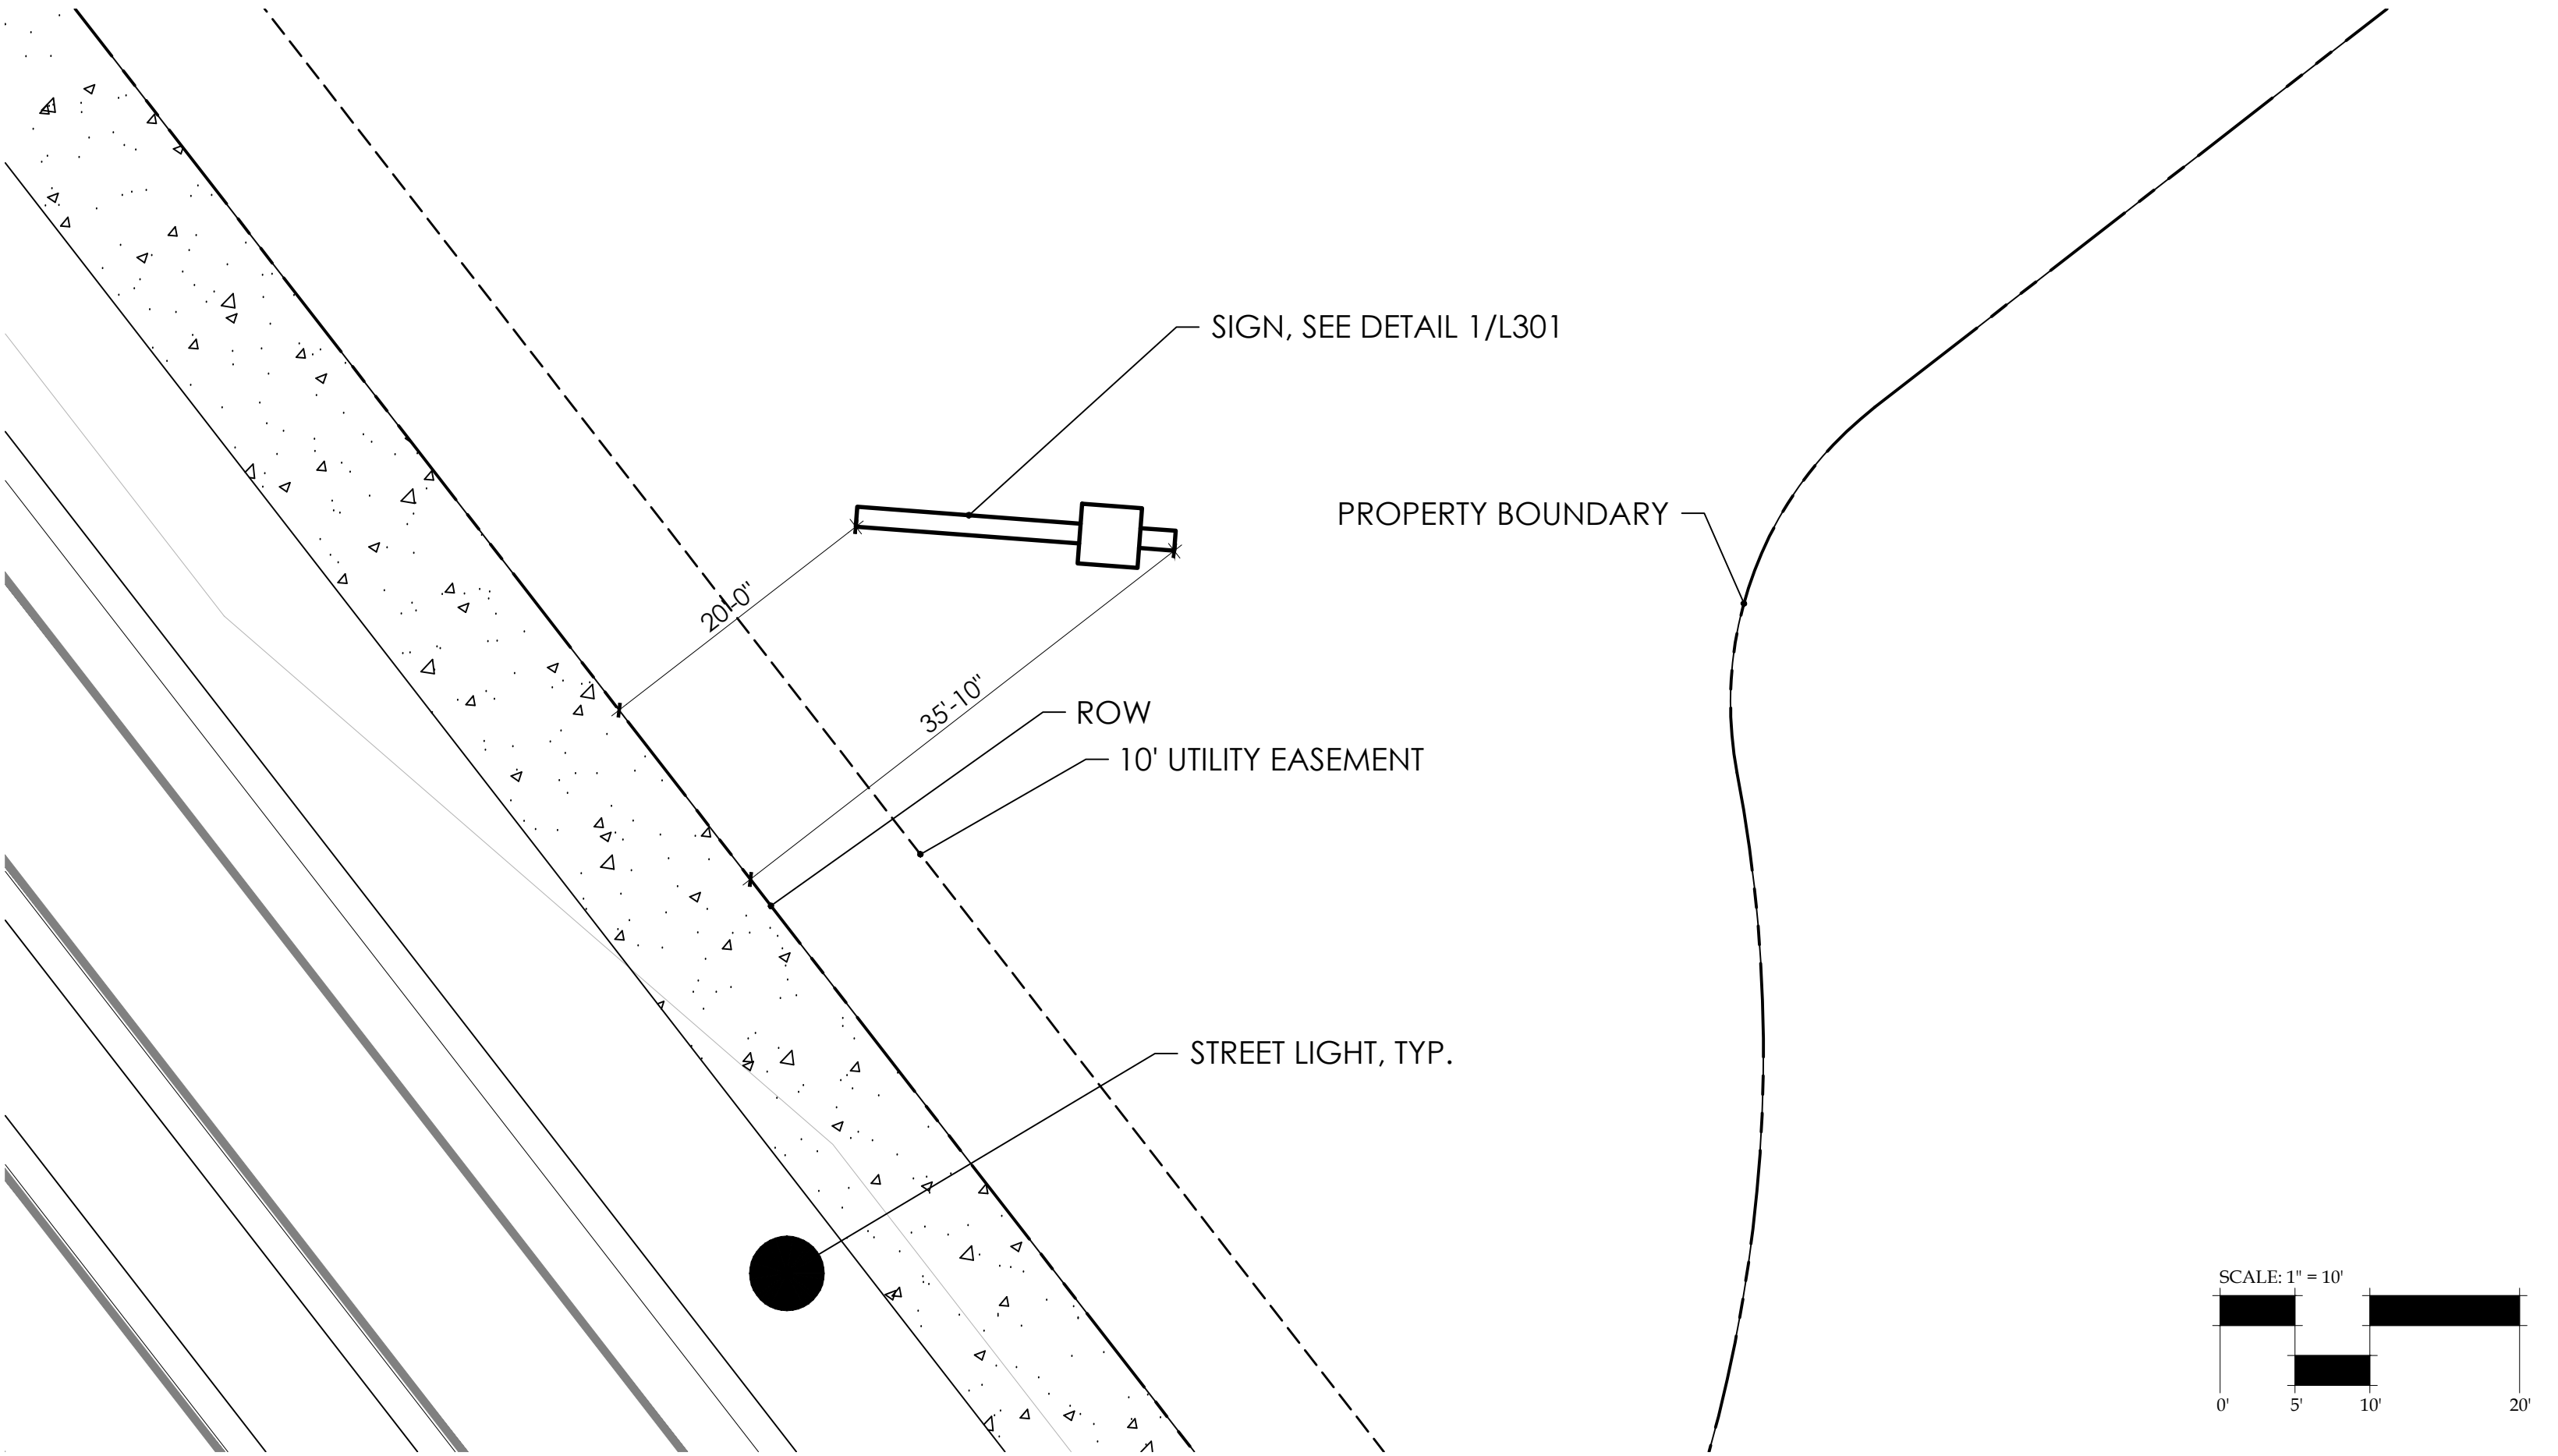



D

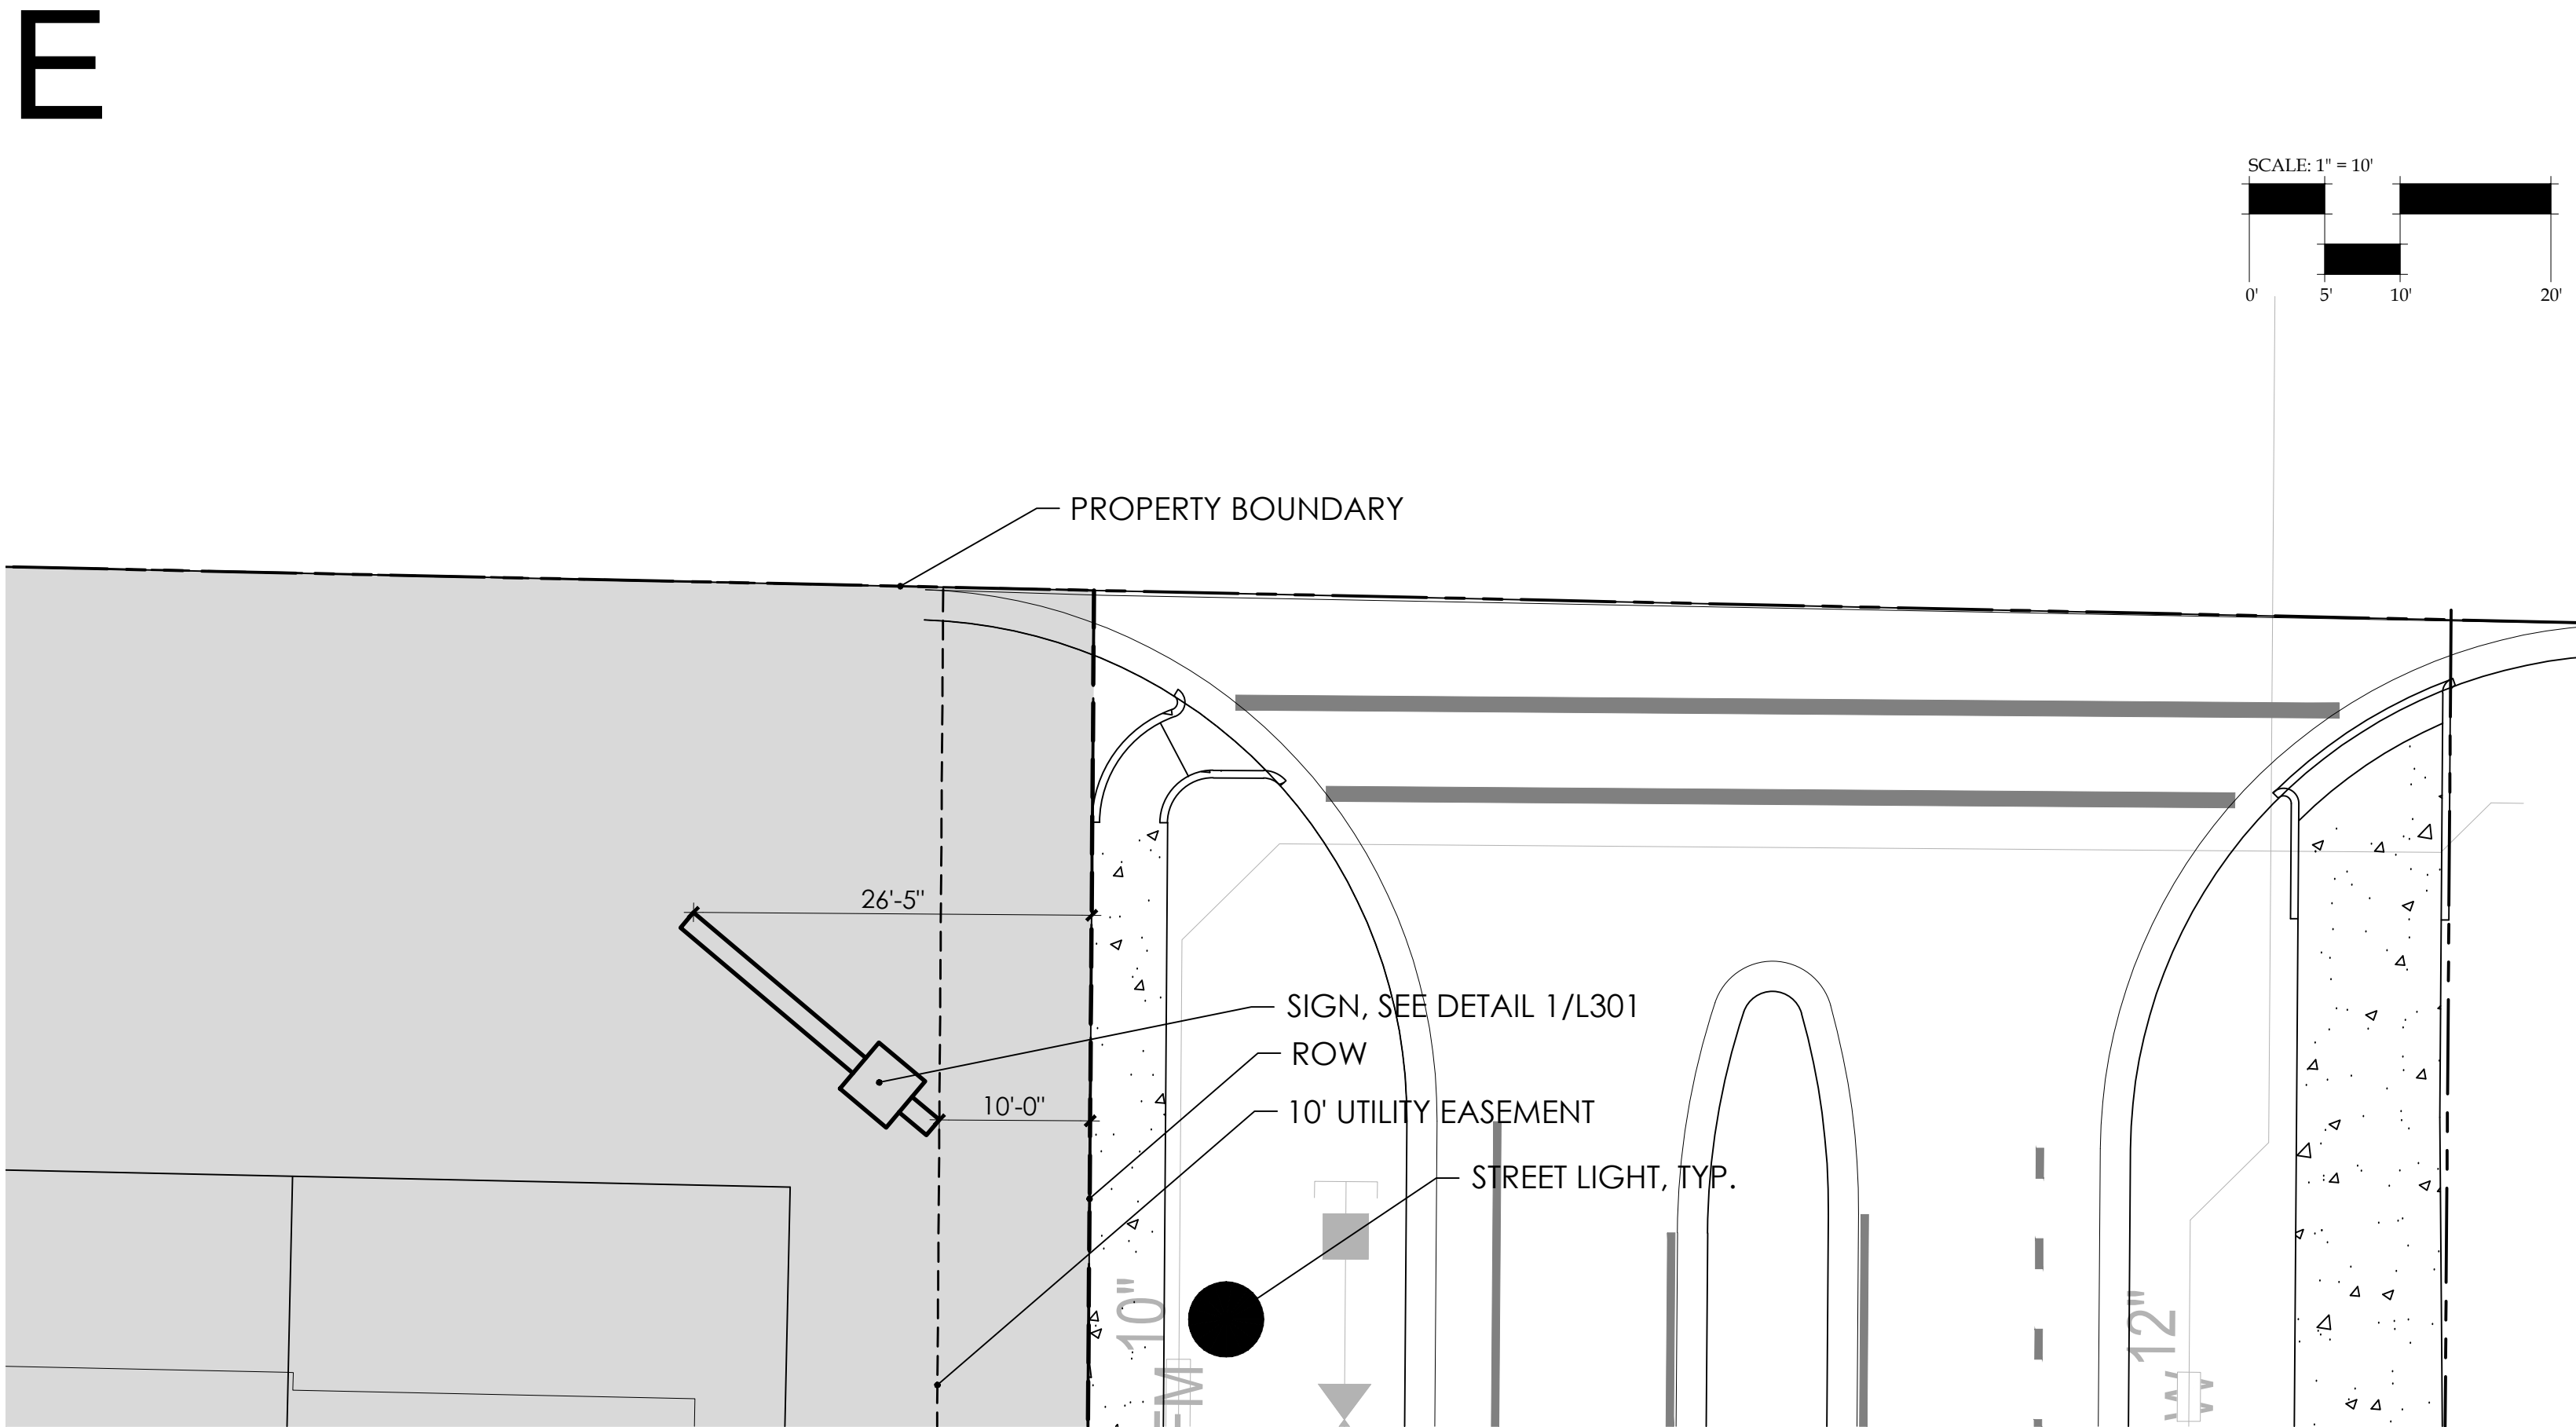


E

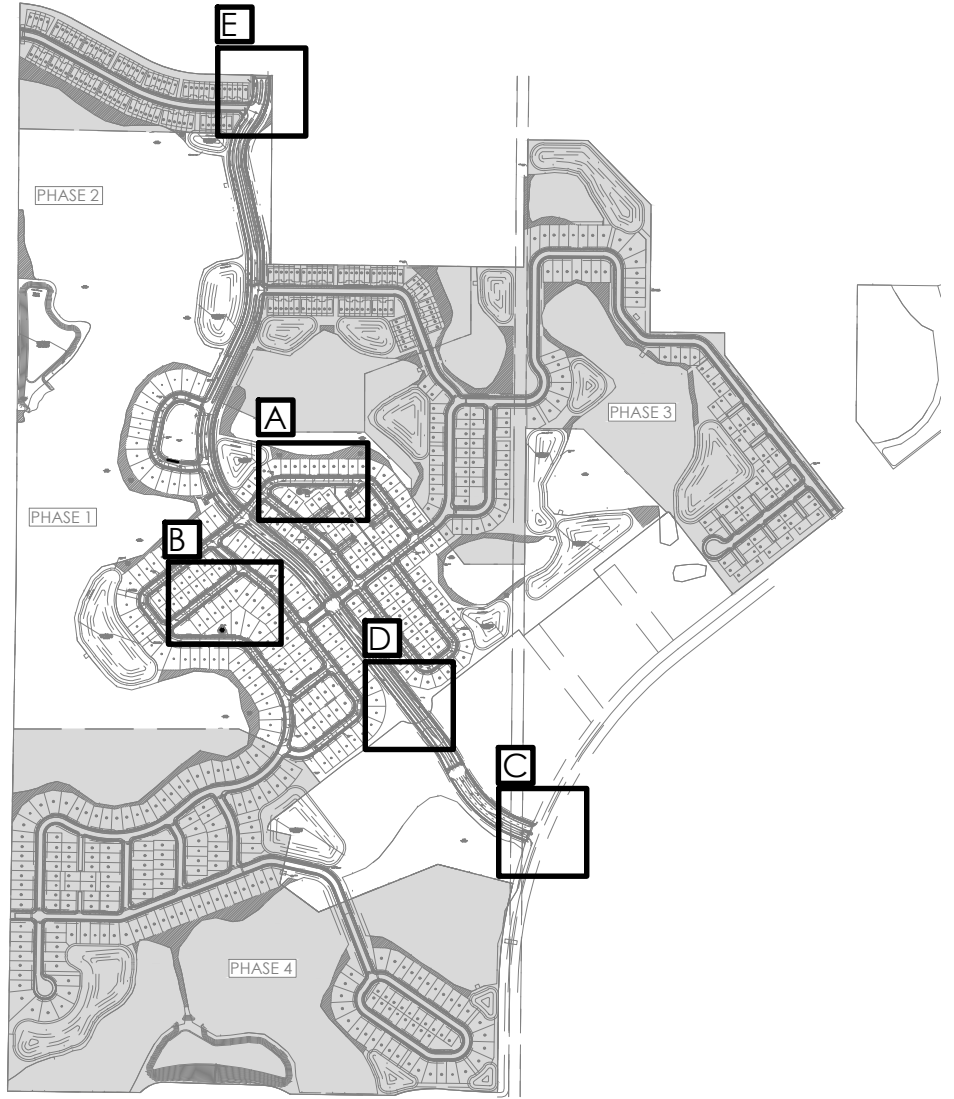

KEY MAP

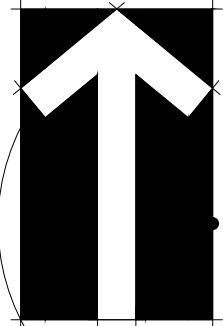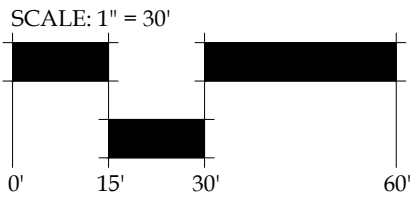


C

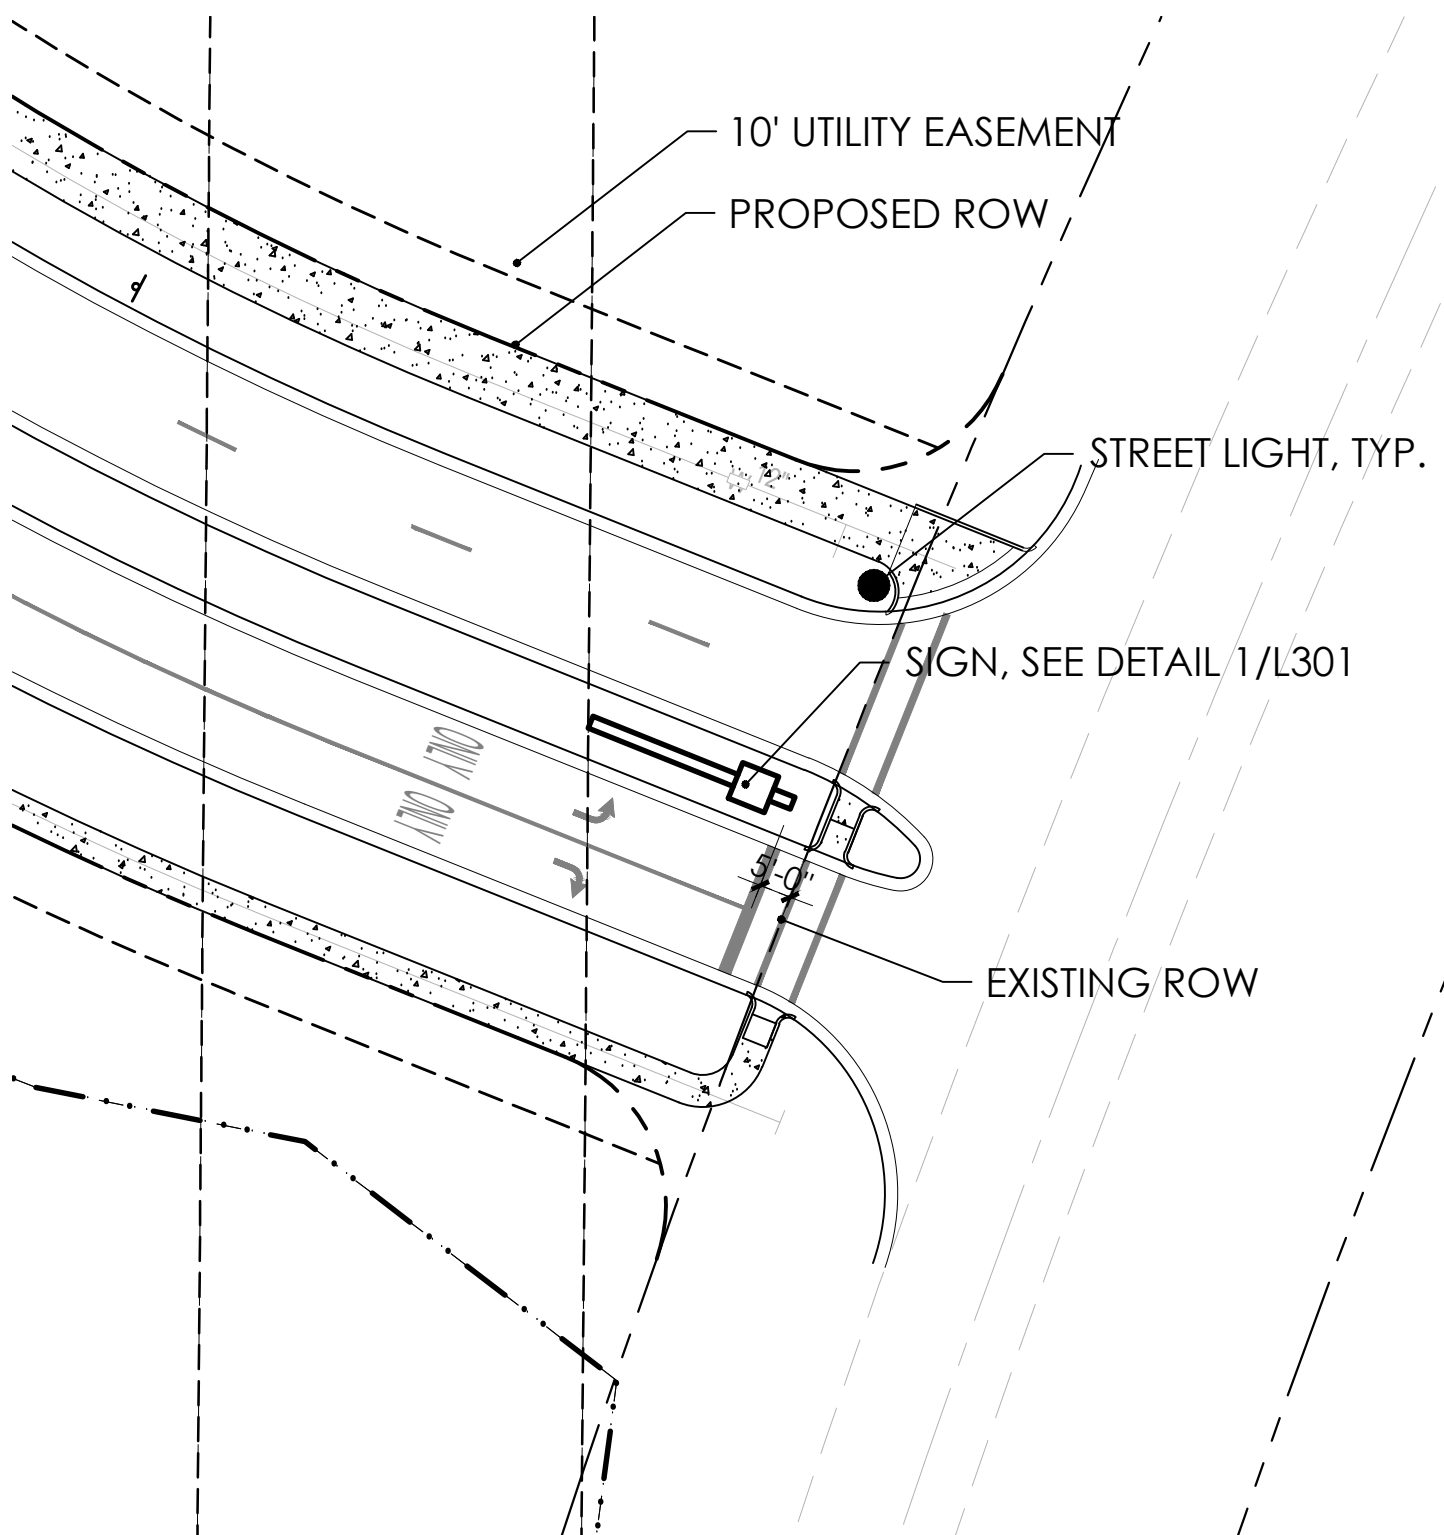

SITE PLAN UPDATE

© 2022 BONNETT DESIGN GROUP, LLC. ALL RIGHTS RESERVED. DESIGNER HEREBY EXPRESSLY RESERVES HIS COPYRIGHT AND OTHER PROPERTY RIGHTS IN THESE PLANS. THESE PLANS AND DRAWINGS ARE NOT TO BE REPRODUCED, CHANGED OR COPIED IN ANY FORM OR MANNER WHATSOEVER WITHOUT FIRST OBTAINING THE EXPRESS WRITTEN PERMISSION AND CONSENT OF BONNETT DESIGN GROUP, LLC. NOR ARE THEY TO BE ASSIGNED TO ANY PARTY WITHOUT FIRST OBTAINING SAID WRITTEN PERMISSION AND CONSENT.

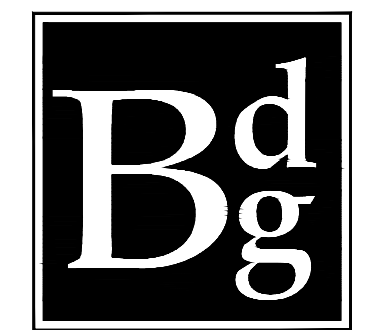

BONNETT design group, llc
landscape architecture
community planning
FL LC 26000341

400 South Orlando Ave, Suite 201
Maitland, FL 32751
407.622.1588 voice

Hillside Grove
Landscape Architecture
Lennar Homes
HOWEY-IN-THE-HILLS, FLORIDA
LAYOUT PLAN


PHASE 1

DATE: May 27, 2022
DRAWN BY: RTM
CHECKED BY: TWB
JOB NUMBER: 2021.195
FILE NAME: 2021.195_LEN - HILLSIDE GROVE_PH_LABASE.DWG

REVISIONS:
△ City Comments 09-29-2022


L201

DRAWING PLOTTED: 9/26/2023 2:36:29 PM
22\\SHARED\\BONNETT DESIGN GROUP\\2021\\195_LIN - THE RESERVE AT HOWEY IN THE HILLS\\DESIGN\\2021\\195_LIN - HILLSIDE GROVE_PH1_HSBASE.DWG

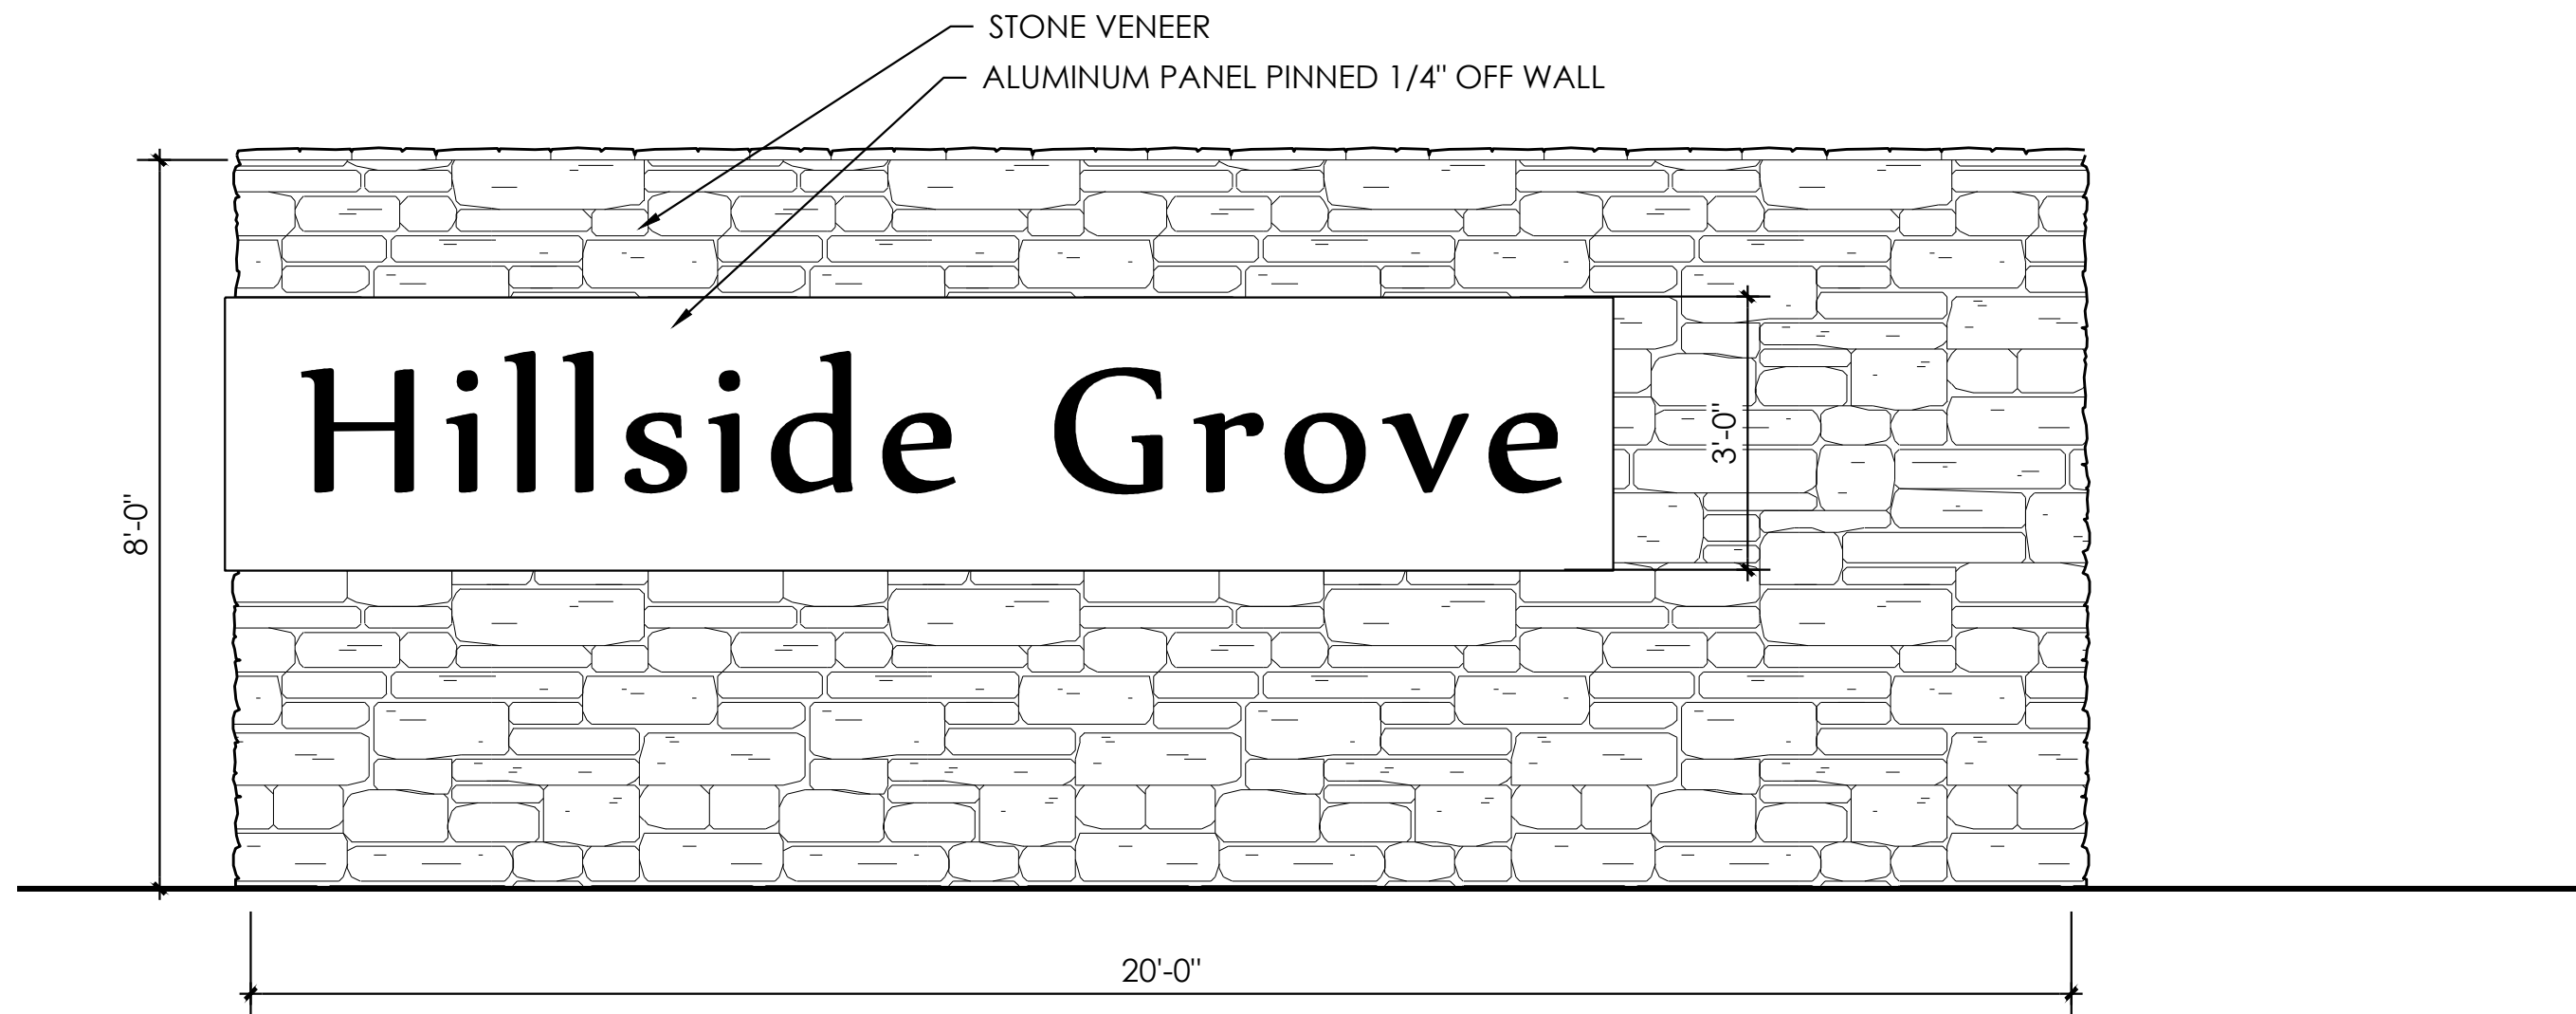

1 ENTRY SIGN ELEVATION
L301 SCALE: 1/2" = 1'-0"

NOTE: HARDSCAPE DESIGN PLANS PROVIDED TO DEMONSTRATE DESIGN INTENT ONLY AND ARE NOT VALID FOR CONSTRUCTION WITHOUT FINAL STRUCTURAL & REINFORCEMENT DESIGN.

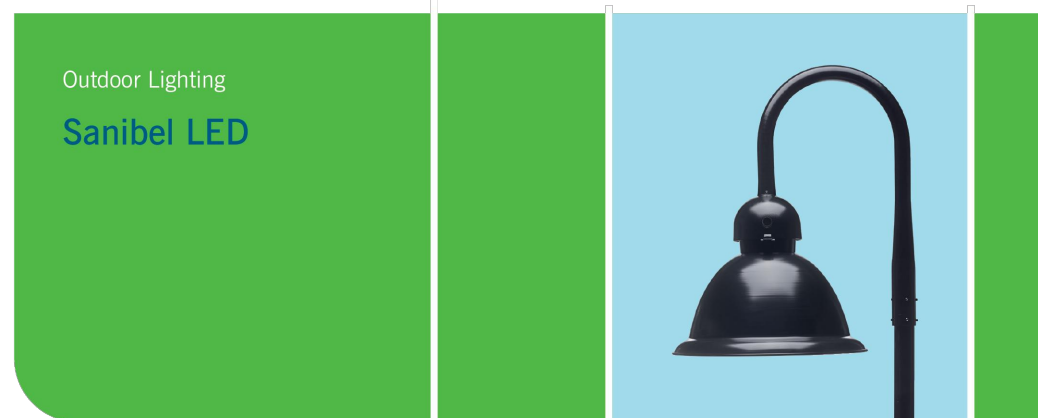

The beauty of the stylish Sanibel LED is its remarkable versatility. Its sleek simplicity, with a gently curved bracket that helps cast light downward, is at home virtually anywhere – from more formal traditional neighborhoods to beachfront communities and other casual locales.

LED (light-emitting diode)	50, 150 watts
Mounting heights	12", 17', 25', 30'
Color	Black
Pole	Sanibel pole Promenade
Applications	Neighborhoods Parks Pathways/walkways* Shopping centers Streets

For additional information, visit us at
duke-energy.com/OutdoorLighting
or call us toll-free at 866.765.6417.



*LIGHT FIXTURE SHALL MEET TOWN OF HOWEY IN THE HILL'S
REQUIREMENTS OR TOWN/OWNER APPROVED EQUAL

2 STREET LIGHT
L301 SCALE: NTS



Roll over image to zoom in

PRODUCT DESCRIPTION

- 4 foot length
- Thermoplastic finish
- 1-1/2" thick cast aluminum frame
- All stainless steel hardware
- Portable and/or surface mount
- Bench only, or Bench with a 4" Add-On option

<https://www.byoplayground.com/products/commercial-park-bench-with-curved-back>
*OR OWNER APPROVED EQUAL

3 BENCH
L301 SCALE: NTS



Roll over image to zoom in

PRODUCT DESCRIPTION

Our ribbed steel trash receptacle offers durability and style. The slatted wave design adds a subtle and simple interest point available in a variety of colors!

- 32 gallon capacity
- 3/4 #9 expanded metal inside ribbed steel with rolled edges
- Dimensions: 25" H x 2' W x 2' D


<https://www.byoplayground.com/products/trash-receptacle-ribbed-steel-22-gallon.html>
*OR OWNER APPROVED EQUAL

4 TRASH RECEPTICAL
L301 SCALE: NTS

D006 • DOG WASTE STATION

PARTS LIST:

- Can (1)
- Post (1)
- Dispenser (1)
- Sign/Sign Bracket (1)
- Dispenser Keys (2)
- 600 Waste Bags
- 50 Can Liners
- Hardware Pack

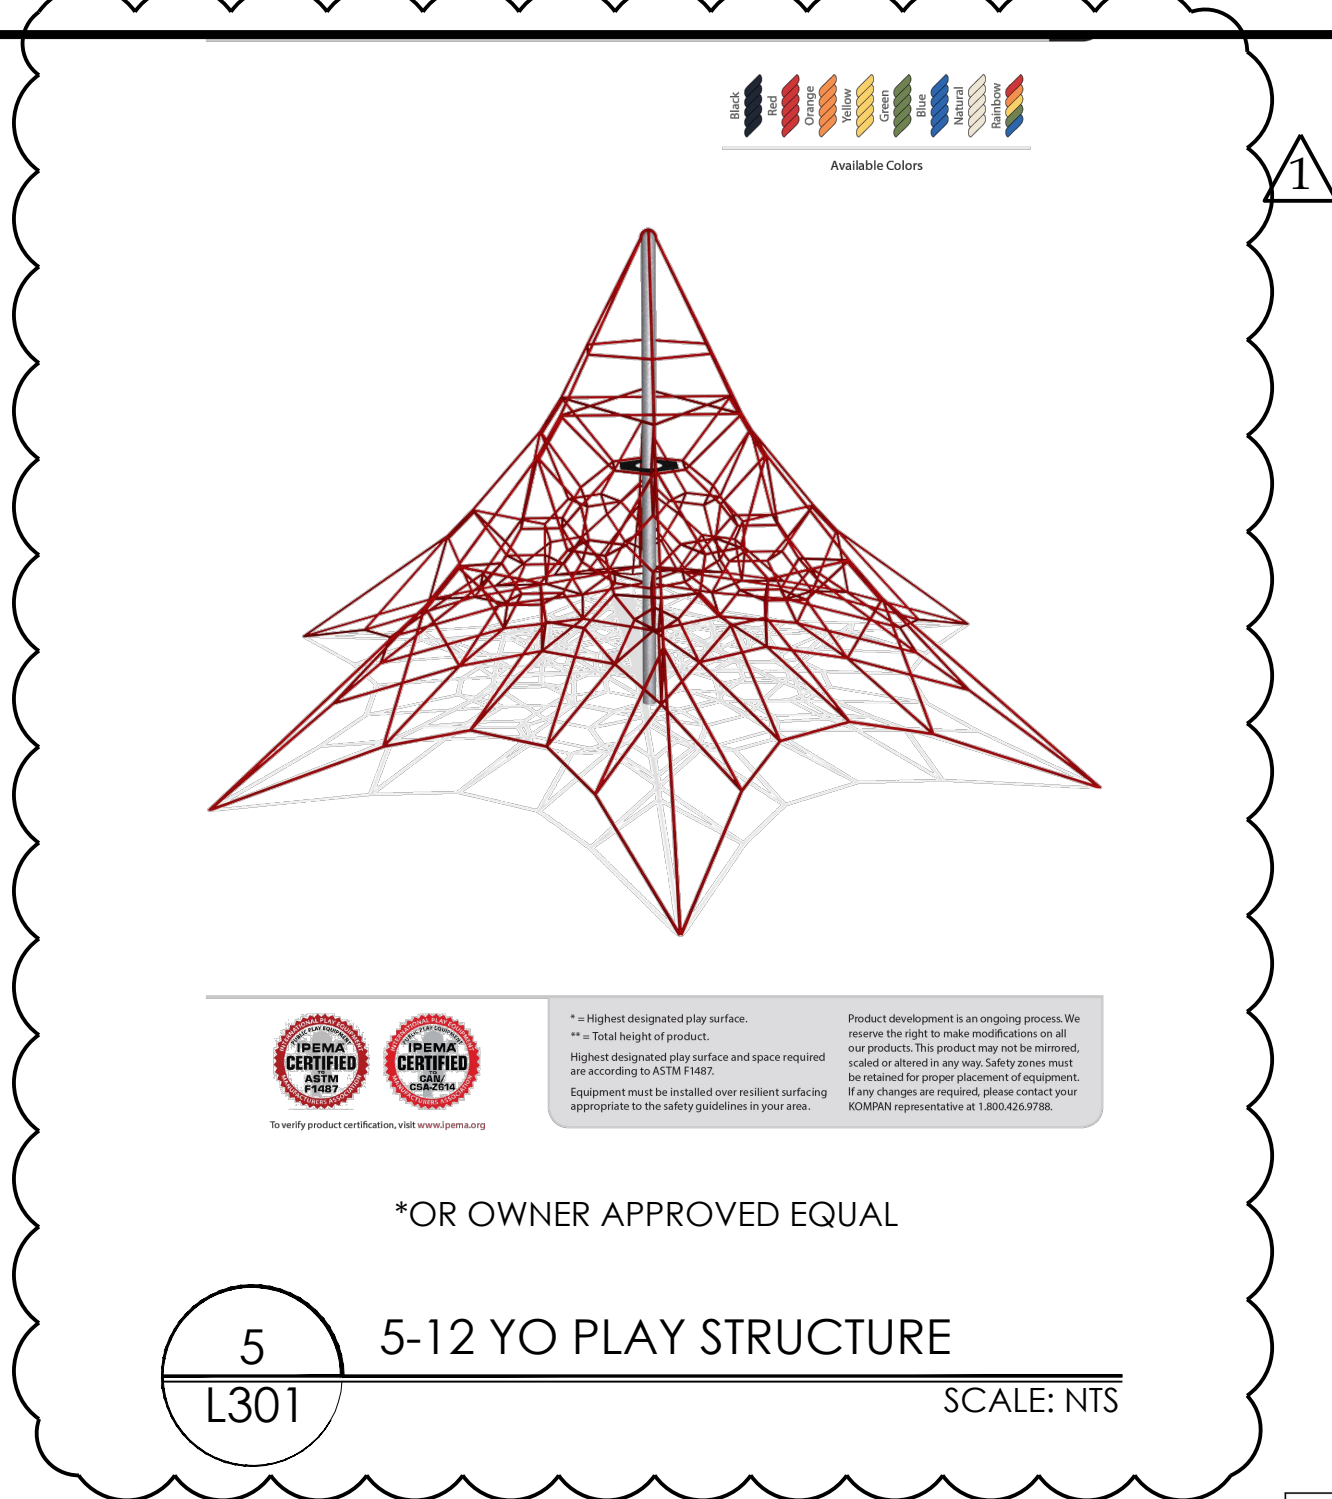

* - Highest designed play surface.
* - Total height of structure.
Highest designated play surface and space required are according to ASTM F1487.
Equipment must be installed over resistant surfacing appropriate to the safety guidelines in your area.

Product development is an ongoing process. We reserve the right to make modifications to all our products. This product may not be reversed, scaled or altered in any way. Safety zones must be maintained prior to installation of equipment. If any changes are required, please contact your K&M&M representative at: 1-800-424-5786.

*OR OWNER APPROVED EQUAL

5 5-12 YO PLAY STRUCTURE
L301 SCALE: NTS



The Voyager with its round shapes and bright colors is immensely attractive for young children. Once there, the richness of age-appropriate activities sustains the playing and encourages them to return. The Voyager's three levels offer layers of play starting from ground level and up to the elevated platform with a slide. The ground level sand play funnels

stimulate the children's object permanence understanding and logical thinking skills. The panels have movable items that run in grooves and can be played with from both inside and outside the structure, training the children's fine motor skills as well as their logical thinking and turn-taking skills. The slide down is a fun reward for climbing up and

additionally develops the toddlers sense of balance and the spatial awareness.



Data is subject to change without prior notice.

*OR OWNER APPROVED EQUAL

6 6 MO - 2 YO PLAY STRUCTURE 1
L301 SCALE: NTS



The developing youngster finds the Tumbler challenging and supportive of their most important developmental areas, inviting them to play for hours. The rich, roomy platforms offer tactile and responsive play panels. These invite exploring and train fine motor and cognitive skills such as logical thinking. The bouncy and rocking rubber parts add responsive physical

activities, such as a gentle sway. The tunnel requires that children crawl and this development of cross-coordination of hands and knees is important for later literacy and reading skills. The ground level play corner offers tables and a play panel that trains fine motor skills. In addition, it provides a quieter retreat area. The Tumbler, thanks to its two-

sided play panels and ground level play points, invites all to play and trains social-emotional skills such as taking turns.



Data is subject to change without prior notice.

*OR OWNER APPROVED EQUAL

7 6 MO - 2YO PLAY STRUCTURE 2
L301 SCALE: NTS



BONNETT design group, llc
landscape architecture
community planning
FL LC 26000341

400 South Orlando Ave, Suite 201
Maitland, FL 32751
407.622.1588 voice

Hillside Grove
Landscape Architecture
Lennar Homes
HOWEY-IN-THE-HILLS, FLORIDA
HARDSCAPE DESIGN PLAN

PHASE 1

DATE: May 27, 2022

DRAWN BY: RTM

CHECKED BY: TWB

JOB NUMBER: 2021.195

FILE NAME: 2021.195_LIN - HILLSIDE GROVE_PH1_HSBASE


REVISIONS:
City Comments 09-29-2022

L301

Rock W. Bennett, RLA # LA0010716

© 2022, BONNETT DESIGN GROUP, LLC. ALL RIGHTS RESERVED. DESIGNER HEREBY EXPRESSLY RESERVES HIS COPYRIGHT AND OTHER PROPERTY RIGHTS IN THESE PLANS. THESE PLANS AND DRAWINGS ARE NOT TO BE REPRODUCED, CHANGED OR COPIED IN ANY FORM OR MANNER WHATSOEVER WITHOUT FIRST OBTAINING THE EXPRESS WRITTEN PERMISSION AND CONSENT OF BONNETT DESIGN GROUP, LLC. NOR ARE THEY TO BE ASSIGNED TO ANY PARTY WITHOUT FIRST OBTAINING SAID WRITTEN PERMISSION AND CONSENT.

DRAWING PLOTTED: 9/26/2022 2:52:26 PM
Z:\SHARED\BONNETT DESIGN GROUP\2021\2021.195_L400_L401 - HILLSIDE GROVE_PHL_LABASE.DWG


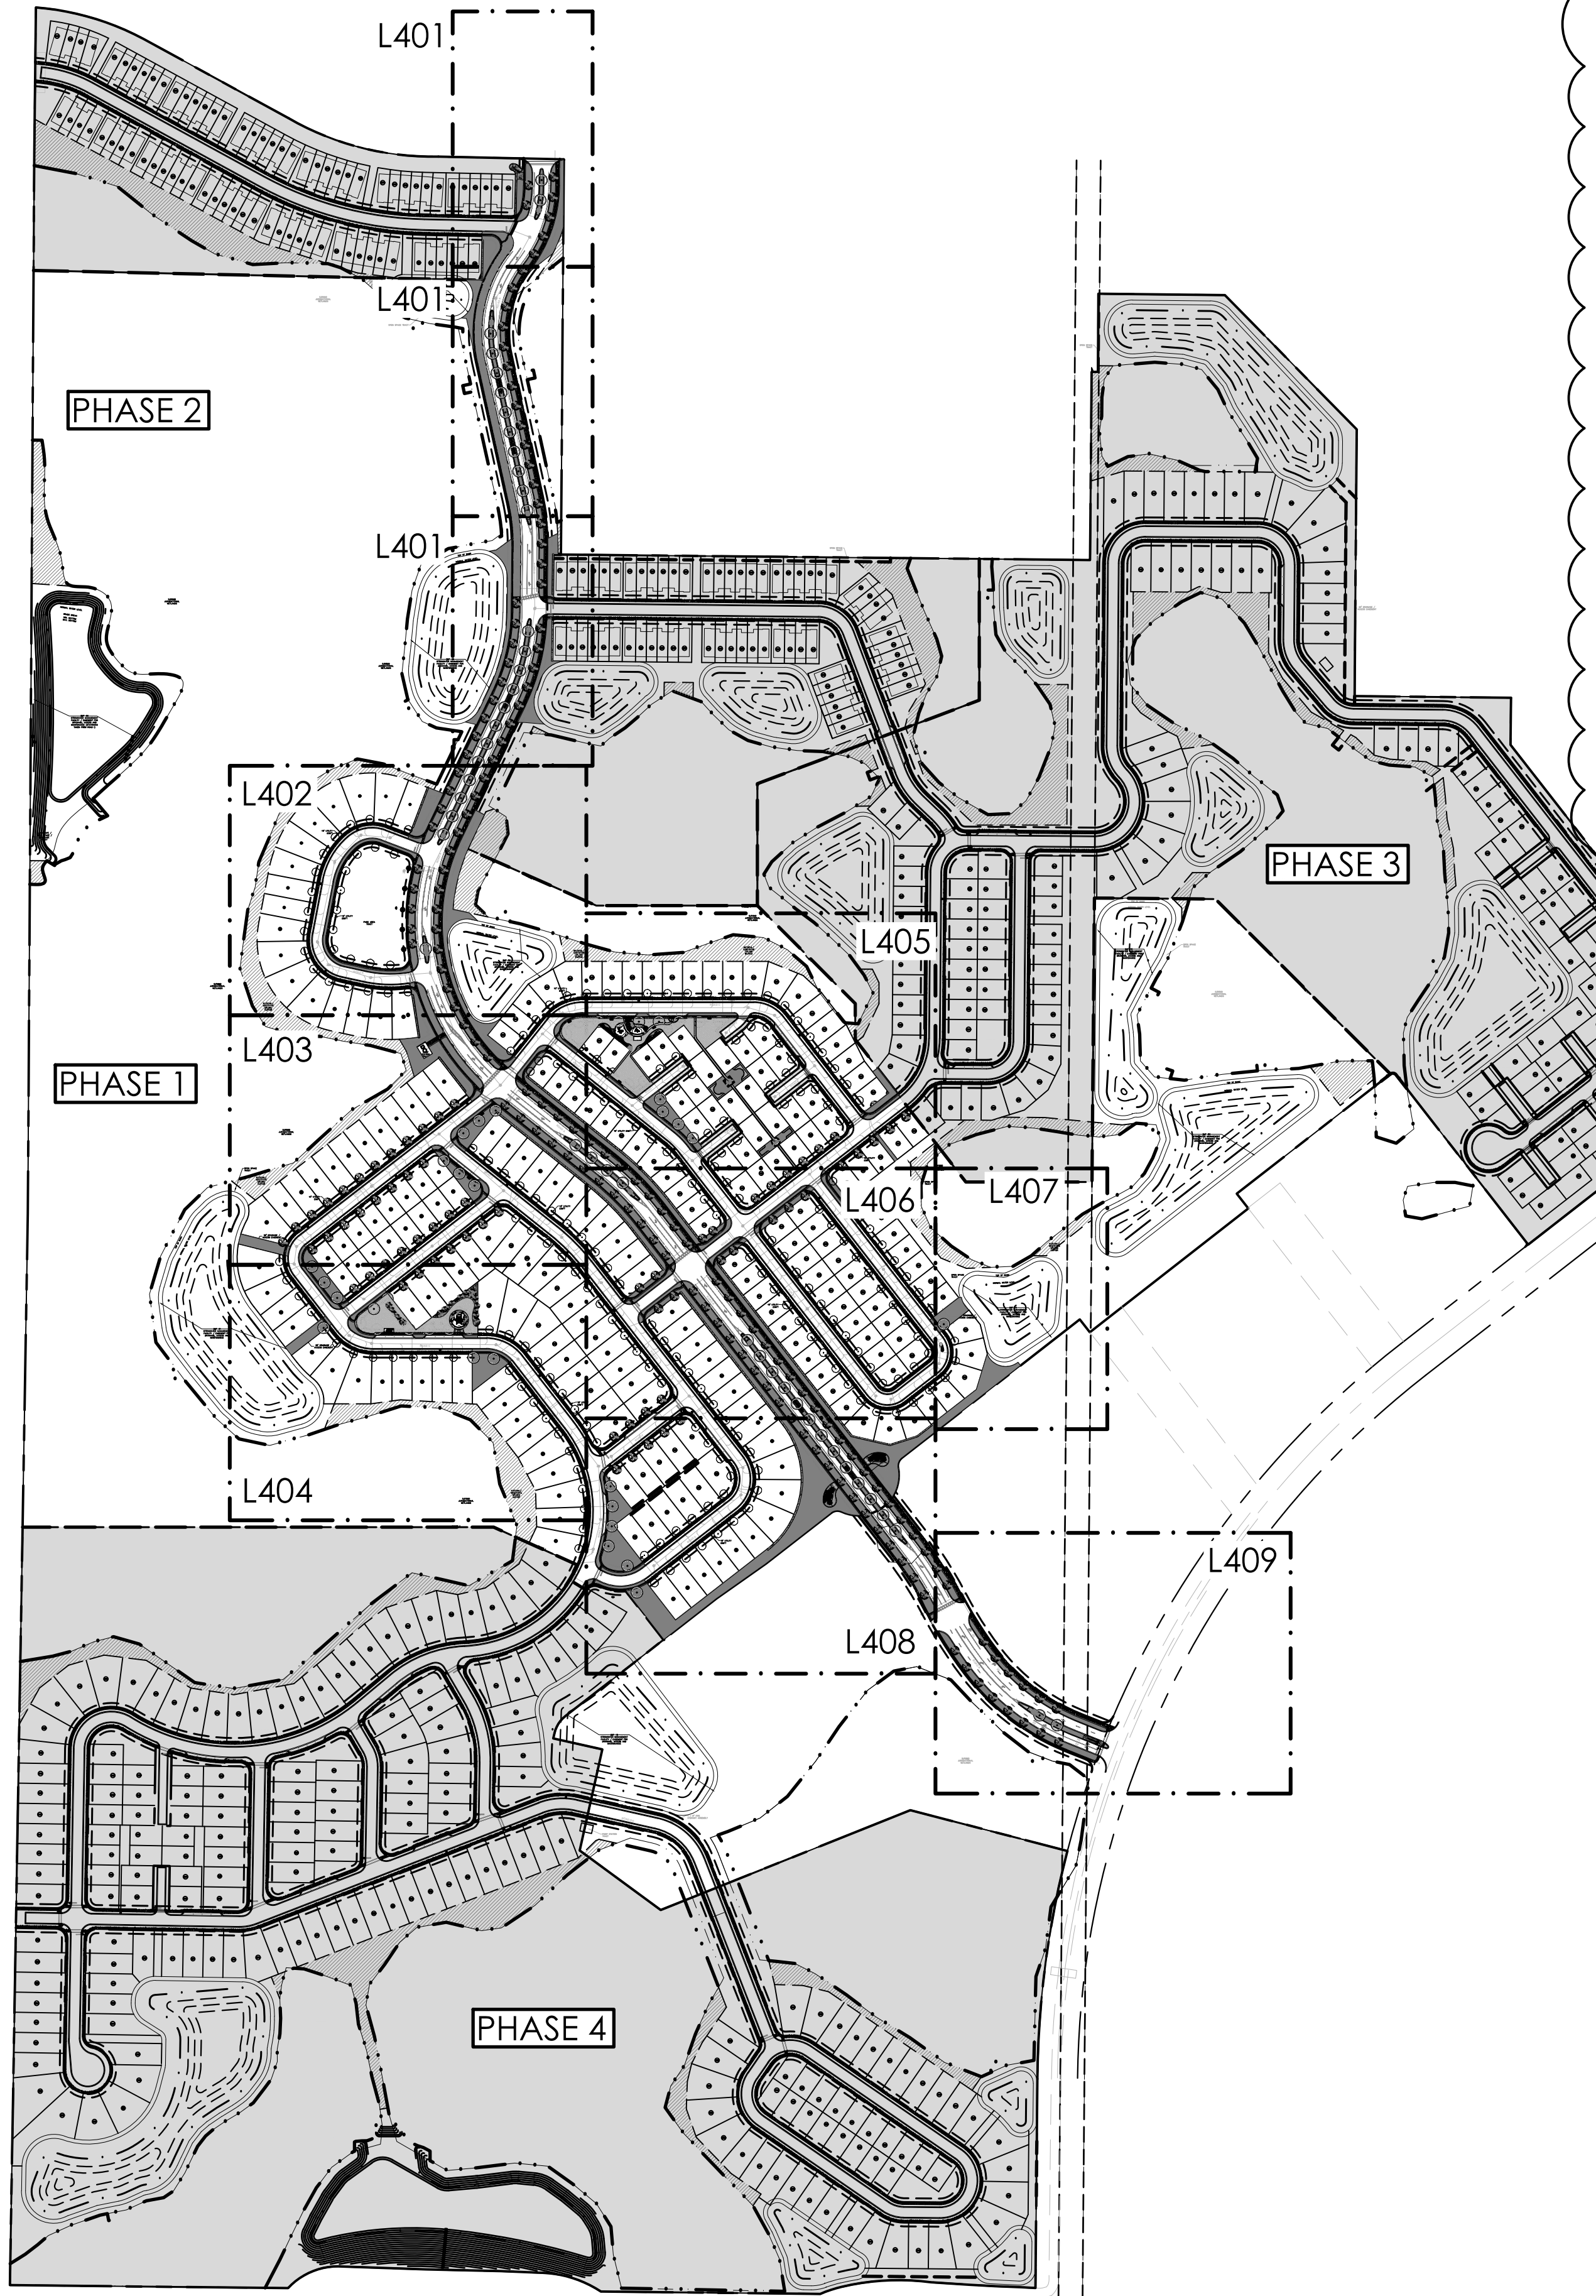


PLANT SCHEDULE

TREES	QTY	BOTANICAL NAME	COMMON NAME	SPECIFICATION	NATIVE	WATER USE ZONE	SPACING	REMARKS
AR	2	Acer rubrum	Red Maple	2.5" Cal. Min. 10' ht.	YES	HIGH	AS	
LIM	10	Lagerstroemia indica 'Muskogee'	Muskogee Crape Myrtle	2" cal., 8'-10' ht. x 30" spd.	NO	LOW	AS	
PE	14	Pinus elliotii	Slash Pine	2" cal., 8'-10' ht. x 24" spd.	YES	LOW	AS	
QV	12	Quercus virginiana	Live Oak	2.5" Cal. Min. 10' ht.	YES	LOW	AS	
SP	10	Sabal palmetto	Sabal Palm	12'-15' MIXED	YES	LOW	AS	
STREET TREES: COMMON TRACTS								
STREET TREES: COMMON TRACTS	QTY	BOTANICAL NAME	COMMON NAME	SPECIFICATION	NATIVE	WATER USE ZONE	SPACING	REMARKS
MG-C	181	Magnolia grandiflora 'Brackens Brown Beauty'	Bracken's Southern Magnolia	4" Cal.	YES	MEDIUM	AS	Min. 10' height
QV-C	86	Quercus virginiana	Live Oak	4" Cal.	YES	LOW	AS	Min. 10' height
UA-C	13	Ulmus alata	Winged Elm	4" Cal.	YES	LOW	AS	
STREET TREES: LOTS								
STREET TREES: LOTS	QTY	BOTANICAL NAME	COMMON NAME	SPECIFICATION	NATIVE	WATER USE ZONE	SPACING	REMARKS
MG-L	55	Magnolia grandiflora 'Brackens Brown Beauty'	Bracken's Southern Magnolia	4" Cal.	YES	MEDIUM	AS	Min. 10' height
UA-L	207	Ulmus alata	Winged Elm	4" Cal.	YES	LOW	AS	Min. 10' height
SHRUBS								
SHRUBS	QTY	BOTANICAL NAME	COMMON NAME	SPECIFICATION	NATIVE	WATER USE ZONE	SPACING	REMARKS
Hpc	191	Hamelia patens 'Compacta'	Dwarf Firebush	3 gal., full	YES	LOW	36" o.c.	
Ixr	19	Ixora coccinea 'Mauli Red'	Mauli Red Ixora	3 gal., full	NO	MEDIUM	24" o.c.	
Ph	26	Philodendron x 'Hope'	Hope Philodendron	3 gal., 18"-24"	NO	MEDIUM	36" o.c.	
Px	23	Philodendron x 'Xanadu'	Philodendron	3 gal., 18"-24"	NO	MEDIUM	24" o.c.	
Pa	69	Plumbago auriculata 'Imperial Blue'	Plumbago	3 gal., 20"-20"	NO	MEDIUM	36" o.c.	
Pm	90	Podocarpus macrophyllus	Podocarpus	7 gal., 30"x16" spd.	NO	MEDIUM	24" o.c.	
Src	64	Serenoa repens 'Cinerea'	Silver Saw Palmetto	3 gal., 18" o.a.	YES	LOW	36" o.c.	
Sb	122	Spartina bakeri	Sand Cord Grass	3 gal., full	NO	MEDIUM	AS	
Vowc	96	Viburnum obovatum 'Whorled Class'	Dwarf Walter's Viburnum	3 gal., 18" o.a.	YES	LOW	36" o.c.	
Vo	1,227	Viburnum odoratissimum	Sweet Viburnum	3 gal., 18" o.a.	NO	MEDIUM	36" o.c.	
Zf	12	Zamia furfuracea	Cardboard Palm	10 gal., 24" ht., 36" spd.	NO	LOW	AS	
Zp	369	Zamia pumila	Coontie	3 gal., 18" o.a.	YES	LOW	24" o.c.	
GROUND COVERS								
GROUND COVERS	QTY	BOTANICAL NAME	COMMON NAME	SPECIFICATION	NATIVE	WATER USE ZONE	SPACING	REMARKS
aa	436	Agapanthus africanus	Lily of the Nile	1 gal., full	NO	MEDIUM	18" o.c.	
agl	1,300	Arachis glabrata	Perennial Peanut	1 gal., full. Use mulch fines	NO	LOW	12" o.c.	
dtv	720	Dianella tasmanica 'Variegata'	Variegated Flax Lily	1 gal., 12"-15" spd., full pot	NO	LOW	18" o.c.	
dv	59	Dietes vegeta	African Iris	1 gal., 2-3 ppp	NO	LOW	24" o.c.	
jp	325	Juniperus davurica 'Parsonii'	Parson's Juniper	1 gal., 12"-15" spd.	NO	LOW	18" o.c.	
img	433	Liriope muscari 'Emerald Goddess'	Emerald Goddess Lityurf	1 gal., 12"-15" spd., full pot	NO	LOW	18" o.c.	
mcc	546	Muhlenbergia capillaris	Muhly Grass	1 gal., 24" ht., full pot	YES	LOW	24" o.c.	
ta	78	Trachelospermum asiaticum	Asian Jasmine	1 gal., full. Use mulch fines	NO	MEDIUM	18" o.c.	
SOD/SEED								
SOD/SEED	QTY	BOTANICAL NAME	COMMON NAME	SPECIFICATION	NATIVE	WATER USE ZONE	SPACING	REMARKS
soda	34,710 sf	Cynodon dactylon 'Celebration'	Celebration Bermuda Grass	sod	NO	MEDIUM	sod	solid sod - weed free
sodb	357,160 sf	Paspalum notatum 'Argentine'	Argentine Bahia Grass	sod	NO	LOW	sod	sand grown solid sod - weed free

SITE PLAN UPDATE

NOTE: THE LANDSCAPE PROVIDED FOLLOWS THE WATERWISE FLORIDA LANDSCAPES AND IS COMPLIANT WITH THE FLORIDA WATER STAR PROGRAM PER SEC. 7.04.01 STANDARDS

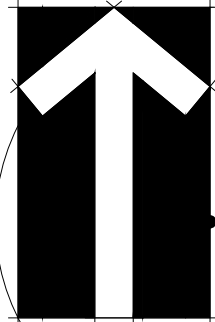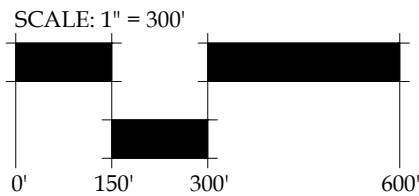

© 2022 BONNETT DESIGN GROUP, LLC. ALL RIGHTS RESERVED. DESIGNER HEREBY EXPRESSLY RESERVES HIS COPYRIGHT AND OTHER PROPERTY RIGHTS IN THESE PLANS. THESE PLANS AND DRAWINGS ARE NOT TO BE REPRODUCED, CHANGED OR COPIED IN ANY FORM OR MANNER WHATSOEVER WITHOUT FIRST OBTAINING THE EXPRESS WRITTEN PERMISSION AND CONSENT OF BONNETT DESIGN GROUP, LLC NOR ARE THEY TO BE ASSIGNED TO ANY PARTY WITHOUT FIRST OBTAINING SAID WRITTEN PERMISSION AND CONSENT.



BONNETT design group, llc
landscape architecture
community planning
FL LC 26000341

400 South Orlando Ave, Suite 201
Maitland, FL 32751
407.622.1588 voice

Hillside Grove
Landscape Architecture
Lennar Homes
HOWEY-IN-THE-HILLS, FLORIDA
OVERALL PHASING PLAN

PHASE 1

DATE: May 27, 2022

DRAWN BY: RTM

CHECKED BY: TWB


JOB NUMBER: 2021.195

FILE NAME: 2021.195_L400_L401 - HILLSIDE GROVE_PHL_LABASE

REVISIONS:
City Comments 09-29-2022





L400

DRAWING PLOTTED: 9/26/2022 3:52:57 PM
Z:\SHARED\BONNETT DESIGN GROUP\2021\2021.195_LIN - THE RESERVE AT HOWEY IN THE HILLS\DESIGN\2021\2021.195_LIN - HILLSIDE GROVE_PHL_LABASE.DWG

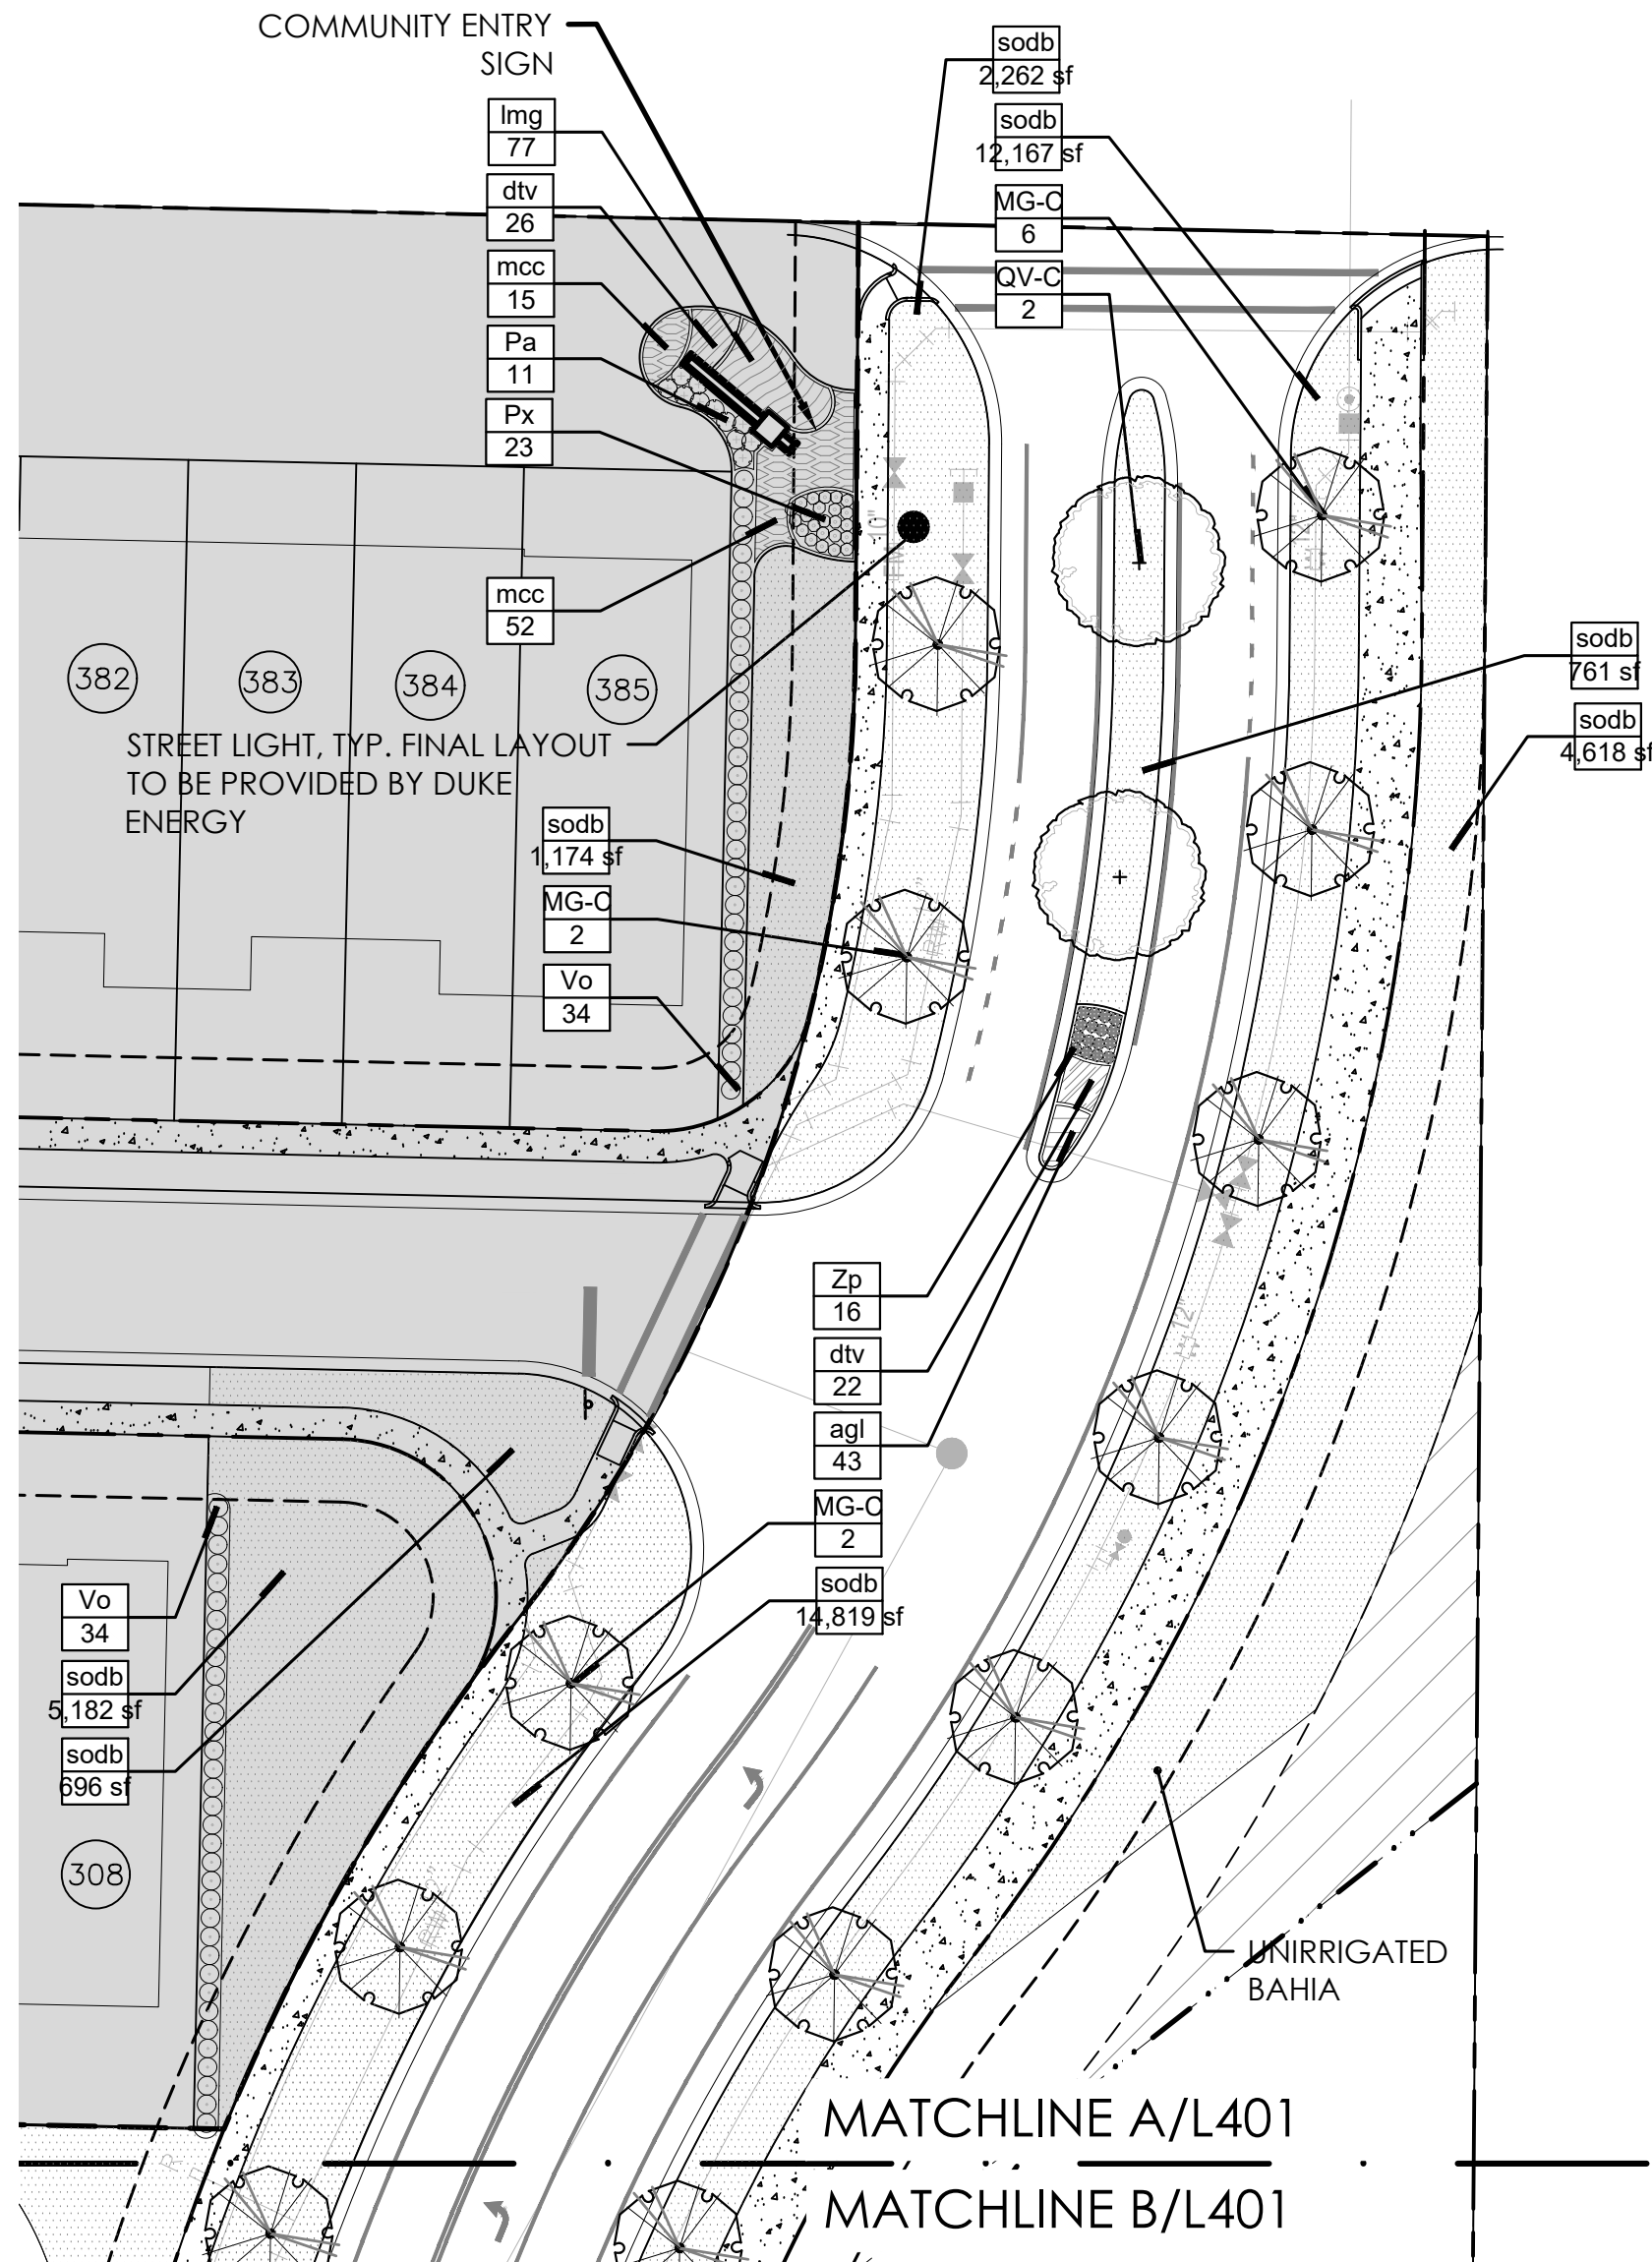

KEY	
	CODE REQUIRED
	ENHANCED

SITE PLAN UPDATE

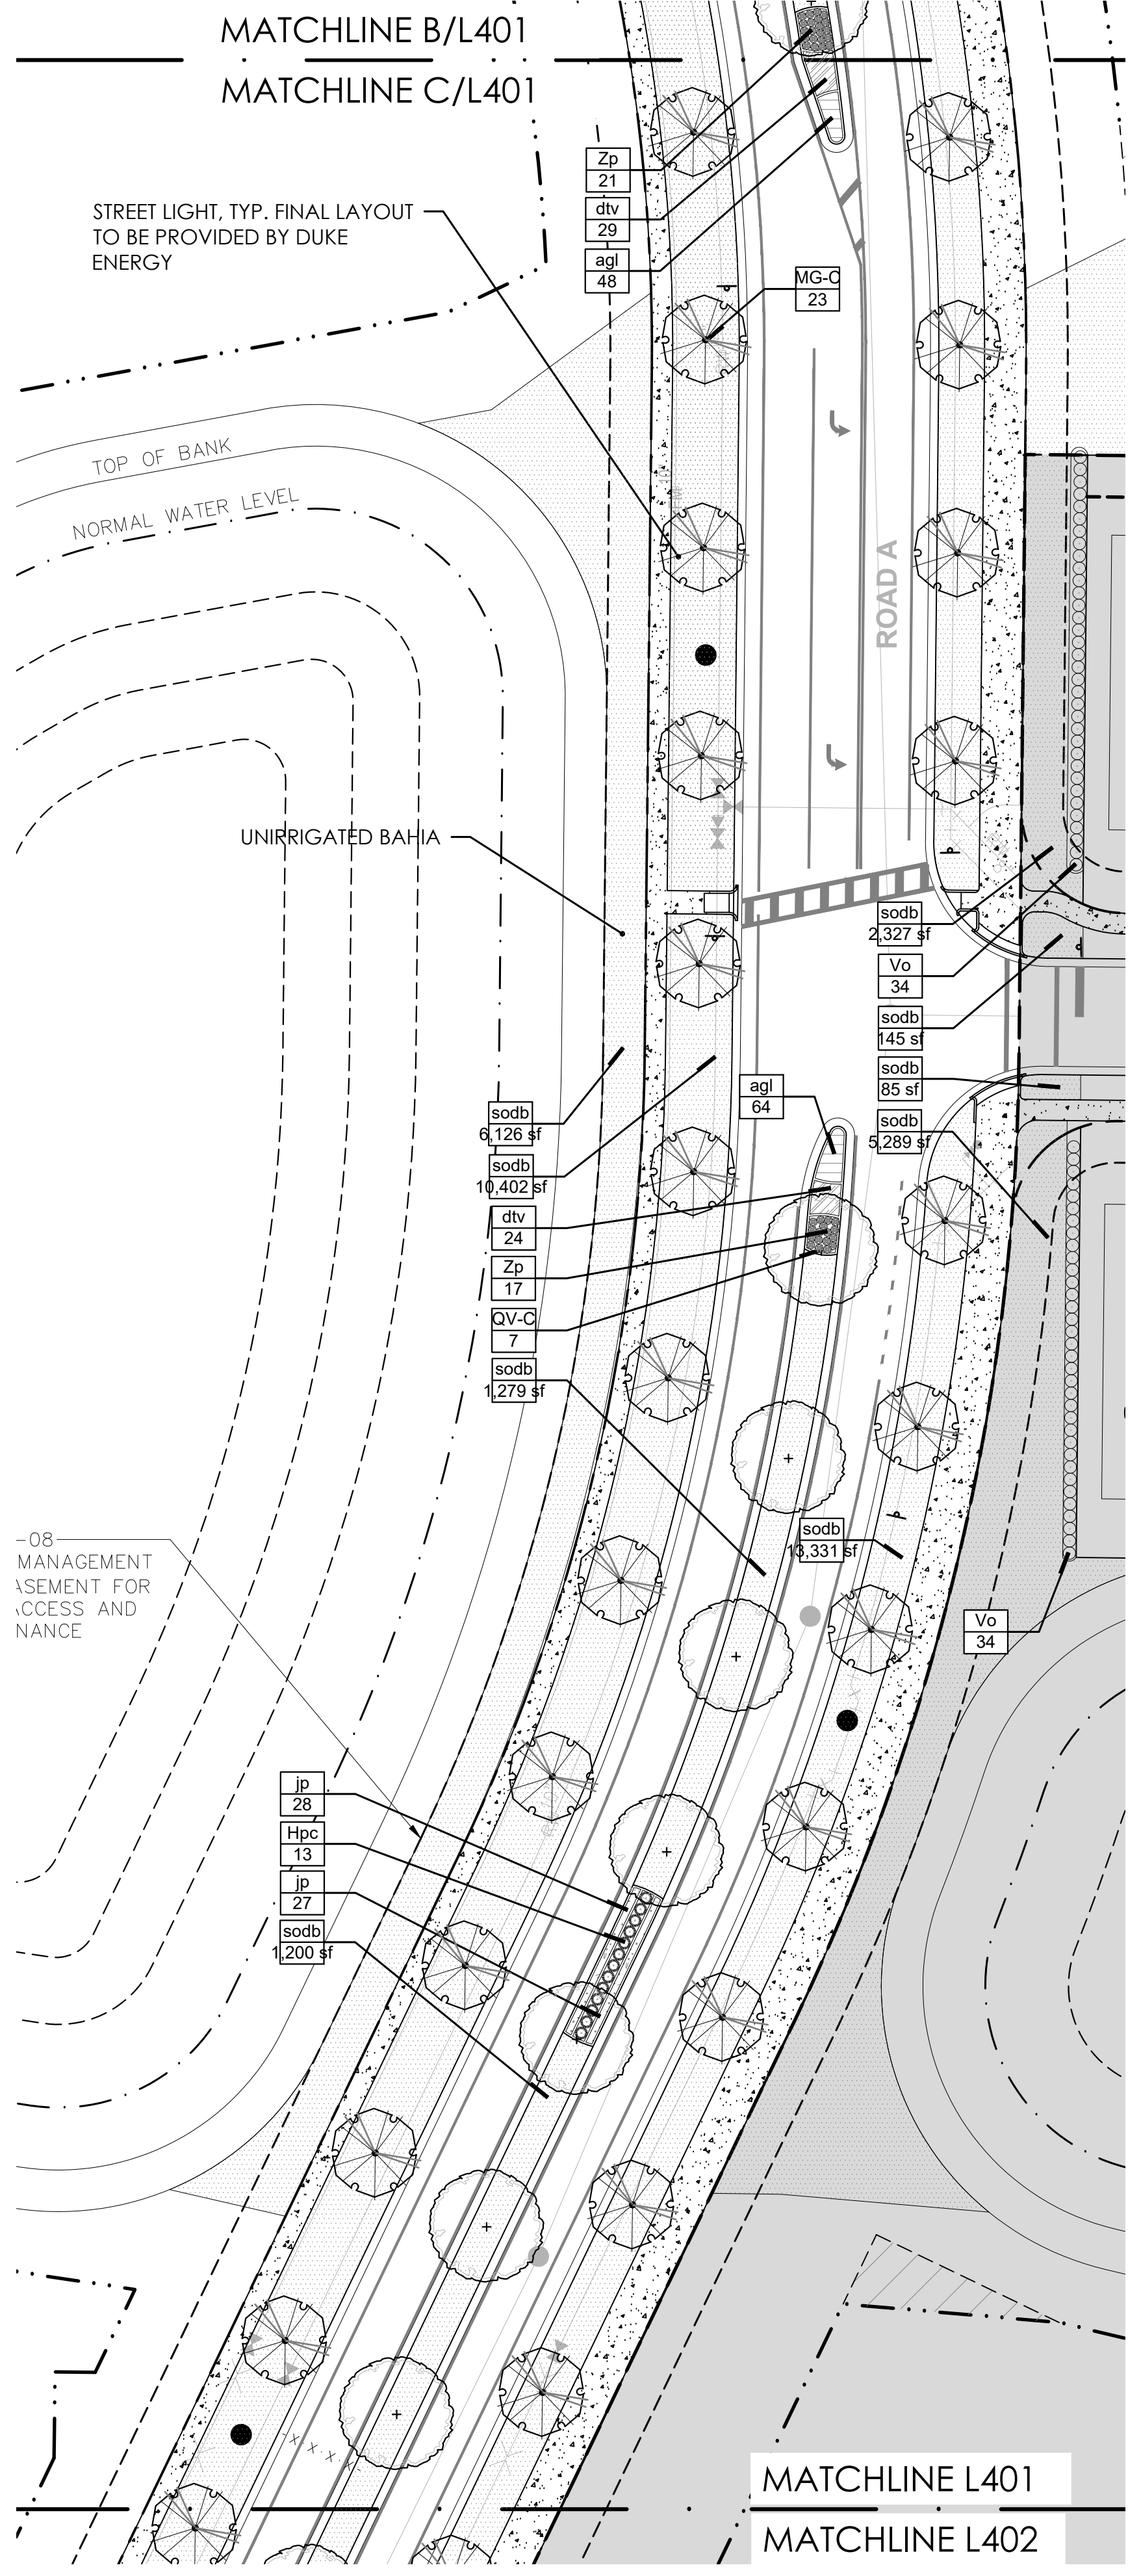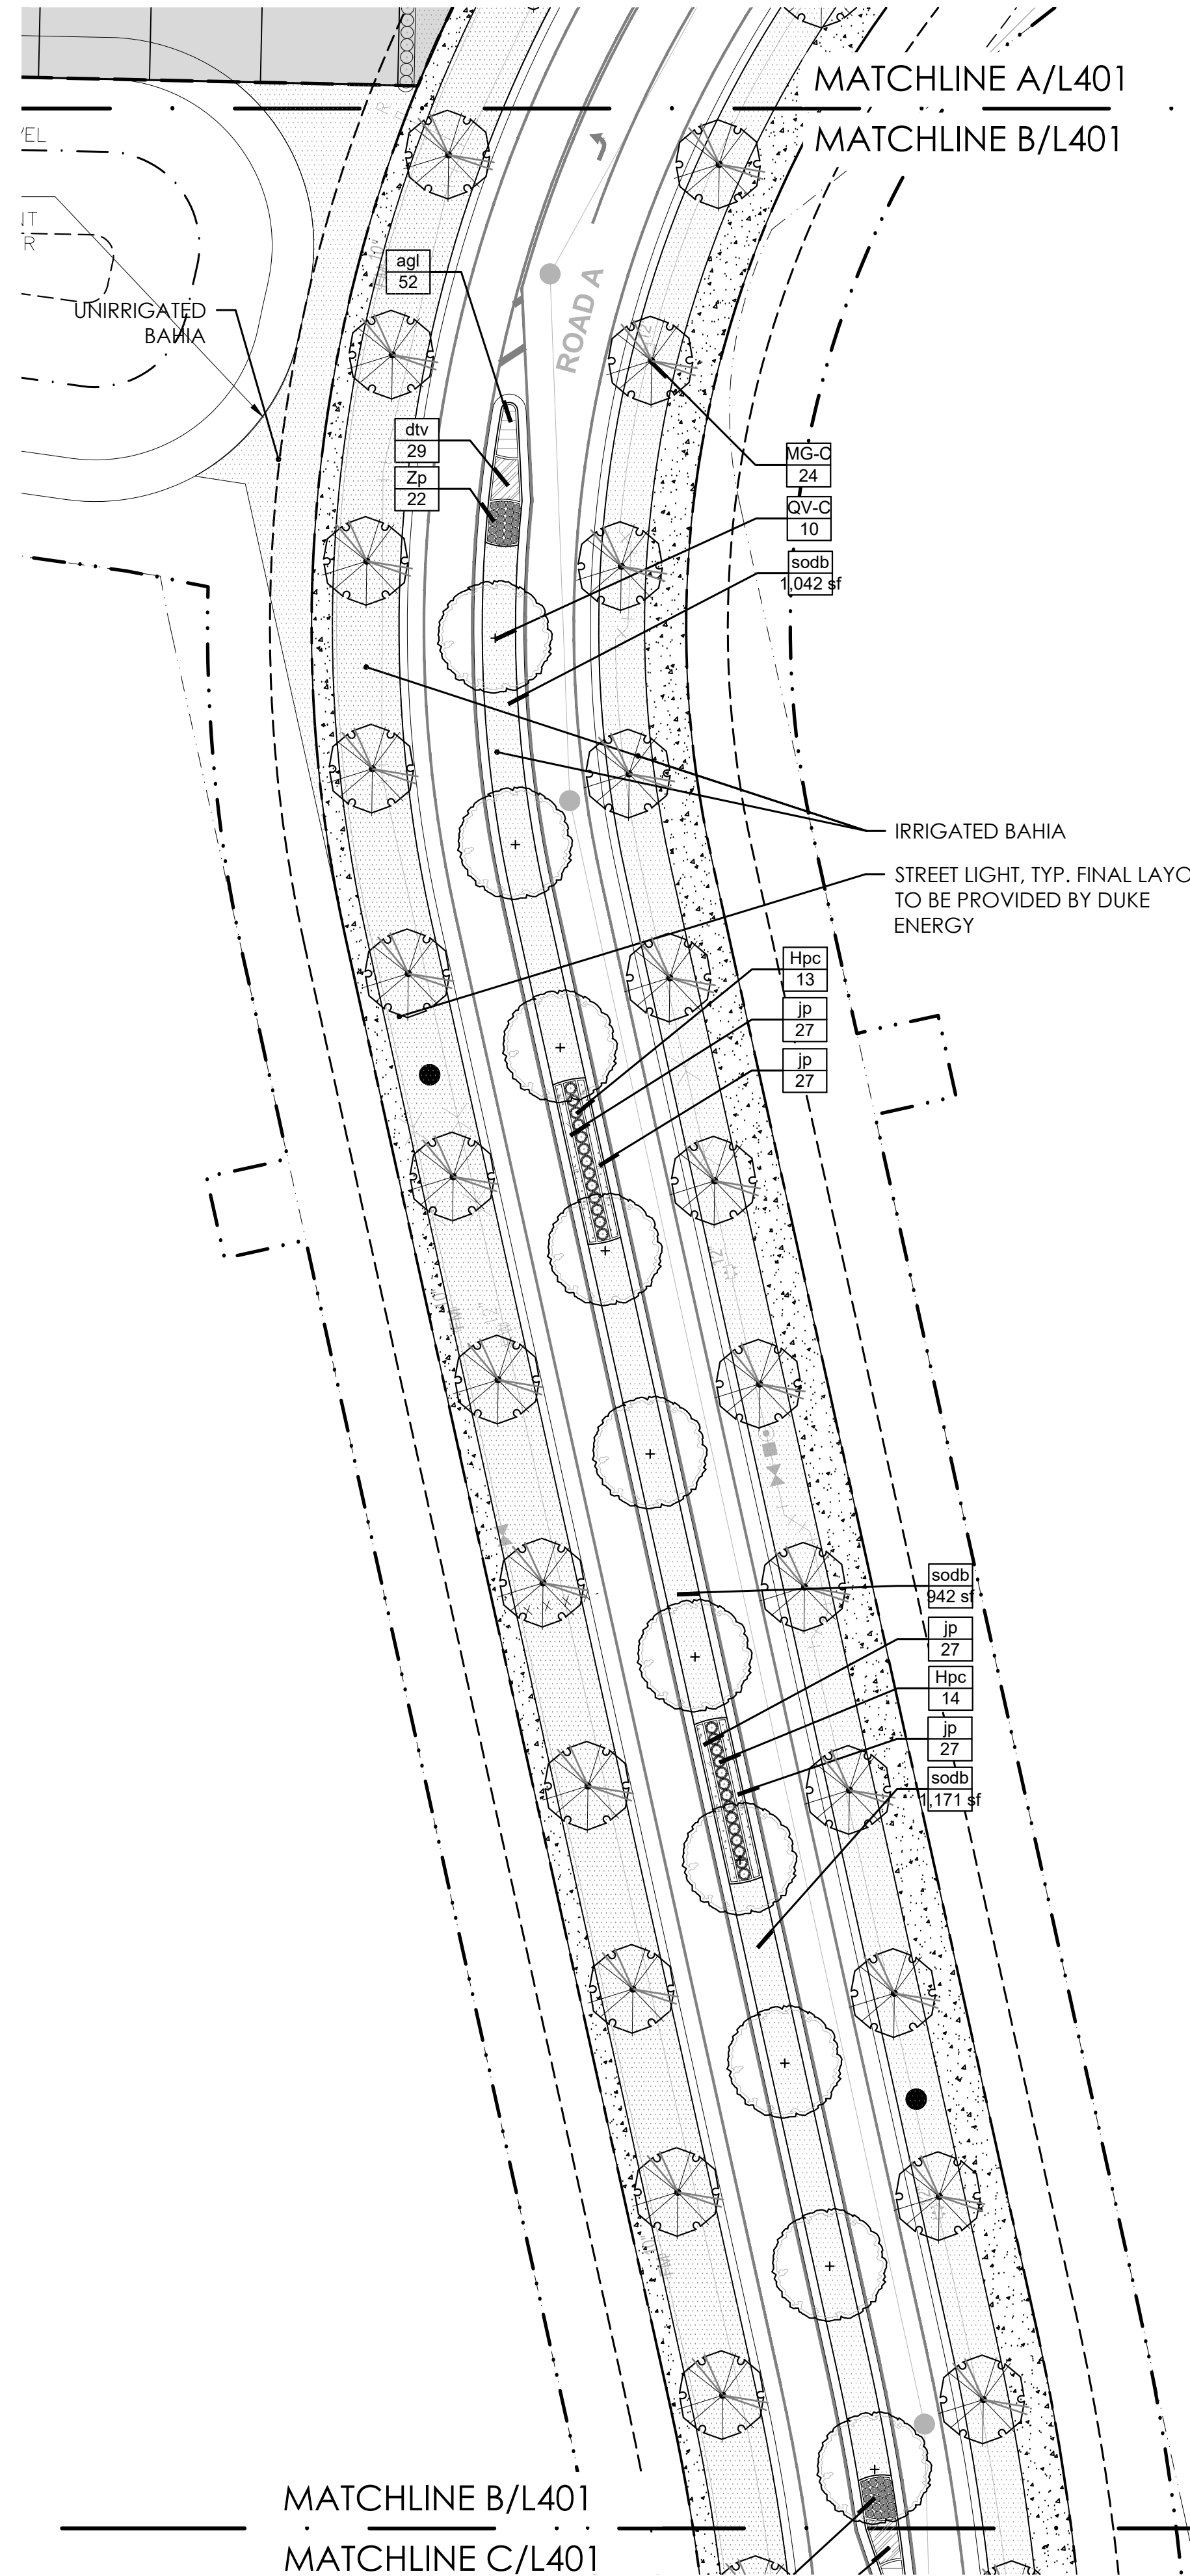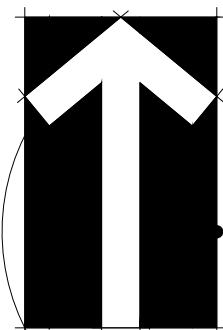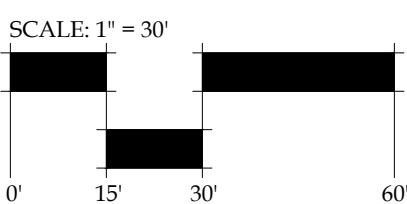

BONNETT design group, llc
landscape architecture
community planning
FL LC 26000341

400 South Orlando Ave, Suite 201
Maitland, FL 32751
407.622.1588 voice

Hillside Grove Landscape Architecture Lennar Homes HOWEY-IN-THE-HILLS, FLORIDA LANDSCAPE PLAN

PHASE 1

DATE: May 27, 2022
DRAWN BY: RTM
CHECKED BY: TWB
JOB NUMBER: 2021.195
FILE NAME: 2021.195_LIN - HILLSIDE GROVE_PHL_LABASE

REVISIONS:
City Comments 09-29-2022

Todd W. Bonnett, RLA #14000776

L401

MATCHLINE L402

MATCHLINE L403

MATCHLINE L402

SCALE: 1" = 30'

CODE
REQUIRED

ENHANCED

} SITE PLAN UPDATE

MATCHLINE L405
MATCHLINE L402

NATURAL/
VEGETATIVE
UPLAND
BUFFER

MATCHLINE L403



BONNETT design group, llc
landscape architecture
community planning
FL LC 26000341

0 South Orlando Ave. Suite 201
Maitland, FL 32751
407.622.1588 voice

Hillside Grove
Landscape Architecture
Lennar Homes
HOWEY-IN-THE-HILLS, FLORIDA
LANDSCAPE PLAN

PHASE 1

DATE: May 27, 2022

RAWN BY: RTM

CHECKED BY: TWB

JOB NUMBER: 2021.195


FILE NAME:
5_LEN - HILLSIDE GROVE_PH1_LABASE

City Comments 09-29-2022


Todd W. Bennett, RLA # L.A0001718

402

DRAWING PLOTTED: 9/28/2022 3:53:40 PM
Z:\SHARED\BONNETT DESIGN GROUP\2021\2021.195_LIN - THE RESERVE AT HOWEY IN THE HILLS\DESIGN\2021.195_LIN - HILLSIDE GROVE.PH1.LABASE.DWG

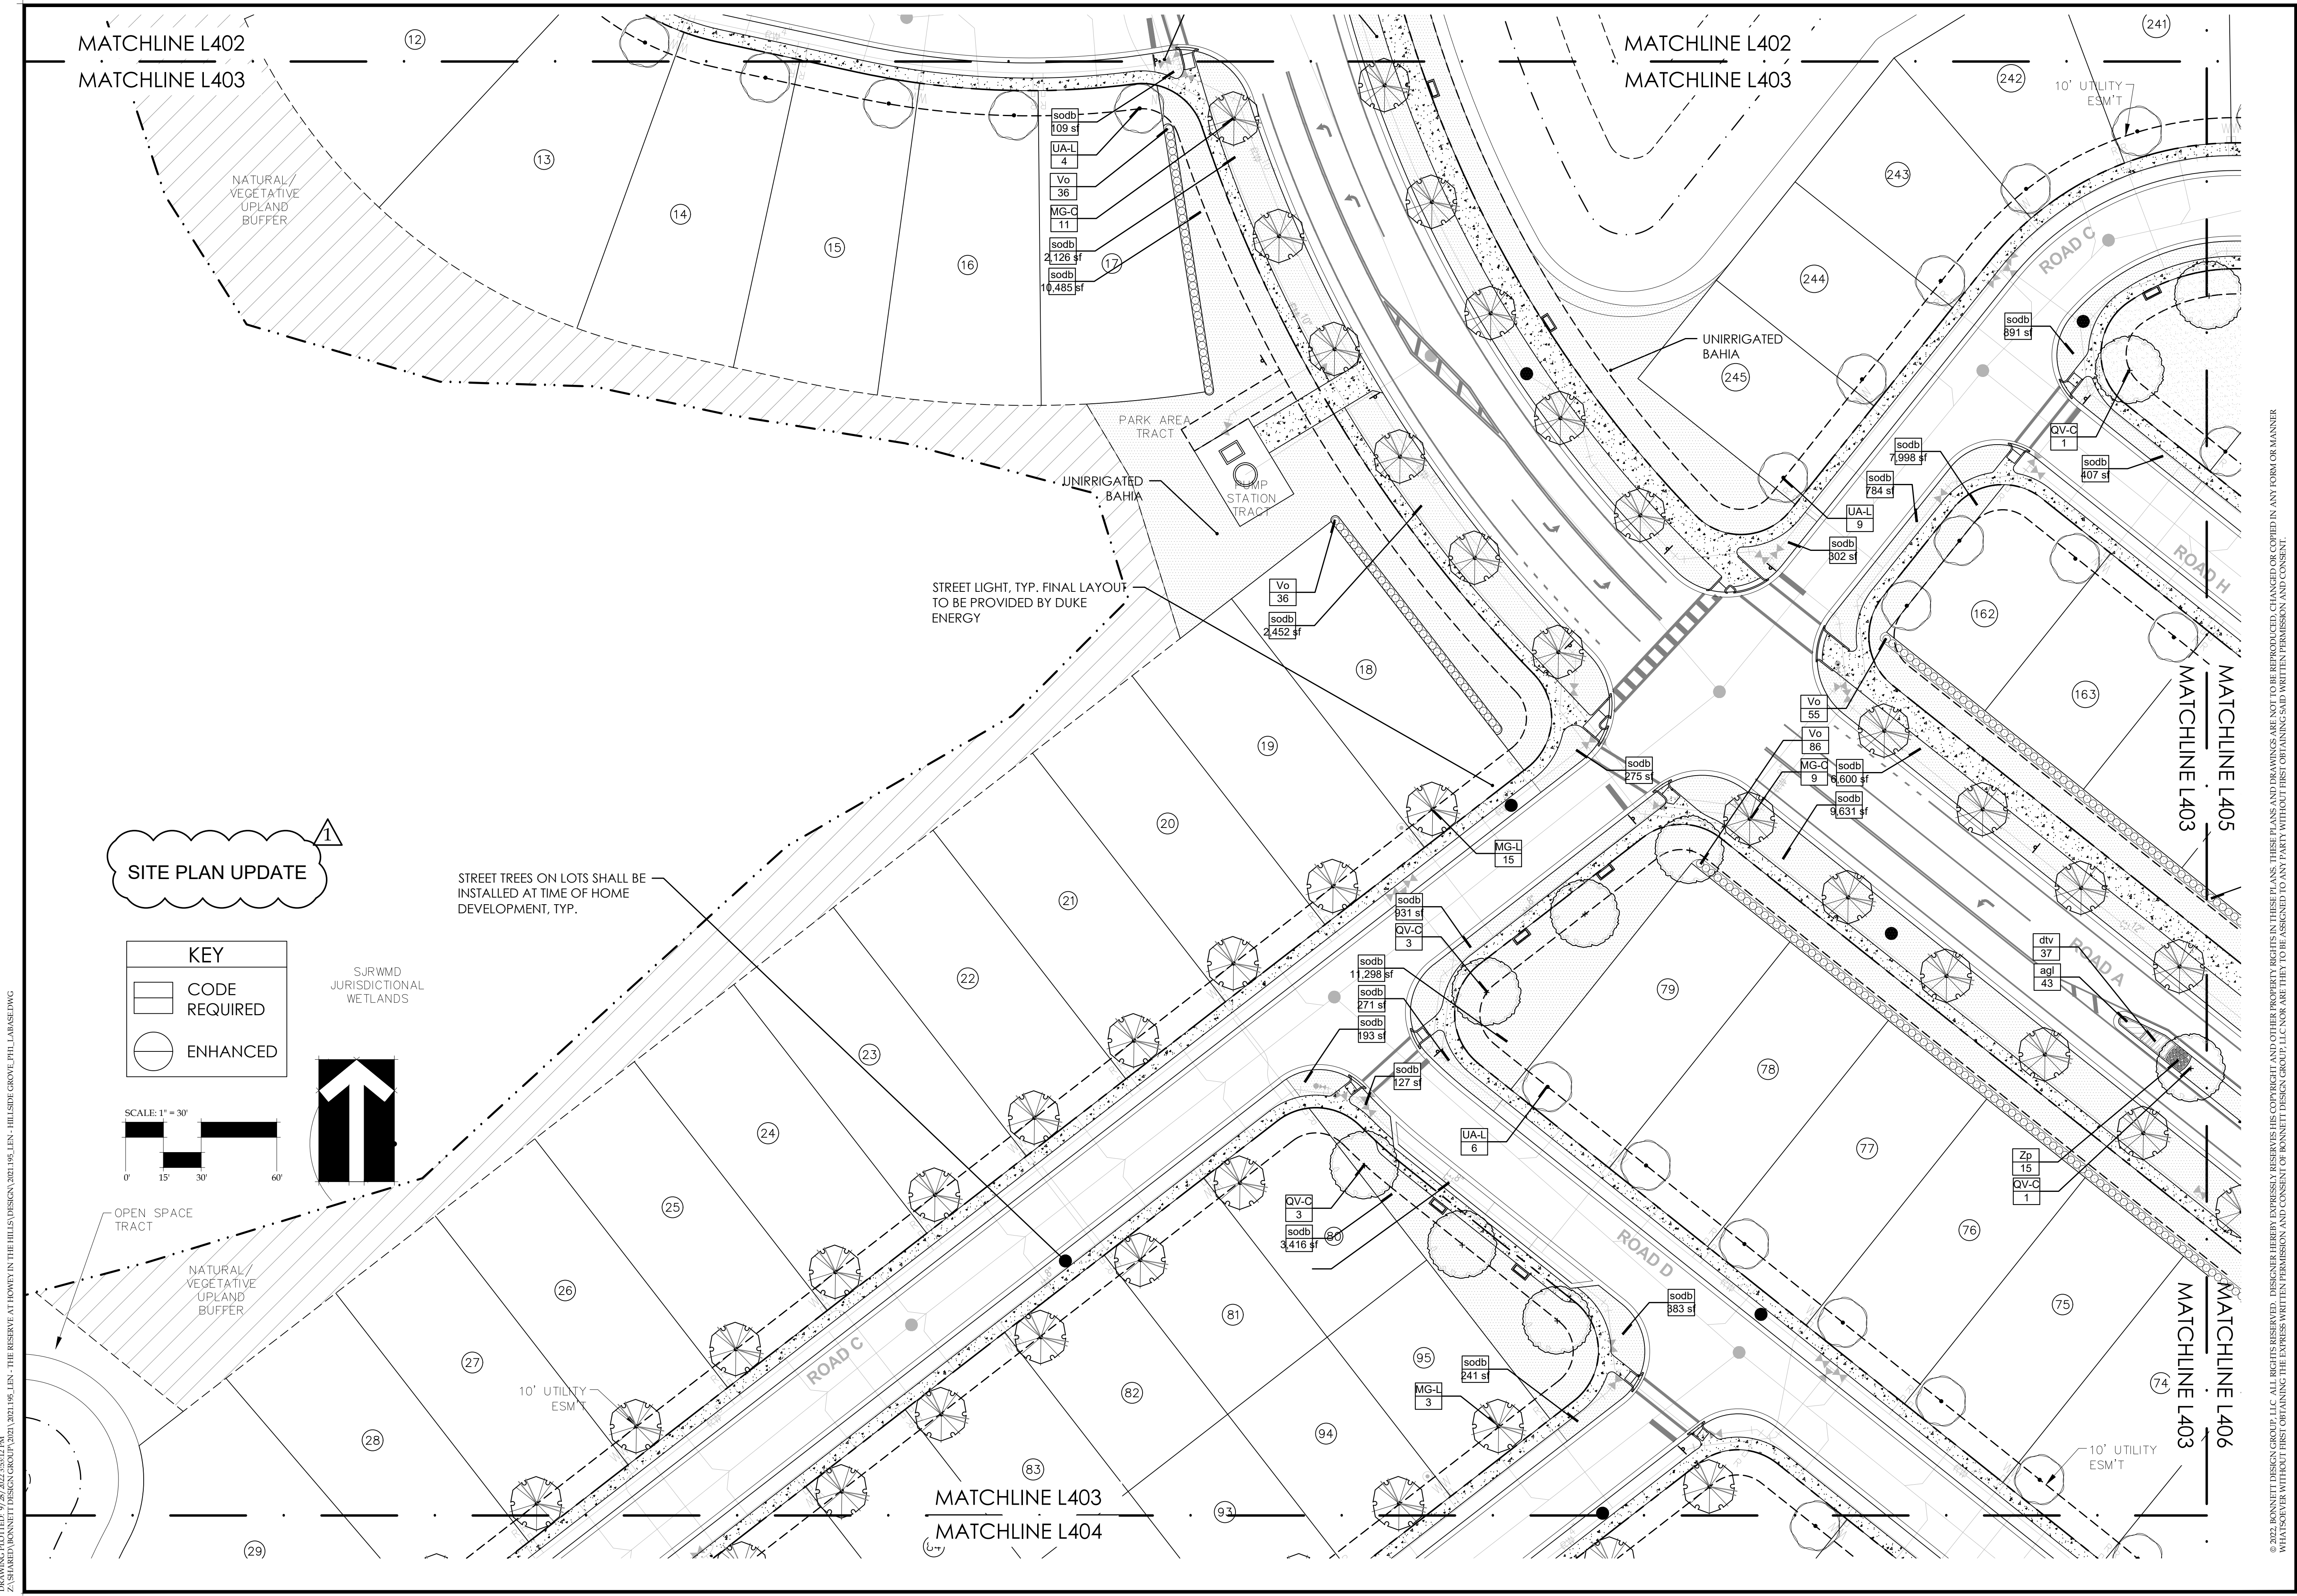

DRAWING PLOTTED: 9/26/2022 3:52:57 PM
Z:\SHARED\BONNETT DESIGN GROUP\2021\2021.195 LEN - THE RESERVE AT HOWEY IN THE HILLS\DESIGN\2021\2021.195 LEN - HILLSIDE GROVE_PHL_LABASE.DWG

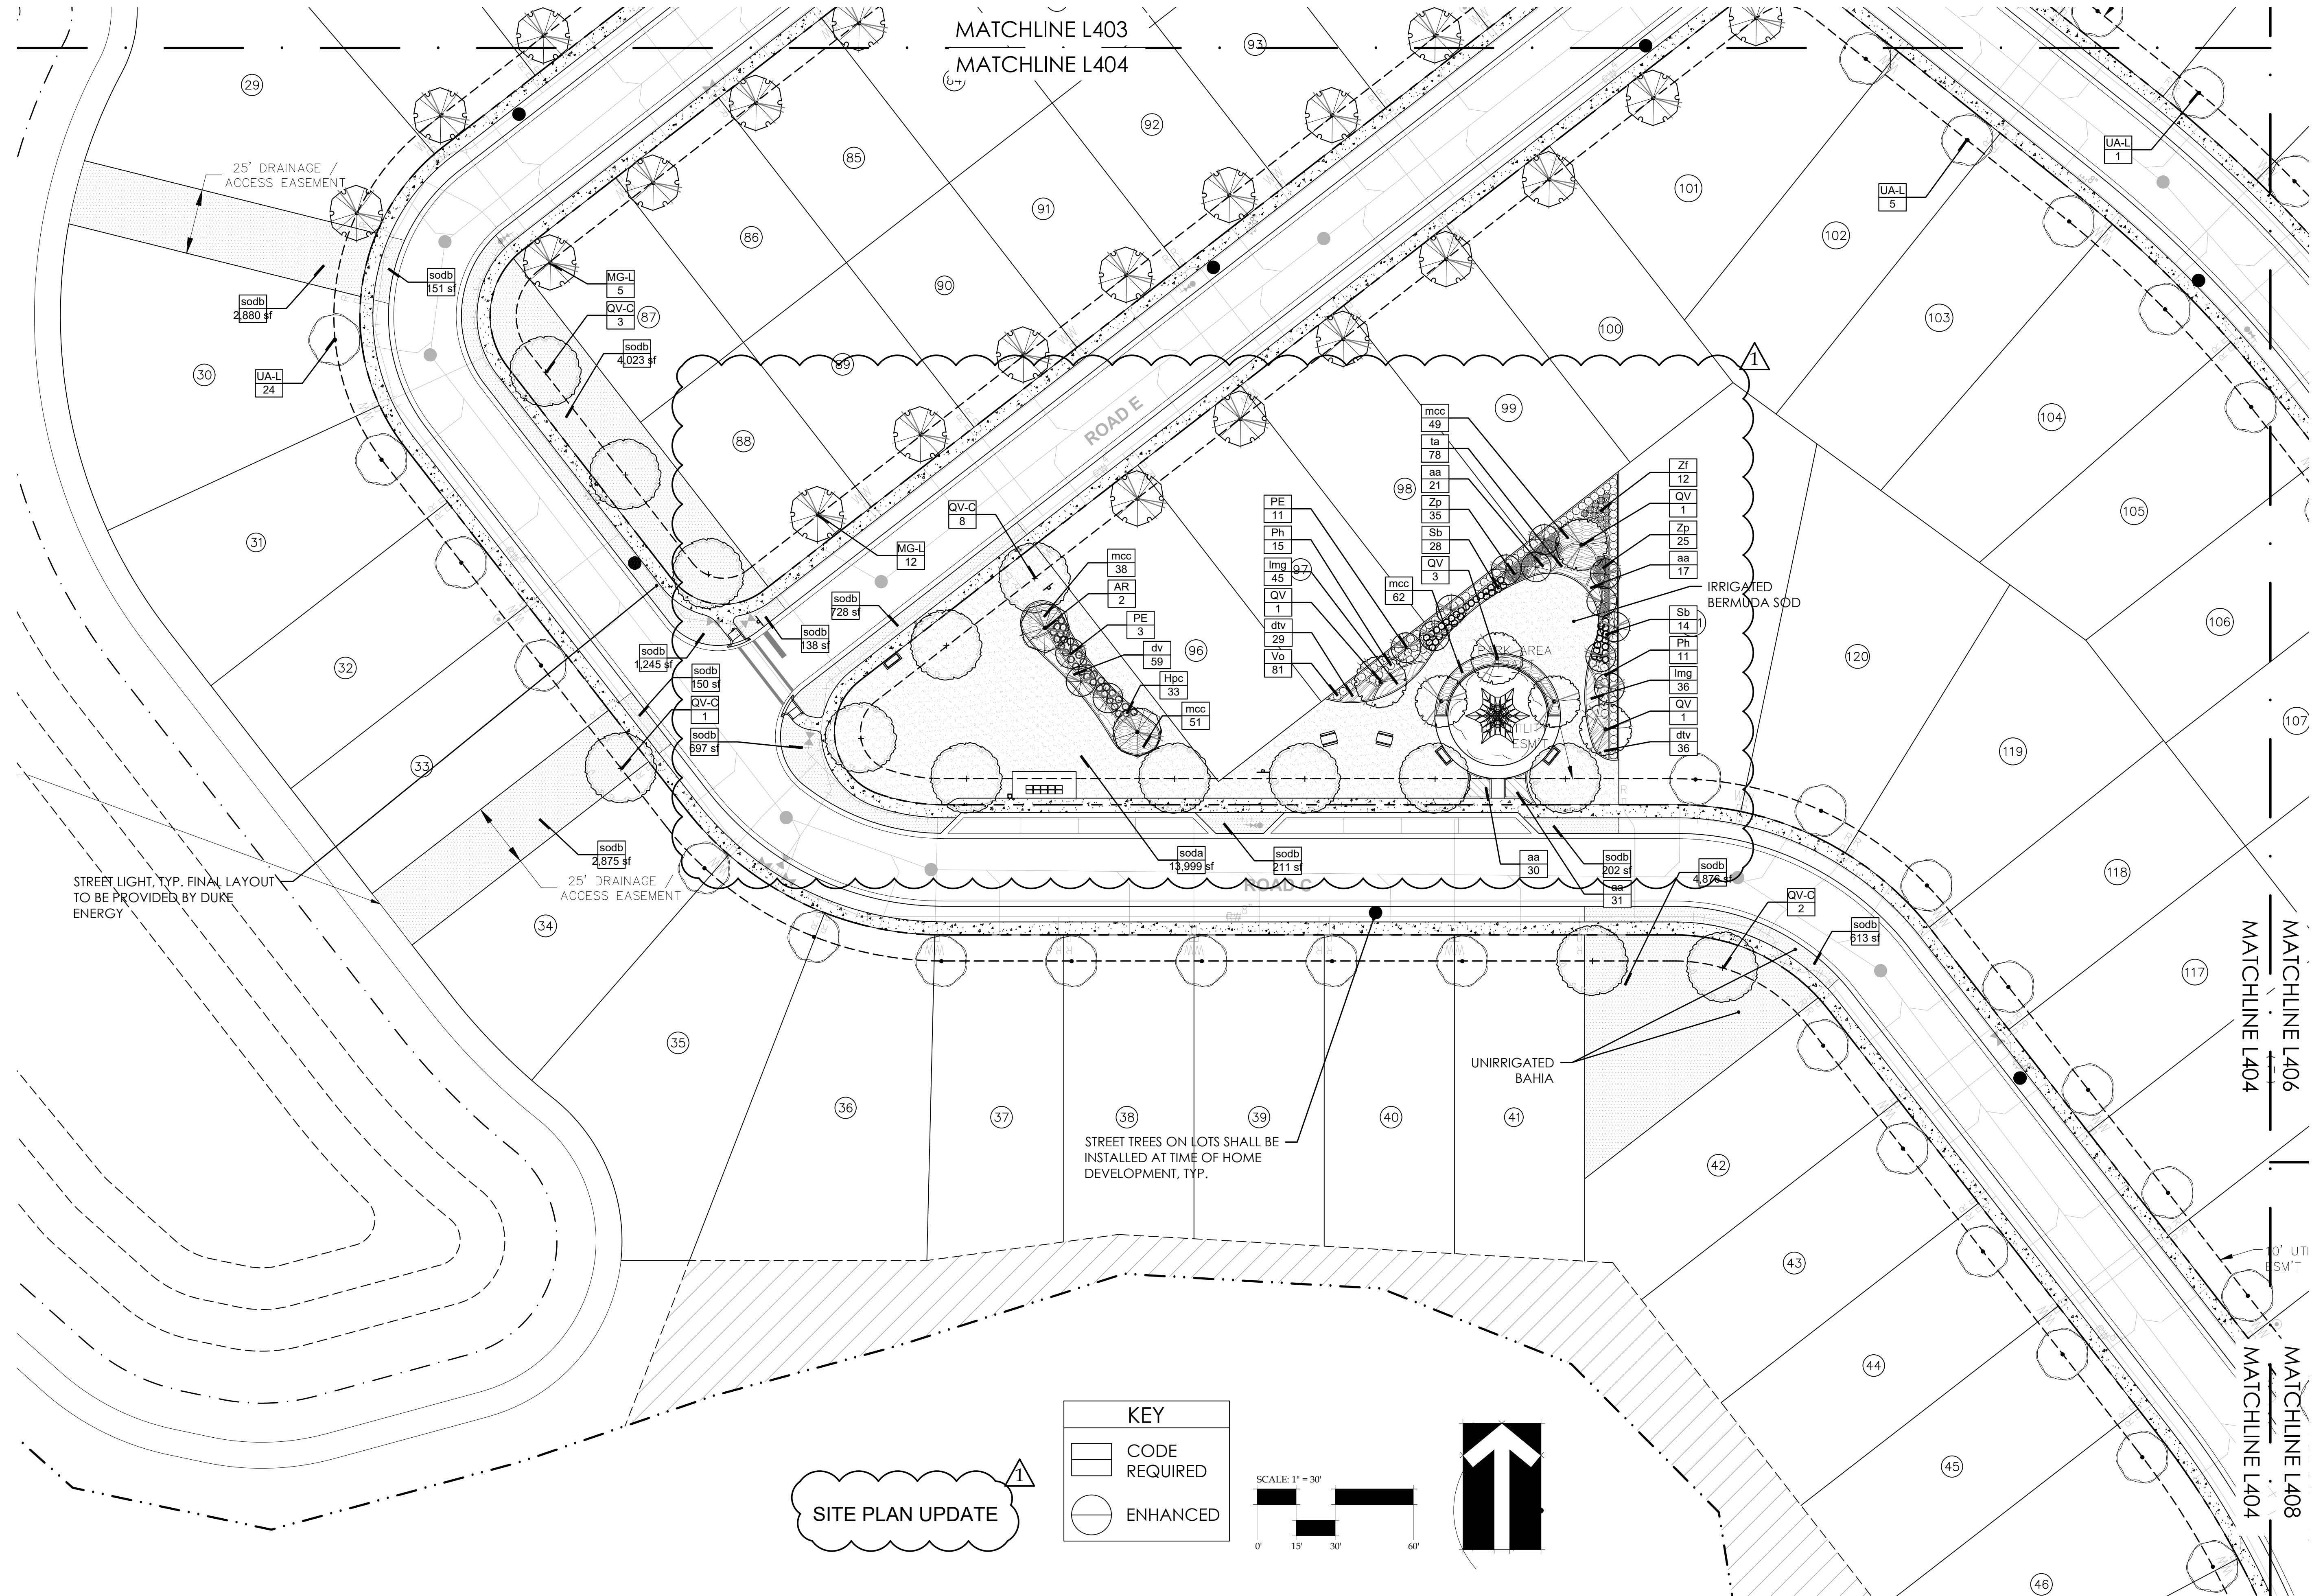

BONNETT design group, llc
landscape architecture
community planning
FL LC 26000341

400 South Orlando Ave, Suite 201
Maitland, FL 32751
407.622.1588 voice

Hillside Grove

Landscape Architecture

Lennar Homes

HOWEY-IN-THE-HILLS, FLORIDA

LANDSCAPE PLAN

PHASE 1

DATE: May 27, 2022


DRAWN BY: RTM

CHECKED BY: TWB

JOB NUMBER: 2021.195

FILE NAME: 2021.195_LEN - HILLSIDE GROVE_PHL_LABASE


REVISIONS:
1 City Comments 09-29-2022

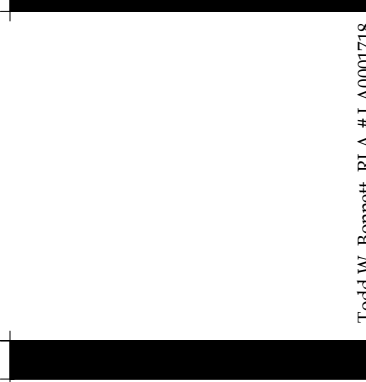

L404

Todd W. Bonnett, RLA #14000776

DRAWING PLOTTED: 9/26/2022 3:52:42 PM
Z:\SHARED\BONNETT DESIGN GROUP\2021\2021.195_L405_L406_L407\HILLSIDE GROVE_PHL_LABASE.DWG

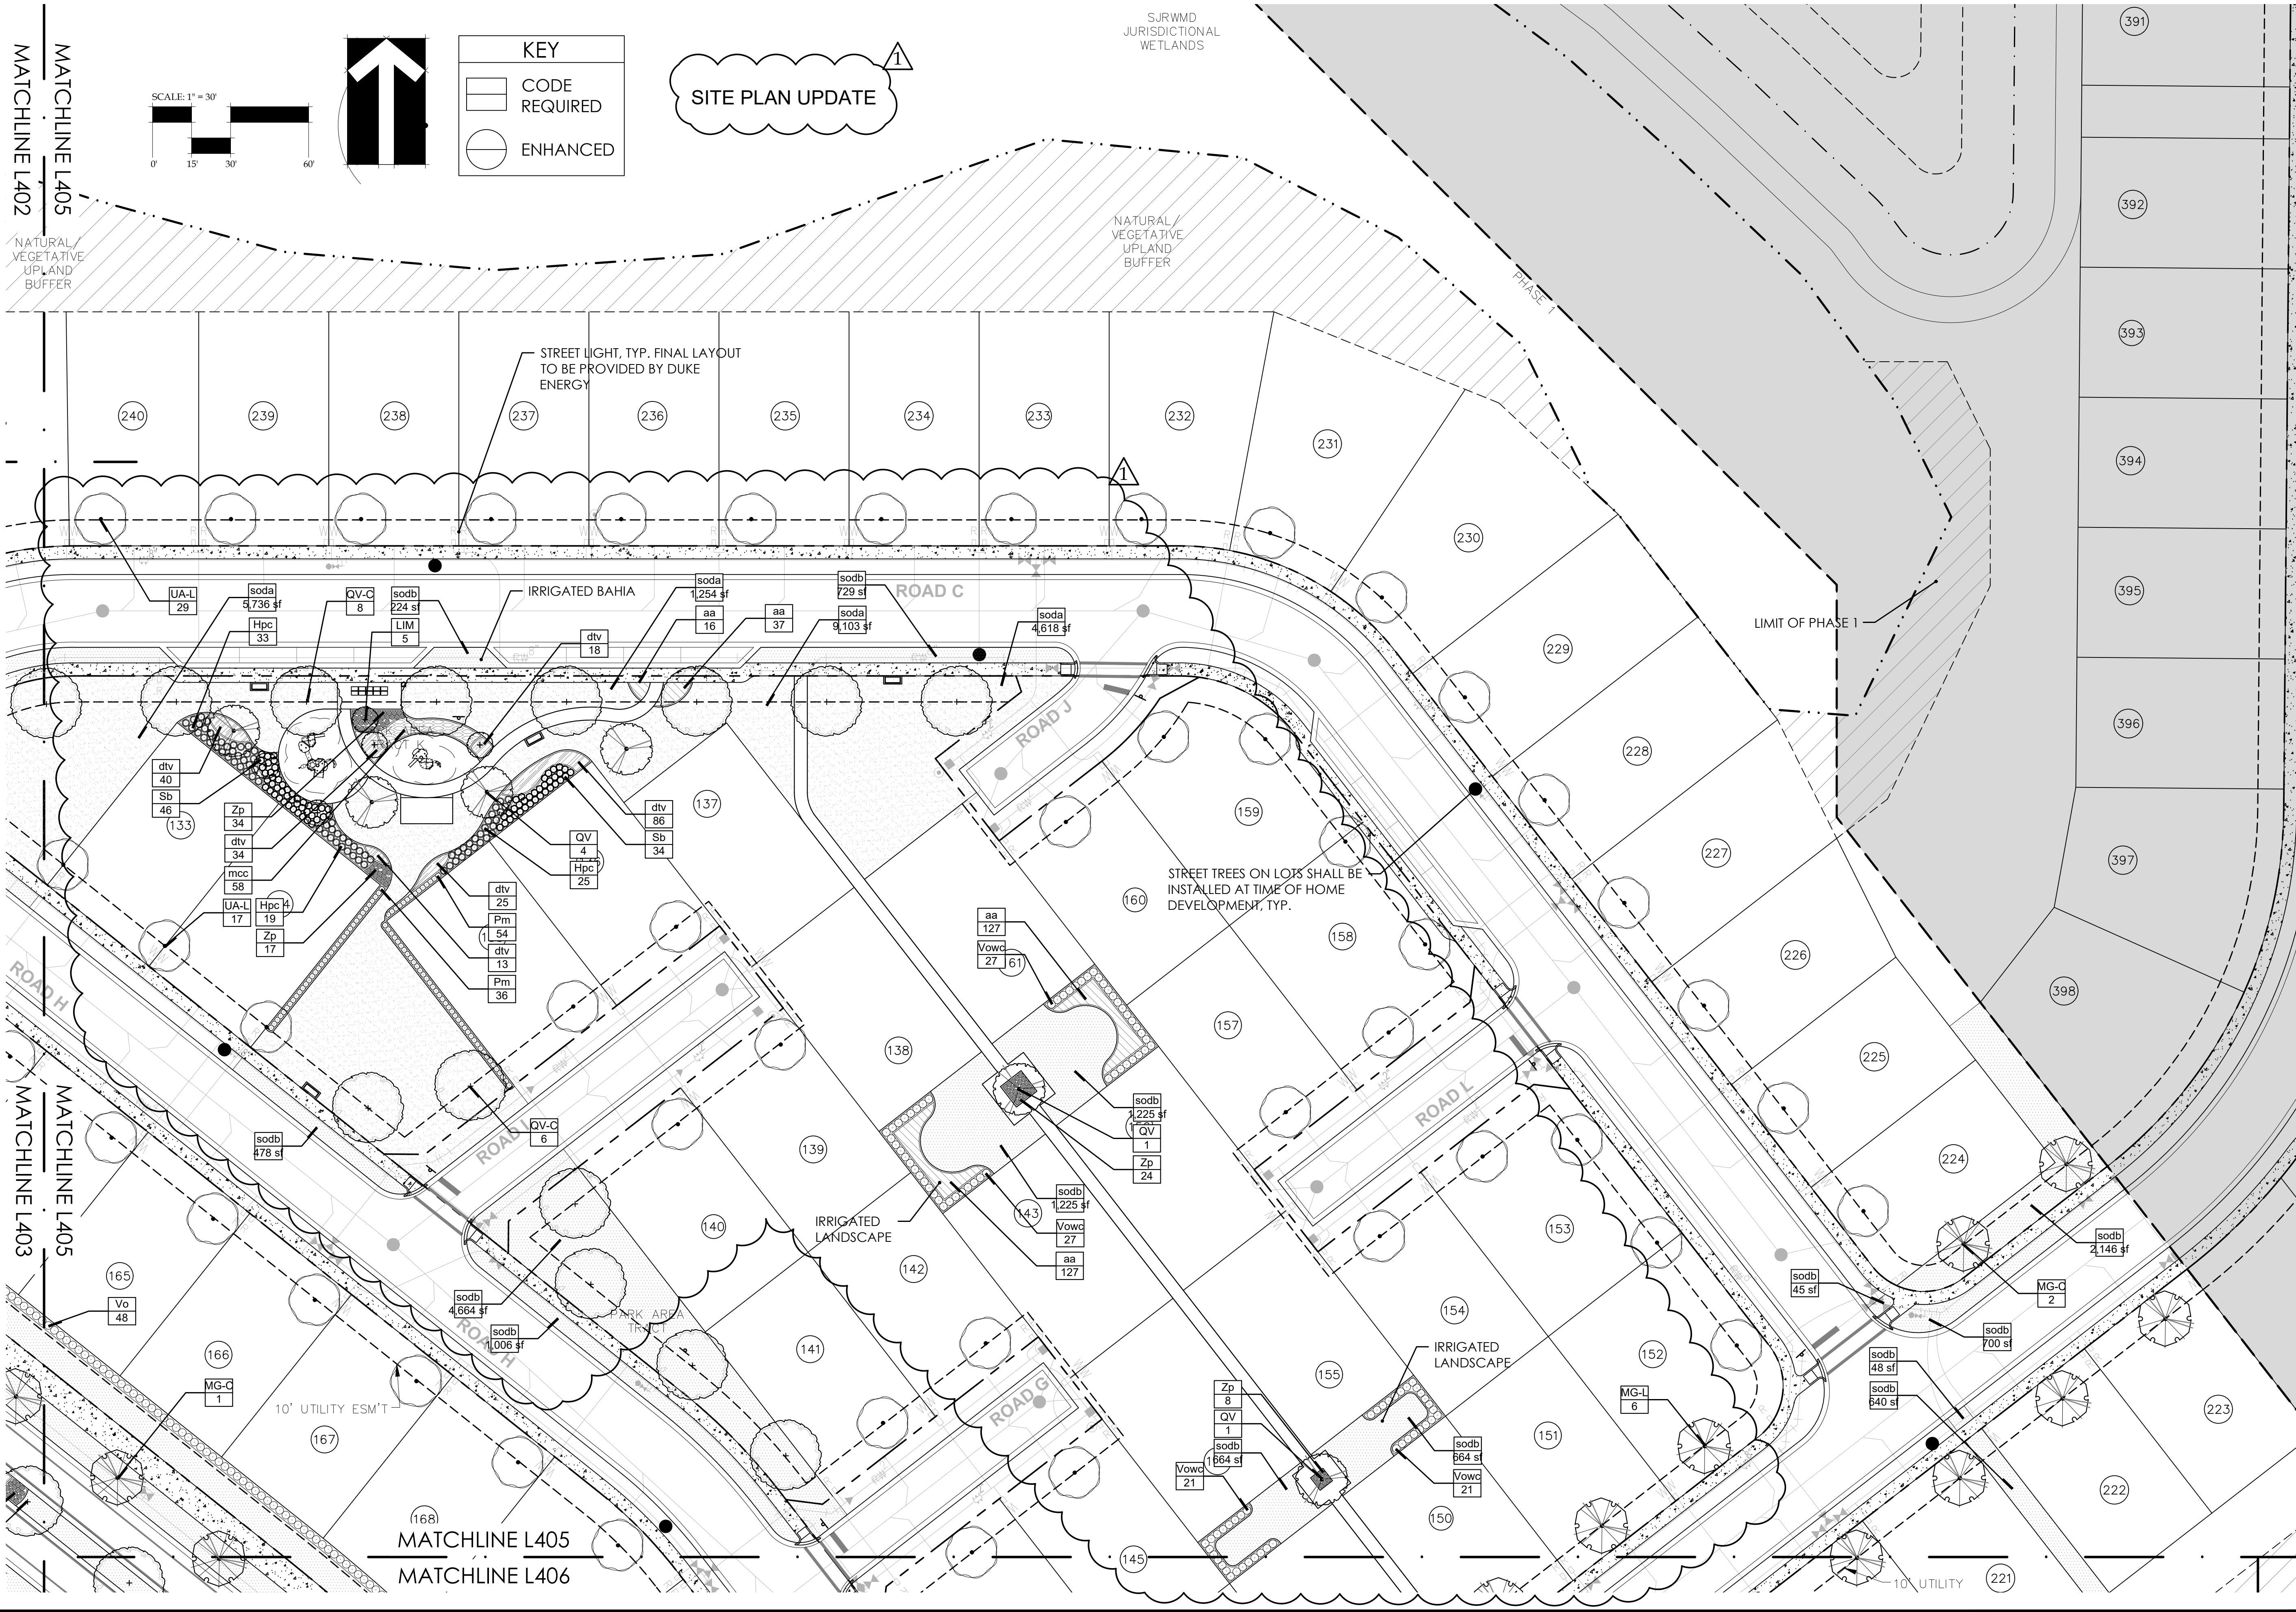

BONNETT design group, llc
landscape architecture
community planning
FL LC 26000341

400 South Orlando Ave, Suite 201
Maitland, FL 32751
407.622.1588 voice

Hillside Grove Landscape Architecture Lennar Homes HOWEY-IN-THE-HILLS, FLORIDA LANDSCAPE PLAN




PHASE 1

DATE: May 27, 2022
DRAWN BY: RTM
CHECKED BY: TWB
JOB NUMBER: 2021.195
FILE NAME: 2021.195_L405 - HILLSIDE GROVE_PHL_LABASE

REVISIONS:
△ City Comments 09-29-2022

Todd W. Bonnett, RLA #LA000776

L405

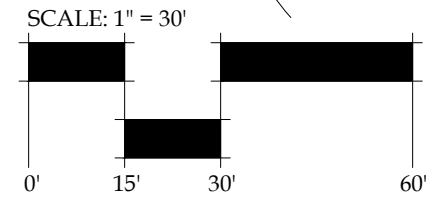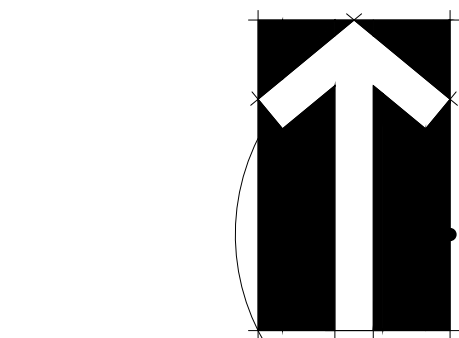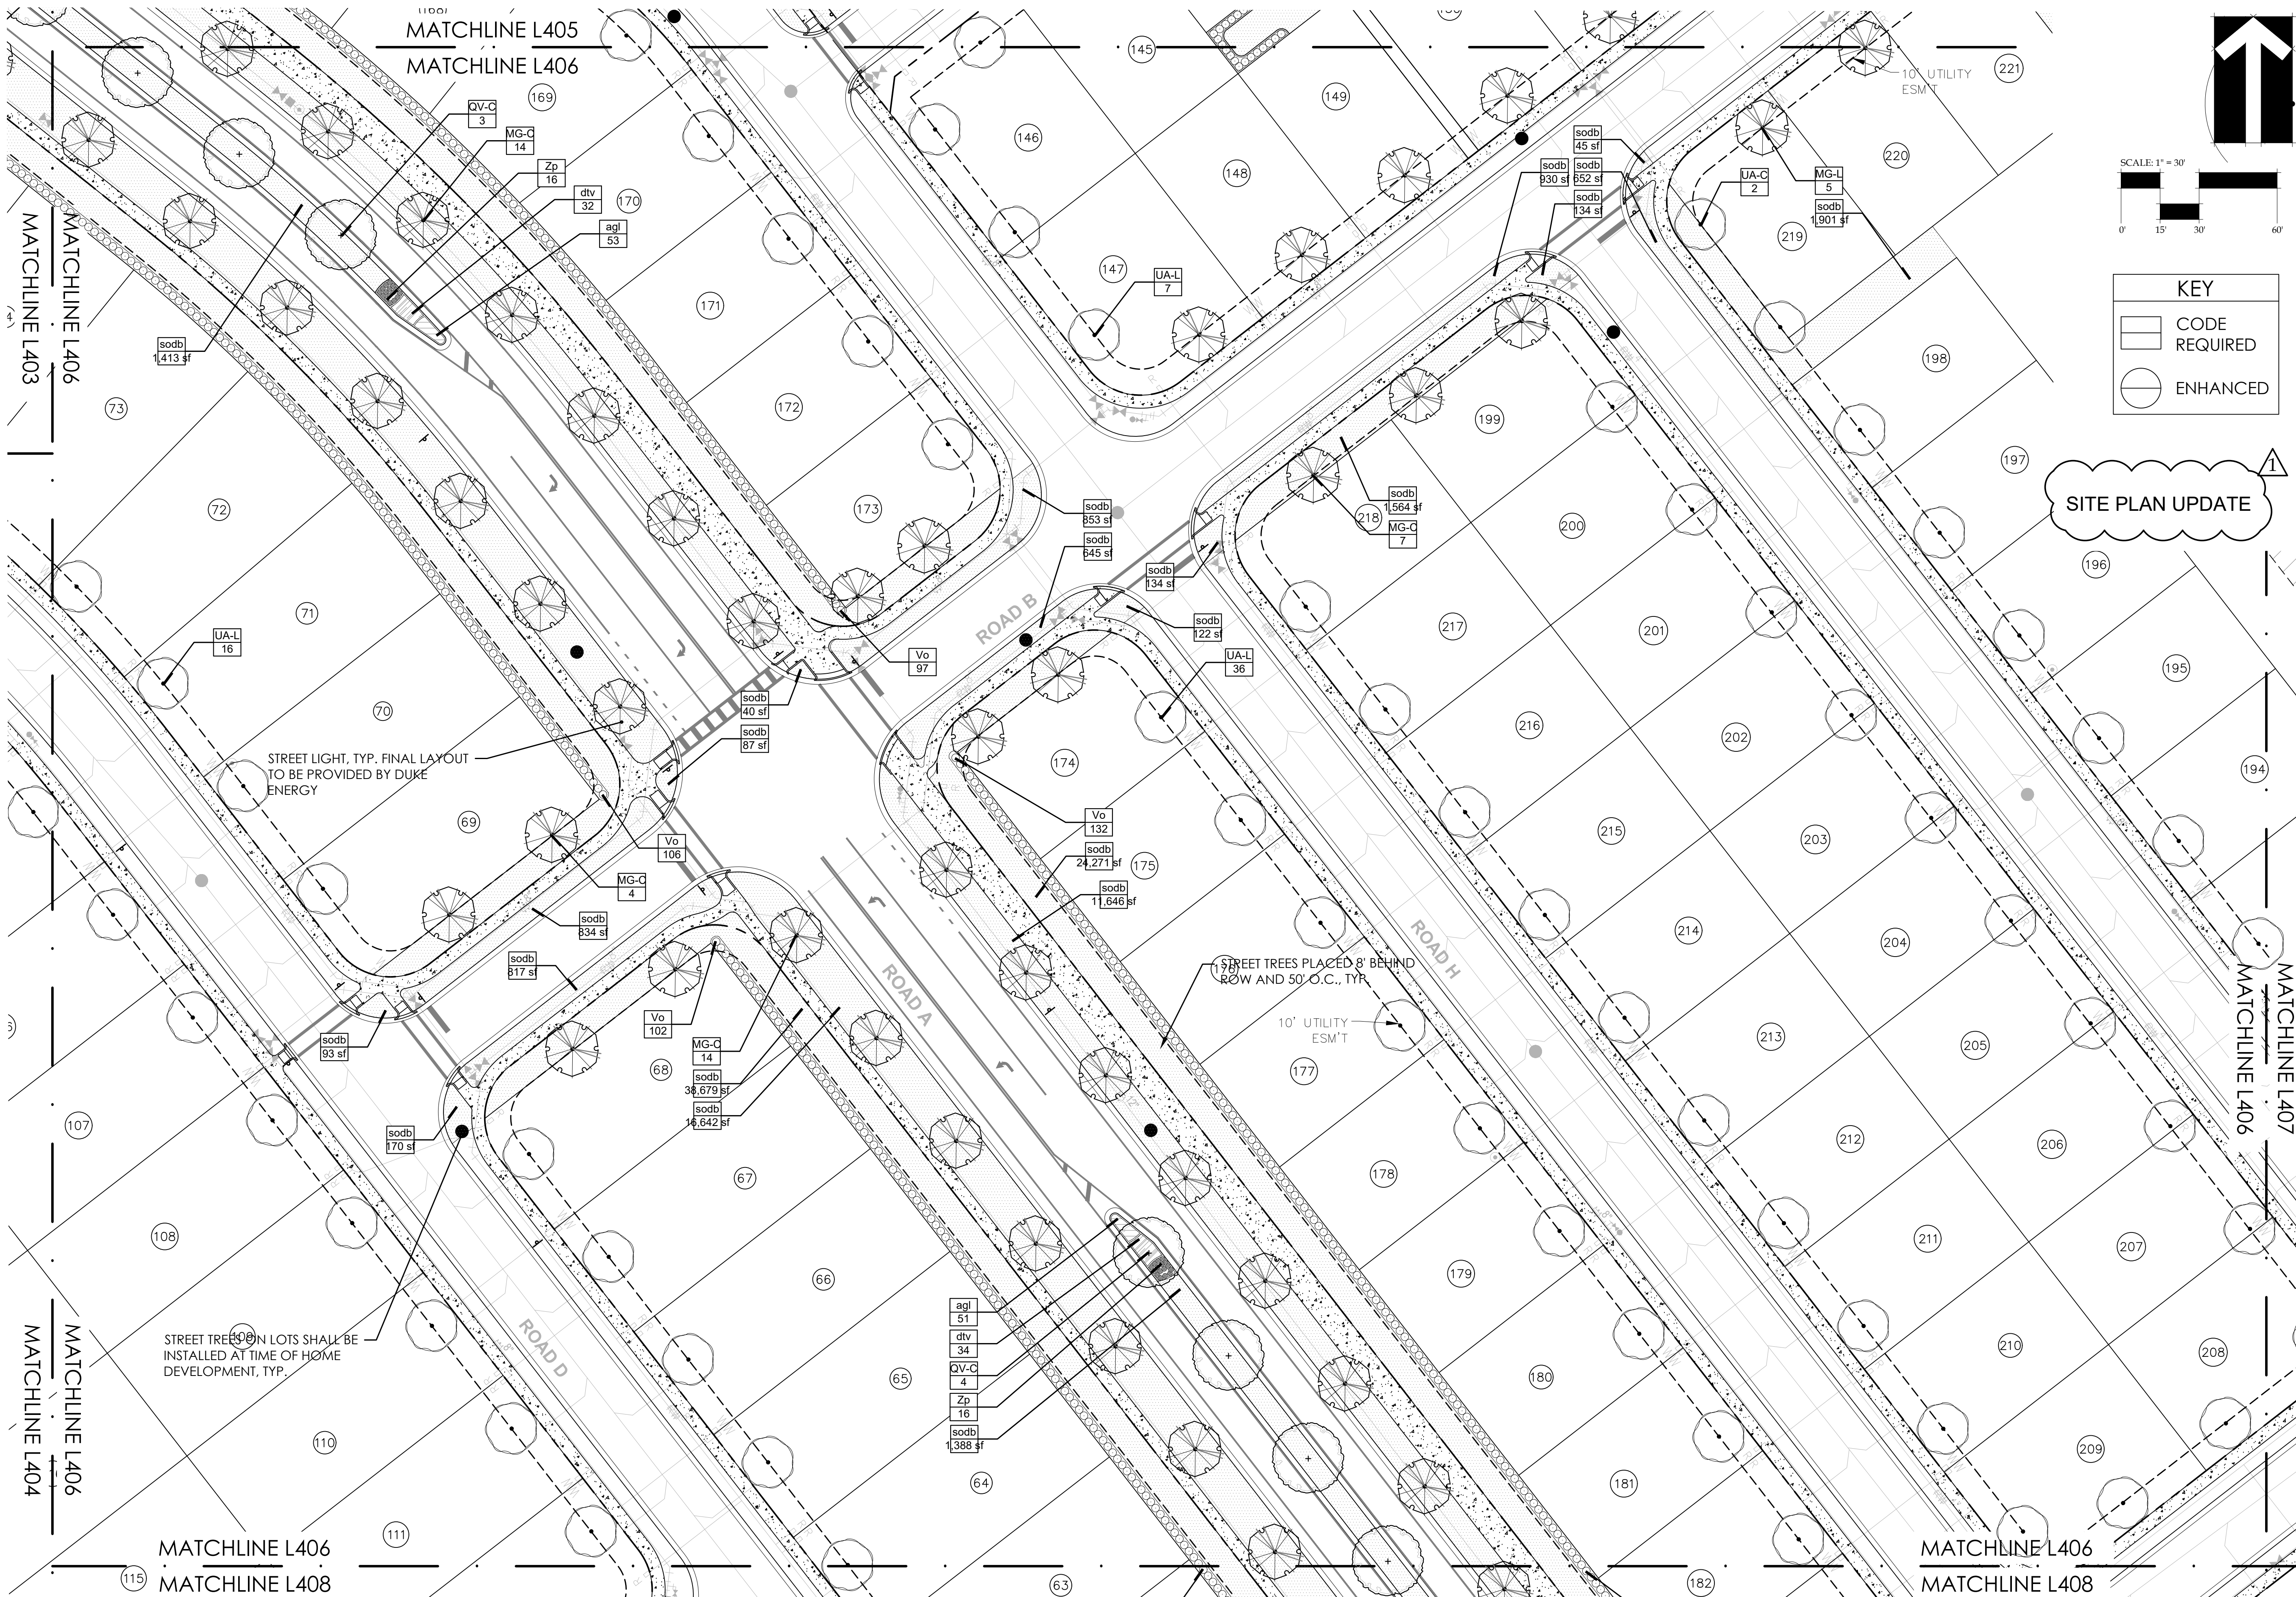

KEY	
[Hatched Box]	CODE REQUIRED
[Circle with Line]	ENHANCED

SITE PLAN UPDATE

© 2022 BONNETT DESIGN GROUP, LLC. ALL RIGHTS RESERVED. DESIGNER HEREBY EXPRESSLY RESERVES HIS COPYRIGHT AND ALL OTHER PROPERTY RIGHTS IN THESE PLANS. THESE PLANS AND DRAWINGS ARE NOT TO BE REPRODUCED, CHANGED OR COPIED IN ANY FORM OR MANNER WHATSOEVER WITHOUT FIRST OBTAINING THE EXPRESS WRITTEN PERMISSION AND CONSENT OF BONNETT DESIGN GROUP, LLC. NOR ARE THEY TO BE ASSIGNED TO ANY PARTY WITHOUT FIRST OBTAINING SAID WRITTEN PERMISSION AND CONSENT.

DRAWING PLOTTED: 9/26/2022 3:52:49 PM
Z:\SHARED\BONNETT DESIGN GROUP\2021\2021.195 LEN - THE RESERVE AT HOWEY IN THE HILLS\DESIGN\2021.195 LEN - HILLSIDE GROVE_PHL_LABASE.DWG



BONNETT design group, llc
landscape architecture
community planning
FL LC 26000341

400 South Orlando Ave, Suite 201
Maitland, FL 32751
407.622.1588 voice

Hillside Grove Landscape Architecture Lennar Homes HOWEY-IN-THE-HILLS, FLORIDA LANDSCAPE PLAN

PHASE 1


DATE: May 27, 2022
DRAWN BY: RTM
CHECKED BY: TWB
JOB NUMBER: 2021.195
FILE NAME: 2021.195_LEN - HILLSIDE GROVE_PHL_LABASE

REVISIONS:
City Comments 09-29-2022

Todd W. Bonnett, RLA #LA000776

L406

DRAWING PLOTTED: 9/26/2022 3:52:26 PM
Z:\SHARED\BONNETT DESIGN GROUP\2021\2021.195_LEN - THE RESERVE AT HOWEY IN THE HILLS\DESIGN\2021.195_LEN - HILLSIDE GROVE_PHL_LABASE.DWG

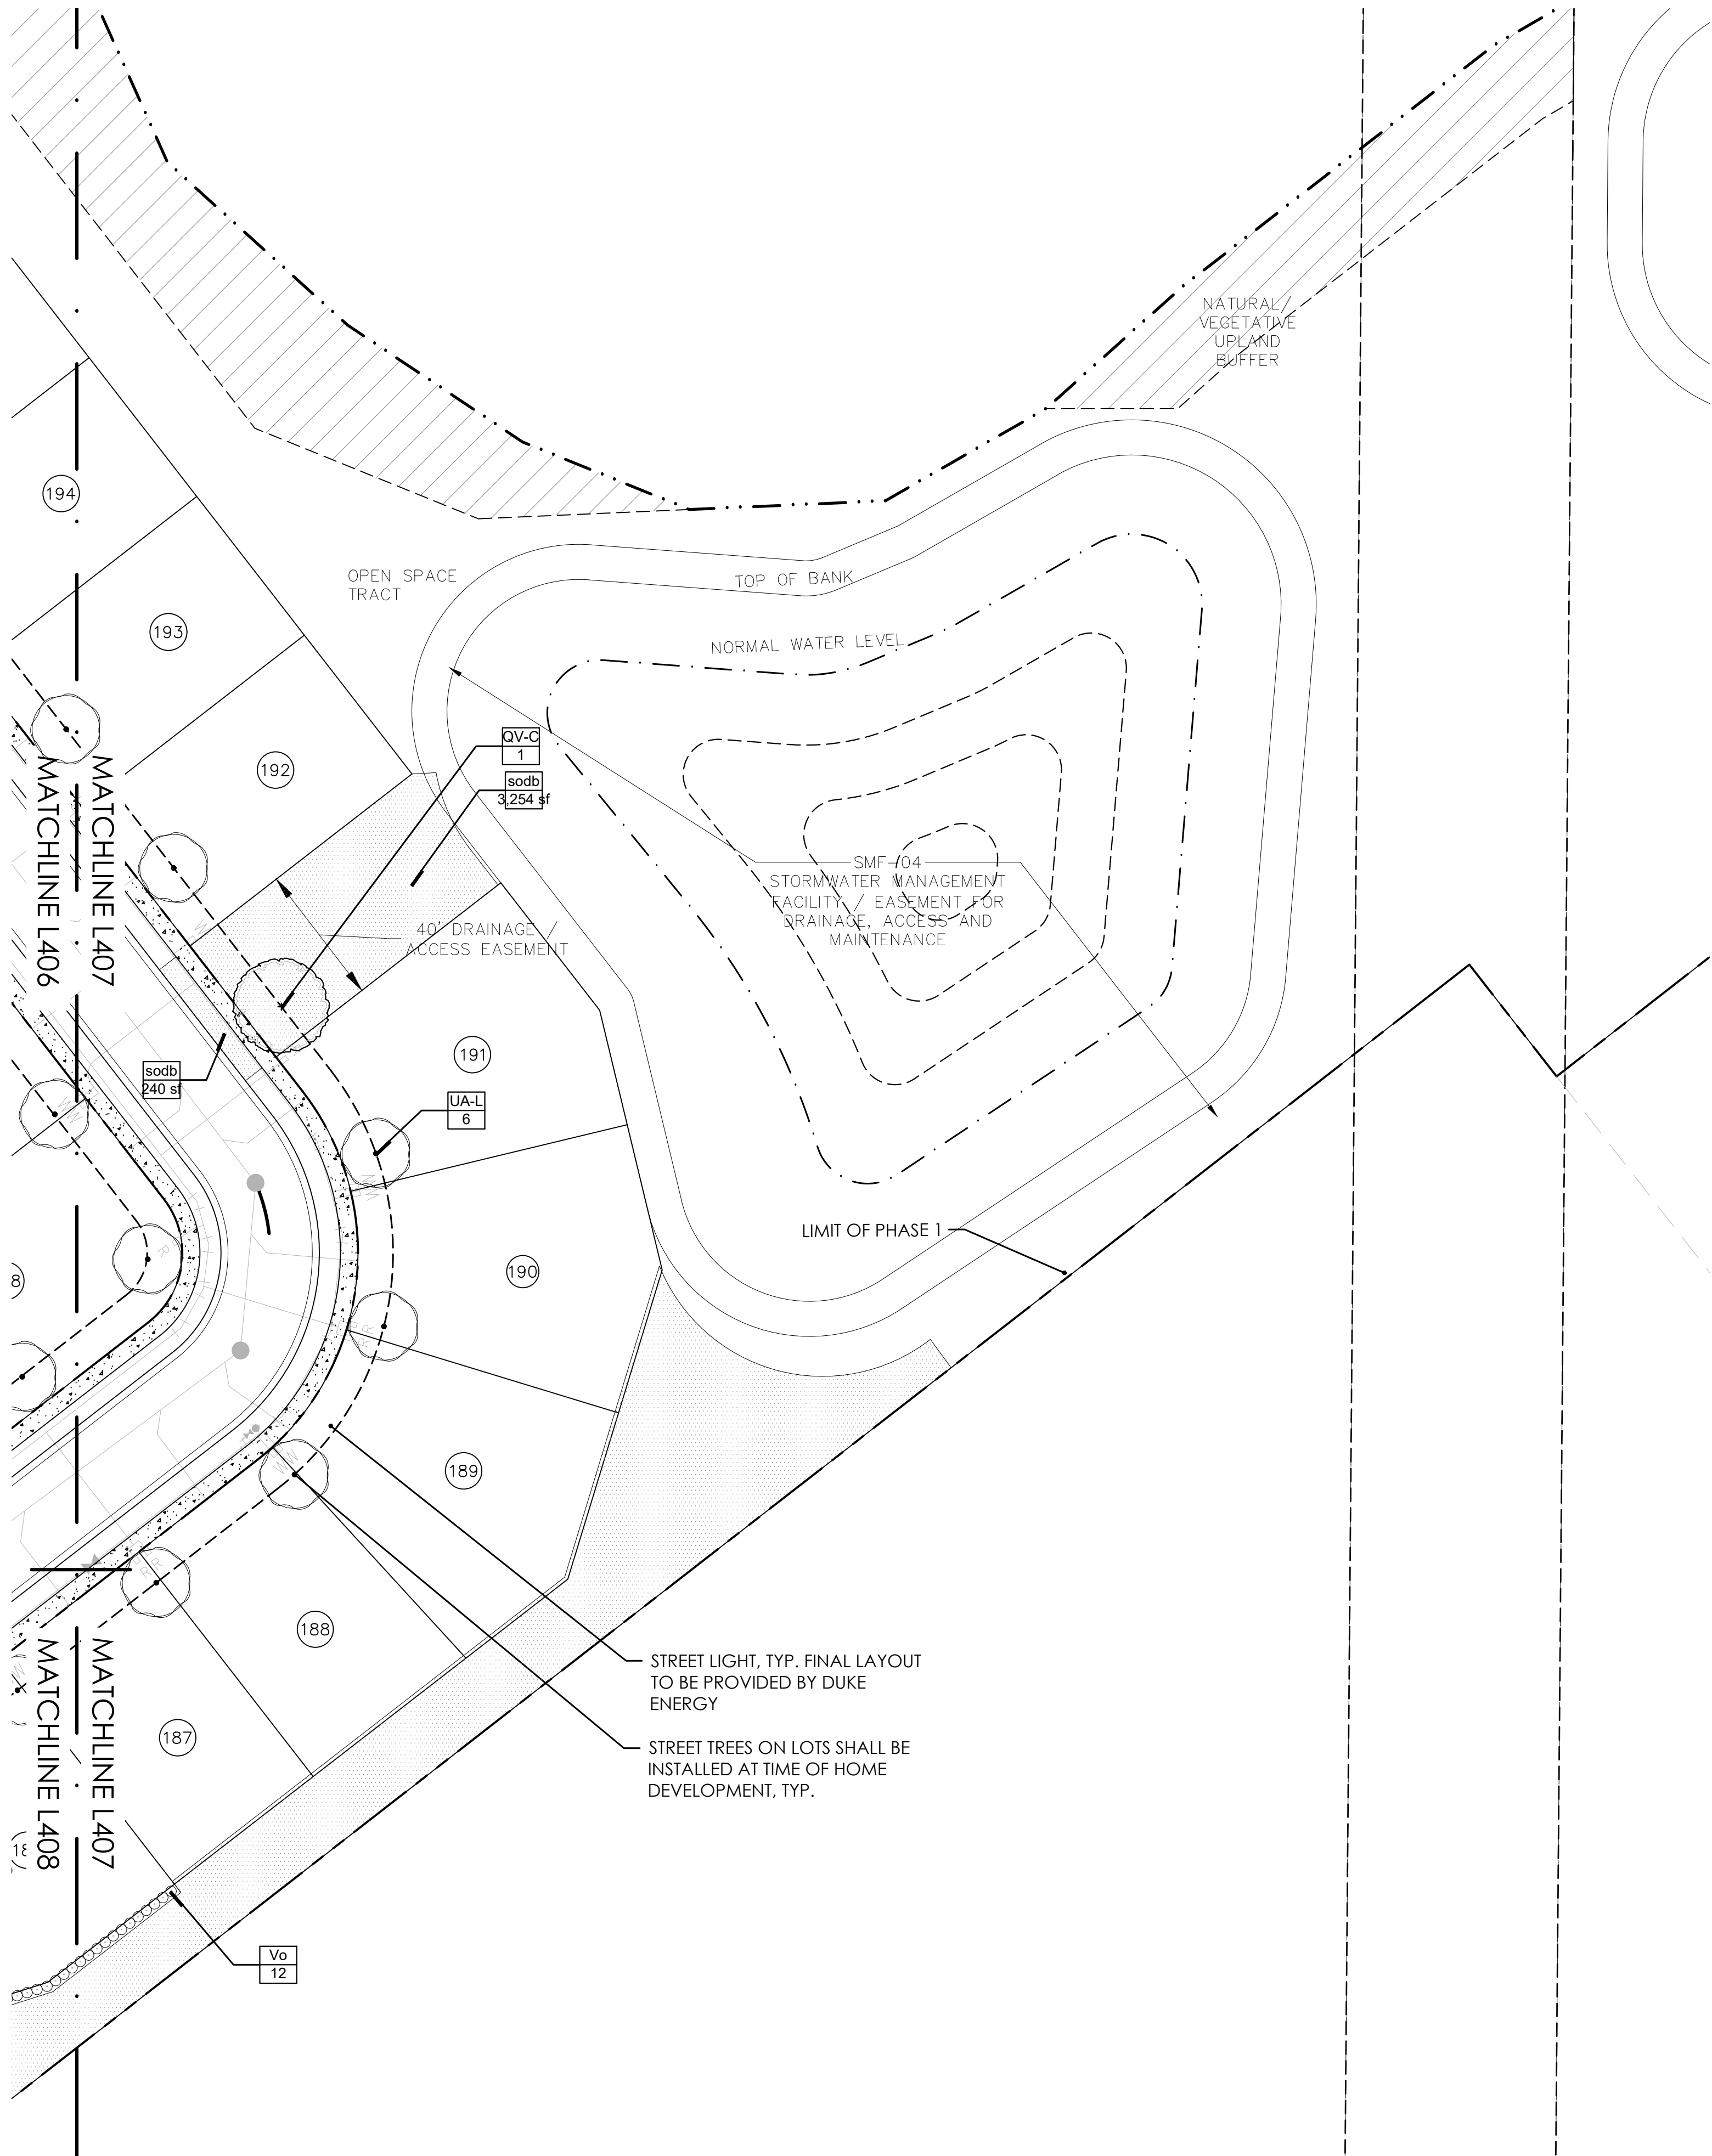

SCALE: 1" = 30'

SITE PLAN UPDATE

KEY

- CODE REQUIRED
- ENHANCED

↑

© 2022 BONNETT DESIGN GROUP, LLC. ALL RIGHTS RESERVED. DESIGNER HEREBY EXPRESSLY RESERVES HIS COPYRIGHT AND OTHER PROPERTY RIGHTS IN THESE PLANS. THESE PLANS AND DRAWINGS ARE NOT TO BE REPRODUCED, CHANGED OR COPIED IN ANY FORM OR MANNER WHATSOEVER WITHOUT FIRST OBTAINING THE EXPRESS WRITTEN PERMISSION AND CONSENT OF BONNETT DESIGN GROUP, LLC NOR ARE THEY TO BE ASSIGNED TO ANY PARTY WITHOUT FIRST OBTAINING SAID WRITTEN PERMISSION AND CONSENT.



BONNETT design group, llc
landscape architecture
community planning
FL LC 26000341

400 South Orlando Ave, Suite 201
Maitland, FL 32751
407.622.1588 voice

Hillside Grove Landscape Architecture Lennar Homes HOWEY-IN-THE-HILLS, FLORIDA LANDSCAPE PLAN

PHASE 1

DATE: May 27, 2022

DRAWN BY: RTM


CHECKED BY: TWB

JOB NUMBER: 2021.195

FILE NAME: 2021.195_LEN - HILLSIDE GROVE_PHL_LABASE

REVISIONS:
△ City Comments 09-29-2022

L407

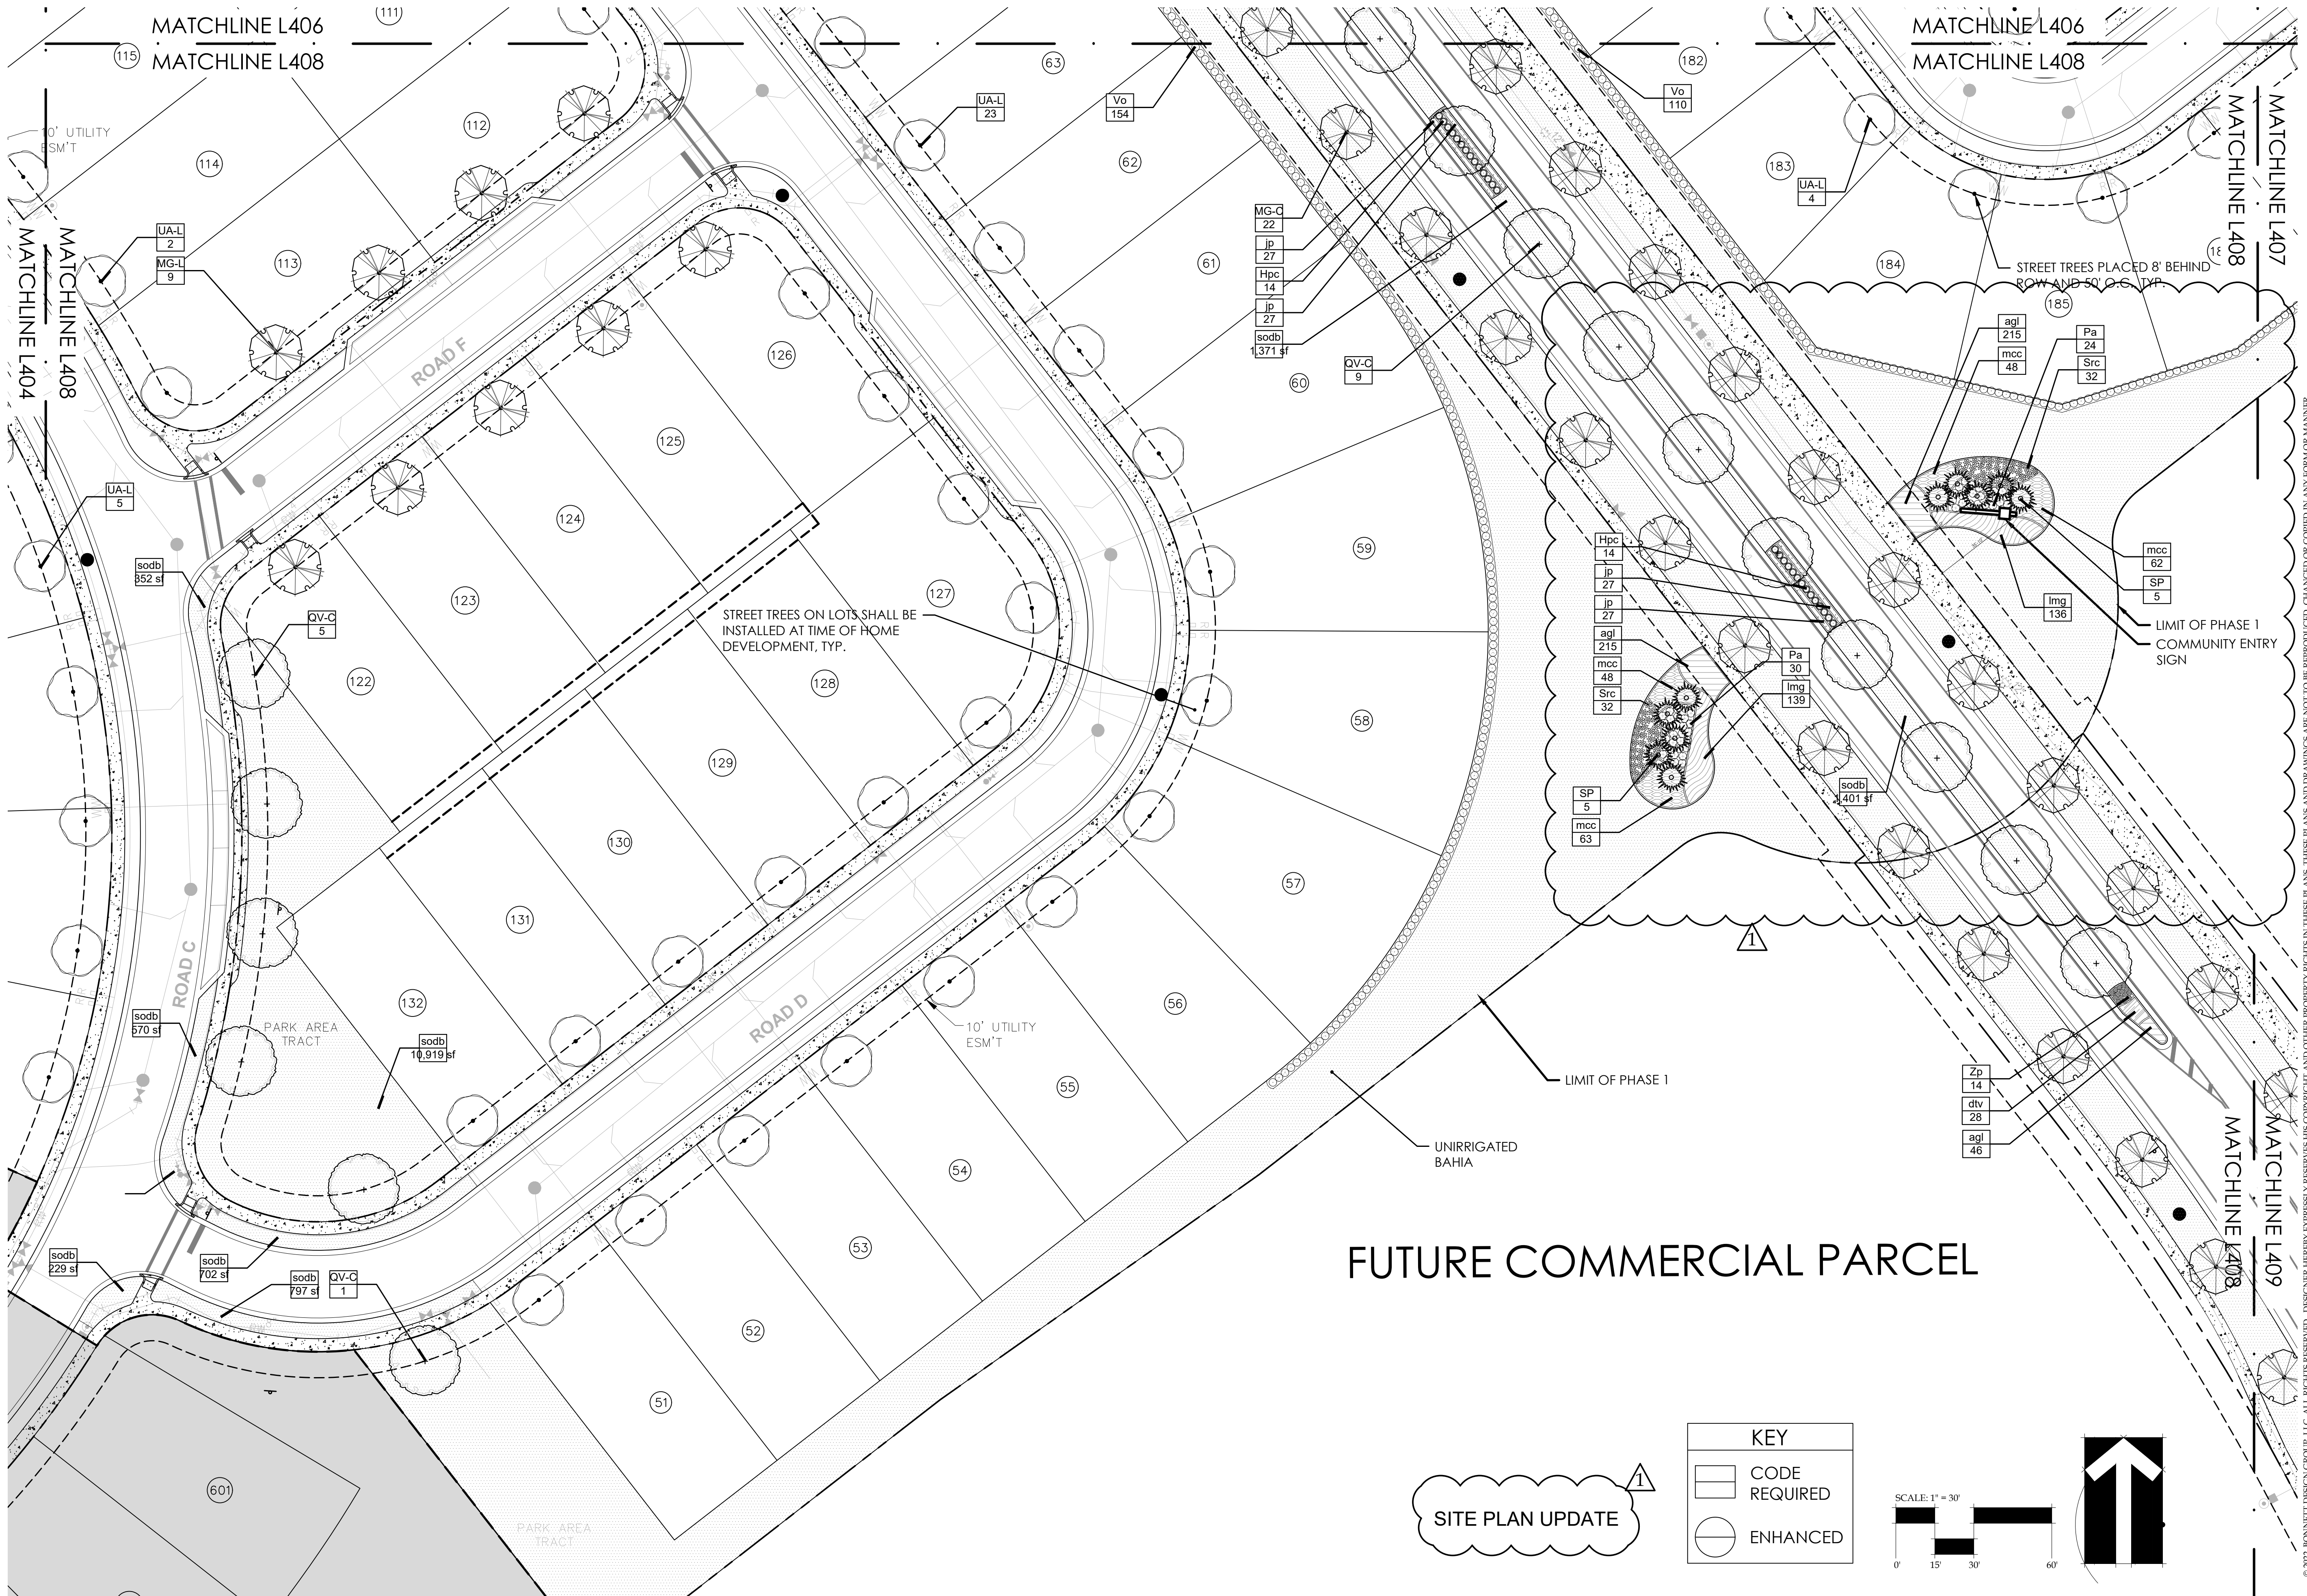

DRAWING PLOTTED: 9/26/2022 3:52:34 PM
Z:\SHARED\BONNETT DESIGN GROUP\2021\2021.195_L408 - HILLSIDE GROVE_PHL_LABASE.DWG



BONNETT design group, llc
landscape architecture
community planning
FL LC 26000341
400 South Orlando Ave, Suite 201
Maitland, FL 32751
407.622.1588 voice

Hillside Grove

Landscape Architecture

Lennar Homes


HOWEY-IN-THE-HILLS, FLORIDA

LANDSCAPE PLAN

PHASE 1

DATE: May 27, 2022
DRAWN BY: RTM
CHECKED BY: TWB
JOB NUMBER: 2021.195
FILE NAME: 2021.195_L408 - HILLSIDE GROVE_PHL_LABASE


REVISIONS:
△ City Comments 09-29-2022

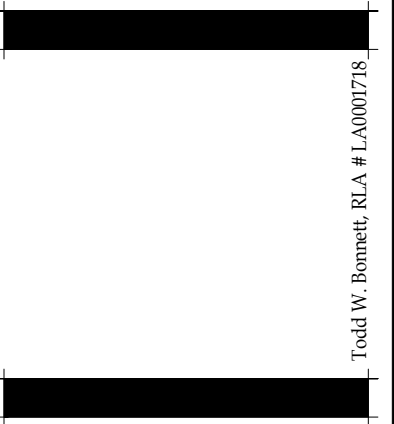

L408

Todd W. Bonnett, RLA #14000776

DRAWING PLOTTED: 9/26/2022 3:54:01 PM
Z:\SHARED\BONNETT DESIGN GROUP\2021\2021.195_L409 - THE RESERVE AT HOWEY IN THE HILLS\DESIGN\2021.195_L409 - HILLSIDE GROVE_PHL_LABASE.DWG

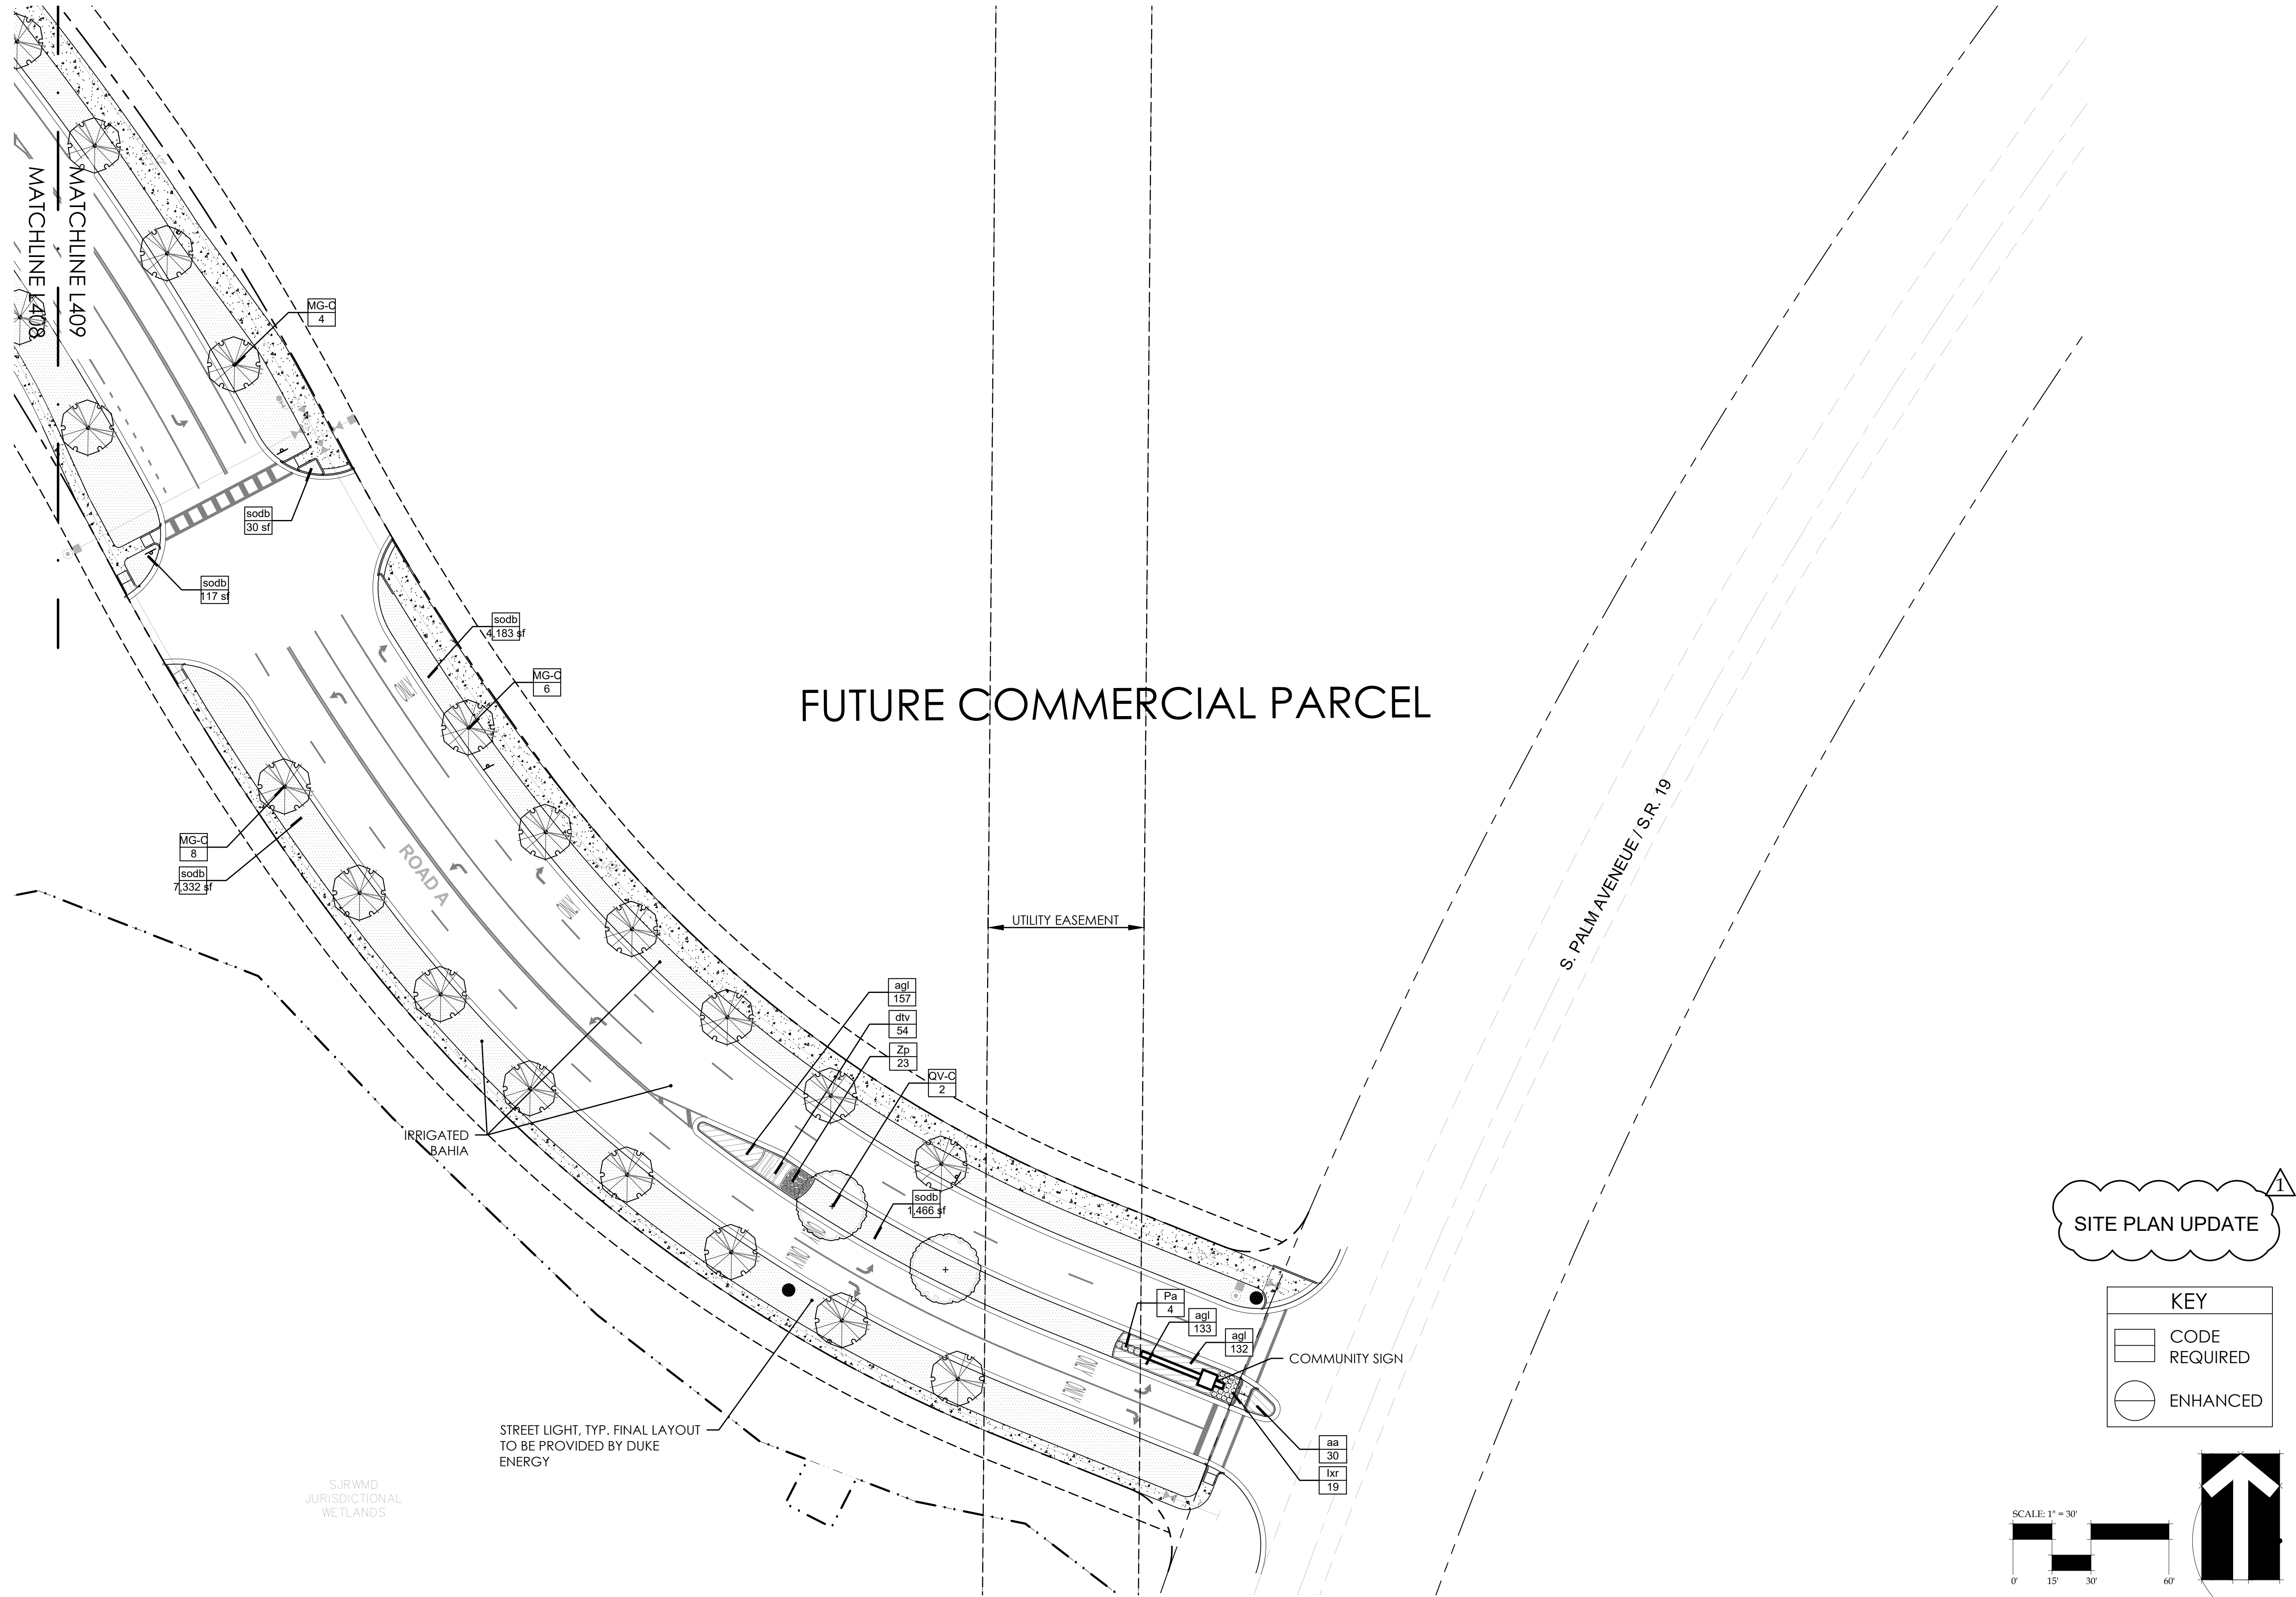

© 2022 BONNETT DESIGN GROUP, LLC. ALL RIGHTS RESERVED. DESIGNER HEREBY EXPRESSLY RESERVES HIS COPYRIGHT AND OTHER PROPERTY RIGHTS IN THESE PLANS. THESE PLANS AND DRAWINGS ARE NOT TO BE REPRODUCED, CHANGED OR COPIED IN ANY FORM OR MANNER WHATSOEVER WITHOUT FIRST OBTAINING THE EXPRESS WRITTEN PERMISSION AND CONSENT OF BONNETT DESIGN GROUP, LLC NOR ARE THEY TO BE ASSIGNED TO ANY PARTY WITHOUT FIRST OBTAINING SAID WRITTEN PERMISSION AND CONSENT.



BONNETT design group, llc
landscape architecture
community planning
FL LC 26000341

400 South Orlando Ave, Suite 201
Maitland, FL 32751
407.622.1588 voice

Hillside Grove Landscape Architecture Lennar Homes HOWEY-IN-THE-HILLS, FLORIDA LANDSCAPE PLAN

PHASE 1

DATE: May 27, 2022

DRAWN BY: RTM

CHECKED BY: TWB

JOB NUMBER: 2021.195

FILE NAME:
2021.195_L409 - HILLSIDE GROVE_PHL_LABASE

REVISIONS:
△ City Comments 09-29-2022

Todd W. Bonnett, RLA #LA000776

L409

GENERAL REQUIREMENTS

The Landscape Contractor shall be responsible for all materials and all work as called for on the landscape plans. The list of plant quantities accompanying the plans shall be used as guide only. If a discrepancy occurs between the plans and the plant list, the plans shall control.

The Landscape Contractor shall warranty all trees for a period of one (1) year and shrubs and ground covers for a period of six (6) months from the time of final acceptance by Owner and Landscape Architect.

The Landscape Contractor shall be wholly responsible for the stability and plumb condition of all trees and shall be legally liable for any damage caused by the instability of any plant material. Staking of trees and palms, if required, shall be done utilizing a method agreed upon by the Landscape Architect.

The Landscape Contractor shall research plans and contact appropriate agencies to determine the location of any utilities and obstructions prior to commencing work. Any utilities or unanticipated obstructions shall be reported to Landscape Architect or Owner immediately.

All plant material and sodded areas shall have an automatic underground irrigation system providing 100% coverage.

Positive drainage shall be maintained away from all structures on the site.

PLANT SPECIFICATIONS

All nursery stock plant material shall be Florida #1 or better in accordance with Grades and Standards for Nursery Plants Parts I & II, latest edition as published by the Florida Department of Agriculture and Consumer Services- Division of Plant Industry.

All plant material shall be planted, fertilized and mulched as per the plant details and planting specifications noted on the plans.

All container grown material shall be healthy, vigorous, well rooted plants, and established in the container in which they are delivered to the site. The plants shall have tops which are good quality and in a healthy growing condition. Established container grown plant material shall be grown in that container sufficiently long enough for the new fibrous roots to have developed enabling the root mass to retain it's shape when removed the container. Plants which have become root bound in the container are unacceptable.

All plant material that is not container grown shall be freshly dug, sound, healthy, vigorous, well branched, and free of disease and insect eggs and larvae, and shall have adequate root systems. Where any requirements are omitted from the plant list, the plants furnished shall be normal for the variety. Plants may be pruned prior to delivery only upon the approval of the Landscape Architect.

FERTILIZER

Two fertilizers shall be used on all types of plantings, except palms. Granular fertilizer shall be uniform in composition, dry and free flowing. This fertilizer shall be delivered to the site in the original unopened bags bearing the manufacturer's statement of analysis. Granular fertilizer shall be a controlled release variety meeting the following requirements: sixteen percent (16%) nitrogen, four percent (4%) phosphorus, eight percent (8%) potassium, plus iron. tablet fertilizer ("Agriform" or approved equal) in 21 gram size shall meet the following requirements: twenty percent (20%) nitrogen, ten percent (10%) phosphorus, five percent (5%) potassium.

Application Rates:

Plant size	16-4-8	"Agriform" tablet (21 grams)
1 gallon	1/4 lb.	1 tablet
3 gallon	1/3 lb.	2 tablets
7-15 gallon	1/2 lb.	4 tablets
1" - 6" caliper	2 lbs. per 1" caliper	2 tablets per 1" caliper
6" + caliper	3 lbs. per 1" caliper	2 tablets per 1" caliper

Sodded areas shall receive an application of the granular fertilizer (16-4-8) at a rate of 1/2 lb. of Nitrogen per 1,000 square feet of sod area.

"Palm Special" fertilizer shall be applied to all palms at installation at a rate of 1 1/2 lbs. per 100 square feet of canopy area. Palm fertilizer shall be a controlled release variety containing chelated micro nutrients and a ratio of N-P-K-Mg of 2:1:3:1.

SOIL

Planting soil for use in preparing the backfill material for planting pits shall be added a rate of fifty percent (50%) planting soil to fifty percent (50%) existing soil. This soil mix shall be used in all plant pits except Sabal Palms which shall be backfilled with clean sand. Planting soil shall be a fertile, friable natural topsoil of loamy character. It shall contain forty (40) to fifty (50) percent decomposed organic matter and be free of heavy clay, stones larger than 1" in diameter, noxious weeds and plants, sod, partially disintegrated debris, insects or any other undesirable material, plants or seeds that would be toxic or harmful to plant growth.

MULCH

All plant beds and tree watering basins shall be top dressed with three inches (3") of pine bark mini-nuggets mulch.

SOD

Refer to Landscape Plan for limits of sod.




All areas disturbed by construction (including material staging, equipment storage, temporary facilities, site access, construction staff parking, etc.) beyond the minimum limits of sod as shown on the Landscape Plan shall be sodded as needed.

All lawn areas to receive sod shall be disked four (4) to six (6) inches and graded to establish a level finished grade ensuring positive drainage from all structures. All debris shall be removed from the site.

Sod shall be free of weeds and pests. It shall be laid evenly with tight fitting joints and rolled. The sod shall contain moist soil which does not fall apart or tear when lifted.



See plant list for specific sod species and locations.

See 'Fertilizer' for requirements of all sodded areas.

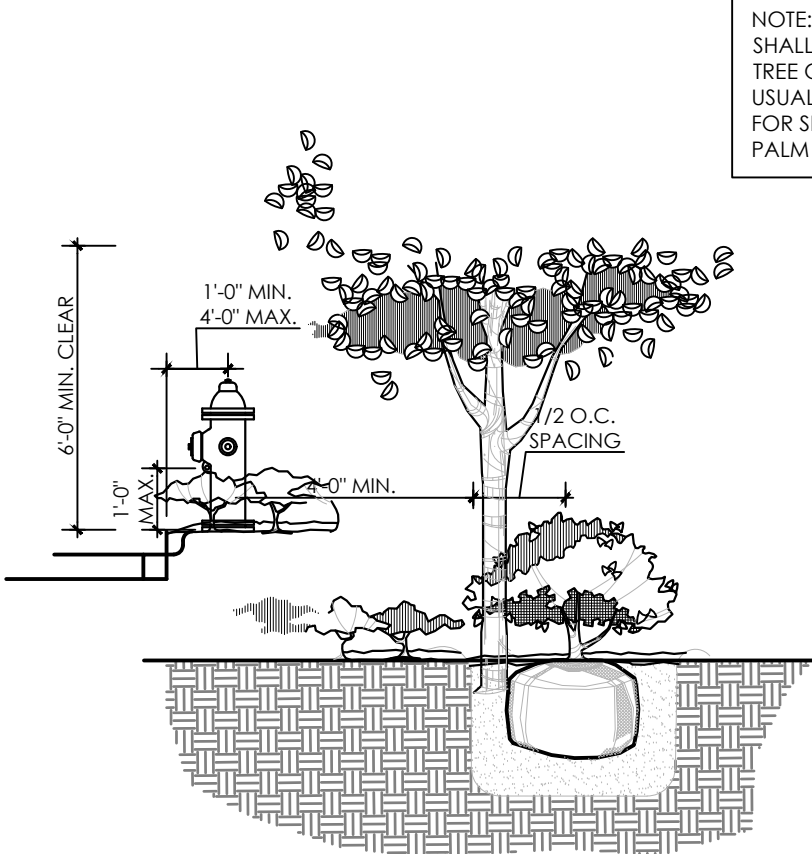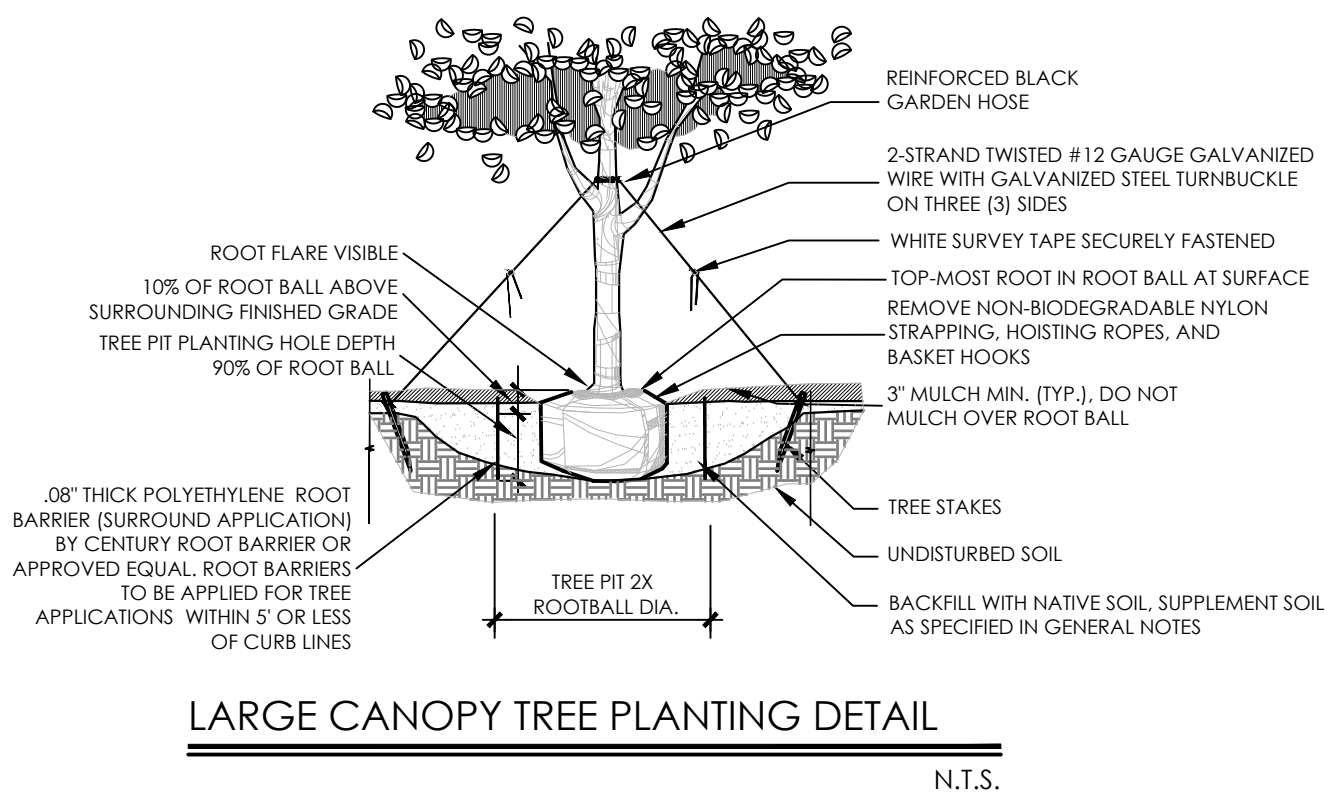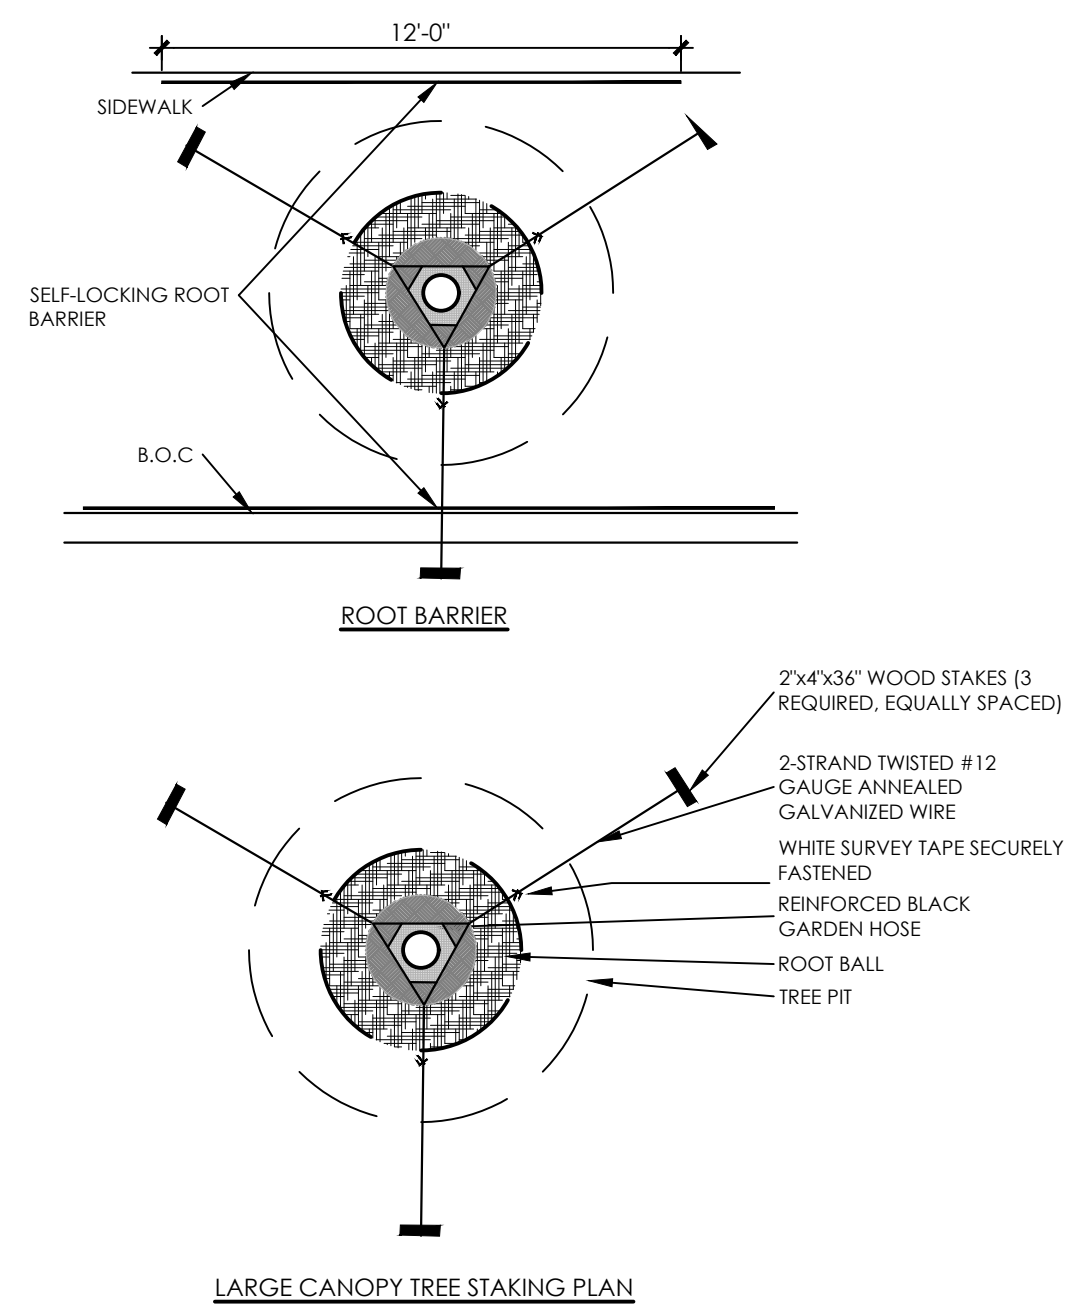


NOTE: TREE SUPPORT MATERIALS SHALL BE REMOVED FROM EACH TREE ONCE IT IS ESTABLISHED. THIS IS USUALLY DONE AFTER 6 MONTHS FOR SHADE TREES AND 1 YEAR FOR PALM TREES.

1

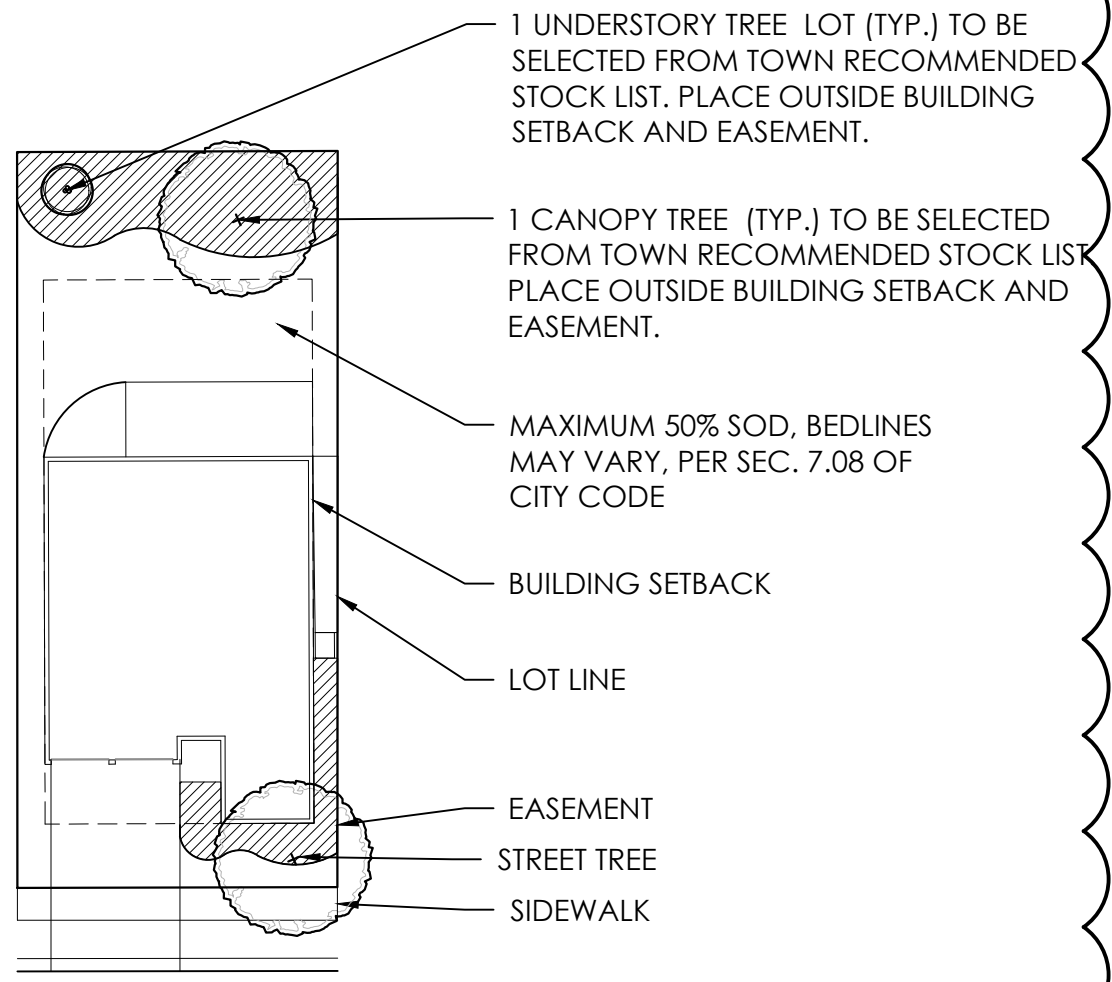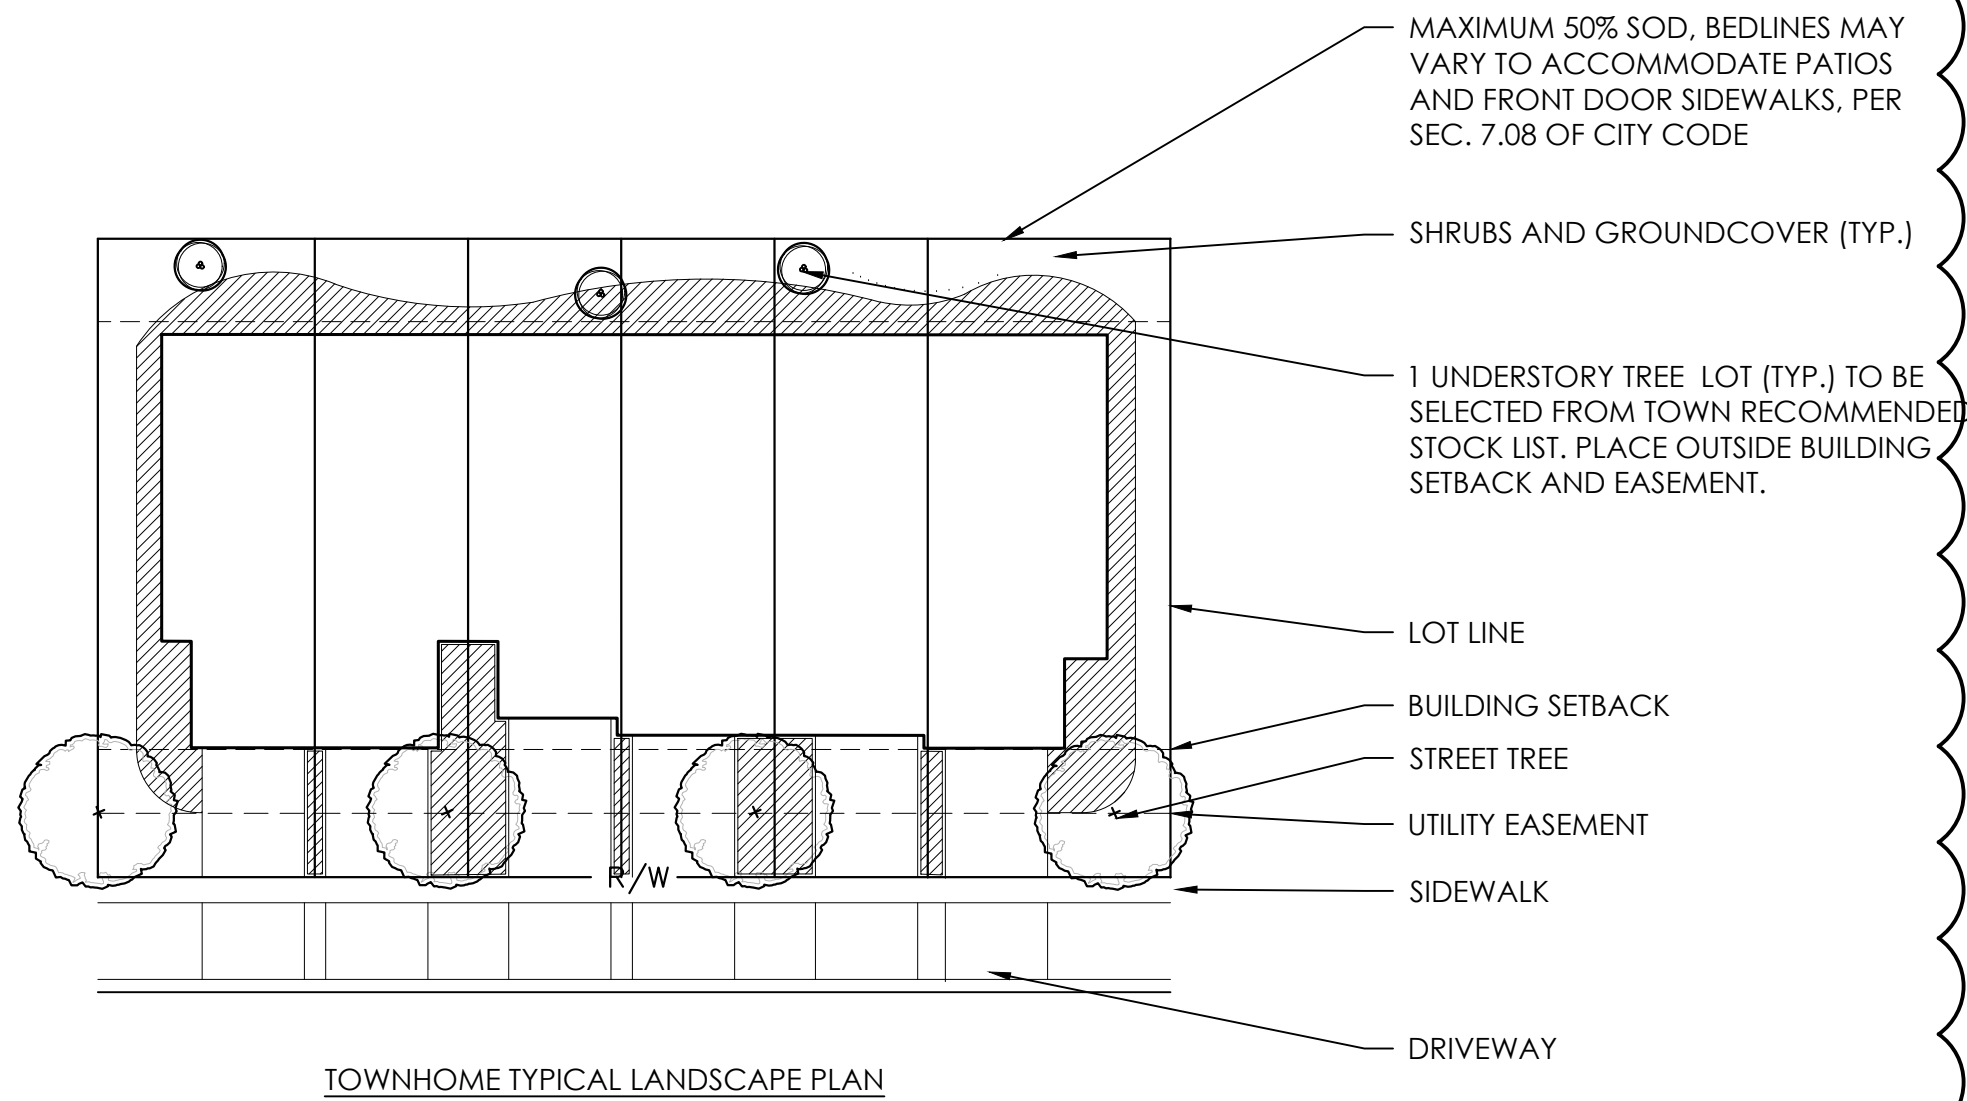

TYPICAL LOT WITH TREES

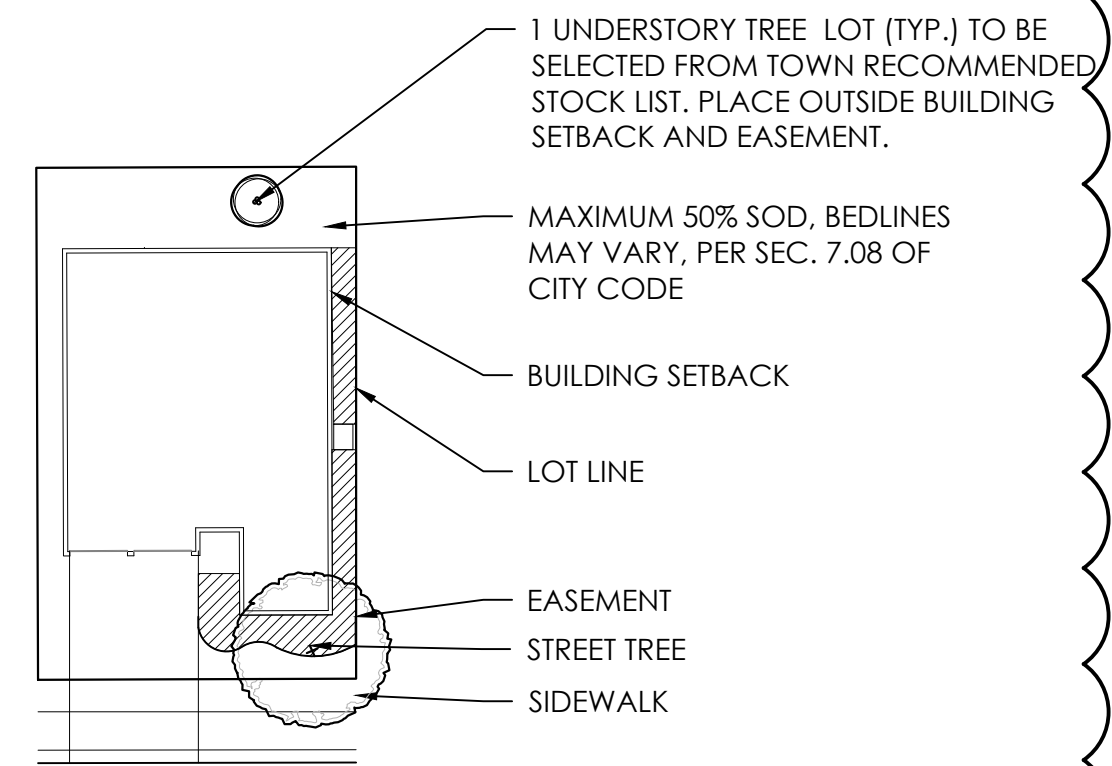

TYPICAL LOT WITH TREES, 50'X80'

© 2022 BONNETT DESIGN GROUP, LLC. ALL RIGHTS RESERVED. DESIGNER HEREBY EXPRESSLY RESERVES HIS COPYRIGHT AND OTHER PROPERTY RIGHTS IN THESE PLANS. THESE PLANS AND DRAWINGS ARE NOT TO BE REPRODUCED, CHANGED OR COPIED IN ANY FORM OR MANNER WHATSOEVER WITHOUT FIRST OBTAINING THE EXPRESS WRITTEN PERMISSION AND CONSENT OF BONNETT DESIGN GROUP, LLC. NOR ARE THEY TO BE ASSIGNED TO ANY PARTY WITHOUT FIRST OBTAINING SAID WRITTEN PERMISSION AND CONSENT.



BONNETT design group, llc
landscape architecture
community planning
FL LC 26000341

400 South Orlando Ave, Suite 201
Maitland, FL 32751
407.622.1588 voice

Hillside Grove
Landscape Architecture
Lennar Homes
HOWEY-IN-THE-HILLS, FLORIDA
LANDSCAPE DETAILS & NOTES

PHASE 1

DATE: May 27, 2022

DRAWN BY: RTM

CHECKED BY: TWB

JOB NUMBER: 2021.195




FILE NAME: 2021.195_L1EN - HILLSIDE GROVE_PH_LABASE

REVISIONS:
City Comments 09-29-2022


Todd W. Bonnett, RLA #14000776

L410

DRAWING PLOTTED: 9/26/2023 3:52:41 PM
Z:\SHARED\BONNETT DESIGN GROUP\2021\2021.195_L500 - THE RESERVE AT HOWEY IN THE HILLS\DESIGN\2021.195_L500 - HILLSIDE GROVE_PHL_IRRBASE.DWG

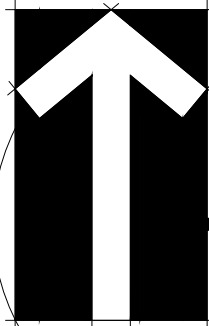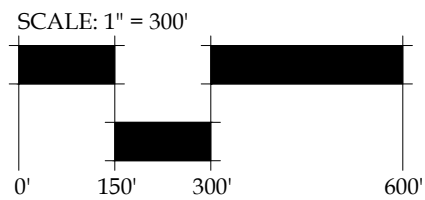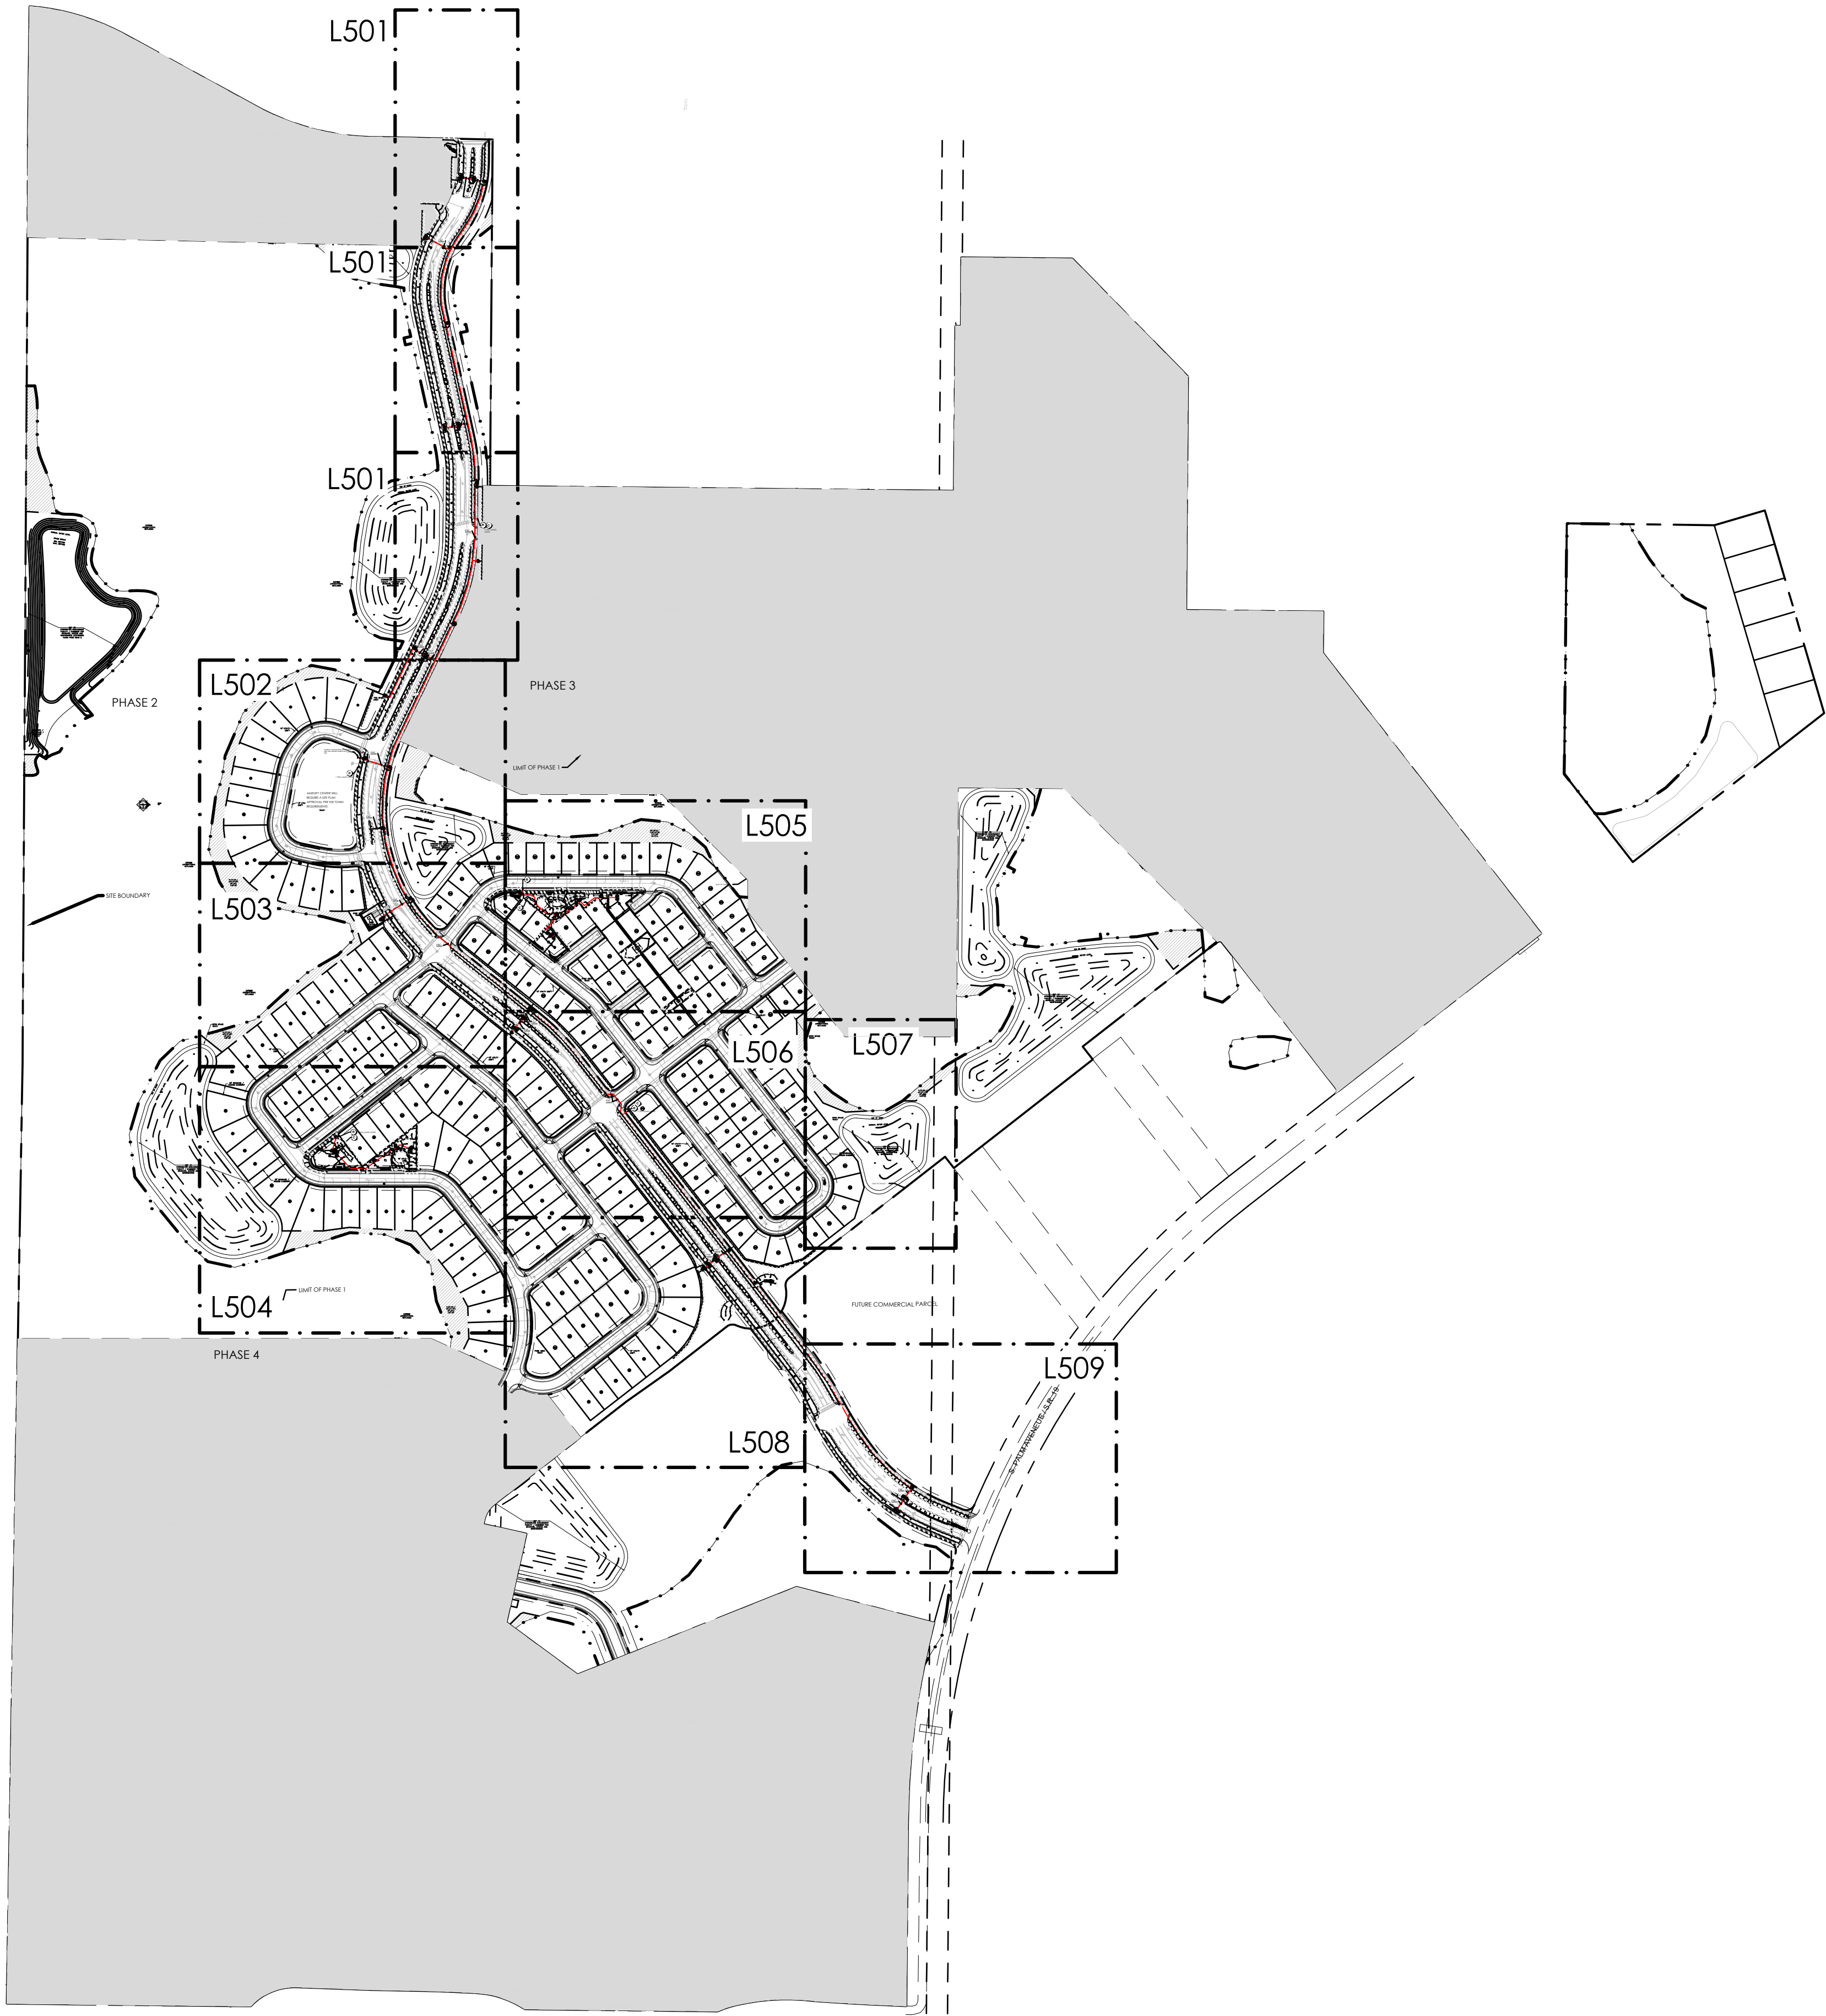

NOTE: PER 7.06.03 IRRIGATION DESIGN AND INSTALLATION AFFIDAVITS, THIS IRRIGATION SYSTEM WILL COMPLY WITH THE STANDARDS OF HOWEY-IN-THE-HILLS WATER CONSERVATION PLAN, IRRIGATION STANDARDS.

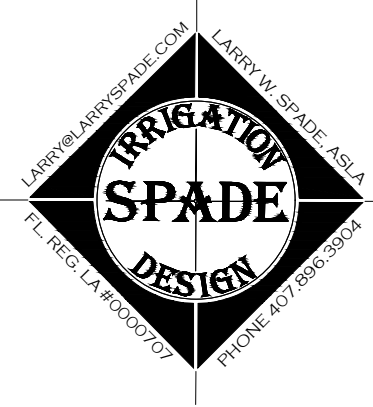

BONNETT design group, llc
landscape architecture
community planning
FL LC 26000341

400 South Orlando Ave, Suite 201
Maitland, FL 32751
407.622.1588 voice

Hillside Grove

Landscape Architecture

Lennar Homes

HOWEY-IN-THE-HILLS, FLORIDA

OVERALL IRRIGATION PLAN

PHASE 1

DATE: May 27, 2022

DRAWN BY: LWS

CHECKED BY: TWB

JOB NUMBER: 2021.195

FILE NAME: 2021.195_L500 - HILLSIDE GROVE_PHL_IRRBASE


REVISIONS:
1 City Comments 09-29-2022

L500

Todd W. Bonnett, RLA #LA000776

© 2022 BONNETT DESIGN GROUP, LLC. ALL RIGHTS RESERVED. DESIGNER HEREBY EXPRESSLY RESERVES HIS COPYRIGHT AND OTHER PROPERTY RIGHTS IN THESE PLANS. THESE PLANS AND DRAWINGS ARE NOT TO BE REPRODUCED, CHANGED OR COPIED IN ANY FORM OR MANNER WHATSOEVER WITHOUT FIRST OBTAINING THE EXPRESS WRITTEN PERMISSION AND CONSENT OF BONNETT DESIGN GROUP, LLC. NOR ARE THEY TO BE ASSIGNED TO ANY PARTY WITHOUT FIRST OBTAINING SAID WRITTEN PERMISSION AND CONSENT.

DRAWING PLOTTED: 9/26/2023 2:24:45 PM
Z:\SHARED\BONNETT DESIGN GROUP\2021\2021.195_L501 - THE RESERVE AT HOWEY IN THE HILLS\DESIGN\2021.195_L501 - HILLSIDE GROVE_PHL_IRRBASE.DWG





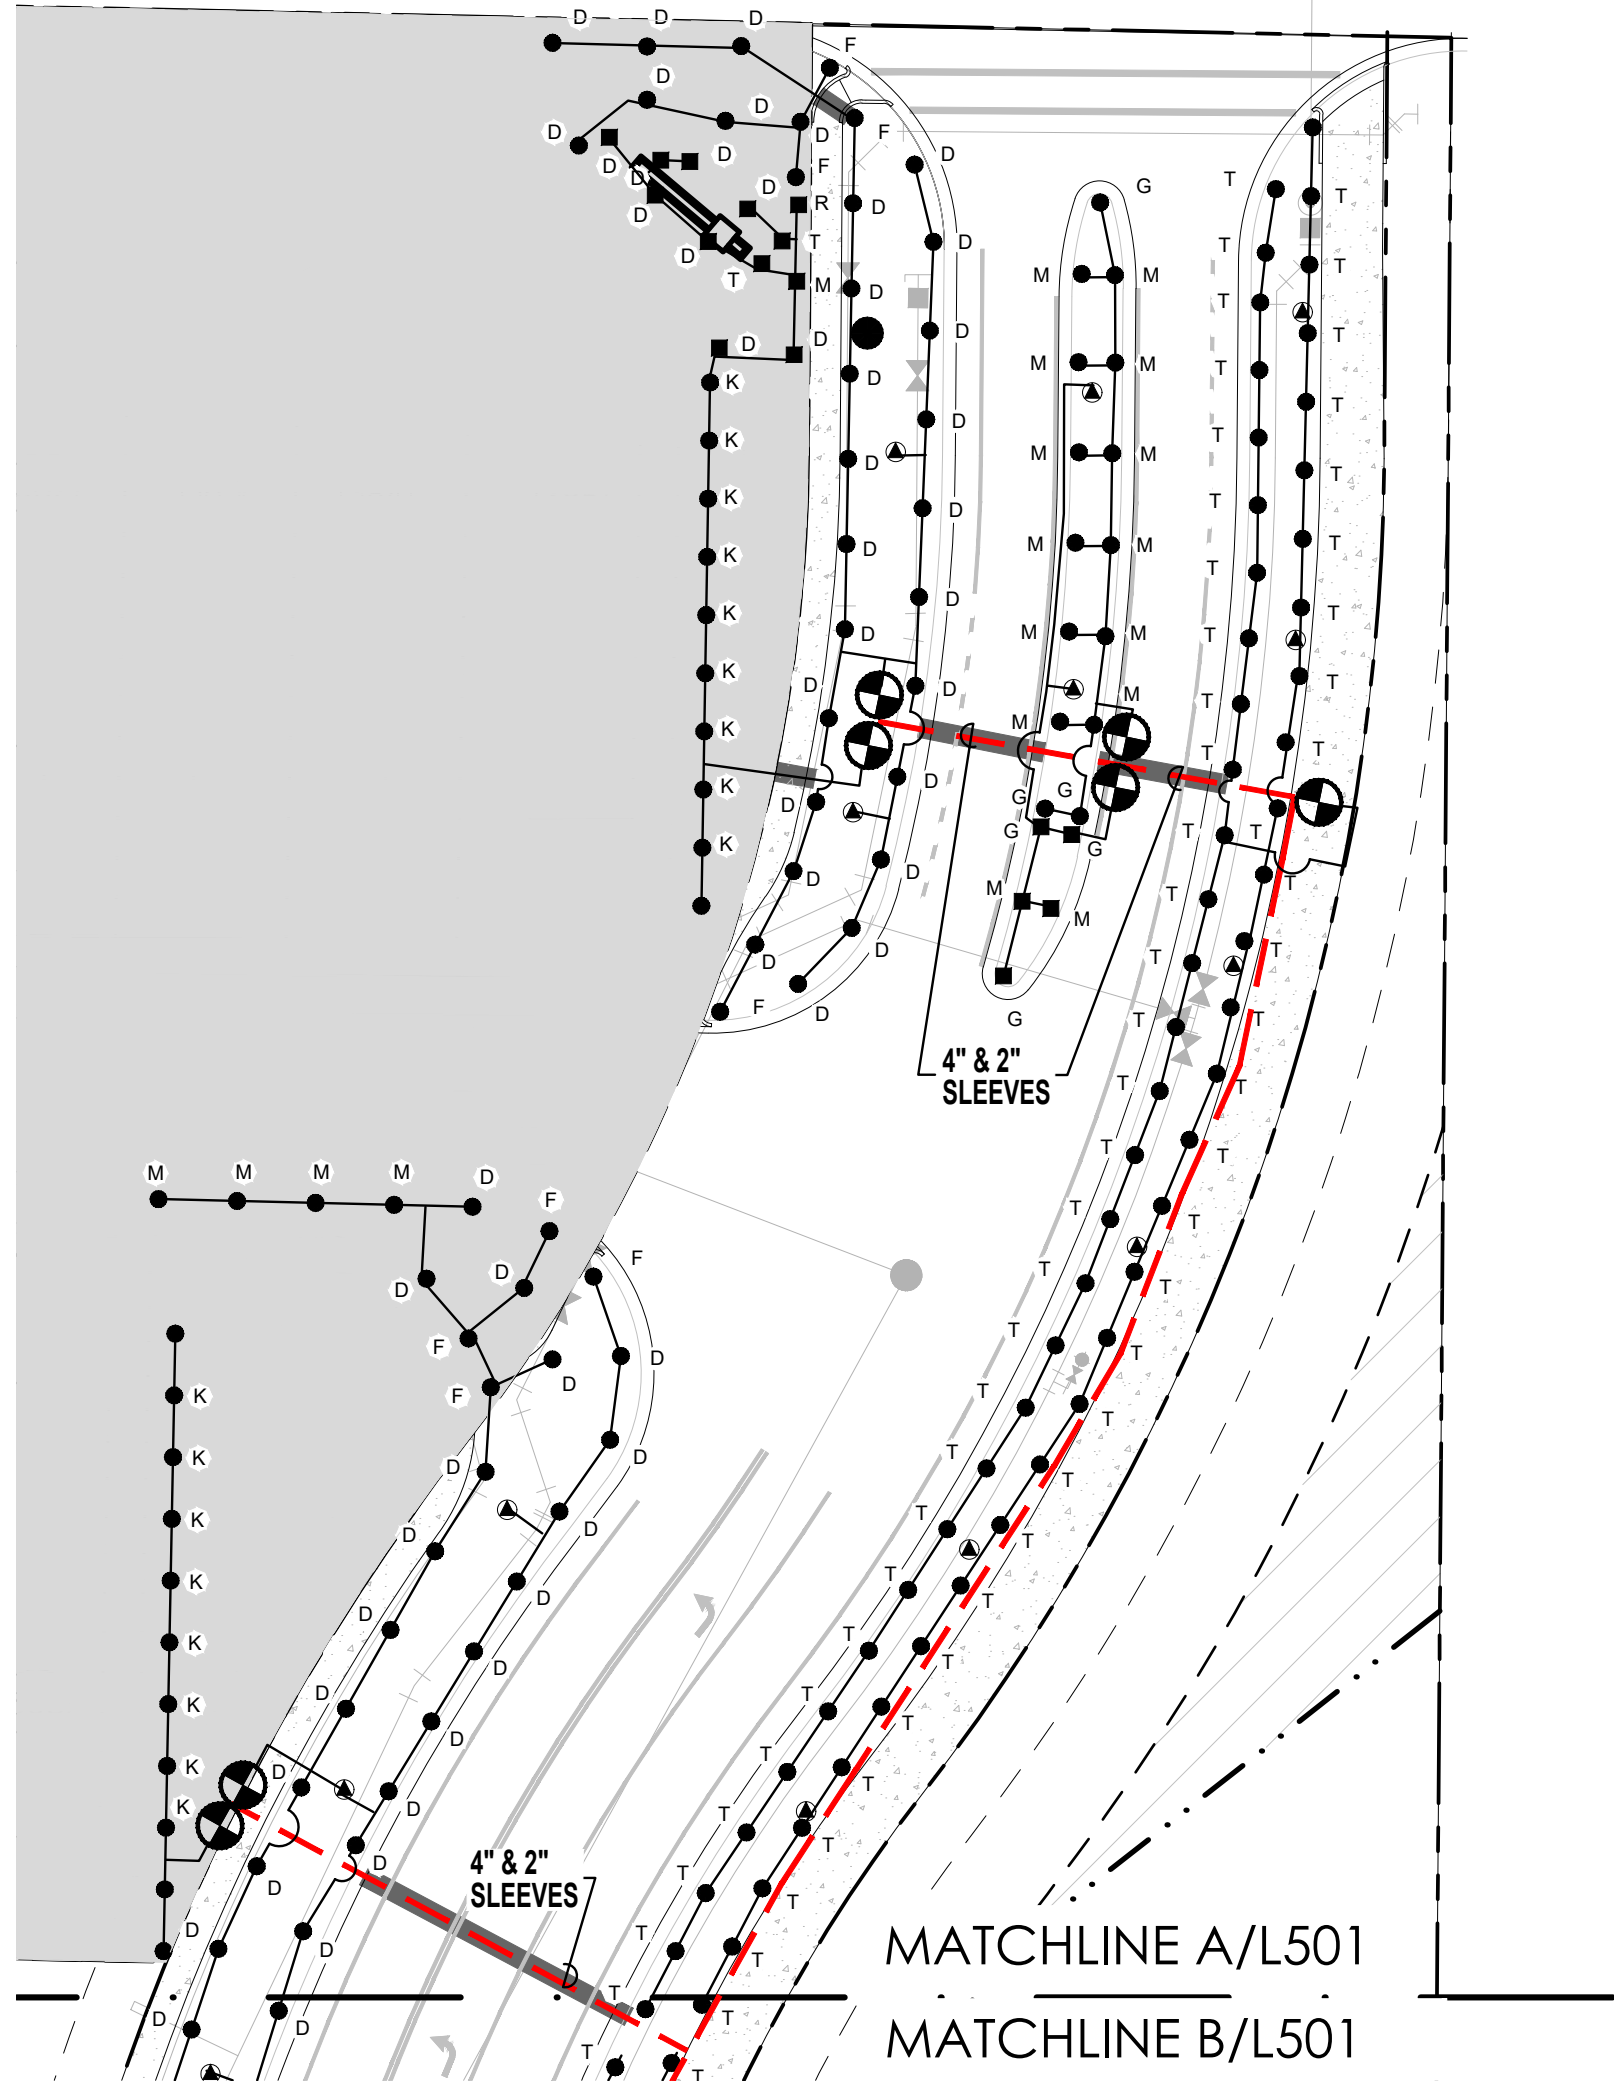


PLANT SHRUB HEAD NOTE

SPRAY HEADS WERE USED IN THE PLANT BEDS INSTEAD OF MICRO-IRRIGATION.
THESE ZONES SHALL BE TURNED OFF AFTER THE PLANTS ARE ESTABLISHED.

SITE PLAN UPDATE

SCALE: 1" = 30'

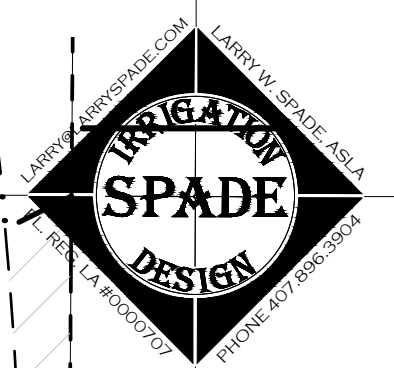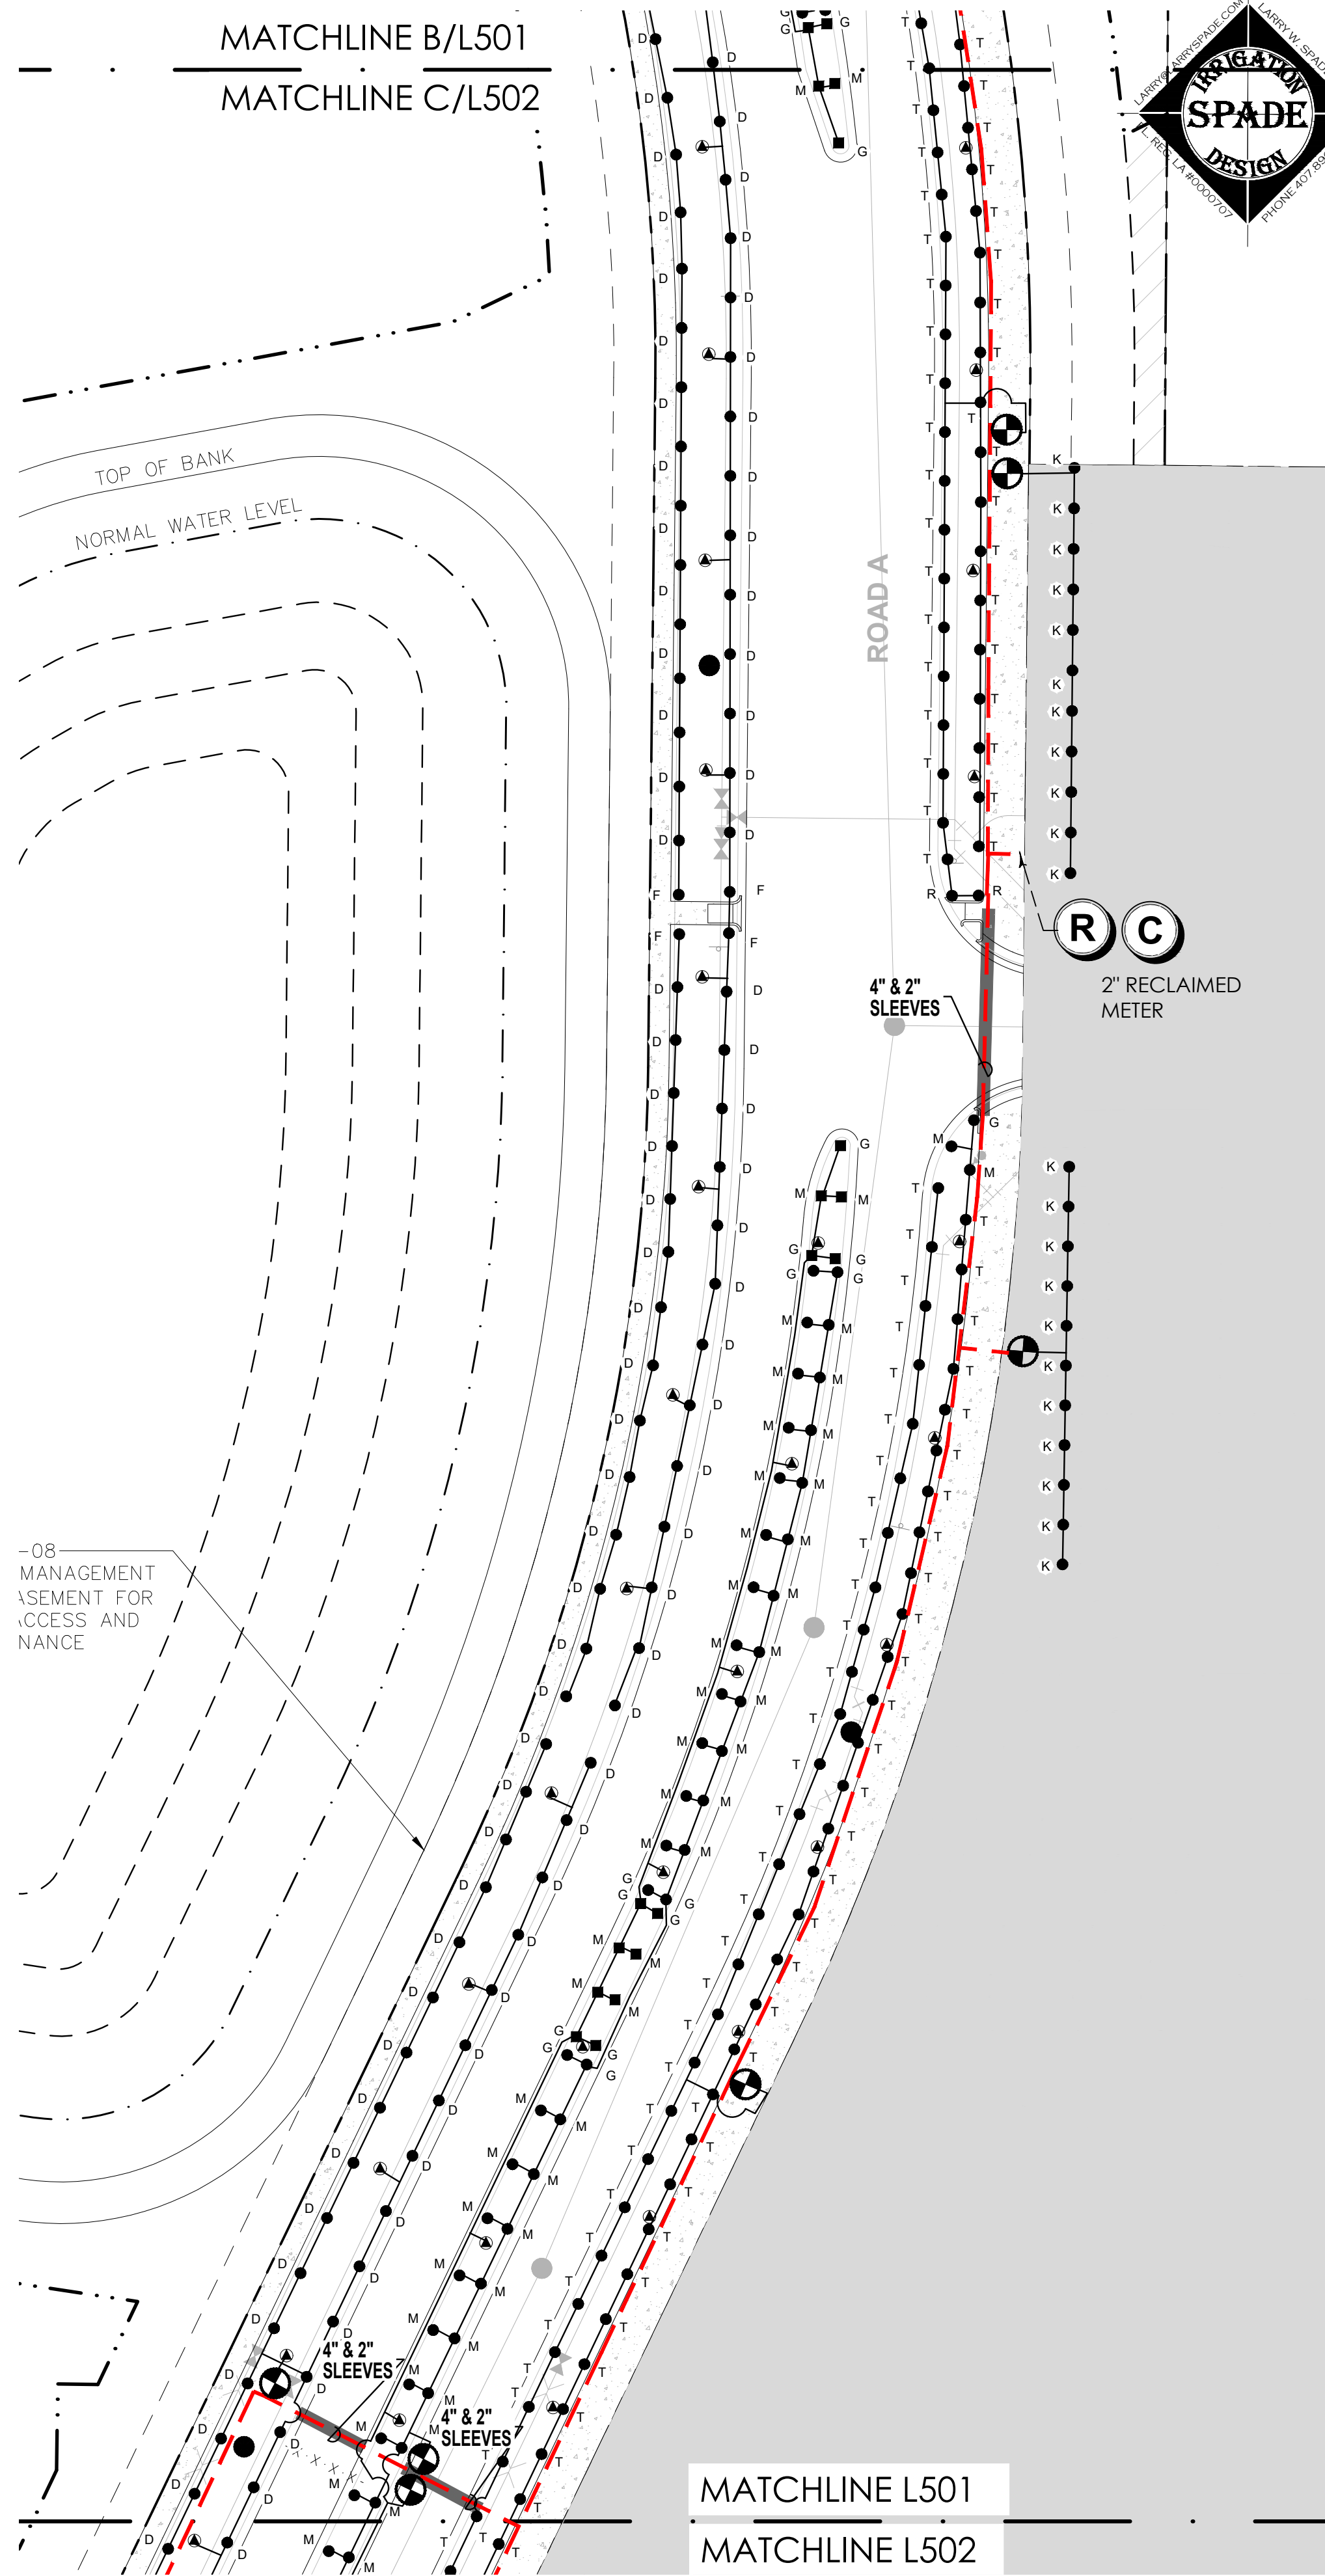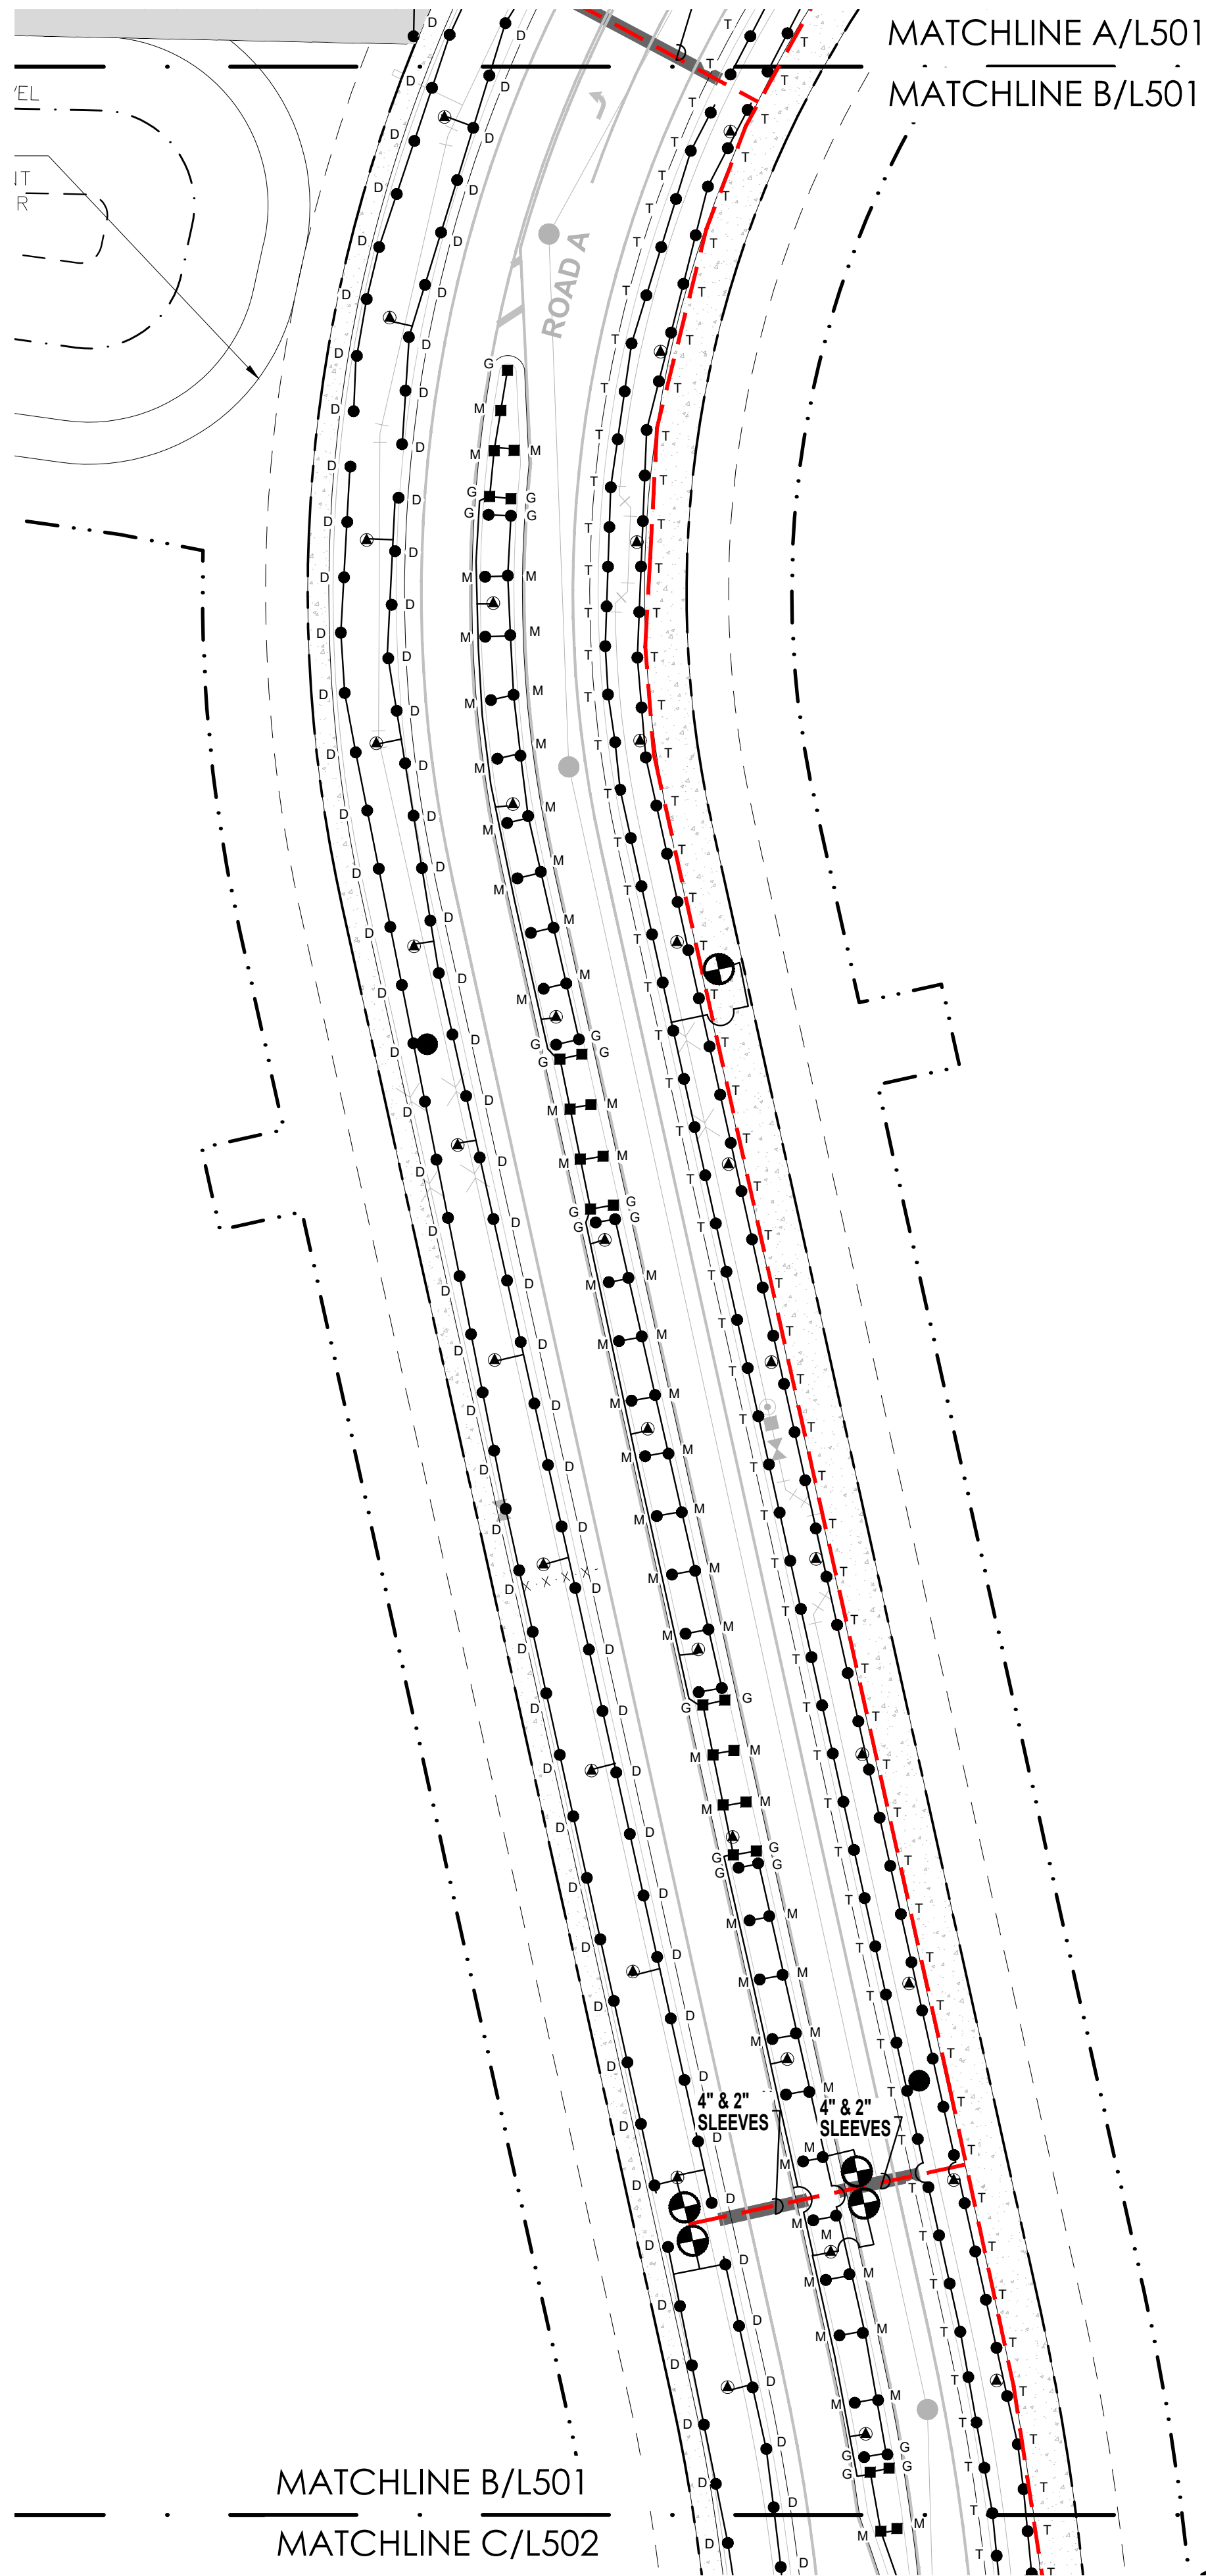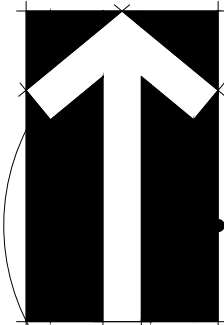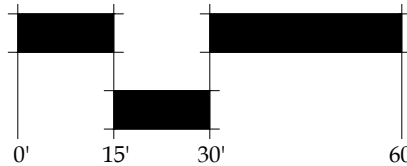

BONNETT design group, llc
landscape architecture
community planning
FL LC 26000341

400 South Orlando Ave, Suite 201
Maitland, FL 32751
407.622.1588 voice

Hillside Grove Landscape Architecture Lennar Homes HOWEY-IN-THE-HILLS, FLORIDA IRRIGATION PLAN

PHASE 1

DATE: May 27, 2022


DRAWN BY: LWS

CHECKED BY: TWB

JOB NUMBER: 2021.195

FILE NAME: 2021.195_L501 - HILLSIDE GROVE_PHL_IRRBASE

REVISIONS:
△ City Comments 09-29-2022


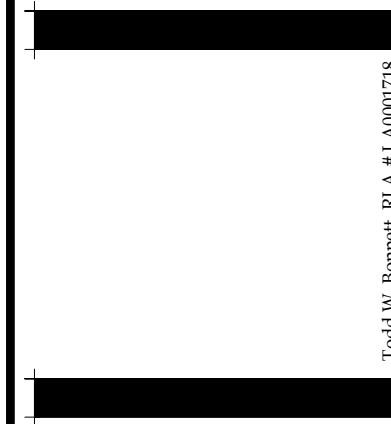


L501

Todd W. Bonnett, RLA #14000776

© 2022 BONNETT DESIGN GROUP, LLC. ALL RIGHTS RESERVED. DESIGNER HEREBY EXPRESSLY RESERVES HIS COPYRIGHT AND OTHER PROPERTY RIGHTS IN THESE PLANS. THESE PLANS AND DRAWINGS ARE NOT TO BE REPRODUCED, CHANGED OR COPIED IN ANY FORM OR MANNER WHATSOEVER WITHOUT FIRST OBTAINING THE EXPRESS WRITTEN PERMISSION AND CONSENT OF BONNETT DESIGN GROUP, LLC. NOR ARE THEY TO BE ASSIGNED TO ANY PARTY WITHOUT FIRST OBTAINING SAID WRITTEN PERMISSION AND CONSENT.

DRAWING PLOTTED: 9/26/2022 3:52:47 PM
Z:\SHARED\BONNETT DESIGN GROUP\2021\195_LIN - THE RESERVE AT HOWEY IN THE HILLS\DESIGN\2021\195_LIN - HILLSIDE GROVE_PHL_IRRASE.DWG

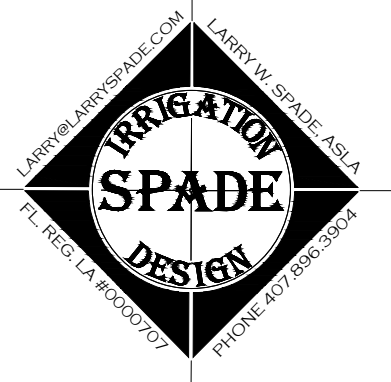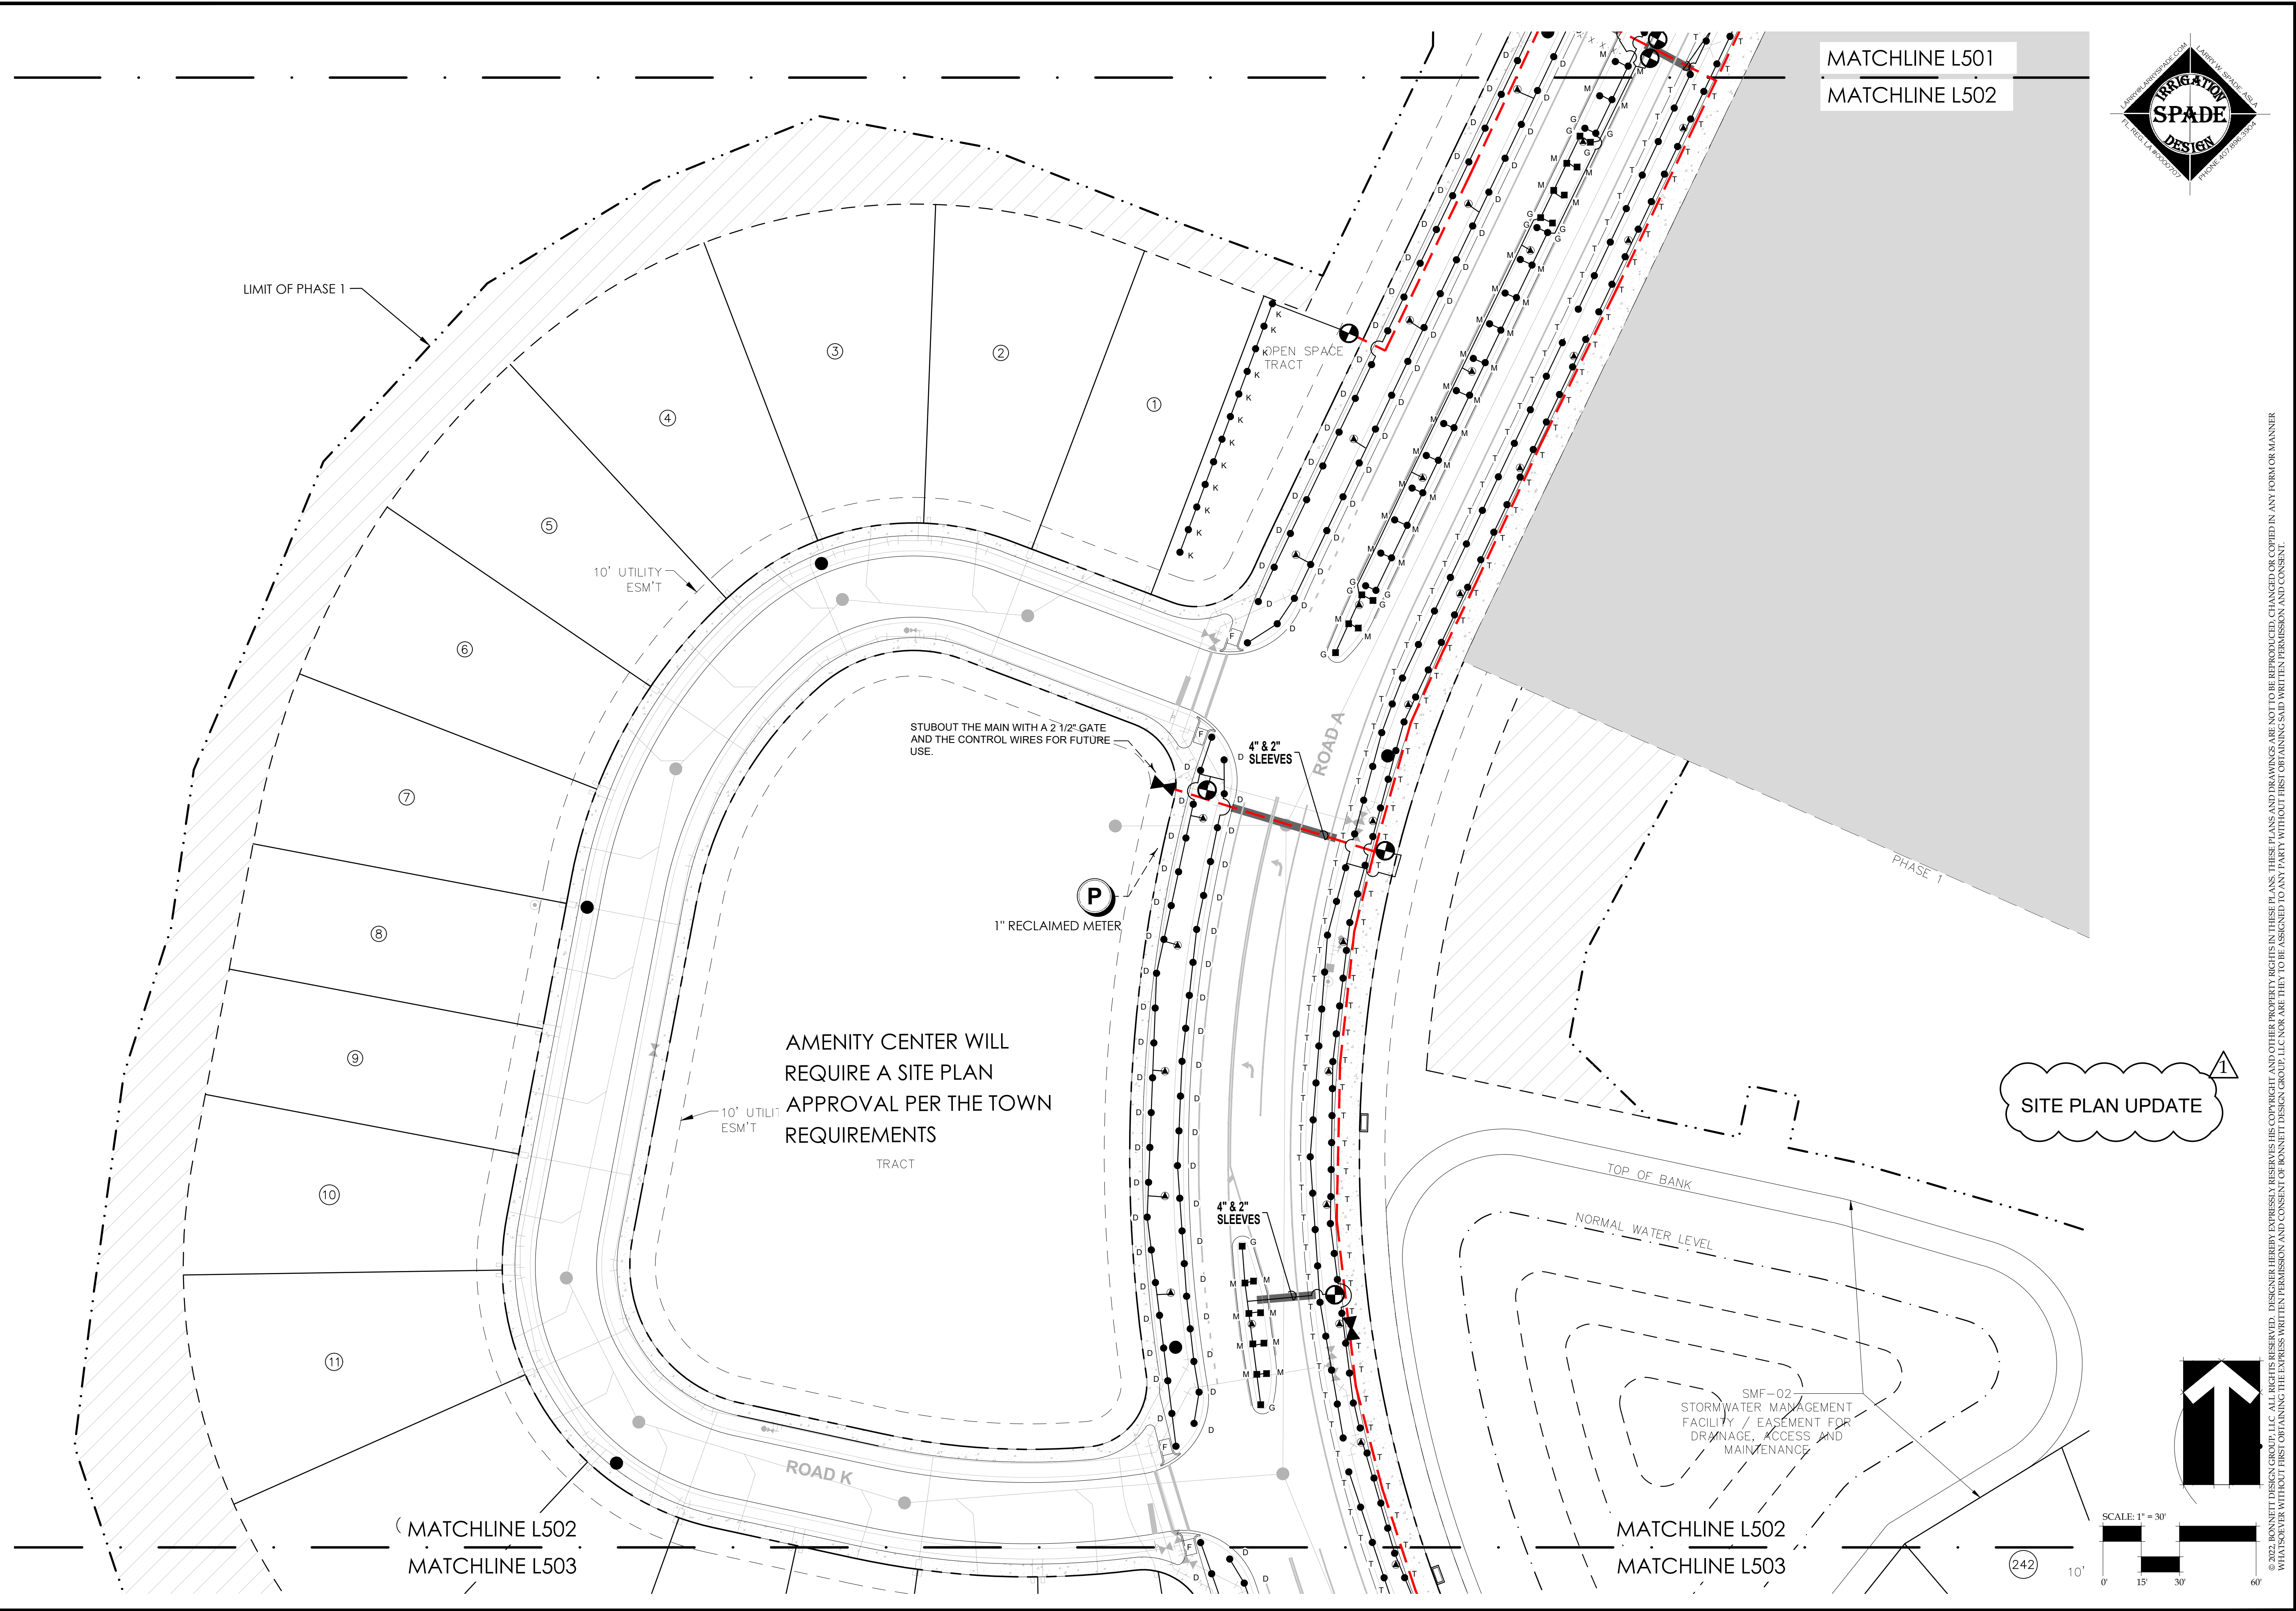

BONNETT design group, llc
landscape architecture
community planning
FL LC 26000341
400 South Orlando Ave, Suite 201
Maitland, FL 32751
407.622.1588 voice

Hillside Grove Landscape Architecture Lennar Homes HOWEY-IN-THE-HILLS, FLORIDA IRRIGATION PLAN

PHASE 1

DATE: May 27, 2022
DRAWN BY: LWS
CHECKED BY: TWB
JOB NUMBER: 2021.195

FILE NAME: 2021.195_LIN - HILLSIDE GROVE_PHL_IRRASE

REVISIONS:
△ City Comments 09-29-2022





L502

Todd W. Bonnett, RLA #LA000776

© 2022 BONNETT DESIGN GROUP, LLC. ALL RIGHTS RESERVED. DESIGNER HEREBY EXPRESSLY RESERVES HIS COPYRIGHT AND OTHER PROPERTY RIGHTS IN THESE PLANS. THESE PLANS AND DRAWINGS ARE NOT TO BE REPRODUCED, CHANGED OR COPIED IN ANY FORM OR MANNER WHATSOEVER WITHOUT FIRST OBTAINING THE EXPRESS WRITTEN PERMISSION AND CONSENT OF BONNETT DESIGN GROUP, LLC. NOR ARE THEY TO BE ASSIGNED TO ANY PARTY WITHOUT FIRST OBTAINING SAID WRITTEN PERMISSION AND CONSENT.

DRAWING PLOTTED: 9/26/2022 3:52:48 PM
Z:\SHARED\BONNETT DESIGN GROUP, 2021\195_LIN - THE RESERVE AT HOWEY IN THE HILLS\DESIGN\2021\195_LIN - HILLSIDE GROVE_PHL_IRRBASE.DWG

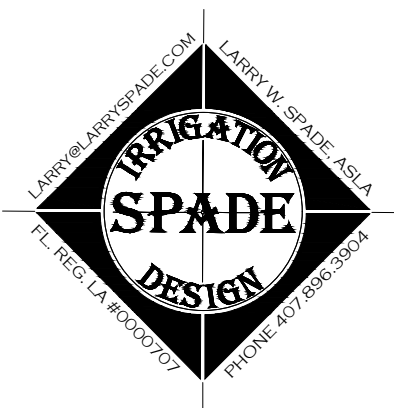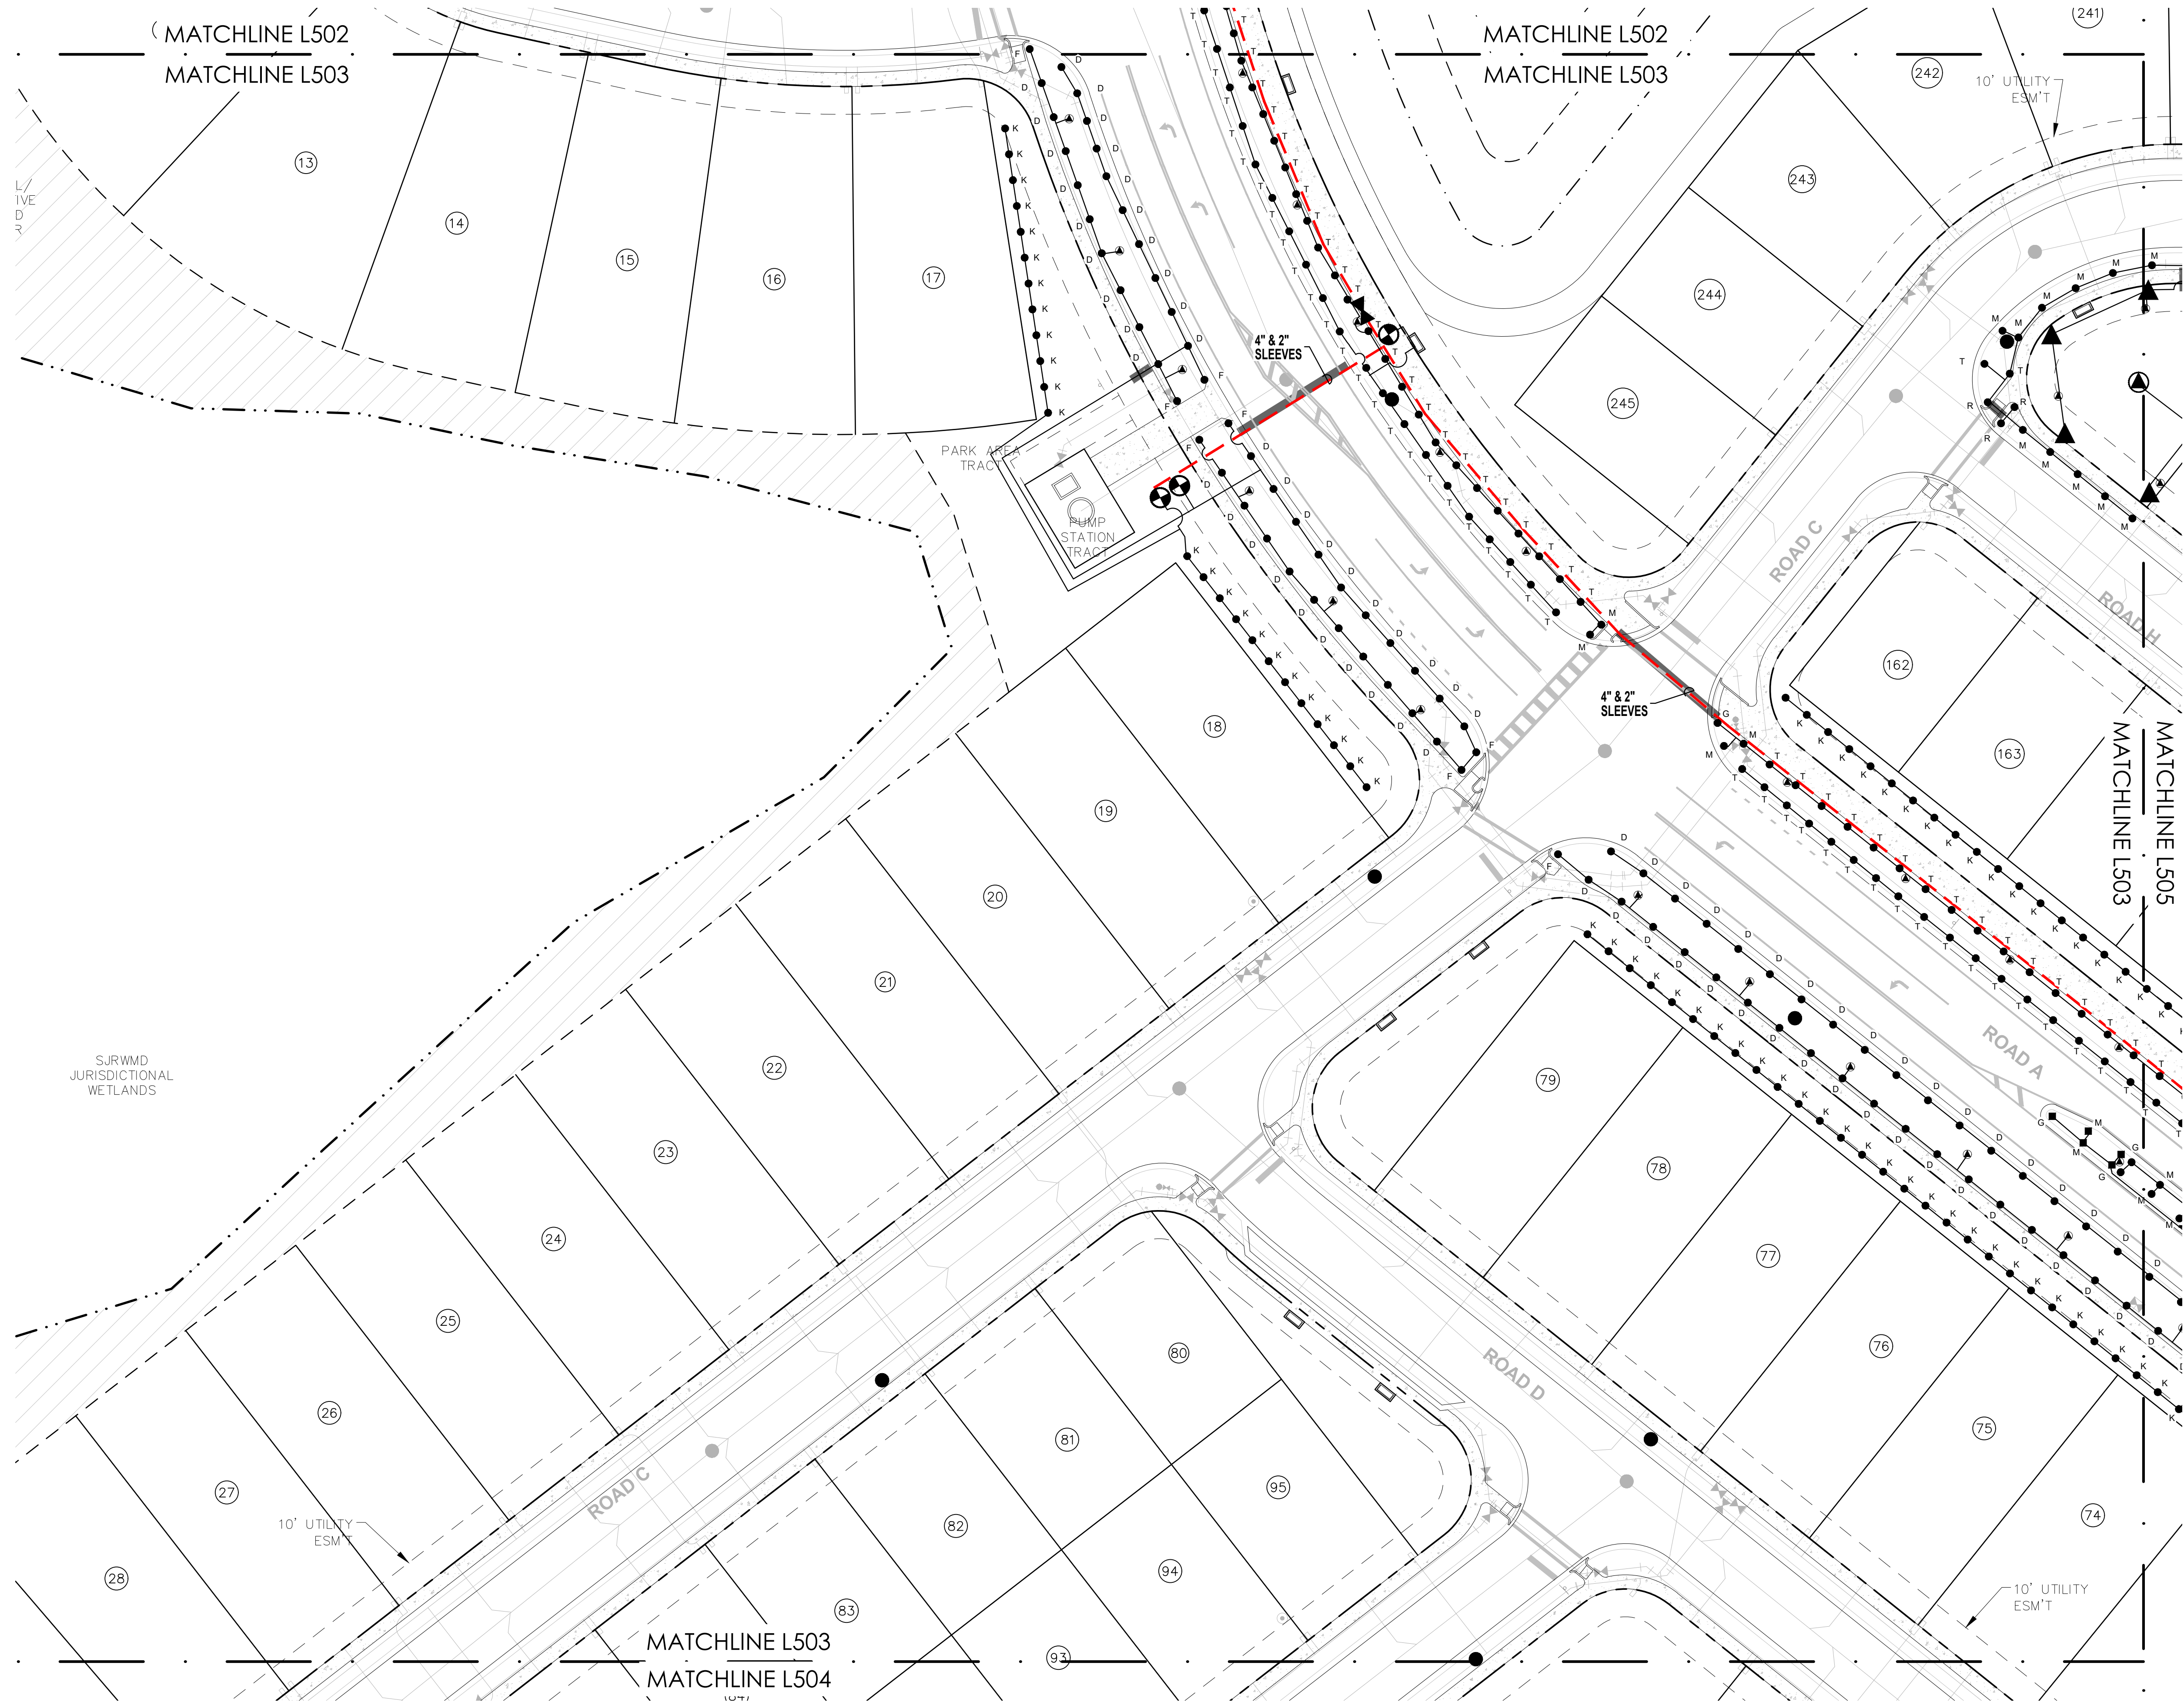

BONNETT design group, LLC
landscape architecture
community planning
FL LC 26000341

400 South Orlando Ave, Suite 201
Maitland, FL 32751
407.622.1588 voice



Hillside Grove Landscape Architecture Lennar Homes HOWEY-IN-THE-HILLS, FLORIDA IRRIGATION PLAN

PHASE 1

DATE: May 27, 2022
DRAWN BY: LWS
CHECKED BY: TWB
JOB NUMBER: 2021.195
FILE NAME: 2021.195_LIN - HILLSIDE GROVE_PHL_IRRBASE

REVISIONS:
△ City Comments 09-29-2022

SITE PLAN UPDATE

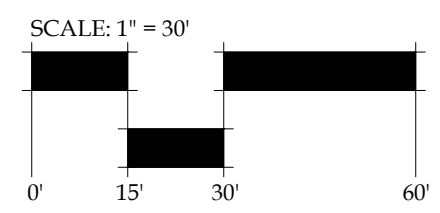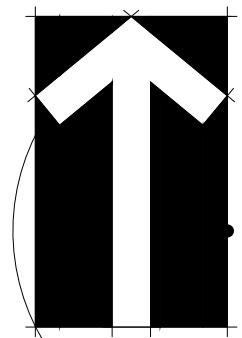

L503




© 2022, BONNETT DESIGN GROUP, LLC. ALL RIGHTS RESERVED. DESIGNER HEREBY EXPRESSLY RESERVES HIS COPYRIGHT AND OTHER PROPERTY RIGHTS IN THESE PLANS. THESE PLANS AND DRAWINGS ARE NOT TO BE REPRODUCED, CHANGED OR COPIED IN ANY FORM OR MANNER WHATSOEVER WITHOUT FIRST OBTAINING THE EXPRESS WRITTEN PERMISSION AND CONSENT OF BONNETT DESIGN GROUP, LLC. NOR ARE THEY TO BE ASSIGNED TO ANY PARTY WITHOUT FIRST OBTAINING SAID WRITTEN PERMISSION AND CONSENT.

Todd W. Bonnett, RLA #LA000776

DRAWING PLOTTED: 9/26/2022 3:52:50 PM
Z:\SHARED\BONNETT DESIGN GROUP\2021\2021.195_L504 - HILLSIDE GROVE_PHL_IRRBASE.DWG



SITE PLAN UPDATE

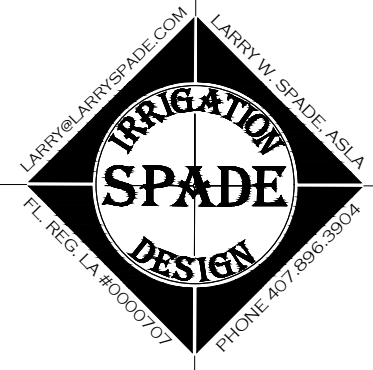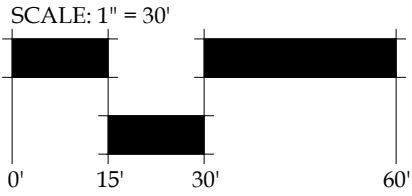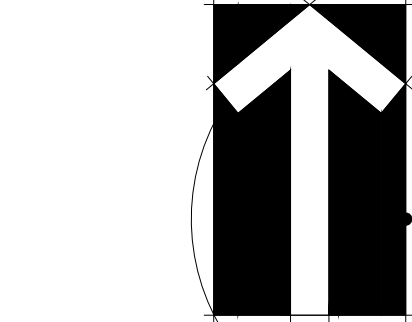

BONNETT design group, LLC
landscape architecture
community planning
FL LC 26000341

400 South Orlando Ave, Suite 201
Maitland, FL 32751
407.622.1588 voice

Hillside Grove Landscape Architecture Lennar Homes HOWEY-IN-THE-HILLS, FLORIDA IRRIGATION PLAN

PHASE 1

DATE: May 27, 2022
DRAWN BY: LWS
CHECKED BY: TWB
JOB NUMBER: 2021.195
FILE NAME: 2021.195_L504 - HILLSIDE GROVE_PHL_IRRBASE



REVISIONS:
△ City Comments 09-29-2022

Todd W. Bonnett, RLA #14000776

L504

© 2022 BONNETT DESIGN GROUP, LLC. ALL RIGHTS RESERVED. DESIGNER HEREBY EXPRESSLY RESERVES HIS COPYRIGHT AND OTHER PROPERTY RIGHTS IN THESE PLANS. THESE PLANS AND DRAWINGS ARE NOT TO BE REPRODUCED, CHANGED OR COPIED IN ANY FORM OR MANNER WHATSOEVER WITHOUT FIRST OBTAINING THE EXPRESS WRITTEN PERMISSION AND CONSENT OF BONNETT DESIGN GROUP, LLC. NOR ARE THEY TO BE ASSIGNED TO ANY PARTY WITHOUT FIRST OBTAINING SAID WRITTEN PERMISSION AND CONSENT.

DRAWING PLOTTED: 9/26/2022 3:52:52 PM
Z:\SHARED\BONNETT DESIGN GROUP\2021\195_L505 - THE RESERVE AT HOWEY IN THE HILLS\DESIGN\2021\195_L505 - HILLSIDE GROVE_PHL_IRRBASE.DWG

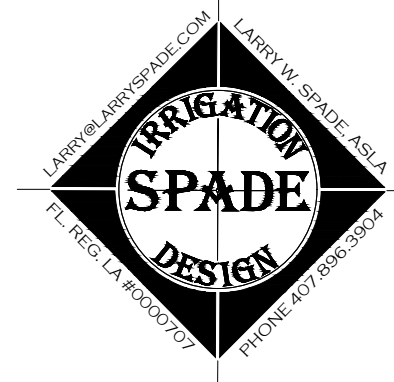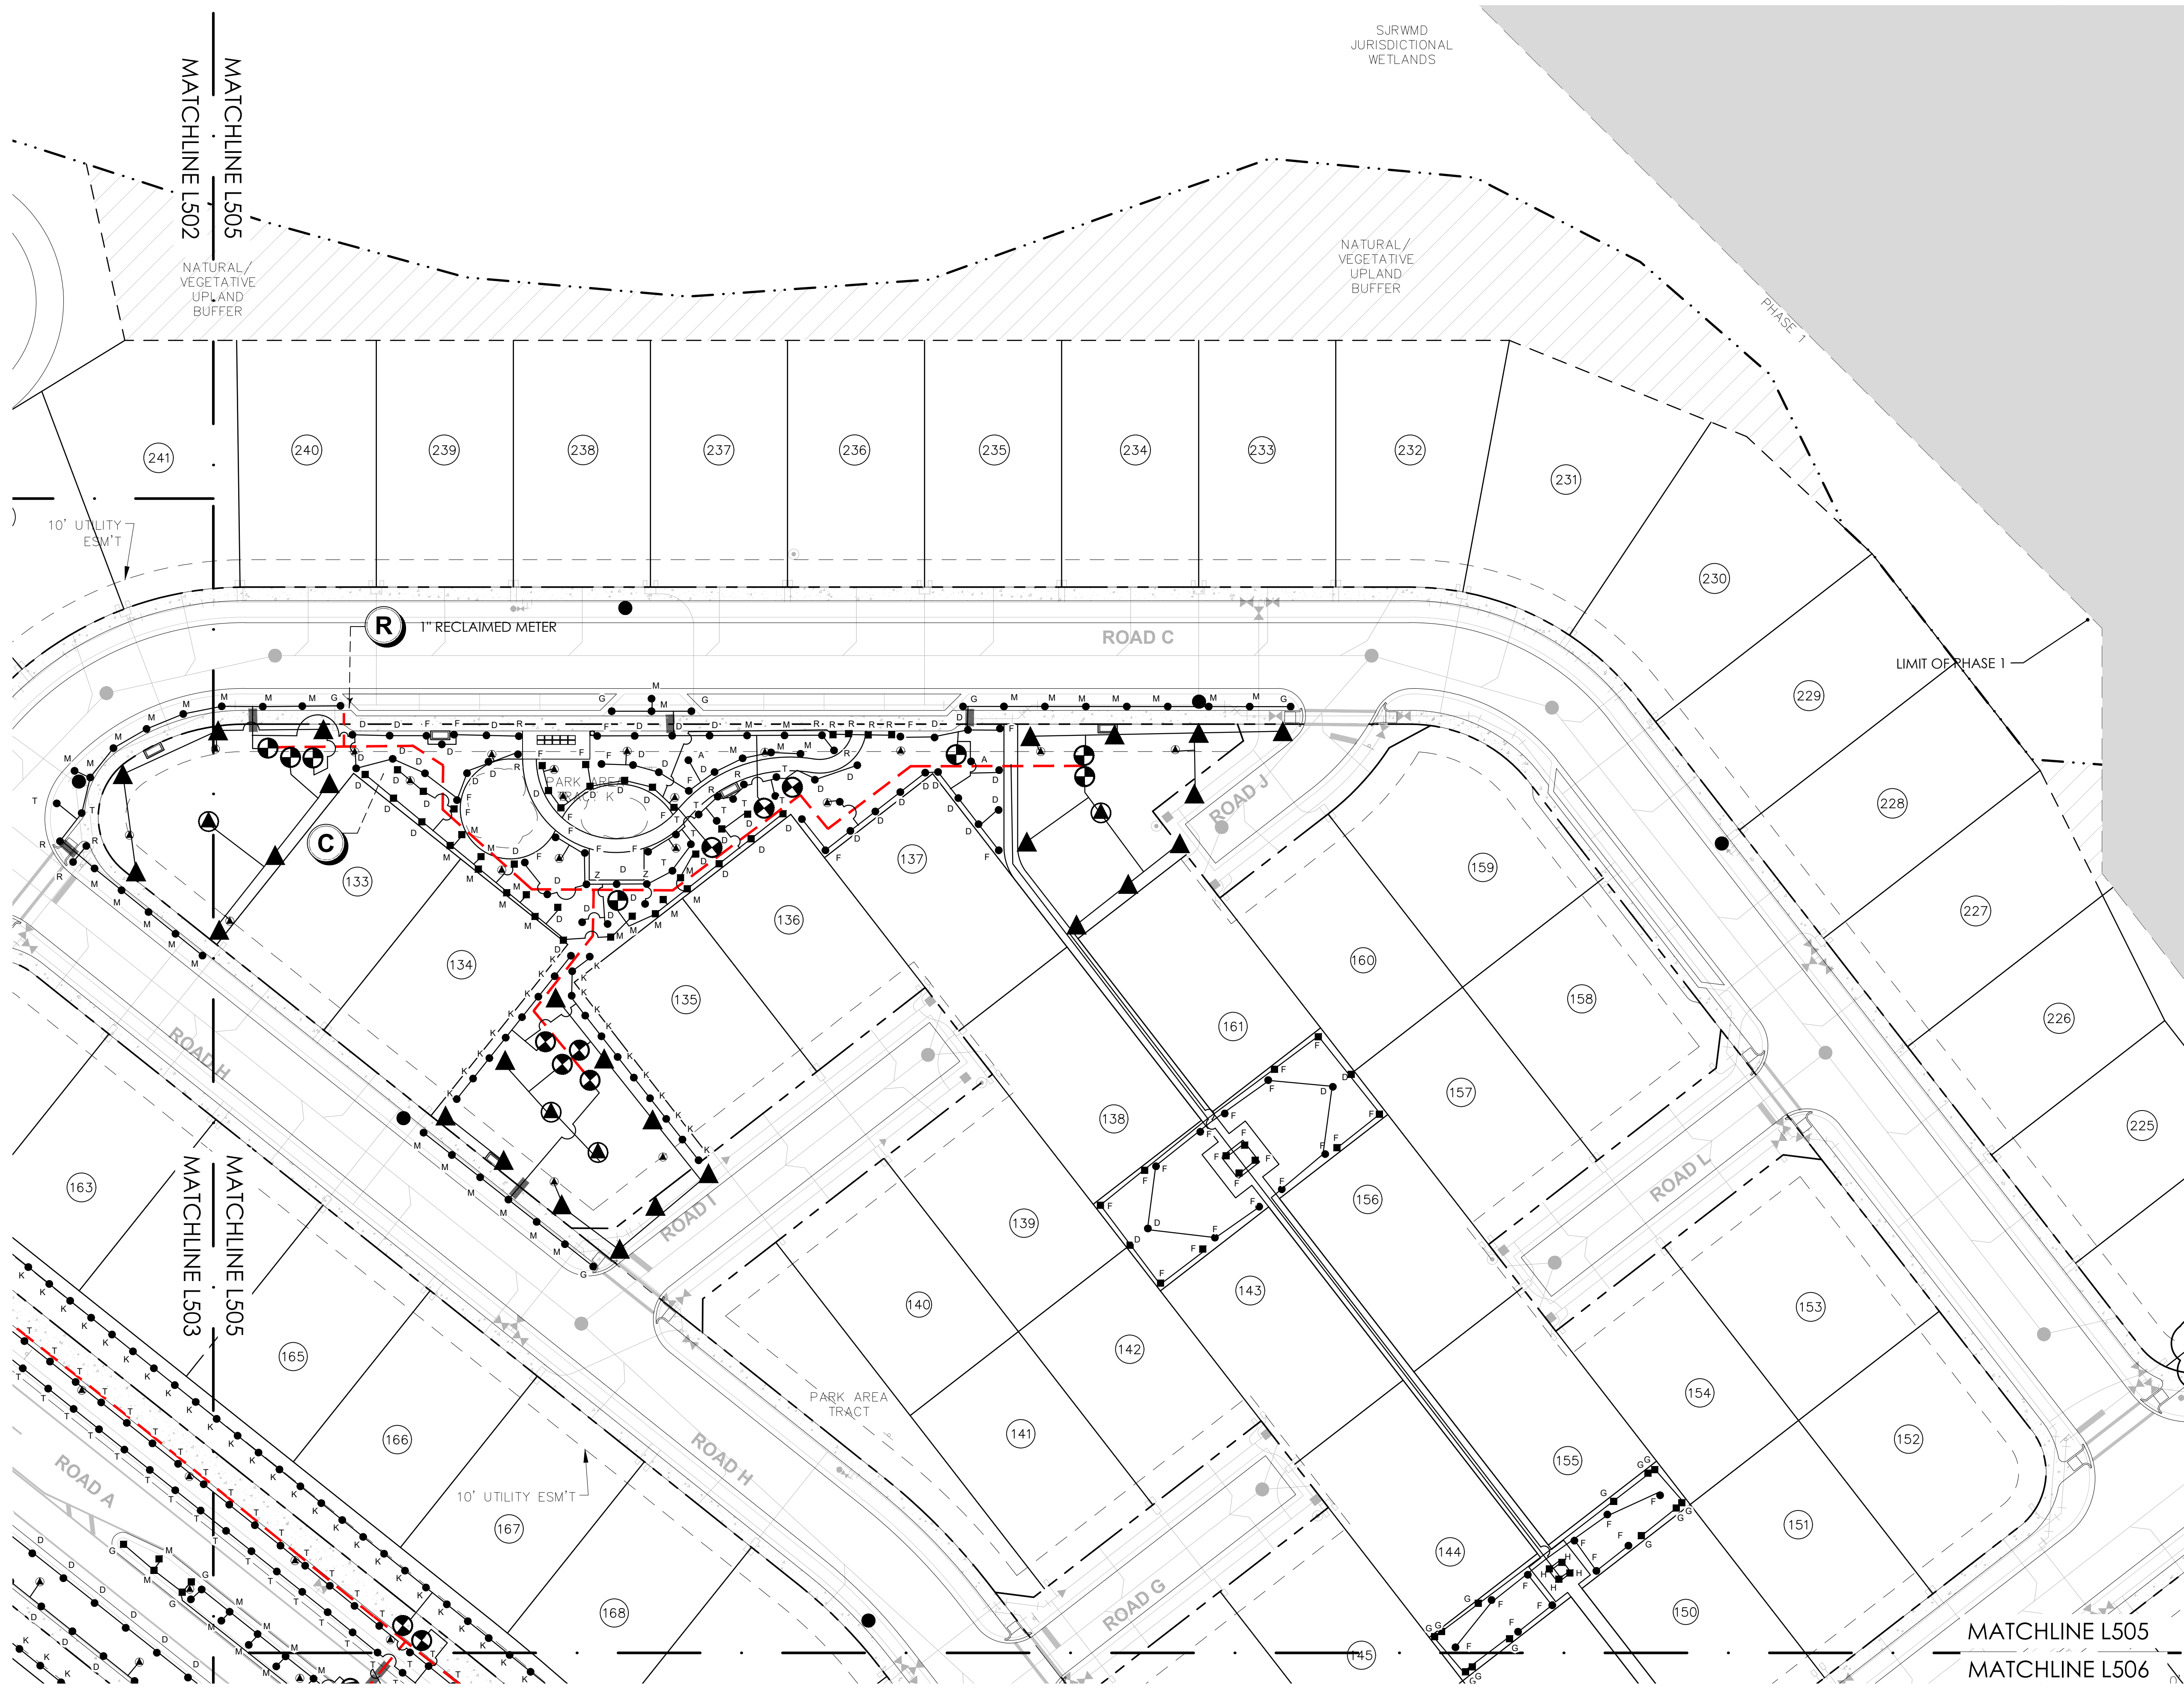

BONNETT design group, llc
landscape architecture
community planning
FL LC 26000341
400 South Orlando Ave, Suite 201
Maitland, FL 32751
407.622.1588 voice



Hillside Grove Landscape Architecture Lennar Homes HOWEY-IN-THE-HILLS, FLORIDA IRRIGATION PLAN

PHASE 1

DATE: May 27, 2022
DRAWN BY: LWS
CHECKED BY: TWB
JOB NUMBER: 2021.195
FILE NAME: 2021.195_L505 - HILLSIDE GROVE_PHL_IRRBASE

REVISIONS:
△ City Comments 09-29-2022

SITE PLAN UPDATE

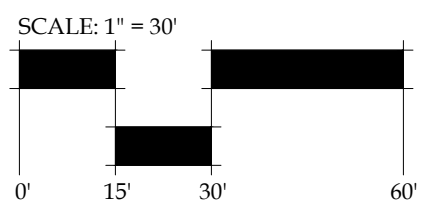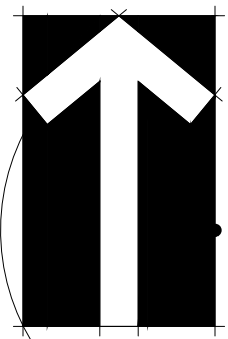


L505

Todd W. Bonnett, RLA #LA000776

© 2022 BONNETT DESIGN GROUP, LLC. ALL RIGHTS RESERVED. DESIGNER HEREBY EXPRESSLY RESERVES HIS COPYRIGHT AND OTHER PROPERTY RIGHTS IN THESE PLANS. THESE PLANS AND DRAWINGS ARE NOT TO BE REPRODUCED, CHANGED OR COPIED IN ANY FORM OR MANNER WHATSOEVER WITHOUT FIRST OBTAINING THE EXPRESS WRITTEN PERMISSION AND CONSENT OF BONNETT DESIGN GROUP, LLC. NOR ARE THEY TO BE ASSIGNED TO ANY PARTY WITHOUT FIRST OBTAINING SAID WRITTEN PERMISSION AND CONSENT.

DRAWING PLOTTED: 9/26/2023 2:52:54 PM
Z:\SHARED\BONNETT DESIGN GROUP\2021\2021.195_L506 - THE RESERVE AT HOWEY IN THE HILLS\DESIGN\2021.195_L506 - HILLSIDE GROVE_PHL_IRRBASE.DWG

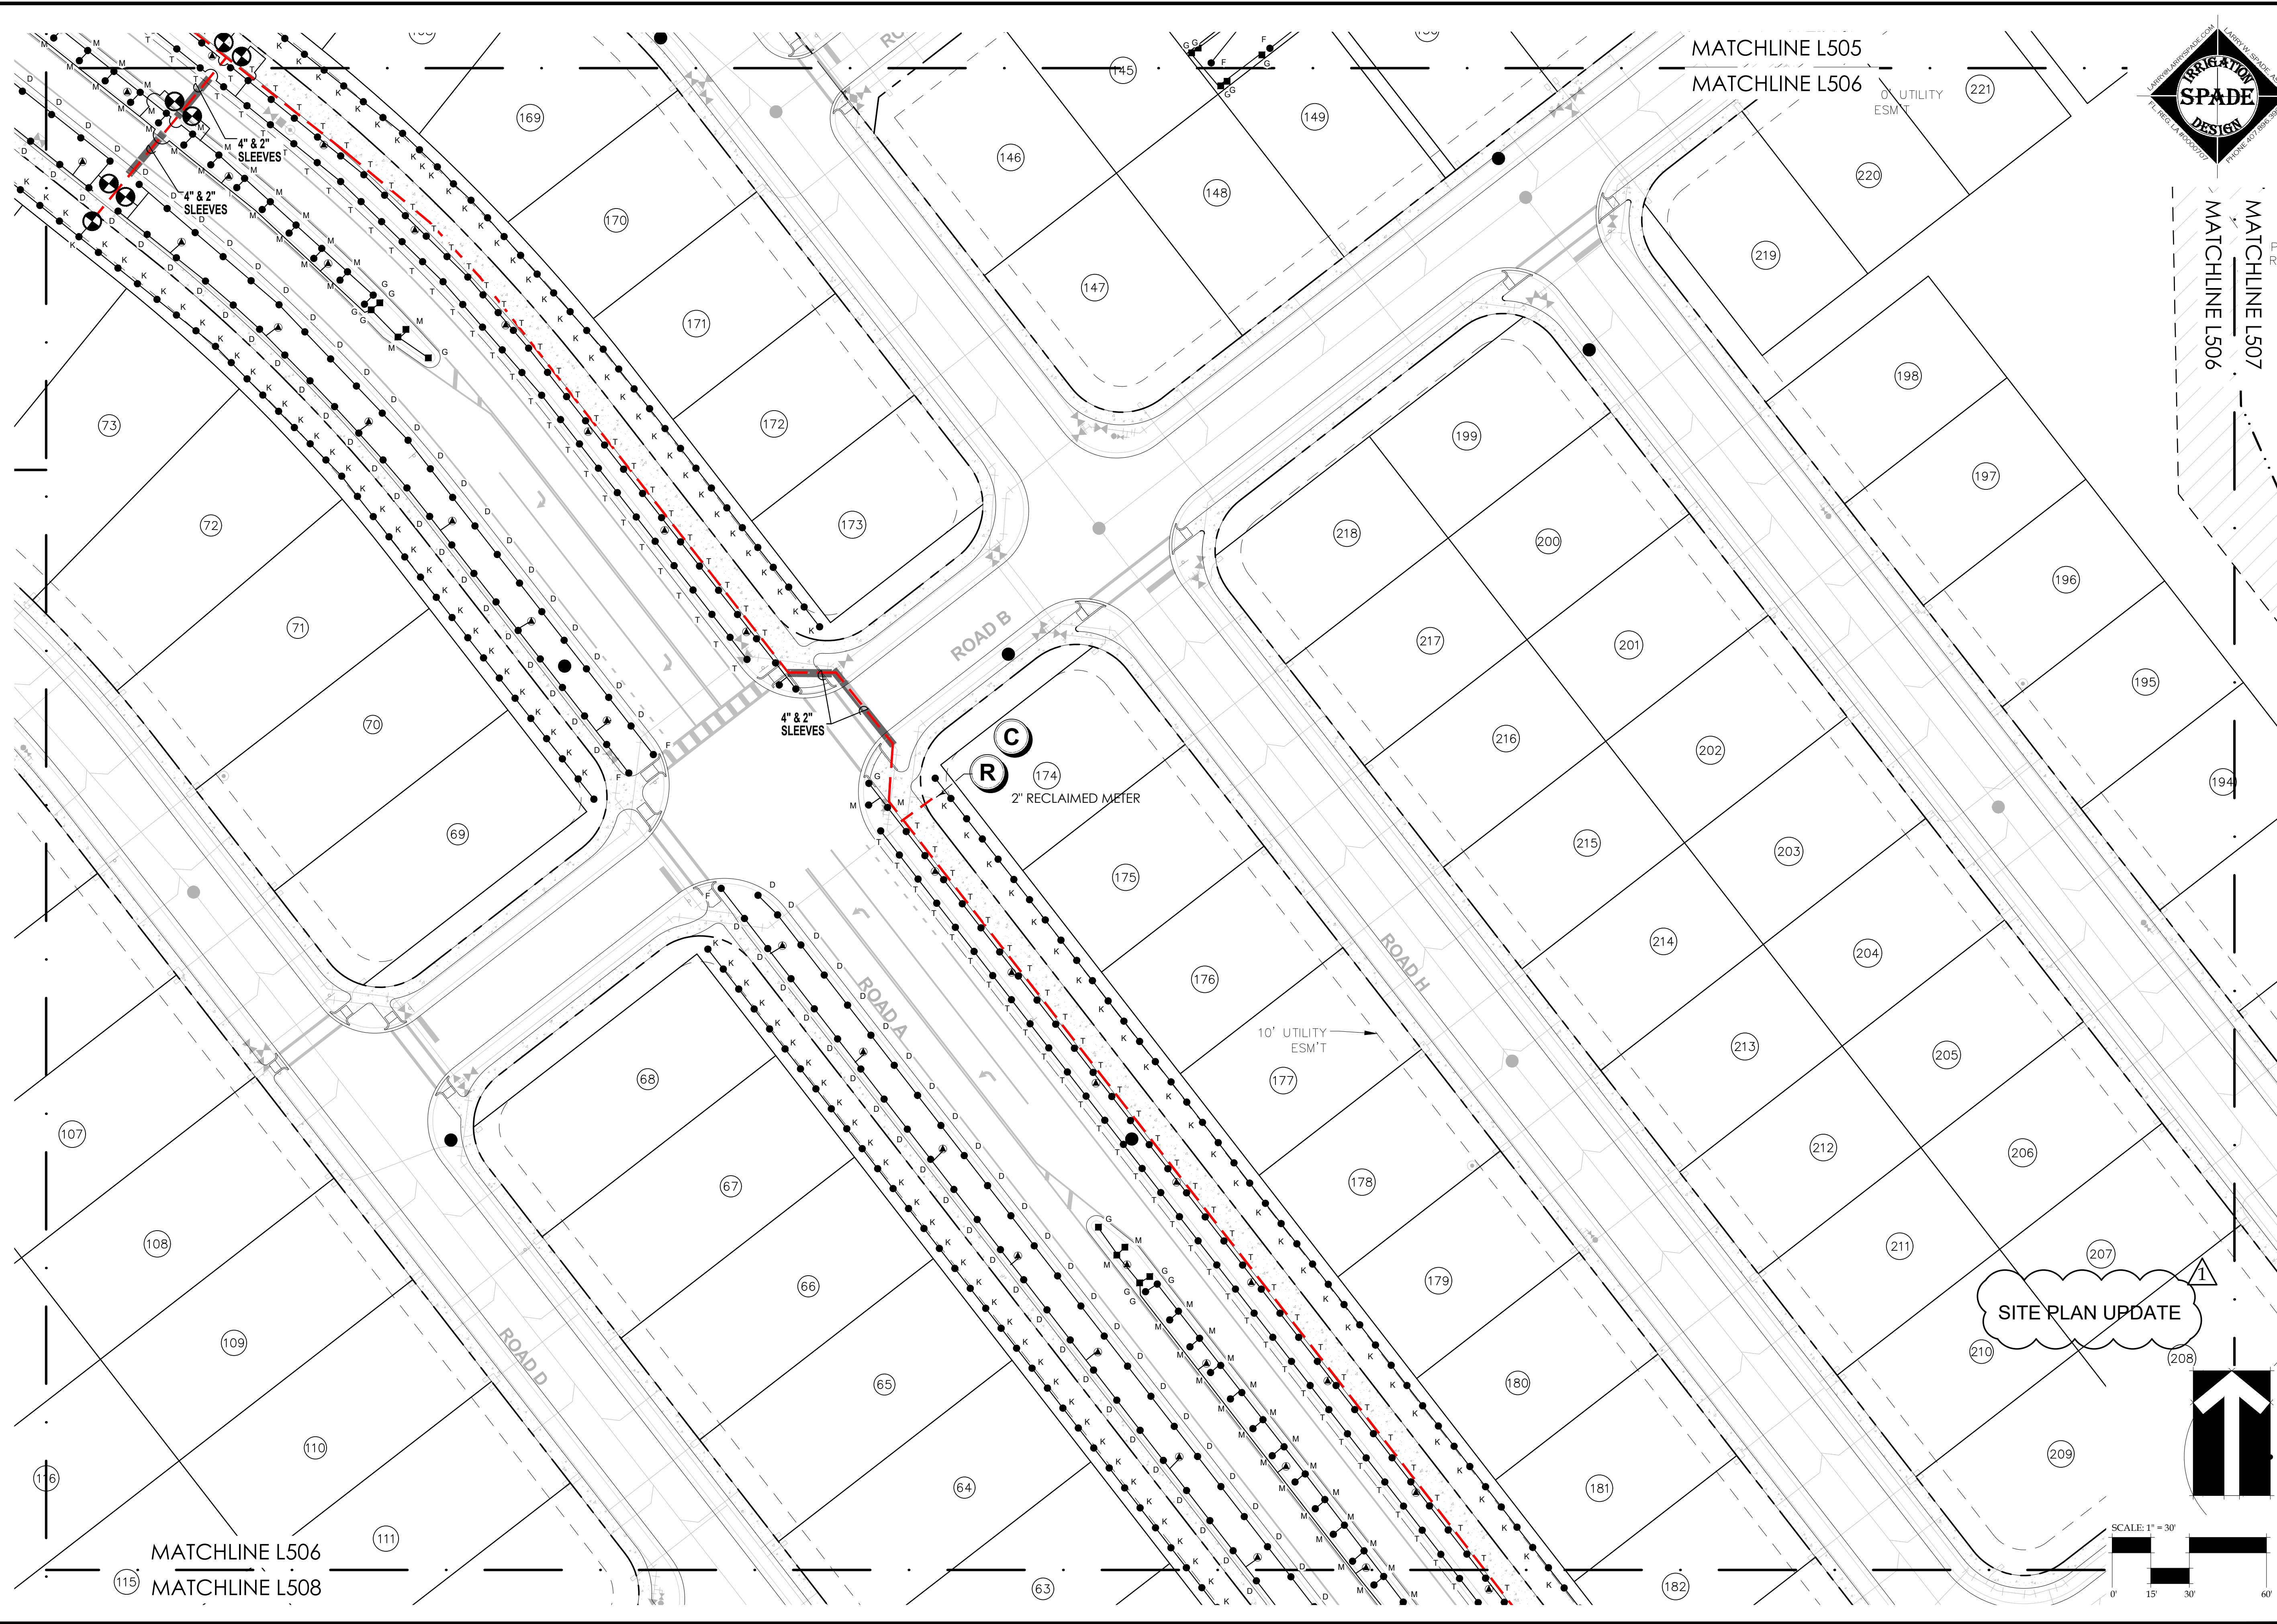



BONNETT design group, llc
landscape architecture
community planning
FL LC 26000341

400 South Orlando Ave, Suite 201
Maitland, FL 32751
407.622.1588 voice

Hillside Grove

Landscape Architecture

Lennar Homes

HOWEY-IN-THE-HILLS, FLORIDA

IRRIGATION PLAN



PHASE 1

DATE:	May 27, 2022
DRAWN BY:	LWS
CHECKED BY:	TWB
JOB NUMBER:	2021.195
FILE NAME:	2021.195_L506 - HILLSIDE GROVE_PHL_IRRBASE

REVISIONS:	
△	City Comments 09-29-2022

L506

DRAWING PLOTTED: 9/26/2023 2:52:55 PM
Z:\SHARED\BONNETT DESIGN GROUP\2021\2021.195_L1EN - THE RESERVE AT HOWEY IN THE HILLS\DESIGN\2021.195_L1EN - HILLSIDE GROVE_PHL_IRRBASE.DWG

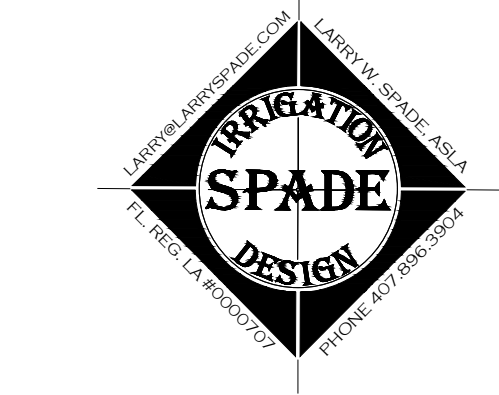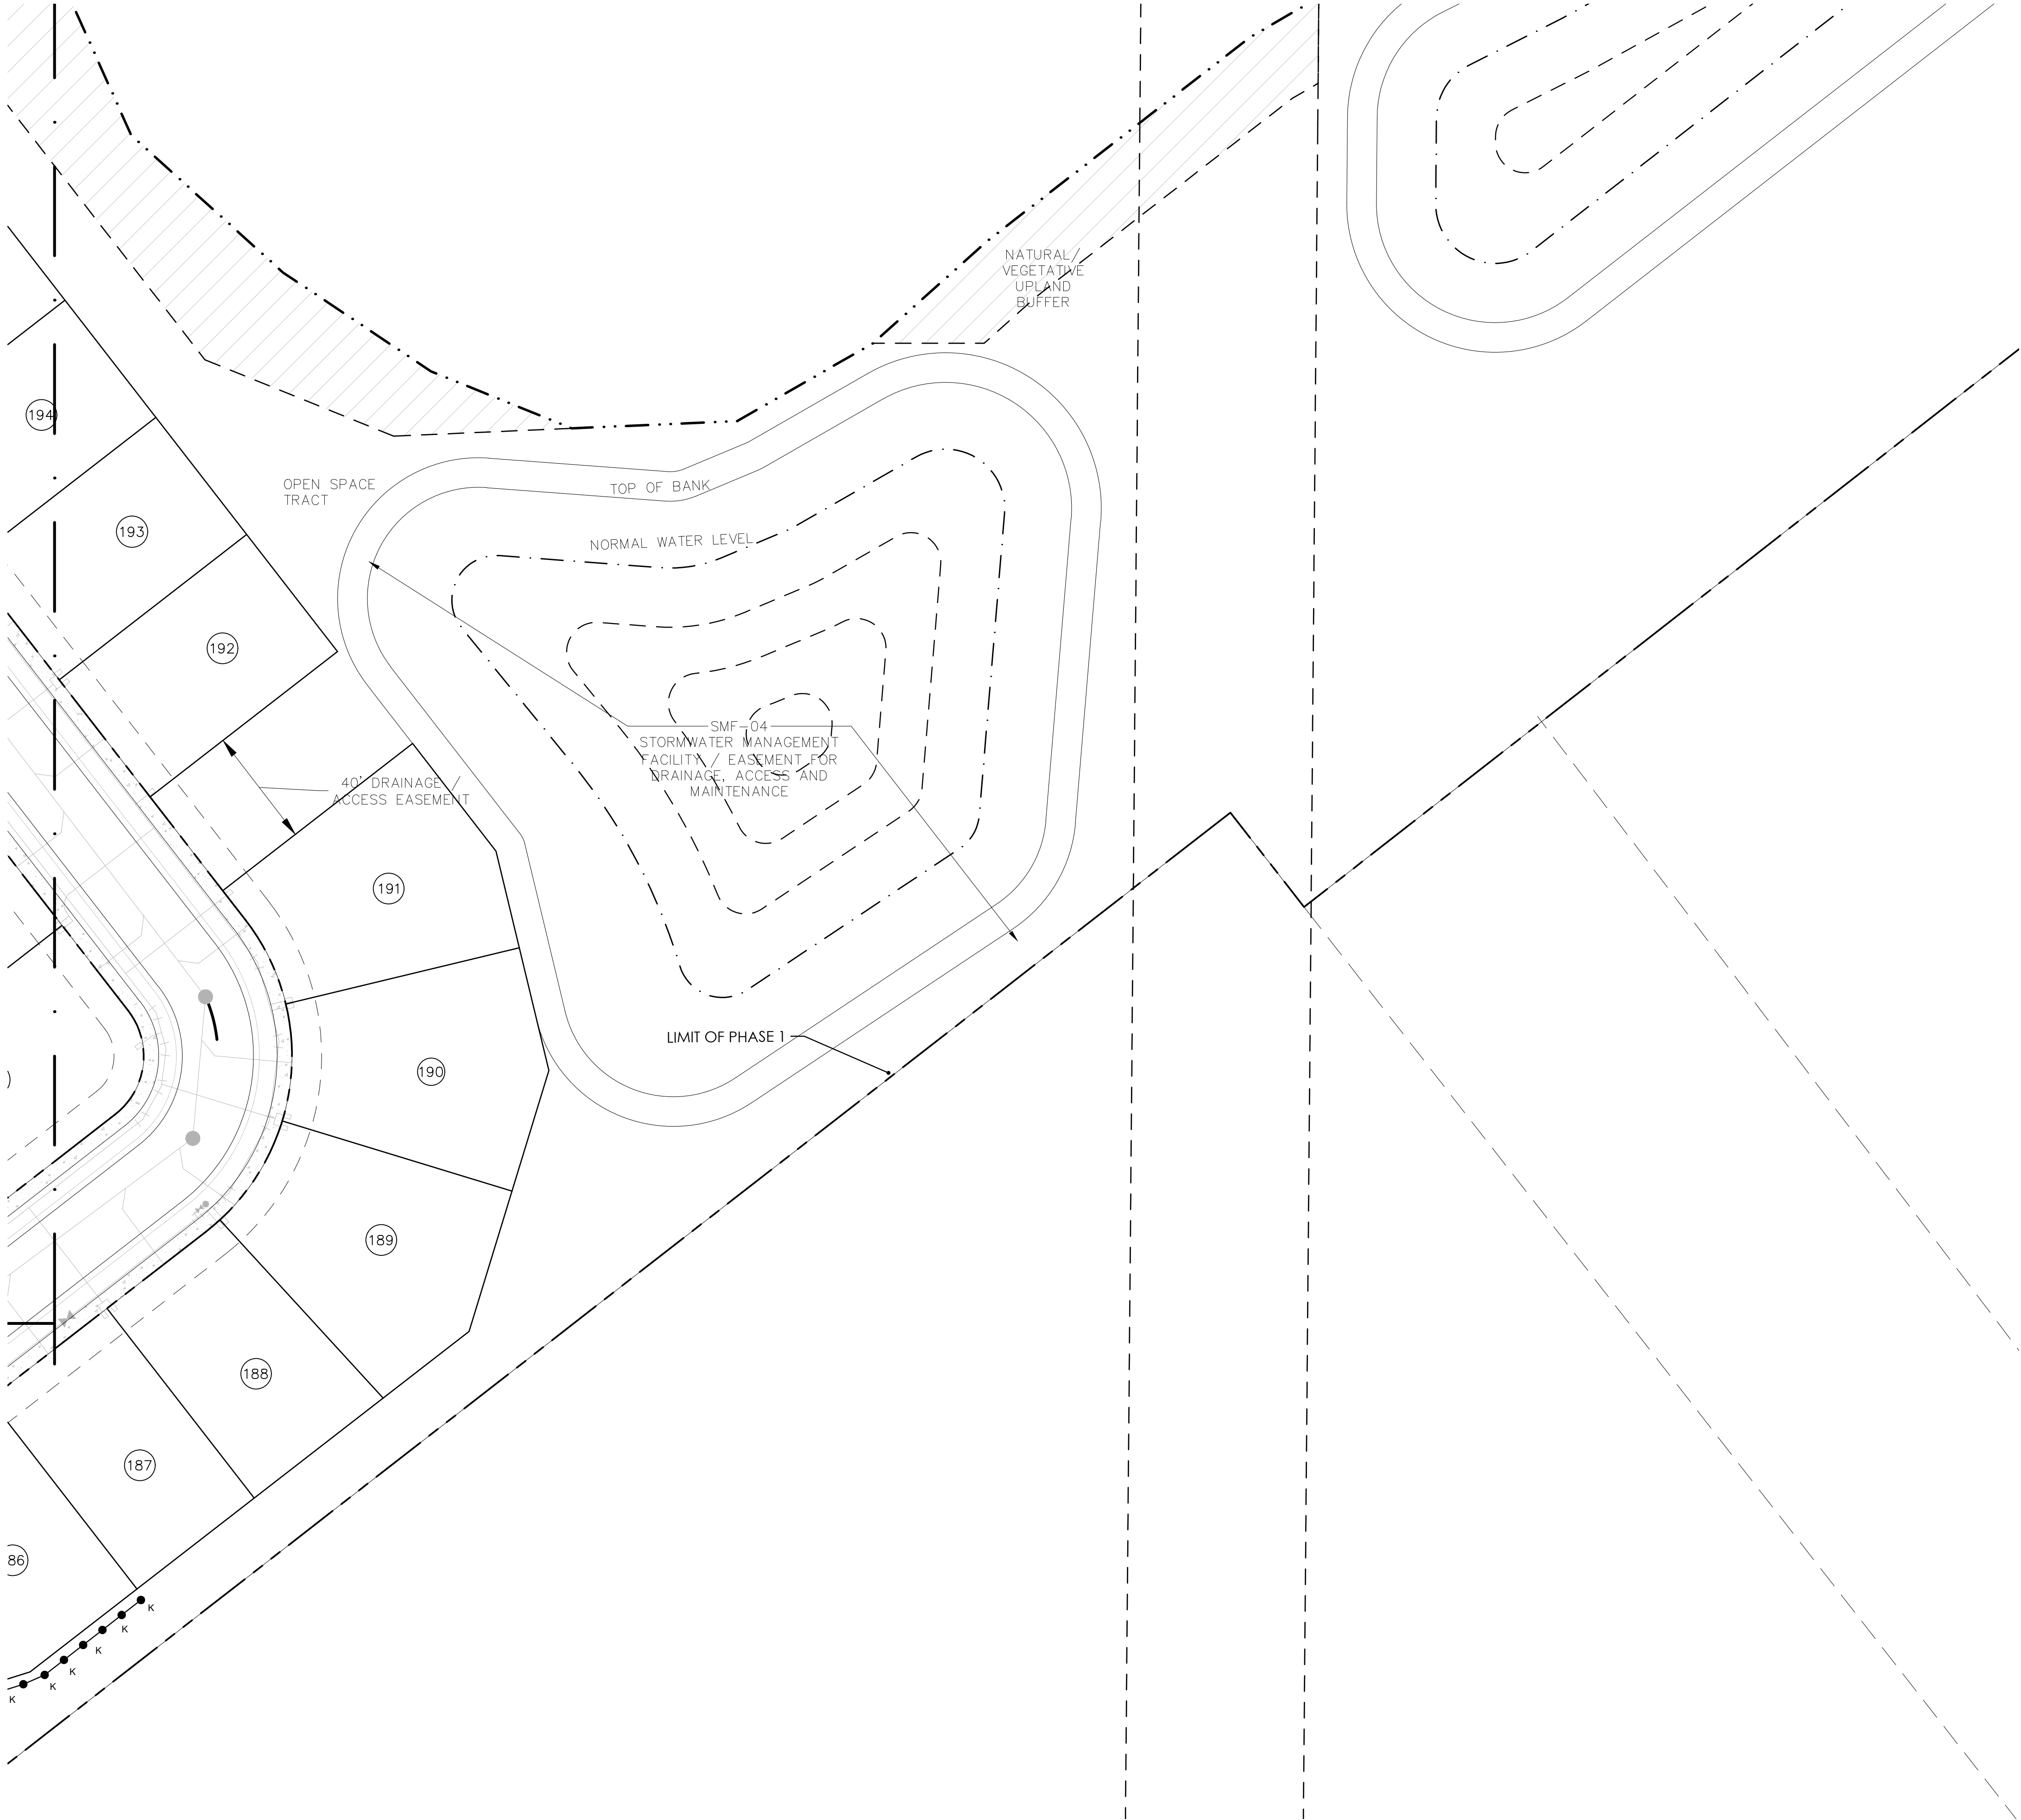

BONNETT design group, llc
landscape architecture
community planning
FL LC 26000341

400 South Orlando Ave, Suite 201
Maitland, FL 32751
407.622.1588 voice

Hillside Grove Landscape Architecture Lennar Homes HOWEY-IN-THE-HILLS, FLORIDA IRRIGATION PLAN

PHASE 1

DATE: May 27, 2022

DRAWN BY: LWS



CHECKED BY: TWB

JOB NUMBER: 2021.195

FILE NAME: 2021.195_L1EN - HILLSIDE GROVE_PHL_IRRBASE

REVISIONS:
△ City Comments 09-29-2022

SITE PLAN UPDATE

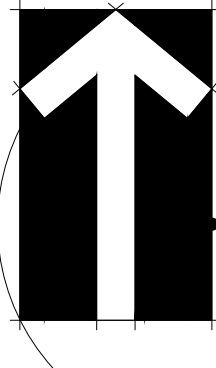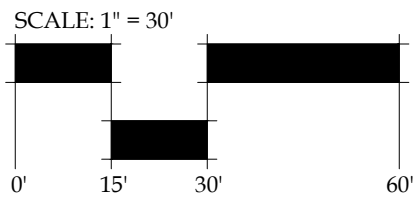


L507

Todd W. Bonnett, R.L.A. #L000776

© 2022 BONNETT DESIGN GROUP, LLC. ALL RIGHTS RESERVED. DESIGNER HEREBY EXPRESSLY RESERVES HIS COPYRIGHT AND OTHER PROPERTY RIGHTS IN THESE PLANS. THESE PLANS AND DRAWINGS ARE NOT TO BE REPRODUCED, CHANGED OR COPIED IN ANY FORM OR MANNER WHATSOEVER WITHOUT FIRST OBTAINING THE EXPRESS WRITTEN PERMISSION AND CONSENT OF BONNETT DESIGN GROUP, LLC. NOR ARE THEY TO BE ASSIGNED TO ANY PARTY WITHOUT FIRST OBTAINING SAID WRITTEN PERMISSION AND CONSENT.

DRAWING PLOTTED: 9/26/2022 3:52:57 PM
Z:\SHARED\BONNETT DESIGN GROUP\2021\2021.195_L508 - HILLSIDE GROVE_PHL_IRRASE.DWG

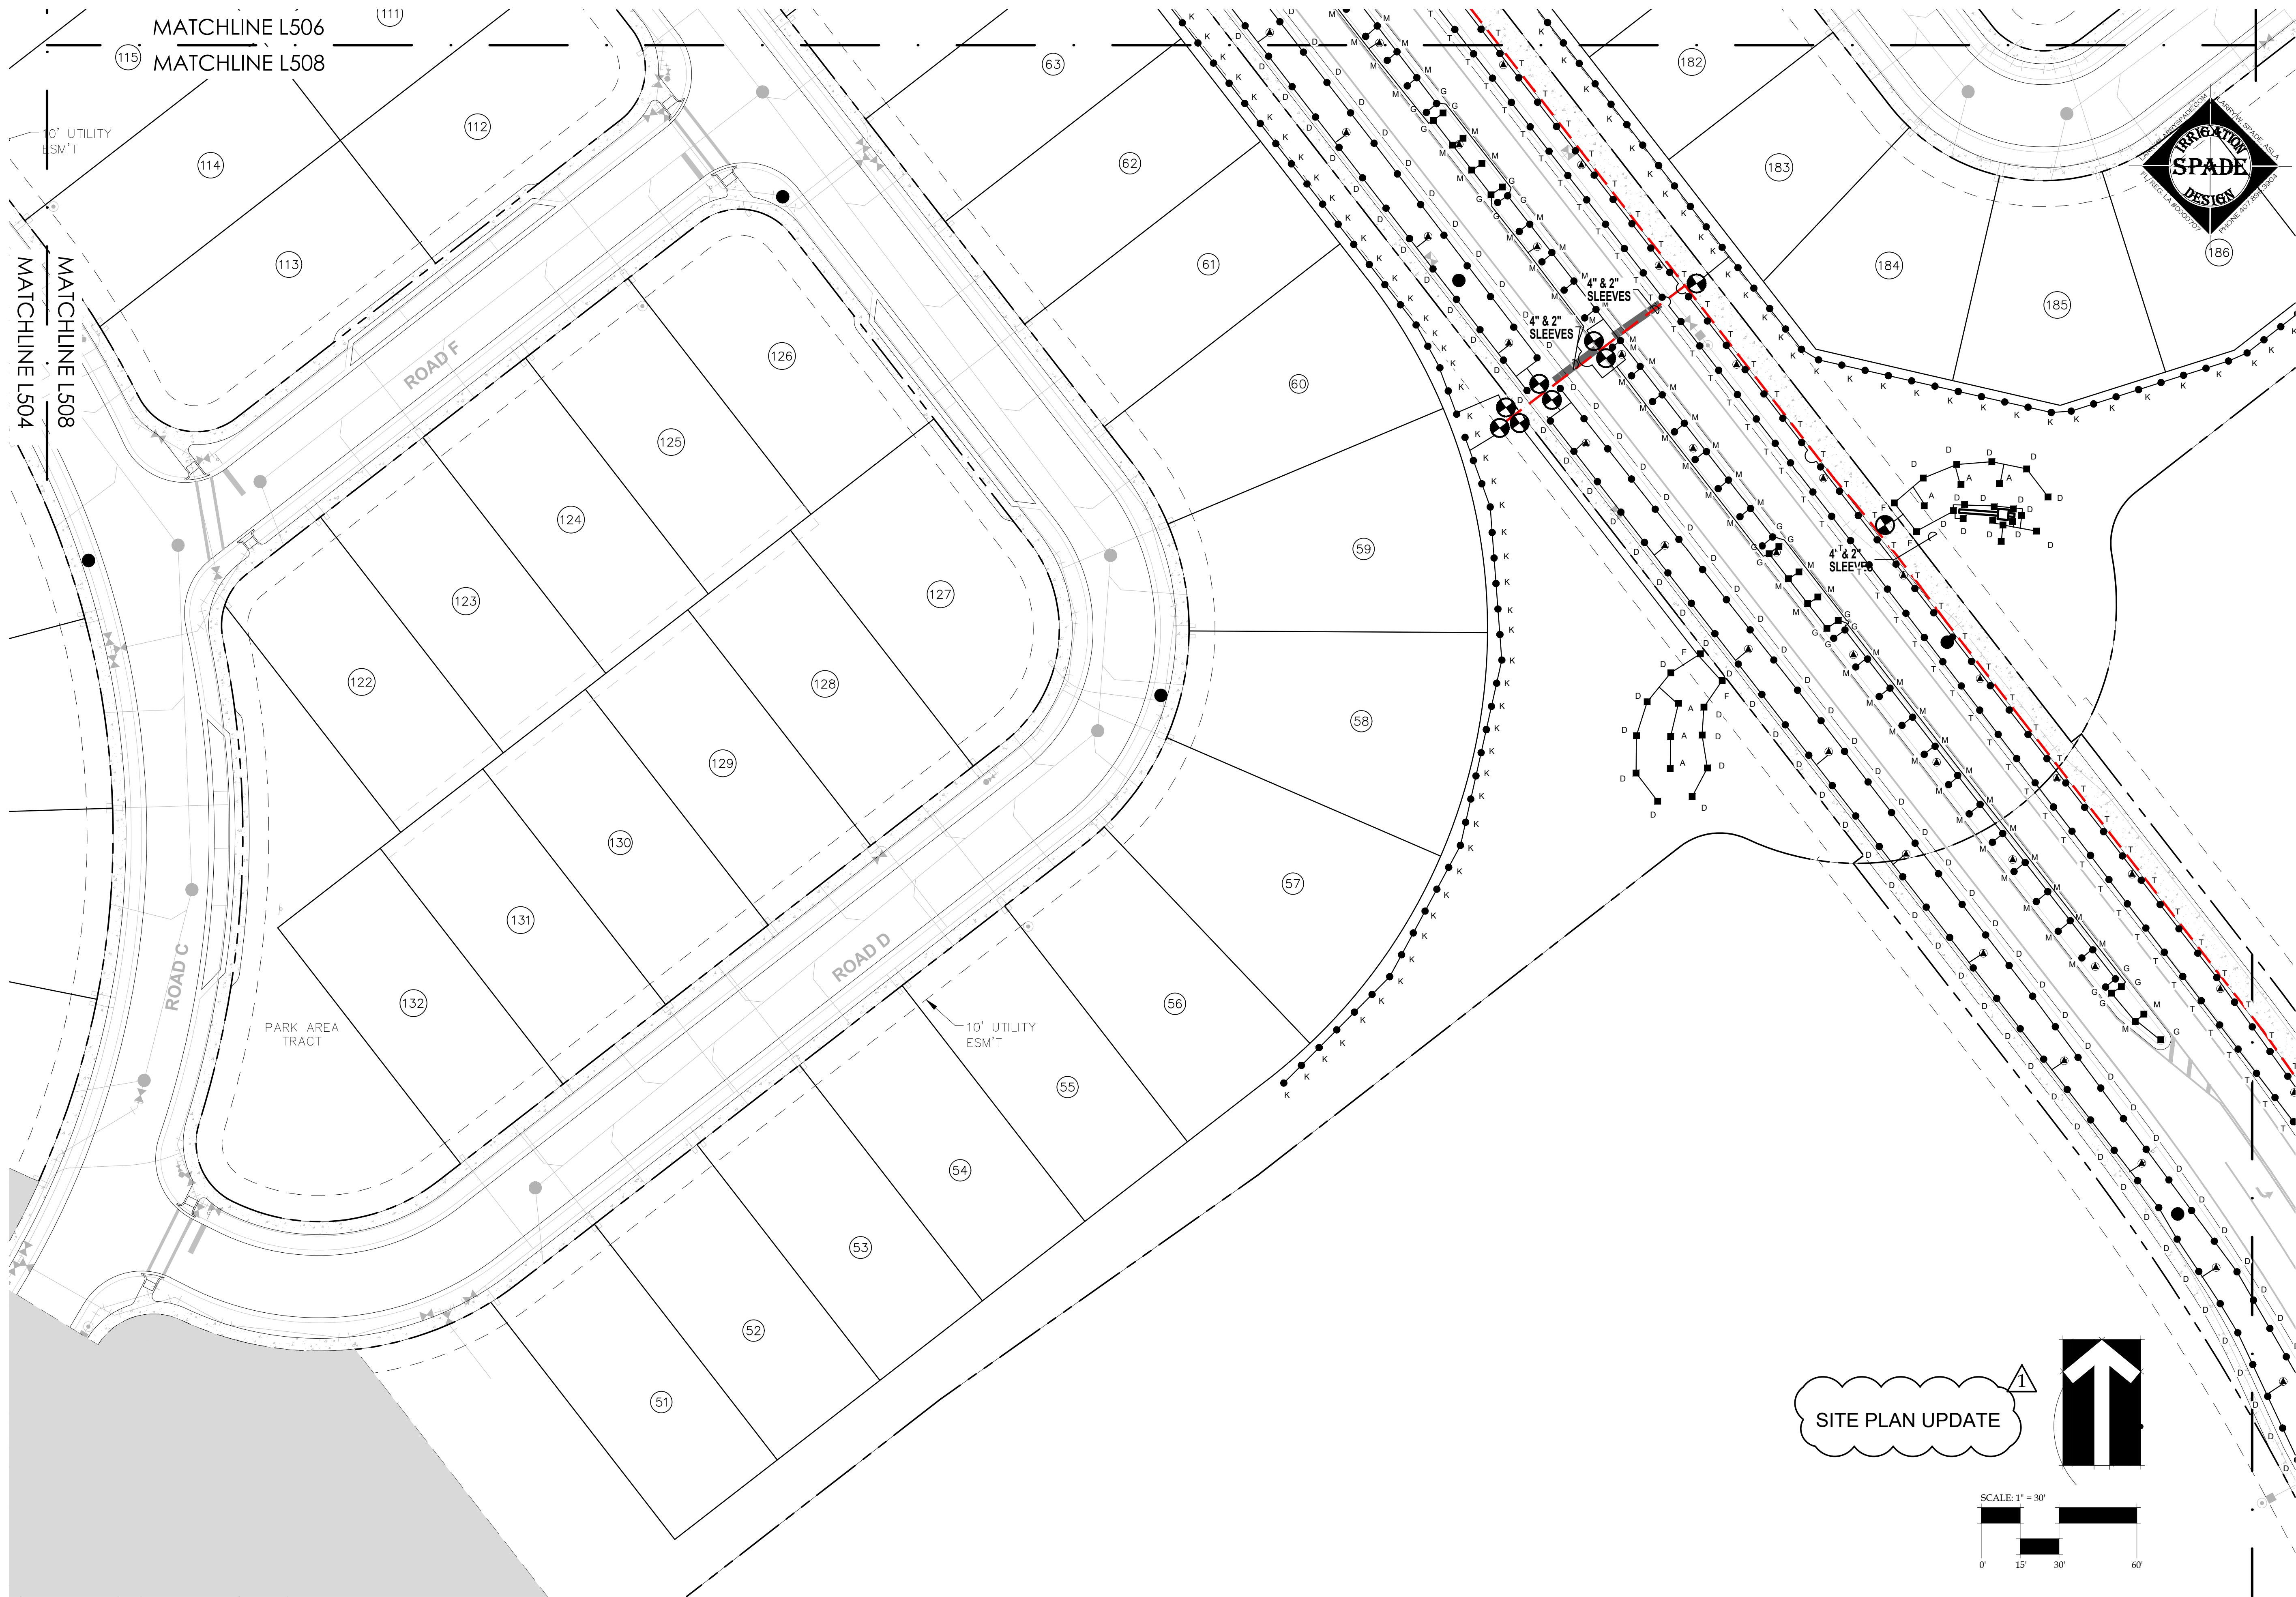

BONNETT design group, llc
landscape architecture
community planning
FL LC 26000341


400 South Orlando Ave, Suite 201
Maitland, FL 32751
407.622.1588 voice

Hillside Grove
Landscape Architecture
Lennar Homes
HOWEY-IN-THE-HILLS, FLORIDA
IRRIGATION PLAN

PHASE 1


DATE: May 27, 2022
DRAWN BY: LWS
CHECKED BY: TWB
JOB NUMBER: 2021.195
FILE NAME: 2021.195_L508 - HILLSIDE GROVE_PHL_IRRASE

REVISIONS:
△ City Comments 09-29-2022

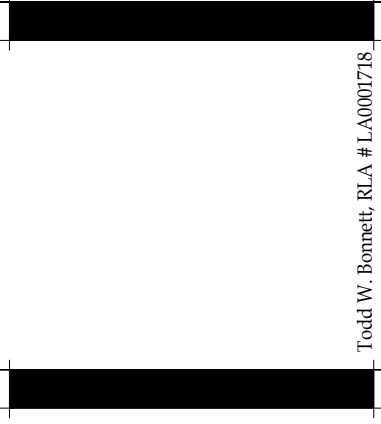

L508

Todd W. Bonnett, RLA #14000776

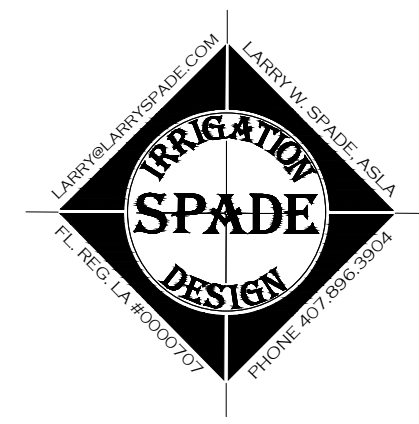

BONNETT design group, llc
landscape architecture
community planning
FL LC 26000341

400 South Orlando Ave. Suite 201
Maitland, FL 32751
407.622.1588 voice

Hillside Grove
Landscape Architecture
Lennar Homes
HOWEY-IN-THE-HILLS, FLORIDA
IRRIGATION PLAN

PHASE 1

ATE: May 27, 2022

RAWN BY: LWS

CHECKED BY: TWB

OB NUMBER: 2021.195

FILE NAME:
5_LEN - HILLSIDE GROVE_PH1_IRBASE

City Comments 09-29-2022




Todd W. Bonnett, RLA # LA0001718

L509

DRAWING PLOTTED: 9/28/2022 3:52:59 PM
Z:\Z:\SHARED\BONNETT DESIGN GROUP\2021\2021.195_LEN - THE RESERVE AT HOWEY IN THE HILLS\DESIGN\2021.195_LEN - HILLSIDE GROVE_PHL_JRBASE.DWG

© 2022, BONNETT DESIGN GROUP, LLC. ALL RIGHTS RESERVED. DESIGNER HEREBY EXPRESSLY RESERVES HIS COPYRIGHT AND OTHER PROPERTY RIGHTS IN THESE PLANS. THESE PLANS AND DRAWINGS ARE NOT TO BE REPRODUCED, CHANGED OR COPIED IN ANY FORM OR MANNER WHATSOEVER WITHOUT FIRST OBTAINING THE EXPRESS WRITTEN PERMISSION AND CONSENT OF BONNETT DESIGN GROUP, LLC NOR ARE THEY TO BE ASSIGNED TO ANY PARTY WITHOUT FIRST OBTAINING SAID WRITTEN PERMISSION AND CONSENT.

Todd W. Bennett, RLA # LA0001718

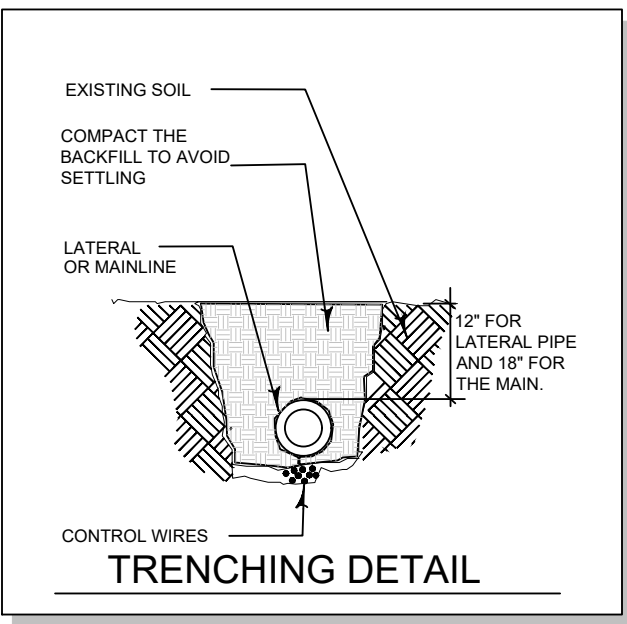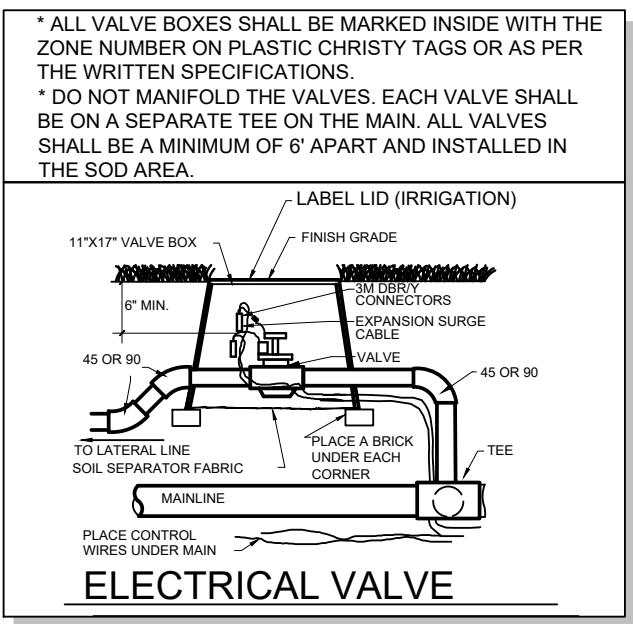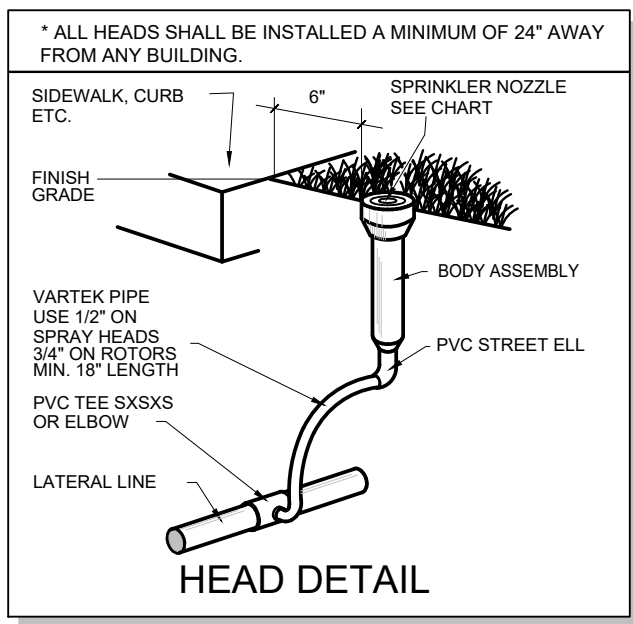

GENERAL NOTES

- 1) REFER TO THE LANDSCAPE PLANS WHEN TRENCHING TO AVOID TREES AND SHRUBS. HAND DIG AROUND ANY EXISTING TREES. DO NOT CUT ANY ROOTS OVER 2" IN DIAMETER.
- 2) ALL MAINLINE PIPING SHALL BE BURIED TO A MINIMUM DEPTH OF 18" OF COVER. ALL LATERAL PIPING SHALL BE BURIED TO A MINIMUM DEPTH OF 12" OF COVER.
- 3) ALL POP-UP ROTORS AND SPRAYS SHALL BE INSTALLED USING AN 18" PVC FLEX PIPE CONNECTION. DO NOT USE POLYETHYLENE PIPE. USE WELDON 737 WITH A PURPLE PRIMER OR RED HOT CHRISTY'S BLUE GLUE ON ALL CONNECTIONS.
- 4) ADJUST ALL NOZZLES TO REDUCE WATER WASTE ON HARD SURFACES, WINDOWS AND BLDG. WALLS. THROTTLE ALL VALVES ON SHRUB LINES AS REQUIRED TO PREVENT FOGGING. USE ADJUSTABLE NOZZLES WHERE REQUIRED TO AVOID ANY WATER ON BUILDING WINDOWS.
- 6) ALL CONTROL WIRE CONNECTIONS SHALL BE MADE IN VALVE BOXES USING 3M DBR-Y WIRE CONNECTORS AND SEALANT WITH WIRE NUTS.
- 7) THE CONTRACTOR SHALL PREPARE AN AS-BUILT DRAWING SHOWING ALL IRRIGATION INSTALLATION. THE CONTRACTOR SHALL NEATLY MARK IN RED INK ON A WHITE BOND PAPER COPY OF THE IRRIGATION PLAN ANY INSTALLATION THAT DEVIATES FROM THE PLAN. THE AS-BUILT DRAWING SHALL ALSO LOCATE ALL MAINLINE AND VALVES BY SHOWING EXACT MEASUREMENTS FROM HARD SURFACES. MEASUREMENTS SHALL BE MARKED ON THE PLAN EVEN WHEN THE EQUIPMENT IS INSTALLED IN THE EXACT LOCATION AS THE PLAN. PROVIDE THE OWNER A PDF OF THE AS-BUILT PLAN.
- 8) ALL VALVES, GATE VALVES AND QUICK COUPLERS SHALL BE INSTALLED IN VALVE BOXES. THE VALVE BOXES SHALL BE PURPLE WHEN USING RECLAIMED WATER.
- 9) ANY PIPING SHOWN OUTSIDE THE PROPERTY LINE OR RUNNING OUTSIDE A LANDSCAPE AREA IS SHOWN THERE FOR CLARITY ONLY. ALL LINES SHALL BE INSTALLED ON THE PROPERTY AND INSIDE THE LANDSCAPE AREAS OR INSIDE A SCH. 40 SLEEVE.
- 10) ALL HEADS SHALL BE INSTALLED A MINIMUM OF 24" FROM ANY WALL AND A MINIMUM OF 6" FROM ANY SIDEWALK, PATIO OR ROAD. (MINIMUM OF 2" IF WHERE THERE ARE NO BUMPER STOPS). THE EXACT HEIGHT OF ANY 12" POP-UP THAT IS SHOWN IN A SHRUB BED SHALL BE DETERMINED BY THE OWNER'S REPRESENTATIVE IN THE FIELD. INSTALL THE 12" POP-UP HIGHER WHERE BLOCKED BY TALL SHRUBS.
- 11) THE CONTRACTOR SHALL EXERCISE CARE SO AS NOT TO DAMAGE ANY EXISTING UTILITIES. THE CONTRACTOR SHALL BE RESPONSIBLE FOR THE IMMEDIATE REPAIRS AND COST OF ANY DAMAGE CAUSED BY THEIR WORK.
- 12) ALL WORK SHALL BE GUARANTEED FOR ONE YEAR FROM THE DATE OF FINAL ACCEPTANCE AGAINST ALL DEFECTS IN EQUIPMENT AND WORKMANSHIP OR AS OUTLINED IN THE WRITTEN SPECIFICATIONS.
- 13) ELECTRICAL SERVICE TO LOCATION OF THE CONTROLLER, WELL OR PUMP SHALL BE PROVIDED TO A JUNCTION BOX OR DISCONNECT AT THE EQUIPMENT LOCATION BY THE ELECTRICAL CONTRACTOR OR BY OWNER WHEN IT IS NOT PART OF THE BID PACKAGE. CONFIRM THE LOCATION OF THE CONTROLLER WITH THE OWNER OR GENERAL CONTRACTOR BEFORE ANY INSTALLATION.
- 14) IT SHALL BE THE RESPONSIBILITY OF THE CONTRACTOR TO SCALE THE PLAN AND CHECK NOZZLE TYPES TO DETERMINE THE CORRECT SPACING OF THE HEADS. THE CONTRACTOR SHALL NOT SPACE THE HEADS FURTHER APART OR USE LESS HEADS THAN SHOWN ON THE PLAN. ANY CHANGES TO THE HEAD SPACING OR LAYOUT, WITHOUT THE CONSENT OF THE LANDSCAPE ARCHITECT OR OWNER, SHALL HOLD THE IRRIGATION CONTRACTOR RESPONSIBLE FOR WARRANTY OF THE PLANTS AND OR SOD IN THESE AREAS.
- 15) 48 HOURS BEFORE DIGGING, CALL 1-800-432-4770 (SUNSHINE STATE ONE CALL CENTER).
- 16) INSTALL THREE EXTRA CONTROL WIRES TO EACH TERMINATION OF THE MAIN. ALL CONTROL WIRES SHALL BE INSTALLED INSIDE OF SCH. 40 GRAY PVC CONDUIT WHERE THEY CANNOT BE UNDER THE MAIN.

RECLAIMED WATER REQUIREMENTS

- 1) ALL PIPE SHALL BE THE PURPLE RECLAIMED WATER TYPE.
- 2) ALL SPRINKLER HEADS SHALL HAVE PURPLE INDICATORS.
- 3) ALL MANUAL AND ELECTRIC VALVES SHALL HAVE TAGS TO INDICATE RECLAIMED WATER.
- 4) ALL VALVE BOXES SHALL BE PURPLE WITH PURPLE LIDS TO INDICATE THE PRESENCE OF RECLAIMED WATER.
- 5) ALL EQUIPMENT SHALL BE INSTALLED AS PER ALL LOCAL, COUNTY, STATE, AND FEDERAL CODES. PROVIDE AND INSTALL ALL REQUIRED RECLAIMED WATER SIGNS. COORDINATE PLACEMENT AND TYPE WITH THE RECLAIMED WATER PROVIDER.
- 6) ALL CROSSINGS OF IRRIGATION PIPING AND POTABLE WATER LINES SHALL HAVE THE VERTICAL CLEARANCE VISUALLY VERIFIED AND THIS VERIFICATION MUST BE SHOWN ON THE AS-BUILT DRAWINGS BY DOCUMENTING THE VERTICAL MEASUREMENT SEPARATING THE PIPES.
- 7) THE VERTICAL SEPARATION BETWEEN THE POTABLE AND RECLAIMED WATER LINES SHALL BE A MINIMUM OF 18". THIS SEPARATION SHALL BE VERIFIED AND DOCUMENTED IN A SET OF AS-BUILT DRAWINGS AS PER SPECIFICATIONS. THE HORIZONTAL SEPARATION SHALL BE 6" CENTER TO CENTER AND 5" OUTSIDE TO OUTSIDE IF VERTICAL MINIMUM OF 18" IS NOT MET. REFER TO THE SPECIFIC CODE IF THESE SEPARATIONS CAN NOT BE MET.

NOZZLE CHART

LETTER	PRODUCT	G.P.M. @ 40 PSI	RADIUS	RADIUS/ANGLE	ZONE LABELS
A	RAINBIRD R-VAN 18	1.80	13'-18"	FULL	360 °
B	RAINBIRD R-VAN 18	.60	13'-18"	ONE THIRD	120 °
D	RAINBIRD R-VAN 18	.98	13'-18"	HALF	180 °
F	RAINBIRD R-VAN 18	.50	13'-18"	QUARTER	90 °
G	RAINBIRD 1800-1SEST	.23	4' X 15'	END STRIP	
H	RAINBIRD XPCN	.23	4.5'	HALF PATTERN	
K	RAINBIRD R-VAN 14	1.22	8'-14"	FULL	360 °
M	RAINBIRD 1800-1SSST	.46	4' X 30'	SIDE STRIP	
R	RAINBIRD R-VAN 14	.31	8'-14"	QUARTER	90 °
T	RAINBIRD R-VAN 14	.61	8'-14"	HALF	180 °
V	RAINBIRD R-VAN 24	.77	17'-24"	QUARTER	90 °
W	RAINBIRD R-VAN 24	1.54	17'-24"	HALF	180 °
X	RAINBIRD R-VAN 24	2.31	17'-24"	THREE QUAR.	270 °
Y	RAINBIRD R-VAN 24	3.13	17'-24"	FULL	360 °
Z	RAINBIRD R-VAN 18	1.42	13'-18"	THREE QTR.	270 °

THE NOZZLES LISTED SHOW THE TYPE OF RAINBIRD ROTORY NOZZLE THAT SHOULD BE USED. THE CONTRACTOR SHOULD INSTALL THE NOZZLES IN EACH HEAD AS SHOWN BY THE LETTER BESIDE THE HEAD ON THE PLAN. THE GPM, DISTANCE AND ANGLE ON THE NOZZLE CHART ARE APPROXIMATE. THE CONTRACTOR SHALL ADJUST ALL NOZZLES TO PROVIDE THE 100% COVERAGE, BUT LIMIT OVERTHROW ON TO BUILDINGS, WALLS, PAVEMENT, ETC. THE HEADS SHALL BE SPACED AS PER THE PLAN. SCALE THE PLAN FOR DISTANCE. DO NOT ASSUME THAT ALL HEADS ARE SPACED AS PER CONVENTIONAL SPRAY HEADS. THE PRECIPITATION RATE FOR THESE NOZZLES IS LESS THAN A CONVENTIONAL SPRAY NOZZLE. FOLLOW THE ZONE CHART FOR AN APPROXIMATE RUN TIME FOR EACH ZONE, BUT SET THE RUN TIME ON THE CONTROLLER BASED ON THE SPECIFIC SITE CONDITIONS.

LEGEND

SYMBOL	QUANTITY	SPECIFICATION
●	2264	RAINBIRD 1800-PRS-P45 SPRAY SERIES 6" POP-UP
■	277	RAINBIRD 1800 PRS-P45 SPRAY SERIES 12" POP-UP
▲	267	RAINBIRD .5 GPM FLOOD BUBBLER
⬆	52	RAINBIRD 5000 SERIES ROTOR HEAD - FULL CIRCLE 6 GPM
⬆		RAINBIRD 5000 SERIES ROTOR HEAD - PART CIRCLE 3 GPM
---	2 1/2"	CLASS 200 PURPLE PVC MAINLINE-2 1/2"
---	6013.3'	CLASS 200 PURPLE PVC MAINLINE-1 1/2"
---	1 1/2"	CLASS 200 PURPLE PVC MAINLINE-1 1/2"
---	REFER TO PLAN	CLASS 200 PVC PURPLE LATERAL LINE- SIZE AS SHOWN UNTIL A SMALLER SIZE IS SHOWN. MINIMUM SIZE OF 3/4" (EXCEPT RISERS AND FLEX PIPE)
---	REFER TO PLAN	SCH. 40 SLEEVE (MINIMUM OF 24" DEPTH AND 2 SIZES LARGER THAN THE PIPE SIZE OR AS LABELED ON THE PLAN)
⊕	70	RAINBIRD PESBR-PRS-D2 ELECTRIC VALVE. INSTALL THE VALVE IN A PURPLE ARMOR 11" X 17" VALVE BOX AND COVER. 0-25 GPM=1" 26-50 GPM=1 1/2" 51 AND HIGHER GPM=2"
Ⓒ	4	CONTROLLER-RAINBIRD ESP-LXD-PED PEDESTAL MOUNT.WHERE SHOWN ON THE PLAN. INSTALL WITH A RAINBIRD RAIN SENSOR. GROUND AS PER ASIC SPECIFICATIONS AND DETAILS. SLEEVE TO AS REQUIRED.
Ⓓ	4	POINT OF CONNECTION TO A RECLIMED WATER METER. REFER TO THE UTILITY PLAN FOR THE EXACT LOCATION AND DETAILS.
Ⓔ	1	POINT OF CONNECTION TO A 2" METER. REFER TO THE UTILITY PLAN FOR THE EXACT LOCATION AND DETAILS.

PLANT SHRUB HEAD NOTE

SPRAY HEADS WERE USED IN THE PLANT BEDS INSTEAD OF MICRO-IRRIGATION. THESE ZONES SHALL BE TURNED OFF AFTER THE PLANTS ARE ESTABLISHED.



BONNETT design group, llc
landscape architecture
community planning
FL LC 26000341

400 South Orlando Ave, Suite 201
Maitland, FL 32751
407.622.1588 voice

Hillside Grove Landscape Architecture Lennar Homes HOWEY-IN-THE-HILLS, FLORIDA IRRIGATION DETAILS & NOTES

PHASE 1

DATE: May 27, 2022

DRAWN BY: LWS

CHECKED BY: TWB

JOB NUMBER: 2021.195

FILE NAME: 2021.195_L510 - HILLSIDE GROVE_PHL_IRRBASE

REVISIONS:
City Comments 09-29-2022