



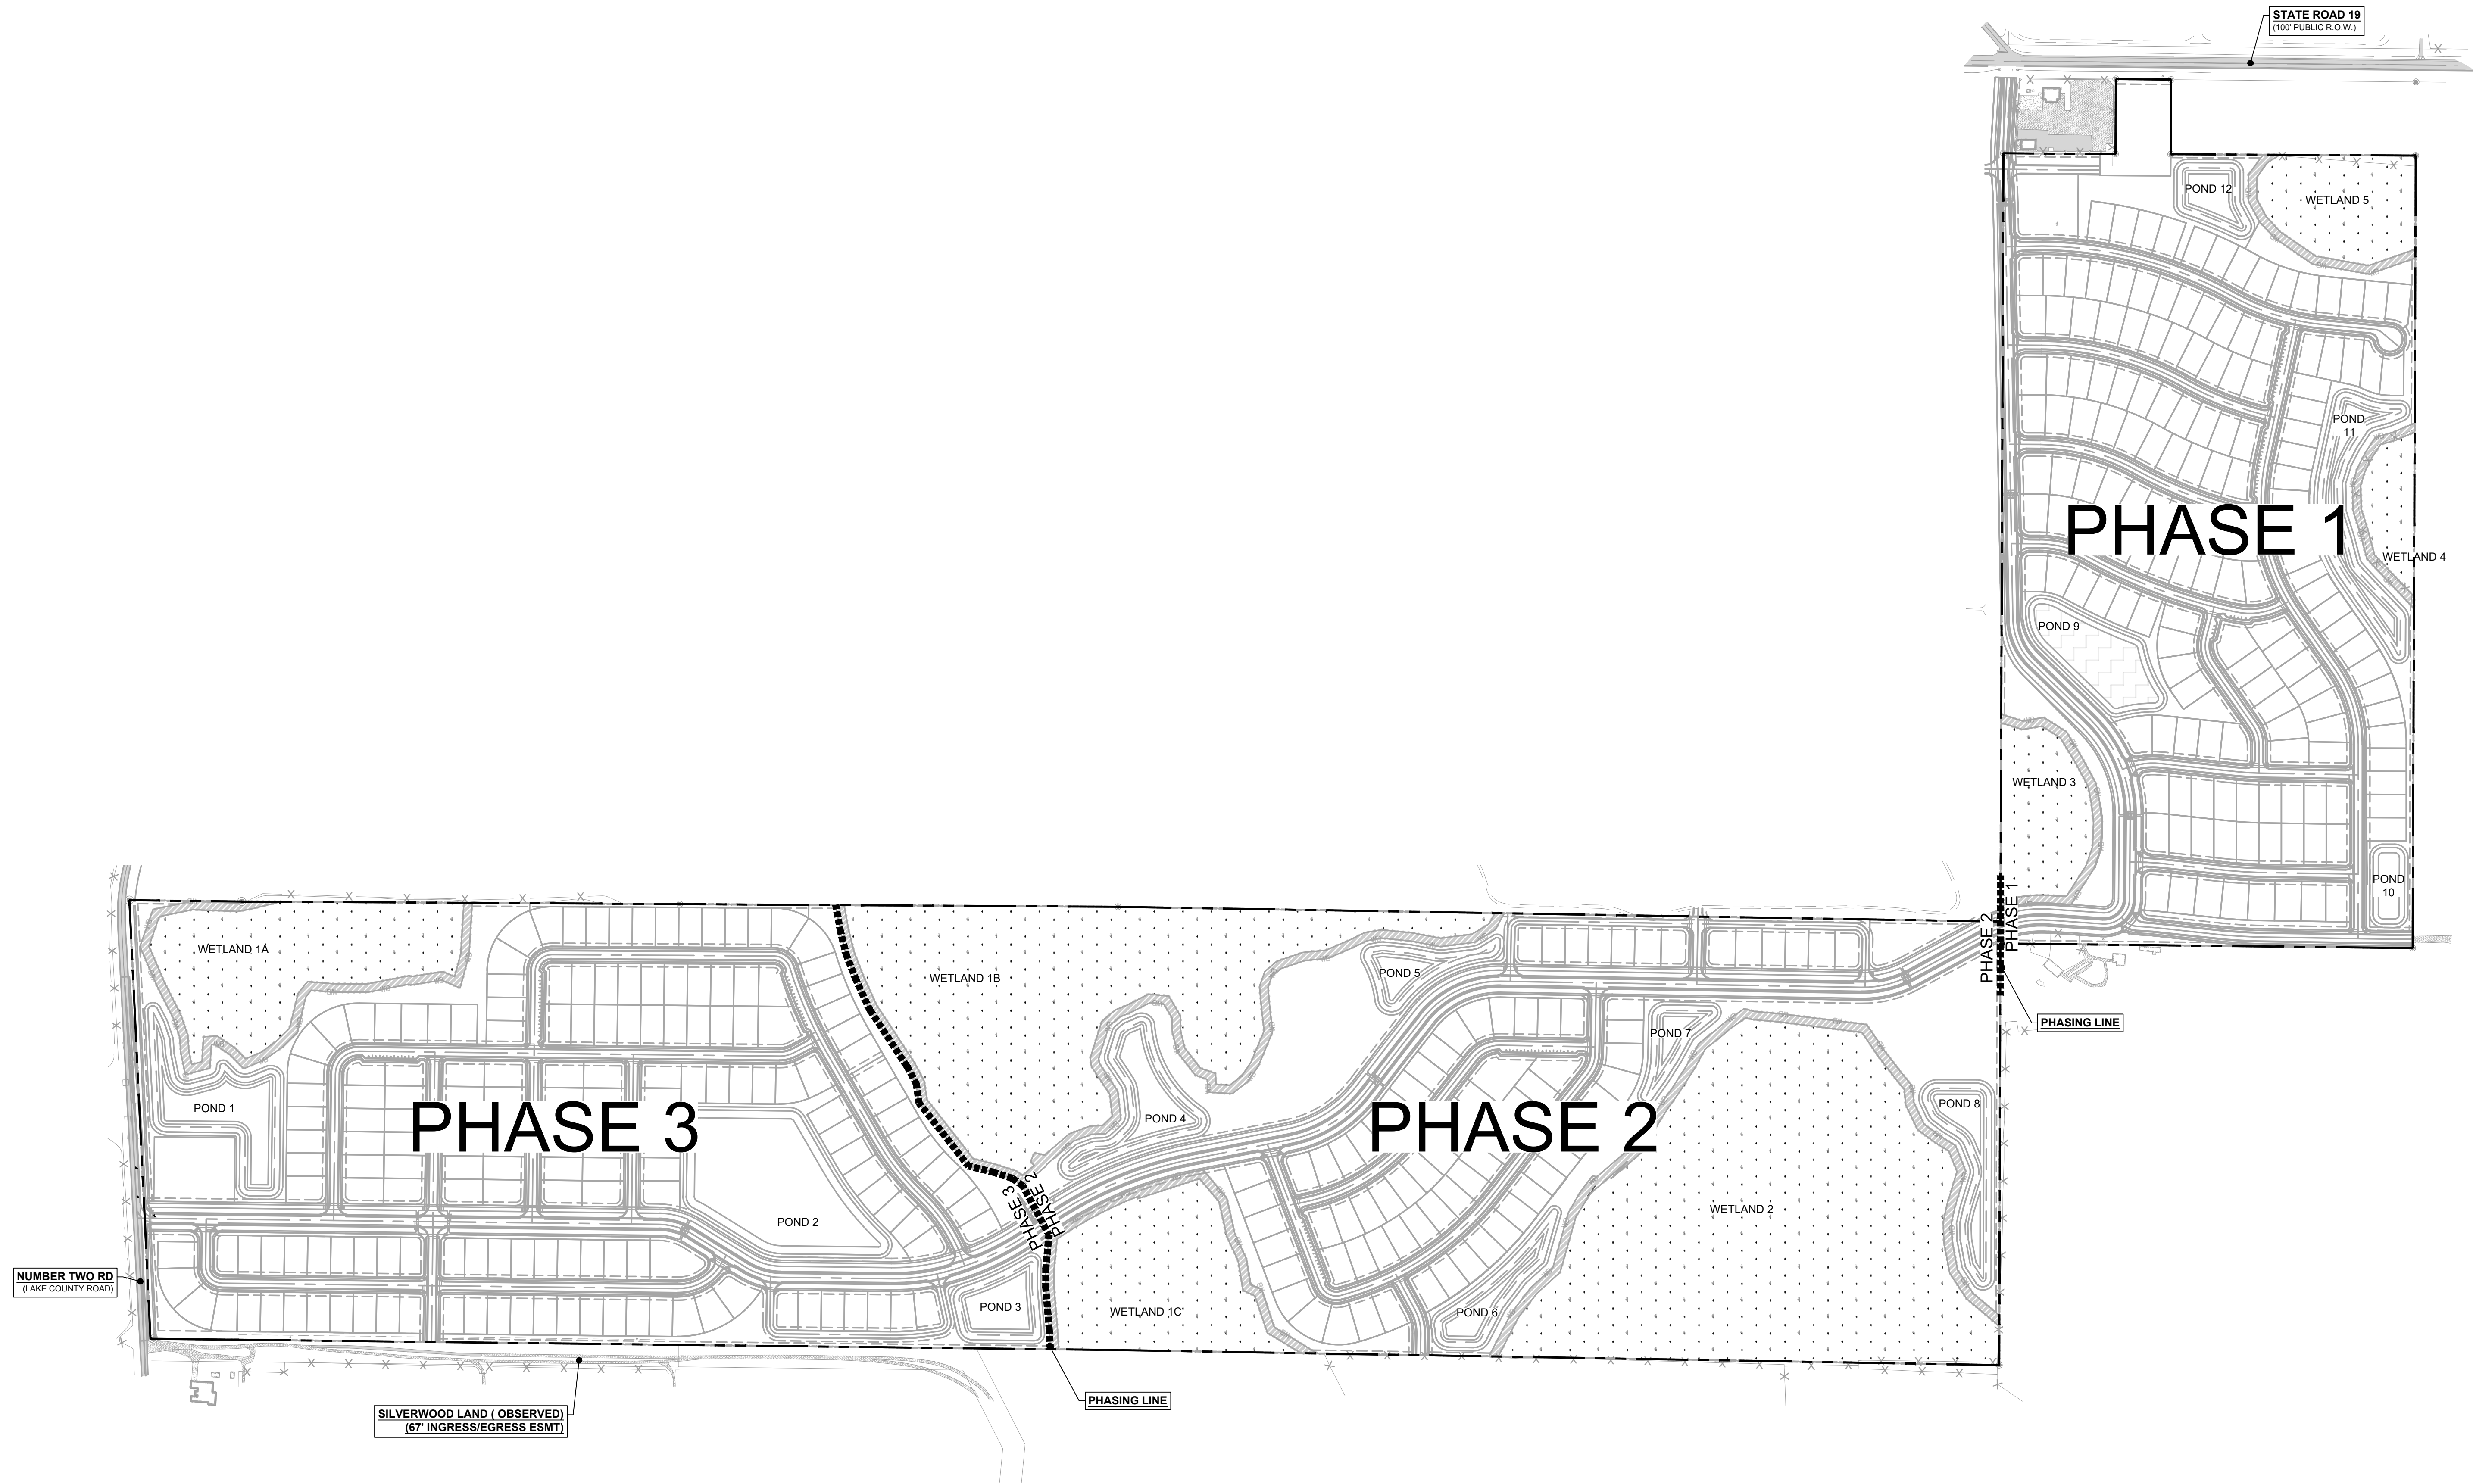

A circle with a shaded area on the left and a white area on the right. The shaded area is filled with diagonal lines. The white area is a square-like shape with a pointed left side.

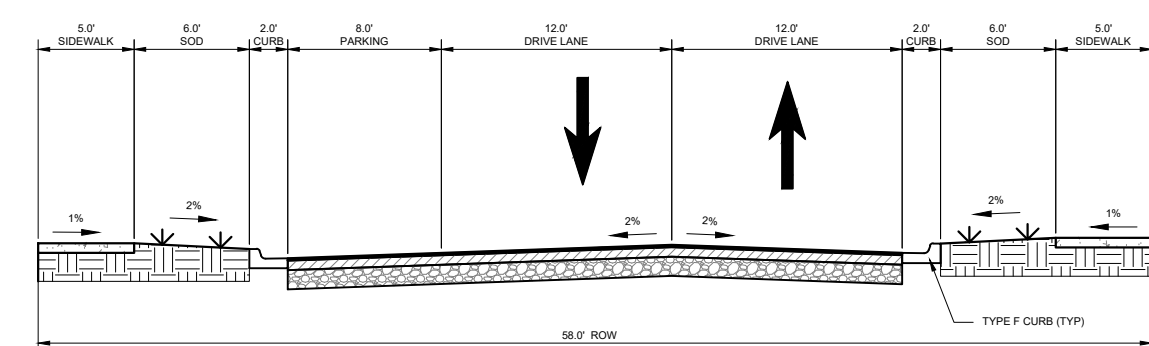

OPT 2 - NEIGHBORHOOD ROAD (PARALLEL PARKING)
58' ROW



Know what's below.
Call before you dig.

THE LOCATION OF UTILITIES UNDERGROUND UTILITIES ARE SHOWN IN AN APPROXIMATE MANNER AND HAVE NOT BEEN VERIFIED BY THE CONTRACTOR. THE CONTRACTOR SHALL DETERMINE THE EXACT LOCATION OF ALL UTILITIES PRIOR TO ANY EXCAVATION. THE CONTRACTOR SHALL BE FULLY RESPONSIBLE FOR ANY DAMAGE TO UTILITIES CAUSED BY THE CONTRACTOR'S FAILURE TO EXCAVATE AND REPAIR ANY AND ALL UNDERGROUND UTILITIES.

NOTICE:
 CONSTRUCTION SITE SAFETY IS THE SOLE RESPONSIBILITY OF THE CONTRACTOR. NEITHER THE OWNER NOR THE ENGINEER SHALL BE EXPECTED TO ASSUME ANY RESPONSIBILITY FOR ANY OF THE WORK OF PERSONS ENGAGED IN WORK, OF ANY NEARBY STRUCTURES, OR OF ANY OTHER PERSONS.

COPYRIGHT © 2024 ATWELL LLC
 ALL RIGHTS RESERVED. NO PART OF THIS PUBLICATION MAY BE REPRODUCED OR TRANSMITED IN ANY FORM OR BY ANY MEANS, ELECTRONIC OR MECHANICAL, WITHOUT PRIOR WRITTEN CONSENT OF ATWELL LLC.

**24 HOUR
 EMERGENCY CONTACT**

ATWELL
 866.850.4200 www.atwell-group.com
 111 N. MAIN STREET, SUITE 1350
 AUSTIN, TEXAS 78701
 407.743.3524
 COW# 23291

MISSION RISE	SEC 27.34 TWP 20 S RGE 25 E	---	HOWEY-IN-THE-HILLS	LAKE COUNTY, FLORIDA
	TURNSTONE GROUP		PRELIMINARY SUBDIVISION PLAT	
			OVERALL SITE PLAN	
DATE	02/27/2025			
REVISIONS				



0 125' 250'

DRAWN BY: AP

CHECKED BY: ZOR


PROJECT MANAGER: KC

DRAWING NO.: 23000001

DATE CODE: --

SHEET NO. **C200**

KEY MAP
NTS

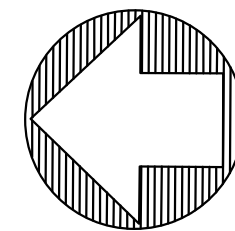

811
Know what's below.
Call before you dig

THE LOCATIONS OF EXISTING UNDERGROUND UTILITIES ARE SHOWN IN AN APPROXIMATE WAY ONLY AND HAVE NOT BEEN INDEPENDENTLY VERIFIED BY THE OWNER OR ITS REPRESENTATIVES. THE CONTRACTOR SHALL DETERMINE THE EXACT LOCATION OF ALL EXISTING UTILITIES BEFORE COMMENCING WORK, AND AGREED TO BE FULLY RESPONSIBLE FOR ANY AND ALL DAMAGES WHICH MIGHT BE OCCASIONED BY THE CONTRACTOR'S FAILURE TO EXACTLY LOCATE AND PRESERVE ANY AND ALL UNDERGROUND UTILITIES.

NOTICE:
CONSTRUCTION SHALL BE AT THE SOLE RESPONSIBILITY OF THE CONTRACTOR; NEITHER THE OWNER NOR THE ENGINEER SHALL BE RESPONSIBLE FOR ANY DAMAGES OR INJURY TO SAFETY OF THE WORK, OF PERSONS ENGAGED IN THE WORK, OF ANY NEARBY STRUCTURES, OR OF ANY OTHER PERSONS.

COPYRIGHT © 2025 ATWELL LLC. NO REPRODUCTION SHALL BE MADE WITHOUT THE PRIOR WRITTEN CONSENT OF ATWELL LLC.

**24 HOUR
EMERGENCY CONTACT**


ATWELL
866.850.4200 www.atwell-group.com
111 N. MAGNOLIA AVENUE, SUITE 1350
ORLANDO, FL 32801
407.743.3524
CO#A 29091

REC 27,34 TWP 20 S RGE 25 E
--
HOWEY-IN-THE-HILLS
LAKE COUNTY, FLORIDA

MISSION RISE
TURNSTONE GROUP
PRELIMINARY SUBDIVISION PLAT
SITE PLAN

DATE 02/27/2025

REVISIONS

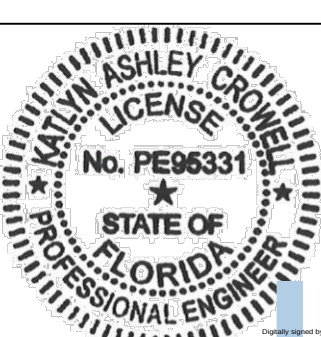


DRAWN BY: AP

PROJECT MANAGER: KC
JOB #: 23000180

SHEET NO. C201


FILE NAME: K:\25000180 Mission Rite D0 and PSF\DWG\Plan Set\Site-Preliminary\0180-C201 SITE PLAN.dwg LAST SAVED BY: zortiz-r0666 3/26/2025 11:13 AM PLOTTED BY: Zulayita Ortiz-Rosado 3/26/2025 3:26/2025 PAPER: ARCH FULL BLEED D (24.00 X 36.00 INCHES) DEVICE: DWG TO PDF.PCS_PLOT STYLE: ATWELL.CTB

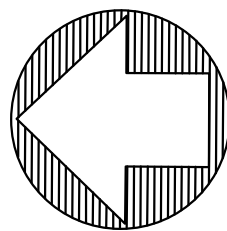




ATWELL
866.850.4200 www.atwell-group.com
111 N. MAGNOLIA AVENUE, SUITE 1350
ORLANDO, FL 32801
407.743.3524
COA # 29091

MISSION RISE	SEC 27.34 TWP 20 S RGE 25 E
TURNSTONE GROUP	--
MINARY SUBDIVISION PLAT	HOWEY-IN-THE-HILLS
SITE PLAN	LAKE COUNTY, FLORIDA

DATE	02/27/2025
REVISIONS 	
0 50' 100' 	
DRAWN BY: AP CHECKED BY: ZOR PROJECT MANAGER: KC JOB #: 23000180 FILE CODE: -- SHEET NO. C202	

 

DRAWN BY: AP	
CHECKED BY: ZOR	
PROJECT MANAGER: KC	
JOB #: 23000180	
FILE CODE: --	
SHEET NO.	C202

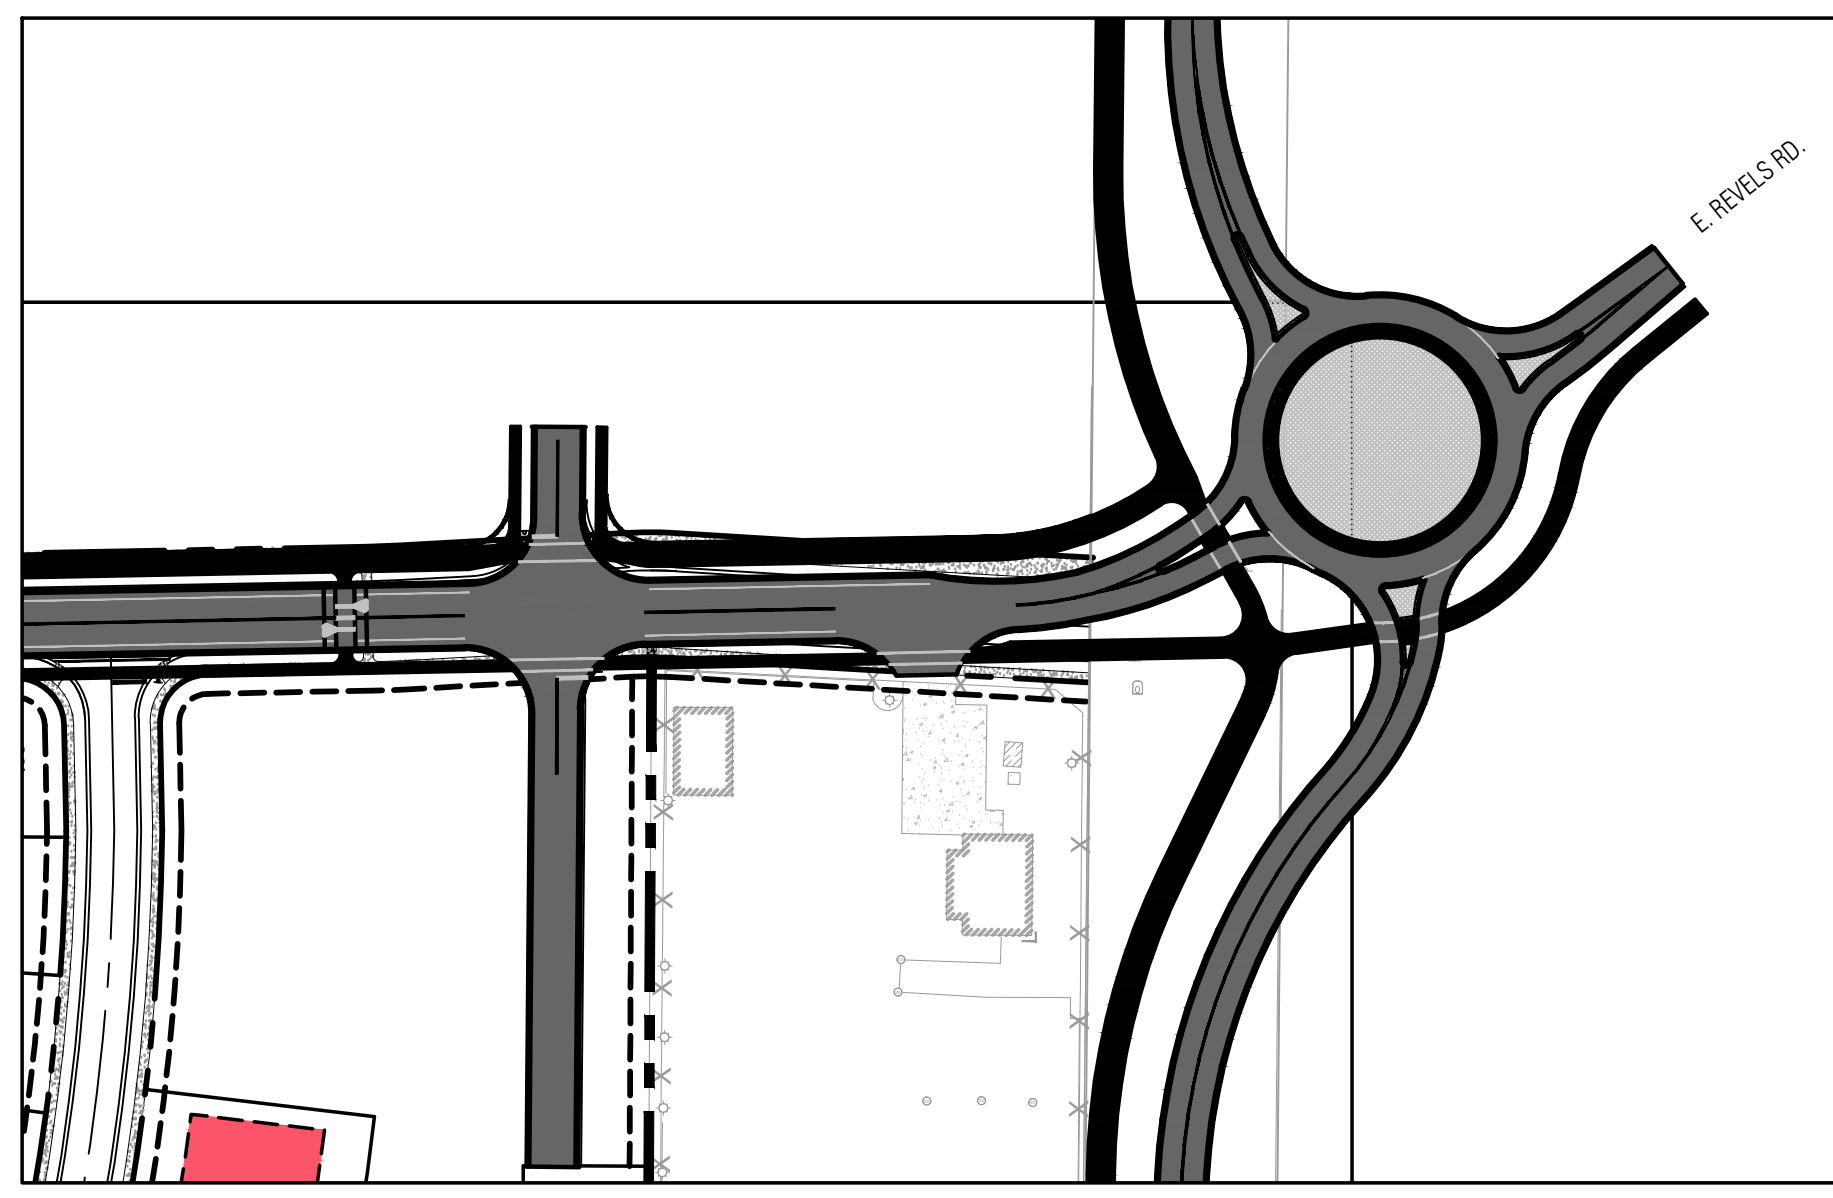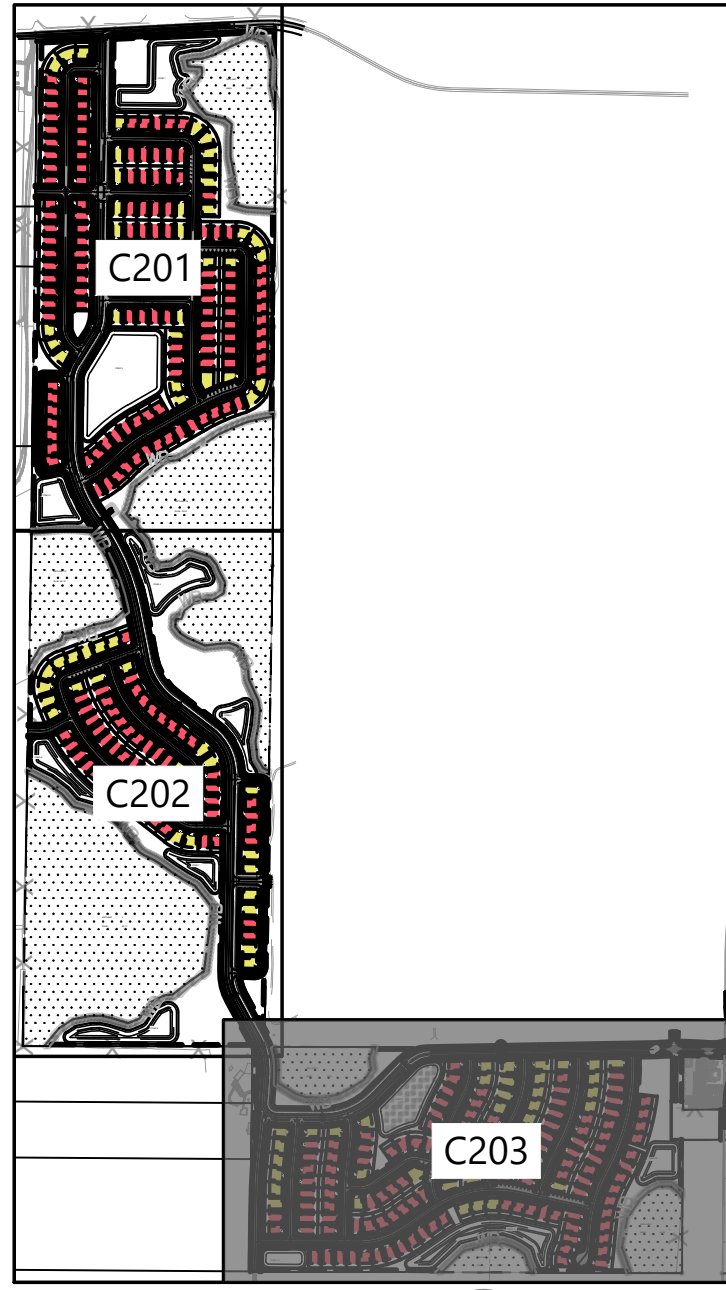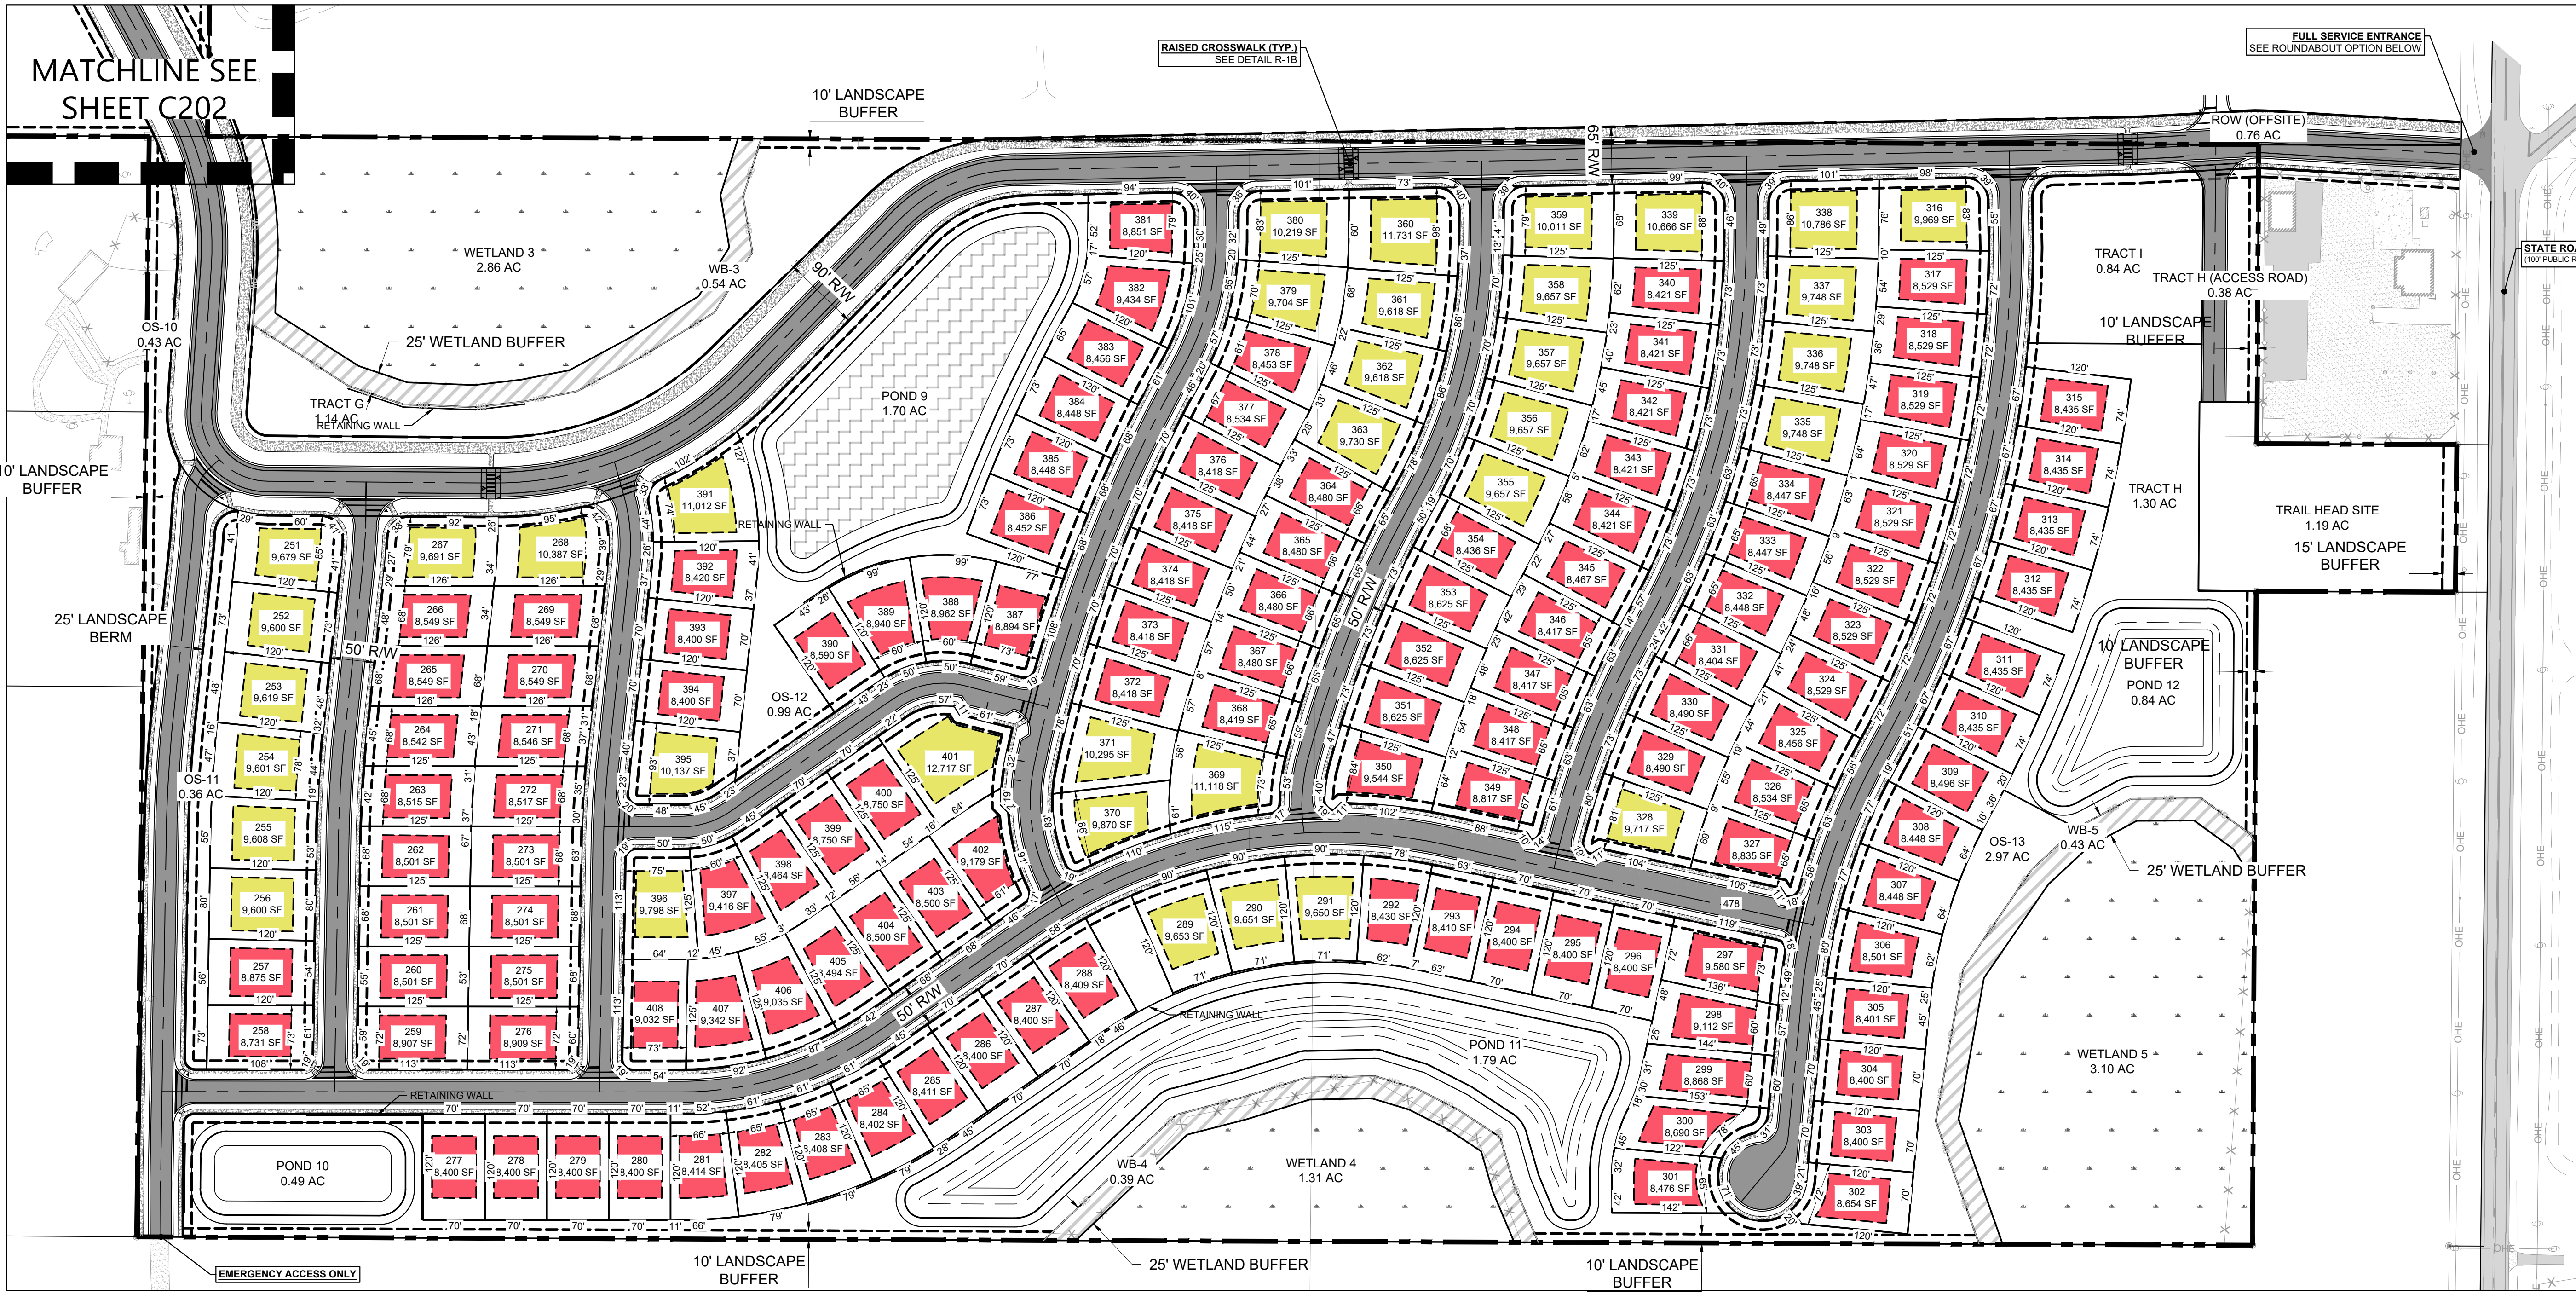

LEGEND	
	CONSTRUCTION LIMITS LINE
	STREET CENTER LINE
	DRAINAGE EASEMENT / BUFFER LINE
	PLANS MATCH LINE
	PROPOSED ASPHALT PAVEMENT
	EXISTING ASPHALT PAVEMENT
	PROPOSED CONCRETE PAVEMENT
	PROPOSED CONCRETE SIDEWALK
	EXISTING WETLAND
	PROPOSED WETLAND BUFFER
	PROPOSED POND AREA

- NOTES:
- THE LOCATIONS OF THE RAISED CROSSWALKS CAN BE SHIFTED AS NEEDED DUE TO GRADING AND PROXIMITY TO INTERSECTIONS.

Know what's below.
Call before you dig.

THE LOCATIONS OF EXISTING UNDERGROUND UTILITIES ARE SHOWN IN AN APPROXIMATE WAY ONLY AND HAVE NOT BEEN REPRESENTATIVE. THE CONTRACTOR SHALL DETERMINE THE EXACT LOCATION OF ALL EXISTING UTILITIES BEFORE COMMENCING WORK AND AGREES TO BE FULLY RESPONSIBLE FOR ANY AND ALL DAMAGES WHICH MAY BE INCURRED BY THE CONTRACTOR'S FAILURE TO EXACTLY LOCATE AND PRESERVE ANY AND ALL UNDERGROUND UTILITIES.

NOTICE: CONSTRUCTION SITE SAFETY IS THE SOLE RESPONSIBILITY OF THE CONTRACTOR. NEITHER THE OWNER NOR THE ENGINEER SHALL BE RESPONSIBLE TO ASSUME ANY RESPONSIBILITY FOR THE SAFETY OF THE WORK OF PERSONS ENGAGED IN THE WORK OF ANY NEARBY STRUCTURES, OR OF ANY OTHER PERSONS.

COPYRIGHT © 2025 ATWELL LLC. NO REPRODUCTION SHALL BE MADE WITHOUT THE PRIOR WRITTEN CONSENT OF ATWELL LLC.

24 HOUR EMERGENCY CONTACT

866.850.4200 www.atwell-group.com
111 N. MAGNOLIA AVENUE, SUITE 1350
ORLANDO, FL 32801
COA# 23091

MISSION RISE

TURNSTONE GROUP

PRELIMINARY SUBDIVISION PLAT

SITE PLAN

DATE

02/27/2025

REVISIONS

0 50' 100'

DRAWN BY: AP

CHECKED BY: ZOR

PROJECT MANAGER: KC

JOB #: 23000180

FILE CODE: --

SHEET NO.

C203

NOT-ISSUED-FOR-CONSTRUCTION

FILE NAME: A:\23000180 Mission Rise 00 and 23000180 Preliminary\1305-C203 SITE PLAT.dwg LAST SAVED BY: K. Williams 2/26/2025 10:52 AM PLOTTED BY: K. Williams 2/26/2025 10:52 AM PLOTTER: HP DesignJet T1200 24" x 36" INCHES SCALE: 1"=100'0" DWT TO PLOT: 100% PLOT STATUS: ATWELL




PSPXX-XXXX

DRAWN BY: AP
CHECKED BY: ZOR
PROJECT MANAGER: KC
JOB #: 23000180
FILE CODE: --
SHEET NO. C204

C204

NOT-ISSUED-FOR-CONSTRUCTION

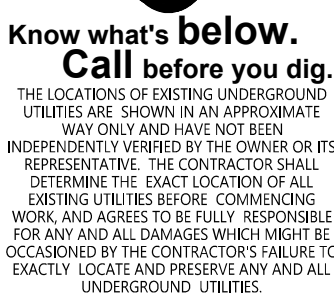

NOTICE:
CONSTRUCTION SITE SAFETY IS THE SOLE RESPONSIBILITY OF THE CONTRACTOR; NEITHER THE OWNER NOR THE ENGINEER SHALL BE EXPECTED TO ASSUME ANY RESPONSIBILITY FOR SAFETY OF THE WORK, OF PERSONS ENGAGED IN THE WORK, OF ANY NEARBY STRUCTURES, OR OF ANY OTHER PERSONS.

COPYRIGHT © 2025 ATWELL LLC NO
REPRODUCTION SHALL BE MADE WITHOUT THE
PRIOR WRITTEN CONSENT OF ATWELL LLC

24 HOUR
EMERGENCY CONTACT

ATWELL
666.850.4200 www.atwell-group.com
111 N MAGNOLIA AVENUE SUITE 1350



SEC 27,34 TWP 20 S RGE 25 E

HOWEVER-IN-THE-HILLS

LAKE COUNTY FLORIDA

MISSION RISE



TURNSTONE GROUP

PRELIMINARY SUBDIVISION PLAT

TREE MITIGATION PLAN



DATE _____

02/27/2025

 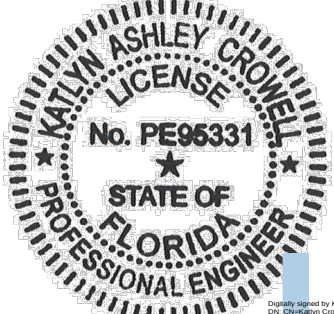

DRAWN BY: AP
CHECKED BY: ZOR
PROJECT MANAGER: KC
JOB #: 23000180
FILE CODE: --
SHEET NO. C204

FILE NAME: A:\23000180 Mission Rise 00 and 2300180 Mission Rise 00.dwg DATE: 5/26/2025 10:02 AM PLOTTED BY: Kaitlyn Crowell 5/26/2025 PLOTTER: HP DesignJet T1200 PLOT STYLE: ATWELL.ctb

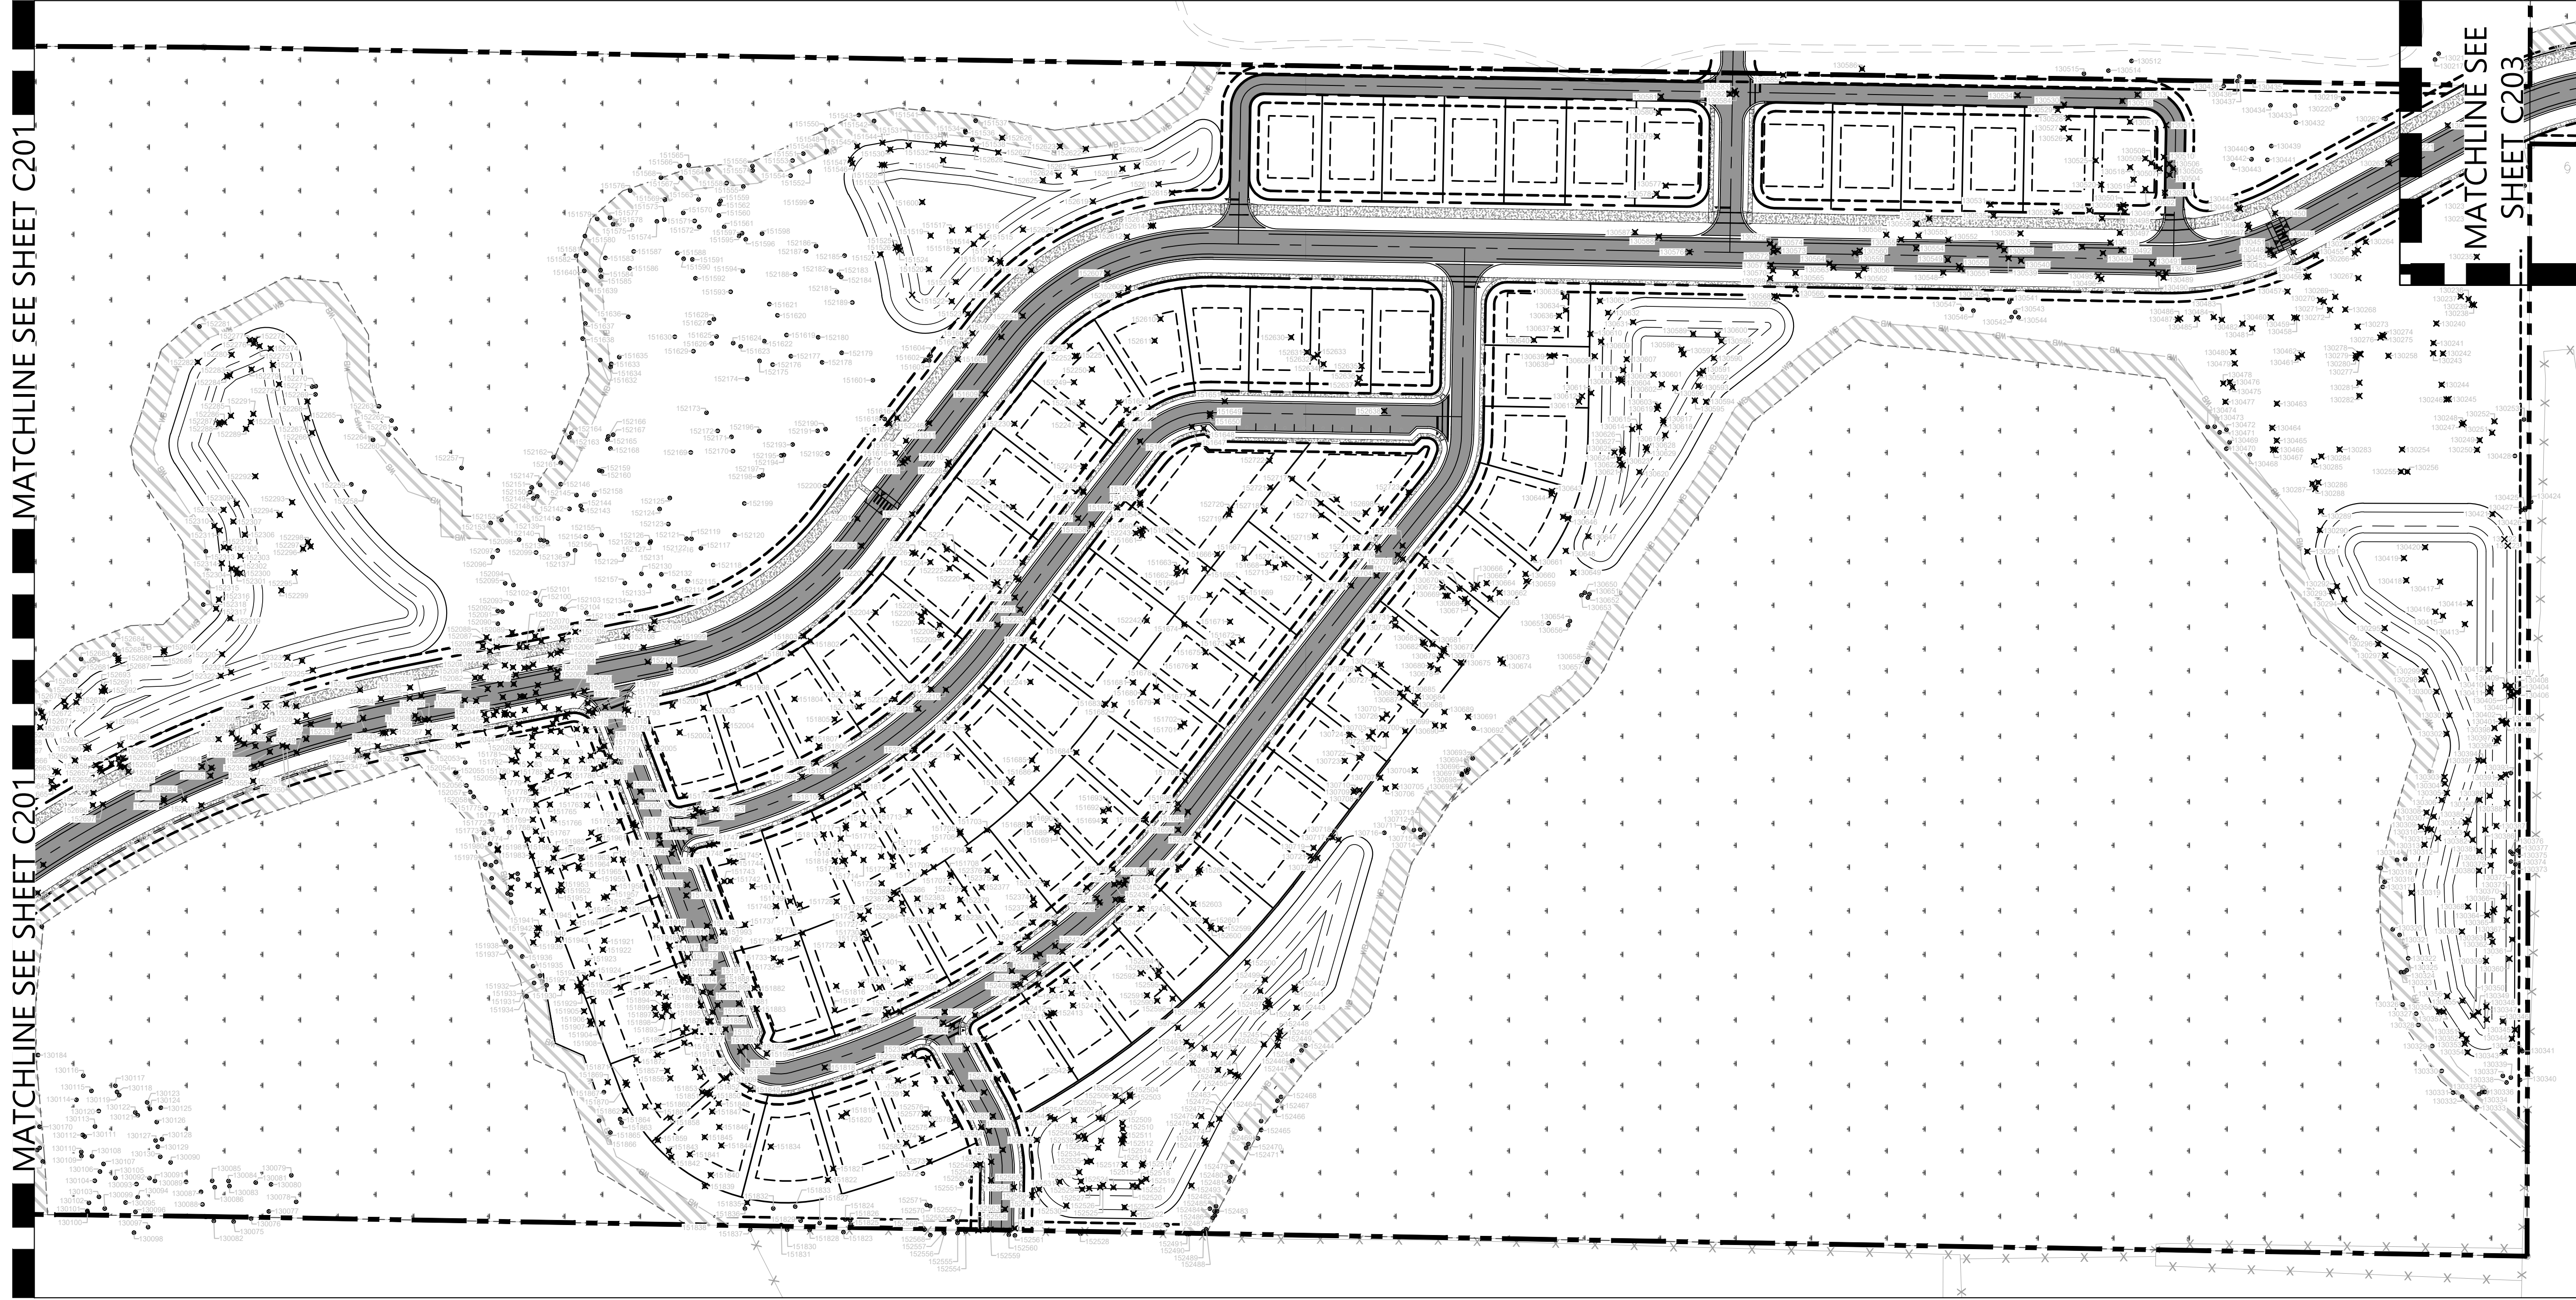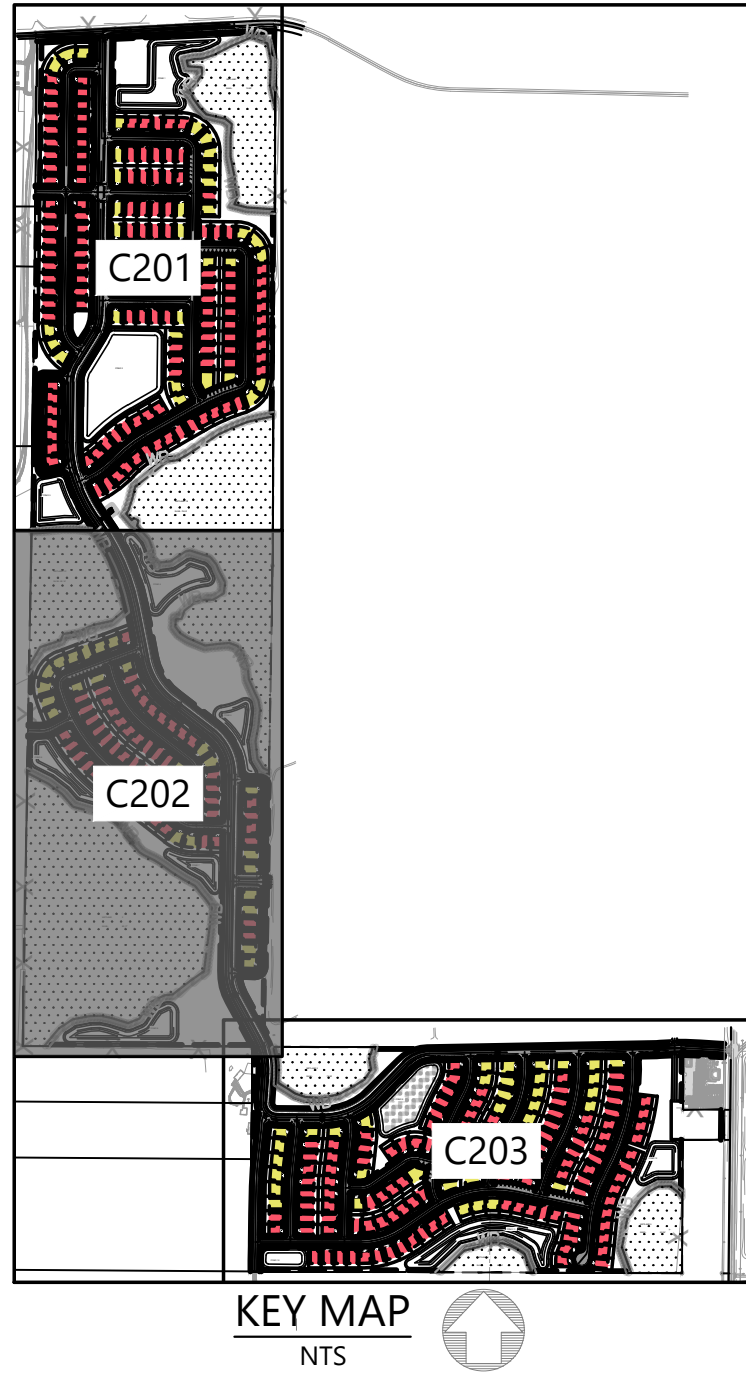


LEGEND

- CONSTRUCTION LIMITS LINE
- STREET CENTER LINE
- DRAINAGE EASEMENT / BUFFER LINE
- PLANS MATCH LINE
- PROPOSED ASPHALT PAVEMENT
- EXISTING ASPHALT PAVEMENT
- PROPOSED CONCRETE PAVEMENT
- PROPOSED CONCRETE SIDEWALK
- EXISTING WETLAND
- PROPOSED WETLAND BUFFER
- PROPOSED POND AREA

NOTES:

1. THE SAVE/REMOVE TREES CAN CHANGE DUE TO FINAL GRADING AND AMENITIES LAYOUT.

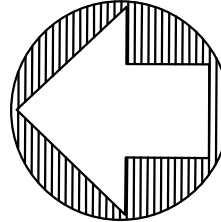

811
Know what's below.
Call before you dig.
THE LOCATIONS OF EXISTING UNDERGROUND UTILITIES ARE SHOWN IN AN APPROXIMATE WAY ONLY AND HAVE NOT BEEN INDEPENDENTLY VERIFIED BY THE OWNER OR ITS REPRESENTATIVE. THE CONTRACTOR SHALL DETERMINE THE EXACT LOCATION OF ALL EXISTING UTILITIES BEFORE COMMENCING WORK, AND AGREES TO BE FULLY RESPONSIBLE FOR ANY AND ALL DAMAGES WHICH MAY BE INCURRED BY THE CONTRACTOR'S FAILURE TO EXACTLY LOCATE AND PRESERVE ANY AND ALL UNDERGROUND UTILITIES.

NOTICE:
CONSTRUCTION SITE SAFETY IS THE SOLE RESPONSIBILITY OF THE CONTRACTOR. NEITHER THE OWNER NOR THE ENGINEER SHALL BE EXPECTED TO ASSUME ANY RESPONSIBILITY FOR SAFETY OF THE WORK OF PERSONS ENGAGED IN THE WORK OF ANY NEARBY STRUCTURES, OR OF ANY OTHER PERSONS.

COPYRIGHT © 2025 ATWELL LLC. NO REPRODUCTION SHALL BE MADE WITHOUT THE PRIOR WRITTEN CONSENT OF ATWELL LLC.

**24 HOUR
EMERGENCY CONTACT**

ATWELL
866.850.4200 www.atwell-group.com
111 N. MAGNOLIA AVENUE, SUITE 1350
ORLANDO, FL 32801
COA # 23091

MISSION RISE	SEC 27.34 TWP 20 S RGE 25 E
TURNSTONE GROUP	---
PRELIMINARY SUBDIVISION PLAT	HOWEY-IN-THE-HILLS
TREE MITIGATION PLAN	LAKE COUNTY, FLORIDA

DATE: 02/27/2025

REVISIONS:

PROFESSIONAL ENGINEER
ASHLEY PROFFER
No. PE96331
STATE OF FLORIDA

0 50' 100'

DRAWN BY: AP
CHECKED BY: ZOR
PROJECT MANAGER: KC
JOB #: 23000180
FILE CODE: --
SHEET NO. C205

NOT-ISSUED-FOR-CONSTRUCTION

WETLAND 3
SHWL: 79.93'

POND 9


POND 11

WETLAND 4
SHWL: 80.74'

POND 12

WETLAND 5
SHWL: 80.56'

MATCHLINE SEE SHEET C202

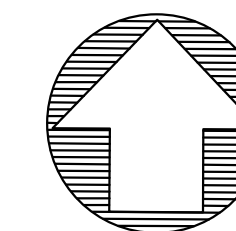

ATWELL
66.850.4200 www.atwell-group.com
111 N. MAGNOLIA AVENUE, SUITE 1350
ORLANDO, FL 32801
407.743.3524
COW# 29091

MISSION RISE
TURNSTONE GROUP
PRELIMINARY SUBDIVISION PLAT
TREE MITIGATION PLAN

REVISIONS



C206

FILE NAME: K:\23000180 Mission Rise DO and PSp\DWG\Plot Set\Site-Preliminary\0180-C201 SITE PLAN.dwg LAST SAVED BY: kcorwell 3/26/2025 10:05 AM PLOTTED BY: kcorwell 3/26/2025 PAPER: ARCH FULL BLEED D (24.00 X 36.00 INCHES) DEVICE: DWG TO PDF.PCS PLOT STYLE: ATWELLCOT

Tree Table		
Point #	Raw Description	TREE TO BE SAVED OR REMOVED
130011	TREE 24 OAK	REMOVE
130012	TREE 10 OAK	REMOVE
130013	TREE 6 OAK	REMOVE
130014	TREE 24 OAK	REMOVE
130015	TREE 28 OAK	REMOVE
130016	TREE 30 OAK	REMOVE
130017	TREE 8(1) 10(1) OAK	REMOVE
130018	TREE 26 OAK	REMOVE
130019	TREE 12 PALM	REMOVE
130020	TREE 18 OAK	REMOVE
130021	TREE 14 OAK	REMOVE
130022	TREE 10 OAK	REMOVE
130023	TREE 16 OAK	REMOVE
130024	TREE 8 OAK	REMOVE
130025	TREE 9 OAK	REMOVE
130026	TREE 18 OAK	REMOVE
130027	TREE 28 OAK	REMOVE
130028	TREE 16 OAK	REMOVE
130029	TREE 24 OAK	REMOVE
130030	TREE 8 OAK	REMOVE
130031	TREE 8 OAK	REMOVE
130032	TREE 12 OAK	REMOVE
130033	TREE 10 OAK	REMOVE
130034	TREE 14 OAK	REMOVE
130035	TREE 28 OAK	REMOVE
130036	TREE 18 (3) OAK	REMOVE
130037	TREE 22 OAK	REMOVE
130038	TREE 36 OAK	REMOVE
130039	TREE 24 OAK	REMOVE
130040	TREE 28 OAK	REMOVE
130041	TREE 8 OAK	REMOVE
130042	TREE 22 OAK	REMOVE
130043	TREE 24 OAK	REMOVE
130044	TREE 26 OAK	REMOVE
130045	TREE 20 OAK	REMOVE
130046	TREE 14 OAK	REMOVE
130047	TREE 14 OAK	REMOVE
130048	TREE 22 OAK	REMOVE
130049	TREE 19 OAK	REMOVE
130050	TREE 25 OAK	REMOVE
130051	TREE 20 OAK	REMOVE
130052	TREE 30 OAK	REMOVE
130053	TREE 10 OAK	REMOVE
130054	TREE 10 OAK	REMOVE
130055	TREE 8 OAK	REMOVE
130056	TREE 8 OAK	REMOVE
130057	TREE 10 OAK	REMOVE
130058	TREE 24 OAK	REMOVE
130059	TREE 12 OAK	REMOVE
130060	TREE 11 OAK	REMOVE
130061	TREE 8 OAK	REMOVE
130062	TREE 8 OAK	REMOVE
130063	TREE 8 (2) OAK	REMOVE
130064	TREE 14 OAK	REMOVE
130065	TREE 12(1) 16(1) 14(1) OAK	REMOVE
130066	TREE 12 OAK	REMOVE
130067	TREE 28 OAK	REMOVE
130068	TREE 10 OAK	REMOVE
130069	TREE 14 OAK	REMOVE
130070	TREE 50 OAK	REMOVE
130071	TREE 50 OAK	REMOVE
130072	TREE 8 OAK	REMOVE
130075	TREE 8 OAK	SAVE
130076	TREE 8 PINE	SAVE
130077	TREE 16 PINE	SAVE
130078	TREE 8 PINE	SAVE
130079	TREE 10 PINE	SAVE
130080	TREE 8 PINE	SAVE
130081	TREE 8 PINE	SAVE
130082	TREE 10 PINE	SAVE
130083	TREE 8 PINE	SAVE
130084	TREE 8 pine	SAVE
130085	TREE 8 PINE	SAVE
130086	TREE 8 PINE	SAVE
130087	TREE 10 PINE	SAVE
130088	TREE 12 PINE	SAVE
130089	TREE 8 PINE	SAVE
130090	TREE 8 PINE	SAVE
130091	TREE 8(2) OAK	SAVE
130092	TREE 16 OAK	SAVE
130093	TREE 8 OAK	SAVE
130094	TREE 8 OAK	SAVE
130095	TREE 10 OAK	SAVE
130096	TREE 10 OAK	SAVE
130097	TREE 10 PINE	SAVE
130098	TREE 10(2) OAK	SAVE
130099	TREE 8 OAK	SAVE
130100	TREE 10 OAK	SAVE
130101	TREE 8 OAK	SAVE
130102	TREE 8 OAK	SAVE

Tree Table		
Point #	Raw Description	TREE TO BE SAVED OR REMOVED
130103	TREE 10 OAK	SAVE
130104	TREE 8 OAK	SAVE
130105	TREE 8 OAK	SAVE
130106	TREE 10 OAK	SAVE
130107	TREE 8 OAK	SAVE
130108	TREE 8 OAK	SAVE
130109	TREE 8 OAK	SAVE
130110	TREE 8(2) OAK	SAVE
130111	TREE 10 PINE	SAVE
130112	TREE 8 OAK	SAVE
130113	TREE 9 PINE	SAVE
130114	TREE 8 OAK	SAVE
130115	TREE 9 OAK	SAVE
130116	TREE 8 OAK	SAVE
130117	TREE 9 PINE	SAVE
130118	TREE 12 PINE	SAVE
130119	TREE 8 PINE	SAVE
130120	TREE 8 PINE	SAVE
130121	TREE 8 PINE	SAVE
130122	TREE 10 PINE	SAVE
130123	TREE 11 PINE	SAVE
130124	TREE 8 OAK	SAVE
130125	TREE 8 PINE	SAVE
130126	TREE 13 PINE	SAVE
130127	TREE 8 PINE	SAVE
130128	TREE 9 PINE	SAVE
130129	TREE 8 PINE	SAVE
130130	TREE 11 PINE	SAVE
130131	TREE 12 OAK	REMOVE
130132	TREE 13 OAK	REMOVE
130133	TREE 42 OAK	REMOVE
130134	TREE 8 OAK	REMOVE
130135	TREE 10(2) OAK	REMOVE
130136	TREE 44 OAK	REMOVE
130137	TREE 16 OAK	REMOVE
130138	TREE 28(2) 16(1) OAK	REMOVE
130139	TREE 30 OAK	REMOVE
130140	TREE 28 OAK	REMOVE
130141	TREE 16 OAK	REMOVE
130142	TREE 32 OAK	REMOVE
130143	TREE 26 OAK	REMOVE
130144	TREE 18 OAK	REMOVE
130145	TREE 28 OAK	REMOVE
130146	TREE 14 OAK	REMOVE
130147	TREE 8 OAK	REMOVE
130148	TREE 8 OAK	REMOVE
130149	TREE 8 OAK	REMOVE
130150	TREE 10 OAK	REMOVE
130151	TREE 11 OAK	REMOVE
130152	TREE 30 OAK	REMOVE
130153	TREE 30 OAK	REMOVE
130154	TREE 33 OAK	SAVE
130155	TREE 8 OAK	REMOVE
130156	TREE 30 OAK	REMOVE
130157	TREE 8 OAK	REMOVE
130158	TREE 8 OAK	REMOVE
130159	TREE 8 OAK	REMOVE
130160	TREE 8 OAK	REMOVE
130161	TREE 8 OAK	REMOVE
130162	TREE 26 OAK	REMOVE
130163	TREE 12 OAK	REMOVE
130164	TREE 13 OAK	REMOVE
130165	TREE 14 OAK	REMOVE
130166	TREE 14 OAK	SAVE
130167	TREE 12 OAK	SAVE
130168	TREE 9 OAK	SAVE
130169	TREE 10 OAK	SAVE
130170	TREE 10 OAK	SAVE
130171	TREE 12 OAK	SAVE
130172	TREE 12 OAK	SAVE
130173	TREE 36 OAK	SAVE
130174	TREE 9 OAK	REMOVE
130175	TREE 8 OAK	REMOVE
130176	TREE 14 OAK	REMOVE
130179	TREE 8(2) OAK	SAVE
130180	TREE 8 OAK	REMOVE
130181	TREE 18(2) OAK	REMOVE
130182	TREE 12 OAK	REMOVE
130183	TREE 18 OAK	SAVE
130184	TREE 9 OAK	SAVE
130185	TREE 8 OAK	SAVE
130186	TREE 9 OAK	REMOVE
130187	TREE 8(2) 10(1) OAK	SAVE
130188	TREE 18 OAK	SAVE
130189	TREE 20 OAK	REMOVE
130190	TREE 26 OAK	REMOVE
130191	TREE 24 OAK DILLAPADED	REMOVE
130192	TREE 8 OAK	REMOVE
130193	TREE 12 OAK	SAVE
130194	TREE 8 OAK	SAVE
130195	TREE 20 OAK	SAVE

Tree Table		
Point #	Raw Description	TREE TO BE SAVED OR REMOVED
130196	TREE 18 OAK	SAVE
130197	TREE 14 OAK	REMOVE
130198	TREE 12 OAK	REMOVE
130199	TREE 18 OAK	REMOVE
130200	TREE 10 OAK	REMOVE
130201	TREE 18 OAK	REMOVE
130202	TREE 9(1) 16(2) OAK	REMOVE
130203	TREE 8 OAK	REMOVE
130204	TREE 9 OAK	REMOVE
130205	TREE 8 OAK	REMOVE
130206	TREE 38 OAK	SAVE
130207	TREE 14 OAK	SAVE
130208	TREE 8 OAK	SAVE
130209	TREE 8 OAK	SAVE
130210	TREE 8 OAK	SAVE
130211	TREE 29 OAK	SAVE
130212	TREE 6(2) 8(3) 10(1) OAK	SAVE
130213	TREE 18 OAK	SAVE
130214	TREE 8 OAK	SAVE
130215	TREE 12 OAK	SAVE
130216	TREE 8 OAK	SAVE
130217	TREE 12 OAK	SAVE
130218	TREE 10 OAK	SAVE
130219	TREE 8(2) OAK	SAVE
130220	TREE 10 OAK	SAVE
130221	TREE 8 OAK	REMOVE
130222	TREE 24 OAK	REMOVE
130223	TREE 14 OAK	REMOVE
130224	TREE 10 OAK	REMOVE
130225	TREE 12 OAK	SAVE
130226	TREE 26 OAK	SAVE
130227	TREE 8 OAK	SAVE
130228	TREE 13 OAK	SAVE
130229	TREE 10 OAK	SAVE
130230	TREE 12 OAK	SAVE
130231	TREE 12 OAK	SAVE
130232	TREE 9 OAK	SAVE
130233	TREE 20 OAK	REMOVE
130234	TREE 26 OAK	REMOVE
130235	TREE 12(2) OAK	REMOVE
130236	TREE 16 OAK	REMOVE
130237	TREE 12 OAK	REMOVE
130238	TREE 10 OAK	REMOVE
130239	TREE 8 OAK	REMOVE
130240	TREE 12 OAK	REMOVE
130241	TREE 8 OAK	REMOVE
130242	TREE 8 OAK	REMOVE
130243	TREE 8 OAK	REMOVE
130244	TREE 12 OAK	REMOVE
130245	TREE 6(1) 8(1) 10(3) OAK	REMOVE
130246	TREE 8 OAK	REMOVE
130247	TREE 10 OAK	REMOVE
130248	TREE 8 OAK DILLAPADED	REMOVE
130249	TREE 14 OAK	REMOVE
130250	TREE 9 OAK	REMOVE
130251	TREE 8 OAK	REMOVE
130252	TREE 8 OAK	REMOVE
130253	TREE 20(2) OAK	SAVE
130254	TREE 8 OAK	REMOVE
130255	TREE 22 OAK	REMOVE
130256	TREE 12 OAK	REMOVE
130258	TREE 9 OAK	REMOVE
130262	TREE 8 OAK	SAVE
130263	TREE 8(3) OAK	REMOVE
130264	TREE 8(1) 10(2) OAK	REMOVE
130265	TREE 8 OAK	REMOVE
130266	TREE 24 OAK	REMOVE
130267	TREE 8 OAK	REMOVE
130268	TREE 8(2) OAK	REMOVE
130269	TREE 8(3) OAK	REMOVE
130270	TREE 8(1) 10(3) OAK	REMOVE
130271	TREE 8 OAK	REMOVE
130272	TREE 8 OAK	REMOVE
130273	TREE 14 OAK	REMOVE
130274	TREE 8 OAK	REMOVE
130275	TREE 8(3) OAK	REMOVE
130276	TREE 8 OAK	REMOVE
130277	TREE 12 OAK	REMOVE
130278	TREE 8(2) OAK	REMOVE
130279	TREE 8(2) OAK	REMOVE
130280	TREE 24 OAK	REMOVE
130281	TREE 8 OAK	REMOVE
130282	TREE 10 OAK	REMOVE
130283	TREE 9 OAK	REMOVE
130284	TREE 8 OAK	REMOVE
130285	TREE 8 OAK	REMOVE
130286	TREE 18 OAK	REMOVE
130287	TREE 16 OAK	REMOVE
130288	TREE 10(1) 12(2) OAK	REMOVE
130289	TREE 14 OAK	REMOVE

Tree Table		
Point #	Raw Description	TREE TO BE SAVED OR REMOVED
130290	TREE 14 OAK	REMOVE
130291	TREE 22 OAK	REMOVE
130292	TREE 12 OAK	REMOVE
130293	TREE 18 OAK	REMOVE
130294	TREE 24 OAK	REMOVE
130295	TREE 18 OAK	REMOVE
130296	TREE 10 OAK	REMOVE
130297	TREE 9 OAK	REMOVE
130298	TREE 22 OAK	REMOVE
130299	TREE 13 OAK	REMOVE
130300	TREE 12 OAK	REMOVE
130301	TREE 10 OAK	REMOVE
130302	TREE 20 OAK	REMOVE
130303	TREE 8 OAK	REMOVE
130304	TREE 14 OAK	REMOVE
130305	TREE 12 OAK	REMOVE
130306	TREE 16 OAK	REMOVE
130307	TREE 10 OAK	REMOVE
130308	TREE 14 OAK	REMOVE
130309	TREE 20 OAK	REMOVE
130310	TREE 12 OAK	REMOVE
130311	TREE 12 OAK	REMOVE
130312	TREE 12 OAK	REMOVE
130313	TREE 12 OAK	REMOVE
130314	TREE 14 OAK	SAVE
130315	TREE 12 OAK	SAVE
130316	TREE 12 OAK	SAVE
130317	TREE 26 OAK	SAVE
130318	TREE 8 OAK	SAVE
130319	TREE 12 OAK	REMOVE
130320	TREE 30 OAK	SAVE
130321	TREE 8 OAK	SAVE
130322	TREE 8(3) OAK	SAVE
130323	TREE 10 OAK	SAVE
130324	TREE 8 OAK	SAVE
130325	TREE 8 OAK	SAVE
130326	TREE 16 OAK	SAVE
130327	TREE 12(2) OAK	SAVE
130328	TREE 16 OAK	SAVE
130329	TREE 20 OAK	SAVE
130330	TREE 14 OAK	SAVE
130331	TREE 8 OAK	SAVE
130332	TREE 10 OAK	SAVE
130333	TREE 8 OAK	SAVE
130334	TREE 8 OAK	SAVE
130335	TREE 8 OAK	SAVE
130336	TREE 14 OAK	SAVE
130337	TREE 16 OAK	SAVE
130338	TREE 12 OAK	SAVE
130339	TREE 30 OAK	REMOVE
130340	TREE 12 OAK	SAVE
130341	TREE 8 OAK	SAVE
130342	TREE 8(2) OAK	SAVE
130343	TREE 14 OAK	REMOVE
130344	TREE 16 OAK	REMOVE
130345	TREE 20 OAK	REMOVE
130346	TREE 18 OAK	REMOVE
130347	TREE 14 OAK	REMOVE
130348	TREE 16 OAK	REMOVE
130349	TREE 14 OAK	REMOVE
130350	TREE 30 OAK	REMOVE
130351	TREE 14 OAK	REMOVE
130352	TREE 12 OAK	REMOVE
130353	TREE 8 OAK	REMOVE
130354	TREE 17 OAK	REMOVE
130355	TREE 9 OAK	REMOVE
130356	TREE 9 OAK	REMOVE
130357	TREE 24 OAK	REMOVE
130358	TREE 20 OAK	REMOVE
130359	TREE 18 OAK	REMOVE
130360	TREE 25 OAK	REMOVE
130361	TREE 18 OAK	REMOVE
130362	TREE 16 OAK	REMOVE
130363	TREE 24 OAK	REMOVE
130364	TREE 8 OAK	REMOVE
130365	TREE 8 OAK	REMOVE
130366	TREE 14 OAK	REMOVE
130367	TREE 12 OAK	REMOVE
130368	TREE 16 OAK	REMOVE
130369	TREE 24 OAK	REMOVE
130370	TREE 14 OAK	REMOVE
130371	TREE 14 OAK	REMOVE
130372	TREE 8 OAK	SAVE
130373	TREE 10 OAK	SAVE
130374	TREE 8 OAK	SAVE
130375	TREE 8 OAK	SAVE
130376	TREE 12 OAK	SAVE
130377	TREE 10 OAK	SAVE
130378	TREE 8 OAK	REMOVE
130379	TREE 8 OAK	REMOVE

Tree Table		
Point #	Raw Description	TREE TO BE SAVED OR REMOVED
130380	TREE 10 OAK	REMOVE
130381	TREE 22 OAK	REMOVE
130382	TREE 11 OAK	REMOVE
130383	TREE 18 OAK	REMOVE
130384	TREE 8 OAK	REMOVE

Tree Table		
Point #	Raw Description	TREE TO BE SAVED OR REMOVED
130938	TREE 8 OAK	SAVE
130939	TREE 8 OAK	SAVE
130940	TREE 10 OAK	SAVE
130941	TREE 20 OAK	REMOVE
130942	TREE 22 OAK	REMOVE
130943	TREE 20 OAK	SAVE
130944	TREE 8 OAK	REMOVE
130945	TREE 24 OAK	REMOVE
130946	TREE 10 OAK	REMOVE
130947	TREE 18 OAK	REMOVE
130948	TREE 16 OAK	REMOVE
130949	TREE 20 OAK	REMOVE
130953	TREE 15 PALM	REMOVE
130954	TREE 20 OAK	REMOVE
130955	TREE 18 OAK	REMOVE
130956	TREE 16 OAK	REMOVE
130957	TREE 24 OAK	REMOVE
130958	TREE 18 OAK	REMOVE
130959	TREE 10 OAK	REMOVE
130960	TREE 8 OAK	REMOVE
130961	TREE 12 OAK	REMOVE
130962	TREE 8 OAK	REMOVE
130963	TREE 8(2) OAK	REMOVE
130964	TREE 8 OAK	REMOVE
130965	TREE 24 OAK	REMOVE
130966	TREE 28 OAK	REMOVE
130967	TREE 26 OAK	REMOVE
130968	TREE 8 OAK	REMOVE
130969	TREE 8 OAK	REMOVE
130970	TREE 12 OAK	REMOVE
130971	TREE 8 OAK	REMOVE
130972	TREE 8 OAK	REMOVE
130973	TREE 12 OAK	REMOVE
130974	TREE 10 OAK	REMOVE
130975	TREE 8 OAK	REMOVE
130976	TREE 28 OAK	REMOVE
130977	TREE 8 OAK	REMOVE
130978	TREE 14 OAK	REMOVE
130979	TREE 14 OAK	REMOVE
130980	TREE 20 OAK	REMOVE
130981	TREE 12 OAK	REMOVE
130982	TREE 8 OAK	REMOVE
130983	TREE 10 OAK	REMOVE
130984	TREE 12 OAK	REMOVE
130985	TREE 12 PALM	REMOVE
130986	TREE 14 PALM	REMOVE
130987	TREE 36 OAK	REMOVE
130988	TREE 8(1) 12(1) 14(1) 16(1) OAK	REMOVE
130989	TREE 8 OAK	REMOVE
130990	TREE 12 PALM	REMOVE
130991	TREE 14 PALM	REMOVE
130992	TREE 8 OAK	REMOVE
130993	TREE 28 OAK	REMOVE
130994	TREE 16 OAK	REMOVE
130995	TREE 16 OAK	REMOVE
130996	TREE 18 OAK	REMOVE
130997	TREE 12 OAK	REMOVE
130998	TREE 14(2) PALM	REMOVE
130999	TREE 10 OAK	REMOVE
131000	TREE 8 OAK	REMOVE
131001	TREE 15 OAK	REMOVE
131002	TREE 10 OAK	REMOVE
131003	TREE 8 OAK	REMOVE
131004	TREE 9 OAK	REMOVE
131005	TREE 10 OAK	REMOVE
131006	TREE 9 OAK	REMOVE
131007	TREE 14 OAK	REMOVE
131008	TREE 8 OAK	REMOVE
131009	TREE 14 OAK	REMOVE
131010	TREE 12 OAK	REMOVE
131011	TREE 12(5) PALM	REMOVE
131012	TREE 12(4) PALM	REMOVE
131013	TREE 12 OAK	REMOVE
131014	TREE 11 OAK	REMOVE
131015	TREE 12 OAK	REMOVE
131016	TREE 12 OAK	REMOVE
131017	TREE 10 OAK	REMOVE
131018	TREE 12 PALM	REMOVE
131019	TREE 12 PALM	REMOVE
131020	TREE 24 OAK	REMOVE
131021	TREE 8 OAK	REMOVE
131022	TREE 10 OAK	REMOVE
131023	TREE 10 OAK	REMOVE
131024	TREE 8 OAK	REMOVE
131025	TREE 8 OAK	REMOVE
131026	TREE 8 OAK	REMOVE
131027	TREE 13 OAK	REMOVE
131028	TREE 14 OAK	REMOVE
131029	TREE 10 OAK	REMOVE
131030	TREE 10 OAK	REMOVE

Point #	Raw Description	TREE TO BE SAVED OR REMOVED
131031	TREE 10 OAK	REMOVE
131032	TREE 12 OAK	REMOVE
131033	TREE 20 OAK	REMOVE
131034	TREE 16 PALM	REMOVE
131035	TREE 10 OAK	REMOVE
131036	TREE 10 OAK	REMOVE
131037	TREE 8 OAK	REMOVE
131038	TREE 12 OAK	REMOVE
131039	TREE 8 OAK	REMOVE
131040	TREE 12 OAK	REMOVE
131041	TREE 8 OAK	REMOVE
131042	TREE 8 OAK	REMOVE
131043	TREE 52 OAK	REMOVE
131044	TREE 25 OAK	REMOVE
131045	TREE 8 OAK	REMOVE
131046	TREE 8 OAK	REMOVE
131047	TREE 8 OAK	REMOVE
131048	TREE 8 OAK	REMOVE
131049	TREE 8 OAK	REMOVE
131050	TREE 18 OAK	REMOVE
131051	TREE 10 OAK	REMOVE
131052	TREE 8(2) OAK	REMOVE
131053	TREE 10 OAK	SAVE
131054	TREE 10 OAK	SAVE
131055	TREE 14 PALM	REMOVE
131056	TREE 12 PALM	REMOVE
131057	TREE 52 OAK	REMOVE
131058	TREE 48 OAK	REMOVE
131059	TREE 8 OAK	SAVE
131060	TREE 10 OAK	REMOVE
131061	TREE 14 OAK	REMOVE
131062	TREE 12 OAK	REMOVE
131063	TREE 72 OAK	REMOVE
131064	TREE 12 OAK	REMOVE
131065	TREE 32 OAK	REMOVE
131066	TREE 16 OAK	REMOVE
131067	TREE 26 OAK	REMOVE
131068	TREE 10 OAK	REMOVE
131069	TREE 8 OAK	SAVE
131070	TREE 10 OAK	REMOVE
131071	TREE 34 OAK	REMOVE
131072	TREE 34 OAK	REMOVE
131073	TREE 10 OAK	REMOVE
131074	TREE 16 OAK	REMOVE
131075	TREE 18 OAK	REMOVE
131076	TREE 11 OAK	REMOVE
131077	TREE 12 OAK	REMOVE
131078	TREE 8 OAK	REMOVE
131079	TREE 12 OAK	REMOVE
131080	TREE 22 OAK	REMOVE
131081	TREE 10 OAK	REMOVE
131082	TREE 8(2) OAK	REMOVE
131083	TREE 8(3) OAK	REMOVE
131084	TREE 48 OAK	REMOVE
131085	TREE 8 OAK	REMOVE
131086	TREE 12 OAK	REMOVE
131087	TREE 14 OAK	REMOVE
131088	TREE 8 OAK	REMOVE
131089	TREE 10 OAK	REMOVE
131090	TREE 16 OAK	REMOVE
131091	TREE 12 OAK	REMOVE
131092	TREE 18 OAK	REMOVE
131093	TREE 8 OAK	REMOVE
131094	TREE 8 OAK	REMOVE
131095	TREE 70 OAK	REMOVE
131096	TREE 12 OAK	REMOVE
131097	TREE 8 OAK	REMOVE
131098	TREE 10 PALM	REMOVE
131099	TREE 16 PALM	REMOVE
131100	TREE 12 OAK	REMOVE
131101	TREE 10 OAK	REMOVE
131102	TREE 14 OAK	REMOVE
131103	TREE 10 PALM	REMOVE
131104	TREE 14 PALM	REMOVE
131105	TREE 12 PALM	REMOVE
131106	TREE 16 PALM	REMOVE
131107	TREE 10 OAK	REMOVE
131108	TREE 10 OAK	REMOVE
131109	TREE 52 OAK	REMOVE
131110	TREE 10 OAK	REMOVE
131111	TREE 10 OAK	REMOVE
131112	TREE 12 OAK	REMOVE
131113	TREE 8 OAK	REMOVE
131114	TREE 8 OAK	REMOVE
131115	TREE 30 OAK	REMOVE
131116	TREE 8 OAK	REMOVE
131117	TREE 14 OAK	REMOVE
131118	TREE 16 PALM	REMOVE
131119	TREE 12 OAK	REMOVE
131120	TREE 12 OAK	REMOVE

Point #	Raw Description	TREE TO BE SAVED OR REMOVED
131121	TREE 26 OAK	REMOVE
131122	TREE 12 OAK	REMOVE
131123	TREE 24 OAK	REMOVE
131124	TREE 8 OAK	REMOVE
131125	TREE 26 OAK	REMOVE
131126	TREE 38 OAK	REMOVE
131127	TREE 36 OAK	REMOVE
131128	TREE 42 OAK	REMOVE
131129	TREE 8 OAK	REMOVE
131130	TREE 10 OAK	REMOVE
131131	TREE 8 OAK	REMOVE
131132	TREE 10 OAK	REMOVE
131133	TREE 10 OAK	REMOVE
131134	TREE 10 OAK	REMOVE
131135	TREE 12 PALM	REMOVE
131136	TREE 12 PALM	REMOVE
131137	TREE 12 PALM	REMOVE
131138	TREE 12 OAK	REMOVE
131139	TREE 12 OAK	REMOVE
131140	TREE 12 OAK	REMOVE
131141	TREE 8 OAK	REMOVE
131142	TREE 8 OAK	REMOVE
131143	TREE 10 OAK	REMOVE
131144	TREE 10 OAK	REMOVE
131145	TREE 8 OAK	REMOVE
131146	TREE 12 OAK	REMOVE
131147	TREE 12 OAK	REMOVE
131148	TREE 8 OAK	REMOVE
131149	TREE 18 OAK	REMOVE
131150	TREE 14 OAK	REMOVE
131151	TREE 12 OAK	REMOVE
131154	TREE 14 OAK	REMOVE
131155	TREE 8 OAK	REMOVE
131156	TREE 8 OAK	REMOVE
131157	TREE 14 PALM	REMOVE
131158	TREE 8 OAK	REMOVE
131159	TREE 8 OAK	REMOVE
131160	TREE 10 OAK	REMOVE
131161	TREE 12 OAK	REMOVE
131162	TREE 16 OAK	REMOVE
131163	TREE 8 OAK	REMOVE
131164	TREE 14 OAK	REMOVE
131165	TREE 16 OAK	REMOVE
131166	TREE 10 OAK	REMOVE
131167	TREE 14 OAK	REMOVE
131168	TREE 26 OAK	REMOVE
131169	TREE 8 OAK	REMOVE
131170	TREE 14 PALM	REMOVE
131171	TREE 12 PALM	REMOVE
131172	TREE 12 PALM	REMOVE
131173	TREE 14 PALM	REMOVE
131174	TREE 12 PALM	REMOVE
131175	TREE 12(3) PALM	REMOVE
131176	TREE 16 PALM	REMOVE
131177	TREE 12 PALM	REMOVE
131178	TREE 12 PALM	REMOVE
131179	TREE 10 OAK	REMOVE
131180	TREE 14 OAK	REMOVE
131181	TREE 12 PALM	REMOVE
131182	TREE 12 PALM	REMOVE
131183	TREE 10 OAK	REMOVE
131184	TREE 12 PALM	REMOVE
131185	TREE 10 PALM	REMOVE
131186	TREE 12 PALM	REMOVE
131187	TREE 14 PALM	REMOVE
131188	TREE 10 OAK	REMOVE
131189	TREE 12 OAK	REMOVE
131190	TREE 12 OAK	REMOVE
131191	TREE 17 OAK	REMOVE
131192	TREE 8 OAK	REMOVE
131193	TREE 18 OAK	REMOVE
131194	TREE 16 OAK	REMOVE
131195	TREE 16 OAK	REMOVE
131196	TREE 18 OAK	REMOVE
131197	TREE 12 OAK	REMOVE
131198	TREE 12(2) OAK	REMOVE
131199	TREE 12(2) OAK	REMOVE
131200	TREE 12 OAK	REMOVE
131201	TREE 12 OAK	REMOVE
131202	TREE 12 OAK	REMOVE
131203	TREE 34 OAK	REMOVE
131204	TREE 10 OAK	REMOVE
131205	TREE 8 OAK	REMOVE
131206	TREE 14 OAK	REMOVE
131207	TREE 14 OAK	REMOVE
131208	TREE 8 OAK	REMOVE
131209	TREE 8 OAK	REMOVE
131210	TREE 8 OAK	REMOVE
131211	TREE 12 OAK	REMOVE
131212	TREE 32 OAK	REMOVE

Tree Table		
Point #	Raw Description	TREE TO BE SAVED OR REMOVED
131213	TREE 12 OAK	REMOVE
131214	TREE 12 OAK	REMOVE
131215	TREE 12 OAK	REMOVE
131216	TREE 12 OAK	REMOVE
131217	TREE 8 OAK	REMOVE
131218	TREE 12 OAK	REMOVE
131219	TREE 8 OAK	REMOVE
131220	TREE 8 OAK	REMOVE
131221	TREE 32 OAK	REMOVE
131222	TREE 8 OAK	REMOVE
131223	TREE 10 OAK	REMOVE
131224	TREE 9 OAK	REMOVE
131225	TREE 20 OAK	REMOVE
131226	TREE 14 OAK	REMOVE
131227	TREE 12 OAK	REMOVE
131228	TREE 12 OAK	REMOVE
131229	TREE 8(1) 12(1) OAK	REMOVE
131230	TREE 18 OAK	REMOVE
131231	TREE 22 OAK	REMOVE
131232	TREE 16 OAK	REMOVE
131233	TREE 18 OAK	REMOVE
131234	TREE 8 OAK	REMOVE
131235	TREE 8(3) OAK	REMOVE
131236	TREE 12 OAK	REMOVE
131237	TREE 12 OAK	SAVE
131238	TREE 12 OAK	SAVE
131239	TREE 8 OAK	SAVE
131240	TREE 10 OAK	SAVE
131241	TREE 10 OAK	SAVE
131242	TREE 8 OAK	SAVE
131243	TREE 8 OAK	SAVE
131244	TREE 8 OAK	SAVE
131245	TREE 12 PALM	SAVE
131246	TREE 12 PALM	SAVE
131247	TREE 14 PALM	SAVE
131248	TREE 8 OAK	SAVE
131249	TREE 8 OAK	SAVE
131250	TREE 12 PALM	SAVE
131251	TREE 8 OAK	SAVE
131252	TREE 8(1)10(1) OAK	SAVE
131253	TREE 12(2) OAK	SAVE
131254	TREE 8 OAK	SAVE
131255	TREE 12 PALM	SAVE
131256	TREE 12 PALM	SAVE
140631	TREE 14 OAK	SAVE
140632	TREE 8(1) 12(1) OAK	SAVE
140633	TREE 8 PINE	SAVE
140634	TREE 16 OAK	REMOVE
140635	TREE 12 OAK	REMOVE
140636	TREE 9 OAK	REMOVE
140637	TREE 8 OAK	REMOVE
140638	TREE 8 OAK	REMOVE
140639	TREE 8 OAK	REMOVE
140640	TREE 8 OAK	REMOVE
140641	TREE 8 OAK	REMOVE
140642	TREE 10 OAK	REMOVE
140643	TREE 16 OAK	REMOVE
140644	TREE 16 OAK	REMOVE
140645	TREE 10 OAK DECAYED	REMOVE
140646	TREE 8(2) OAK	REMOVE
140647	TREE 12 OAK	REMOVE
140648	TREE 8 OAK	REMOVE
140649	TREE 22 OAK	REMOVE
140650	TREE 8 OAK	REMOVE
140651	TREE 10 OAK	REMOVE
140652	TREE 8 OAK	REMOVE
140653	TREE 18 OAK	REMOVE
140654	TREE 8 OAK	REMOVE
140655	TREE 14 OAK	REMOVE
140656	TREE 14 OAK	REMOVE
140657	TREE 24 OAK	REMOVE
140658	TREE 8 OAK	REMOVE
140659	TREE 22 OAK	REMOVE
140660	TREE 10 OAK	SAVE
140661	TREE 36 OAK	SAVE
140662	TREE 28 OAK	SAVE
140663	TREE 14 OAK	REMOVE
140664	TREE 12 OAK	REMOVE
140665	TREE 24 OAK	REMOVE
140666	TREE 14 OAK	REMOVE
140667	TREE 14 OAK	REMOVE
140668	TREE 8 OAK	REMOVE
140669	TREE 24 OAK	REMOVE
140670	TREE 8 OAK	REMOVE
140671	TREE 8 OAK	REMOVE
140672	TREE 10 OAK	REMOVE
140673	TREE 32 OAK	REMOVE
140674	TREE 8 OAK	REMOVE
140675	TREE 12 OAK	REMOVE
140676	TREE 12 OAK	REMOVE

Tree Table		
Point #	Raw Description	TREE TO BE SAVED OR REMOVED
140677	TREE 34 OAK	REMOVE
140678	TREE 12 OAK	REMOVE
140680	TREE 14 OAK	REMOVE
140681	TREE 9 OAK	REMOVE
140682	TREE 8 OAK	REMOVE
140683	TREE 8 OAK	REMOVE
140684	TREE 8 OAK	REMOVE
140685	TREE 8 OAK	REMOVE
140686	TREE 10 OAK	REMOVE
140687	TREE 14 OAK	REMOVE
140688	TREE 10 OAK	REMOVE
140689	TREE 8 OAK	REMOVE
140690	TREE 10 OAK	REMOVE
140691	TREE 8 OAK	REMOVE
140692	TREE 8 OAK	REMOVE
140693	TREE 12 OAK	REMOVE
140694	TREE 14 OAK	REMOVE
140695	TREE 16 OAK	REMOVE
140696	TREE 14 OAK	REMOVE
140697	TREE 10 OAK	REMOVE
140698	TREE 10 OAK	REMOVE
140699	TREE 10 OAK	REMOVE
140700	TREE 8 OAK	REMOVE
140701	TREE 10 OAK	REMOVE
140702	TREE 10 OAK	REMOVE
150065	TREE 24 OAK	REMOVE
150066	TREE 12 OAK	REMOVE
150067	TREE 7 OAK	REMOVE
150068	TREE 15 OAK	REMOVE
150069	TREE 14 OAK	REMOVE
150070	TREE 8 OAK	REMOVE
150071	TREE 10 OAK	REMOVE
150072	TREE 9 OAK	REMOVE
150073	TREE 11 OAK	REMOVE
150074	TREE 12 OAK	REMOVE
150075	TREE 11 OAK	REMOVE
150076	TREE 15 OAK	REMOVE
150077	TREE 11 OAK	REMOVE
150078	TREE 12 OAK	REMOVE
150079	TREE 8 OAK	REMOVE
150080	TREE 12 OAK	REMOVE
150081	TREE 8 UNKNOWN	REMOVE
150082	TREE 5 ORANGE	REMOVE
150083	TREE 12 OAK	REMOVE
150084	TREE 11 OAK	REMOVE
150085	TREE 8 OAK	REMOVE
150086	TREE 7 OAK	REMOVE
150087	TREE 10 OAK	REMOVE
150088	TREE 9 OAK	REMOVE
150089	TREE 5 OAK	REMOVE
150092	TREE 9 OAK	REMOVE
150093	TREE 13 OAK	REMOVE
150094	TREE 9 OAK	REMOVE
150095	TREE 14 CABBAGE PALM	REMOVE
150096	TREE 14 CABBAGE PALM	REMOVE
150097	TREE 8 OAK	REMOVE
150098	TREE 14 CABBAGE PALM	REMOVE
150099	TREE 15 OAK	REMOVE
150100	TREE 9 OAK	REMOVE
150101	TREE 9 OAK	REMOVE
150102	TREE 13 OAK	REMOVE
150103	TREE 11 OAK	REMOVE
150104	TREE 11 OAK	REMOVE
150105	TREE 8 OAK	REMOVE
150106	TREE 13 OAK	REMOVE
150107	TREE 8 OAK	REMOVE
150108	TREE 14 OAK	REMOVE
150109	TREE 32 OAK	REMOVE
150110	TREE 17 OAK	REMOVE
150111	TREE 15 PALM CABBAGE	REMOVE
150112	TREE 12 OAK	REMOVE
150113	TREE 13 OAK	REMOVE
150114	TREE 15 OAK	REMOVE
150115	TREE 8 OAK	REMOVE
150116	TREE 21 OAK	REMOVE
150117	TREE 17 OAK	REMOVE
150118	TREE 35 OAK	REMOVE
150119	TREE 30 OAK	REMOVE
150120	TREE 36 OAK	REMOVE
150121	TREE 13 OAK	REMOVE
150122	TREE 17 OAK	REMOVE
150123	TREE 43 OAK	REMOVE
150124	TREE 29 OAK	REMOVE
150125	TREE 24 OAK	REMOVE
150126	TREE 26 OAK	REMOVE
150127	TREE 42 OAK	REMOVE
150128	TREE 29 OAK	REMOVE
150129	TREE 22 OAK	REMOVE
150130	TREE 17 OAK	REMOVE
150131	TREE 15 OAK	REMOVE

Point #	Raw Description	TREE TO BE SAVED OR REMOVED
150132	TREE 4 OAK	REMOVE
150133	TREE 8 OAK	REMOVE
150134	TREE 5 OAK	REMOVE
150135	TREE 7 OAK	REMOVE
150136	TREE 5 OAK	REMOVE
150137	TREE 13 OAK	REMOVE
150138	TREE 12 PALM CABBAGE	REMOVE
150139	TREE 12 PALM CABBAGE	REMOVE
150140	TREE 14 OAK	REMOVE
150141	TREE 36 OAK	REMOVE
150142	TREE 35 OAK	REMOVE
150143	TREE 14 PALM CABBAGE	REMOVE
150144	TREE 24 OAK	REMOVE
150145	TREE 40 OAK	REMOVE
150146	TREE 12 OAK	REMOVE
150147	TREE 8 OAK	REMOVE
150148	TREE 17 OAK	REMOVE
150149	TREE 5 OAK	REMOVE
150150	TREE 42 OAK	REMOVE
150151	TREE 4 OAK	REMOVE
150152	TREE 11 OAK	REMOVE
150153	TREE 12 OAK	REMOVE
150154	TREE 21 OAK	REMOVE
150155	TREE 36 OAK	REMOVE
150156	TREE 21 BIRCH	REMOVE
150157	TREE 10 OAK	REMOVE
150158	TREE 11 OAK	REMOVE
150159	TREE 9 OAK	REMOVE
150160	TREE 14 OAK	REMOVE
150161	TREE 14 OAK	REMOVE
150162	TREE 11 OAK	REMOVE
150163	TREE 14 OAK	REMOVE
150164	TREE 10 OAK	REMOVE
150165	TREE 21 OAK	REMOVE
150166	TREE 11 OAK	REMOVE
150167	TREE 11 OAK	REMOVE
150168	TREE 13 OAK	REMOVE
150169	TREE 9 OAK	REMOVE
150170	TREE 5 OAK	REMOVE
150171	TREE 9 OAK	REMOVE
150172	TREE 4 OAK	REMOVE
150173	TREE 15 OAK	REMOVE
150174	TREE 10 OAK	REMOVE
150175	TREE 8 OAK	REMOVE
150176	TREE 13 OAK	REMOVE
150177	TREE 11 OAK	REMOVE
150178	TREE 11 OAK	REMOVE
150179	TREE 8 OAK	REMOVE
150180	TREE 8 OAK	REMOVE
150181	TREE 15 OAK	REMOVE
150182	TREE 9 OAK	REMOVE
150183	TREE 11 OAK	REMOVE
150184	TREE 16 OAK	REMOVE
150185	TREE 13 OAK	REMOVE
150186	TREE 19 OAK	REMOVE
150187	TREE 12 OAK	REMOVE
150188	TREE 12 OAK	REMOVE
150189	TREE 15 OAK	REMOVE
150190	TREE 12 OAK	REMOVE
150191	TREE 9 OAK	REMOVE
150192	TREE 18 OAK	REMOVE
150193	TREE 13 OAK	REMOVE
150194	TREE 12 OAK	REMOVE
150195	TREE 9 OAK	REMOVE
150196	TREE 17 OAK	REMOVE
150197	TREE 19 OAK	REMOVE
150198	TREE 5 OAK	REMOVE
150199	TREE 11 OAK	REMOVE
150200	TREE 12 OAK	REMOVE
150203	TREE 8 OAK	REMOVE
150204	TREE 6 OAK	REMOVE
150205	TREE 13 OAK	REMOVE
150206	TREE 13 OAK	REMOVE
150207	TREE 6 OAK	REMOVE
150208	TREE 21 OAK	REMOVE
150209	TREE 11 OAK	REMOVE
150210	TREE 4 OAK	REMOVE
150211	TREE 10 OAK	REMOVE
150212	TREE 12 OAK	REMOVE
150213	TREE 9 OAK	REMOVE
150214	TREE 10 OAK	REMOVE
150215	TREE 14 PALM CABBAGE	REMOVE
150216	TREE 15 PALM CABBAGE	REMOVE
150217	TREE 12 PALM CABBAGE	REMOVE
150218	TREE 18 OAK	REMOVE
150219	TREE 7 OAK	REMOVE
150220	TREE 10 OAK	REMOVE
150221	TREE 6 OAK	REMOVE
150222	TREE 12 OAK	REMOVE
150223	TREE 13 OAK	REMOVE


Point #	Raw Description	TREE TO BE SAVED OR REMOVED
150224	TREE 7 OAK	REMOVE
150225	TREE 14 PALM CABBAGE	REMOVE
150226	TREE 9 OAK	REMOVE
150227	TREE 11 PALM CABBAGE	REMOVE
150228	TREE 17 OAK	REMOVE
150229	TREE 8 PALM CABBAGE	REMOVE
150230	TREE 9 OAK	REMOVE
150231	TREE 15 OAK	REMOVE
150232	TREE 19 OAK	REMOVE
150233	TREE 9 OAK	REMOVE
150234	TREE 9 OAK	REMOVE
150235	TREE 9 OAK	REMOVE
150236	TREE 5 OAK	REMOVE
150237	TREE 9 PALM CABBAGE	REMOVE
150238	TREE 14 OAK	REMOVE
150239	TREE 7 OAK	REMOVE
150240	TREE 6 OAK	REMOVE
150241	TREE 20 OAK	REMOVE
150242	TREE 5 OAK	REMOVE
150243	TREE 15 PALM CABBAGE	REMOVE
150244	TREE 15 PALM CABBAGE	REMOVE
150245	TREE 13 OAK	REMOVE
150246	TREE 7 OAK	REMOVE
150247	TREE 16 PALM CABBAGE	REMOVE
150248	TREE 16 OAK	REMOVE
150249	TREE 11 OAK	REMOVE
150250	TREE 13 OAK	REMOVE
150251	TREE 12 OAK	REMOVE
150252	TREE 13 OAK	REMOVE
150253	TREE 14 OAK	REMOVE
150254	TREE 11 OAK	REMOVE
150255	TREE 10 OAK	REMOVE
150256	TREE 14 OAK	REMOVE
150257	TREE 4 OAK	REMOVE
150258	TREE 8 OAK	REMOVE
150259	TREE 7 OAK	REMOVE
150260	TREE 9 OAK	REMOVE
150261	TREE 9 OAK	REMOVE
150262	TREE 17 OAK	REMOVE
150263	TREE 4 OAK	REMOVE
150264	TREE 13 OAK	REMOVE
150265	TREE 14 OAK	REMOVE
150266	TREE 7 OAK	REMOVE
150267	TREE 15 OAK	REMOVE
150268	TREE 9 OAK	REMOVE
150269	TREE 16 OAK	REMOVE
150270	TREE 9 OAK	REMOVE
150271	TREE 13 OAK	REMOVE
150272	TREE 18 OAK	REMOVE
150273	TREE 7 OAK	REMOVE
150274	TREE 7 OAK	REMOVE
150275	TREE 12 OAK	REMOVE
150276	TREE 17 OAK	REMOVE
150277	TREE 8 OAK	REMOVE
150278	TREE 13 OAK	REMOVE
150279	TREE 17 PALM CABBAGE	REMOVE
150280	TREE 16 OAK	REMOVE
150281	TREE 11 OAK	REMOVE
150282	TREE 9 OAK	REMOVE
150283	TREE 17 OAK	REMOVE
150284	TREE 5 OAK	REMOVE
150285	TREE 13 OAK	REMOVE
150286	TREE 11 OAK	REMOVE
150287	TREE 14 OAK	REMOVE
150288	TREE 13 OAK	REMOVE
150289	TREE 12 PALM CABBAGE	REMOVE
150290	TREE 7 OAK	REMOVE
150291	TREE 6 OAK	REMOVE
150292	TREE 19 PALM CABBAGE	REMOVE
150293	TREE 14 PALM CABBAGE	REMOVE
150294	TREE 7 OAK	REMOVE
150295	TREE 16 OAK	REMOVE
150296	TREE 13 OAK	REMOVE
150297	TREE 17 PALM CABBAGE	REMOVE
150298	TREE 13 OAK	REMOVE
150299	TREE 11 PALM CABBAGE	REMOVE
150300	TREE 9 OAK	REMOVE
150301	TREE 13 OAK	REMOVE
150302	TREE 12 PALM CABBAGE	REMOVE
150303	TREE 12 PALM CABBAGE	REMOVE
150304	TREE 12 PALM CABBAGE	REMOVE
150305	TREE 11 OAK	REMOVE
150306	TREE 14 OAK	REMOVE
150307	TREE 17 OAK	REMOVE
150308	TREE 11 OAK	REMOVE
150309	TREE 9 OAK	REMOVE
150310	TREE 4 OAK	REMOVE
150311	TREE 21 OAK	REMOVE
150312	TREE 13 OAK	REMOVE
150313	TREE 14 PALM CABBAGE	REMOVE

Point #	Raw Description	TREE TO BE SAVED OR REMOVED
150314	TREE 14 PALM CABBAGE	REMOVE
150315	TREE 41 OAK	REMOVE
150316	TREE 13 OAK	REMOVE
150317	TREE 10 OAK	REMOVE
150318	TREE 9 OAK	REMOVE
150319	TREE 10 OAK	REMOVE
150320	TREE 6 OAK	REMOVE
150321	TREE 9 OAK	REMOVE
150322	TREE 7 OAK	REMOVE
150323	TREE 9 OAK	REMOVE
150324	TREE 10 OAK	REMOVE
150325	TREE 18 OAK	REMOVE
150326	TREE 10 OAK	REMOVE
150327	TREE 17 OAK	REMOVE
150328	TREE 11 OAK	REMOVE
150329	TREE 13 OAK	REMOVE
150330	TREE 10 OAK	REMOVE
150331	TREE 10 OAK	REMOVE
150332	TREE 11 OAK	REMOVE
150333	TREE 9 OAK	REMOVE
150334	TREE 15 OAK	REMOVE
150335	TREE 13 OAK	REMOVE
150336	TREE 12 OAK	REMOVE
150337	TREE 11 OAK	REMOVE
150338	TREE 9 OAK	REMOVE
150339	TREE 5 OAK	REMOVE
150340	TREE 12 OAK	REMOVE
150341	TREE 10 OAK	REMOVE
150342	TREE 12 OAK	REMOVE
150343	TREE 15 OAK	REMOVE
150344	TREE 17 PALM CABBAGE	REMOVE
150345	TREE 15 OAK	REMOVE
150346	TREE 12 OAK	REMOVE
150347	TREE 18 PALM CABBAGE	REMOVE
150348	TREE 10 OAK	REMOVE
150349	TREE 10 OAK	REMOVE
150350	TREE 12 OAK	REMOVE
150351	TREE 11 OAK	REMOVE
150352	TREE 14 PALM CABBAGE	REMOVE
150353	TREE 10 OAK	REMOVE
150356	TREE 11 OAK	REMOVE
150357	TREE 16 PALM CABBAGE	SAVE
150358	TREE 6 UNKNOWN	SAVE
150359	TREE 6 UNKNOWN	SAVE
150360	TREE 6 ORANGE	REMOVE
150361	TREE 17 PALM CABBAGE	REMOVE
150362	TREE 6 ORANGE	REMOVE
150363	TREE 6 ORANGE	REMOVE
150364	TREE 7 ORANGE	REMOVE
150365	TREE 7 ORANGE	REMOVE
150366	TREE 7 ORANGE	REMOVE
150367	TREE 7 ORANGE	REMOVE
150368	TREE 7 ORANGE	REMOVE
150369	TREE 7 ORANGE	REMOVE
150370	TREE 7 ORANGE	REMOVE
150371	TREE 7 ORANGE	REMOVE
150372	TREE 7 ORANGE	REMOVE
150373	TREE 20 OAK	REMOVE
150374	TREE 8 ORANGE	SAVE
150375	TREE 8 ORANGE	SAVE
150376	TREE 8 ORANGE	REMOVE
150377	TREE 8 ORANGE	REMOVE
150378	TREE 7 ORANGE	REMOVE
150379	TREE 7 ORANGE	REMOVE
150380	TREE 7 ORANGE	REMOVE
150381	TREE 8 ORANGE	REMOVE
150382	TREE 6 ORANGE	REMOVE
150383	TREE 7 ORANGE	SAVE
150384	TREE 7 ORANGE	SAVE
150385	TREE 7 ORANGE	REMOVE
150386	TREE 7 ORANGE	SAVE
150387	TREE 7 ORANGE	REMOVE
150388	TREE 8 ORANGE	REMOVE
150389	TREE 8 ORANGE	REMOVE
150390	TREE 9 ORANGE	REMOVE
150391	TREE 9 ORANGE	REMOVE
150392	TREE 9 ORANGE	REMOVE
150393	TREE 9 OAK	REMOVE
150394	TREE 8 OAK	REMOVE
150395	TREE 10 OAK	REMOVE
150396	TREE 8 ORANGE	REMOVE
150397	TREE 9 ORANGE	REMOVE
150398	TREE 9 ORANGE	REMOVE
150399	TREE 9 ORANGE	REMOVE
150400	TREE 12 OAK	REMOVE
150401	TREE 37 OAK	REMOVE
150402	TREE 24 OAK	REMOVE
150403	TREE 12 OAK	REMOVE
150404	TREE 5 OAK	REMOVE
150405	TREE 16 OAK	REMOVE



Tree Table		
Point #	Raw Description	TREE TO BE SAVED OR REMOVED
150406	TREE 30 OAK	REMOVE
150407	TREE 11 OAK	REMOVE
150408	TREE 13 OAK	REMOVE
150409	TREE 5 OAK	REMOVE
150410	TREE 9 OAK	REMOVE
150411	TREE 20 OAK	REMOVE
150412	TREE 14 OAK	REMOVE
150413	TREE 7 OAK	REMOVE
150414	TREE 7 OAK	REMOVE
150415	TREE 6 ORANGE	REMOVE
150416	TREE 6 ORANGE	REMOVE
150417	TREE 5 OAK	REMOVE
150418	TREE 5 ORANGE	REMOVE
150419	TREE 5 ORANGE	REMOVE
150420	TREE 18 OAK	REMOVE
150421	TREE 5 ORANGE	REMOVE
150422	TREE 9 OAK	REMOVE
150423	TREE 9 OAK	REMOVE
150424	TREE 6 OAK	REMOVE
150425	TREE 12 OAK	REMOVE
150426	TREE 5 OAK	REMOVE
150427	TREE 13 OAK	REMOVE
150428	TREE 4 OAK	REMOVE
150429	TREE 14 OAK	REMOVE
150430	TREE 4 OAK	REMOVE
150431	TREE 14 OAK	REMOVE
150432	TREE 4 PINE	REMOVE
150433	TREE 5 ORANGE	REMOVE
150434	TREE 15 OAK	REMOVE
150435	TREE 10 OAK	REMOVE
150436	TREE 22 OAK	REMOVE
150437	TREE 9 OAK	REMOVE
150438	TREE 6 OAK	REMOVE
150439	TREE 7 OAK	REMOVE
150440	TREE 11 OAK	REMOVE
150441	TREE 13 OAK	REMOVE
150442	TREE 13 OAK	REMOVE
150443	TREE 10 OAK	REMOVE
150444	TREE 6 ORANGE	REMOVE
150445	TREE 5 ORANGE	REMOVE
150446	TREE 5 ORANGE	REMOVE
150447	TREE 5 ORANGE	REMOVE
150448	TREE 16 OAK	REMOVE
150449	TREE 5 OAK	REMOVE
150450	TREE 12 OAK	REMOVE
150451	TREE 9 OAK	REMOVE
150452	TREE 11 OAK	REMOVE
150453	TREE 6 ORANGE	REMOVE
150454	TREE 8 OAK	REMOVE
150455	TREE 11 OAK	REMOVE
150456	TREE 11 OAK	REMOVE
150457	TREE 10 OAK	REMOVE
150458	TREE 5 OAK	REMOVE
150459	TREE 5 OAK	REMOVE
150460	TREE 7 OAK	REMOVE
150461	TREE 4 OAK	REMOVE
150462	TREE 8 OAK	REMOVE
150463	TREE 15 OAK	REMOVE
150464	TREE 12 OAK	REMOVE
150465	TREE 10 OAK	REMOVE
150466	TREE 13 OAK	REMOVE
150467	TREE 5 OAK	REMOVE
150468	TREE 30 OAK	REMOVE
150469	TREE 9 OAK	REMOVE
150470	TREE 8 OAK	REMOVE
150471	TREE 13 OAK	REMOVE
150472	TREE 6 OAK	REMOVE
150473	TREE 6 ORANGE	REMOVE
150474	TREE 6 OAK	REMOVE
150475	TREE 13 OAK	REMOVE
150476	TREE 24 OAK	REMOVE
150477	TREE 7 ORANGE	REMOVE
150478	TREE 8 ORANGE	REMOVE
150479	TREE 8 ORANGE	REMOVE
150480	TREE 7 ORANGE	REMOVE
150481	TREE 7 ORANGE	REMOVE
150482	TREE 7 ORANGE	REMOVE
150483	TREE 7 ORANGE	REMOVE
150484	TREE 14 OAK	REMOVE
150485	TREE 7 ORANGE	REMOVE
150486	TREE 8 ORANGE	REMOVE
150487	TREE 8 OAK	REMOVE
150488	TREE 6 OAK	REMOVE
150489	TREE 7 ORANGE	REMOVE
150490	TREE 17 OAK	REMOVE
150491	TREE 51 OAK	REMOVE
150492	TREE 14 OAK	REMOVE
150493	TREE 4 OAK	REMOVE
150494	TREE 9 OAK	REMOVE
150495	TREE 7 OAK	REMOVE

Tree Table		
Point #	Raw Description	TREE TO BE SAVED OR REMOVED
150496	TREE 8 OAK	REMOVE
150497	TREE 6 ORANGE	REMOVE
150498	TREE 6 ORANGE	REMOVE
150499	TREE 6 OAK	REMOVE
150500	TREE 8 OAK	REMOVE
150501	TREE 6 ORANGE	REMOVE
150502	TREE 8 ORANGE	REMOVE
150503	TREE 6 ORANGE	REMOVE
150504	TREE 42 OAK	REMOVE
150505	TREE 6 OAK	REMOVE
150506	TREE 23 OAK	REMOVE
150507	TREE 31 OAK	REMOVE
150508	TREE 64 OAK	REMOVE
150509	TREE 4 OAK	REMOVE
150510	TREE 5 OAK	REMOVE
150511	TREE 7 ORANGE	REMOVE
150512	TREE 7 ORANGE	REMOVE
150513	TREE 12 OAK	REMOVE
150514	TREE 20 OAK	REMOVE
150515	TREE 12 OAK	REMOVE
150516	TREE 5 OAK	REMOVE
150517	TREE 13 OAK	REMOVE
150518	TREE 41 OAK	REMOVE
150519	TREE 8 OAK	REMOVE
150520	TREE 6 ORANGE	REMOVE
150521	TREE 12 OAK	REMOVE
150522	TREE 12 OAK	REMOVE
150523	TREE 12 OAK	REMOVE
150524	TREE 14 OAK	REMOVE
150525	TREE 13 OAK	REMOVE
150526	TREE 24 OAK	REMOVE
150527	TREE 4 OAK	REMOVE
150528	TREE 4 OAK	REMOVE
150529	TREE 16 OAK	REMOVE
150530	TREE 6 ORANGE	REMOVE
150531	TREE 6 ORANGE	REMOVE
150532	TREE 6 ORANGE	REMOVE
150533	TREE 6 ORANGE	REMOVE
150534	TREE 36 OAK	REMOVE
150535	TREE 6 ORANGE	REMOVE
150536	TREE 32 OAK	REMOVE
150537	TREE 26 OAK	REMOVE
150538	TREE 34 OAK	REMOVE
150539	TREE 8 OAK	REMOVE
150540	TREE 5 OAK	REMOVE
150541	TREE 4 OAK	REMOVE
150542	TREE 5 OAK	REMOVE
150543	TREE 13 OAK	REMOVE
150544	TREE 5 OAK	REMOVE
150545	TREE 23 OAK	REMOVE
150546	TREE 10 OAK	REMOVE
150547	TREE 14 OAK	REMOVE
150548	TREE 18 OAK	REMOVE
150549	TREE 4 OAK	REMOVE
150550	TREE 5 OAK	REMOVE
150553	TREE 8 OAK	REMOVE
150554	TREE 8 OAK	REMOVE
150555	TREE 12 OAK	REMOVE
150556	TREE 30 OAK	REMOVE
150557	TREE 8 OAK	REMOVE
150558	TREE 19 OAK	REMOVE
150559	TREE 36 OAK	REMOVE
150560	TREE 29 OAK	REMOVE
150561	TREE 38 OAK	REMOVE
150562	TREE 8 OAK	REMOVE
150563	TREE 22 OAK	REMOVE
150564	TREE 15 OAK	REMOVE
150565	TREE 14 OAK	REMOVE
150566	TREE 12 OAK	REMOVE
150567	TREE 10 OAK	REMOVE
150568	TREE 12 OAK	REMOVE
150569	TREE 23 OAK	REMOVE
150570	TREE 22 OAK	REMOVE
150571	TREE 19 OAK	REMOVE
150572	TREE 14 OAK	REMOVE
150573	TREE 20 OAK	REMOVE
150574	TREE 8 OAK	REMOVE
150575	TREE 12 OAK	REMOVE
150576	TREE 8 OAK	REMOVE
150577	TREE 15 OAK	REMOVE
150578	TREE 8 OAK	REMOVE
150579	TREE 24 OAK	REMOVE
150580	TREE 13 OAK	REMOVE
150581	TREE 10 OAK	REMOVE
150582	TREE 12 OAK	REMOVE
150583	TREE 14 OAK	REMOVE
150584	TREE 36 OAK	SAVE
150585	TREE 9 OAK	SAVE
150586	TREE 21 OAK	SAVE
150587	TREE 16 OAK	REMOVE


 Know what's below. Call before you dig. THE LOCATIONS OF BURIED UTILITIES UNDERGROUND UTILITIES ARE SHOWN IN AN APPROXIMATE MANNER AND HAVE NOT BEEN INDEPENDENTLY VERIFIED BY THE OWNER OR REPRESENTATIVE. THE CONTRACTOR SHALL OBTAINING THE EXACT LOCATION OF ALL EXISTING UTILITIES BEFORE COMMENCING WORK AND SHALL BE RESPONSIBLE FOR ANY AND ALL DAMAGES WHICH MAY BE OCCURRED BY THE CONTRACTOR'S FAILURE TO EXACTLY LOCATE AND PRESERVE ANY AND ALL UNDERGROUND UTILITIES. NOTICE CONSTRUCTION OF GAS SAFETY IS THE SOLE RESPONSIBILITY OF THE CONTRACTOR. NEITHER THE OWNER NOR REPRESENTATIVE SHALL BE EXPECTED TO ASSURE ANY RESPONSIBILITY FOR SAFETY OF THE WORK, OR PERSONS ENGAGED IN THE WORK OF ANY MANNER OF PERSONS, OR ANY OTHER PERSONS. CONSENT  ©2025 AT&T INTELLECTUAL PROPERTY. ALL RIGHTS RESERVED. AT&T INTELLECTUAL PROPERTY. ALL RIGHTS RESERVED.		
24 HOUR EMERGENCY CONTACT		
 AT&T 866.850.4200 www.attwell-group.com 1111 N. W. 111th Avenue, Suite 1350 Orlando, FL 32807 407.743.3624		
SEC 27.3 TWP 20 S RGE 25 E	--	HOWEY-IN-THE-HILLS LAKE COUNTY , FLORIDA
MISSION RISE TURNSTONE GROUP PRELIMINARY SUBDIVISION PLAT TREE MITIGATION TABLE		
DATE 02/27/2025		
REVISIONS		
		
0  #####		
DRAWN BY: AP CHECKED BY: ZOR PROJECT MANAGER: KC JOB #: 23000180 FILE CODE: --		
SHEET NO. C208		

 	
Know what's Below. Call before you dig.	
THE LOCATIONS OF BURIED UNDERGROUND UTILITIES ARE SHOWN IN AN APPROXIMATE MANNER ONLY AND HAVE NOT BEEN INDEPENDENTLY VERIFIED BY THE OWNER OR ITS REPRESENTATIVE. THE CONTRACTOR SHALL DETERMINE THE EXACT LOCATION OF ALL BURIED UTILITIES BEFORE COMMENCING ANY WORK AND SHALL BE FULLY RESPONSIBLE FOR ANY AND ALL DAMAGES WHICH MIGHT BE OCCURRED BY THE CONTRACTOR'S FAILURE TO EXACTLY LOCATE AND PRESERVE ANY AND ALL UNDERGROUND UTILITIES.	
NOTICE: CONSTRUCTION SITE SAFETY IS THE SOLE RESPONSIBILITY OF THE CONTRACTOR. NEITHER THE OWNER NOR THE CONTRACTOR SHALL BE RESPONSIBLE TO ASSURE ANY RESPONSIBILITY FOR THE SAFETY OF THE WORK OF PERSONS ENGAGED IN THE WORK OF ANY NEARBY STRUCTURE, OR OF ANY OTHER PERSONS.	
COPYRIGHT © 2025 ATWELL LLC. NO REPRODUCTION SHALL BE MADE WITHOUT THE PRIOR WRITTEN CONSENT OF ATWELL LLC.	
24 HOUR EMERGENCY CONTACT	
 ATWELL 866.850.4200 www.atwell-group.com 111 N. MAGNOLIA AVENUE, SUITE 1350 ORLANDO, FLORIDA 32801 407.743.3524 COAL #29091	
	
SEC 27.34 TWP 20 S RGE 25 E	--
MISSION RISE	
TURNSTONE GROUP	
PRELIMINARY SUBDIVISION PLAT	
TREE MITIGATION TABLE	
DATE	02/27/2025
REVISONS	
	
	
0  #####	
DRAWN BY: AP	
CHECKED BY: ZOR	
PROJECT MANAGER: KC	
JOB #: 2300180	
FILE CODE: --	
SHEET NO. 311	
ISSUED - FOR CONSTRUCTION	

FILE NAME: A:\23000180 Mission Rise_03.mxd (PSPXX) DATE: 02/27/2025 12:28 PM PLotted BY: KAPIN, CHANAL 3/29/2025 PAPER: A001 FULL BLEED 3 (24.00 X 36.00 INCHES) DATE: 09/10/2025 PLOT: 100% TO HP-425 PLUS STEEL ATWELL 018

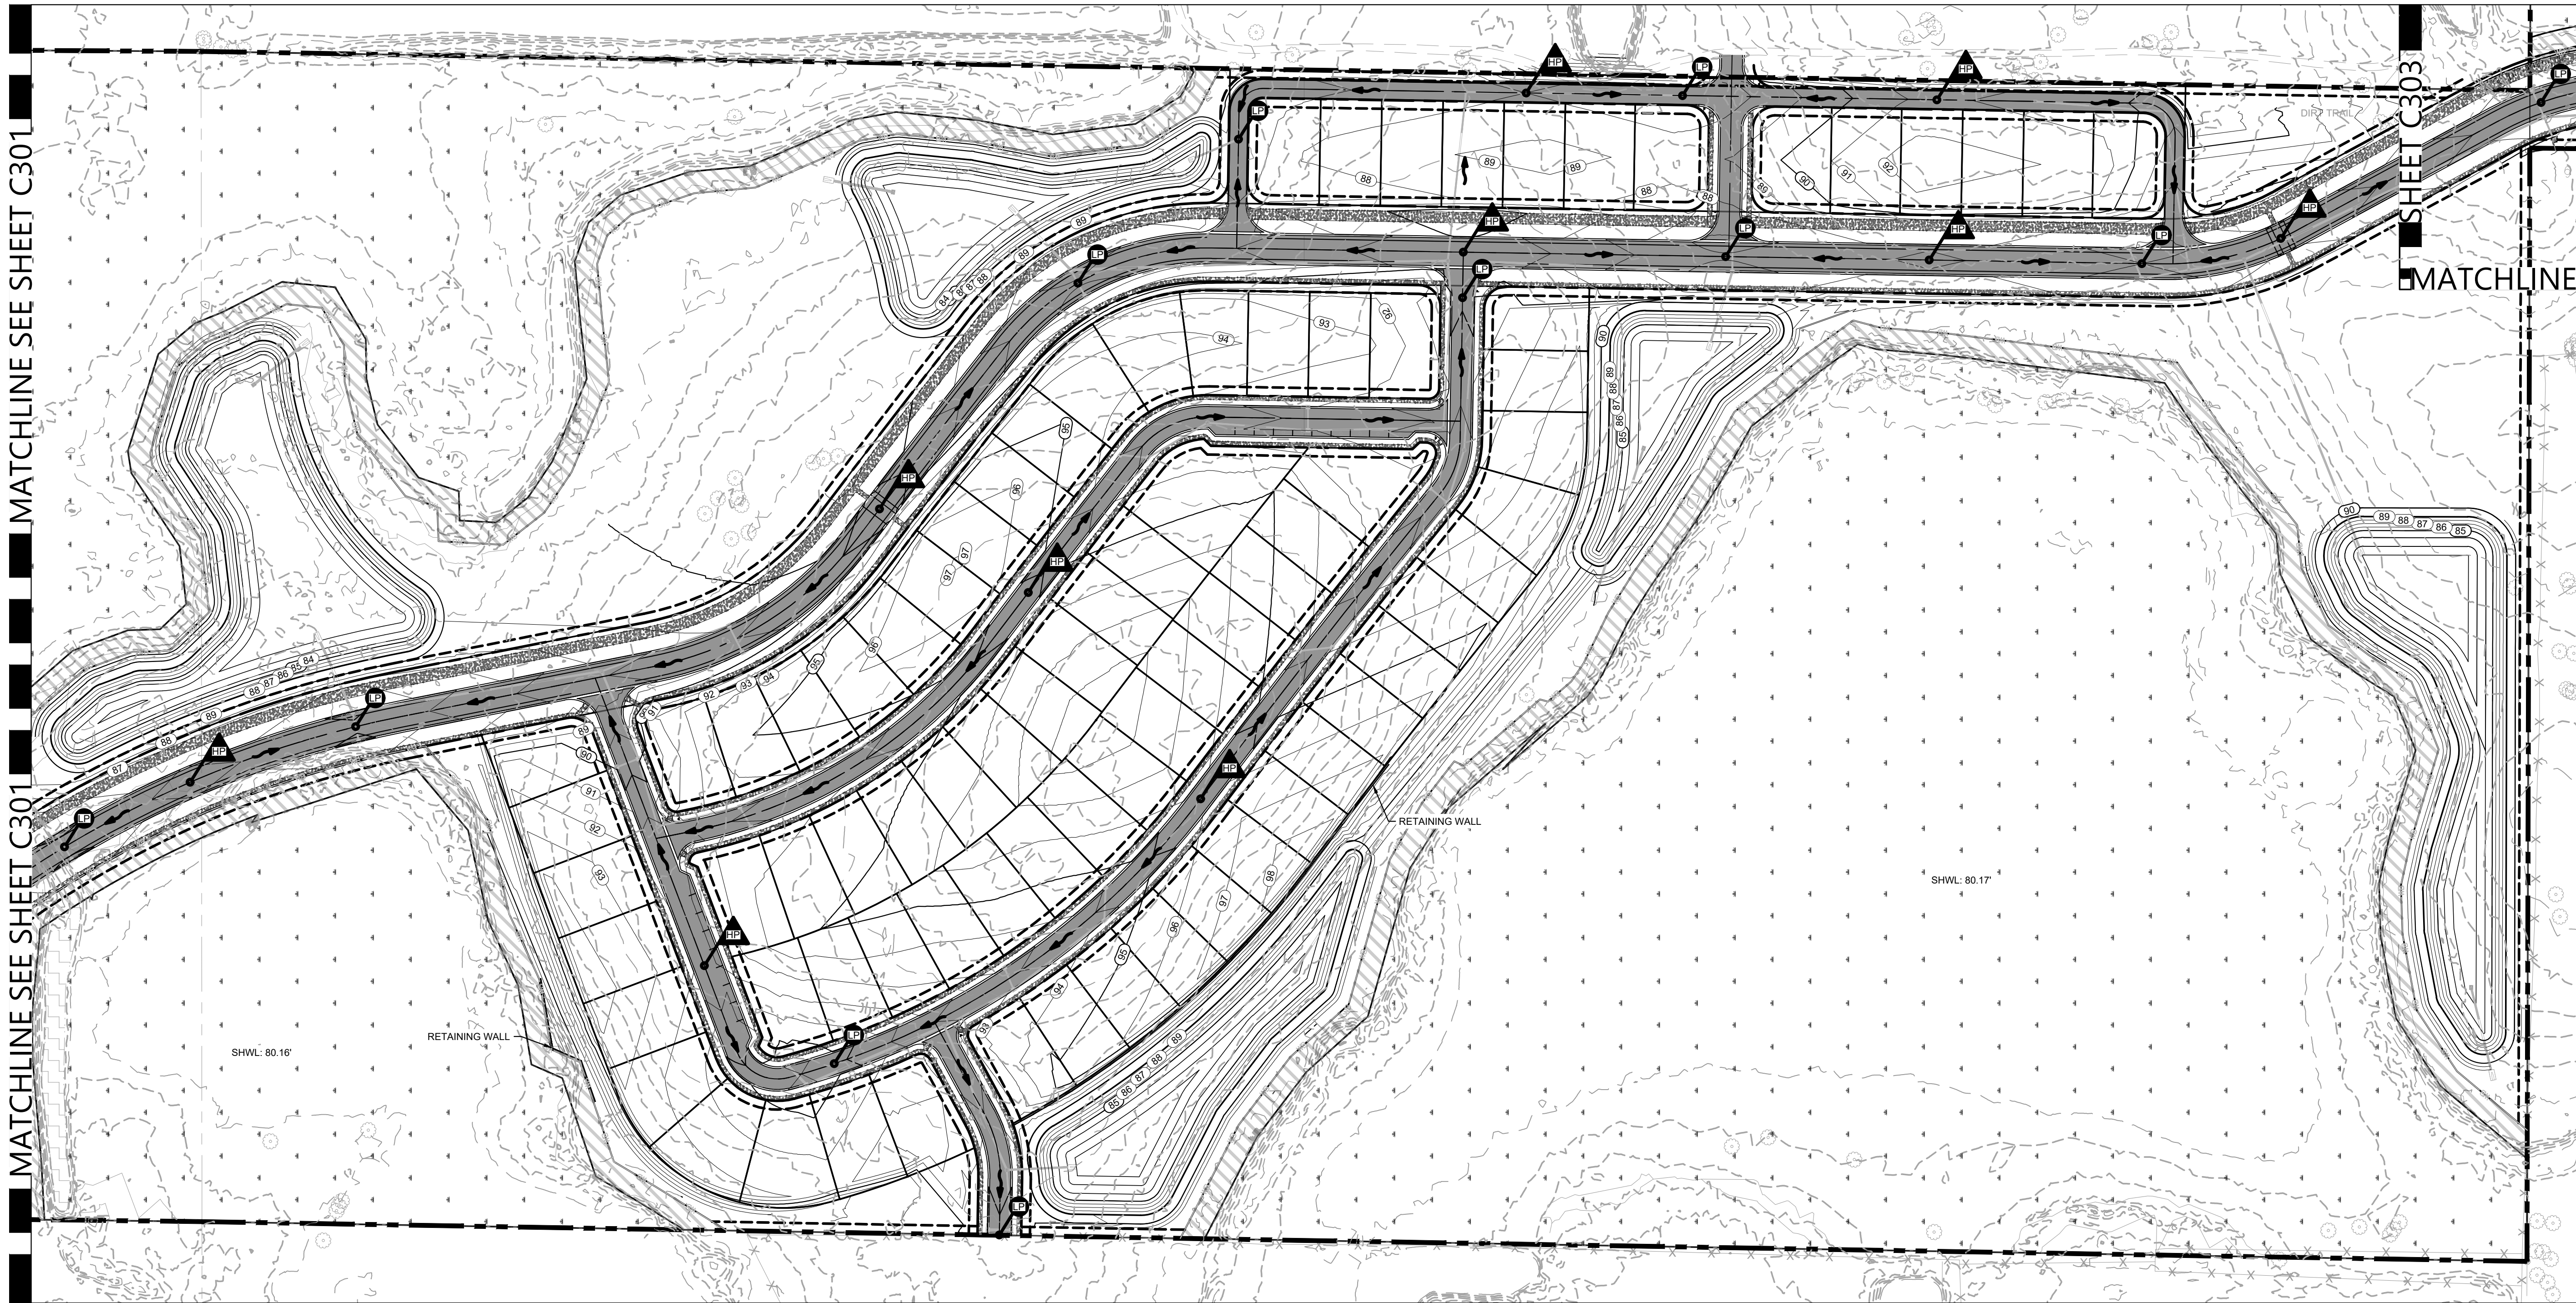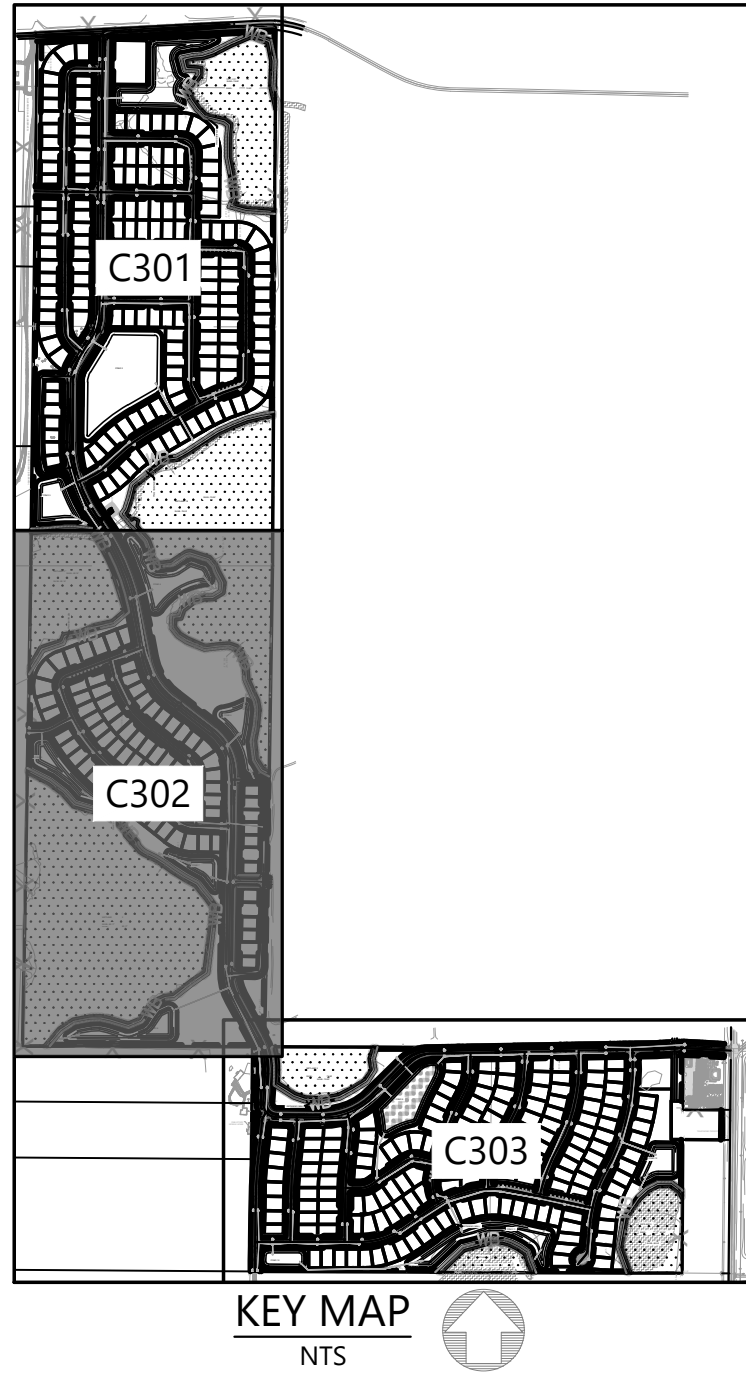

LEGEND	
	CONSTRUCTION LIMITS LINE
	PROPOSED ELEVATION
	FLOW ARROW
	LOW POINT
	HIGH POINT
	PROPOSED ASPHALT PAVEMENT

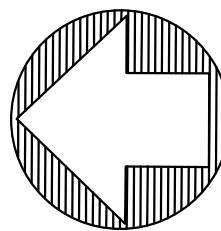

811

Know what's below.
Call before you dig.

THE LOCATIONS OF EXISTING UNDERGROUND UTILITIES ARE SHOWN IN AN APPROXIMATE WAY ONLY AND HAVE NOT BEEN REPRESENTATIVE. THE CONTRACTOR SHALL DETERMINE THE EXACT LOCATION OF ALL EXISTING UTILITIES BEFORE COMMENCING WORK AND AGREES TO BE FULLY RESPONSIBLE FOR ANY AND ALL DAMAGES WHICH MAY BE INCURRED BY THE CONTRACTOR'S FAILURE TO EXACTLY LOCATE AND PRESERVE ANY AND ALL UNDERGROUND UTILITIES.

NOTICE:

CONSTRUCTION SITE SAFETY IS THE SOLE RESPONSIBILITY OF THE CONTRACTOR. NEITHER THE OWNER NOR THE ENGINEER SHALL BE EXPECTED TO ASSUME ANY RESPONSIBILITY FOR THE SAFETY OF THE WORK OR PERSONS ENGAGED IN THE WORK, OR OF ANY NEARBY STRUCTURES, OR OF ANY OTHER PERSONS.

COPYRIGHT © 2025 ATWELL LLC. NO REPRODUCTION SHALL BE MADE WITHOUT THE PRIOR WRITTEN CONSENT OF ATWELL LLC.

24 HOUR
EMERGENCY CONTACT

ATWELL

866.850.4200 www.atwell-group.com

111 N. MAGNOLIA AVENUE, SUITE 1350
ORLANDO, FL 32801
COA# 23091

SEC 27.34 TWP 20 S RGE 25 E

HOWEY-IN-THE-HILLS

LAKE COUNTY, FLORIDA

MISSION RISE

TURNSTONE GROUP

PRELIMINARY SUBDIVISION PLAT

PAVING AND GRADING

DATE

02/27/2025

REVISIONS

ASHLEY PROFFER

FLORIDA

PROFESSIONAL ENGINEER

No. PE96331

0

50'

100'

DRAWN BY: AP

CHECKED BY: ZOR

PROJECT MANAGER: KC

JOB #: 23000180

FILE CODE: --



SHEET NO.

NOT-ISSUED-FOR-CONSTRUCTION

C302

[PSPXX-XXXX]

FILE NAME: A:\23000180 Mission Rise 03 and 0301\Drawings\1300-0301.dwg DATE: 02/27/2025 12:28 PM PLotted BY: Kaitlyn Dumas 3/29/2025 PAPER: ARCH PULL BLIND 3 (24.00 X 36.00 INCHES) SCALE: 1/8" = 1'-0" (1/8" = 1'-0") SHEET: C302 OF 10 SHEETS

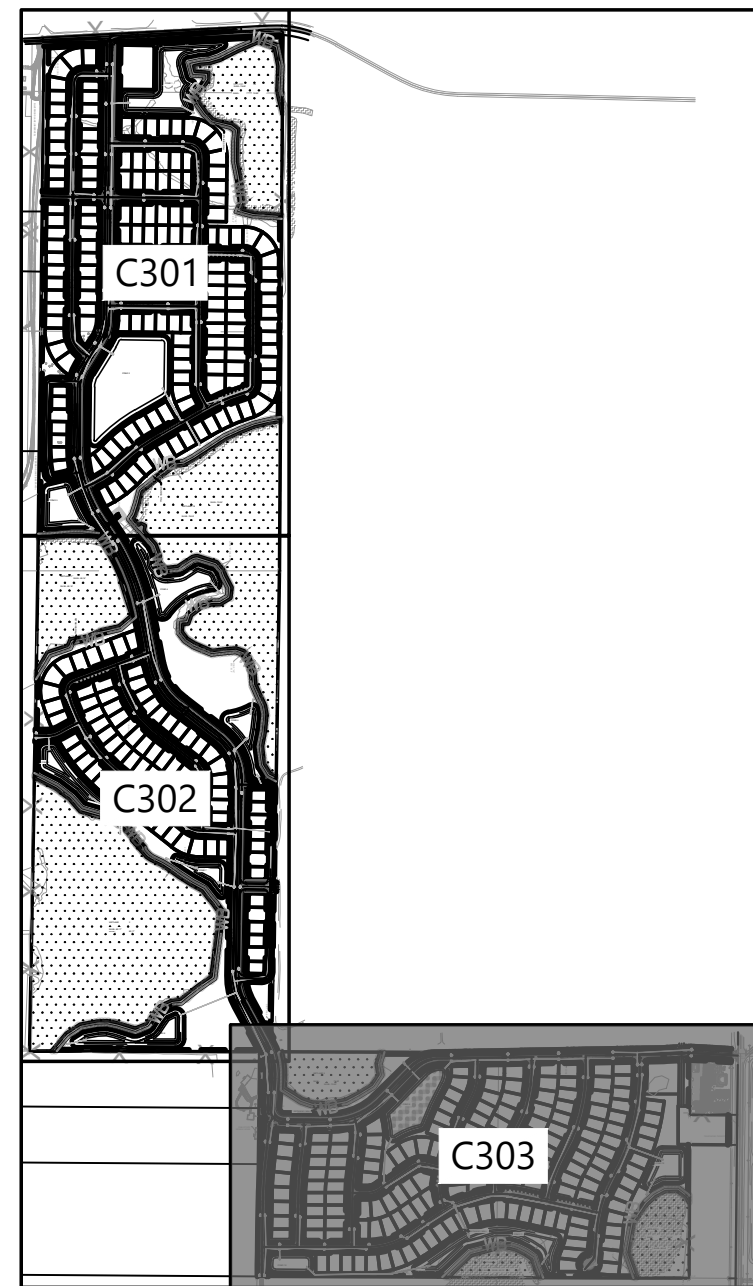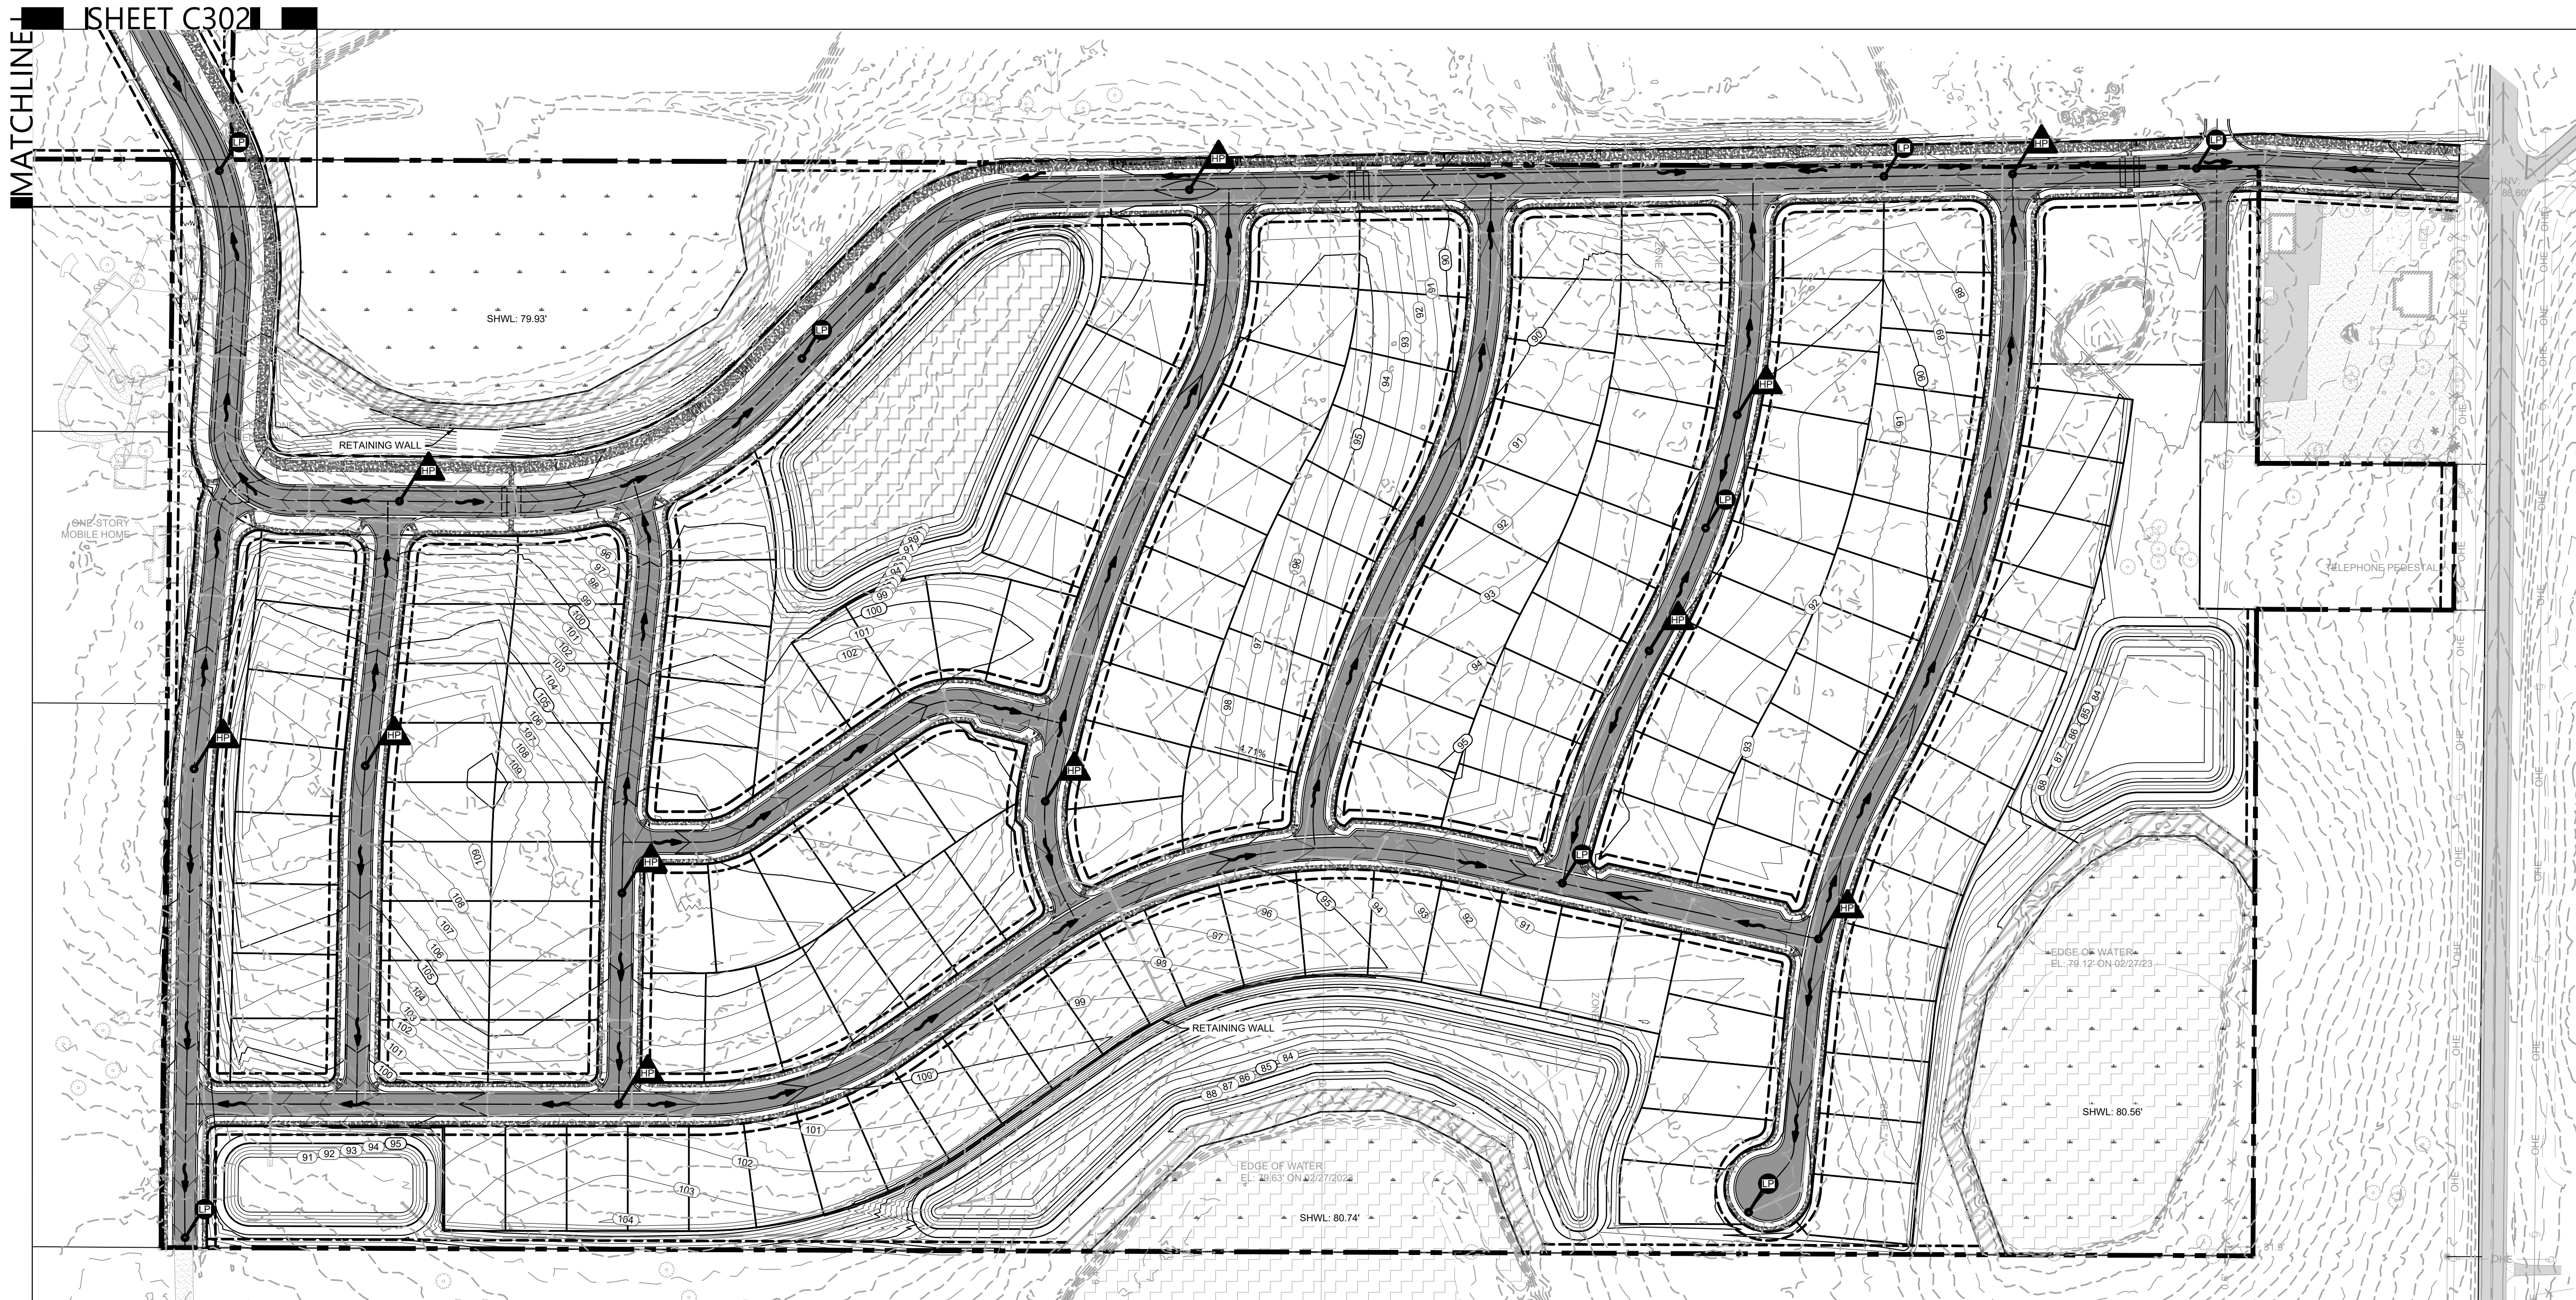

LEGEND	
	CONSTRUCTION LIMITS LINE
	PROPOSED ELEVATION
	FLOW ARROW
	LOW POINT
	HIGH POINT
	PROPOSED ASPHALT PAVEMENT

811

Know what's below.
Call before you dig.

THE LOCATIONS OF EXISTING UNDERGROUND UTILITIES ARE SHOWN IN AN APPROXIMATE WAY ONLY AND HAVE NOT BEEN REPRESENTATIVE. THE CONTRACTOR SHALL DETERMINE THE EXACT LOCATION OF ALL EXISTING UTILITIES BEFORE COMMENCING WORK, AND AGREES TO BE FULLY RESPONSIBLE FOR ANY AND ALL DAMAGES WHICH MAY BE INCURRED BY THE CONTRACTOR'S FAILURE TO EXACTLY LOCATE AND PRESERVE ANY AND ALL UNDERGROUND UTILITIES.

NOTICE

CONSTRUCTION SITE SAFETY IS THE SOLE RESPONSIBILITY OF THE CONTRACTOR. NEITHER THE OWNER NOR THE ENGINEER SHALL BE EXPECTED TO ASSUME ANY RESPONSIBILITY FOR THE SAFETY OF THE WORK OF PERSONS ENGAGED IN THE WORK, OR OF ANY NEARBY STRUCTURES, OR OF ANY OTHER PERSONS.

COPYRIGHT © 2025 ATWELL LLC. NO REPRODUCTION SHALL BE MADE WITHOUT THE PRIOR WRITTEN CONSENT OF ATWELL LLC.

24 HOUR
EMERGENCY CONTACT

ATWELL

866.850.4200 www.atwell-group.com

111 N. MAGNOLIA AVENUE, SUITE 1350
ORLANDO, FL 32801
COA # 23091

SEC 27.34 TWP 20 S RGE 25 E

HOWEY-IN-THE-HILLS
LAKE COUNTY, FLORIDA

MISSION RISE

TURNSTONE GROUP

PRELIMINARY SUBDIVISION PLAT

PAVING AND GRADING

DATE

02/27/2025

REVISIONS

ASHLEY CROOK

FLORIDA

PROFESSIONAL ENGINEER

No. PE96331

STATE OF FLORIDA

0 50' 100'

DRAWN BY: AP

CHECKED BY: ZOR

PROJECT MANAGER: KC


JOB #: 23000180

FILE CODE: --

SHEET NO.


C303

NOT-ISSUED-FOR-CONSTRUCTION

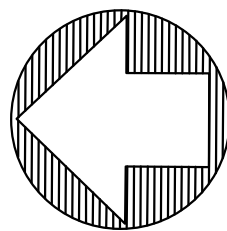


 **ATWELL**
866.850.4200 www.atwell-group.com
111 N. MAGNOLIA AVENUE, SUITE 1350
ORLANDO, FL 32801
407.743.3524
COA# 29091

DATE 02/27/2025

 


C401

MATCHLINE SEE SHEET C401 ■ ■ ■ ■ ■ MATCHLINE SEE SHEET C401

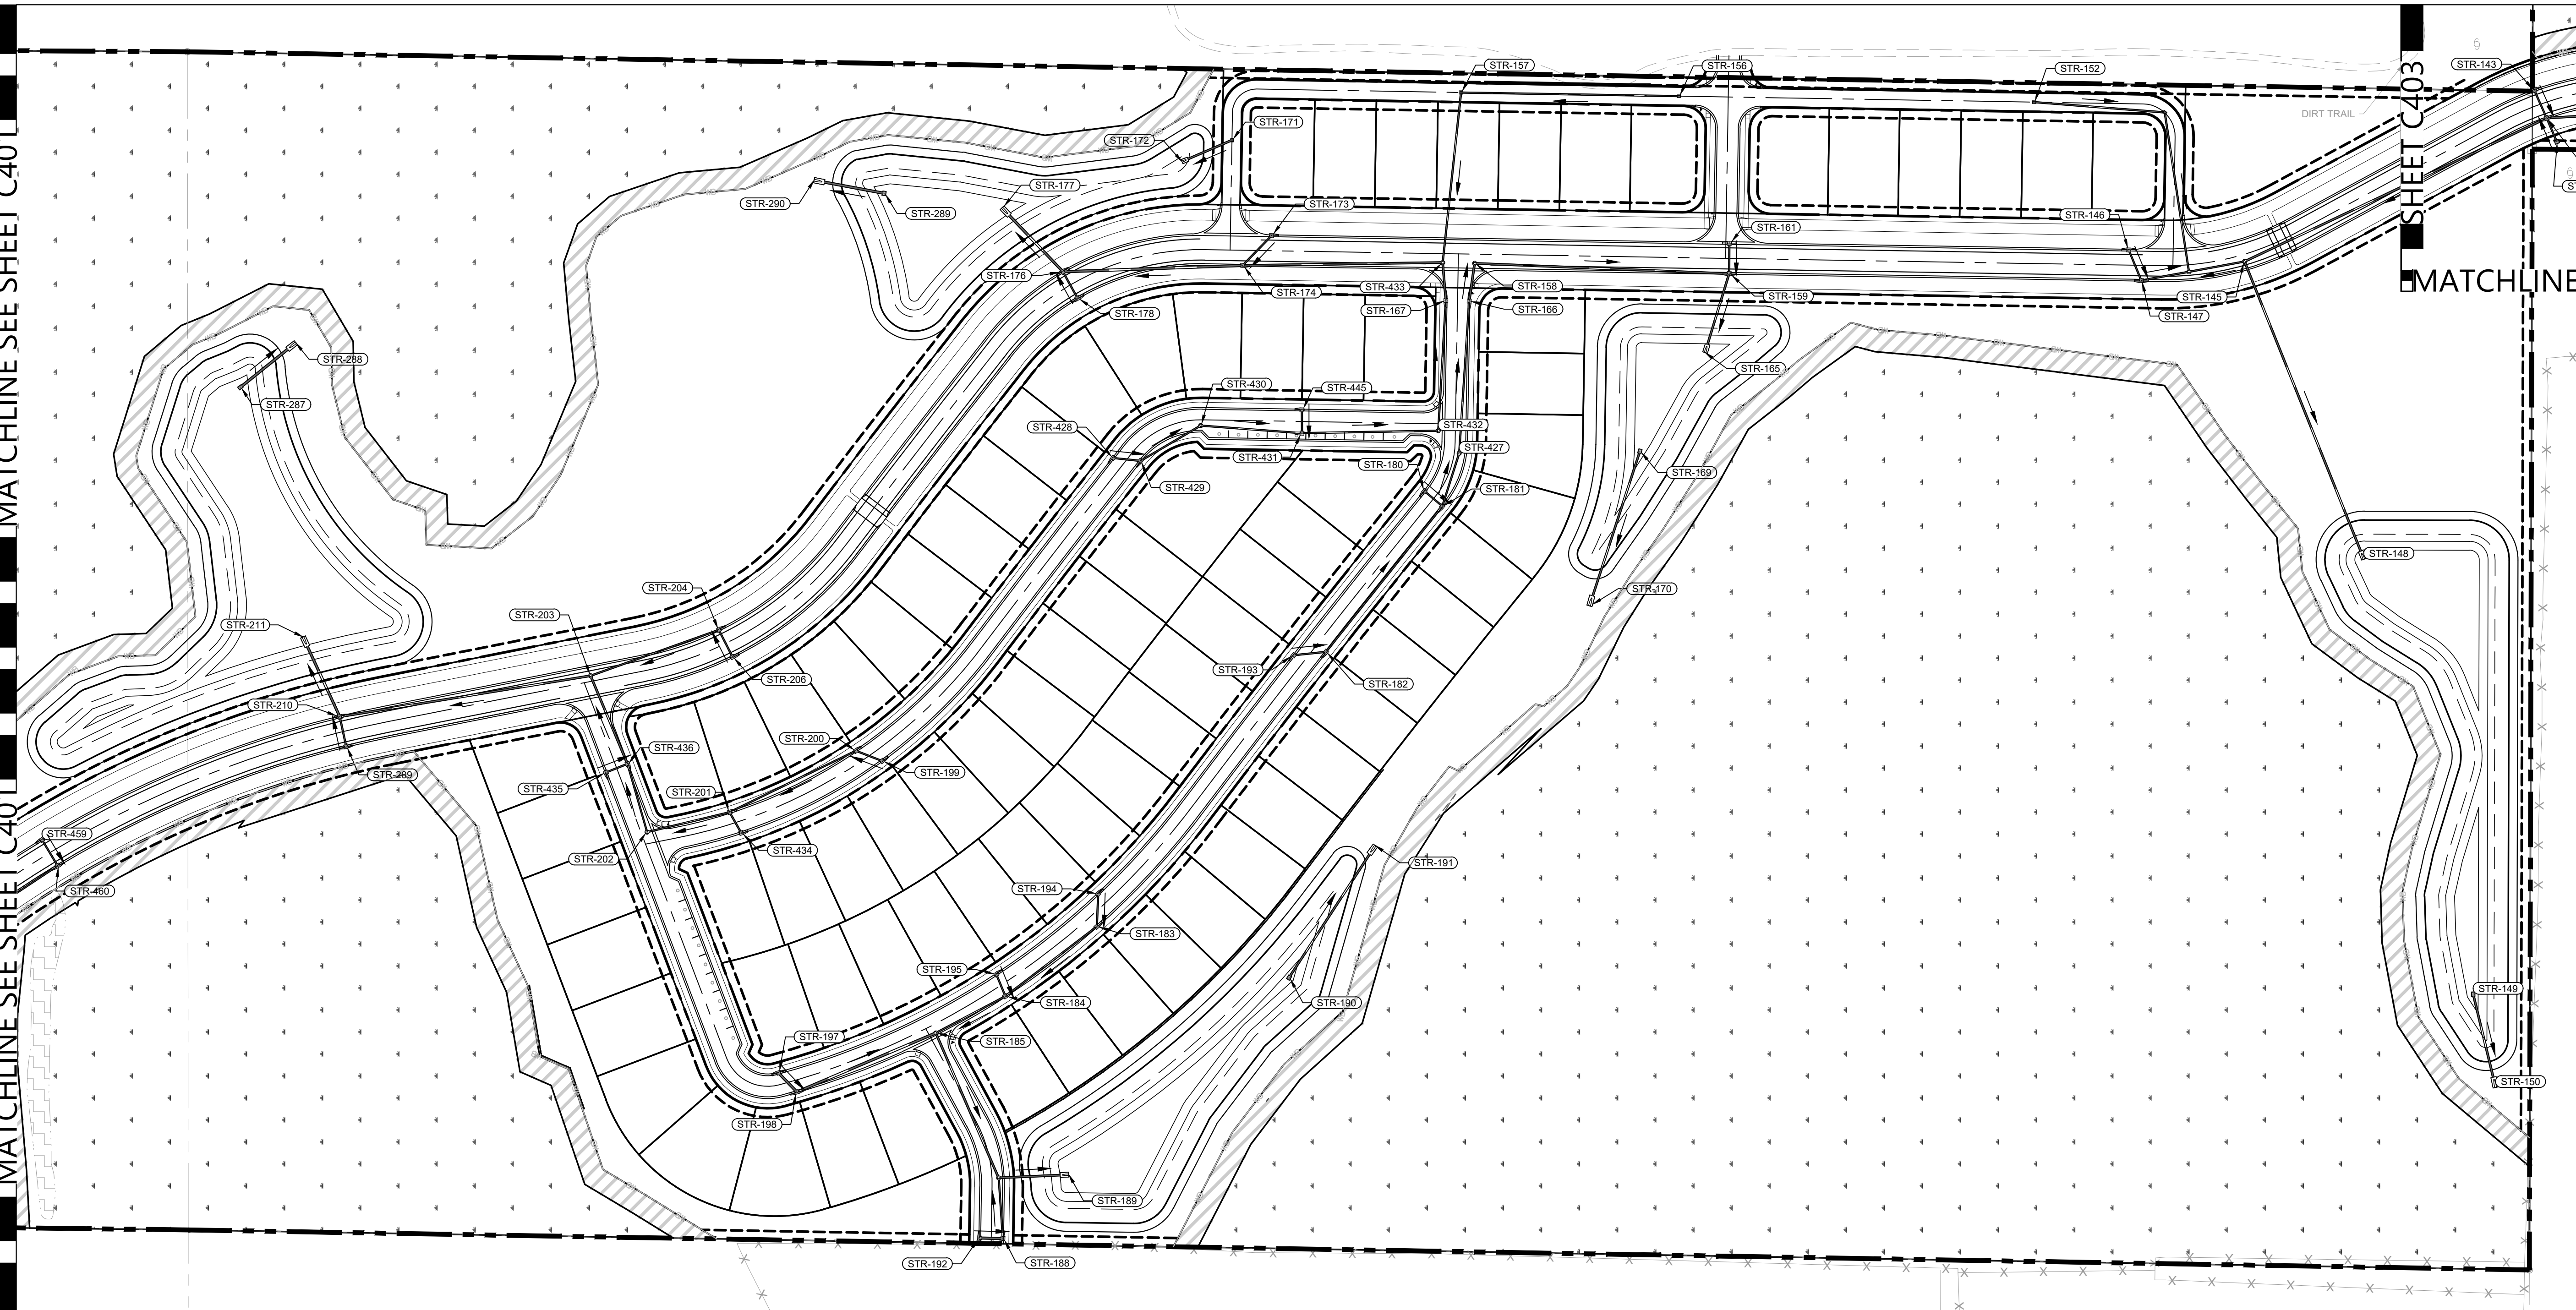

SHEET C403

MATCHLINE

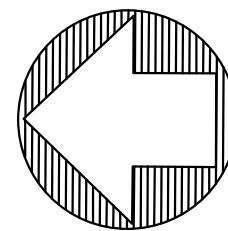

ATWELL
866.850.4200 www.atwell-group.com
111 N. MAGNOLIA AVENUE, SUITE 1350
ORLANDO, FL 32801
407.743.3524
COA# 29091

SEC 27,34 TWP 20 S RGE 25 E

MISSION RISE


TURNSTONE GROUP

PRELIMINARY SUBDIVISION PLAT

DRAINAGE PLAN

DATE 02/27/2025





REVISIONS

 

DRAWN BY: AP
CHECKED BY: ZOR
PROJECT MANAGER: KC
JOB #: 23000180
FILE CODE: --
SHEET NO. 64

C402

NOT-ISSUED-FOR-CONSTRUCTION

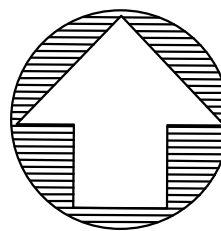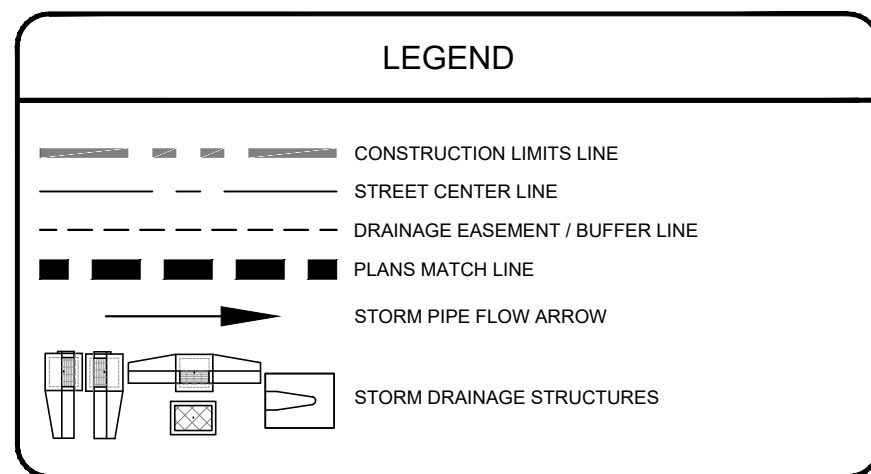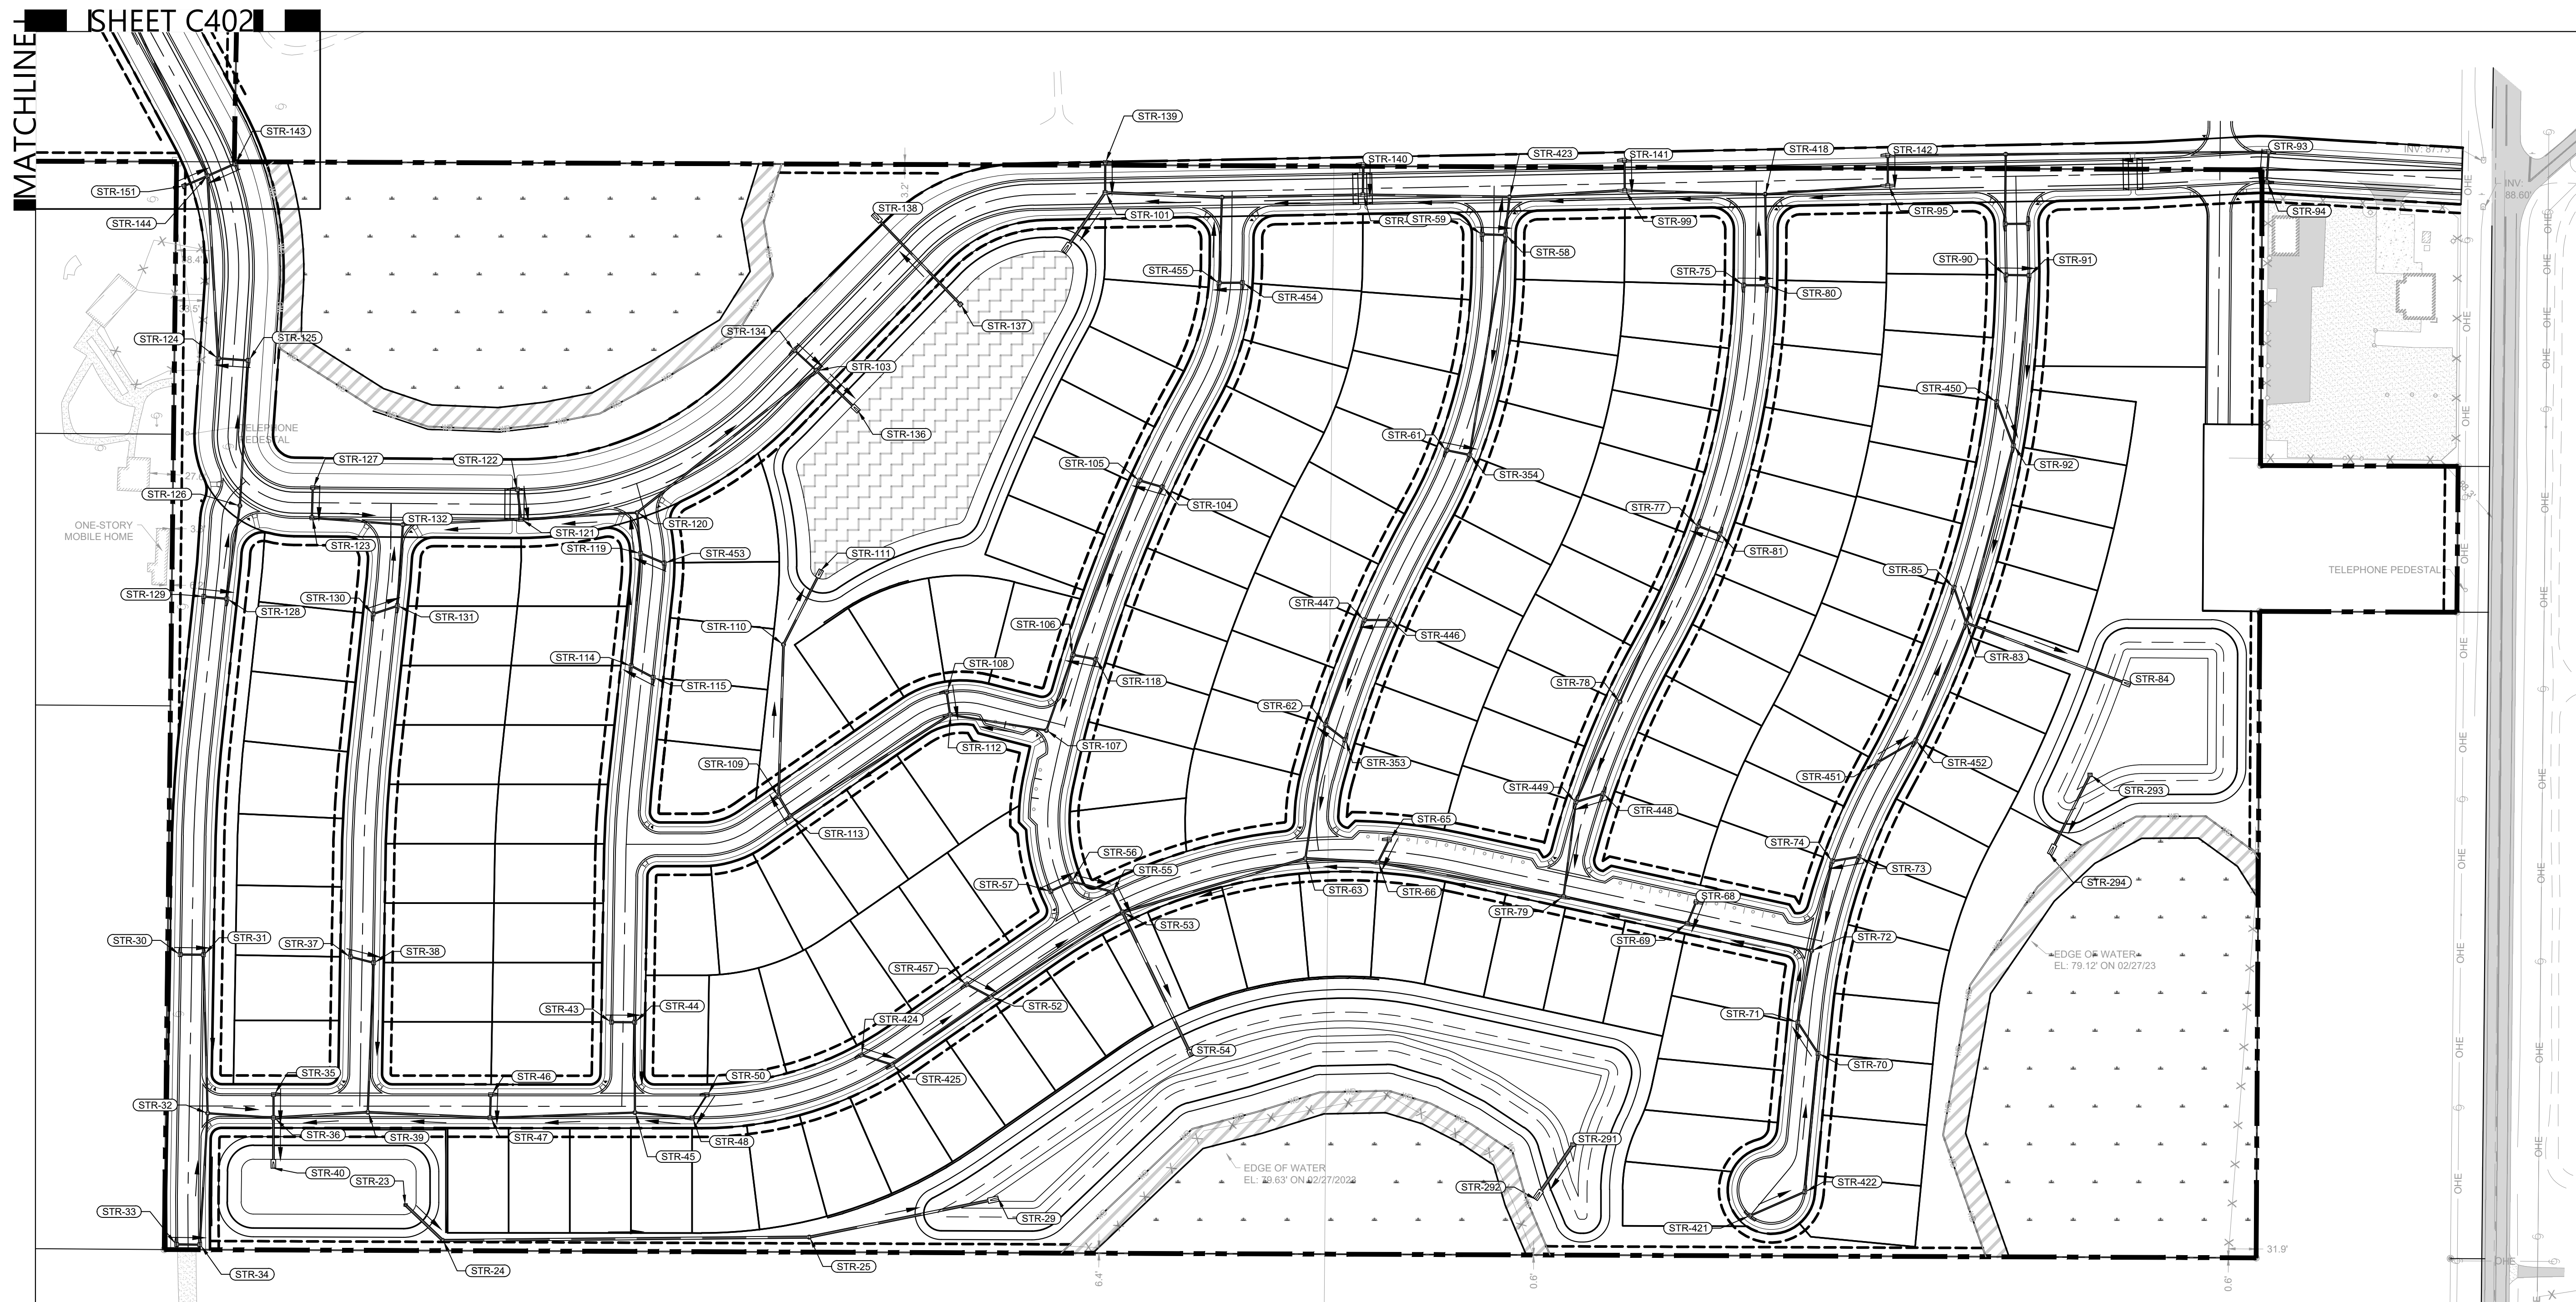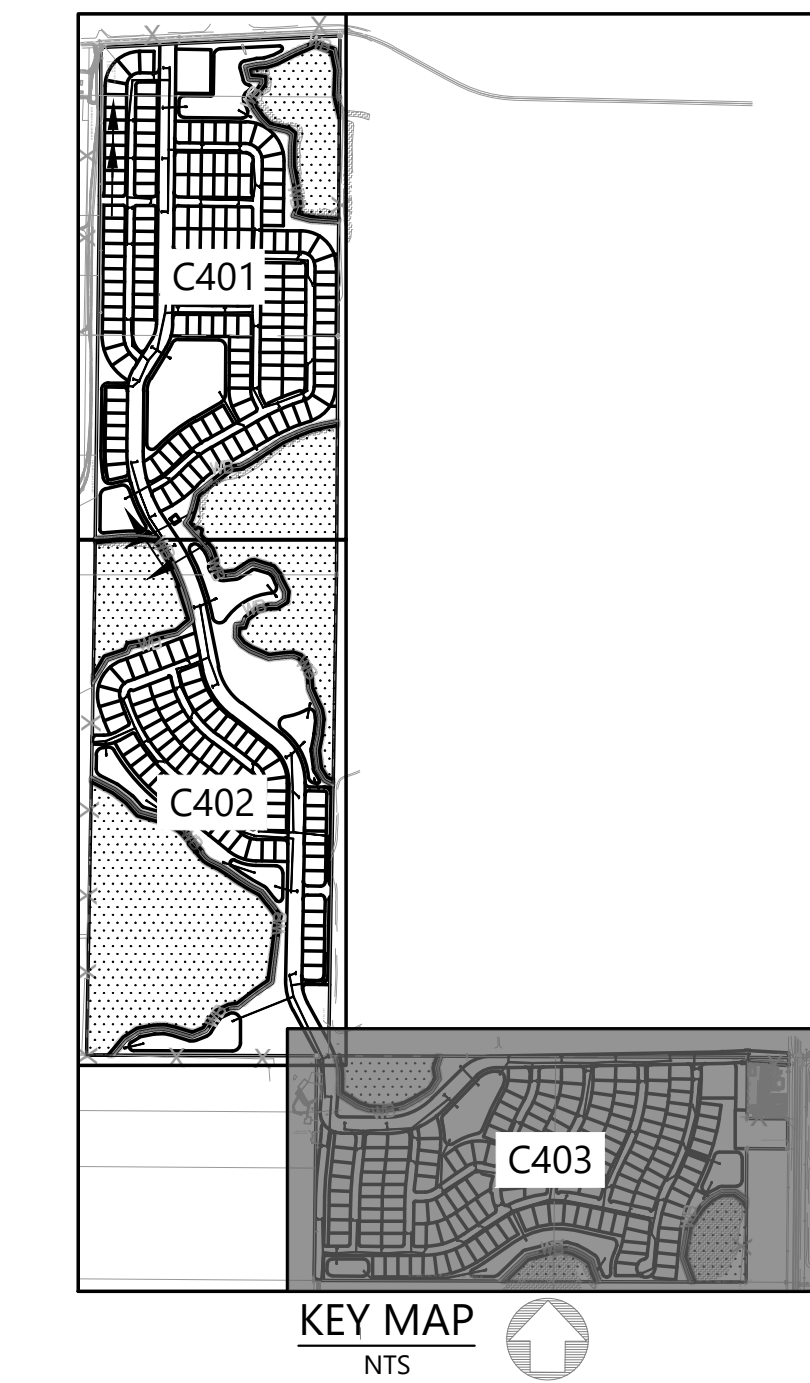

8

Know what's below.

Call before you dig.

THE LOCATIONS OF EXISTING UNDERGROUND UTILITIES ARE SHOWN IN AN APPROXIMATE WAY ONLY AND HAVE NOT BEEN INDEPENDENTLY VERIFIED BY THE OWNER OR ITS REPRESENTATIVE. THE CONTRACTOR SHALL DETERMINE THE EXACT LOCATION OF ALL EXISTING UTILITIES BEFORE COMMENCING WORK, AND AGREE TO BE FULLY RESPONSIBLE FOR ANY AND ALL DAMAGES WHICH MIGHT BE INCURRED BY THE CONTRACTOR'S FAILURE TO EXACTLY LOCATE AND PRESERVE ANY AND ALL UNDERGROUND UTILITIES.

NOTICE:

CONSTRUCTION SITE SAFETY IS THE SOLE RESPONSIBILITY OF THE CONTRACTOR. NEITHER THE CITY OF CHICAGO NOR ANY OF ITS DEPARTMENTS OR AGENCIES SHALL BE EXPECTED TO ASSUME ANY RESPONSIBILITY FOR SAFETY OF THE WORK, OF PERSONS ENGAGED IN THE WORK, OF ANY NEARBY STRUCTURES, OR OF ANY OTHER PERSONS.

COPYRIGHT © 2025 ATVEU LLC. NO REPRODUCTION SHALL BE MADE WITHOUT THE PRIOR WRITTEN CONSENT OF ATVEU LLC.

**24 HOUR
EMERGENCY CONTACT**





ATWELL
866.850.4200 www.atwell-group.com
111 N. MAGNOLIA AVENUE, SUITE 1350
ORLANDO, FL 32801
407.743.3524
COA# 29091

MISSION RISE	SEC 27/34 TWP 20 S RGE 25 E
TURNSTONE GROUP	
PRELIMINARY SUBDIVISION PLAT	HOWEY-IN-THE-HILLS
DRAINAGE PLAN	LAKE COUNTY, FLORIDA

DATE 02/27/2025

REVISIONS

 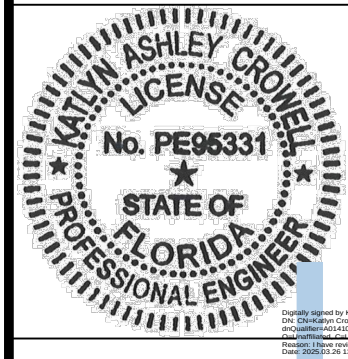

DRAWN BY: AP
CHECKED BY: ZOR
PROJECT MANAGER: KC
JOB #: 23000180
FILE CODE: --
SHEET NO. C403

C403

NOT-ISSUED-FOR-CONSTRUCTION

 **ATWELL**
866.850.4200 www.atwell-group.com
111 N. MAGNOLIA AVENUE, SUITE 1350
ORLANDO, FL 32801
407.333.3524
COWI 23081

MISSION RISE
TURNSTONE GROUP
PRELIMINARY SUBDIVISION PLAT
UTILITY PLAN

REVISIONS

C501

CONNECT TO EXISTING 10" FM
(DESIGNED BY OTHERS)

PROPERTY BOUNDARY
 STREET CENTER LINE
 DRAINAGE EASEMENT / BUFFER LINE
 PLANS MATCH LINE
 PROPOSED SANITARY PIPE
 SANITARY CLEAN OUT
 SANITARY MANHOLE
 FIRE HYDRANT ASSEMBLY
 POTABLE WATER PIPE
 RECLAM WATER PIPE
 FORCEMAIN PIPE
 GATE VALVE (TO MATCH SIZE OF CONNECTING PIPE)

DRAWN BY: AP

CHECKED BY: ZOR

PROJECT MANAGER: KC

JOB #: 23000180



FILE CODE: --

SHEET NO. C501

CS01

FILE NAME: K:\23000180 Mission Rise DO and PSp\DWG\Plan Set\Site-Preliminary\0180-C501 UTILITY PLAN.dwg LAST SAVED BY: korowell 3/26/2025 12:15 PM PLOTTED BY: Kathryn Crowell 3/26/2025 PAPER: ARCH FULL BLEED D (24.00 X 36.00 INCHES) DEVICE: DWG TO PDF-PC3 PLOT STYLE: ATWELLCB3

FILE NAME: A:\23000180 Mission Rise 02 and 03\DWG\02 Preliminary\198-C501 UTILITY Preliminary.dwg DATE: 02/27/2025 12:15 PM PLOTTED BY: Kaitlyn Orwell 2/27/2025 9:49:05 AMST 11x17, RESS 0 (0.400 X 0.400 INCHES) SCALE: 1/8"=1'-0" (0.400 X 0.400 INCHES) SHEET: 1 OF 1 (0.400 X 0.400 INCHES) PROJECT: 198-C501 UTILITY Preliminary.dwg

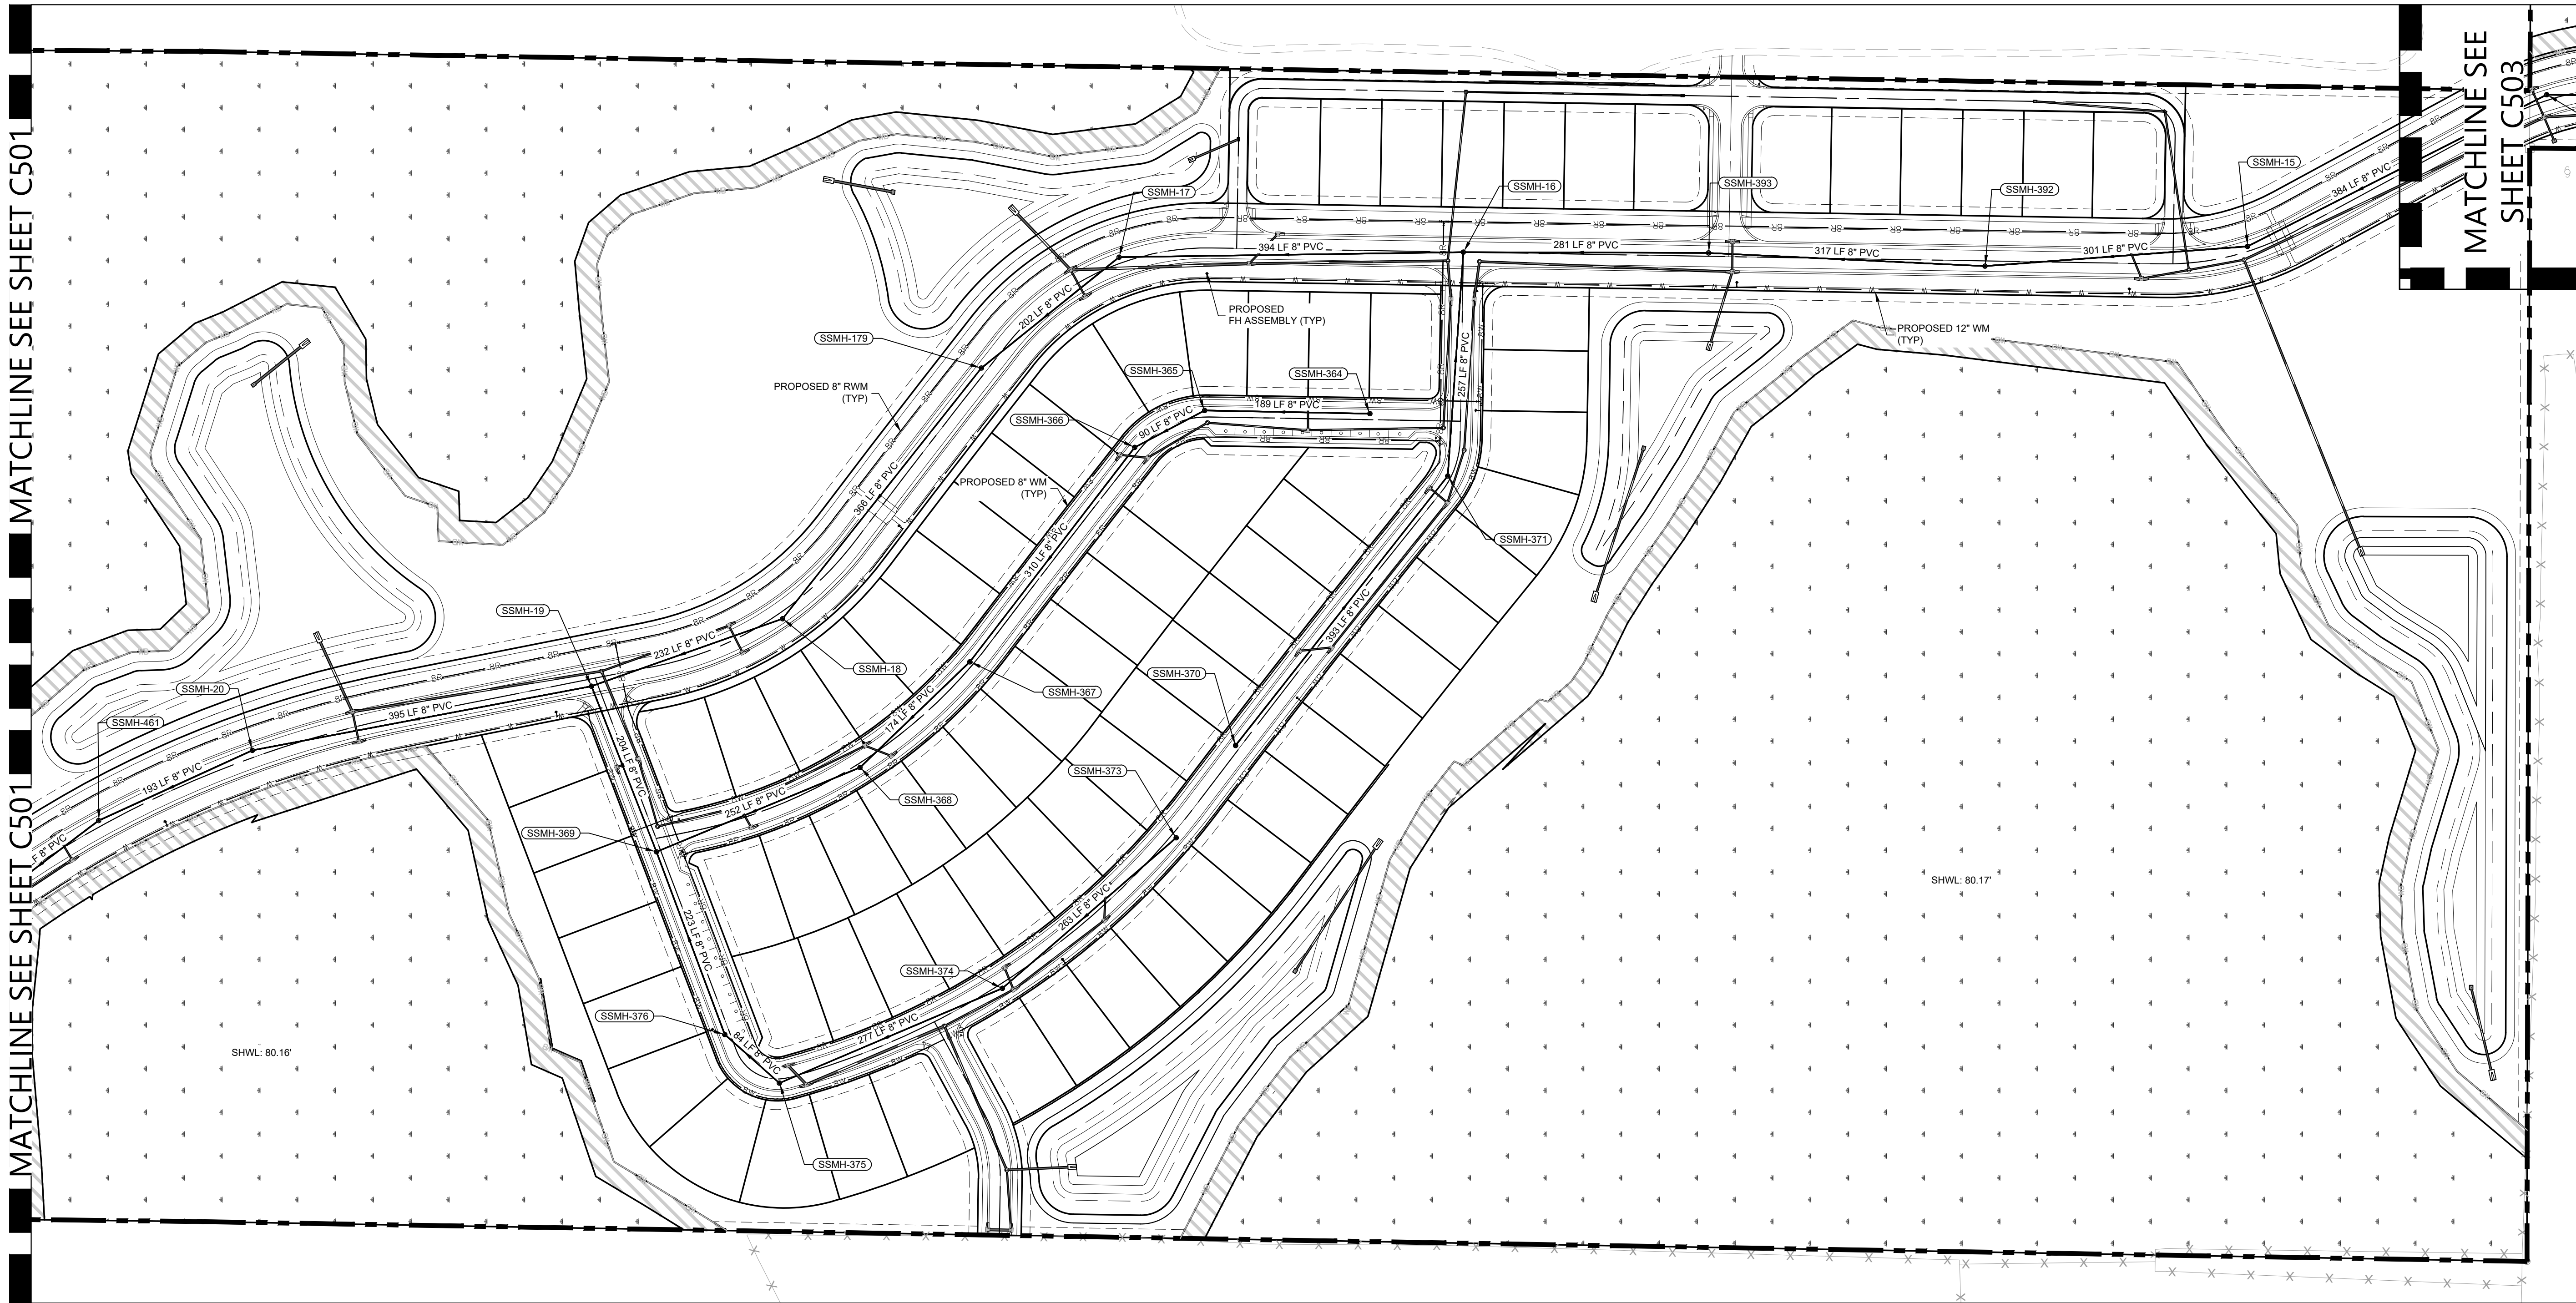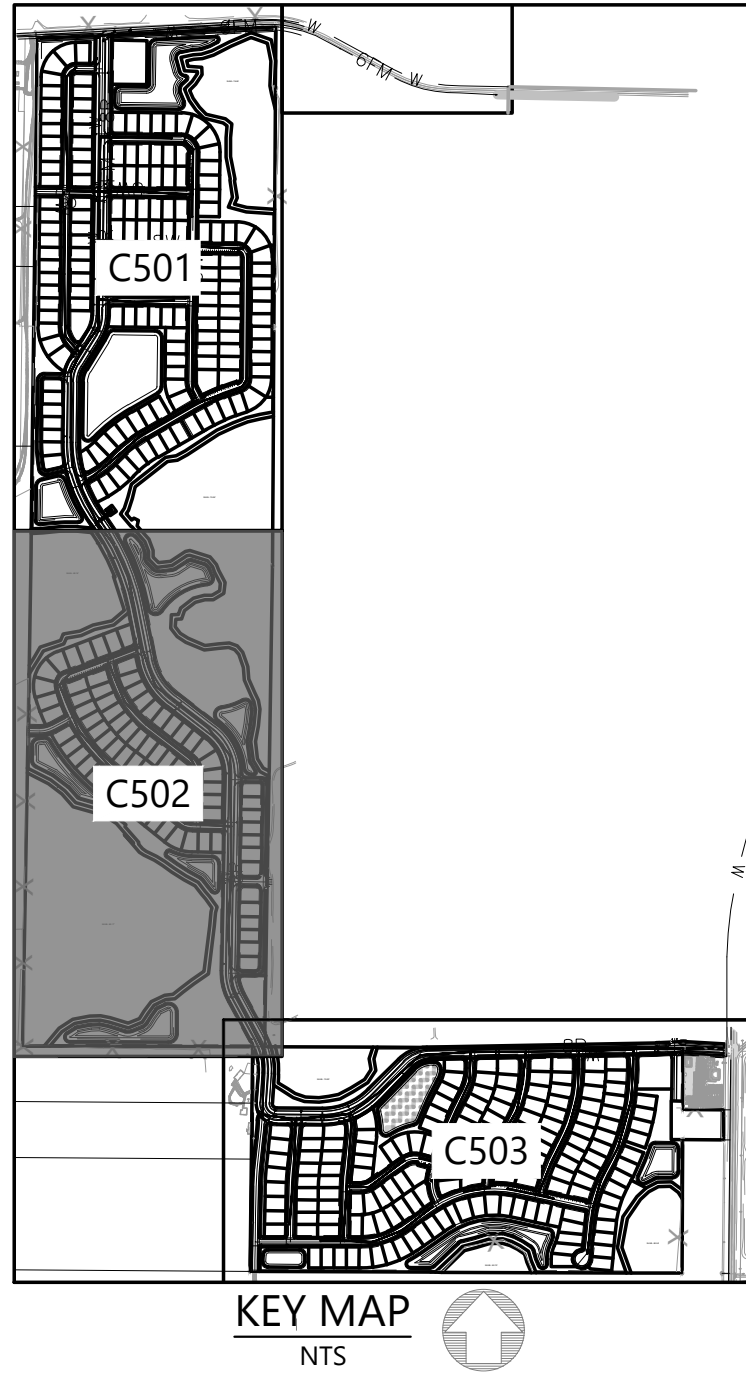

LEGEND	
	PROPERTY BOUNDARY
	STREET CENTER LINE
	DRAINAGE EASEMENT LINE
	PLANS MATCH LINE
	PROPOSED SANITARY PIPE
	SANITARY CLEAN OUT
	SANITARY MANHOLE
	FIRE HYDRANT ASSEMBLY
	POTABLE WATER PIPE
	RECLAIM WATER PIPE
	FORCEMAIN PIPE
	GATE VALVE (TO MATCH SIZE OF CONNECTING PIPE)

811

Know what's below.
Call before you dig.

THE LOCATIONS OF EXISTING UNDERGROUND UTILITIES ARE SHOWN IN AN APPROXIMATE WAY ONLY AND HAVE NOT BEEN INDEPENDENTLY VERIFIED BY THE OWNER OR ITS REPRESENTATIVE. THE CONTRACTOR SHALL DETERMINE THE EXACT LOCATION OF ALL EXISTING UTILITIES BEFORE COMMENCING WORK, AND AGREES TO BE FULLY RESPONSIBLE FOR ANY AND ALL DAMAGES WHICH MAY BE INCURRED BY THE CONTRACTOR'S FAILURE TO EXACTLY LOCATE AND PRESERVE ANY AND ALL EXISTING UTILITIES.

NOTICE:
CONSTRUCTION SITE SAFETY IS THE SOLE RESPONSIBILITY OF THE CONTRACTOR. NEITHER THE OWNER NOR THE ENGINEER SHALL BE EXPECTED TO ASSUME ANY RESPONSIBILITY FOR THE SAFETY OF THE WORK OF PERSONS ENGAGED IN THE WORK OF ANY NEARBY STRUCTURES, OR OF ANY OTHER PERSONS.

COPYRIGHT © 2025 ATWELL LLC. NO REPRODUCTION SHALL BE MADE WITHOUT THE PRIOR WRITTEN CONSENT OF ATWELL LLC.

24 HOUR
EMERGENCY CONTACT

ATWELL

866.850.4200 www.atwell-group.com
111 N. MAGNOLIA AVENUE, SUITE 1350
ORLANDO, FL 32801
COA# 23091

SEC 27.34 TWP 20 S RGE 25 E

HOWEY-IN-THE-HILLS

LAKE COUNTY, FLORIDA

MISSION RISE

TURNSTONE GROUP

PRELIMINARY SUBDIVISION PLAT

UTILITY PLAN

DATE

02/27/2025

REVISIONS

ASHLEY PROFFER

FLORIDA

PROFESSIONAL ENGINEER

No. PE96331

0

50'

100'

DRAWN BY: AP

CHECKED BY: ZOR

PROJECT MANAGER: KC



JOB #: 23000180

FILE CODE: --

SHEET NO.

C502

NOT-ISSUED-FOR-CONSTRUCTION

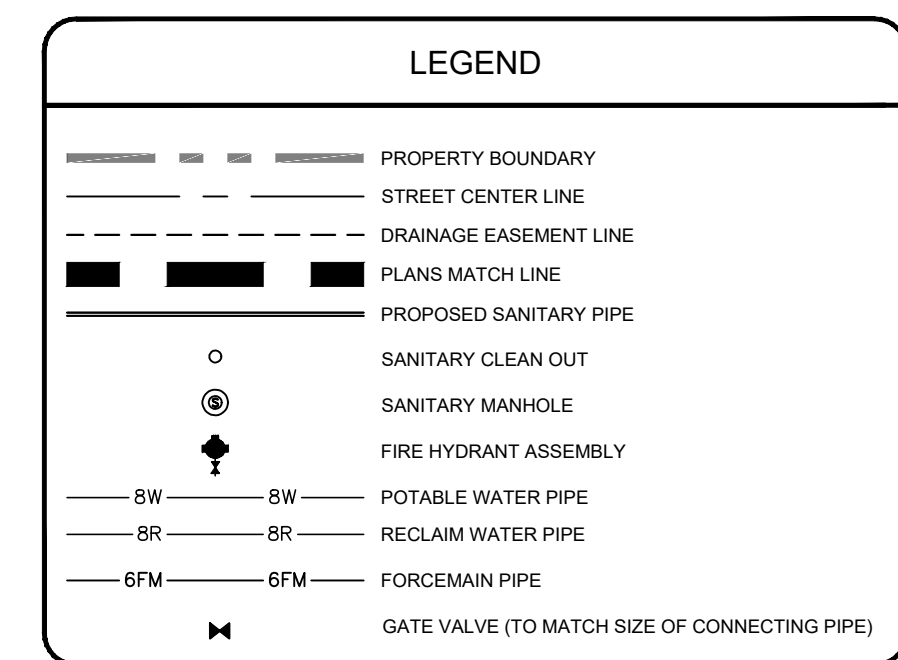 


PSPXX-XXXX

 **ATWELL**
866.850.4200 www.atwell-group.com
111 N. MAGNOLIA AVENUE, SUITE 1350
ORLANDO, FL 32801
407.745.3524
COA # 29091

DATE 02/27/2025

REVISIONS

 

DRAWN BY: AP
CHECKED BY: ZOR
PROJECT MANAGER: KC
JOB #: 23000180
FILE CODE: --
SHEET NO. C503

C503

NOT-ISSUED-FOR-CONSTRUCTION