


SITE DEVELOPMENT PLANS

U.E.I. PROJECT NO. 2505010

CANNONS CROSSING S/D

SITE ADDRESS: 412 EASST OLD A.J. HIGHWAY, JEFFERSON CITY, TENNESSEE 37760
TAX MAP: 15, PARCEL: 10.00

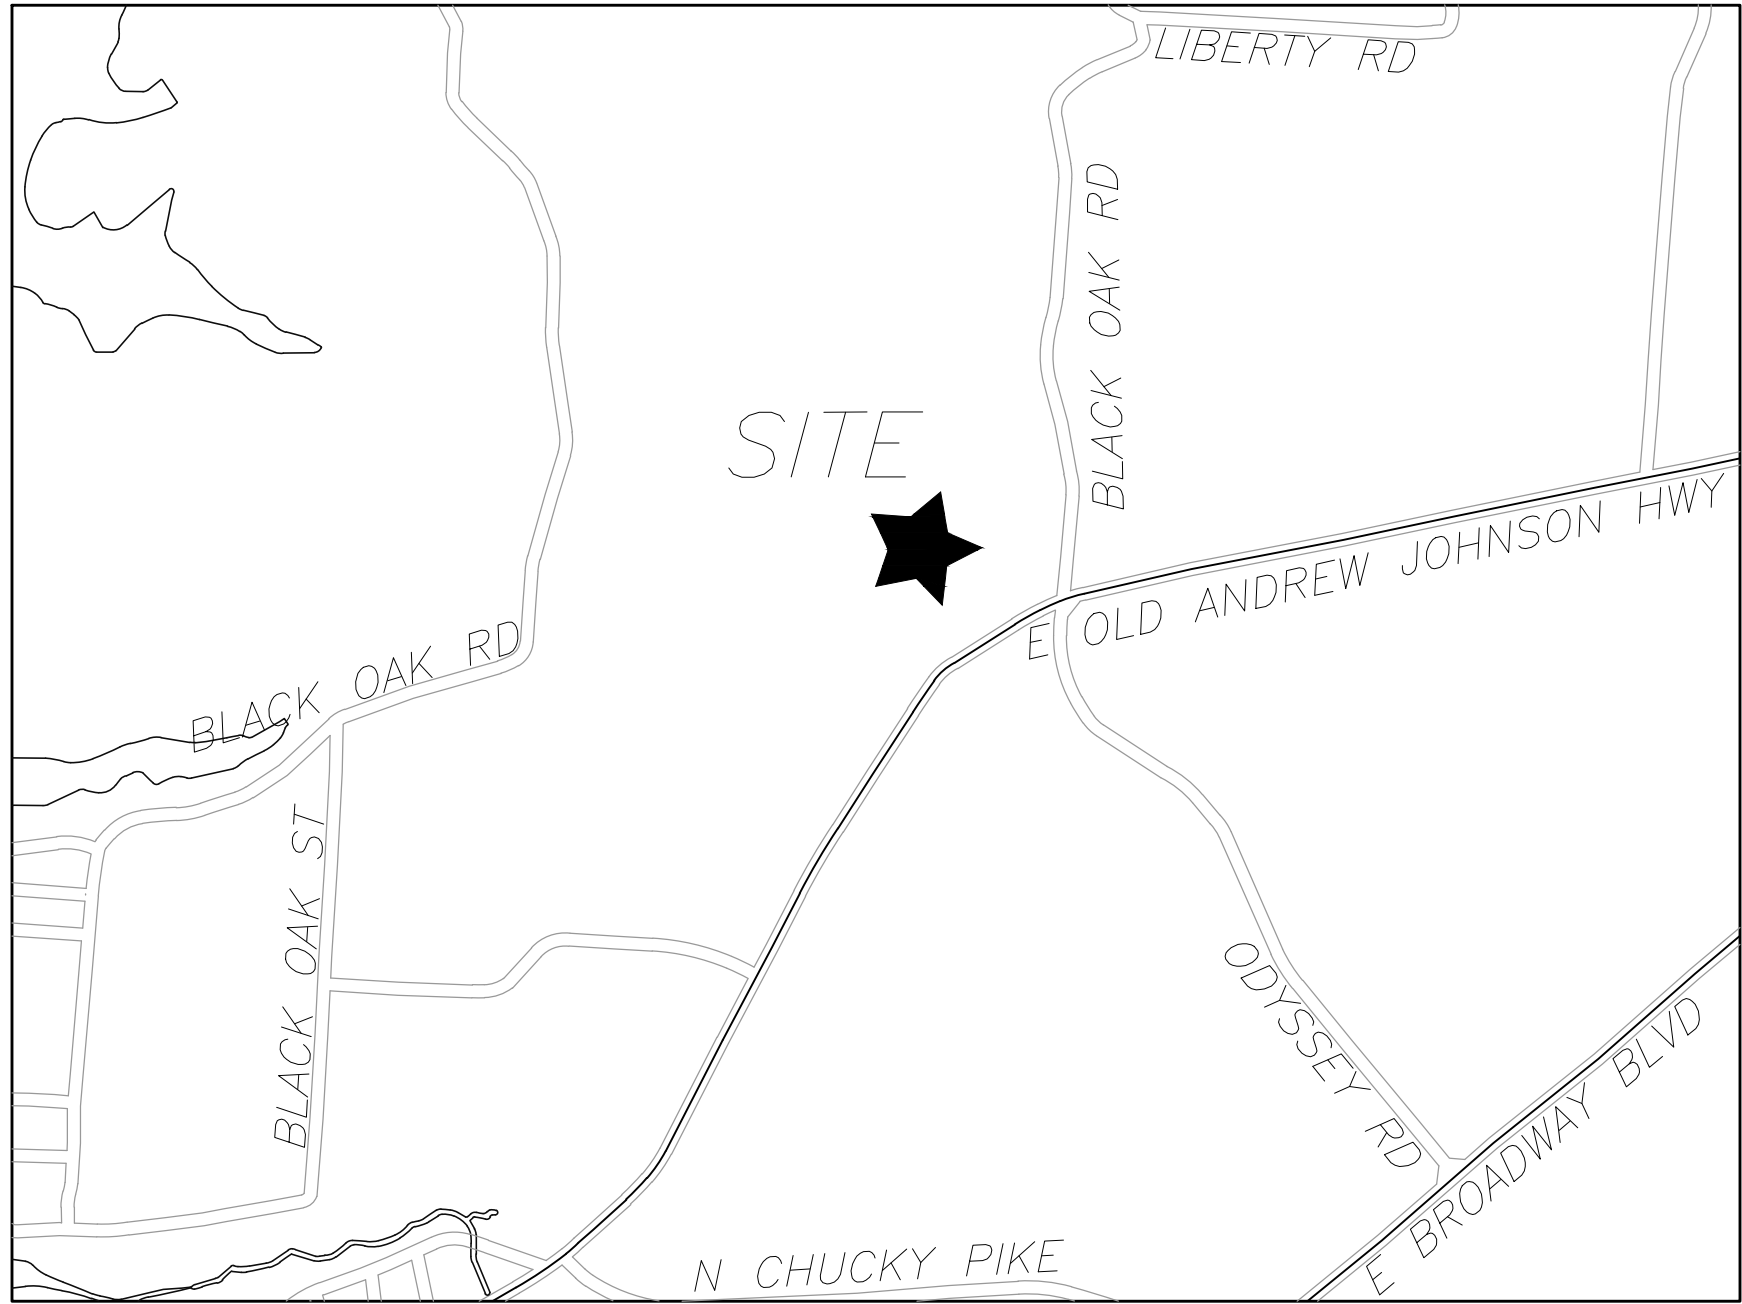

OWNER:
CRAFTED MILESTONE, LLC
296 BOYDS SCHOOL ROAD
MORRISTOWN, TN 37813



SITE ENGINEER:
URBAN ENGINEERING, INC.
CHRIS SHARP
10330 HARDIN VALLEY RD, #201
KNOXVILLE, TENNESSEE 37932
(865) 966-1924

SPECIFICATIONS
EXCEPT WHERE DIRECTED OTHERWISE BY THE PLANS, WORKMANSHIP AND MATERIAL (BUT NOT MEASUREMENT AND PAYMENT) FOR THIS PROJECT SHALL BE IN ACCORDANCE WITH THE FOLLOWING SPECIFICATIONS AND STANDARDS.

ELECTRICAL	— AS DIRECTED APPALACHIAN ELECTRIC
GAS	— AS DIRECTED BY JEFFERSON-COCKE COUNTY U.D.
WATER & SEWER	— AS DIRECTED BY JEFFERSON CITY UTILITIES
TELEPHONE	— AS DIRECTED BY AT&T
CABLE	— AS DIRECTED BY COMCAST
SITE DEVELOPMENT	— JEFFERSON CITY STANDARDS AND SPECIFICATIONS

SHEET INDEX

TITLE	SHEET
TITLE SHEET	C-0
KEY SHEET / TYPICAL SECTION / DEMOLITION PLAN	C-1
SITE PLAN	C-2 & C-3
GRADING PLAN	C-4 & C-5
DRAINAGE PLAN	C-6 & C-7
DRAINAGE PROFILES	C-8 THRU C-10
EROSION & SEDIMENT CONTROL PLAN (PHASE 1)	C-11 & C-12
EROSION & SEDIMENT CONTROL PLAN (PHASE 2)	C-13 & C-14
EROSION & SEDIMENT CONTROL PLAN (PHASE 3)	C-15 & C-16
ROAD PROFILES	C-17 & C-18
CONSTRUCTION DETAILS	C-19 THRU C-22
PUBLIC WATER LINE PLAN	WA-1
WATER LINE PROFILES	WA-2 THRU WA-5
PUBLIC SANITARY SEWER PLAN	SA-1
SANITARY SEWER PROFILES	SA-2 THRU SA-5

1	6/4/25	SUBMITTAL 1
ISSUE NO.	DATE	DESCRIPTION



SHEETS
C-2/C-4/C-6
C-11/C-13/C-15

SHEETS
C-3/C-5/C-7
C-12/C-14/C-16



LOCATION MAP

SITE PLAN NOTES:

1. THIS PROPERTY IS ZONED 'R-1'. REQUIRED BUILDING SETBACKS ARE AS FOLLOWS:


FRONT: THIRTY (30) FEET
SIDE: FIFTEEN (15) FEET
REAR: THIRTY (30) FEET

2. THE LOCATIONS OF ALL UNDERGROUND UTILITIES SHOWN HEREON ARE APPROXIMATE AND ARE BASED ON FIELD LOCATION OF VISIBLE STRUCTURES SUCH AS CATCH BASINS, MANHOLES, WATER VALVES, ETC., AND COMPILING INFORMATION FROM PLANS SUPPLIED BY VARIOUS UTILITY COMPANIES AND GOVERNMENT AGENCIES. THE CONTRACTORS SHALL NOTIFY IN WRITING ALL UTILITY COMPANIES AND GOVERNMENT AGENCIES AND ALSO CALL TENN ONE-CALL PRIOR TO ANY EXCAVATION WORK, TO VERIFY INFORMATION SHOWN AND DETERMINE THE LAYOUT OF THE IRRIGATION SYSTEM AND IF ADDITIONAL IMPROVEMENTS MAY EXIST.


3. HORIZONTAL COORDINATES ARE TENNESSEE STATE PLANE. VERTICAL DATUM IS NAVD88.
4. ALL WORK SHALL BE IN ACCORDANCE WITH JEFFERSON CITY'S SPECIFICATIONS FOR SITE DEVELOPMENT.
5. THE TOTAL AREA OF THE DEVELOPMENT IS 32.477± ACRES.
6. THE PROPOSED LOTS SHALL HAVE VEHICULAR ACCESS TO INTERNAL ROADS ONLY.
7. A HOMEOWNERS ASSOCIATION SHALL BE ESTABLISHED TO ADDRESS MAINTENANCE OF THE COMMON AREAS.
8. 10' UTILITY AND DRAINAGE EASEMENTS SHALL BE RESERVED ALONG ALL EXTERIOR BOUNDARY LINES AND PUBLIC RIGHT OF WAY. 5' UTILITY AND DRAINAGE EASEMENTS SHALL BE RESERVED ALONG ALL INTERIOR LOT LINES.
9. SEE THIS SHEET FOR LOCAL STREETS TYPICAL SECTION.

DEMOLITION PLAN NOTES:


1. THE LOCATIONS OF ALL UNDERGROUND UTILITIES SHOWN HEREON ARE APPROXIMATE AND ARE BASED ON FIELD LOCATION OF VISIBLE STRUCTURES SUCH AS CATCH BASINS, MANHOLES, WATER VALVES, ETC., AND COMPILING INFORMATION FROM PLANS SUPPLIED BY VARIOUS UTILITY COMPANIES AND GOVERNMENT AGENCIES. THE CONTRACTORS SHALL NOTIFY IN WRITING ALL UTILITY COMPANIES AND GOVERNMENT AGENCIES AND ALSO CALL TENN ONE-CALL PRIOR TO ANY EXCAVATION WORK, TO VERIFY INFORMATION SHOWN AND DETERMINE THE LAYOUT OF THE IRRIGATION SYSTEM AND IF ADDITIONAL IMPROVEMENTS MAY EXIST.
2. THE CONTRACTOR SHALL REMOVE AND DISPOSE OF ALL FEATURES THAT ARE BOLD ON THIS SHEET. THE CONTRACTOR IS RESPONSIBLE FOR DISPOSAL FEES IF APPLICABLE.
3. BUILDINGS SHALL BE REMOVED TO THE BOTTOMS OF THEIR FOUNDATIONS, UNLESS OTHERWISE DIRECTED BY THE UTILITY OWNER, ALL UTILITY SERVICES SHALL BE REMOVED TO THE PROPOSED RIGHT OF WAY LINE. THE CONTRACTOR SHALL COORDINATE THE REMOVAL/RELOCATION OF THE SERVICE LINES WITH THE RESPECTIVE UTILITY OWNER.
4. THE CONTRACTOR IS RESPONSIBLE FOR OBTAINING BUILDING DEMOLITION PERMITS, IF REQUIRED.

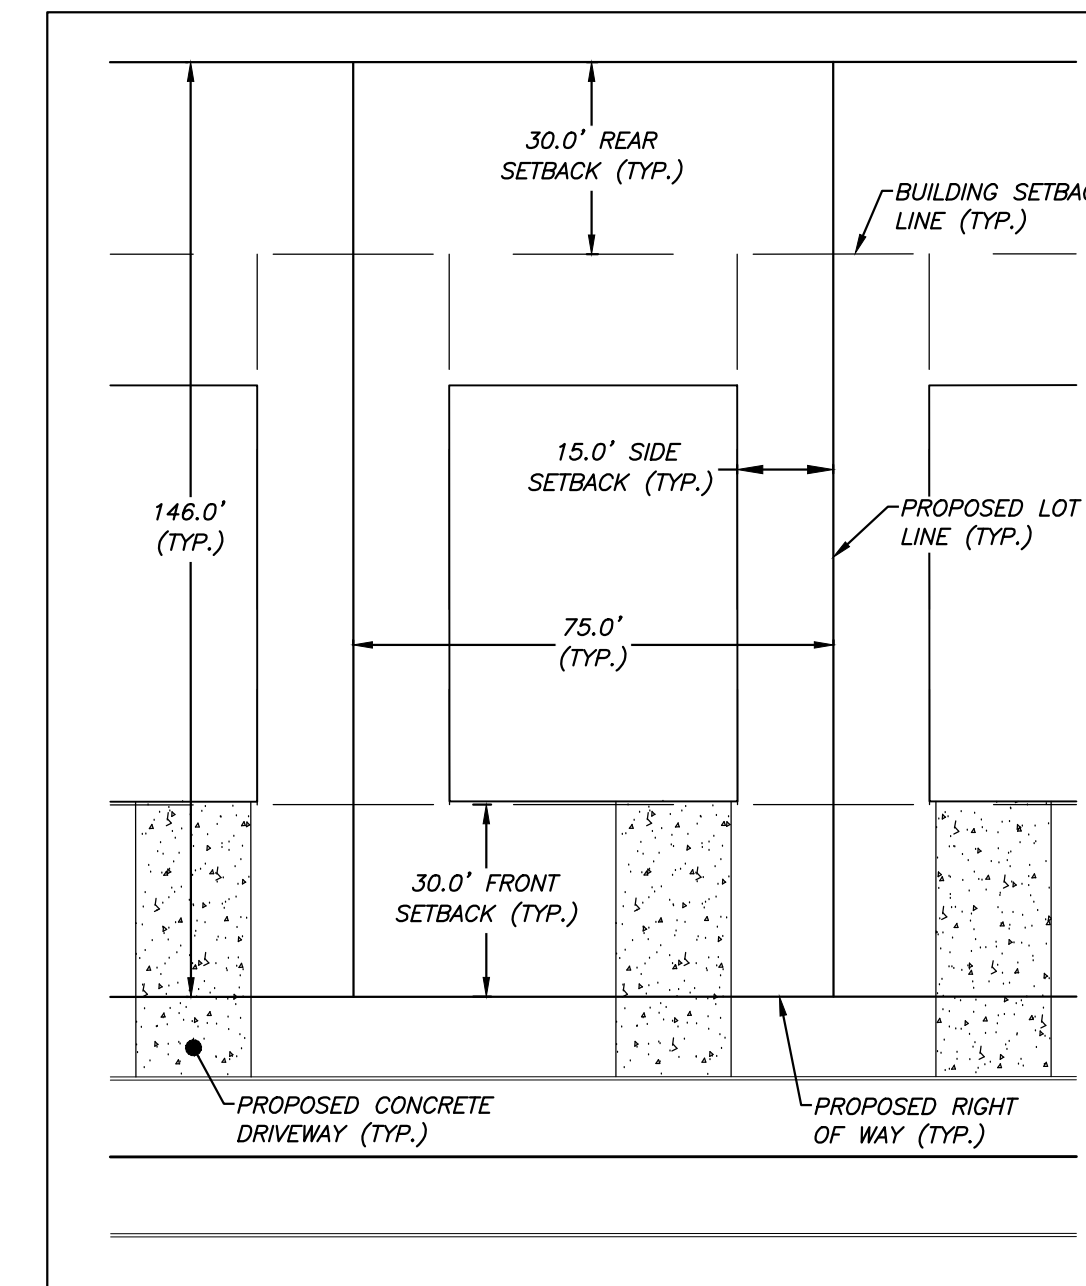


TYPICAL LOT DETAIL
SINGLE FAMILY HOME
SCALE: 1"=30'

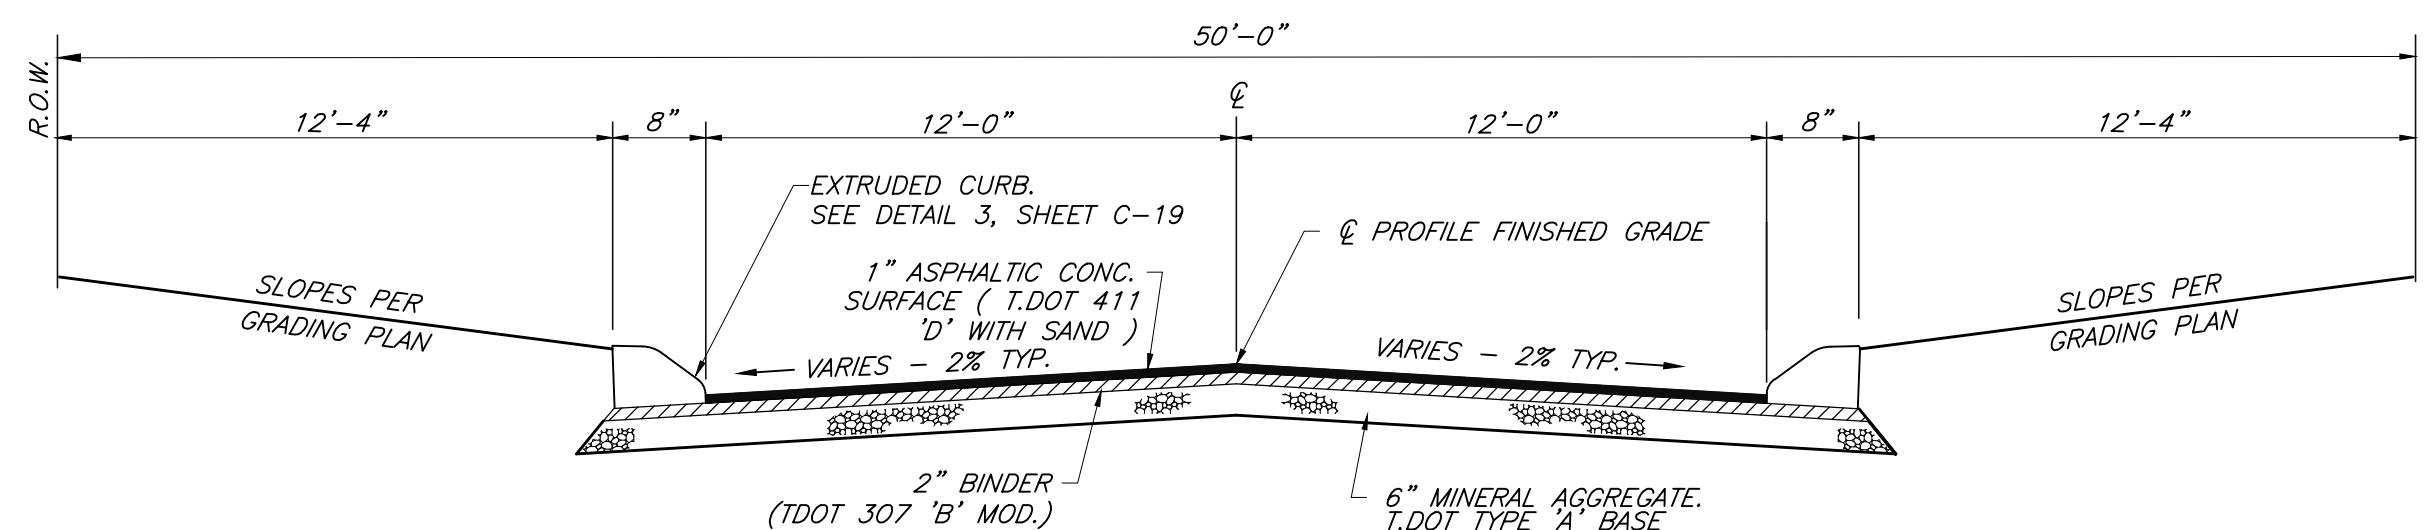

TYPICAL SECTION - LOCAL STREETS
N.T.S.

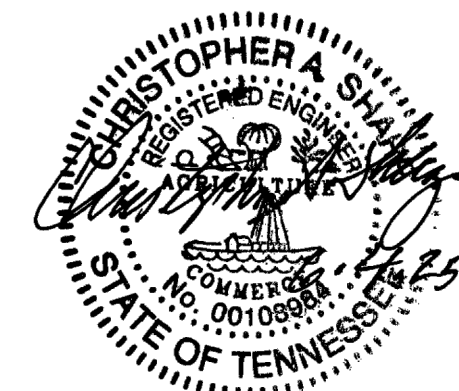

REFERENCE:
DEED BOOK: 363, PAGE: 92

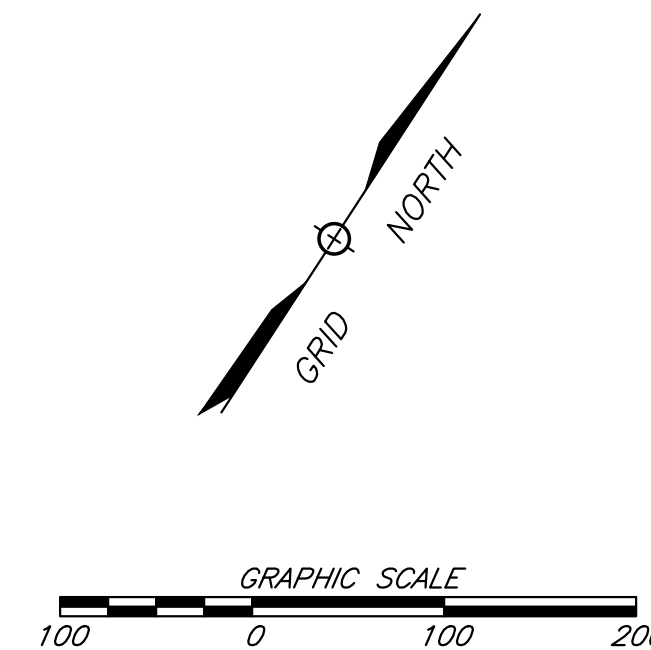

SHEET C-1

KEY SHEET / TYPICAL SECTION / DEMOLITION PLAN

CANNONS CROSSING S/D

SITE ADDRESS: 412 EAST OLD A.J. HIGHWAY (37760)

DEVELOPER:
CRAFTED MILESTONE, LLC
296 BOYDS SCHOOL ROAD
MORRISTOWN, TN 37813


DIST NO. 04 JEFFERSON CITY, TN
TAX MAP: 15 PARCEL: 10.00
SCALE: 1"=100' JUNE 4, 2025



URBAN ENGINEERING, INC.
10330 HARDIN VALLEY RD, #201
KNOXVILLE, TENNESSEE 37932
(865) 966-1924



DWN: CLM CHK: CAS DWG. NO. 2505010

REVISION	DATE	DESCRIPTION	BY

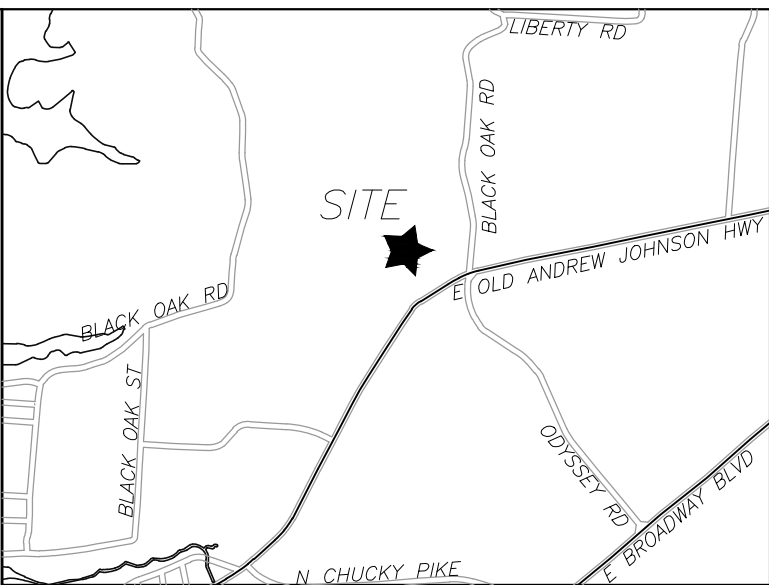

- SITE PLAN NOTES:**
- THIS PROPERTY IS ZONED 'R-1'. REQUIRED BUILDING SETBACKS ARE AS FOLLOWS:
FRONT: THIRTY (30) FEET
SIDE: FIFTEEN (15) FEET
REAR: THIRTY (30) FEET
 - THE LOCATIONS OF ALL UNDERGROUND UTILITIES SHOWN HEREON ARE APPROXIMATE AND ARE BASED ON FIELD LOCATION OF VISIBLE STRUCTURES SUCH AS CATCH BASINS, MANHOLES, WATER VALVES, ETC., AND COMPILING INFORMATION FROM PLANS SUPPLIED BY VARIOUS UTILITY COMPANIES AND GOVERNMENT AGENCIES. THE CONTRACTORS SHALL NOTIFY IN WRITING ALL UTILITY COMPANIES AND GOVERNMENT AGENCIES AND ALSO CALL TENN ONE-CALL PRIOR TO ANY EXCAVATION WORK, TO VERIFY INFORMATION SHOWN AND DETERMINE THE LAYOUT OF THE IRRIGATION SYSTEM AND IF ADDITIONAL IMPROVEMENTS MAY EXIST.
 - HORIZONTAL COORDINATES ARE TENNESSEE STATE PLANE. VERTICAL DATUM IS NAVD88.
 - ALL WORK SHALL BE IN ACCORDANCE WITH JEFFERSON CITY'S SPECIFICATIONS FOR SITE DEVELOPMENT.
 - THE TOTAL AREA OF THE DEVELOPMENT IS 32.477± ACRES.
 - THE PROPOSED LOTS SHALL HAVE VEHICULAR ACCESS TO INTERNAL ROADS ONLY.
 - A HOMEOWNERS ASSOCIATION SHALL BE ESTABLISHED TO ADDRESS MAINTENANCE OF THE COMMON AREAS.
 - 10' UTILITY AND DRAINAGE EASEMENTS SHALL BE RESERVED ALONG ALL EXTERIOR BOUNDARY LINES AND PUBLIC RIGHT OF WAY. 5' UTILITY AND DRAINAGE EASEMENTS SHALL BE RESERVED ALONG ALL INTERIOR LOT LINES.
 - SEE SHEET C-1 FOR LOCAL STREETS TYPICAL SECTION.

REFERENCE:
DEED BOOK: 363, PAGE: 92

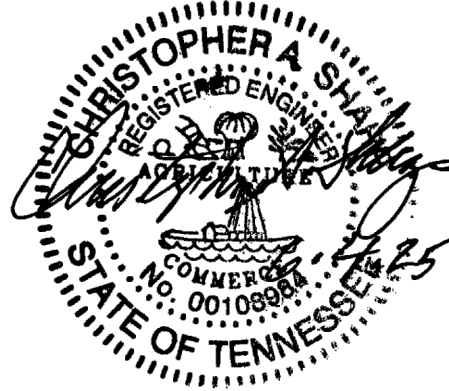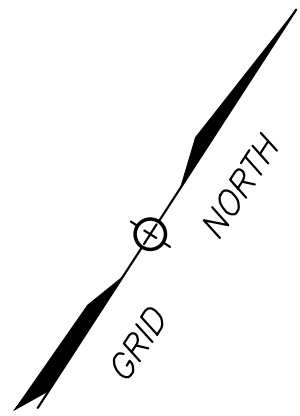

SHEET C-2

SITE PLAN
CANNONS CROSSING S/D

SITE ADDRESS: 412 EAST OLD A.J. HIGHWAY (37760)

DEVELOPER: **CRAFTED MILESTONE, LLC**
296 BOYDS SCHOOL ROAD
MORRISTOWN, TN 37813


DIST NO. 04 JEFFERSON CITY, TN
TAX MAP: 15 PARCEL: 10.00
SCALE: 1"=40' JUNE 4, 2025

URBAN ENGINEERING, INC.
10330 HARDIN VALLEY RD, #201
KNOXVILLE, TENNESSEE 37932
(865) 966-1924



REVISION	DATE	DESCRIPTION	BY

DWN: CLM CHK: CAS DWG. NO. 2505010

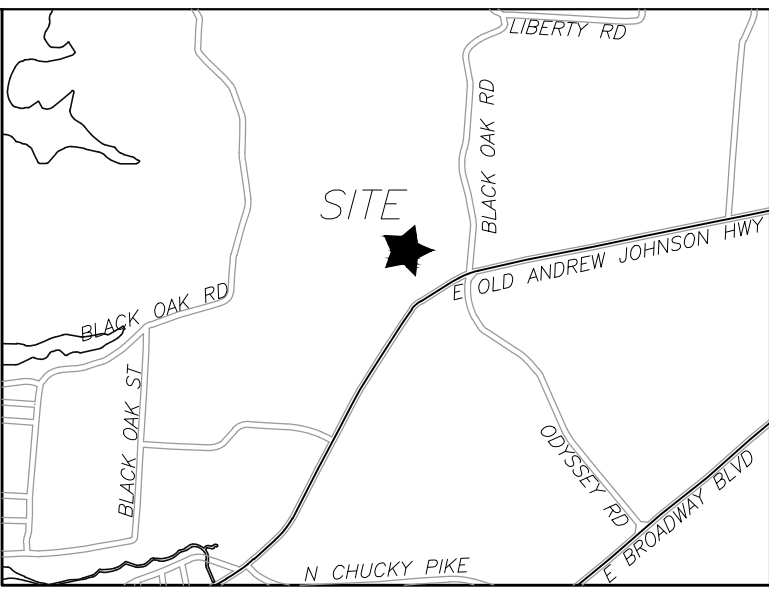

- SITE PLAN NOTES:**
1. THIS PROPERTY IS ZONED 'R-1'. REQUIRED BUILDING SETBACKS ARE AS FOLLOWS:
 FRONT: THIRTY (30) FEET
 SIDE: FIFTEEN (15) FEET
 REAR: THIRTY (30) FEET
 2. THE LOCATIONS OF ALL UNDERGROUND UTILITIES SHOWN HEREON ARE APPROXIMATE AND ARE BASED ON FIELD LOCATION OF VISIBLE STRUCTURES SUCH AS CATCH BASINS, MANHOLES, WATER VALVES, ETC., AND COMPILING INFORMATION FROM PLANS SUPPLIED BY VARIOUS UTILITY COMPANIES AND GOVERNMENT AGENCIES. THE CONTRACTORS SHALL NOTIFY IN WRITING ALL UTILITY COMPANIES AND GOVERNMENT AGENCIES AND ALSO CALL TENN ONE-CALL PRIOR TO ANY EXCAVATION WORK, TO VERIFY INFORMATION SHOWN AND DETERMINE THE LAYOUT OF THE IRRIGATION SYSTEM AND IF ADDITIONAL IMPROVEMENTS MAY EXIST.
 3. HORIZONTAL COORDINATES ARE TENNESSEE STATE PLANE. VERTICAL DATUM IS NAVD88.
 4. ALL WORK SHALL BE IN ACCORDANCE WITH JEFFERSON CITY'S SPECIFICATIONS FOR SITE DEVELOPMENT.
 5. THE TOTAL AREA OF THE DEVELOPMENT IS 32.477± ACRES.
 6. THE PROPOSED LOTS SHALL HAVE VEHICULAR ACCESS TO INTERNAL ROADS ONLY.
 7. A HOMEOWNERS ASSOCIATION SHALL BE ESTABLISHED TO ADDRESS MAINTENANCE OF THE COMMON AREAS.
 8. 10' UTILITY AND DRAINAGE EASEMENTS SHALL BE RESERVED ALONG ALL EXTERIOR BOUNDARY LINES AND PUBLIC RIGHT OF WAY. 5' UTILITY AND DRAINAGE EASEMENTS SHALL BE RESERVED ALONG ALL INTERIOR LOT LINES.
 9. SEE SHEET C-1 FOR LOCAL STREETS TYPICAL SECTION.

REFERENCE:
DEED BOOK: 363, PAGE: 92



SHEET C-3

SITE PLAN
CANNONS CROSSING S/D

SITE ADDRESS: 412 EAST OLD A.J. HIGHWAY (37760)

DEVELOPER:
CRAFTED MILESTONE, LLC
 296 BOYDS SCHOOL ROAD
 MORRISTOWN, TN 37813

DIST NO. 04 JEFFERSON CITY, TN
 TAX MAP: 15 PARCEL: 10.00
 SCALE: 1"=40' JUNE 4, 2025





URBAN ENGINEERING, INC.
 10330 HARDIN VALLEY RD, #201
 KNOXVILLE, TENNESSEE 37932
 (865) 966-1924




REVISION	DATE	DESCRIPTION	BY

DWN: CLM CHK: CAS DWG. NO. 2505010

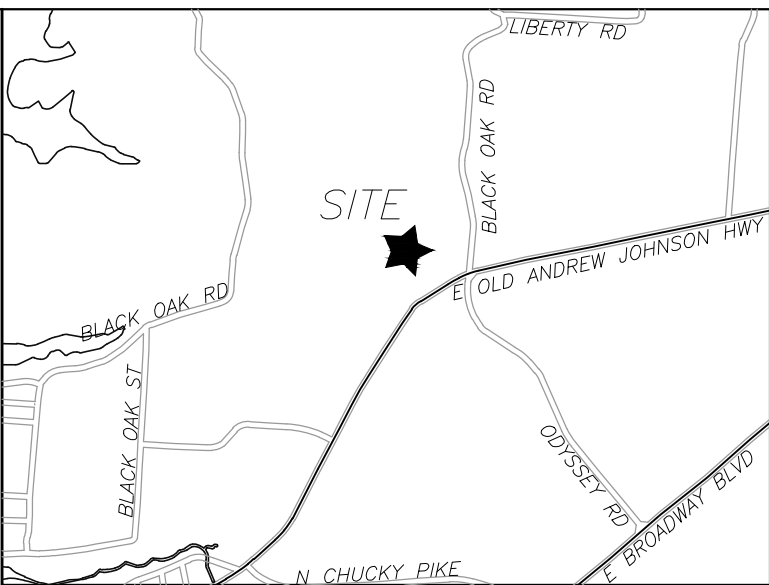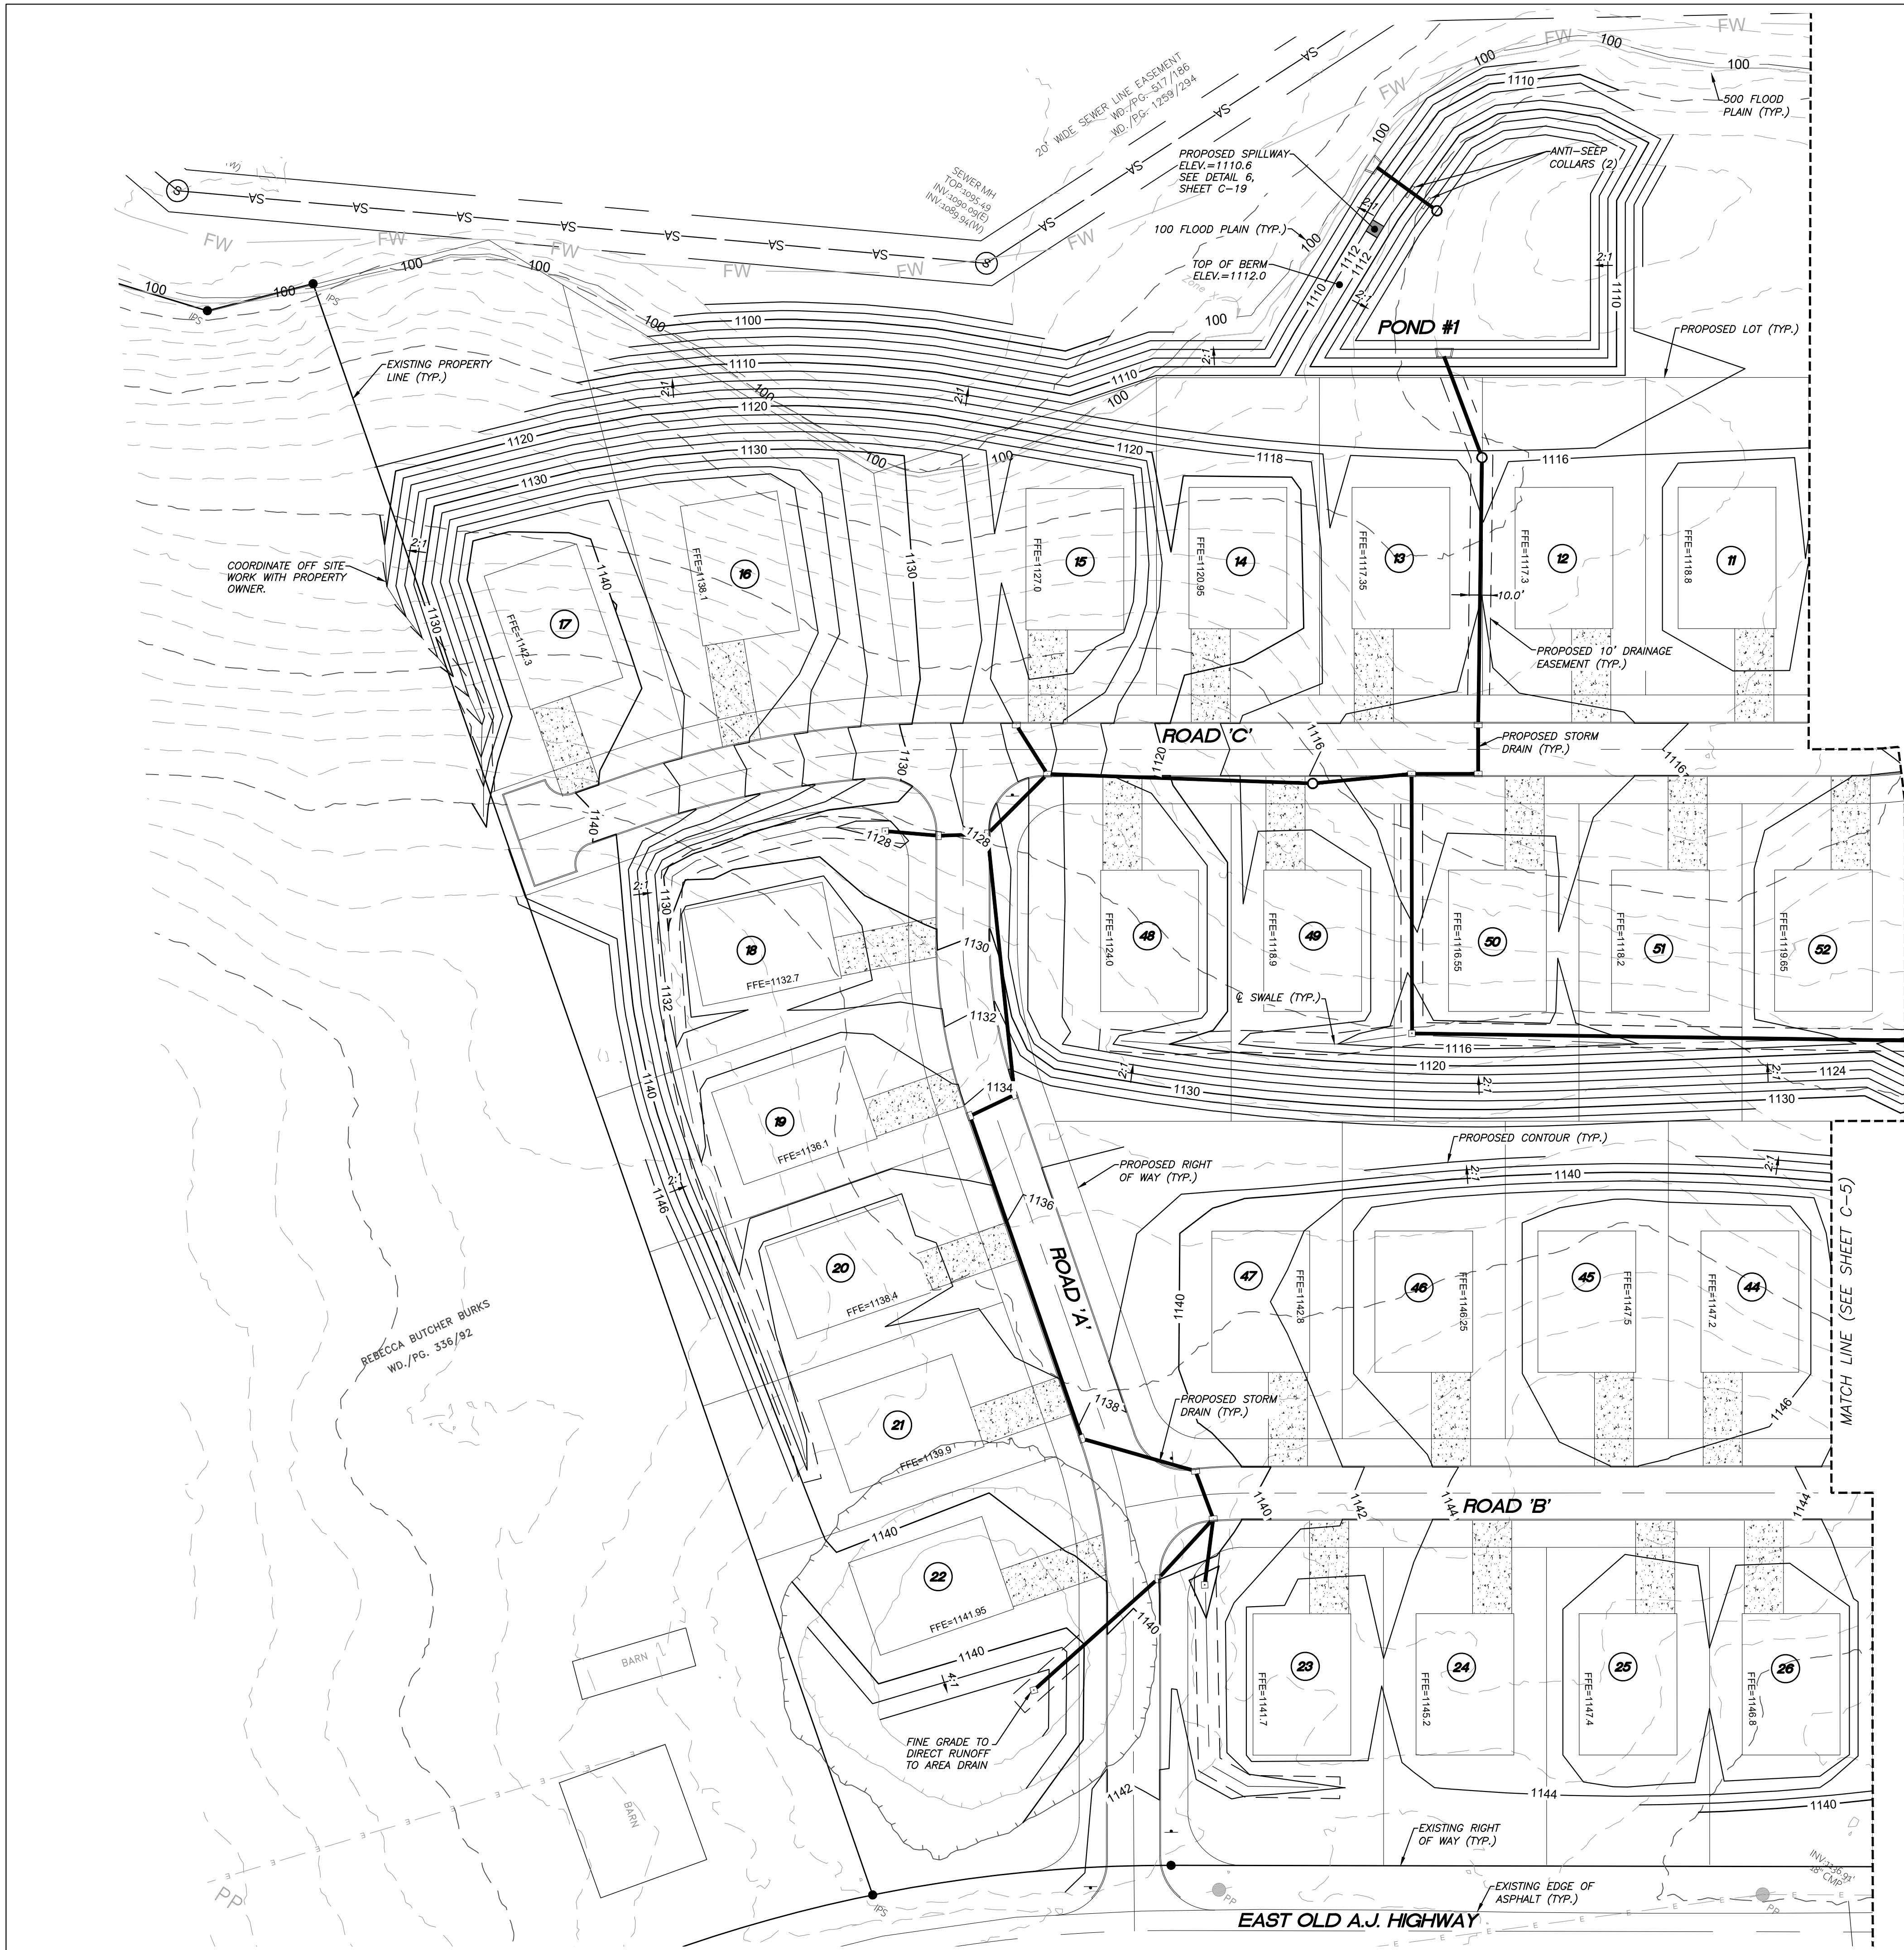

- GRADING PLAN NOTES:**
1. THE LOCATIONS OF ALL UNDERGROUND UTILITIES SHOWN HEREON ARE APPROXIMATE AND ARE BASED ON FIELD LOCATION OF VISIBLE STRUCTURES SUCH AS CATCH BASINS, MANHOLES, WATER VALVES, ETC., AND COMPILED INFORMATION FROM PLANS SUPPLIED BY VARIOUS UTILITY COMPANIES AND GOVERNMENT AGENCIES. THE CONTRACTORS SHALL NOTIFY IN WRITING ALL UTILITY COMPANIES AND GOVERNMENT AGENCIES AND ALSO CALL TENN ONE-CALL PRIOR TO ANY EXCAVATION WORK, TO VERIFY INFORMATION SHOWN AND DETERMINE THE LAYOUT OF THE IRRIGATION SYSTEM AND IF ADDITIONAL IMPROVEMENTS MAY EXIST.
 2. ALL WORK SHALL BE IN ACCORDANCE WITH THE JEFFERSON CITY'S SPECIFICATIONS FOR SITE DEVELOPMENT.
 3. ALL WORK SHALL BE SEQUENCED AND COMPLETED IN ACCORDANCE WITH THE SWPPP AND RELATED PERMITS ISSUED BY JEFFERSON CITY.
 4. CLEAR AND GRUB PER SPECS. REMOVE TREES, BRUSH, DEBRIS, AND STUMPS FROM THE WORK AREA. REMOVE ALL BUILDINGS, DRIVES, CROSS FENCES, AND MISCELLANEOUS EQUIPMENT.
 5. STRIP AND STOCKPILE TOPSOIL NEEDED FOR RESPREADING AND SEEDING. SURROUND TOPSOIL PILE WITH SILT FENCE, STRAW BALES, TEMPORARY SEEDING OR ADDITIONAL MEASURES AS NEEDED TO PREVENT EROSION/SEDIMENTATION.
 6. AFTER STRIPPING AND REMOVAL, PROOF ROLL ENTIRE DISTURBED AREA WITH TANDEM TRUCK FULLY LOADED WITH EARTH. REMOVE ANY AREAS WHICH ARE SOFT OR YIELDING UNDER LOAD AND REPLACE WITH NEW MATERIAL MEETING PROJECT SPECIFICATIONS.
 7. IF UNSUITABLE SUBGRADE MATERIALS ARE ENCOUNTERED, THE CONTRACTOR IS RESPONSIBLE FOR REMOVAL AND REPLACEMENT WITH APPROVED MATERIAL FROM ONSITE OR APPROVED OFFSITE BORROW AREA. UNSUITABLE MATERIALS ARE THOSE CLASSIFIED AS MH, CH, OH, OL, AND PEAT IN ACCORDANCE WITH THE UNIFIED SOIL CLASSIFICATION SYSTEM.
 8. COMPACTION REQUIREMENTS ARE SUMMARIZED AS FOLLOWS: (PLACE IN 8" LIFTS)
 - a. TOP 24 INCHES OF SUBGRADE UNDER PAVED AREAS 98 PERCENT STANDARD PROCTOR - LOWER THAN 24 INCHES BELOW PAVED AREA 95 PERCENT STANDARD PROCTOR.
 - b. AREAS WITHIN THE BUILDING ENVELOPE TO BE PREPARED IN ACCORDANCE WITH RECOMMENDATIONS IN REPORT OF GEOTECHNICAL INVESTIGATION AND/OR AS DIRECTED BY THE SOILS ENGINEER.
 9. ALL FINISHED YARD AREAS SHALL HAVE A MINIMUM 4 INCHES OF TOPSOIL. YARD FINISHED GRADES SHOWN ARE AFTER PLACEMENT OF 4 INCHES OF TOPSOIL. ALL FINISHED YARD SURFACES SHALL BE SMOOTHLY AND UNIFORMLY GRADED, FREE FROM IRREGULARITIES AND SHALL BE FULLY FUNCTIONAL TO PROVIDE POSITIVE DRAINAGE AT ALL LOCATIONS.
 10. THE TOTAL AREA DISTURBED AS PART OF THIS PROJECT (21.7± ACRES).
 11. PROPOSED SPOT ELEVATIONS AND PROPOSED CONTOURS ARE AFTER THE INSTALLATION OF TOPSOIL IN GRASSED AREAS, PAVING WITHIN DRIVES AND FLATWORK.
 12. IT IS THE RESPONSIBILITY OF THE OWNER TO OBTAIN PERMISSION FROM THE NEIGHBOR TO WORK ON HIS OR HER PROPERTY.
 13. THE VERTICAL DATUM IS NAVD83.
 14. TURF REINFORCEMENT MAT SHALL BE INSTALLED ON ALL SLOPES STEEPER THAN 3:1. MAT SHALL BE WESTERN EXCELSIOR PP5-8, OR EQUIVALENT.
 15. COMMON AREAS TO SERVE AS DRAINAGE EASEMENTS WHERE APPLICABLE.

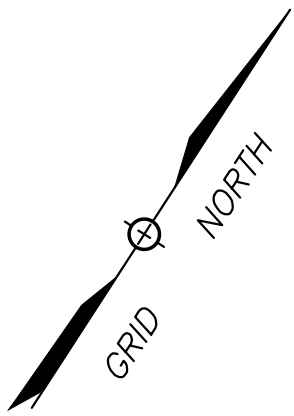

REFERENCE:
DEED BOOK: 363, PAGE: 92



SHEET C-4

GRADING PLAN
CANNONS CROSSING S/D

SITE ADDRESS: 412 EAST OLD A.J. HIGHWAY (37760)


DEVELOPER:
CRAFTED MILESTONE, LLC
296 BOYDS SCHOOL ROAD
MORRISTOWN, TN 37813

DIST NO. 04 JEFFERSON CITY, TN
TAX MAP: 15 PARCEL: 10.00
SCALE: 1"=40' JUNE 4, 2025

URBAN ENGINEERING, INC.
10330 HARDIN VALLEY RD, #201
KNOXVILLE, TENNESSEE 37932
(865) 966-1924


DWN: CLM CHK: CAS DWG. NO. 2505010

REVISION	DATE	DESCRIPTION	BY

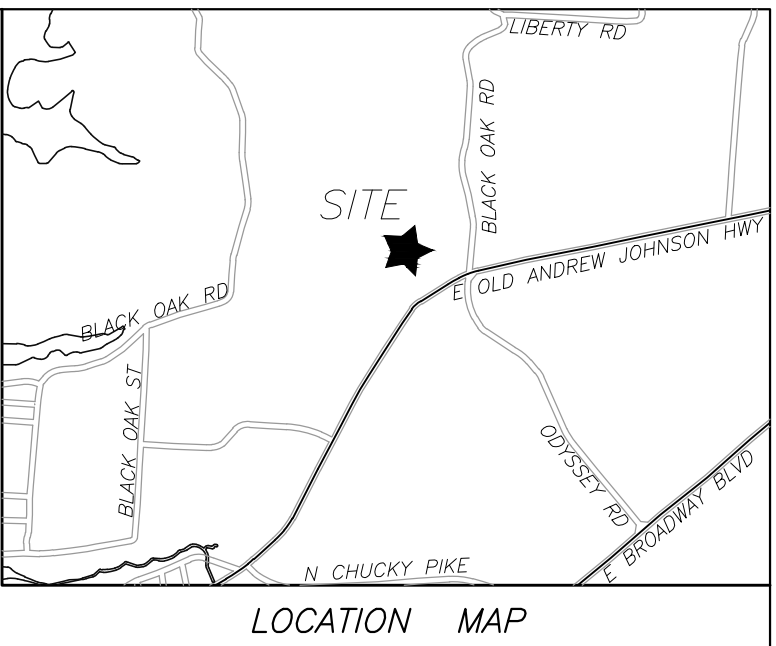

- GRADING PLAN NOTES:**
1. THE LOCATIONS OF ALL UNDERGROUND UTILITIES SHOWN HEREON ARE APPROXIMATE AND ARE BASED ON FIELD LOCATION OF VISIBLE STRUCTURES SUCH AS CATCH BASINS, MANHOLES, WATER VALVES, ETC. AND COMPILED INFORMATION FROM PLANS SUPPLIED BY VARIOUS UTILITY COMPANIES AND GOVERNMENT AGENCIES. THE CONTRACTORS SHALL NOTIFY IN WRITING ALL UTILITY COMPANIES AND GOVERNMENT AGENCIES AND ALSO CALL TOWN ONE-CALL PRIOR TO ANY EXCAVATION WORK, TO VERIFY INFORMATION SHOWN AND DETERMINE THE LAYOUT OF THE IRRIGATION SYSTEM AND IF ADDITIONAL IMPROVEMENTS MAY EXIST.
 2. ALL WORK SHALL BE IN ACCORDANCE WITH THE JEFFERSON CITY'S SPECIFICATIONS FOR SITE DEVELOPMENT.
 3. ALL WORK SHALL BE SEQUENCED AND COMPLETED IN ACCORDANCE WITH THE SWPPP AND RELATED PERMITS ISSUED BY JEFFERSON CITY.
 4. CLEAR AND GRUB PER SPECS. REMOVE TREES, BRUSH, DEBRIS, AND STUMPS FROM THE WORK AREA. REMOVE ALL BUILDINGS, DRIVES, CROSS FENCES, AND MISCELLANEOUS EQUIPMENT.
 5. STRIP AND STOCKPILE TOPSOIL NEEDED FOR RESPREADING AND SEEDING. SURROUND TOPSOIL PILE WITH SILT FENCE, STRAW BALES, TEMPORARY SEEDING OR ADDITIONAL MEASURES AS NEEDED TO PREVENT EROSION/SEDIMENTATION.
 6. AFTER STRIPPING AND REMOVAL, PROOF ROLL ENTIRE DISTURBED AREA WITH TANDEM TRUCK FULLY LOADED WITH EARTH. REMOVE ANY AREAS WHICH ARE SOFT OR YIELDING UNDER LOAD AND REPLACE WITH NEW MATERIAL MEETING PROJECT SPECIFICATIONS.
 7. IF UNSUITABLE SUBGRADE MATERIALS ARE ENCOUNTERED, THE CONTRACTOR IS RESPONSIBLE FOR REMOVAL AND REPLACEMENT WITH APPROVED MATERIAL FROM ONSITE OR APPROVED OFFSITE BORROW AREA. UNSUITABLE MATERIALS ARE THOSE CLASSIFIED AS MH, CH, OH, OL, AND PEAT IN ACCORDANCE WITH THE UNIFIED SOIL CLASSIFICATION SYSTEM.
 8. COMPACTION REQUIREMENTS ARE SUMMARIZED AS FOLLOWS: (PLACE IN 8" LIFTS)
 - a. TOP 24 INCHES OF SUBGRADE UNDER PAVED AREAS 98 PERCENT STANDARD PROCTOR - LOWER THAN 24 INCHES BELOW PAVED AREA 95 PERCENT STANDARD PROCTOR.
 - b. AREAS WITHIN THE BUILDING ENVELOPE TO BE PREPARED IN ACCORDANCE WITH RECOMMENDATIONS IN REPORT OF GEOTECHNICAL INVESTIGATION AND/OR AS DIRECTED BY THE SOILS ENGINEER.
 9. ALL FINISHED YARD AREAS SHALL HAVE A MINIMUM 4 INCHES OF TOPSOIL. YARD FINISHED GRADES SHOWN ARE AFTER PLACEMENT OF 4 INCHES OF TOPSOIL. ALL FINISHED YARD SURFACES SHALL BE SMOOTHLY AND UNIFORMLY GRADED, FREE FROM IRREGULARITIES AND SHALL BE FULLY FUNCTIONAL TO PROVIDE POSITIVE DRAINAGE AT ALL LOCATIONS.
 10. THE TOTAL AREA DISTURBED AS PART OF THIS PROJECT (21.7± ACRES).
 11. PROPOSED SPOT ELEVATIONS AND PROPOSED CONTOURS ARE AFTER THE INSTALLATION OF TOPSOIL IN GRASSED AREAS, PAVING WITHIN DRIVES AND FLATWORK.
 12. IT IS THE RESPONSIBILITY OF THE OWNER TO ATTAIN PERMISSION FROM THE NEIGHBOR TO WORK ON HIS OR HER PROPERTY.
 13. THE VERTICAL DATUM IS NAVD88.
 14. TURF REINFORCEMENT MAT SHALL BE INSTALLED ON ALL SLOPES STEEPER THAN 3:1. MAT SHALL BE WESTERN EXCELSIOR PFS-8, OR EQUIVALENT.
 15. COMMON AREAS TO SERVE AS DRAINAGE EASEMENTS WHERE APPLICABLE.

REFERENCE:
DEED BOOK: 363, PAGE: 92

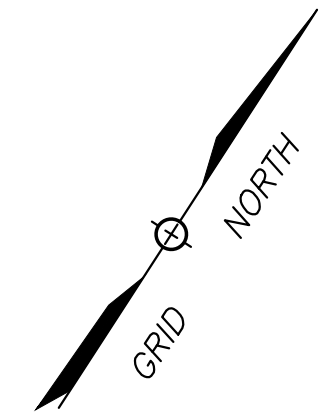

SHEET C-5

GRADING PLAN
CANNONS CROSSING S/D

SITE ADDRESS: 412 EAST OLD A.J. HIGHWAY (37760)

DEVELOPER:
CRAFTED MILESTONE, LLC
296 BOYDS SCHOOL ROAD
MORRISTOWN, TN 37813



DIST NO. 04 JEFFERSON CITY, TN
TAX MAP: 15 PARCEL: 10.00
SCALE: 1"=40' JUNE 4, 2025



URBAN ENGINEERING, INC.
10330 HARDIN VALLEY RD, #201
KNOXVILLE, TENNESSEE 37932
(865) 966-1924



REVISION	DATE	DESCRIPTION	BY

DWN: CLM CHK: CAS DWG. NO. 2505010

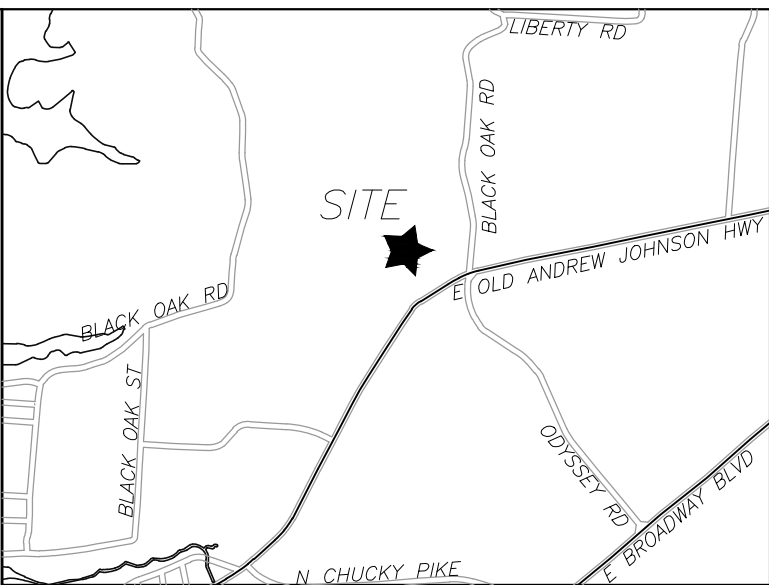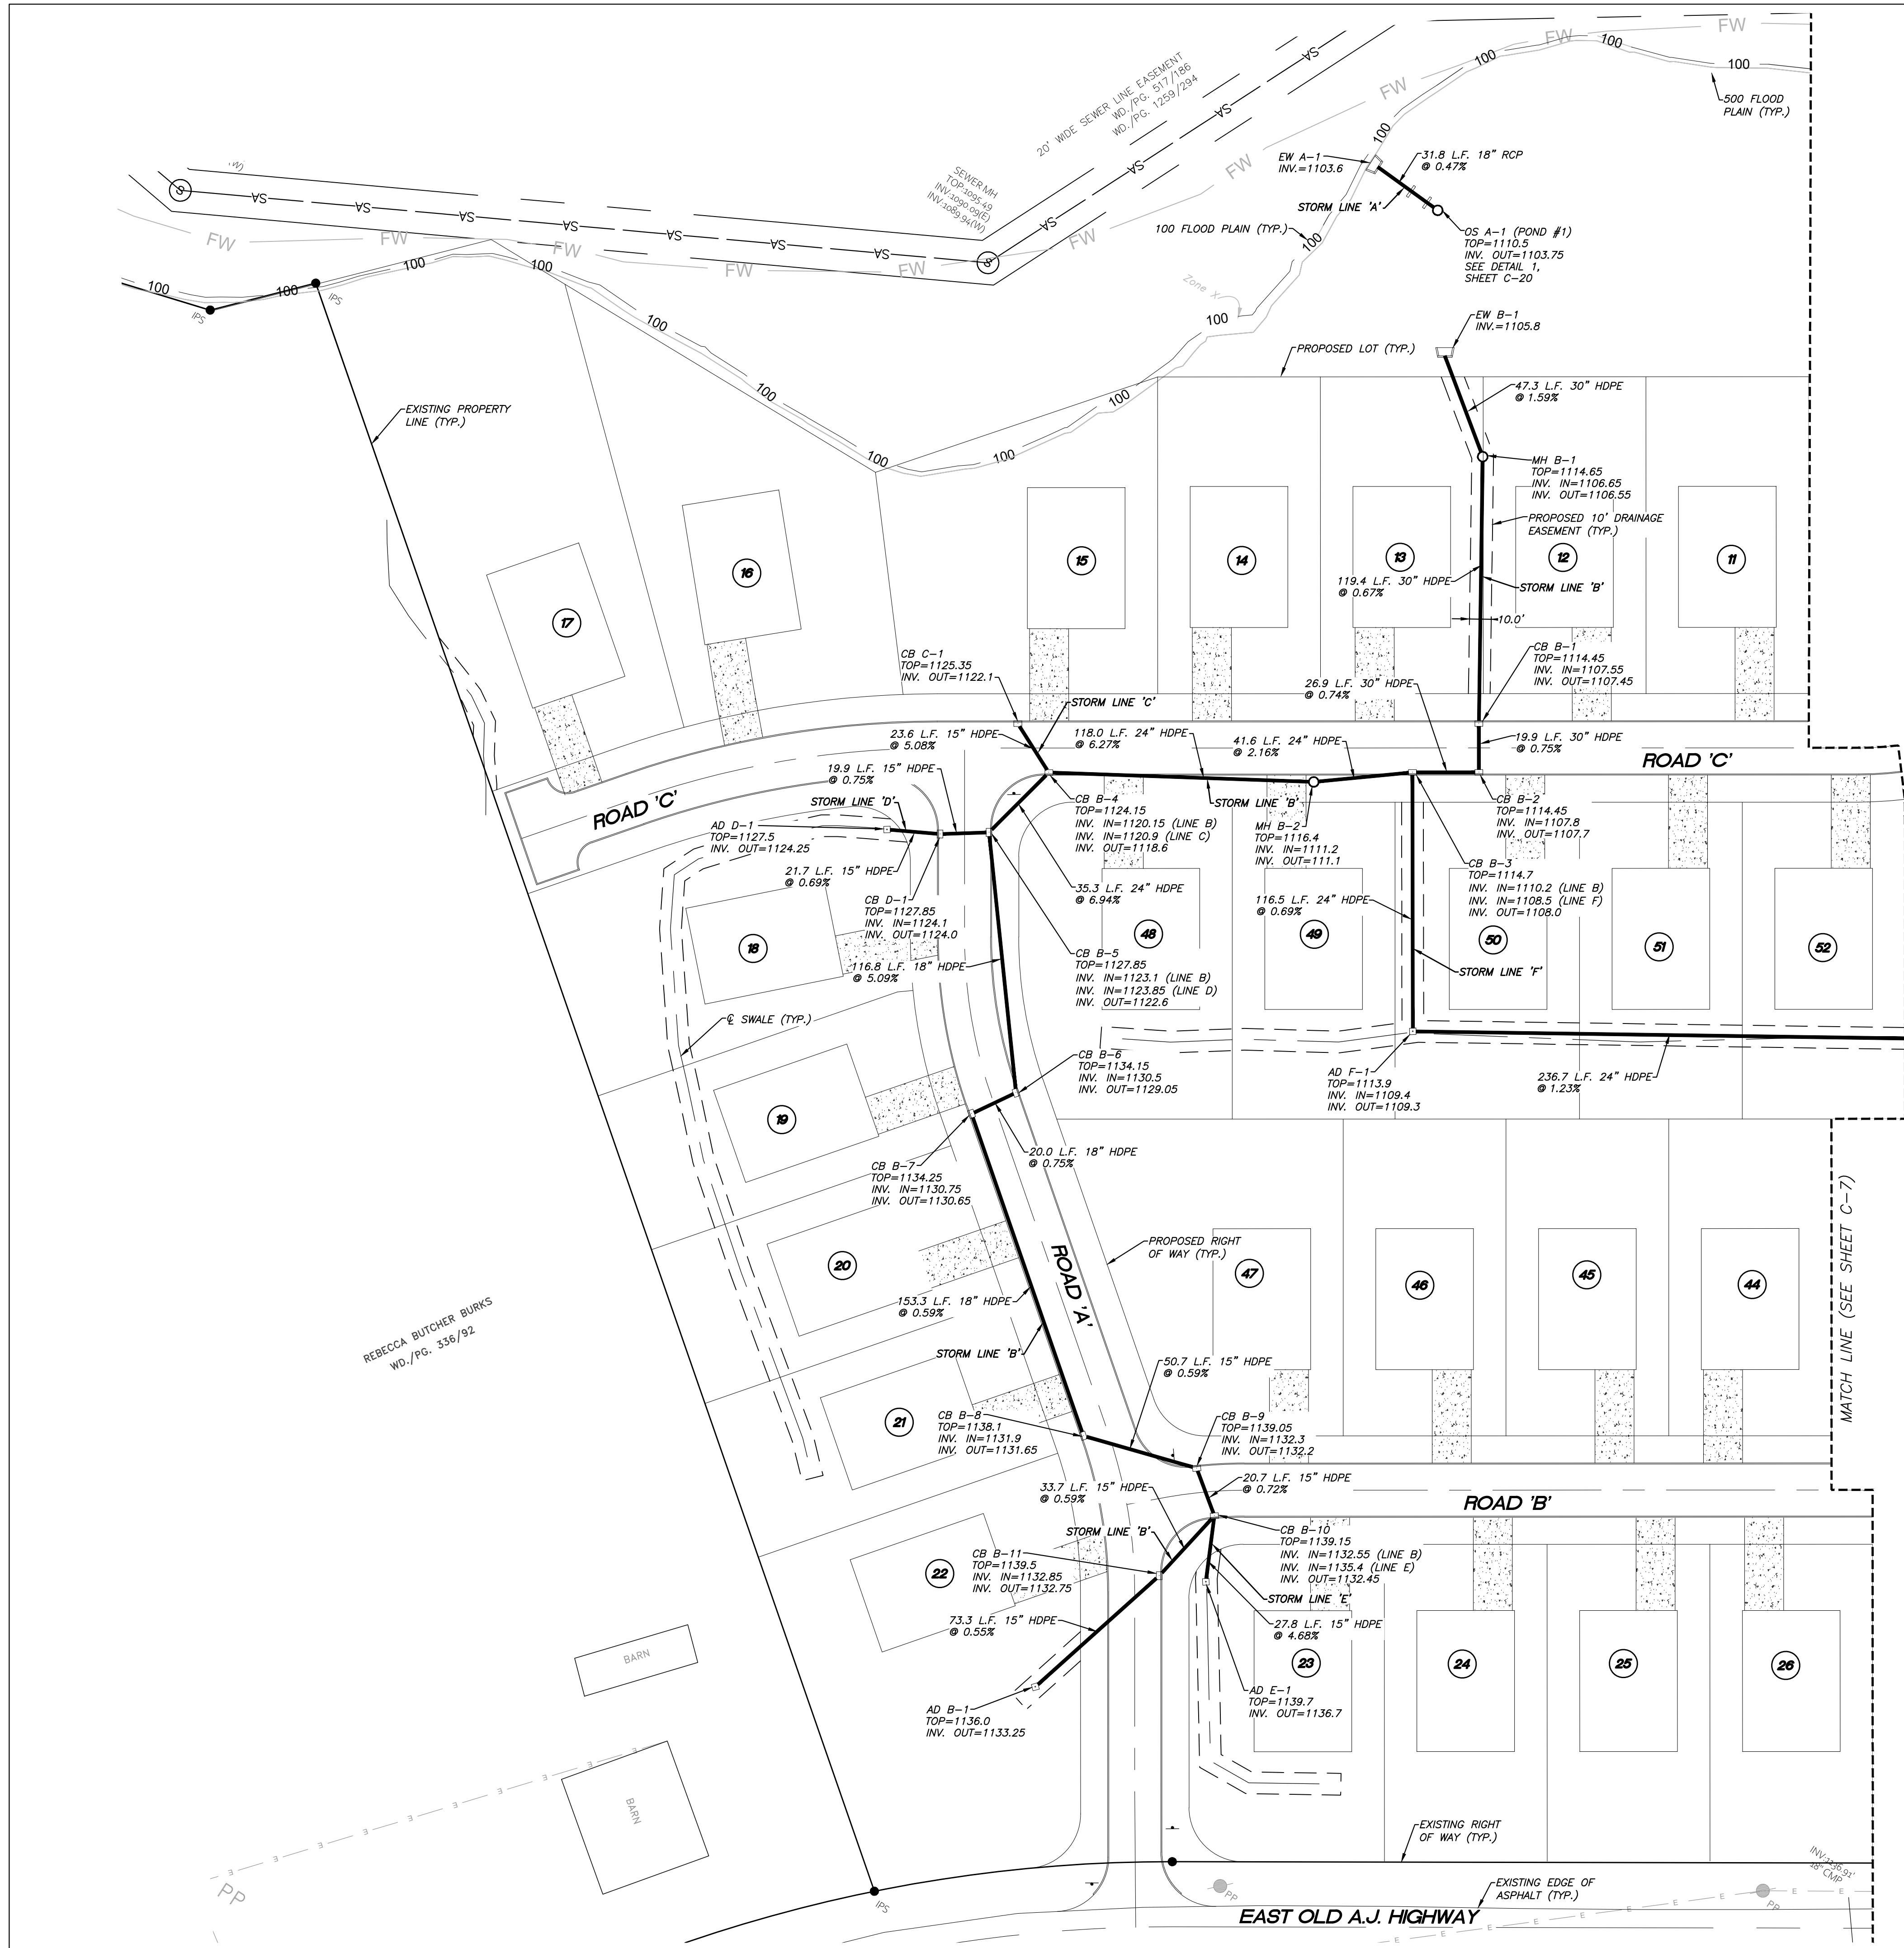


DRAINAGE NOTES:

1. CORRUGATED POLYETHYLENE PIPE (HDPE) SHALL BE AASHTO M-252/M-294 TYPE S WITH SOIL-TIGHT JOINTS WITH RUBBER GASKET CONFORMING TO ASTM F477 (HANCOR HI-Q OR ADS N-12 ARE ACCEPTABLE PRODUCTS). REFER TO TDDT STANDARD DWG D-PB-2 FOR ADDITIONAL INSTALLATION REQUIREMENTS.
2. ALL CONCRETE PIPE SHALL BE CLASS III.
3. ALL WORK SHALL BE SEQUENCED AND COMPLETED IN ACCORDANCE WITH THE TENNESSEE DEPARTMENT OF ENVIRONMENT AND CONSERVATION EROSION CONTROL HANDBOOK AND THE RULES AND REGULATIONS OF JEFFERSON CITY.
4. ALL PIPING UNDER OR WITHIN 3' OF ASPHALT DRIVES SHALL BE BACKFILLED WITH STONE.
5. ALL CATCH BASINS, AREA DRAIN GRATES AND MANHOLE COVERS REQUIRE PERMANENTLY CAST ENVIRONMENTAL MESSAGE, I.E. "NO DUMPING, DRAINS TO RIVER".
6. CASTINGS FOR THE PROPOSED STRUCTURES ARE AS FOLLOWS:
MANHOLES: V-1045 FRAME, 1040 COVER
OUTLET STRUCTURES: WELDED BAR GRATE
CATCH BASINS: V-4074-2
AREA DRAINS: V-4880-2
7. ALL MATERIALS AND INSTALLATION METHODS SHALL BE PER TDDT'S SPECIFICATIONS FOR ROAD AND BRIDGE CONSTRUCTION, CURRENT EDITION.
8. COMMON AREAS SHALL SERVE AS STORMWATER EASEMENTS, WHERE APPLICABLE.

 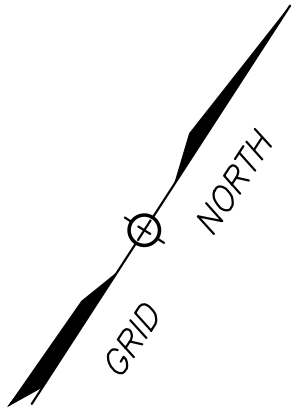

REFERENCE:
DEED BOOK: 363, PAGE: 92

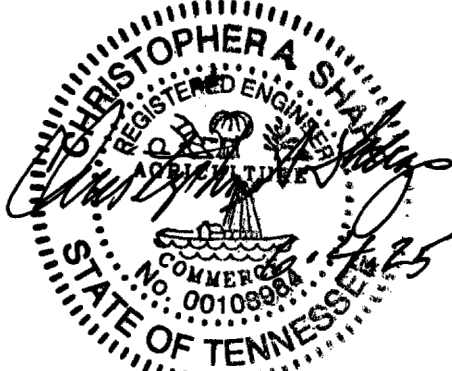

SHEET C-6

**DRAINAGE PLAN
CANNONS CROSSING S/D**

SITE ADDRESS: 412 EAST OLD A.J. HIGHWAY (37760)


DEVELOPER:
CRAFTED MILESTONE, LLC
296 BOYDS SCHOOL ROAD
MORRISTOWN, TN 37813

DIST NO. 04 JEFFERSON CITY, TN
TAX MAP: 15 PARCEL: 10.00
SCALE: 1"=40' JUNE 4, 2025






URBAN ENGINEERING, INC.
10330 HARDIN VALLEY RD, #201
KNOXVILLE, TENNESSEE 37932
(865) 966-1924

REVISION	DATE	DESCRIPTION	BY	DWN: CLM	CHK: CAS	DWG. NO. 2505010

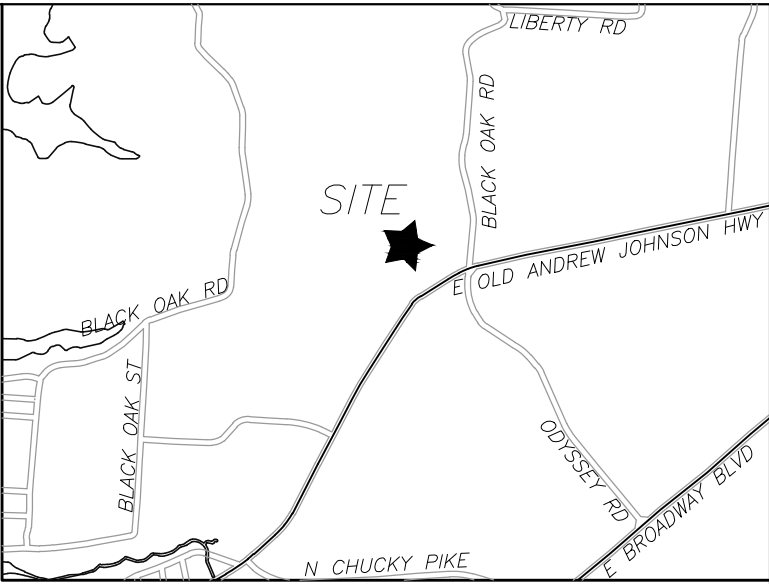

1. CORRUGATED POLYETHYLENE PIPE (HDPE) SHALL BE ASHTO M-252/M-294 TYPE 3 WITH SOL-TIGHT JOINTS WITH RUBBER GASKET. CONFORMING TO ASTM F477 (HANDIC H=0 OR ADS N=12 ARE ACCEPTABLE PRODUCTS), REFER TO TDD STANDARD DWG D-PB-2 FOR ADDITIONAL INSTALLATION REQUIREMENTS.
2. ALL CONCRETE PIPE SHALL BE CLASS III.
3. ALL WORK SHALL BE SEQUENCED AND COMPLETED IN ACCORDANCE WITH THE TENNESSEE DEPARTMENT OF ENVIRONMENT AND CONSERVATION EROSION CONTROL HANDBOOK AND THE RULES AND REGULATIONS OF JEFFERSON CITY.
4. ALL PIPING UNDER OR WITHIN 3' OF ASPHALT DRIVES SHALL BE PROTECTED WITH CURB AND GUTTER.
5. ALL CATCH BASINS, AREA DRAIN GRATES AND MANHOLE COVERS REQUIRE PERMANENTLY CAST ENVIRONMENTAL MESSAGE, I.E. "NO DUMPING, DRAINS TO RIVER".
6. CASTINGS FOR THE PROPOSED STRUCTURES ARE AS FOLLOWS:
MANHOLES: W-1045 FRAME, 1040 COVER
OUTLET STRUCTURES: WELDED BAR GRATE
CATCH BASINS: W-4074-2
AREA DRAINS: W-600
7. ALL MATERIALS AND INSTALLATION METHODS SHALL BE PER TDD'S SPECIFICATIONS FOR ROAD AND BRIDGE CONSTRUCTION, CURRENT EDITION.
8. COMMON AREAS SHALL SERVE AS STORMWATER EASEMENTS, WHERE APPLICABLE.

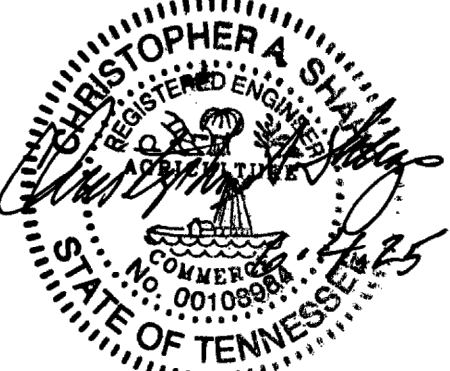 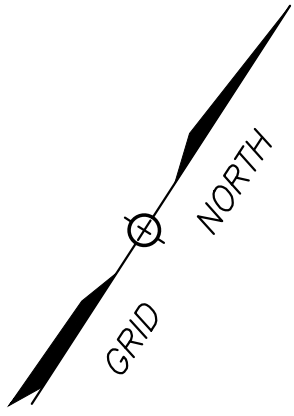

SHEET C-7

DRAINAGE PLAN

CANNONS CROSSING S/D

SITE ADDRESS: 412 EAST OLD A.J. HIGHWAY (37760)

DEVELOPER:

CRAFTED MILESTONE, LLC
296 BOYDS SCHOOL ROAD
MORRISTOWN, TN 37813

DIST NO. 04

JEFFERSON CITY, TN

TAX MAP: 15

PARCEL: 10.00

SCALE: 1"=40'

JUNE 4, 2025




URBAN ENGINEERING, INC.
0330 HARDIN VALLEY RD, #201
KNOXVILLE, TENNESSEE 37932
(865) 966-1924


REFERENCE:
BOOK: 363, PAGE: 92

REVISION	DATE	DESCRIPTION	BY


DWN: CLM	CHK: CAS	DWG. NO. 2505010
----------	----------	------------------

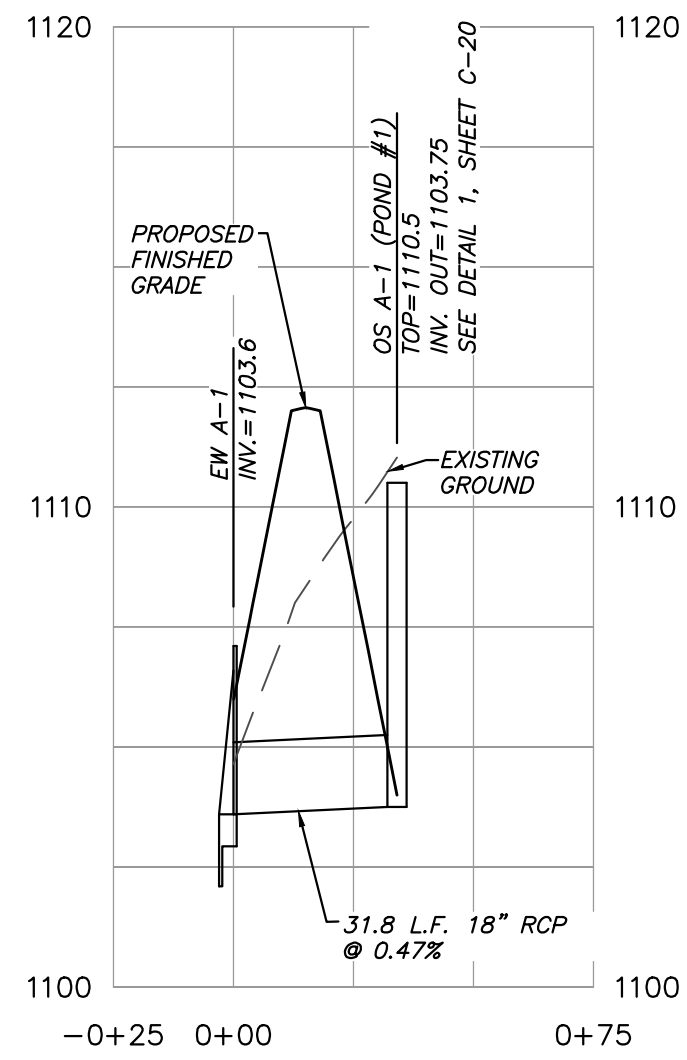


PROFILE VIEW: STORM LINE 'A'
1"=40' (HORIZONTAL)
1"=4' (VERTICAL)

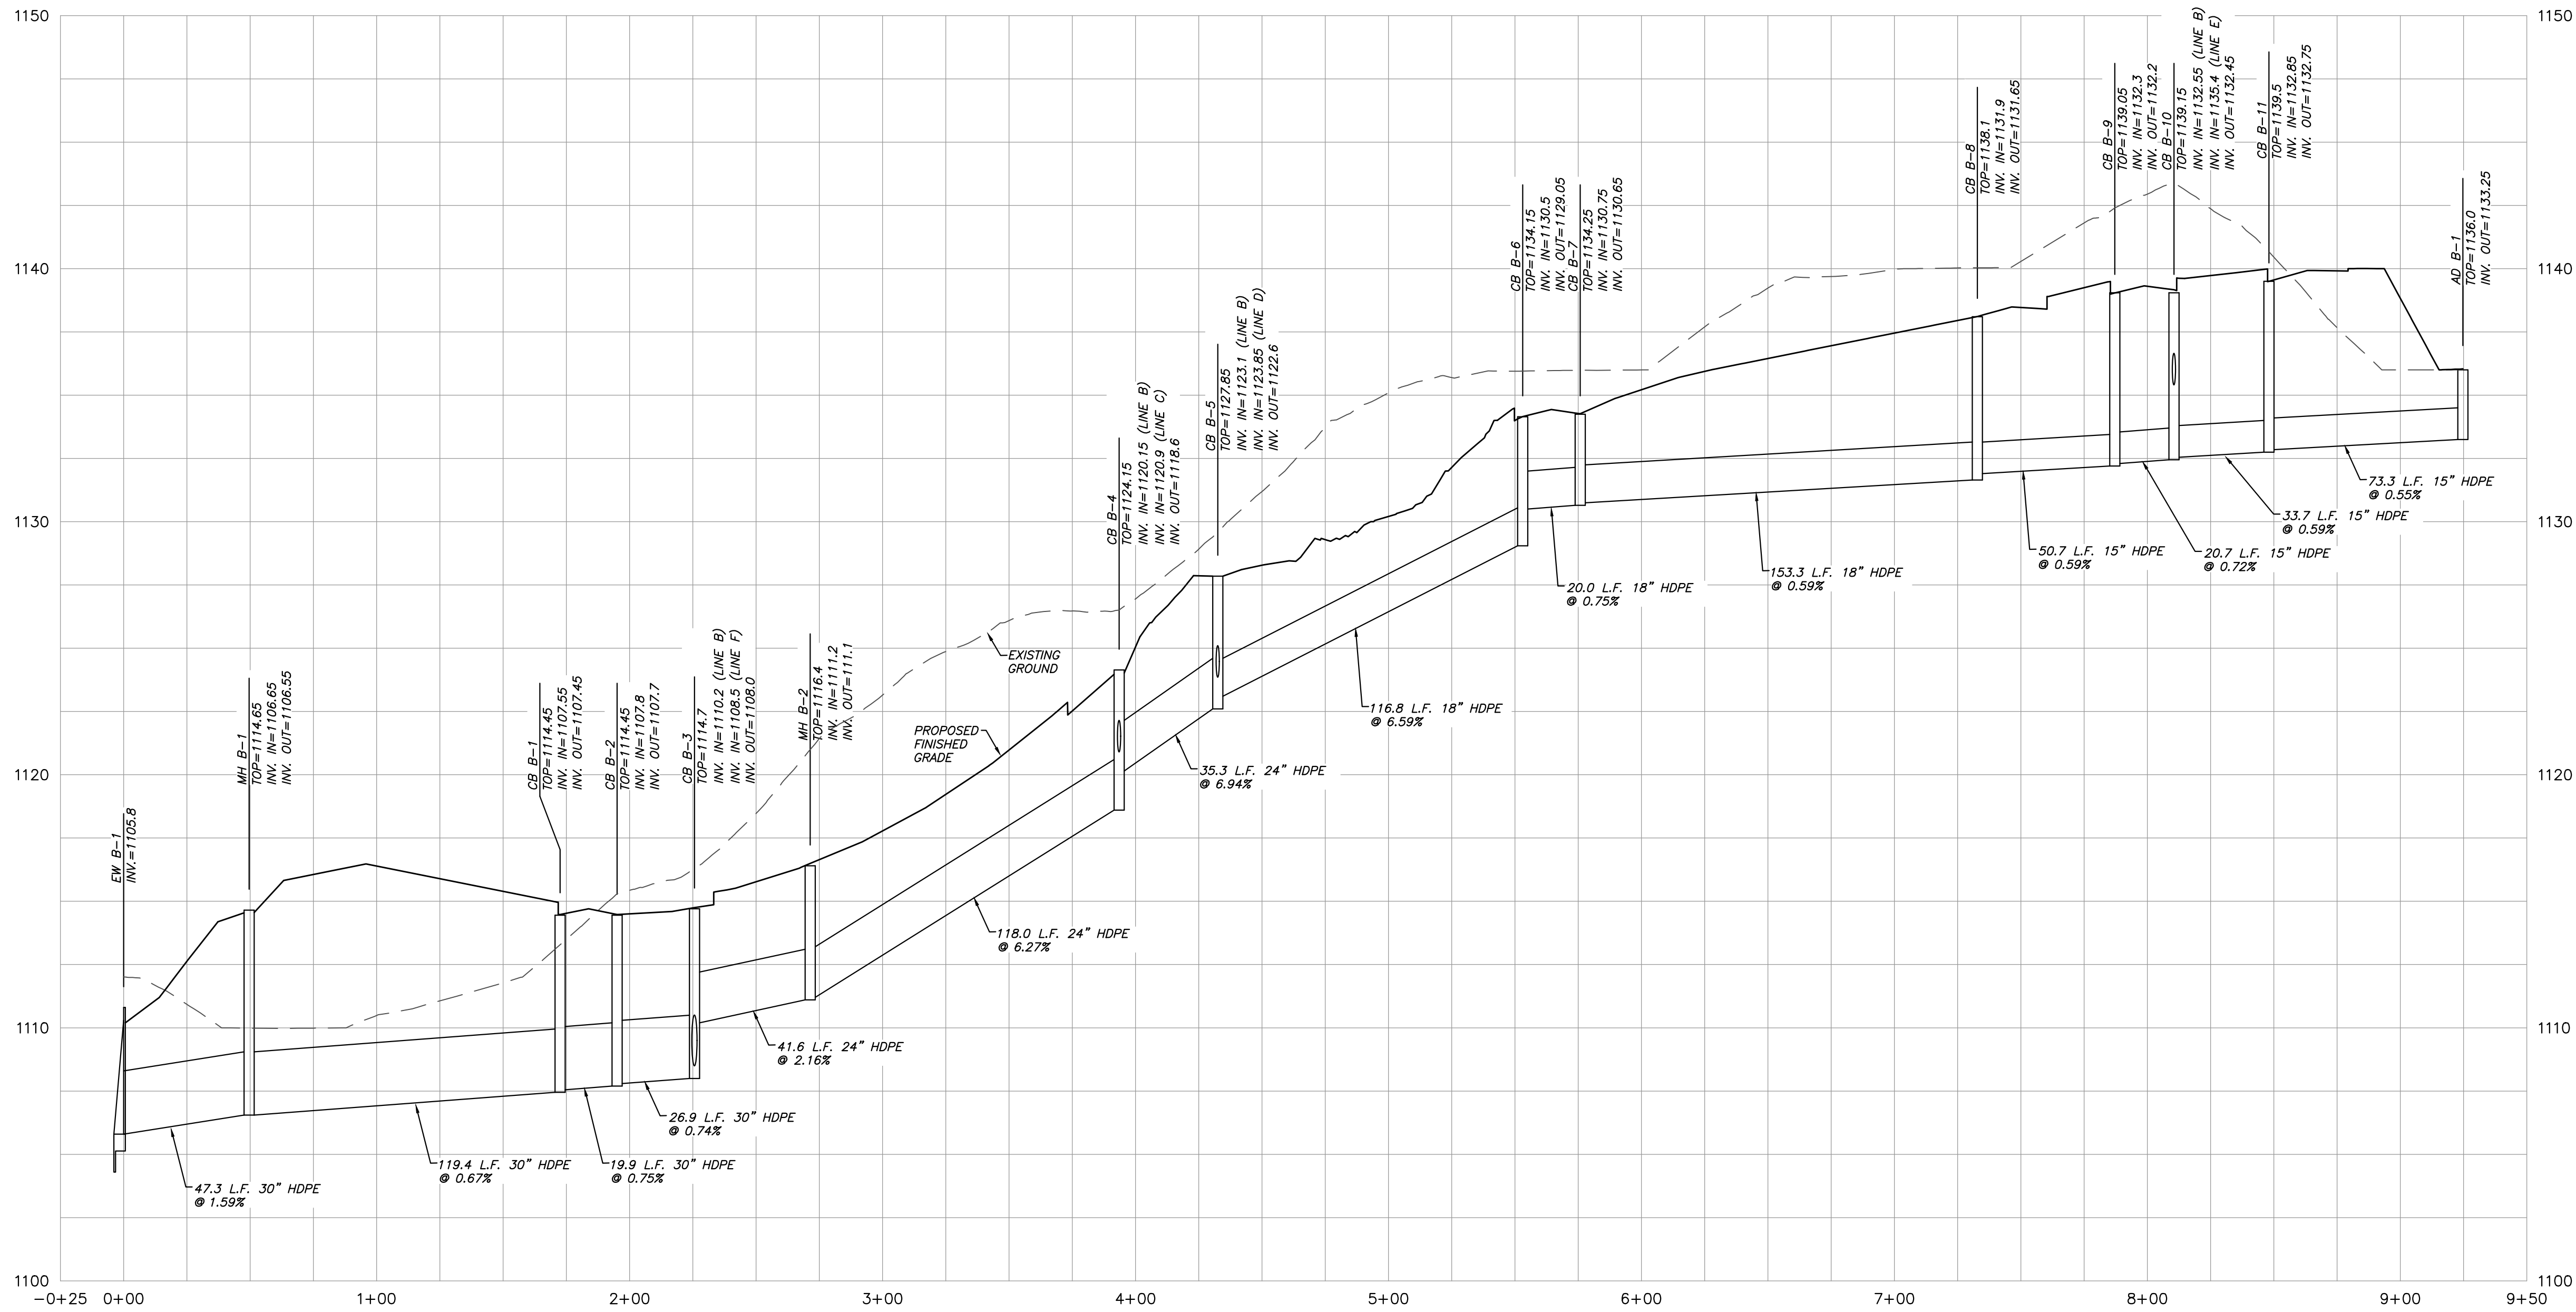


PROFILE VIEW: STORM LINE 'B'
1"=40' (HORIZONTAL)
1"=4' (VERTICAL)

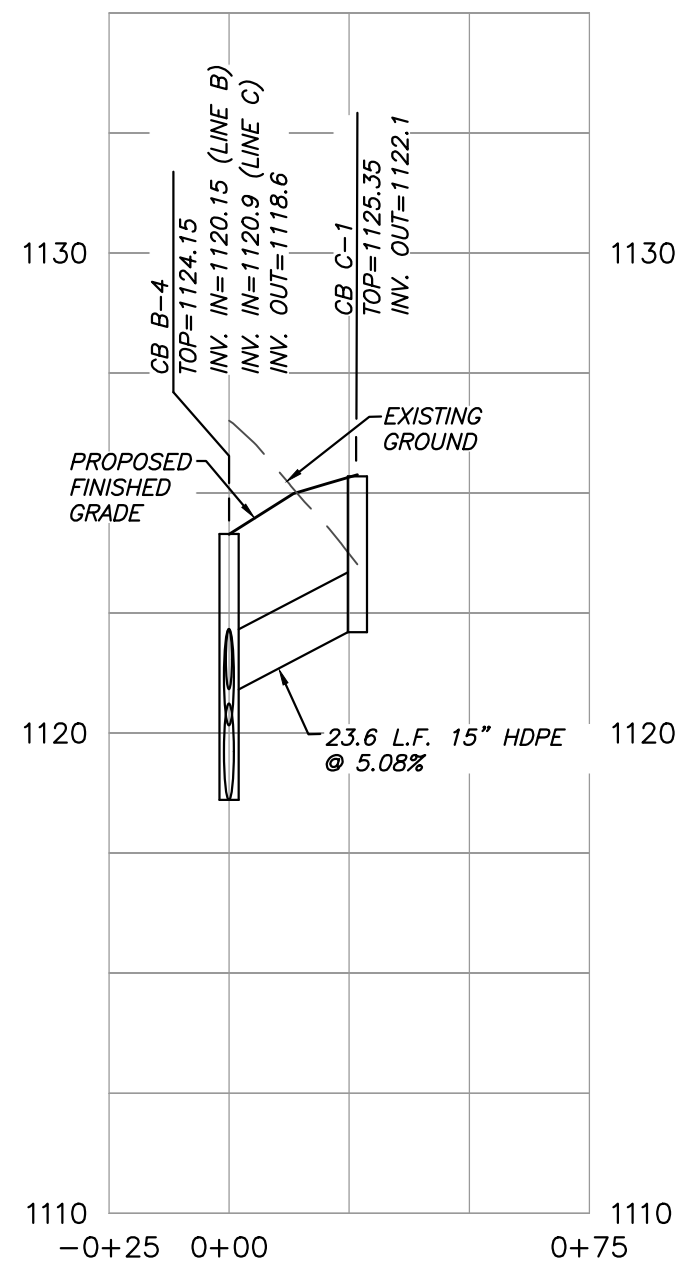

PROFILE VIEW: STORM LINE 'C'
1"=40' (HORIZONTAL)
1"=4' (VERTICAL)

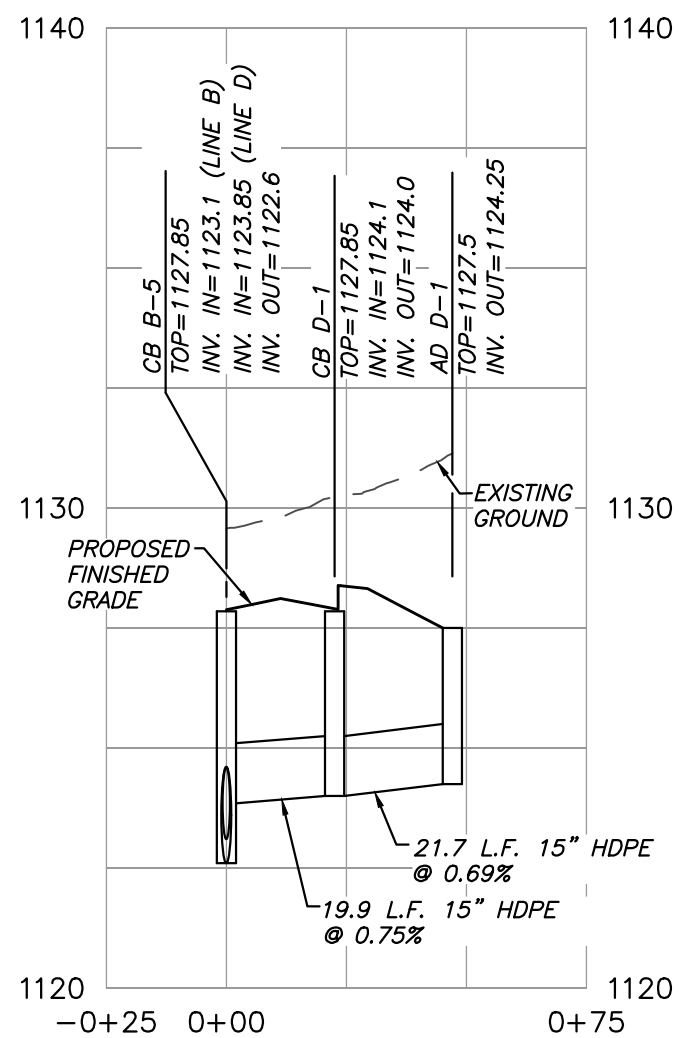

PROFILE VIEW: STORM LINE 'D'
1"=40' (HORIZONTAL)
1"=4' (VERTICAL)

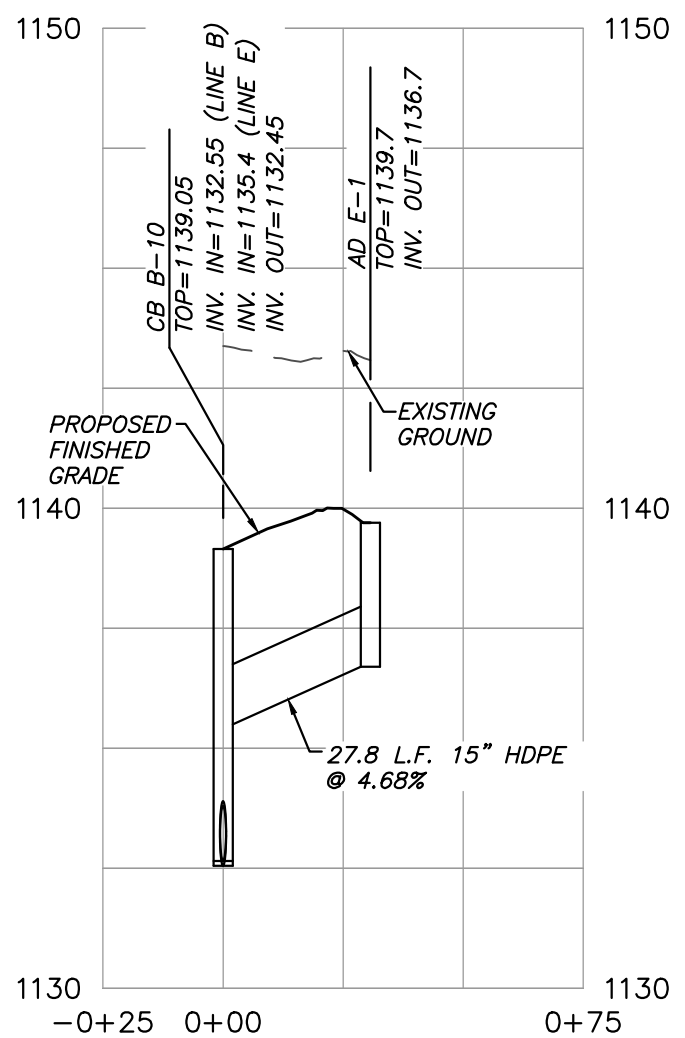

PROFILE VIEW: STORM LINE 'E'
1"=40' (HORIZONTAL)
1"=4' (VERTICAL)



SHEET C-8

DRAINAGE PROFILES
CANNONS CROSSING S/D


SITE ADDRESS: 412 EAST OLD A.J. HIGHWAY (37760)

DEVELOPER: **CRAFTED MILESTONE, LLC**
296 BOYDS SCHOOL ROAD
MORRISTOWN, TN 37813


DIST NO. 04 JEFFERSON CITY, TN
TAX MAP: 15 PARCEL: 10.00
SCALE: AS NOTED JUNE 4, 2025

URBAN ENGINEERING, INC.
10330 HARDIN VALLEY RD, #201
KNOXVILLE, TENNESSEE 37932
(865) 966-1924


REVISION	DATE	DESCRIPTION	BY	DWN: CLM	CHK: CAS	DWG. NO. 2505010

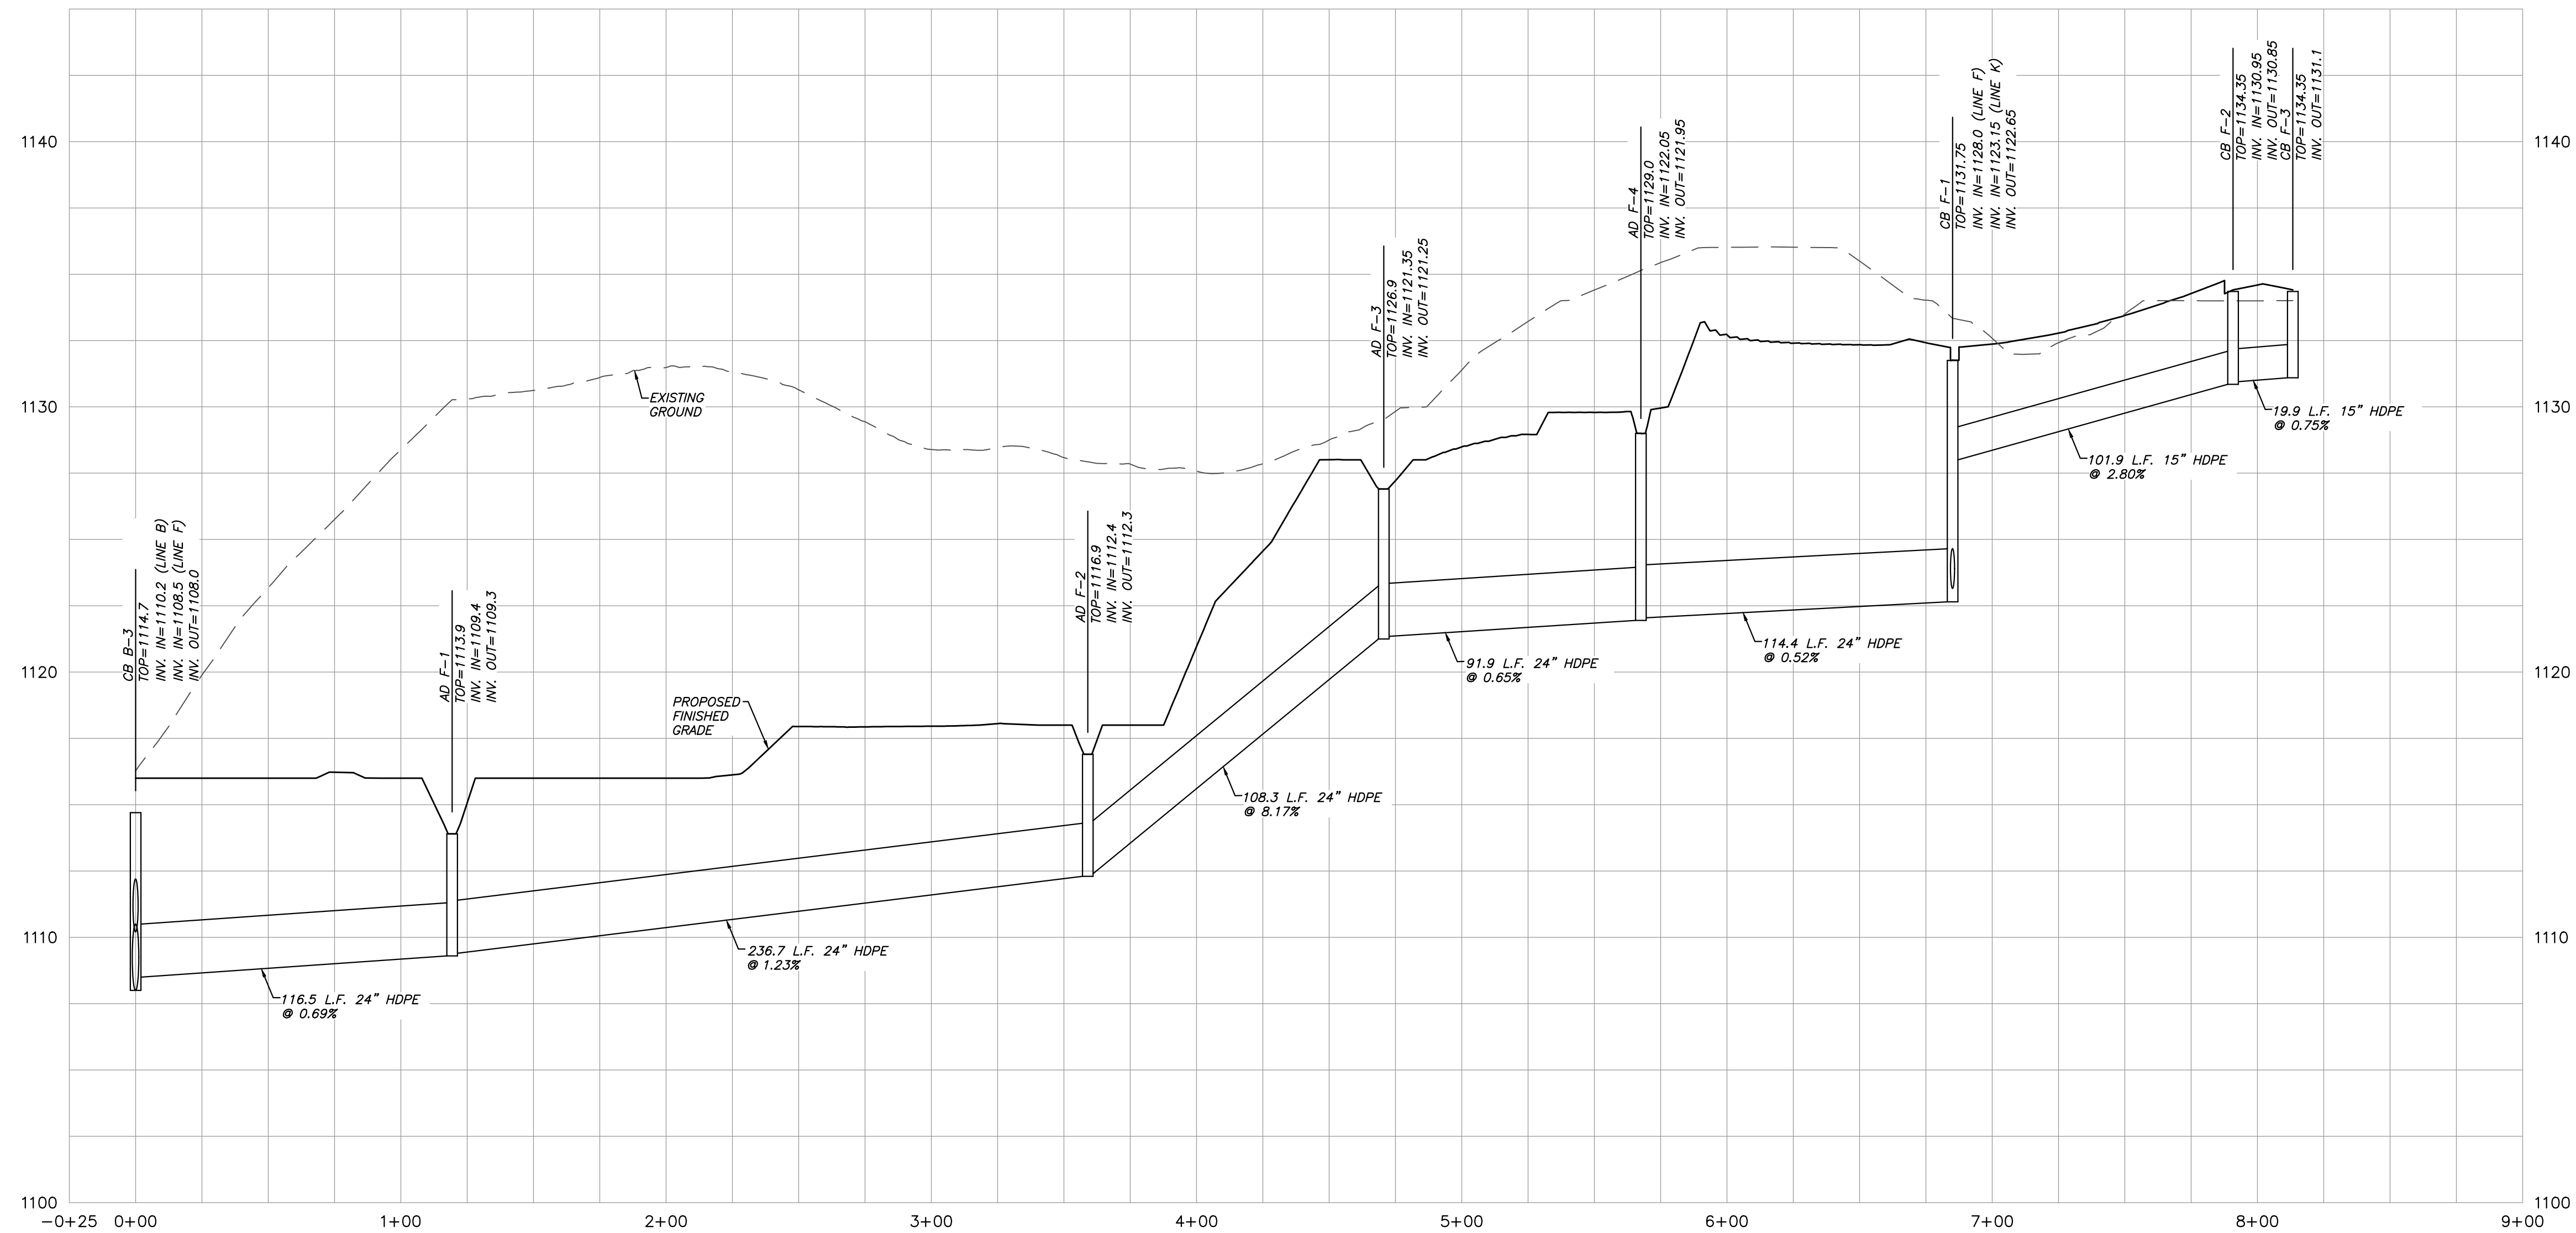

PROFILE VIEW: STORM LINE 'F'
1"=40' (HORIZONTAL)
1"=4' (VERTICAL)

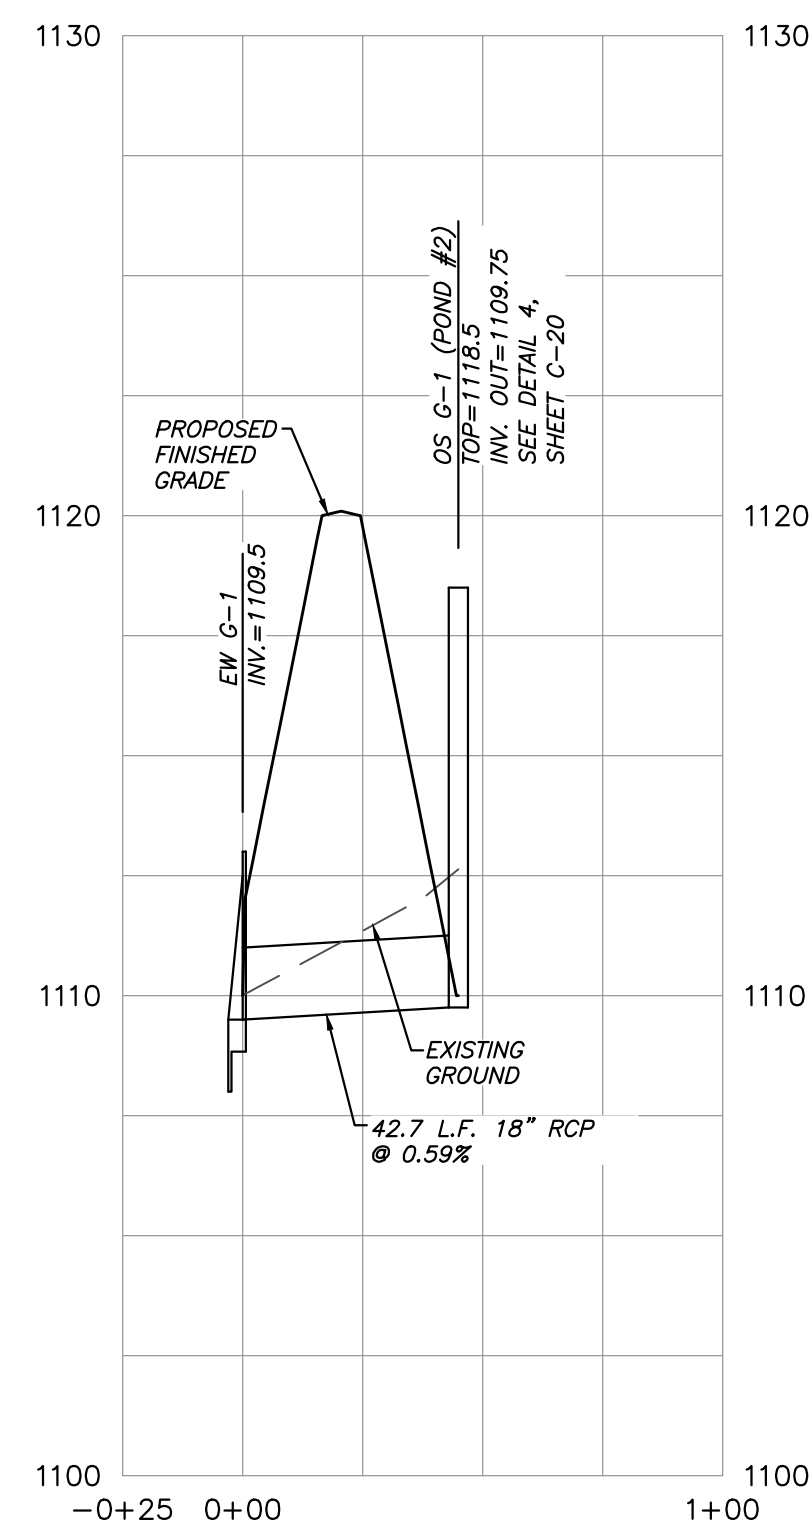

PROFILE VIEW: STORM LINE 'G'
1"=40' (HORIZONTAL)
1"=4' (VERTICAL)

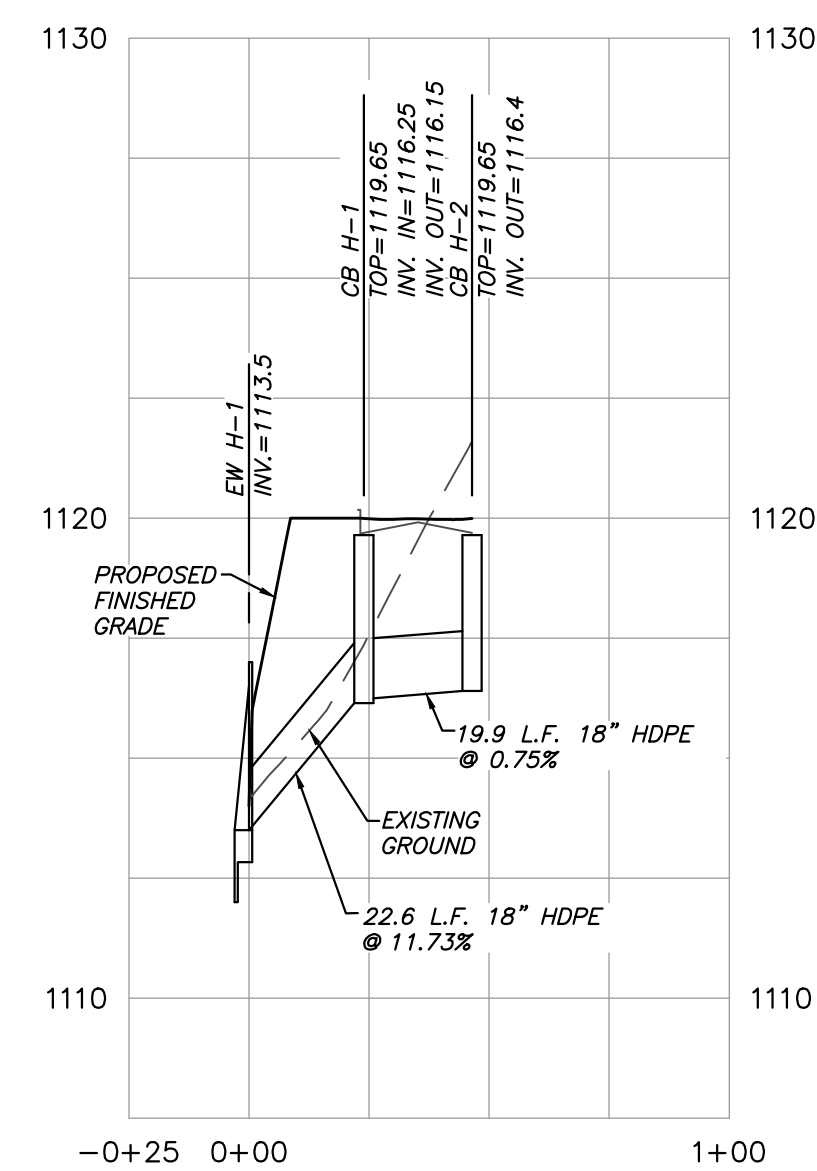

PROFILE VIEW: STORM LINE 'H'
1"=40' (HORIZONTAL)
1"=4' (VERTICAL)



SHEET C-9

DRAINAGE PROFILES
CANNONS CROSSING S/D

SITE ADDRESS: 412 EAST OLD A.J. HIGHWAY (37760)


DEVELOPER: CRAFTED MILESTONE, LLC
 296 BOYDS SCHOOL ROAD
 MORRISTOWN, TN 37813

DIST NO. 04 JEFFERSON CITY, TN
 TAX MAP: 15 PARCEL: 10.00
 SCALE: AS NOTED JUNE 4, 2025


URBAN ENGINEERING, INC.
 10330 HARDIN VALLEY RD, #201
 KNOXVILLE, TENNESSEE 37932
 (865) 966-1924

REVISION	DATE	DESCRIPTION	BY	DWN: CLM	CHK: CAS	DWG. NO. 2505010




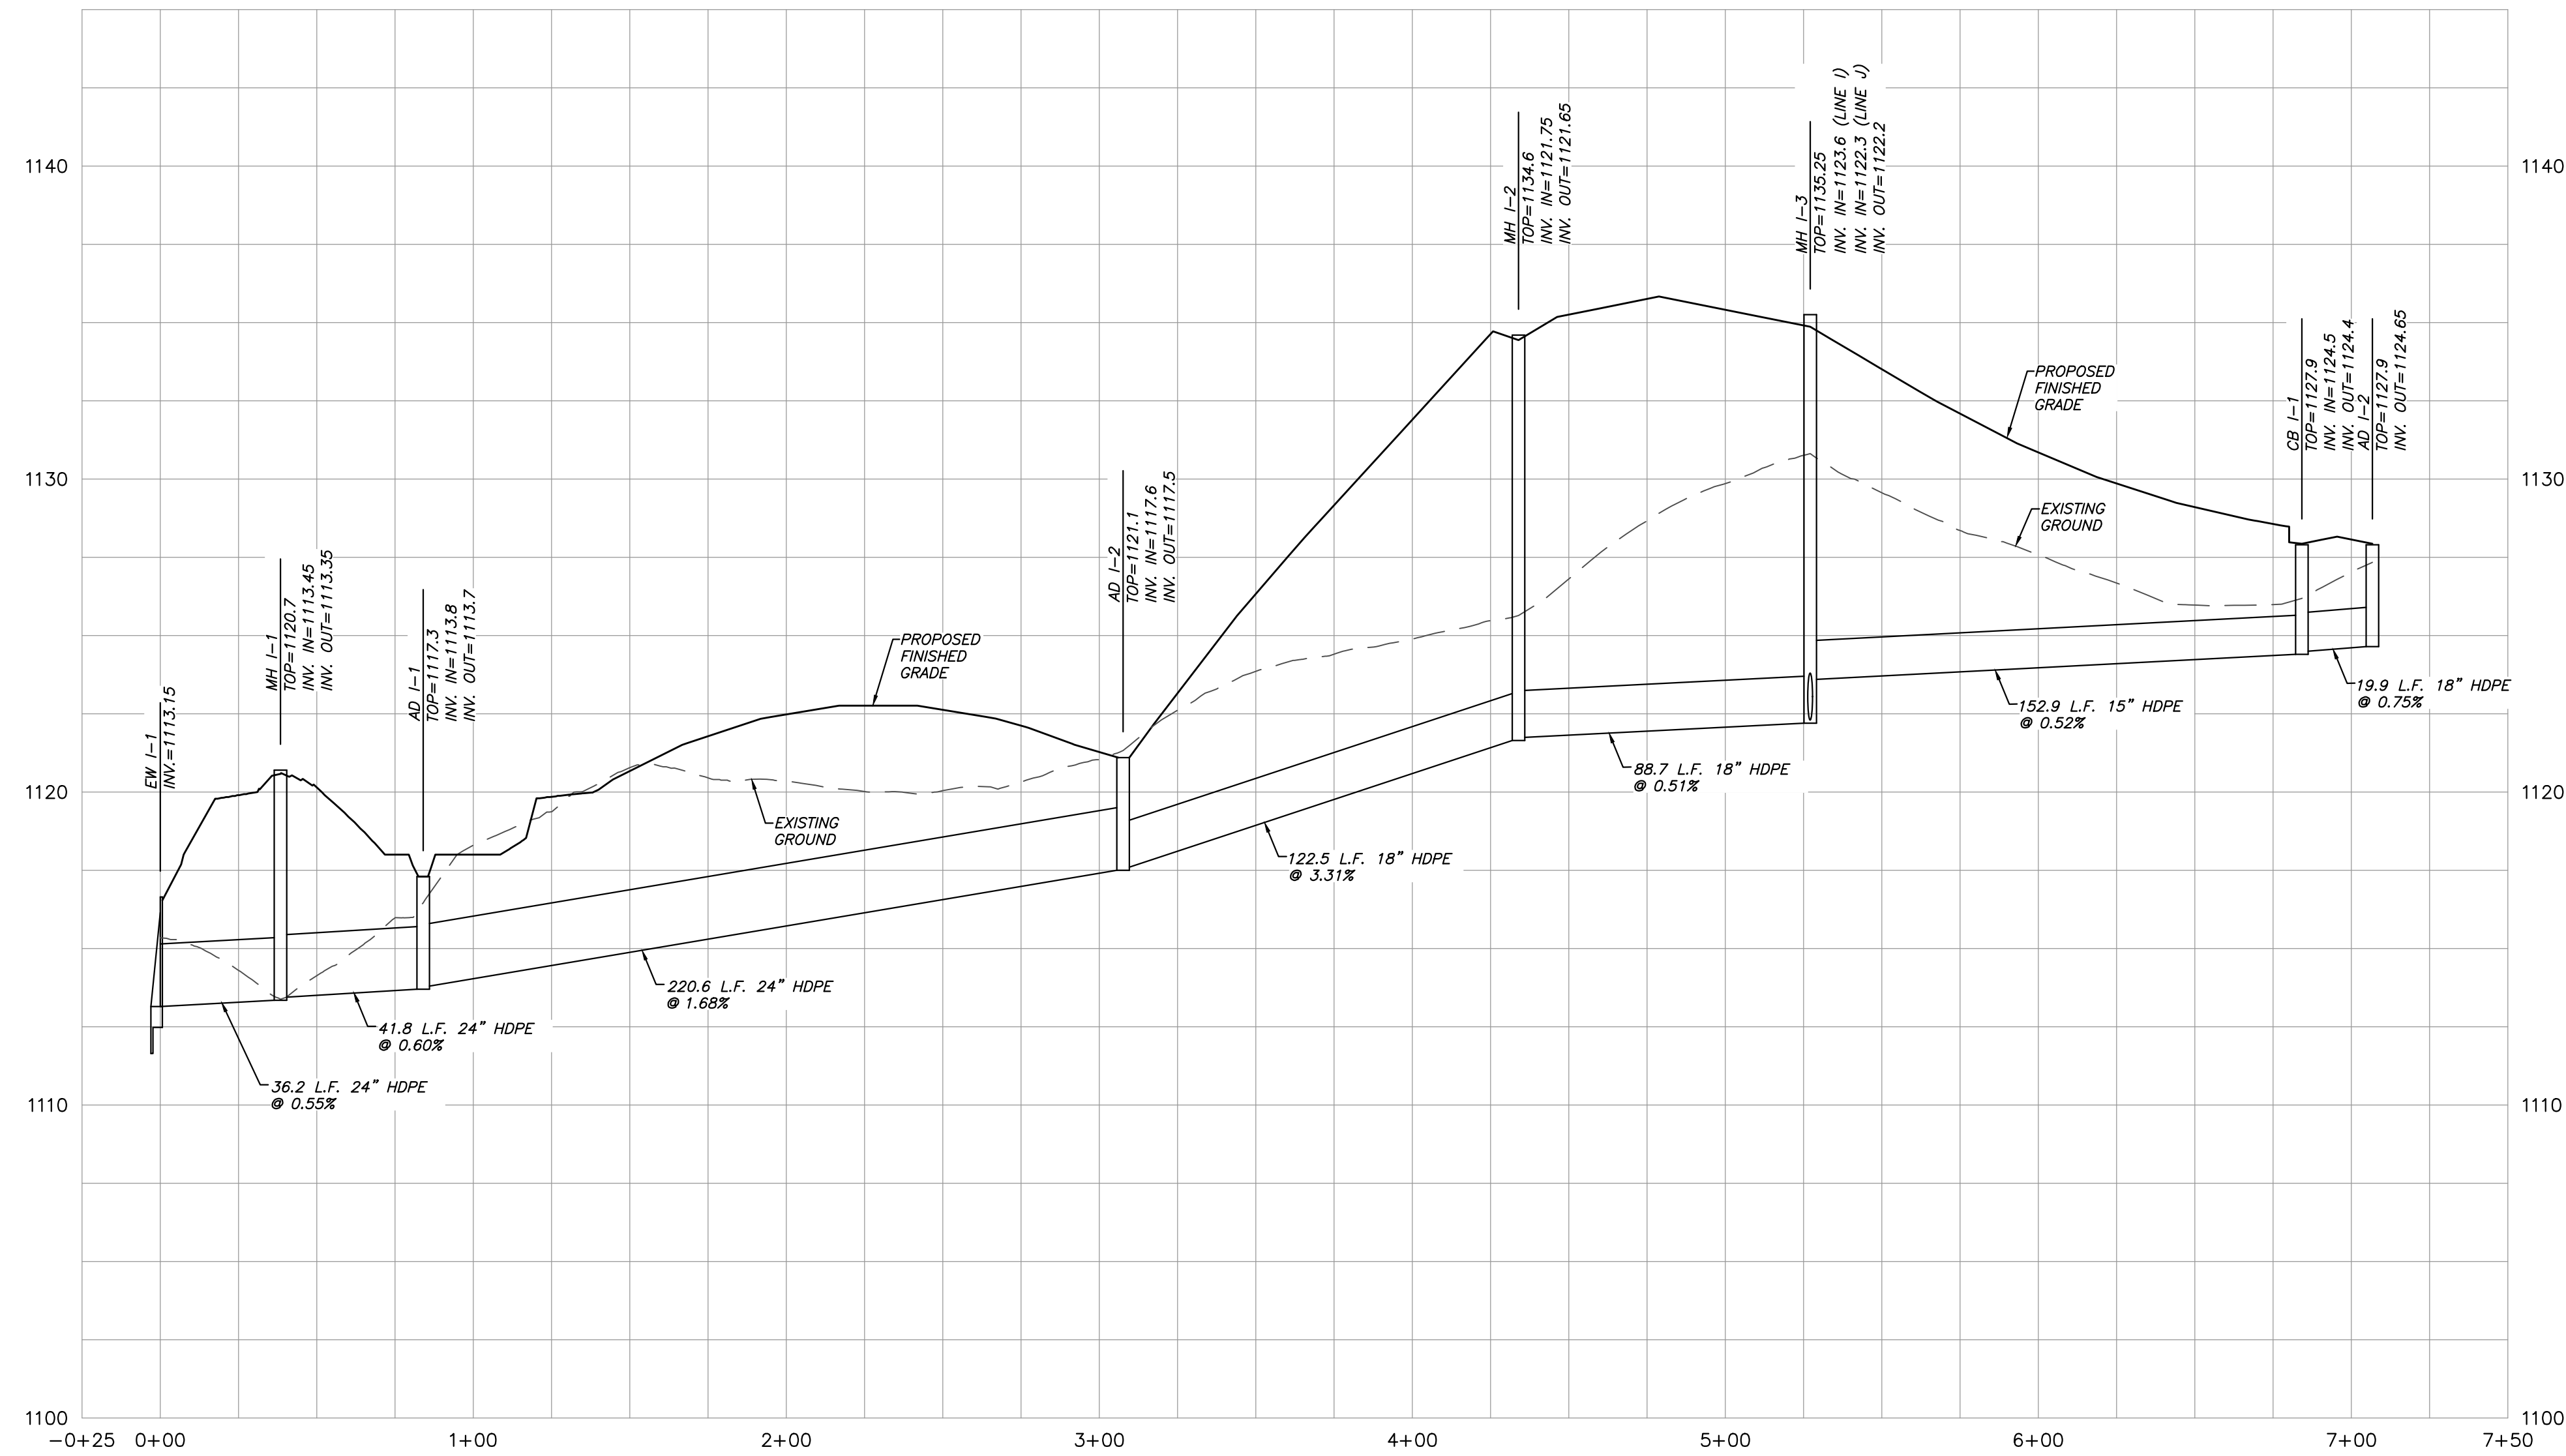


PROFILE VIEW: STORM LINE 'I'
1"=40' (HORIZONTAL)
1"=4' (VERTICAL)

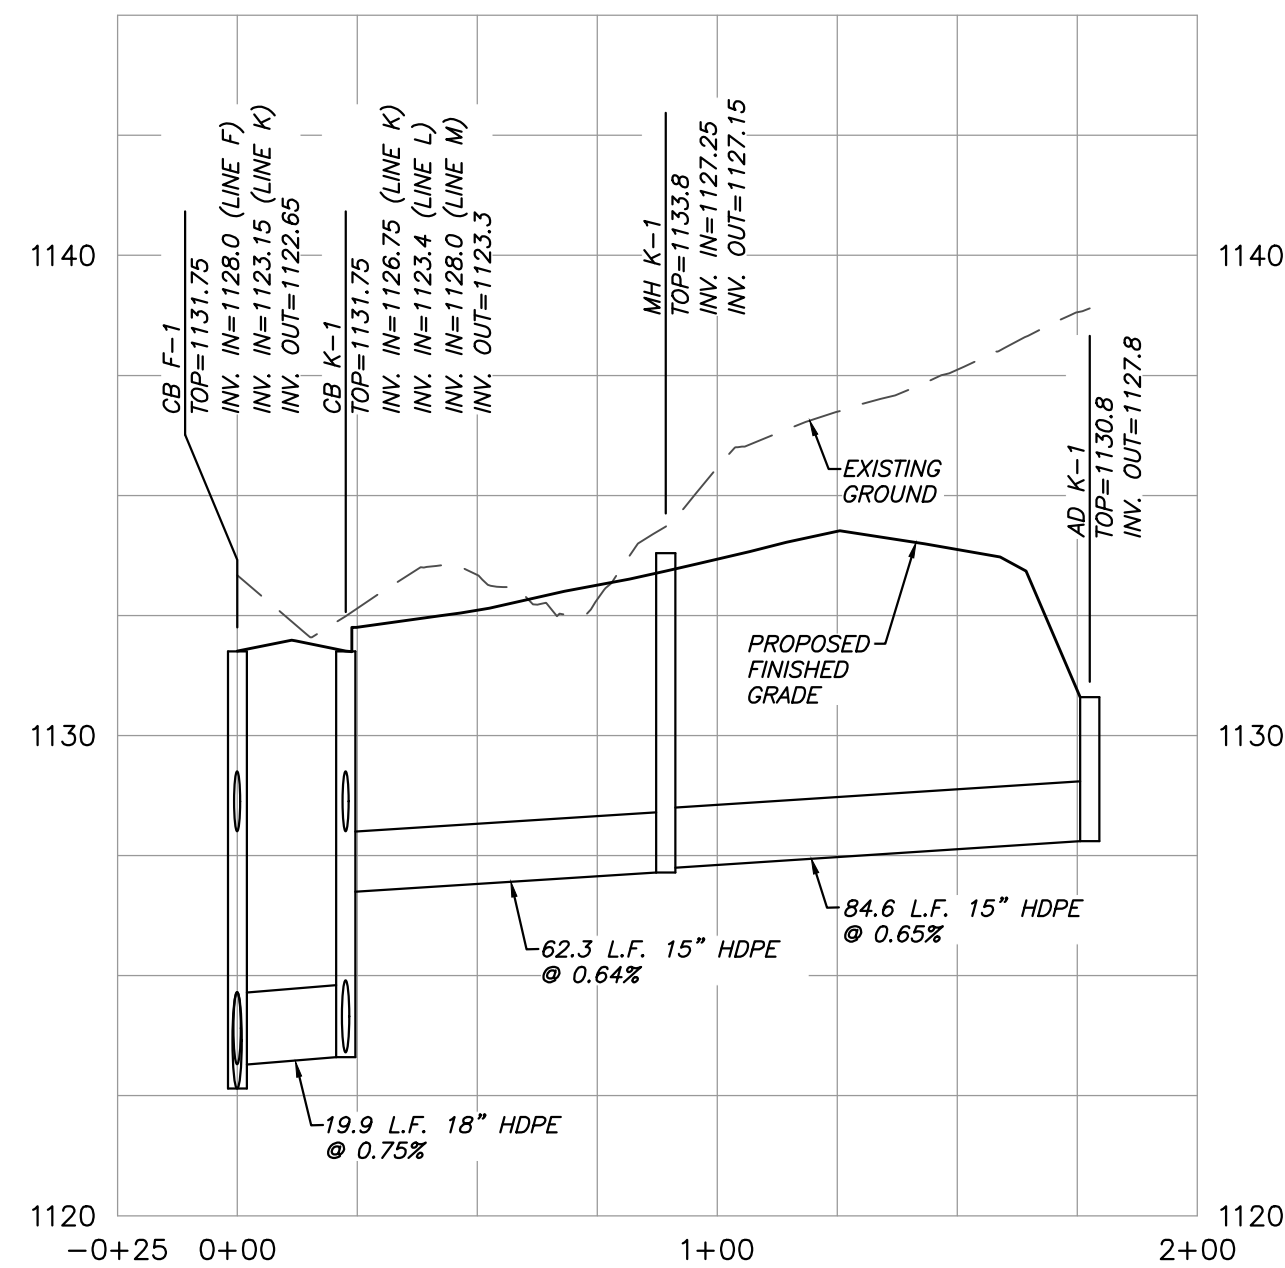


PROFILE VIEW: STORM LINE 'K'
1"=40' (HORIZONTAL)
1"=4' (VERTICAL)

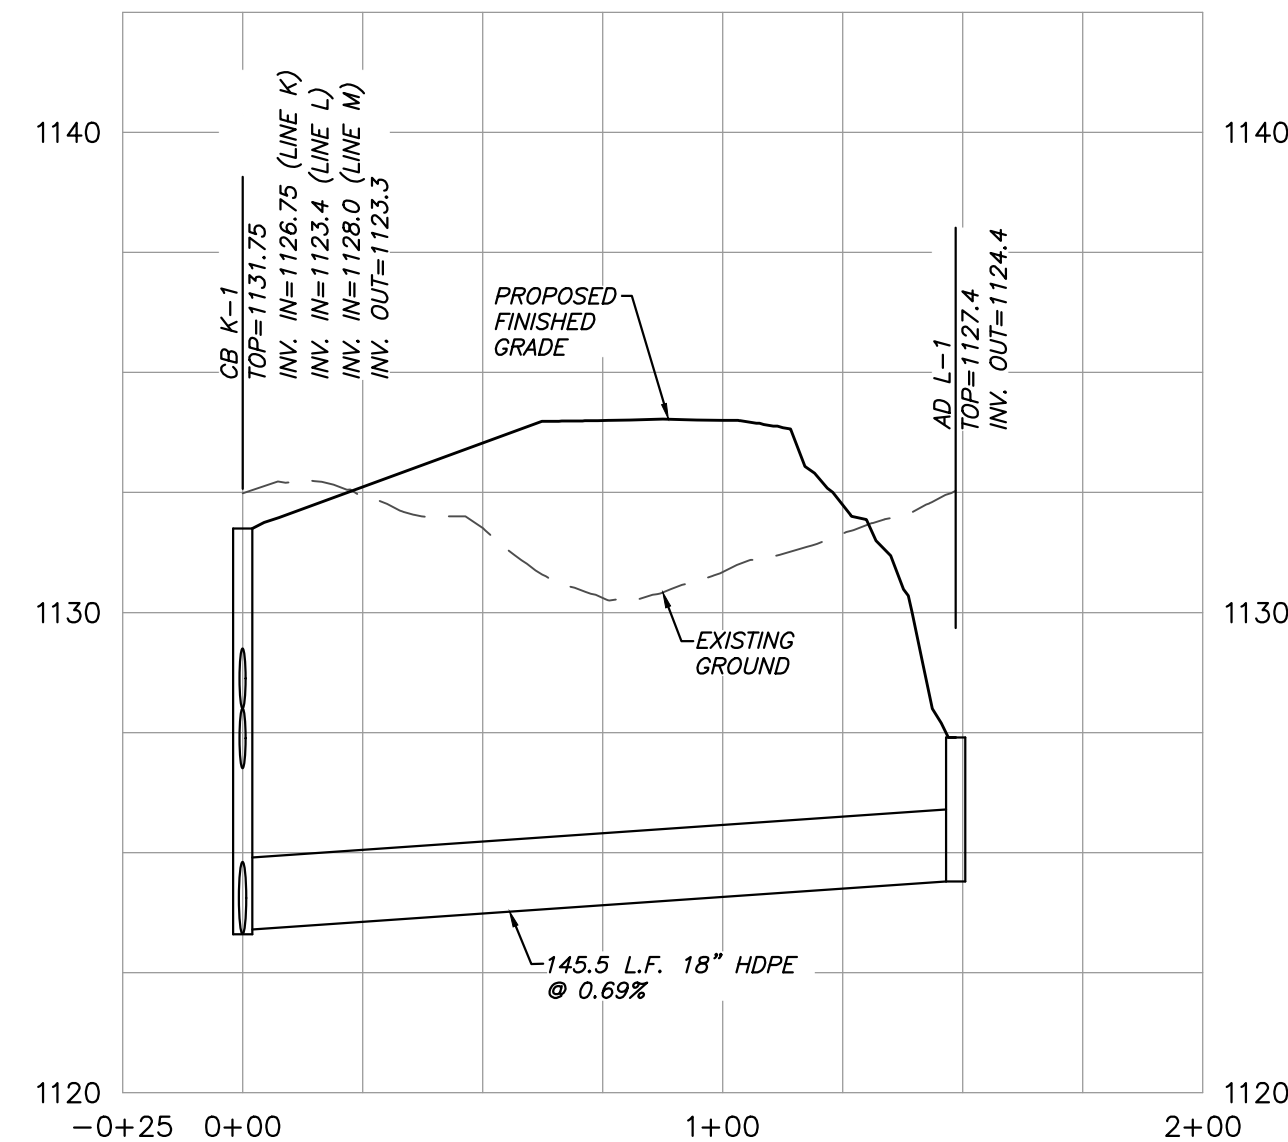

PROFILE VIEW: STORM LINE 'L'
1"=40' (HORIZONTAL)
1"=4' (VERTICAL)

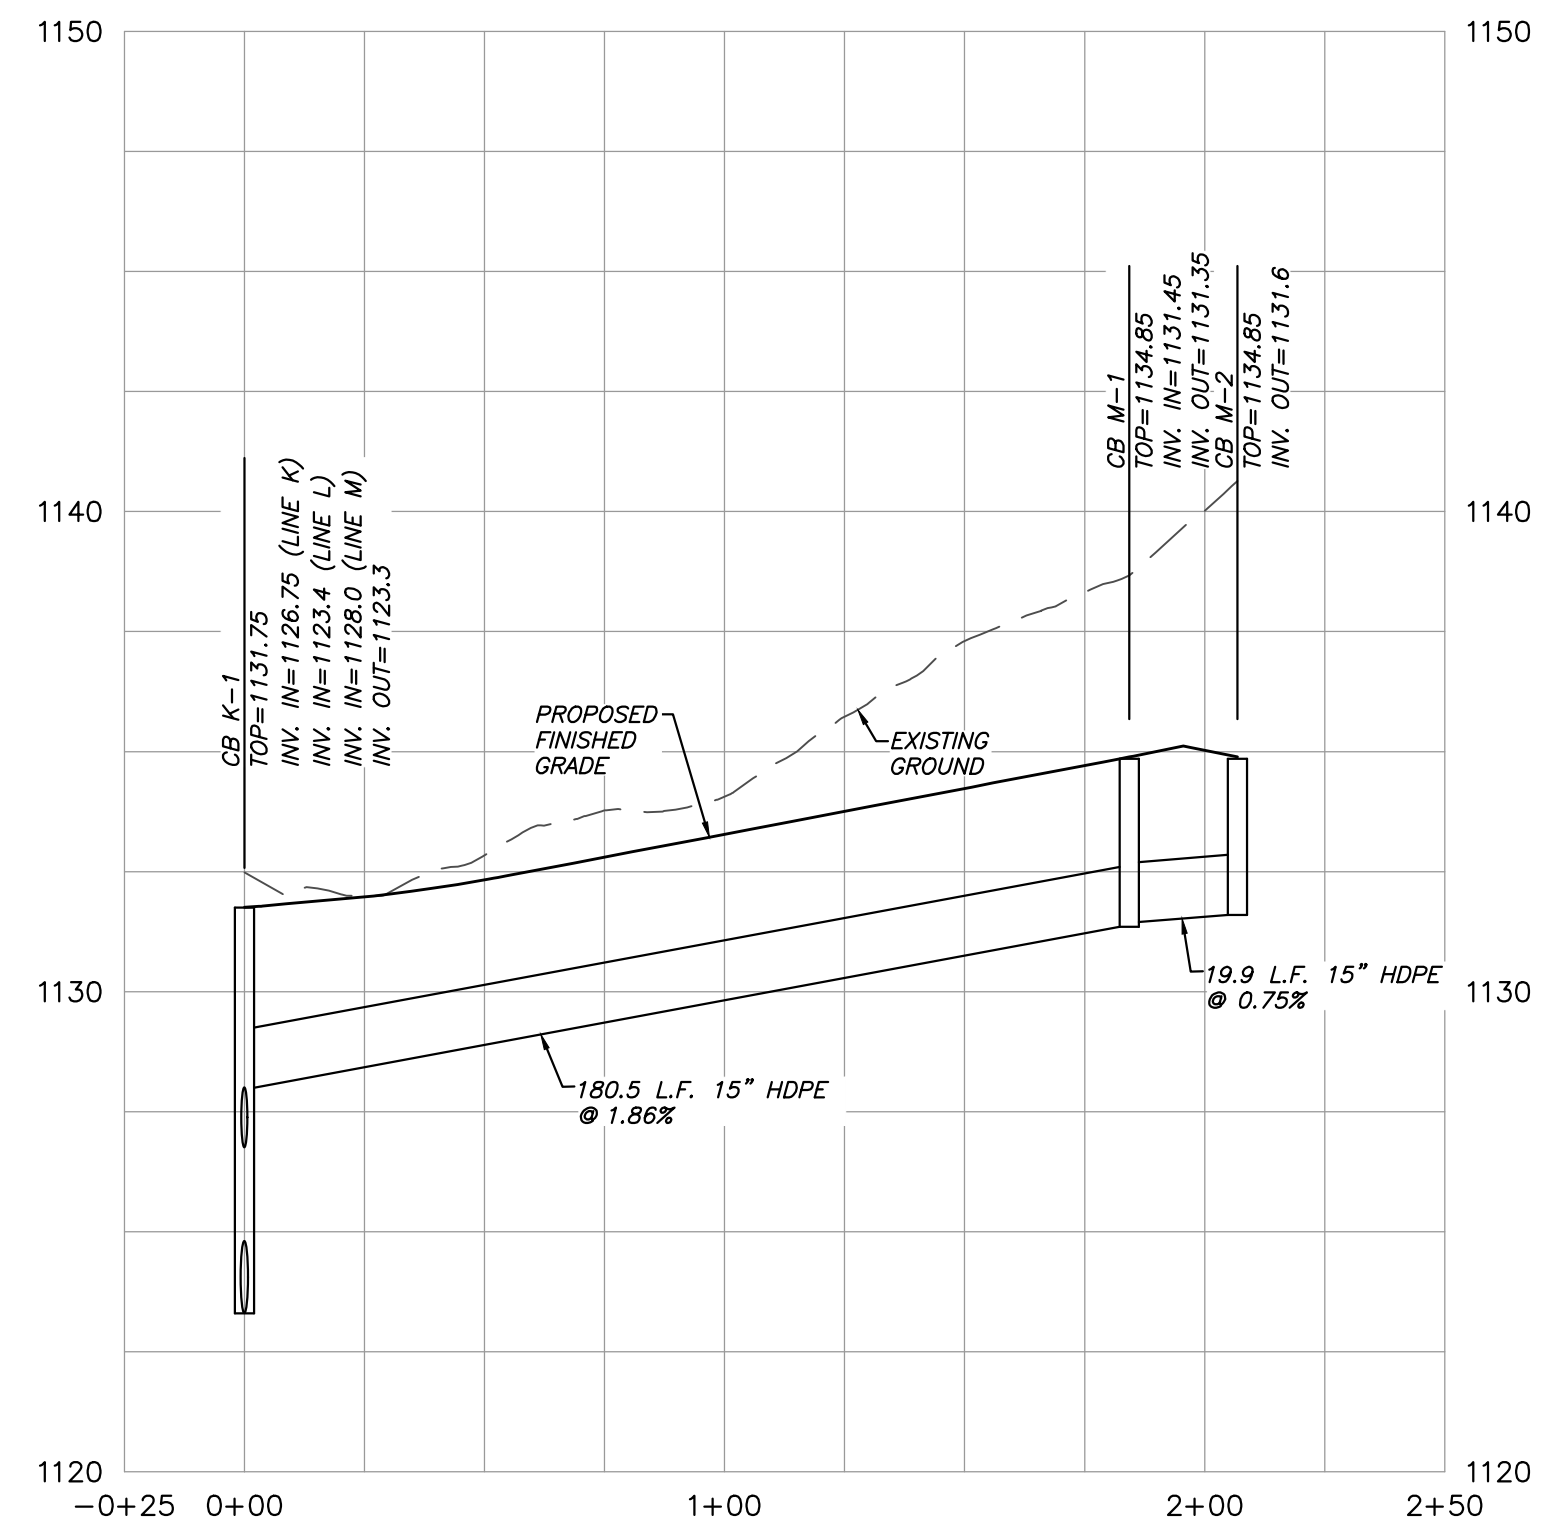


PROFILE VIEW: STORM LINE 'M'
1"=40' (HORIZONTAL)
1"=4' (VERTICAL)

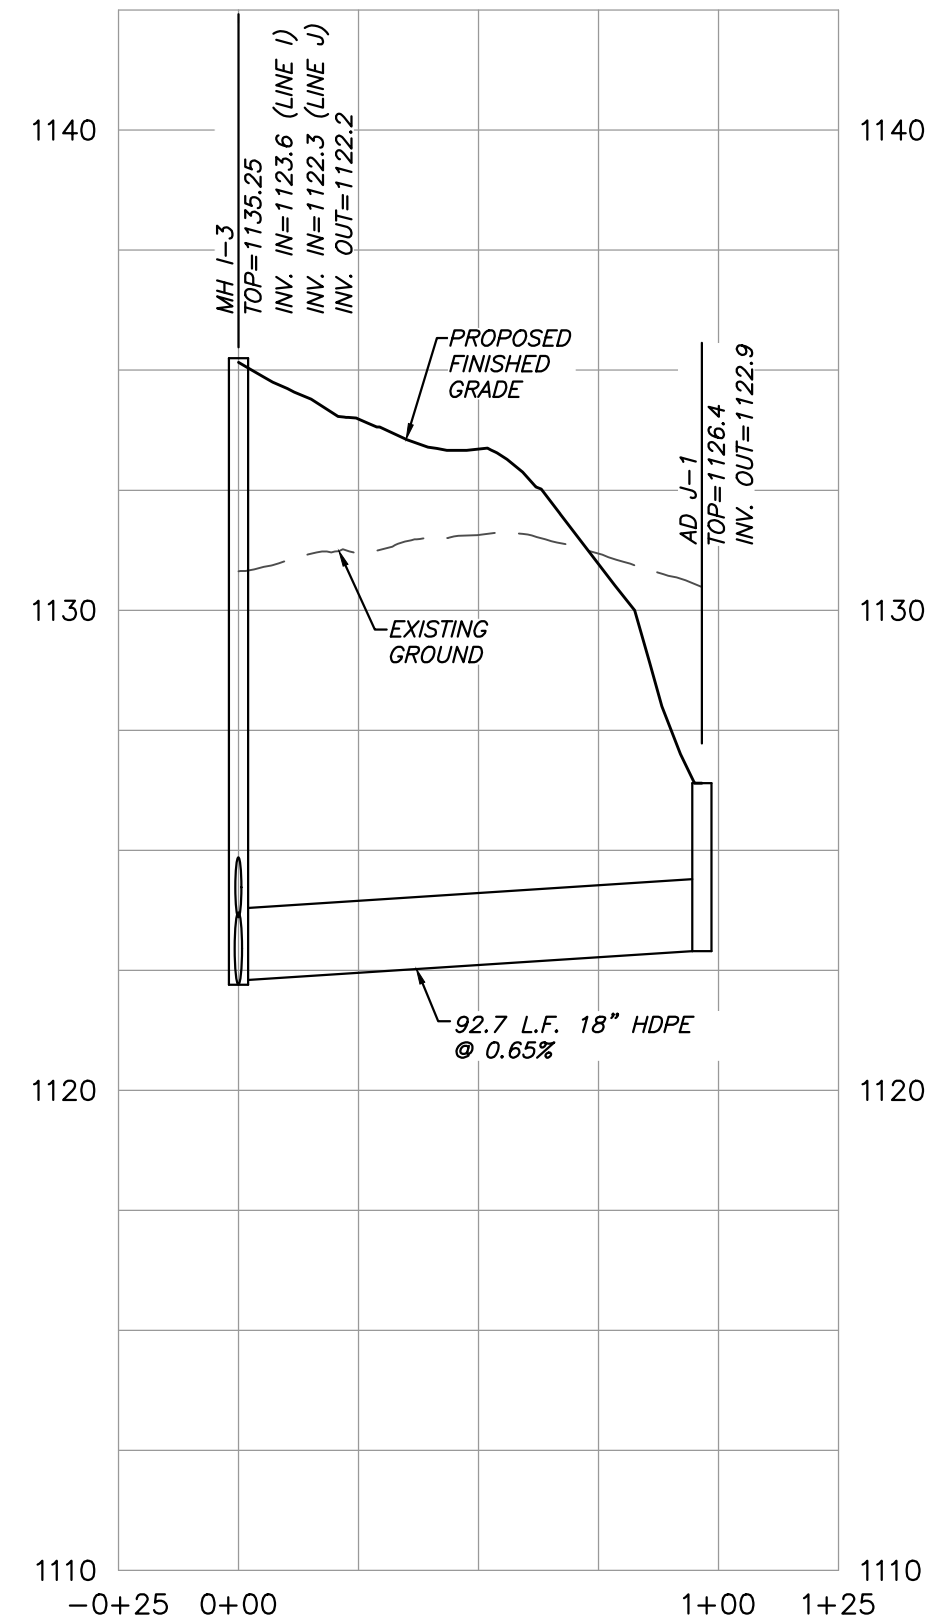


PROFILE VIEW: STORM LINE 'J'
1"=40' (HORIZONTAL)
1"=4' (VERTICAL)

REVISION	DATE	DESCRIPTION	BY

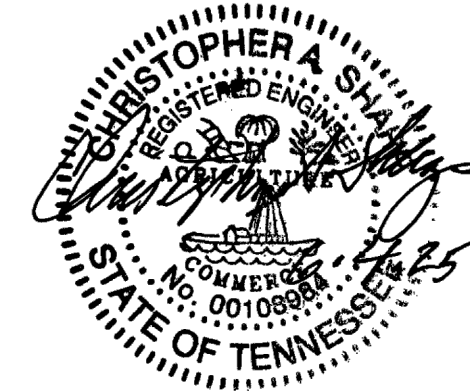

SHEET C-10

DRAINAGE PROFILES		
CANNONS CROSSING S/D		
SITE ADDRESS: 412 EAST OLD A.J. HIGHWAY (37760)		
DEVELOPER:		
CRAFTED MILESTONE, LLC		
296 BOYDS SCHOOL ROAD		
MORRISTOWN, TN 37813		
JEFFERSON CITY, TN		
DIST NO. 04	PARCEL: 10.00	
TAX MAP: 15	JUNE 4, 2025	
SCALE: AS NOTED		
URBAN ENGINEERING, INC.		
10330 HARDIN VALLEY RD, #201		
KNOXVILLE, TENNESSEE 37932		
(865) 966-1924		
DWN: CLM	CHK: CAS	DWG. NO. 2505010

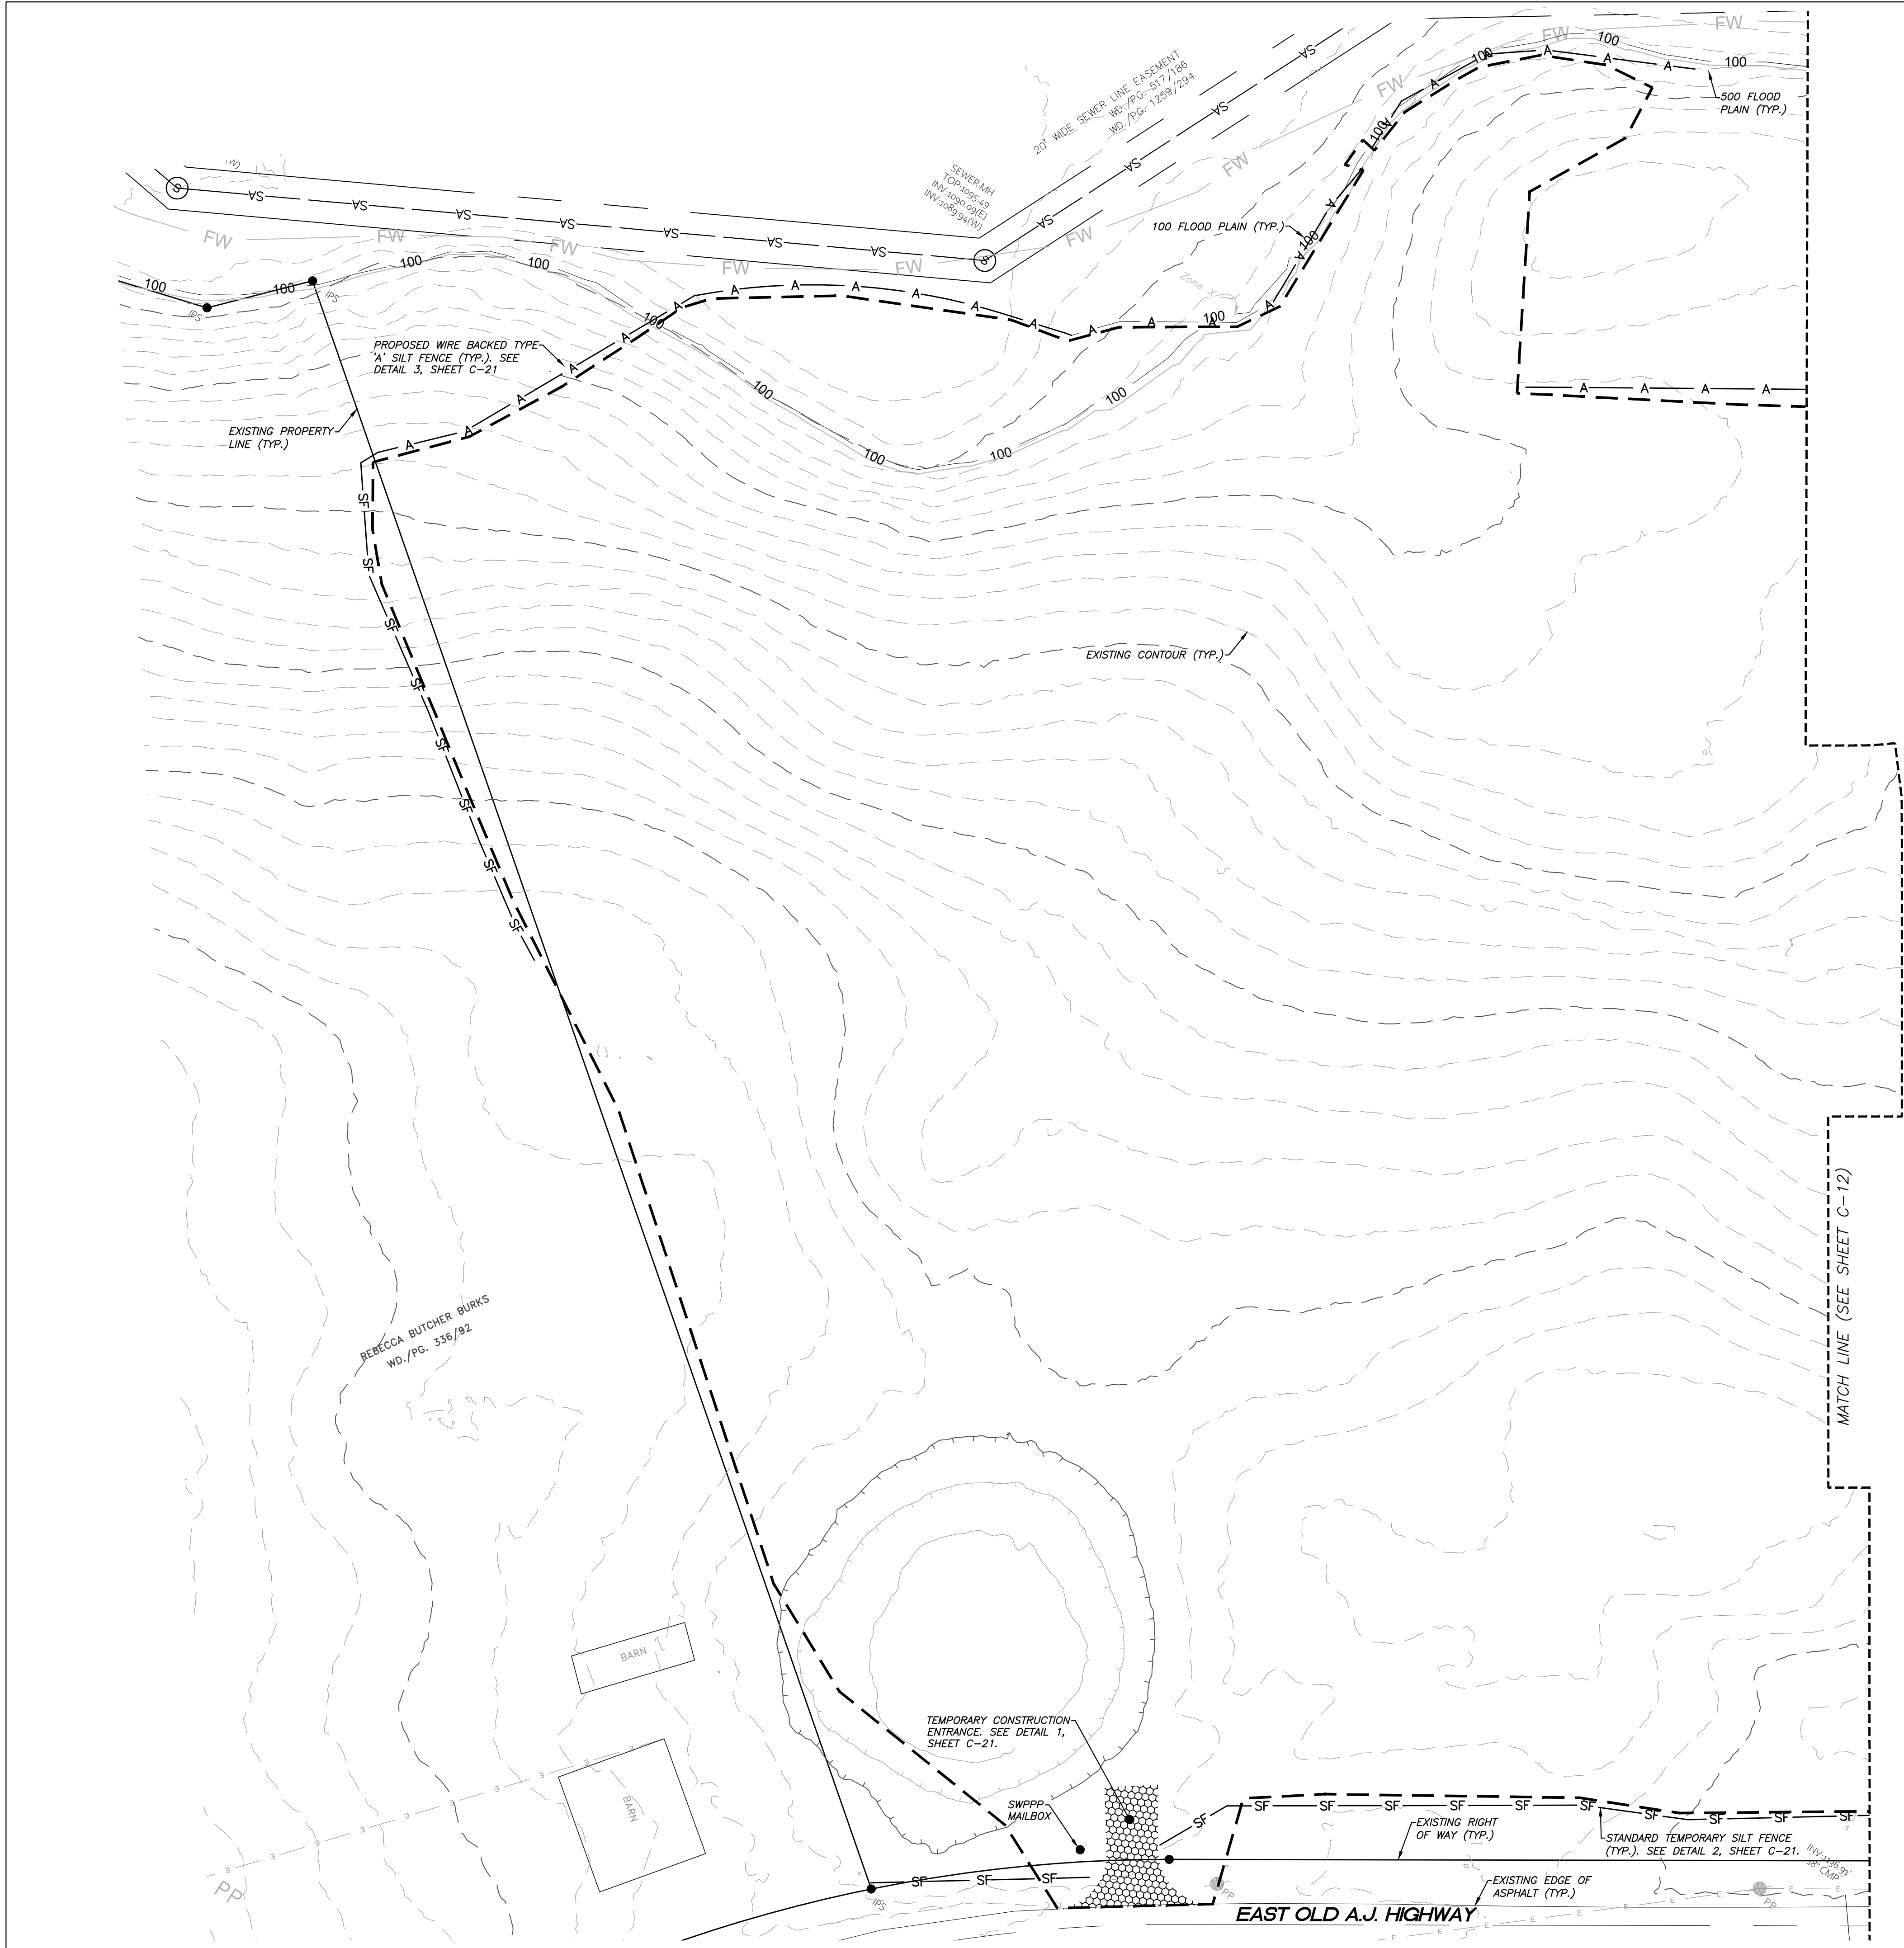

SEQUENCE OF WORK ACTIVITIES:

PHASE 1:

1. INSTALL SILT FENCES, TEMPORARY CONSTRUCTION ENTRANCE AND MAILBOX TO POST SWPPP.
2. ATTEND PRE-CONSTRUCTION WITH JEFFERSON CITY.

PHASE 2:

3. INSTALL TEMPORARY SEDIMENT BASINS, INCLUDING SEDIMENT BASIN OUTLET STRUCTURES. SEE DETAILS ON SHEET C-20.
4. STRIP AND STOCKPILE REMAINING TOPSOIL.
5. STABILIZE TOPSOIL BY SILT FENCES AND/OR TEMPORARY SEEDING.
6. CLEAR/GRUB AND DISPOSE OF TIMBER AND TRASH.


PHASE 3:

7. CUT/FILL FOR THE OVERALL SITE.
8. INSTALL DRAINAGE & UTILITIES. INLETS SHALL BE PROTECTED USING SILT SACK INLET PROTECTION PER THE ATTACHED DETAILS.
9. FINALIZE SUB-GRADE, STONE AND RESPREAD TOPSOIL.
10. INSTALL PAVING & CURBING.
11. ESTABLISH VEGETATION ON ALL DISTURBED AREAS PER SEEDING SPECS.
12. FOLLOWING STABILIZATION, MODIFY OUTLET STRUCTURE TO MAKE PERMANENT AND REMOVE ACCUMULATED SEDIMENT TO RESTORE THE POND TO ITS DESIGN VOLUME. THE SITE'S TEMPORARY EROSION CONTROL BMP'S SHALL BE REMOVED AND A NOTICE OF TERMINATION SHALL BE FILED WITH TDEC.
13. ALL WORK SHALL BE DONE IN ACCORDANCE WITH THE TDEC EROSION CONTROL HANDBOOK AND THE REGULATIONS OF JEFFERSON CITY.

*ADDITIONAL SEDIMENT CONTROL BMP'S MAY BE REQUIRED AS DICTATED BY SEQUENCE OF CONSTRUCTION.

EROSION & SEDIMENT CONTROL NOTES

1. THE LOCATIONS OF ALL UNDERGROUND UTILITIES SHOWN HEREON ARE APPROXIMATE AND ARE BASED ON FIELD LOCATION OF VISIBLE STRUCTURES SUCH AS CATCH BASINS, MANHOLES, WATER VALVES, ETC., AND COMPILING INFORMATION FROM PLANS SUPPLIED BY VARIOUS UTILITY COMPANIES AND GOVERNMENT AGENCIES. THE CONTRACTORS SHALL NOTIFY IN WRITING ALL UTILITY COMPANIES AND GOVERNMENT AGENCIES AND ALSO CALL TENN ONE-CALL PRIOR TO ANY EXCAVATION WORK TO VERIFY INFORMATION SHOWN AND DETERMINE THE LAYOUT OF THE IRRIGATION SYSTEM AND IF ADDITIONAL IMPROVEMENTS MAY EXIST.
2. THE CONTRACTOR SHALL AVOID TRACKING MUD AND SILT ONTO EXISTING ROADS AND SHALL BE RESPONSIBLE FOR CLEANUP OF ANY VIOLATION.
3. ALL CONSTRUCTION SHALL COMPLY WITH THE STORM WATER POLLUTION PREVENTION PLAN (SWPPP).
4. ALL UNIMPROVED AREAS SHALL BE LANDSCAPED OR GRASSED. GRASS SPECIFICATIONS AS FOLLOWS:
 - TOPSOIL TO UNIFORM DEPTH OF 4"
 - AGRICULTURAL LIME - 3 TONS/ACRE
 - 3.0 LBS. KY 31 FESCUE PER 1,000 SQ. FT.
 - 0.5 LBS. ENGLISH RYE PER 1,000 SQ. FT.
 - 10 LBS. DRY FERTILIZER (12-24-24 OR EQUAL) PER 1,000 SQ. FT.
 - 100 LBS DRY STRAW PER 1,000 SQ. FT. (EXCEPT WHERE EROSION CONTROL FABRIC REQUIRED)ALL GRASSED SLOPES 3:1 OR STEEPER TO HAVE ECM (VERDYOL OR EQUAL)
- IT SHALL BE THE CONTRACTOR'S RESPONSIBILITY TO ESTABLISH A FULL, EVEN STAND OF VEGETATION ON THE AREAS TO BE SEED. SPARSE AREAS SHALL BE SCARIFIED AND RESEED UNTIL A FULL STAND IS ESTABLISHED.
5. THE OWNER IS RESPONSIBLE FOR THE INSTALLATION AND MAINTENANCE OF CONSTRUCTION OF SITE POLLUTION PREVENTION CONTROLS THROUGHOUT THE LIFE OF THE PROJECT.
6. SEE DETAILS ON SHEET C-20 FOR OUTLET STRUCTURE HOLES THAT ARE TO REMAIN PLUGGED DURING CONSTRUCTION.
7. ADEQUATE DRAINAGE, EROSION AND SEDIMENT CONTROL MEASURES, BEST MANAGEMENT PRACTICES, AND/OR OTHER STORMWATER MANAGEMENT FACILITIES SHALL BE PROVIDED AND MAINTAINED AT ALL TIMES DURING CONSTRUCTION. DAMAGES TO ADJACENT PROPERTY AND/OR THE CONSTRUCTION SITE CAUSED BY THE CONTRACTOR'S OR PROPERTY OWNER'S FAILURE TO PROVIDE AND MAINTAIN ADEQUATE DRAINAGE AND EROSION/SEDIMENT CONTROL FOR THE CONSTRUCTION AREA SHALL BE THE RESPONSIBILITY OF THE GRADING PERMITTEE.
8. THE PROPOSED SEDIMENT CONTROL MEASURES ARE DESIGNED TO ACCOMMODATE A 5-YEAR, 24-HOUR STORM.
9. THE TOTAL AREA DISTURBED AS PART OF THIS PHASE IS APPROXIMATELY 21.7-ACRES.
10. TEMPORARY SEEDING IS REQUIRED WHEN GRADING OPERATIONS ARE TEMPORARILY HALTED FOR OVER 14 DAYS AND ON SOIL STOCKPILES. PERMANENT SEEDING IS REQUIRED WHEN GRADING OPERATIONS ARE COMPLETED AND WHEN CONSTRUCTION OPERATIONS WILL NOT IMPACT THE DISTURBED AREA. SEED AREAS THAT SHOW SIGNS OF EXCESSIVE EROSION.
11. THIS SITE IS A PRIORITY CONSTRUCTION ACTIVITY.

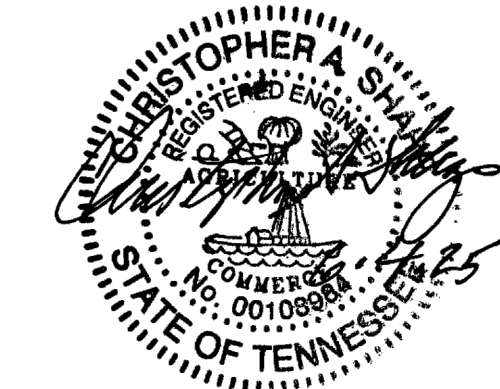

SHEET C-11

EROSION & SEDIMENT CONTROL PLAN (PHASE 1)

CANNONS CROSSING S/D

SITE ADDRESS: 412 EAST OLD A.J. HIGHWAY (37760)

DEVELOPER:

CRAFTED MILESTONE, LLC
296 BOYDS SCHOOL ROAD
MORRISTOWN, TN 37813

DIST NO. 04

JEFFERSON CITY, TN

TAX MAP: 15

PARCEL: 10.00

SCALE: 1"=40'

JUNE 4, 2025



URBAN ENGINEERING, INC.
10330 HARDIN VALLEY RD, #201
KNOXVILLE, TENNESSEE 37932
(865) 966-1924




REFERENCE:

DEED BOOK: 363, PAGE: 92

REVISION	DATE	DESCRIPTION	BY

DWN: CLM	CHK: CAS	DWG. NO. 2505010
----------	----------	------------------

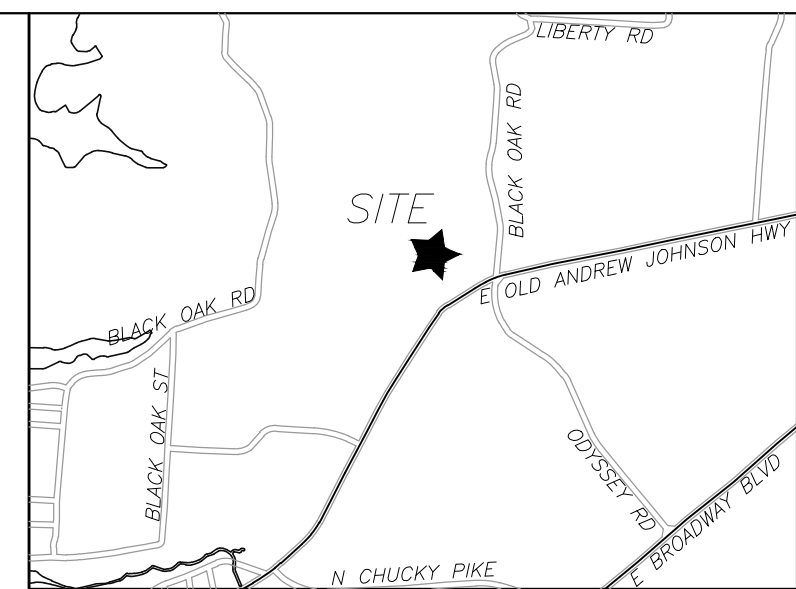

1. THE LOCATIONS OF ALL UNDERGROUND UTILITIES SHOWN HEREON ARE APPROXIMATE AND ARE BASED ON FIELD LOCATION OF VISIBLE STRUCTURES SUCH AS CATCH BASINS, MANHOLES, WATER VALVES, ETC., AND COMPILING INFORMATION FROM PLANS SUPPLIED BY VARIOUS UTILITY COMPANIES AND GOVERNMENT AGENCIES. THE CONTRACTORS SHALL NOTIFY IN WRITING ALL UTILITY COMPANIES AND GOVERNMENT AGENCIES AND SHALL FURNISH ONE DAY NOTICE BEFORE ANY EXCAVATION WORK, TO VERIFY INFORMATION SHOWN AND DETERMINE THE LAYOUT OF THE IRRIGATION SYSTEM AND IF ADDITIONAL IMPROVEMENTS MAY EXIST.

- ALL GRASSED SLOPES 3:1 OR STEEPER TO HAVE ECM
(VERDYOL OR EQUAL)

IT SHALL BE THE CONTRACTOR'S RESPONSIBILITY TO ESTABLISH A FULL, EVEN STAND OF VEGETATION ON THE AREAS TO BE SEEDED. SPARSE AREAS SHALL BE SCARIFIED AND RESEEDED UNTIL A FULL STAND IS ESTABLISHED.

5. THE OWNER IS RESPONSIBLE FOR THE INSTALLATION AND MAINTENANCE OF CONSTRUCTION OF SITE POLLUTION PREVENTION CONTROLS THROUGHOUT THE LIFE OF THE PROJECT.
6. SEE DETAILS ON SHEET C-20 FOR OUTLET STRUCTURE HOLES THAT ARE TO REMAIN PLUGGED DURING CONSTRUCTION.
7. ADEQUATE DRAINAGE, EROSION AND SEDIMENT CONTROL MEASURES, BEST MANAGEMENT PRACTICES, AND/OR OTHER STORMWATER MANAGEMENT FACILITIES SHALL BE PROVIDED AND MAINTAINED AT ALL TIMES DURING CONSTRUCTION. DAMAGES TO ADJACENT PROPERTY AND/OR NEIGHBORHOODS FROM EROSION CAUSED BY THE CONTRACTOR'S OR PROPERTY OWNER'S FAILURE TO PROVIDE AND MAINTAIN ADEQUATE DRAINAGE AND EROSION CONTROL MEASURES SHALL BE THE RESPONSIBILITY OF THE GRADING PERMITTEE.
8. THE PROPOSED SEDIMENT CONTROL MEASURES ARE DESIGNED TO ACCOMMODATE A 5-YEAR, 24-HOUR STORM.
9. THE TOTAL AREA DISTURBED AS PART OF THIS PHASE IS APPROXIMATELY 21.7-ACRES.
10. TEMPORARY SEEDING IS REQUIRED WHEN GRADING OPERATIONS ARE TEMPORARILY HALTED FOR OVER 14 DAYS AND ON SOIL STOCKPILES. PERMANENT SEEDING IS REQUIRED WHEN GRADING OPERATIONS ARE HALTED FOR OVER 180 DAYS. WHEN CONSTRUCTION OPERATIONS WILL NOT IMPACT THE DISTURBED AREA, SEED AREAS THAT SHOW SIGNS OF EXCESSIVE EROSION.
11. THIS SITE IS A PRIORITY CONSTRUCTION ACTIVITY.

PHASE 1:

1. INSTALL SILT FENCES, TEMPORARY CONSTRUCTION ENTRANCE AND MAILBOX TO POST SWPPP.
2. ATTEND PRE-CONSTRUCTION WITH JEFFERSON CITY.

3. INSTALL TEMPORARY SEDIMENT BASINS, INCLUDING SEDIMENT BASIN
OUTLET STRUCTURES. SEE DETAILS ON SHEET C-20.

4. STRIP AND STOCKPILE REMAINING TOPSOIL.
5. STABILIZE TOPSOIL BY SILT FENCES AND/OR TEMPORARY SEEDING.
6. CLEAR/GRUB AND DISPOSE OF TIMBER AND TRASH.

7. CUT/FILL FOR THE OVERALL SITE.

8. INSTALL DRAINAGE & UTILITIES. INLETS SHALL BE PROTECTED USING SILT SACK INLET PROTECTION PER THE ATTACHED DETAILS.
9. FINALIZE SUB-GRADE, STONE AND RESPREAD TOPSOIL.
10. INSTALL PAVING & CURBING.
11. ESTABLISH VEGETATION ON ALL DISTURBED AREAS PER SEEDING SPECS.
12. FOLLOWING STABILIZATION, MODIFY OUTLET STRUCTURE TO MAKE PERMANENT AND REMOVE ACCUMULATED SEDIMENT TO RESTORE THE POND TO ITS DESIGN VOLUME. THE SITE'S TEMPORARY EROSION CONTROL BMP'S SHALL BE REMOVED AND A NOTICE OF TERMINATION SHALL BE FILLED WITH DEC.
13. ALL WORK SHALL BE DONE IN ACCORDANCE WITH THE TDEC EROSION CONTROL HANDBOOK AND THE REGULATIONS OF JEFFERSON CITY.

*ADDITIONAL SEDIMENT CONTROL BMP'S MAY BE REQUIRED AS DICTATED BY SEQUENCE OF CONSTRUCTION.

REVISION	DATE	DESCRIPTION	BY

EROSION & SEDIMENT CONTROL PLAN (PHASE 1)

CANNONS CROSSING S/D

SITE ADDRESS: 412 EAST OLD A.J. HIGHWAY (37760)

DEVELOPER:

CRAFTED MILESTONE, LLC
296 BOYDS SCHOOL ROAD
MORRISTOWN, TN 37813

DIST NO. 04

JEFFERSON CITY, TN




TAX MAP: 15
SCALE: 1"=40'

PARCEL: 10.00
JUNE 4, 2025



URBAN ENGINEERING, INC.
10330 HARDIN VALLEY RD, #201
KNOXVILLE, TENNESSEE 37932
(865) 966-1924

DWN: CLM	CHK: CAS	DWG. NO. 2505010
----------	----------	------------------

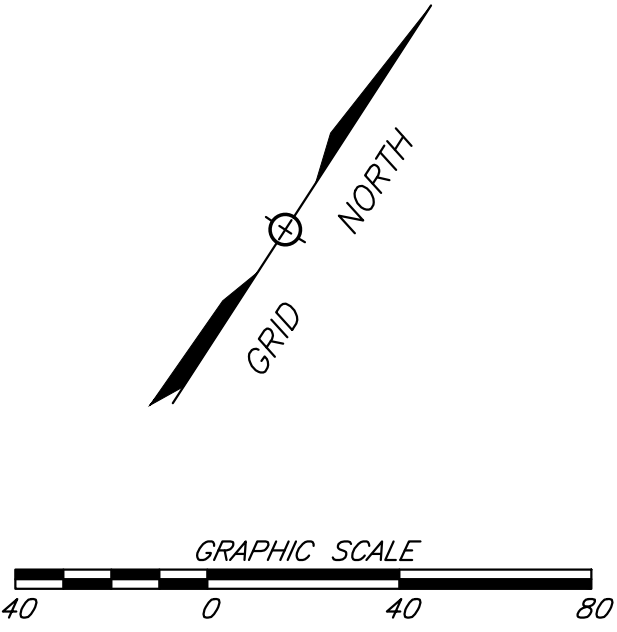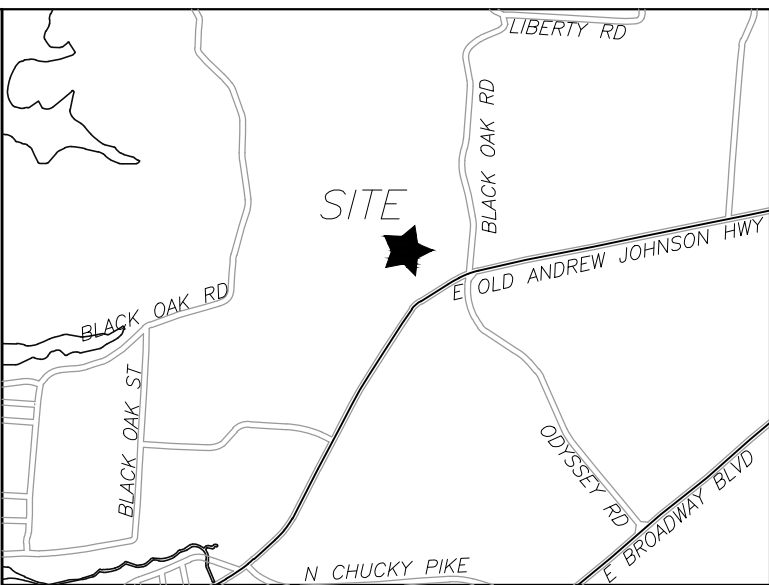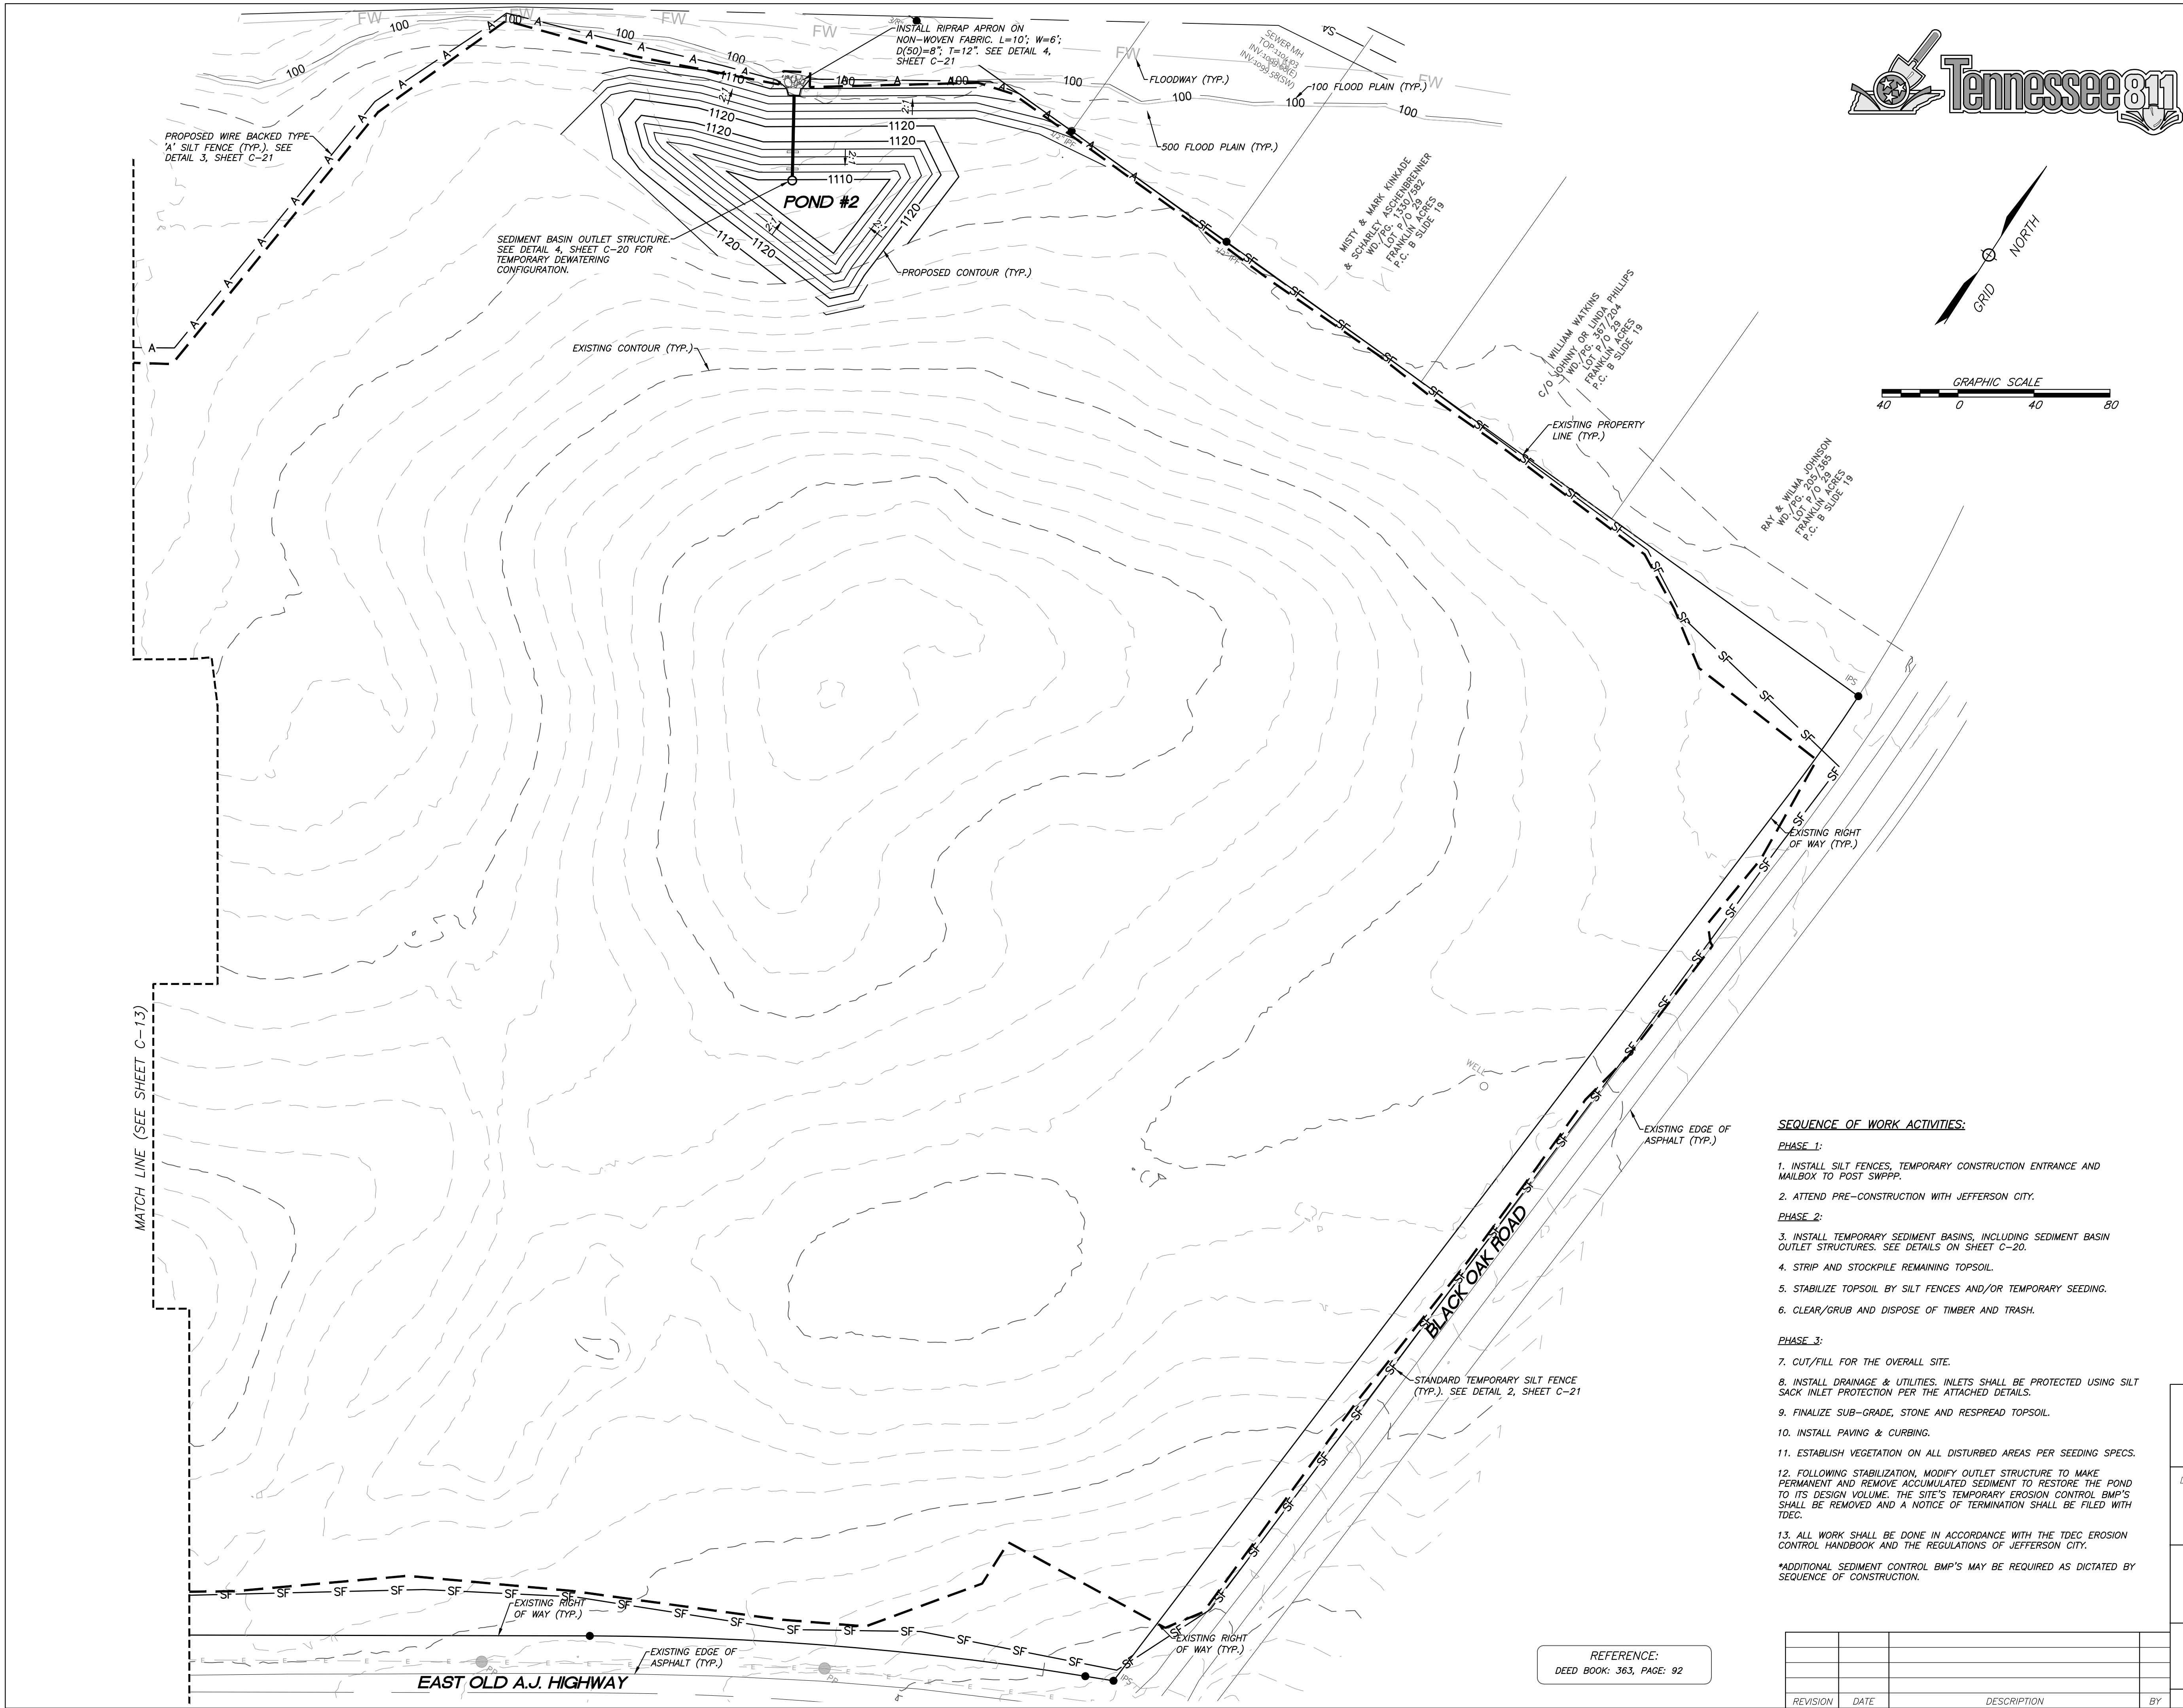

EROSION & SEDIMENT CONTROL NOTES

- THE LOCATIONS OF ALL UNDERGROUND UTILITIES SHOWN HEREON ARE APPROXIMATE AND ARE BASED ON FIELD LOCATION OF VISIBLE STRUCTURES SUCH AS CATCH BASINS, MANHOLES, WATER VALVES, ETC., AND COMPLYING INFORMATION FROM PLANS SUPPLIED BY VARIOUS UTILITY COMPANIES AND GOVERNMENT AGENCIES. THE CONTRACTORS SHALL NOTIFY IN WRITING ALL UTILITY COMPANIES AND GOVERNMENT AGENCIES AND ALSO CALL TOWN ONE-CALL PRIOR TO ANY EXCAVATION WORK, TO VERIFY INFORMATION SHOWN AND DETERMINE THE LAYOUT OF THE IRRIGATION SYSTEM AND IF ADDITIONAL IMPROVEMENTS MAY EXIST.
- THE CONTRACTOR SHALL AVOID TRACKING MUD AND SILT ONTO EXISTING ROADS AND SHALL BE RESPONSIBLE FOR CLEANUP OF ANY VIOLATION.
- ALL CONSTRUCTION SHALL COMPLY WITH THE STORM WATER POLLUTION PREVENTION PLAN (SWPPP).
- ALL UNIMPROVED AREAS SHALL BE LANDSCAPED OR GRASSED. GRASS SPECIFICATIONS AS FOLLOWS:
TOPSOIL TO UNIFORM DEPTH OF 4"
AGRICULTURAL LIME - 3 TONS/ACRE
3.0 LBS. KY 31 FESCUE PER 1,000 SQ. FT.
0.5 LBS. ENGLISH RYE PER 1,000 SQ. FT.
10 LBS. DRY FERTILIZER (12-24-24 OR EQUAL) PER 1,000 SQ. FT.
100 LBS DRY STRAW PER 1,000 SQ. FT. (EXCEPT WHERE EROSION CONTROL FABRIC REQUIRED)
ALL GRASSED SLOPES 3:1 OR STEEPER TO HAVE ECM (VERDYOL OR EQUAL)
IT SHALL BE THE CONTRACTOR'S RESPONSIBILITY TO ESTABLISH A FULL, EVEN STAND OF VEGETATION ON THE AREAS TO BE SEED. SPARSE AREAS SHALL BE SCARIFIED AND RESEED UNTIL A FULL STAND IS ESTABLISHED.
- THE OWNER IS RESPONSIBLE FOR THE INSTALLATION AND MAINTENANCE OF CONSTRUCTION OF SITE POLLUTION PREVENTION CONTROLS THROUGHOUT THE LIFE OF THE PROJECT.
- SEE DETAILS ON SHEET C-20 FOR OUTLET STRUCTURE HOLES THAT ARE TO REMAIN PLUGGED DURING CONSTRUCTION.
- ADEQUATE DRAINAGE, EROSION AND SEDIMENT CONTROL MEASURES, BEST MANAGEMENT PRACTICES, AND/OR OTHER STORMWATER MANAGEMENT FACILITIES SHALL BE PROVIDED AND MAINTAINED AT ALL TIMES DURING CONSTRUCTION. DAMAGES TO ADJACENT PROPERTY AND/OR THE CONSTRUCTION SITE CAUSED BY THE CONTRACTOR'S OR PROPERTY OWNER'S FAILURE TO PROVIDE AND MAINTAIN ADEQUATE DRAINAGE AND EROSION/SEDIMENT CONTROL FOR THE CONSTRUCTION AREA SHALL BE THE RESPONSIBILITY OF THE GRADING PERMITEE.
- THE PROPOSED SEDIMENT CONTROL MEASURES ARE DESIGNED TO ACCOMMODATE A 5-YEAR, 24-HOUR STORM.
- THE TOTAL AREA DISTURBED AS PART OF THIS PHASE IS APPROXIMATELY 21.7-ACRES.
- TEMPORARY SEEDING IS REQUIRED WHEN GRADING OPERATIONS ARE TEMPORARILY HALTED FOR OVER 14 DAYS AND ON SOIL STOCKPILES. PERMANENT SEEDING IS REQUIRED WHEN GRADING OPERATIONS ARE COMPLETED AND WHEN CONSTRUCTION OPERATIONS WILL NOT IMPACT THE DISTURBED AREA. SEED AREAS THAT SHOW SIGNS OF EXCESSIVE EROSION.
- THIS SITE IS A PRIORITY CONSTRUCTION ACTIVITY.

SEQUENCE OF WORK ACTIVITIES:

- PHASE 1:
- INSTALL SILT FENCES, TEMPORARY CONSTRUCTION ENTRANCE AND MAILBOX TO POST SWPPP.
 - ATTEND PRE-CONSTRUCTION WITH JEFFERSON CITY.
- PHASE 2:
- INSTALL TEMPORARY SEDIMENT BASINS, INCLUDING SEDIMENT BASIN OUTLET STRUCTURES. SEE DETAILS ON SHEET C-20.
 - STRIP AND STOCKPILE REMAINING TOPSOIL.
 - STABILIZE TOPSOIL BY SILT FENCES AND/OR TEMPORARY SEEDING.
 - CLEAR/GRUB AND DISPOSE OF TIMBER AND TRASH.
- PHASE 3:
- CUT/FILL FOR THE OVERALL SITE.
 - INSTALL DRAINAGE & UTILITIES. INLETS SHALL BE PROTECTED USING SILT SACK INLET PROTECTION PER THE ATTACHED DETAILS.
 - FINALIZE SUB-GRADE, STONE AND RESPREAD TOPSOIL.
 - INSTALL PAVING & CURBING.
 - ESTABLISH VEGETATION ON ALL DISTURBED AREAS PER SEEDING SPECS.
 - FOLLOWING STABILIZATION, MODIFY OUTLET STRUCTURE TO MAKE PERMANENT AND REMOVE ACCUMULATED SEDIMENT TO RESTORE THE POND TO ITS DESIGN VOLUME. THE SITE'S TEMPORARY EROSION CONTROL BMP'S SHALL BE REMOVED AND A NOTICE OF TERMINATION SHALL BE FILED WITH TDEC.
 - ALL WORK SHALL BE DONE IN ACCORDANCE WITH THE TDEC EROSION CONTROL HANDBOOK AND THE REGULATIONS OF JEFFERSON CITY.

*ADDITIONAL SEDIMENT CONTROL BMP'S MAY BE REQUIRED AS DICTATED BY SEQUENCE OF CONSTRUCTION.

REFERENCE:
DEED BOOK: 363, PAGE: 92

REVISION	DATE	DESCRIPTION	BY



SHEET C-14

EROSION & SEDIMENT CONTROL PLAN (PHASE 2)

CANNONS CROSSING S/D

SITE ADDRESS: 412 EAST OLD A.J. HIGHWAY (37760)

DEVELOPER:
CRAFTED MILESTONE, LLC
296 BOYDS SCHOOL ROAD
MORRISTOWN, TN 37813

DIST NO. 04 JEFFERSON CITY, TN
TAX MAP: 15 PARCEL: 10.00
SCALE: 1"=40' JUNE 4, 2025



URBAN ENGINEERING, INC.
10330 HARDIN VALLEY RD, #201
KNOXVILLE, TENNESSEE 37932
(865) 966-1924

DWN: CLM CHK: CAS DWG. NO. 2505010



1. THIS SITE IS A PRIORITY CONSTRUCTION ACTIVITY.






JUNE 4, 2025



DEED BOOK: 363, PAGE: 92

					 URBAN ENGINEERING, INC. 10330 HARDIN VALLEY RD, #201 KNOXVILLE, TENNESSEE 37932 (865) 966-1924
REVISION	DATE	DESCRIPTION	BY		

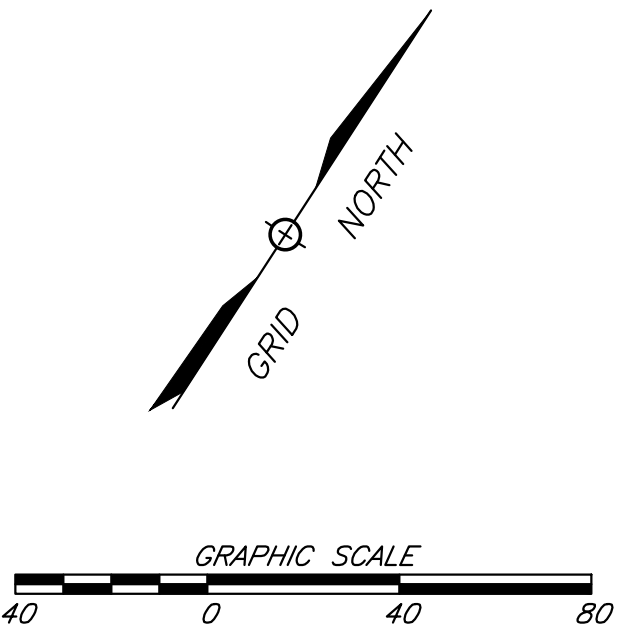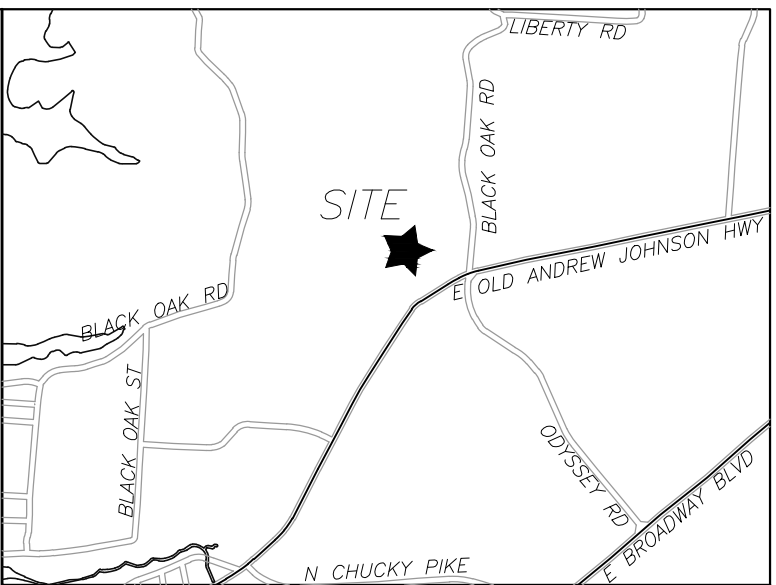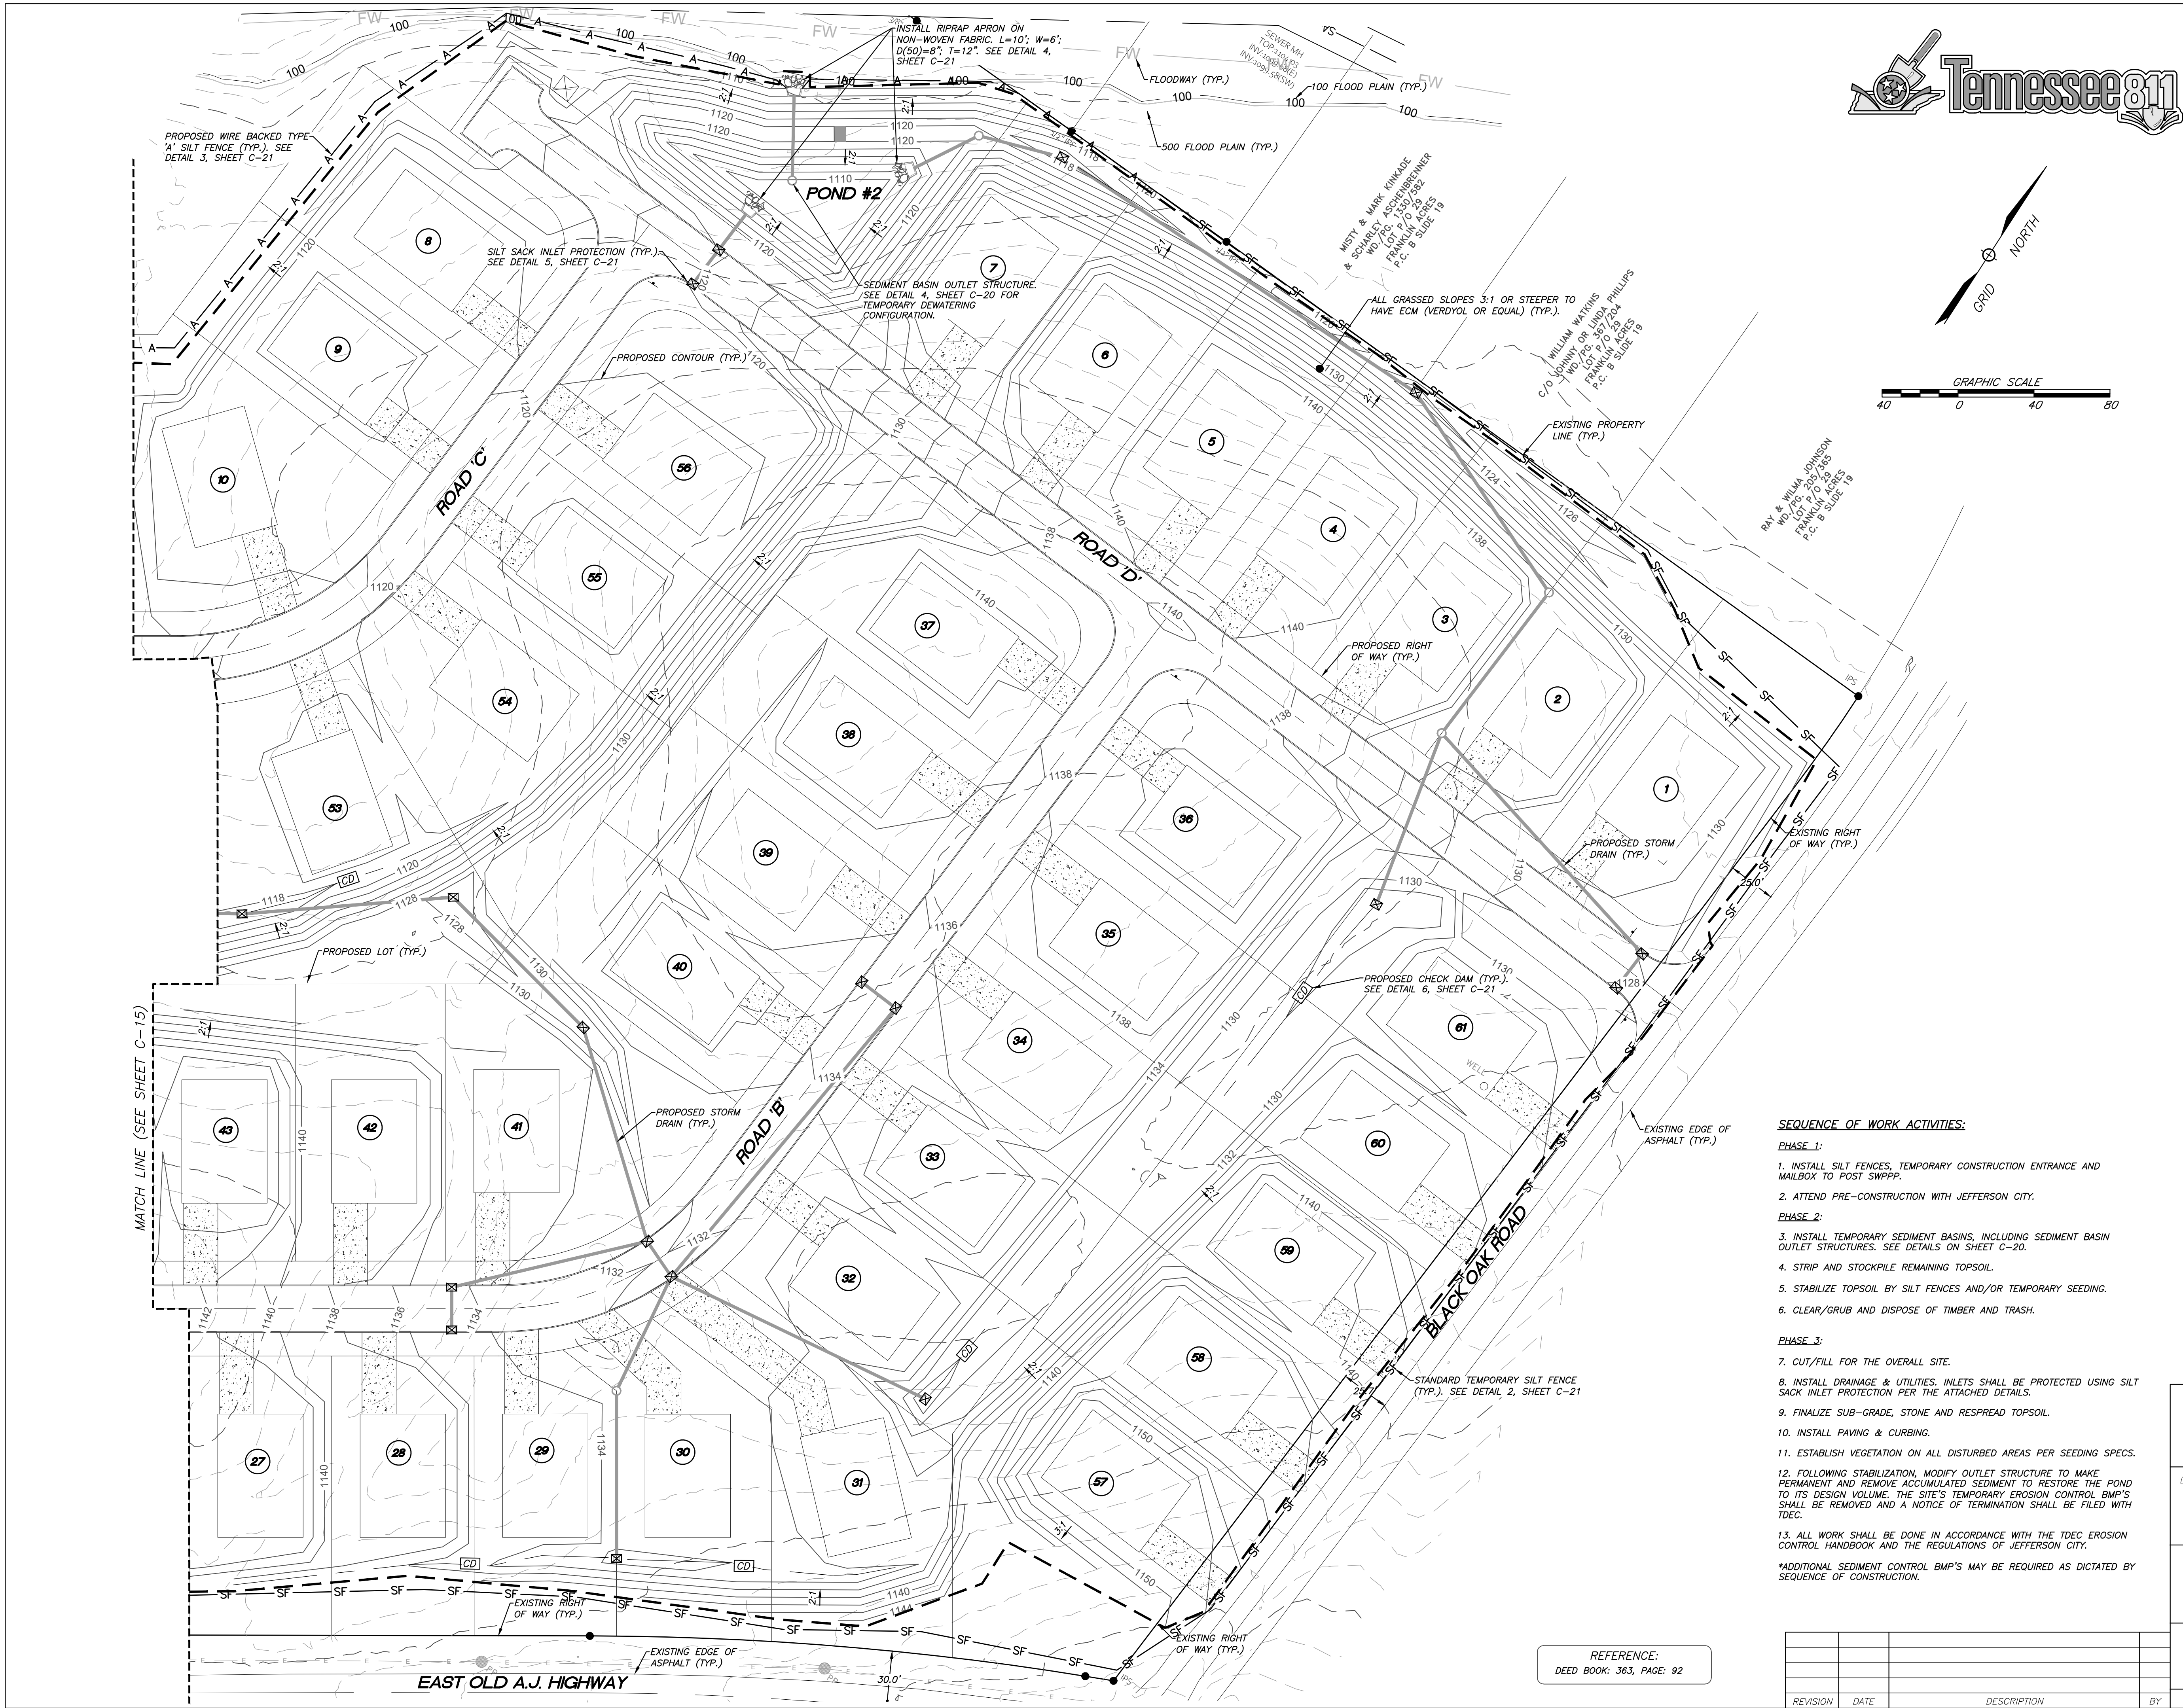

EROSION & SEDIMENT CONTROL NOTES


1. THE LOCATIONS OF ALL UNDERGROUND UTILITIES SHOWN HEREON ARE APPROXIMATE AND ARE BASED ON FIELD LOCATION OF VISIBLE STRUCTURES SUCH AS CATCH BASINS, MANHOLES, WATER VALVES, ETC., AND COUNTRYPARTY INFORMATION FROM PLANS SUPPLIED BY VARIOUS UTILITY COMPANIES AND GOVERNMENT AGENCIES. THE CONTRACTORS SHALL NOTIFY IN WRITING ALL UTILITY COMPANIES AND GOVERNMENT AGENCIES AND ALSO CALL TOWN ONE-CALL PRIOR TO ANY EXCAVATION WORK, TO VERIFY INFORMATION SHOWN AND DETERMINE THE LAYOUT OF THE IRRIGATION SYSTEM AND IF ADDITIONAL IMPROVEMENTS MAY EXIST.
2. THE CONTRACTOR SHALL AVOID TRACKING MUD AND SILT ONTO EXISTING ROADS AND SHALL BE RESPONSIBLE FOR CLEANUP OF ANY VIOLATION.
3. ALL CONSTRUCTION SHALL COMPLY WITH THE STORM WATER POLLUTION PREVENTION PLAN (SWPPP).
4. ALL UNIMPROVED AREAS SHALL BE LANDSCAPED OR GRASSED. GRASS SPECIFICATIONS AS FOLLOWS:
TOPSOIL TO UNIFORM DEPTH OF 4"
AGRICULTURAL LIME - 3 TONS/ACRE
3.0 LBS. KY 31 FESCUE PER 1,000 SQ. FT.
0.5 LBS. ENGLISH RYE PER 1,000 SQ. FT.
10 LBS. DRY FERTILIZER (12-24-24 OR EQUAL) PER 1,000 SQ. FT.
100 LBS DRY STRAW PER 1,000 SQ. FT. (EXCEPT WHERE EROSION CONTROL FABRIC REQUIRED)
ALL GRASSED SLOPES 3:1 OR STEEPER TO HAVE ECM (VERDYOL OR EQUAL)
IT SHALL BE THE CONTRACTOR'S RESPONSIBILITY TO ESTABLISH A FULL, EVEN STAND OF VEGETATION ON THE AREAS TO BE SEED. SPARSE AREAS SHALL BE SCARIFIED AND RESEED UNTIL A FULL STAND IS ESTABLISHED.
5. THE OWNER IS RESPONSIBLE FOR THE INSTALLATION AND MAINTENANCE OF CONSTRUCTION OF SITE POLLUTION PREVENTION CONTROLS THROUGHOUT THE LIFE OF THE PROJECT.
6. SEE DETAILS ON SHEET C-20 FOR OUTLET STRUCTURE HOLES THAT ARE TO REMAIN PLUGGED DURING CONSTRUCTION.
7. ADEQUATE DRAINAGE, EROSION AND SEDIMENT CONTROL MEASURES, BEST MANAGEMENT PRACTICES, AND/OR OTHER STORMWATER MANAGEMENT FACILITIES SHALL BE PROVIDED AND MAINTAINED AT ALL TIMES DURING CONSTRUCTION. DAMAGES TO ADJACENT PROPERTY AND/OR THE CONSTRUCTION SITE CAUSED BY THE CONTRACTOR'S OR PROPERTY OWNER'S FAILURE TO PROVIDE AND MAINTAIN ADEQUATE DRAINAGE AND EROSION/SEDIMENT CONTROL FOR THE CONSTRUCTION AREA SHALL BE THE RESPONSIBILITY OF THE GRADING PERMITEE.
8. THE PROPOSED SEDIMENT CONTROL MEASURES ARE DESIGNED TO ACCOMMODATE A 5-YEAR, 24-HOUR STORM.
9. THE TOTAL AREA DISTURBED AS PART OF THIS PHASE IS APPROXIMATELY 21.7-ACRES.
10. TEMPORARY SEEDING IS REQUIRED WHEN GRADING OPERATIONS ARE TEMPORARILY HALTED FOR OVER 14 DAYS AND ON SOIL STOCKPILES. PERMANENT SEEDING IS REQUIRED WHEN GRADING OPERATIONS ARE COMPLETED AND WHEN CONSTRUCTION OPERATIONS WILL NOT IMPACT THE DISTURBED AREA. SEED AREAS THAT SHOW SIGNS OF EXCESSIVE EROSION.
11. THIS SITE IS A PRIORITY CONSTRUCTION ACTIVITY.

SEQUENCE OF WORK ACTIVITIES:

- PHASE 1:
1. INSTALL SILT FENCES, TEMPORARY CONSTRUCTION ENTRANCE AND MAILBOX TO POST SWPPP.
 2. ATTEND PRE-CONSTRUCTION WITH JEFFERSON CITY.
- PHASE 2:
3. INSTALL TEMPORARY SEDIMENT BASINS, INCLUDING SEDIMENT BASIN OUTLET STRUCTURES. SEE DETAILS ON SHEET C-20.
 4. STRIP AND STOCKPILE REMAINING TOPSOIL.
 5. STABILIZE TOPSOIL BY SILT FENCES AND/OR TEMPORARY SEEDING.
 6. CLEAR/GRUB AND DISPOSE OF TIMBER AND TRASH.
- PHASE 3:
7. CUT/FILL FOR THE OVERALL SITE.
 8. INSTALL DRAINAGE & UTILITIES. INLETS SHALL BE PROTECTED USING SILT SACK INLET PROTECTION PER THE ATTACHED DETAILS.
 9. FINALIZE SUB-GRADE, STONE AND RESPREAD TOPSOIL.
 10. INSTALL PAVING & CURBING.
 11. ESTABLISH VEGETATION ON ALL DISTURBED AREAS PER SEEDING SPECS.
 12. FOLLOWING STABILIZATION, MODIFY OUTLET STRUCTURE TO MAKE PERMANENT AND REMOVE ACCUMULATED SEDIMENT TO RESTORE THE POND TO ITS DESIGN VOLUME. THE SITE'S TEMPORARY EROSION CONTROL BMP'S SHALL BE REMOVED AND A NOTICE OF TERMINATION SHALL BE FILED WITH TDEC.
 13. ALL WORK SHALL BE DONE IN ACCORDANCE WITH THE TDEC EROSION CONTROL HANDBOOK AND THE REGULATIONS OF JEFFERSON CITY.

*ADDITIONAL SEDIMENT CONTROL BMP'S MAY BE REQUIRED AS DICTATED BY SEQUENCE OF CONSTRUCTION.

REFERENCE:
DEED BOOK: 363, PAGE: 92

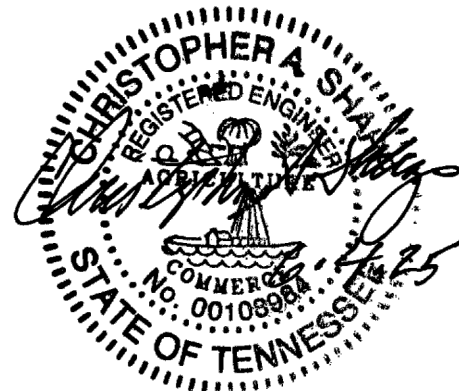

SHEET C-16

EROSION & SEDIMENT CONTROL PLAN (PHASE 3)

CANNONS CROSSING S/D

SITE ADDRESS: 412 EAST OLD A.J. HIGHWAY (37760)

DEVELOPER:

CRAFTED MILESTONE, LLC
296 BOYDS SCHOOL ROAD
MORRISTOWN, TN 37813

DIST NO. 04

JEFFERSON CITY, TN

TAX MAP: 15

PARCEL: 10.00

SCALE: 1"=40'


JUNE 4, 2025




URBAN ENGINEERING, INC.
10330 HARDIN VALLEY RD, #201
KNOXVILLE, TENNESSEE 37932
(865) 966-1924

REVISION	DATE	DESCRIPTION	BY


DWN: CLM	CHK: CAS	DWG. NO. 2505010
----------	----------	------------------

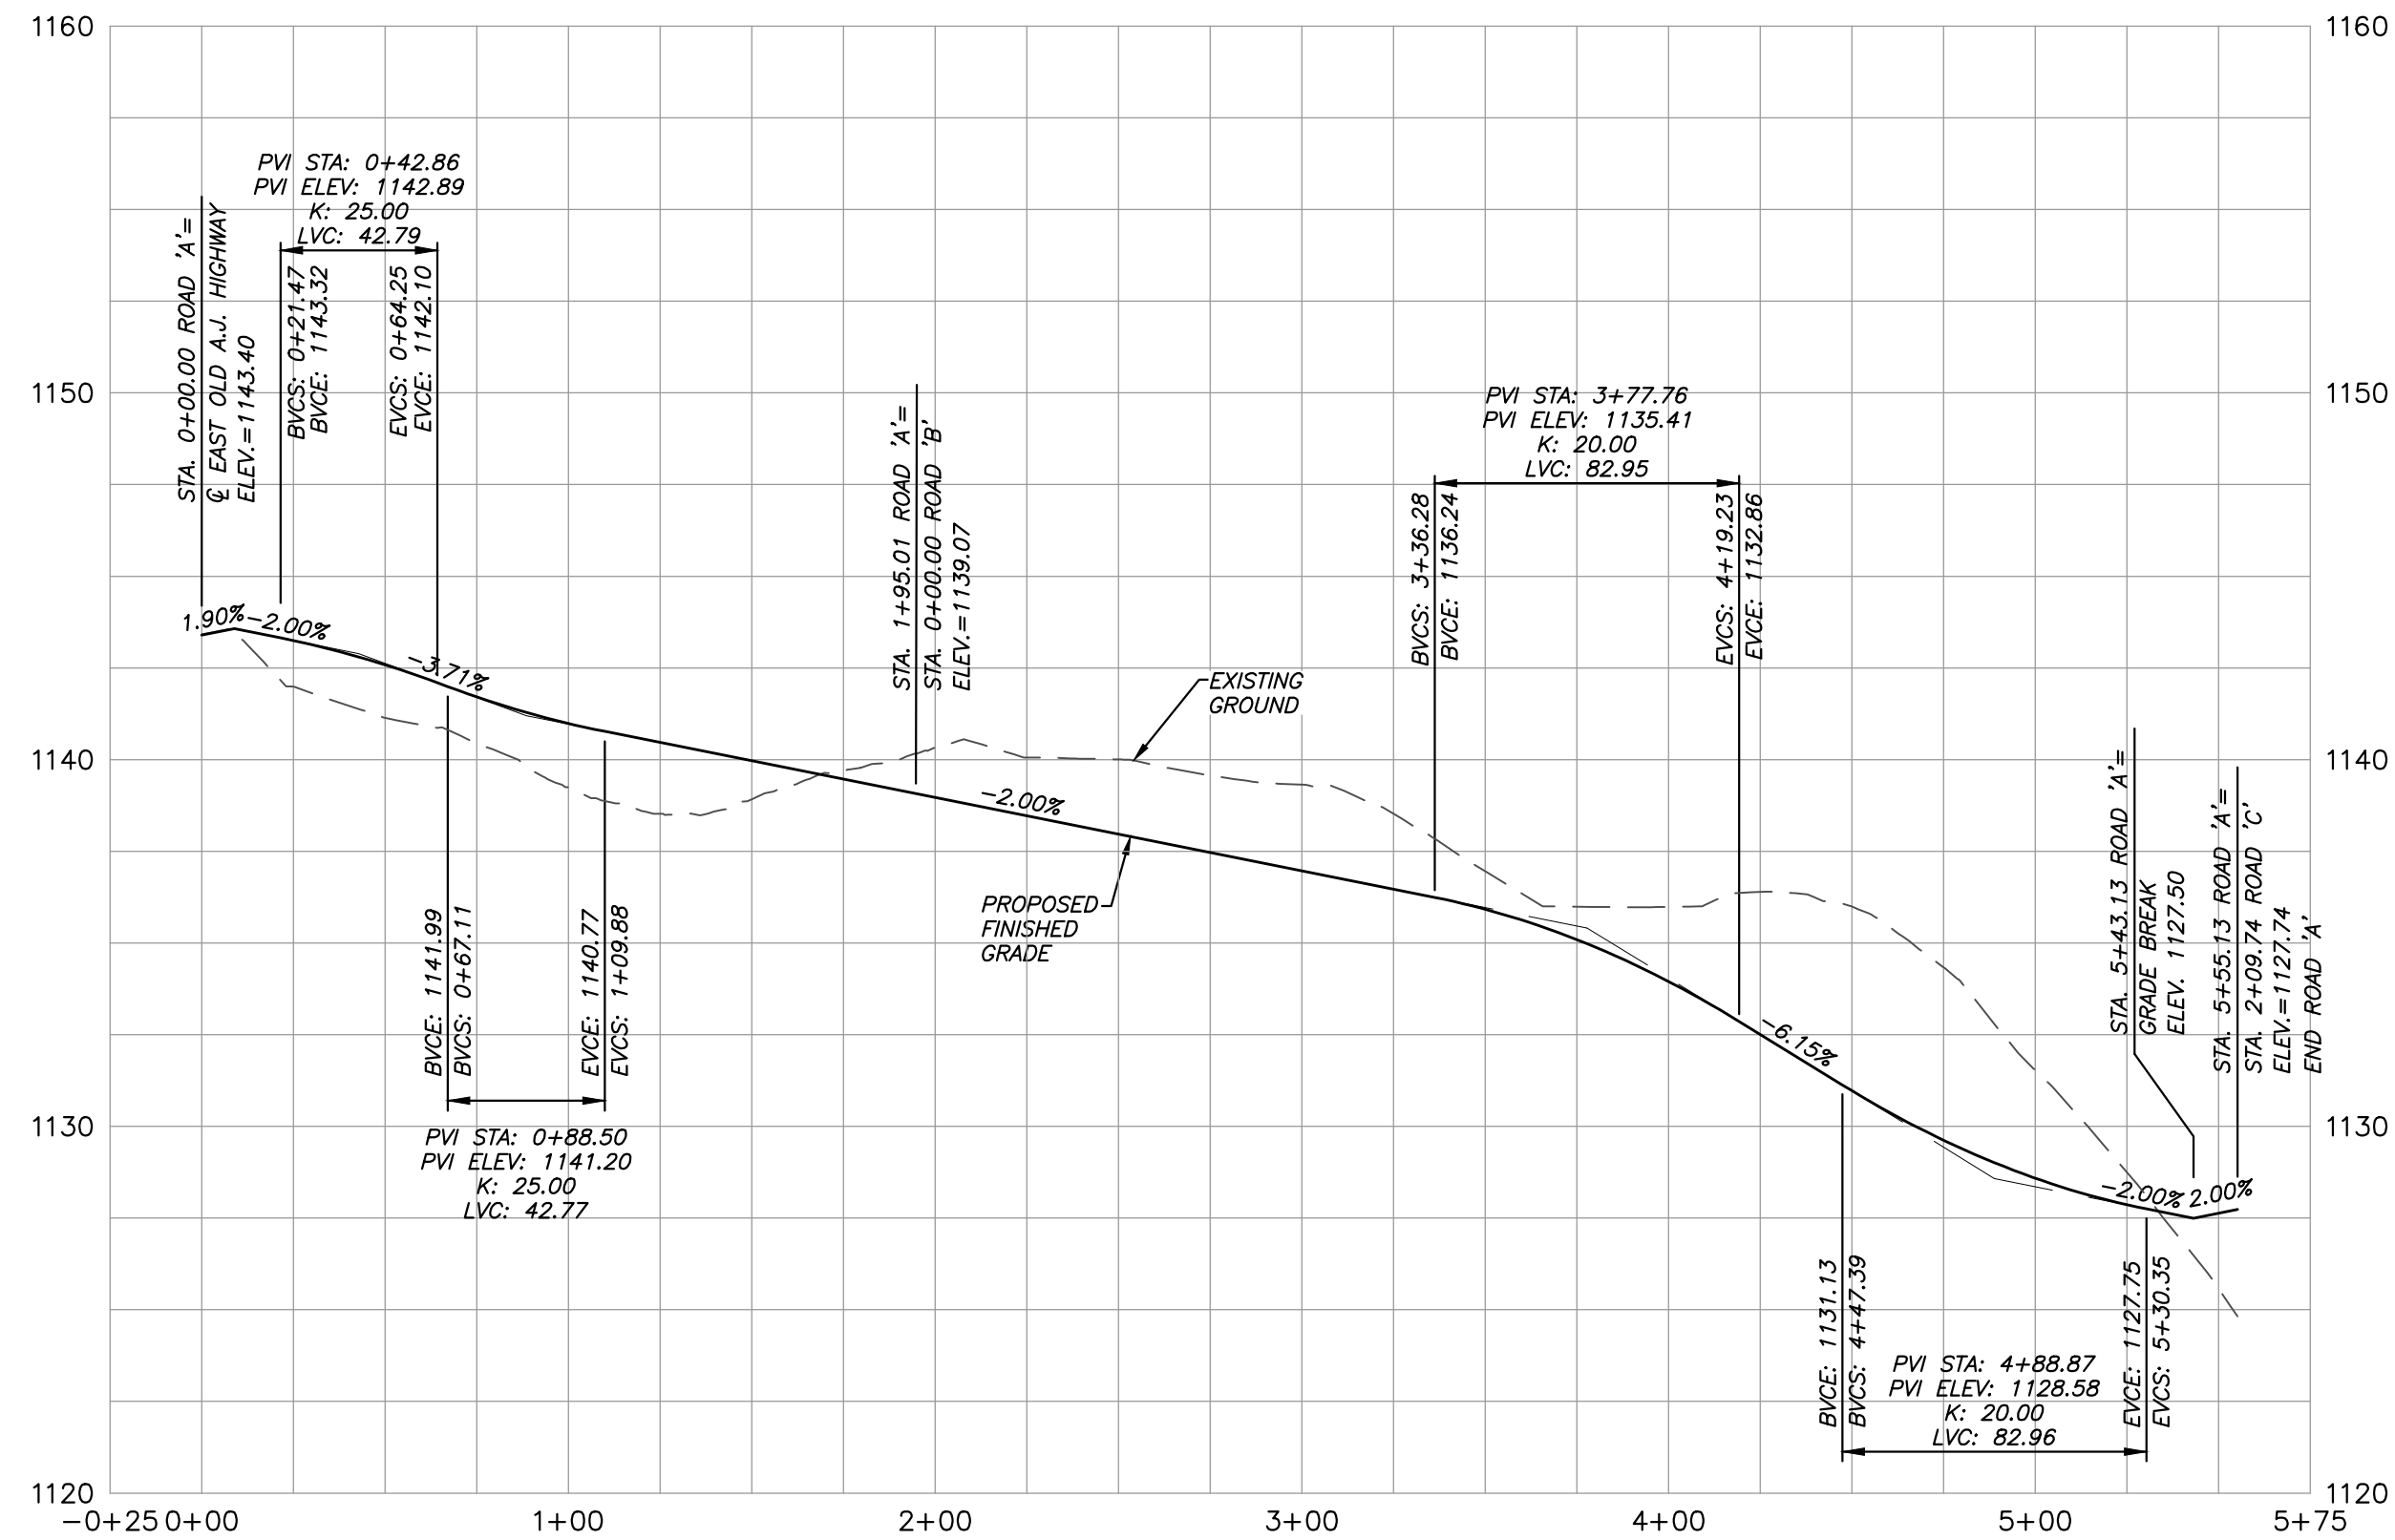

PROFILE-ROAD 'A'
1"=50' (HORIZONTAL)
1"=5' (VERTICAL)

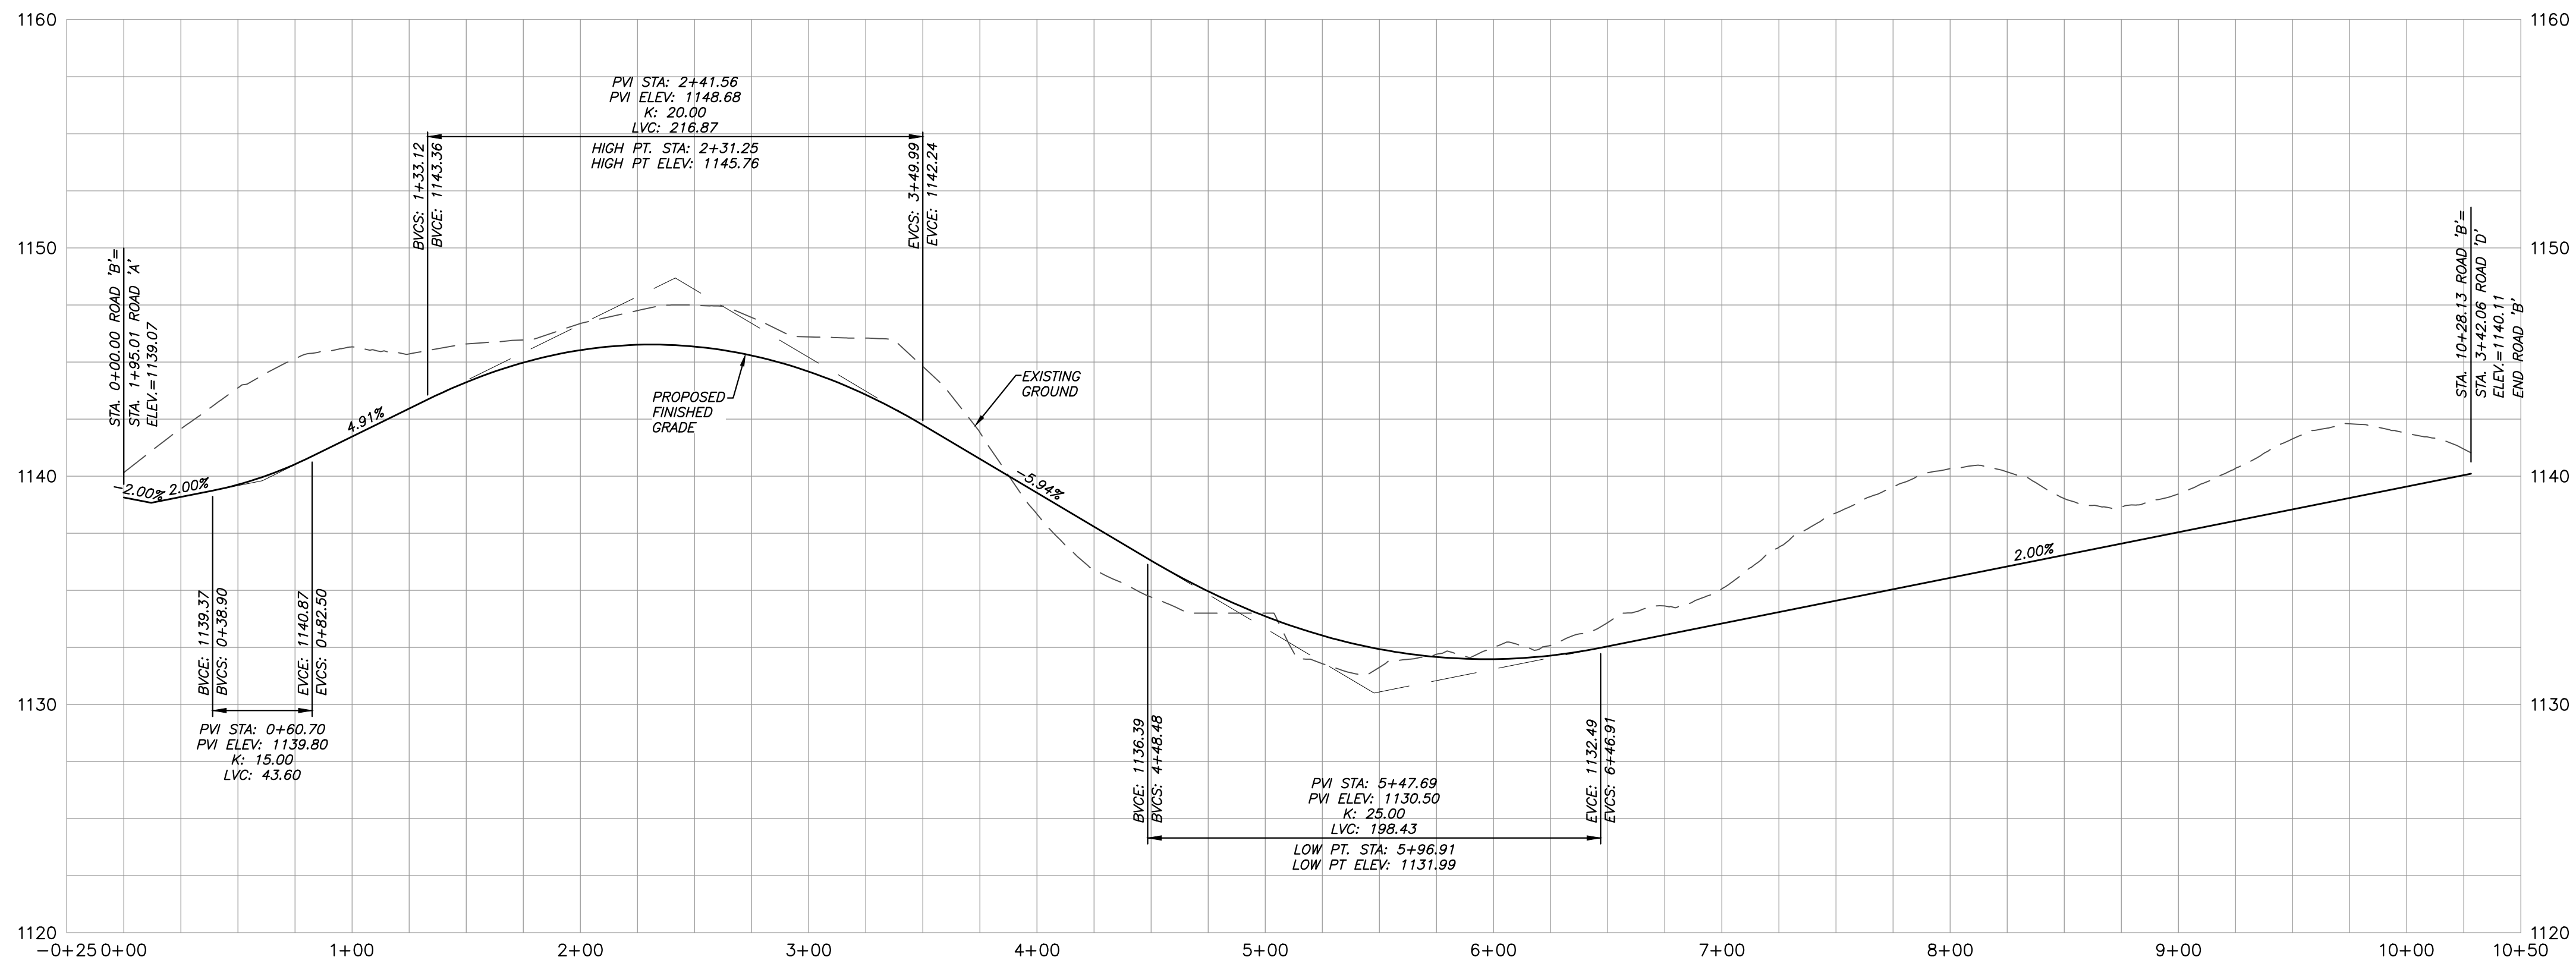

PROFILE-ROAD 'B'
1"=50' (HORIZONTAL)
1"=5' (VERTICAL)

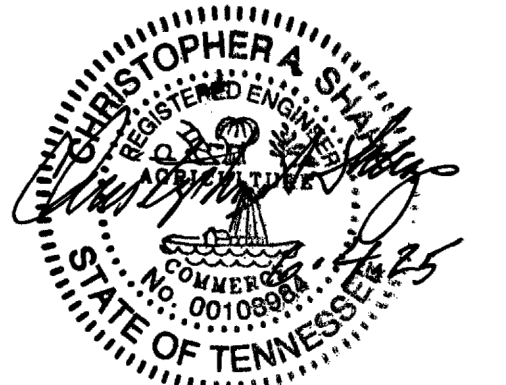

SHEET C-17

ROAD PROFILES

CANNONS CROSSING S/D

SITE ADDRESS: 412 EAST OLD A.J. HIGHWAY (37760)

DEVELOPER:

CRAFTED MILESTONE, LLC
296 BOYDS SCHOOL ROAD
MORRISTOWN, TN 37813

DIST NO. 04

JEFFERSON CITY, TN

TAX MAP: 15

PARCEL: 10.00

SCALE: AS NOTED

JUNE 4, 2025




URBAN ENGINEERING, INC.
10330 HARDIN VALLEY RD, #201
KNOXVILLE, TENNESSEE 37932
(865) 966-1924


REVISION	DATE	DESCRIPTION	BY

DWN: CLM	CHK: CAS	DWG. NO. 2505010
----------	----------	------------------



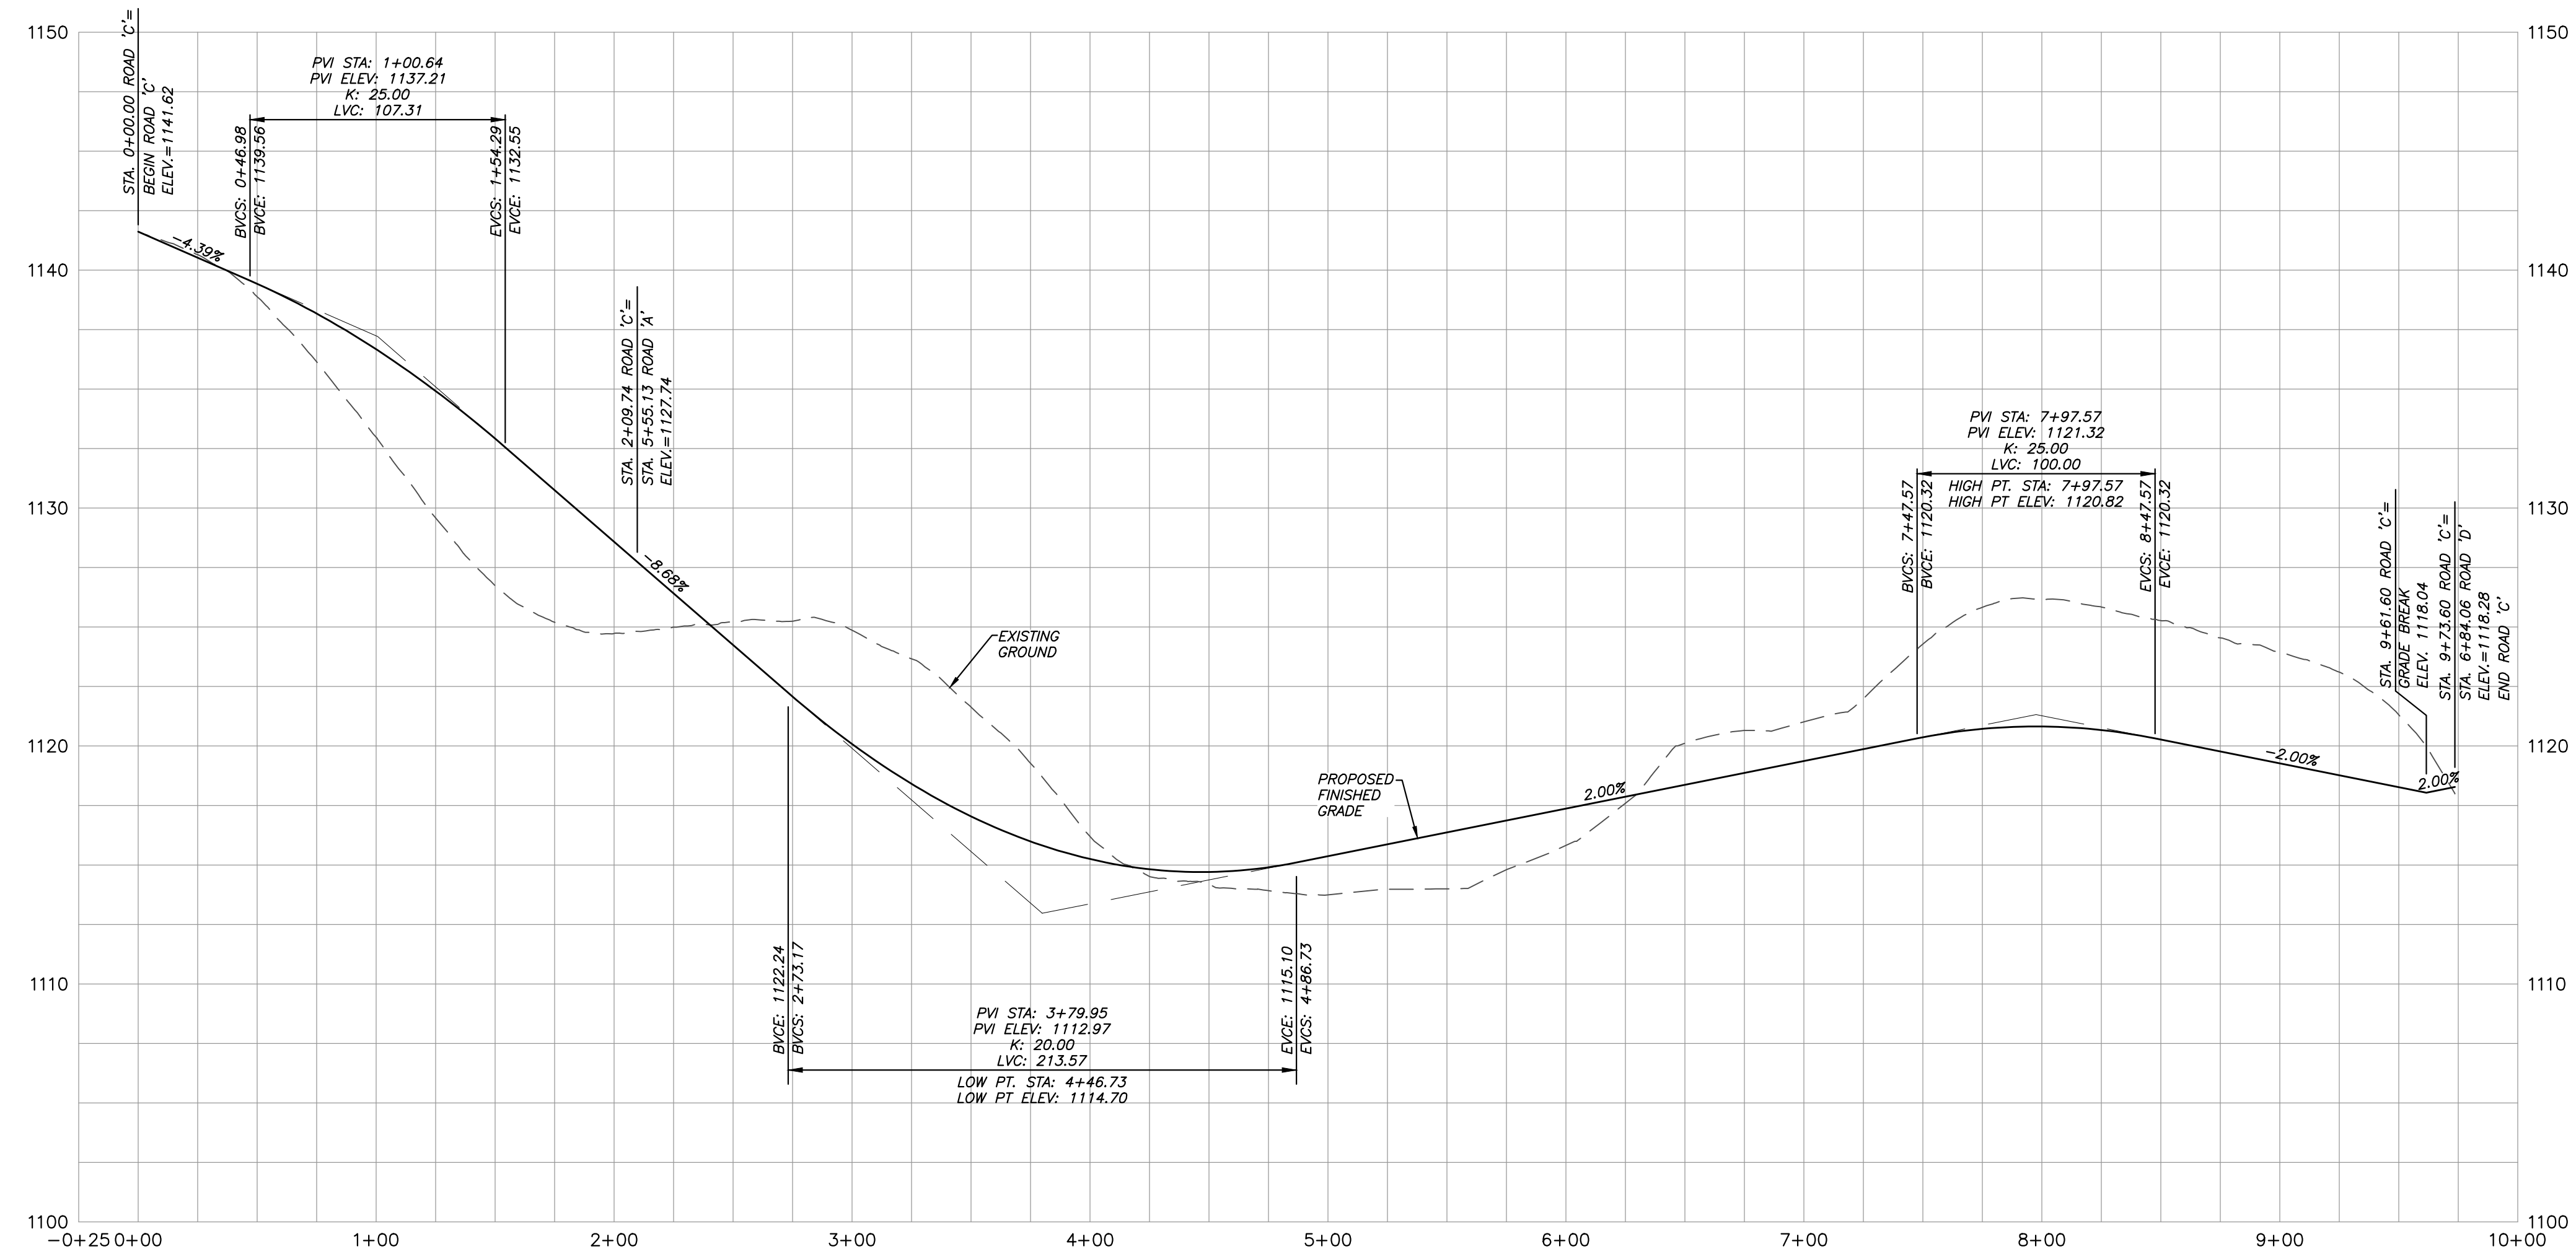

PROFILE-ROAD 'C'
1"=50' (HORIZONTAL)
1"=5' (VERTICAL)

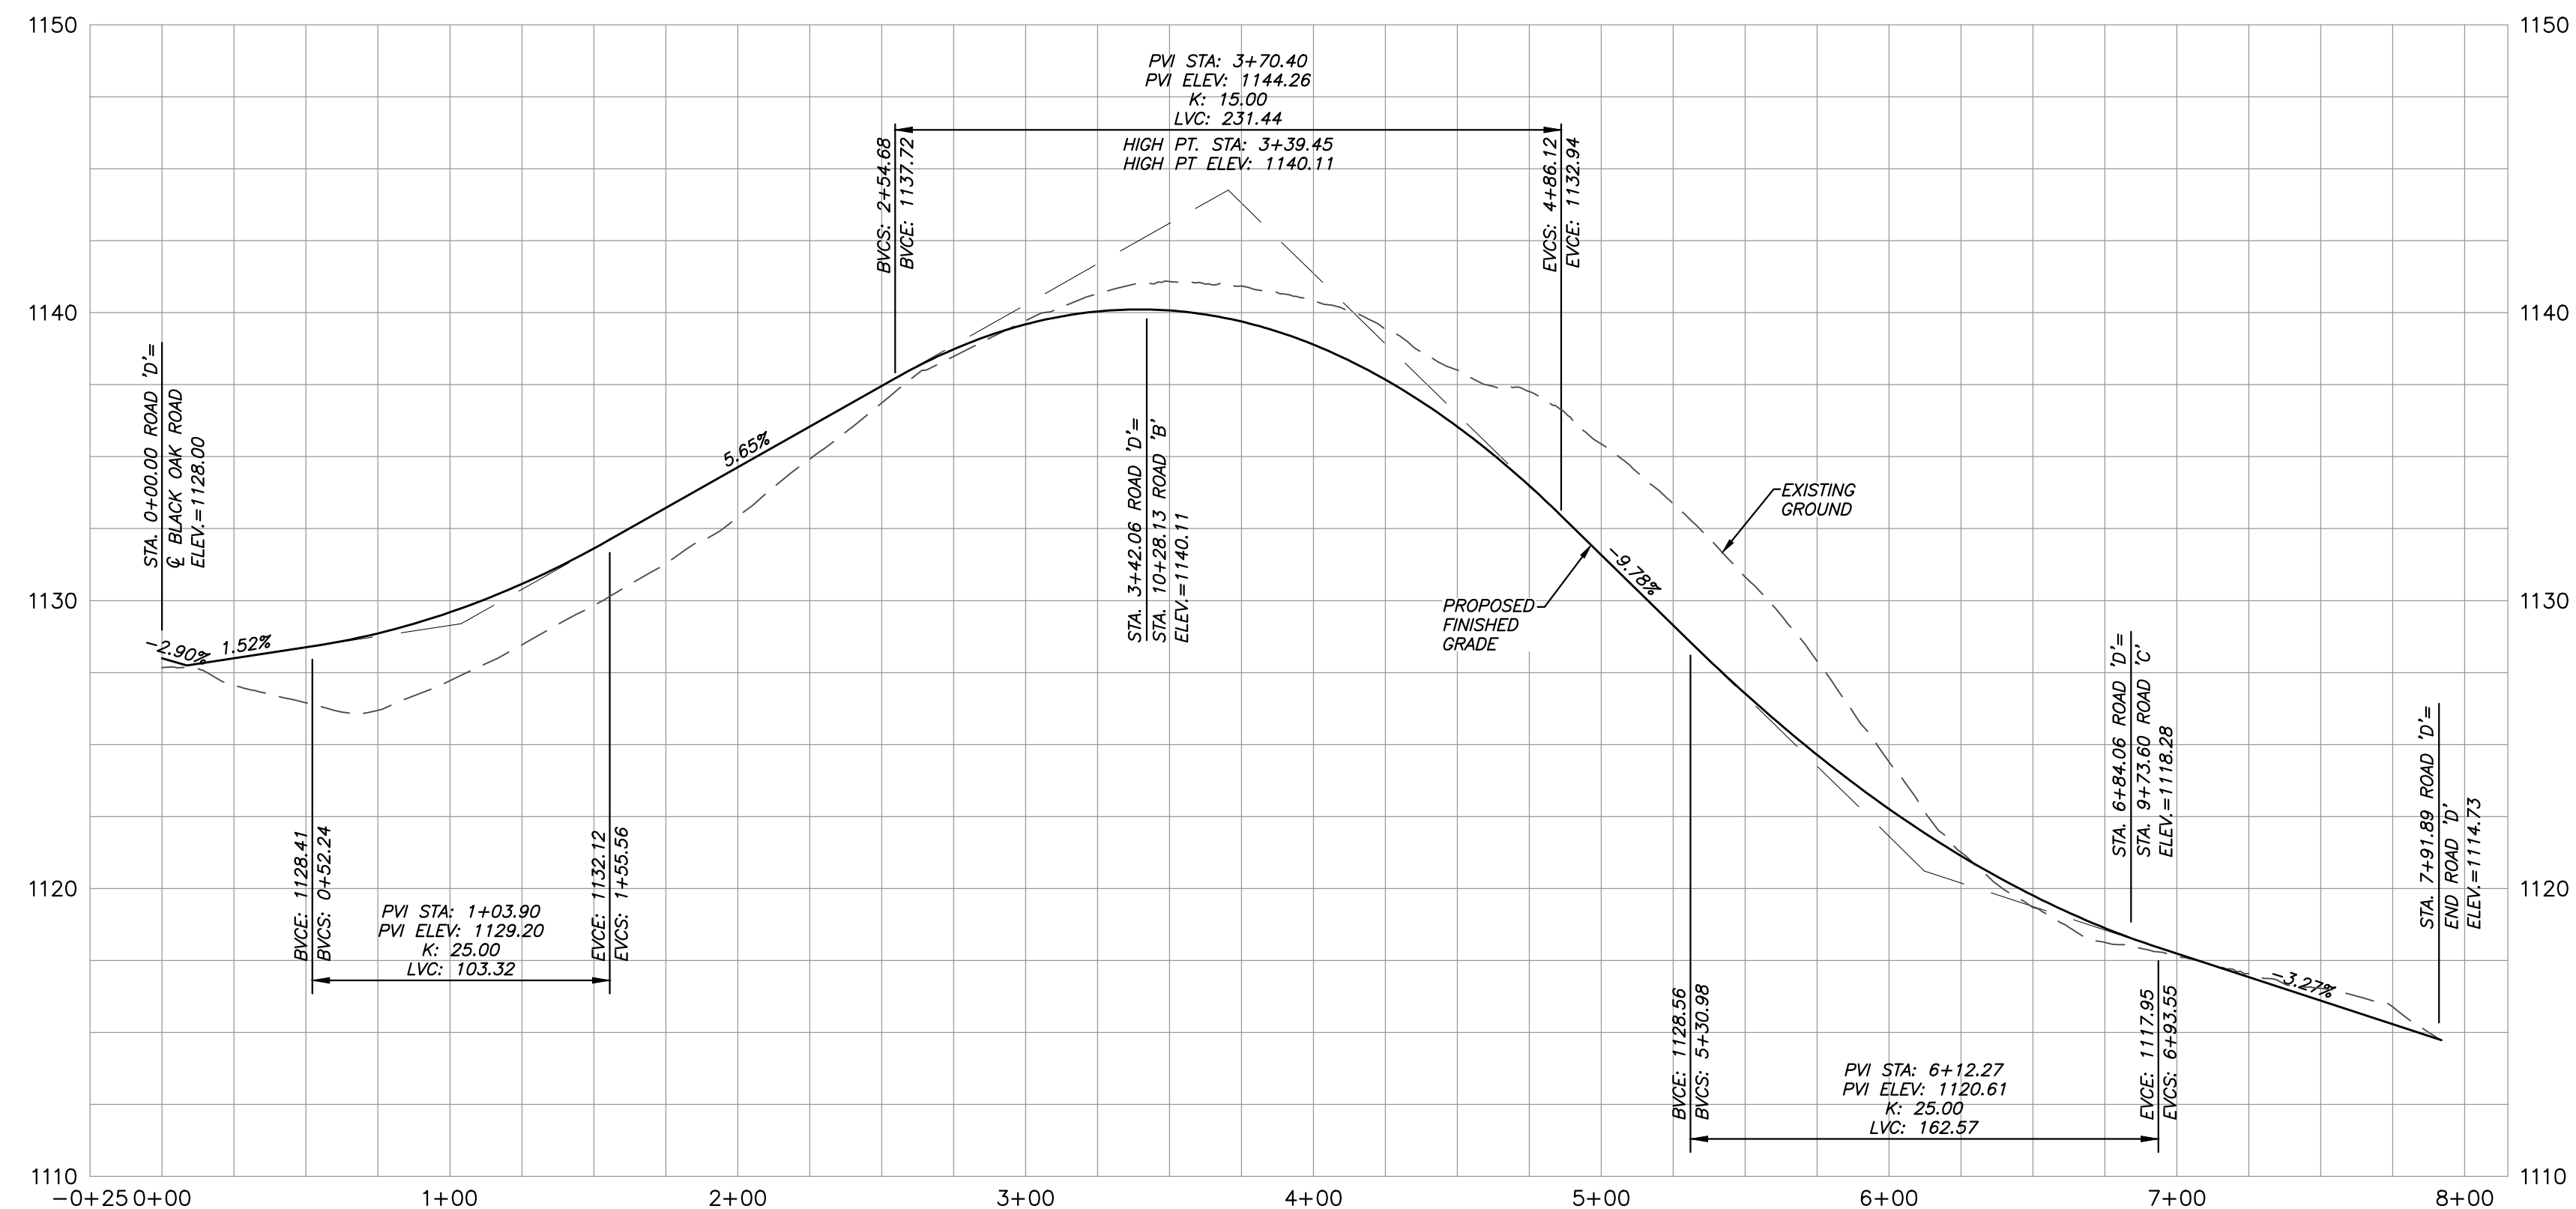

PROFILE-ROAD 'D'
1"=50' (HORIZONTAL)
1"=5' (VERTICAL)



SHEET C-18

ROAD PROFILES
CANNONS CROSSING S/D

SITE ADDRESS: 412 EAST OLD A.J. HIGHWAY (37760)

DEVELOPER: CRAFTED MILESTONE, LLC
296 BOYDS SCHOOL ROAD
MORRISTOWN, TN 37813

DIST NO. 04 JEFFERSON CITY, TN
TAX MAP: 15 PARCEL: 10.00
SCALE: AS NOTED JUNE 4, 2025

URBAN ENGINEERING, INC.
10330 HARDIN VALLEY RD, #201
KNOXVILLE, TENNESSEE 37932
(865) 966-1924


DWN: CLM CHK: CAS DWG. NO. 2505010




REVISION	DATE	DESCRIPTION	BY

SIGN NOTE:


SIGNAGE AND STRIPING TO BE IN ACCORDANCE WITH THE MUTCD (LATEST EDITION).

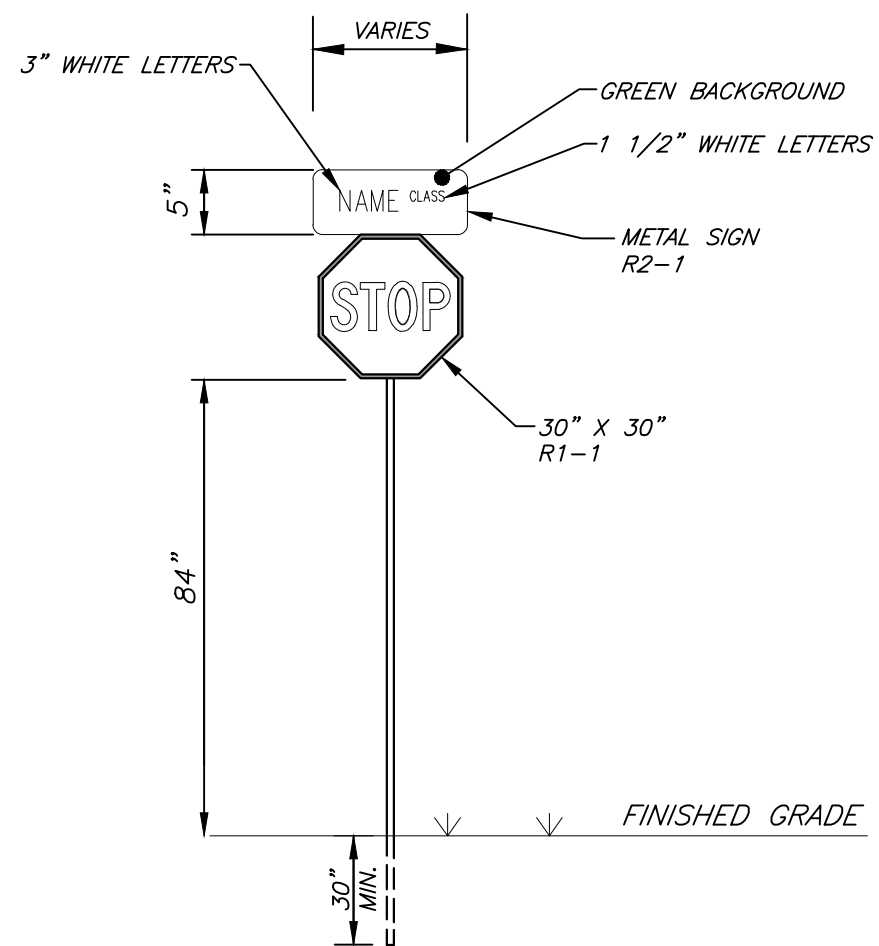


1 COMBINATION STOP SIGN / STREET NAME SIGN DETAIL
C-19 N.T.S.

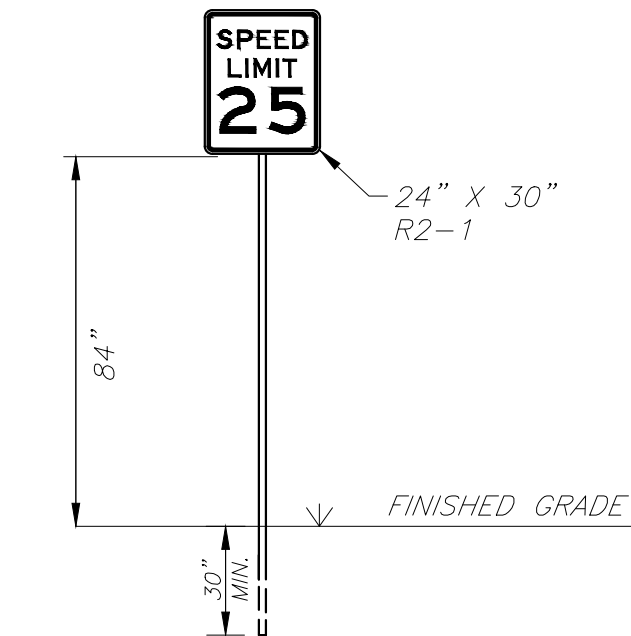


2 SPEED LIMIT SIGN DETAIL
C-19 N.T.S.

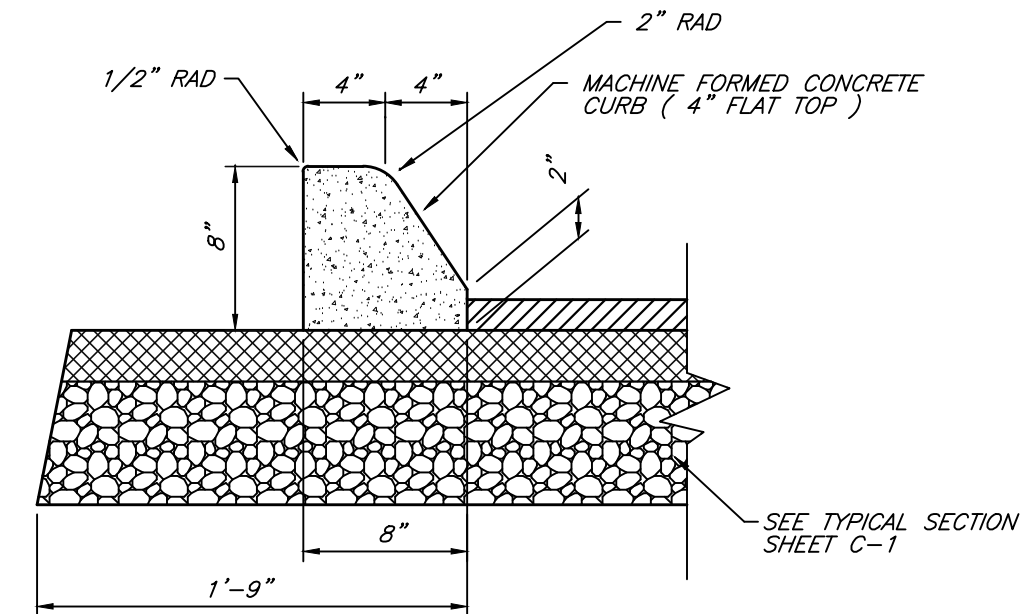


3 TYPE 'B' CURB AND PAVEMENT DETAIL
C-19 N.T.S.

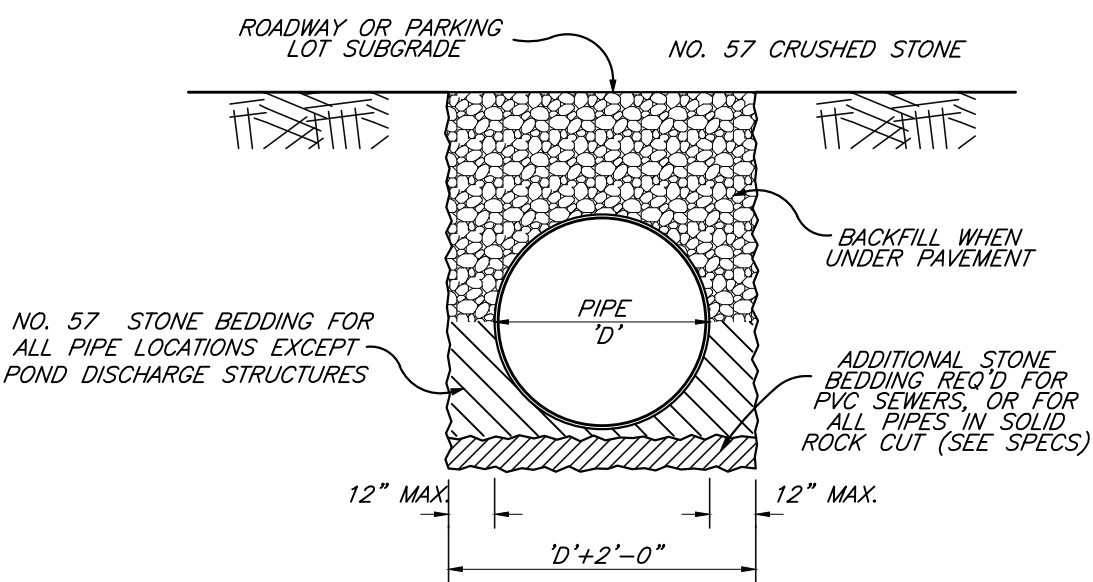


4 PIPE BEDDING & BACKFILL DETAIL
C-19 N.T.S.

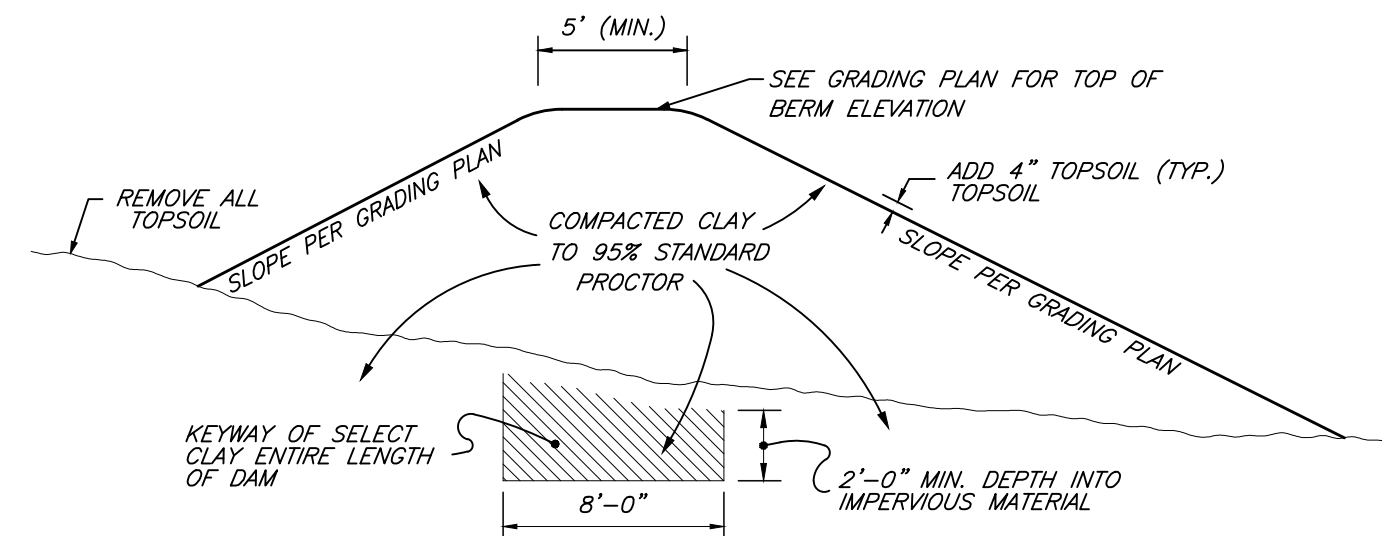

5 DAM DETAIL
C-19 TYPICAL SECTION

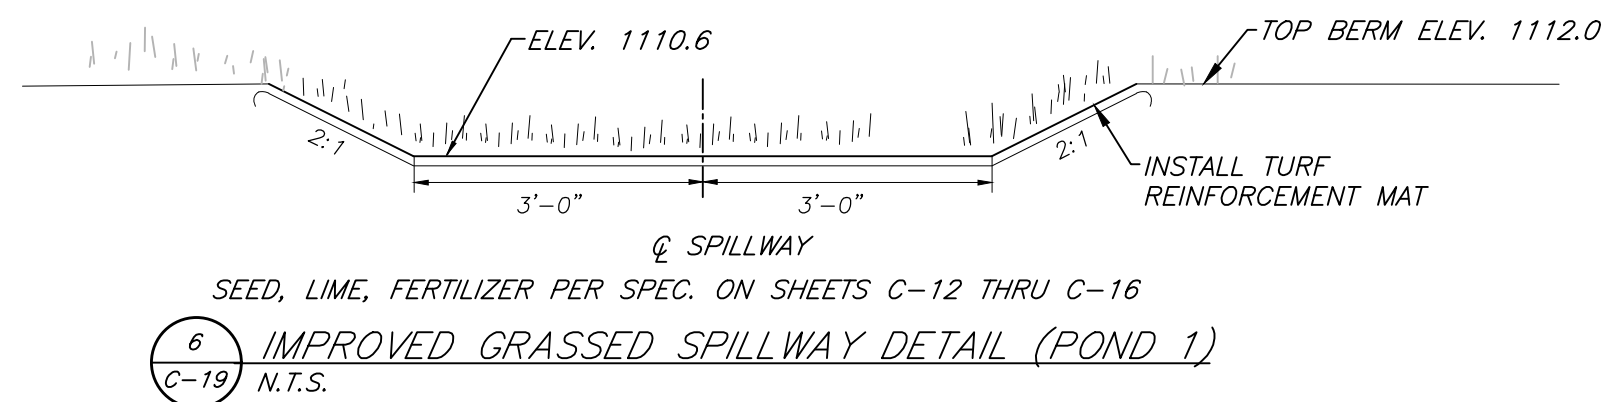

6 IMPROVED GRASSED SPILLWAY DETAIL (POND 1)
C-19 N.T.S.

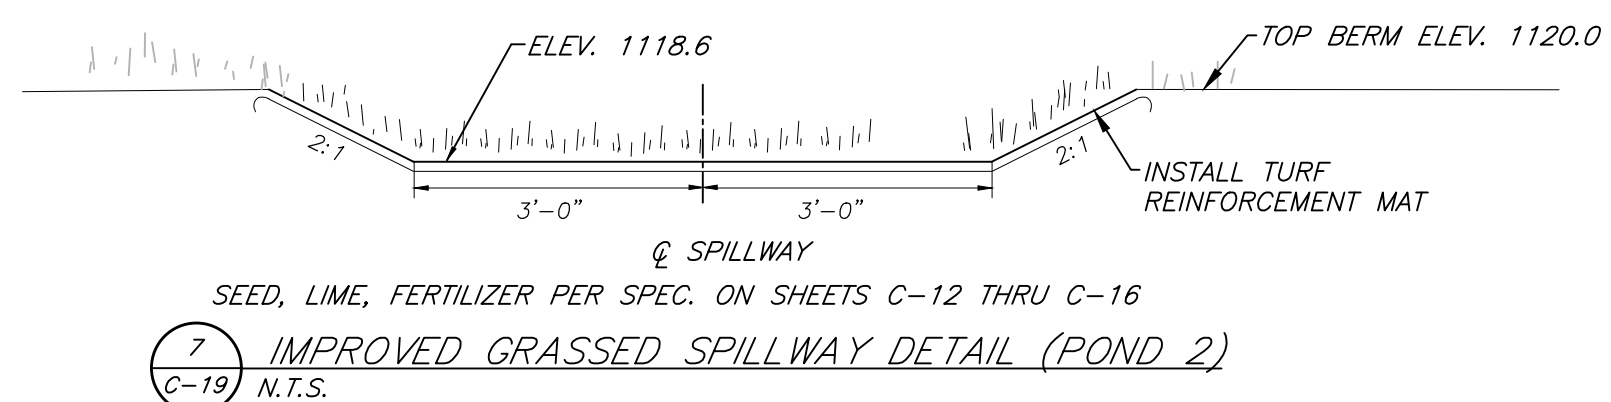

7 IMPROVED GRASSED SPILLWAY DETAIL (POND 2)
C-19 N.T.S.

SHEET C-19

CONSTRUCTION DETAILS

CANNONS CROSSING S/D

SITE ADDRESS: 412 EAST OLD A.J. HIGHWAY (37760)

DEVELOPER:

CRAFTED MILESTONE, LLC
296 BOYDS SCHOOL ROAD
MORRISTOWN, TN 37813

DIST NO. 04

JEFFERSON CITY, TN

TAX MAP: 15

PARCEL: 10.00


SCALE: AS NOTED

JUNE 4, 2025









URBAN ENGINEERING, INC.
10330 HARDIN VALLEY RD, #201
KNOXVILLE, TENNESSEE 37932
(865) 966-1924

DWN: CLM CHK: CAS DWG. NO. 2505010

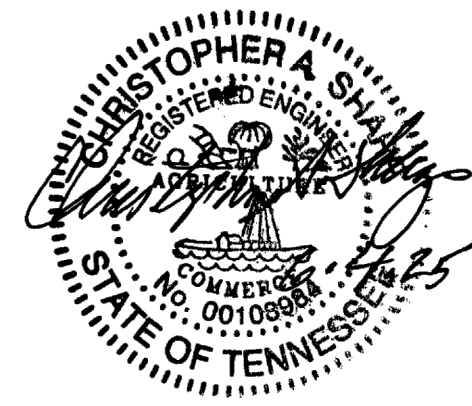

REVISION	DATE	DESCRIPTION	BY




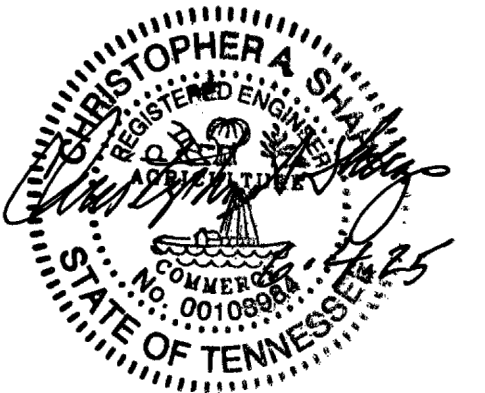
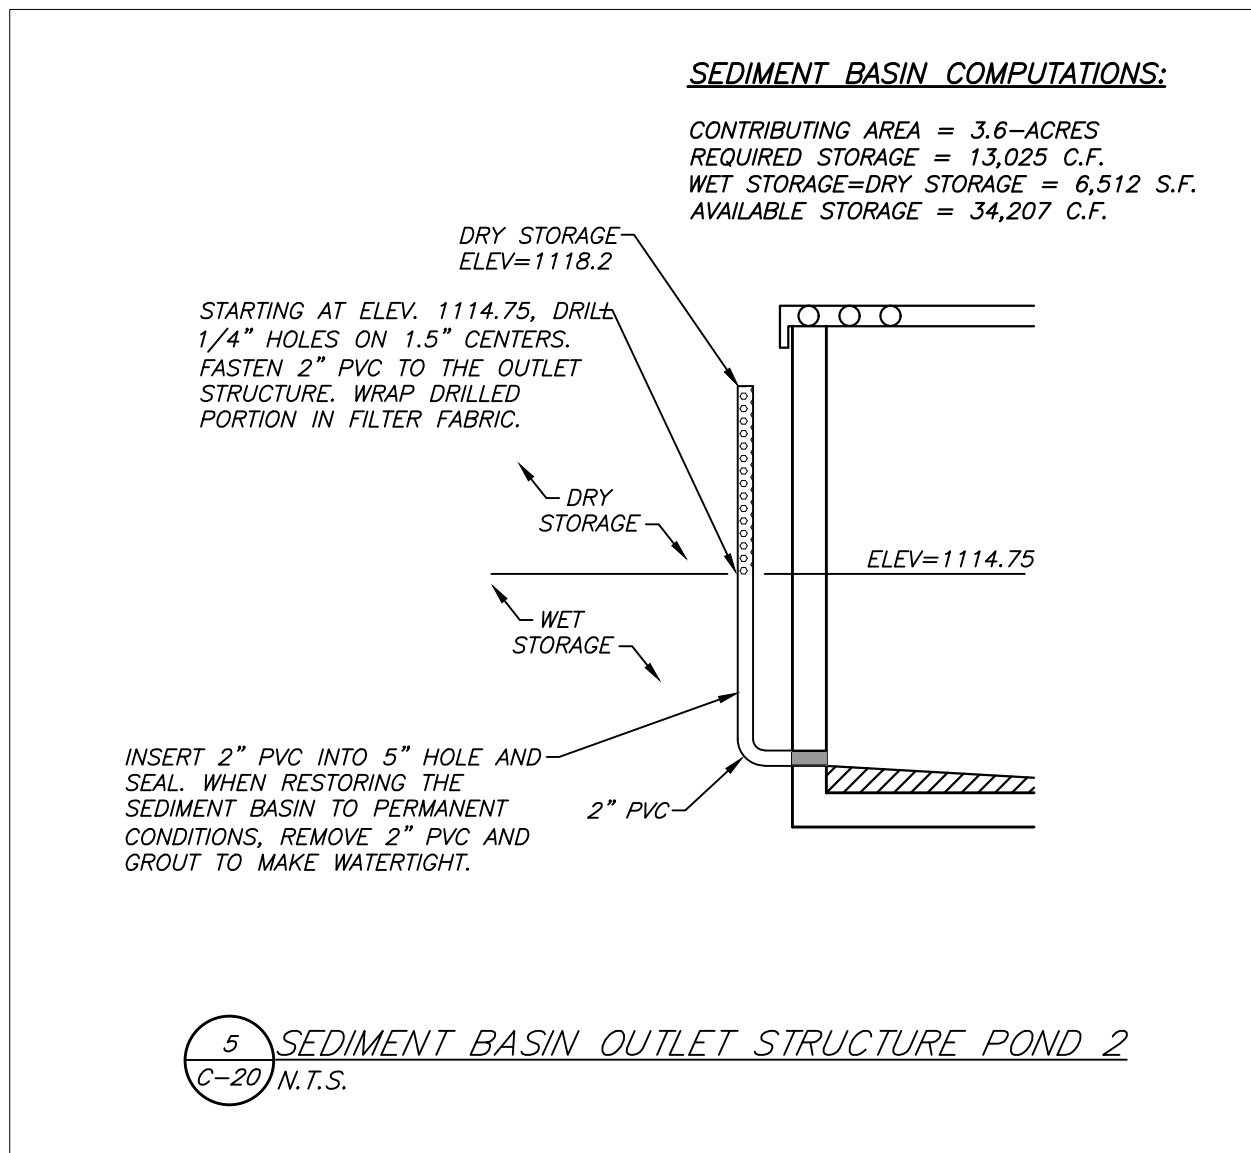
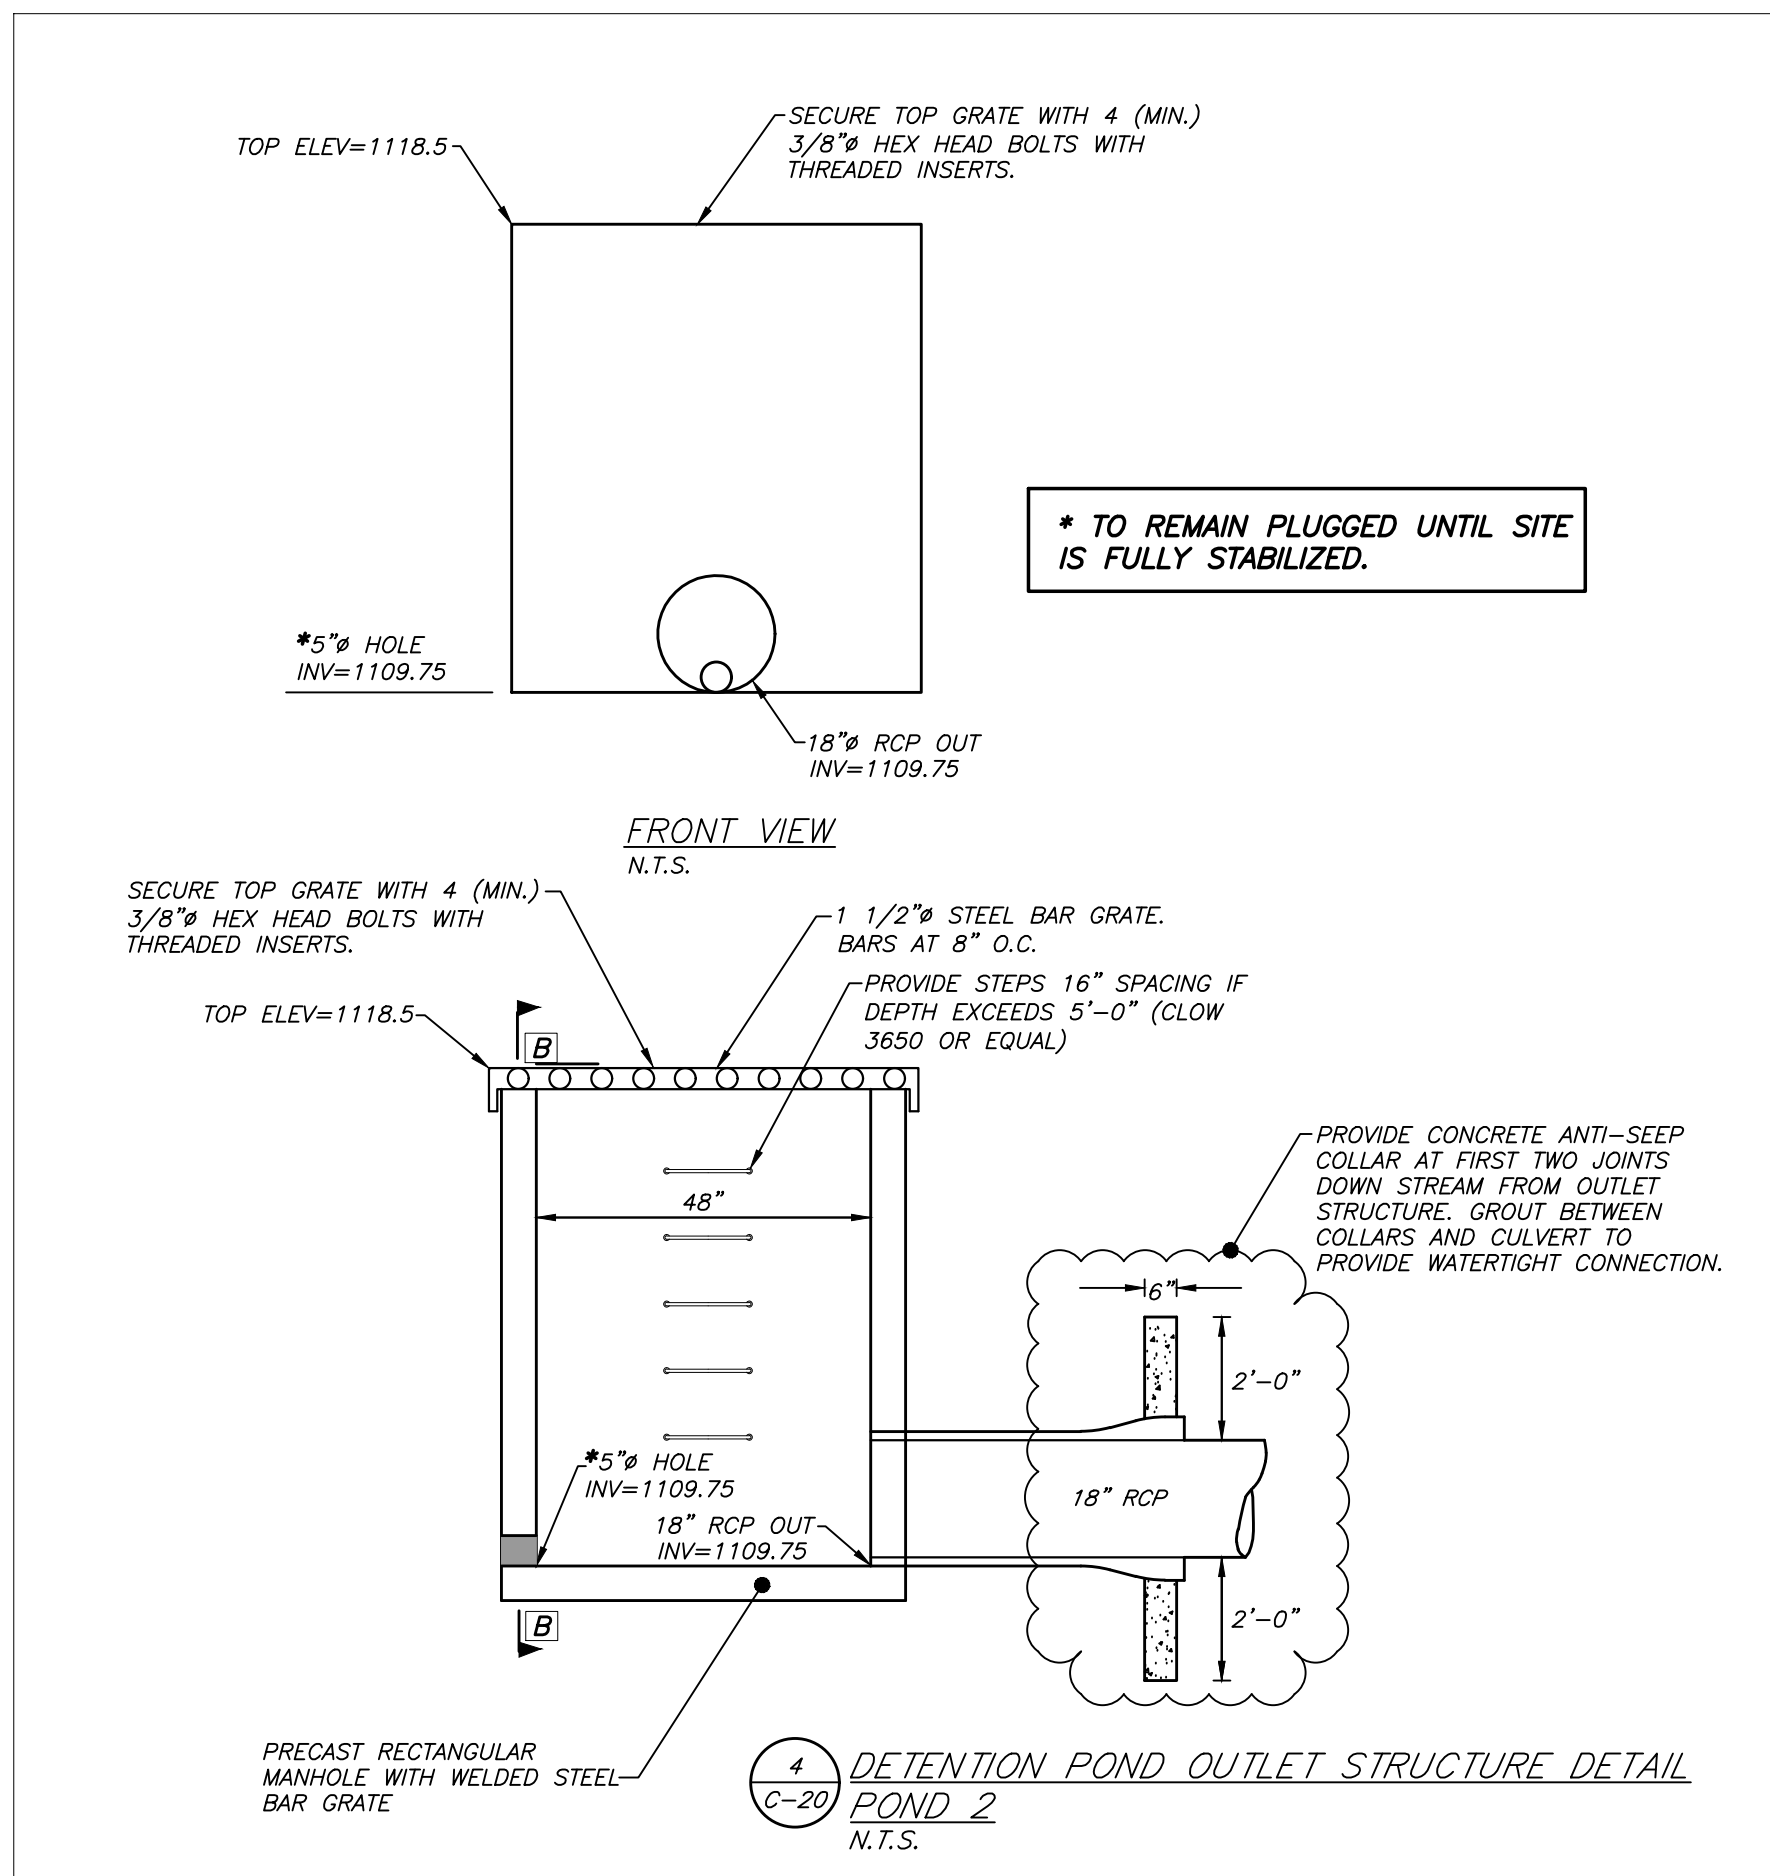
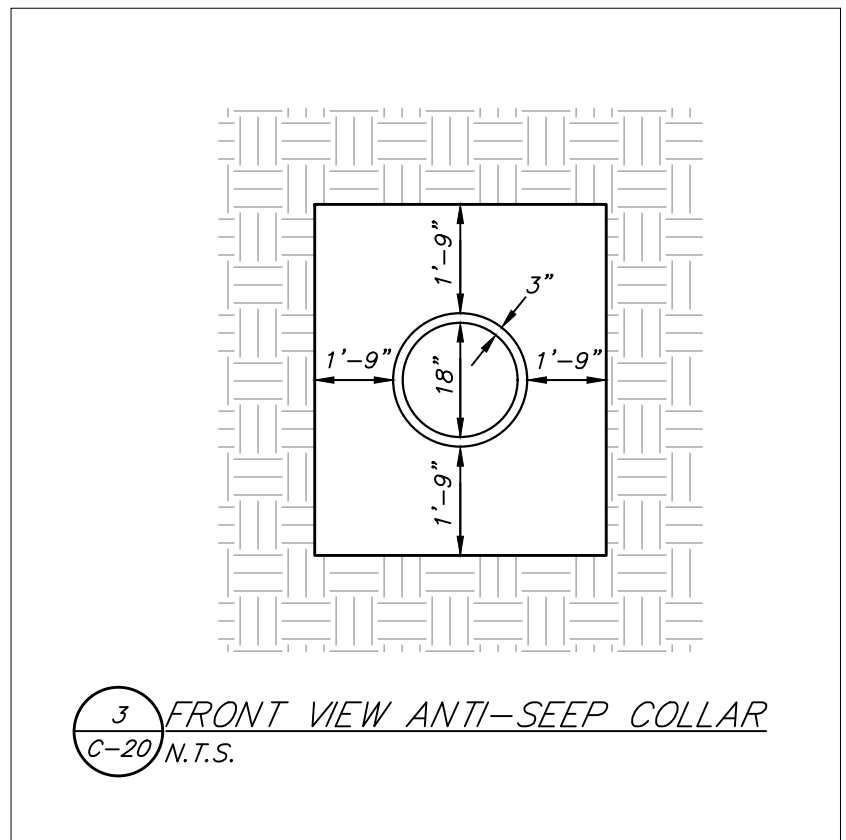
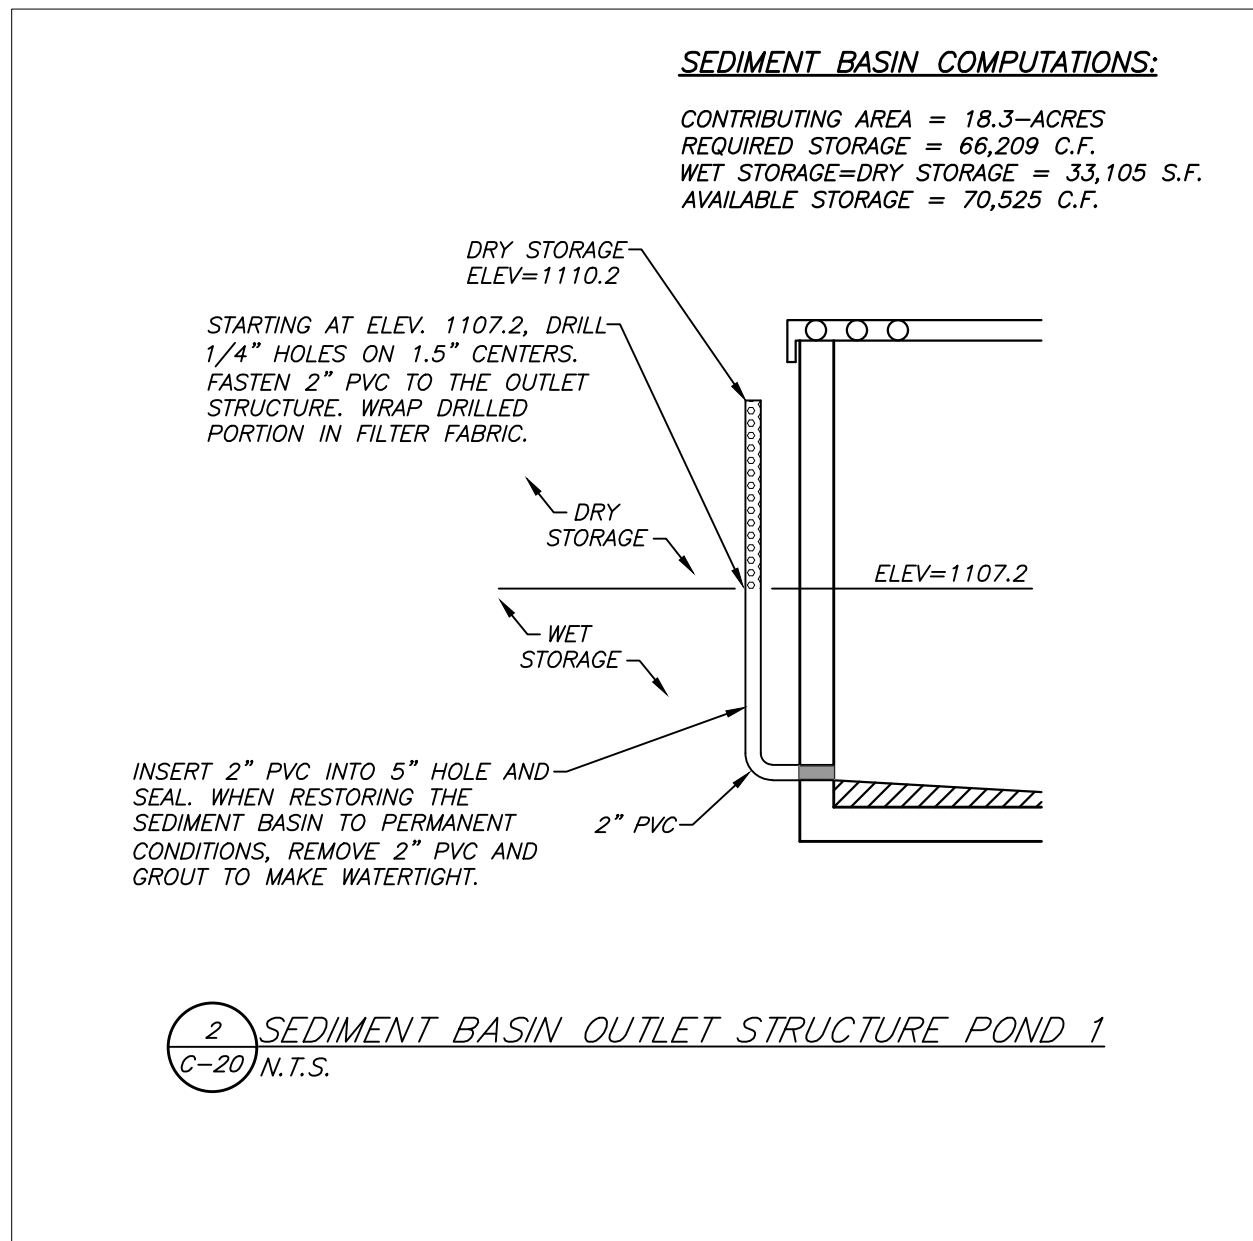
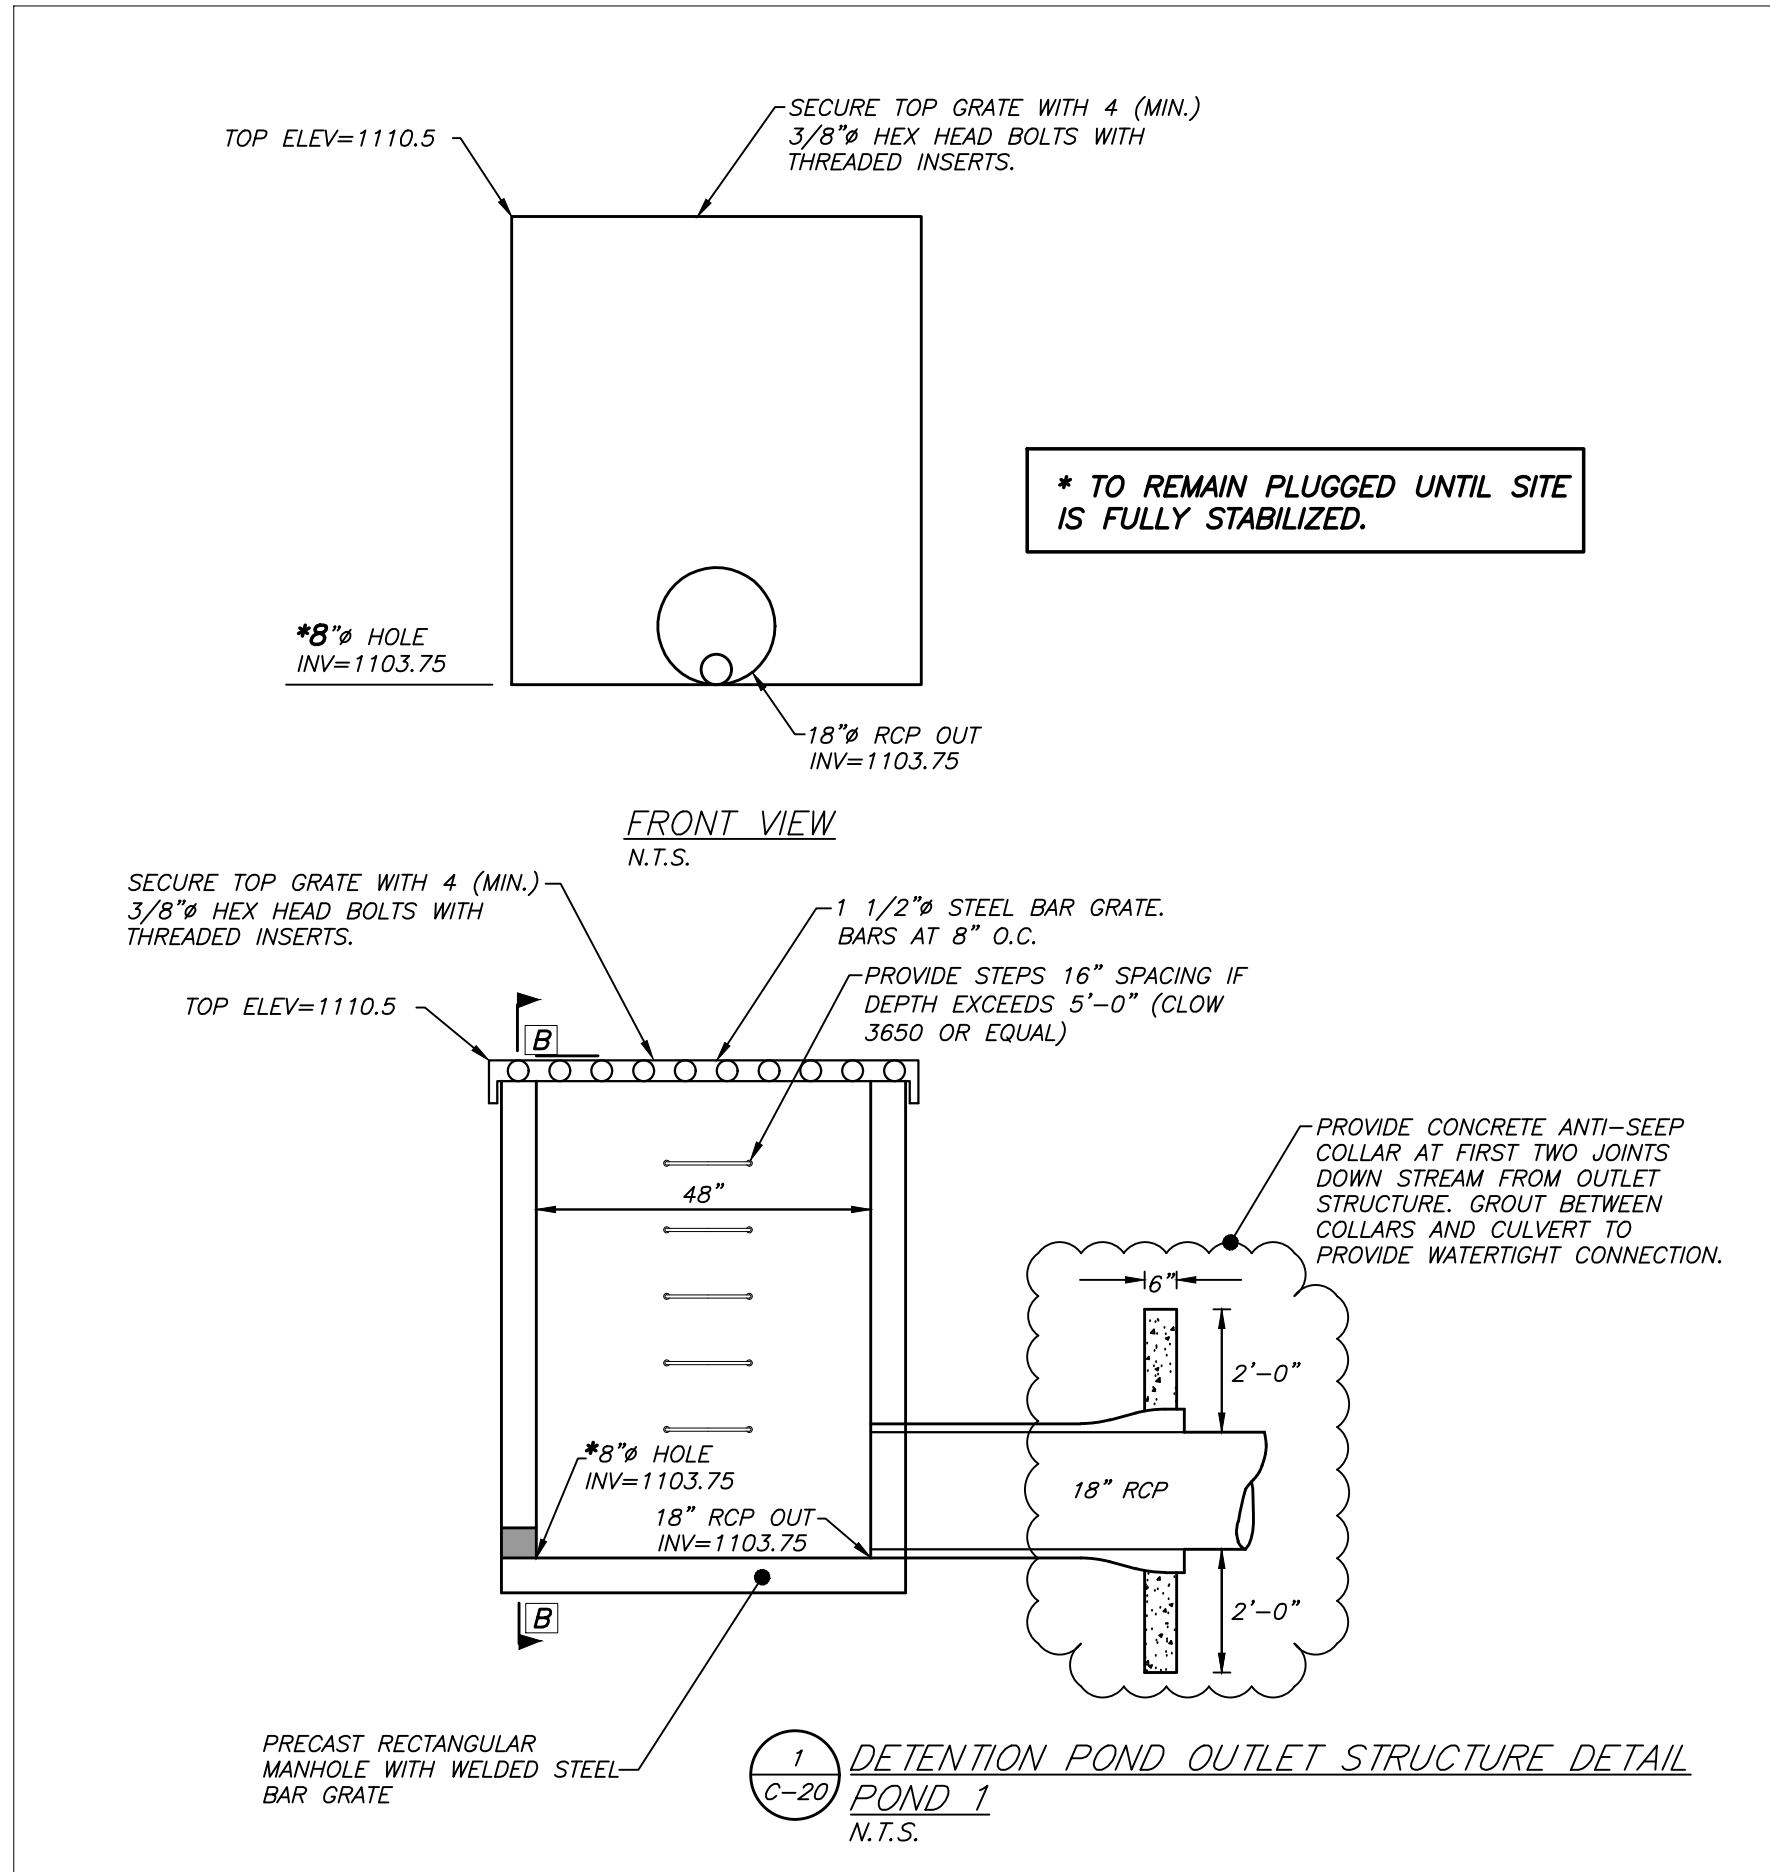


SHEET C-20

CONSTRUCTION DETAILS		
CANNONS CROSSING S/D		
SITE ADDRESS: 412 EAST OLD A.J. HIGHWAY (37760)		
DEVELOPER:	CRAFTED MILESTONE, LLC 296 BOYDS SCHOOL ROAD MORRISTOWN, TN 37813	
DIST NO. 04	JEFFERSON CITY, TN	
TAX MAP: 15	PARCEL: 10.00	
SCALE: AS NOTED	JUNE 4, 2025	
	URBAN ENGINEERING, INC. 10330 HARDIN VALLEY RD, #201 KNOXVILLE, TENNESSEE 37932 (865) 966-1924	
DWN: CLM	CHK: CAS	DWG. NO. 2505010



REVISION	DATE	DESCRIPTION	BY

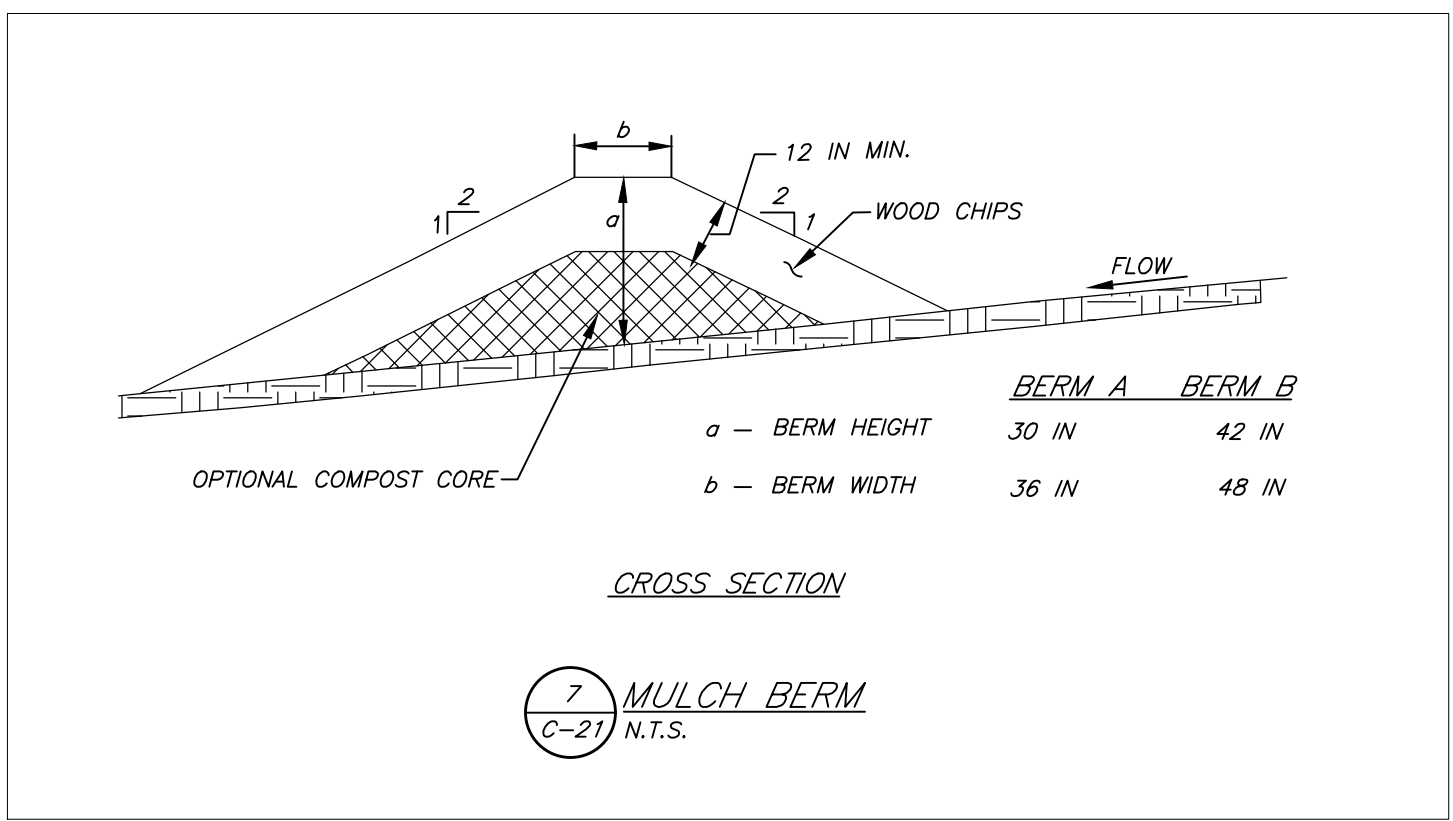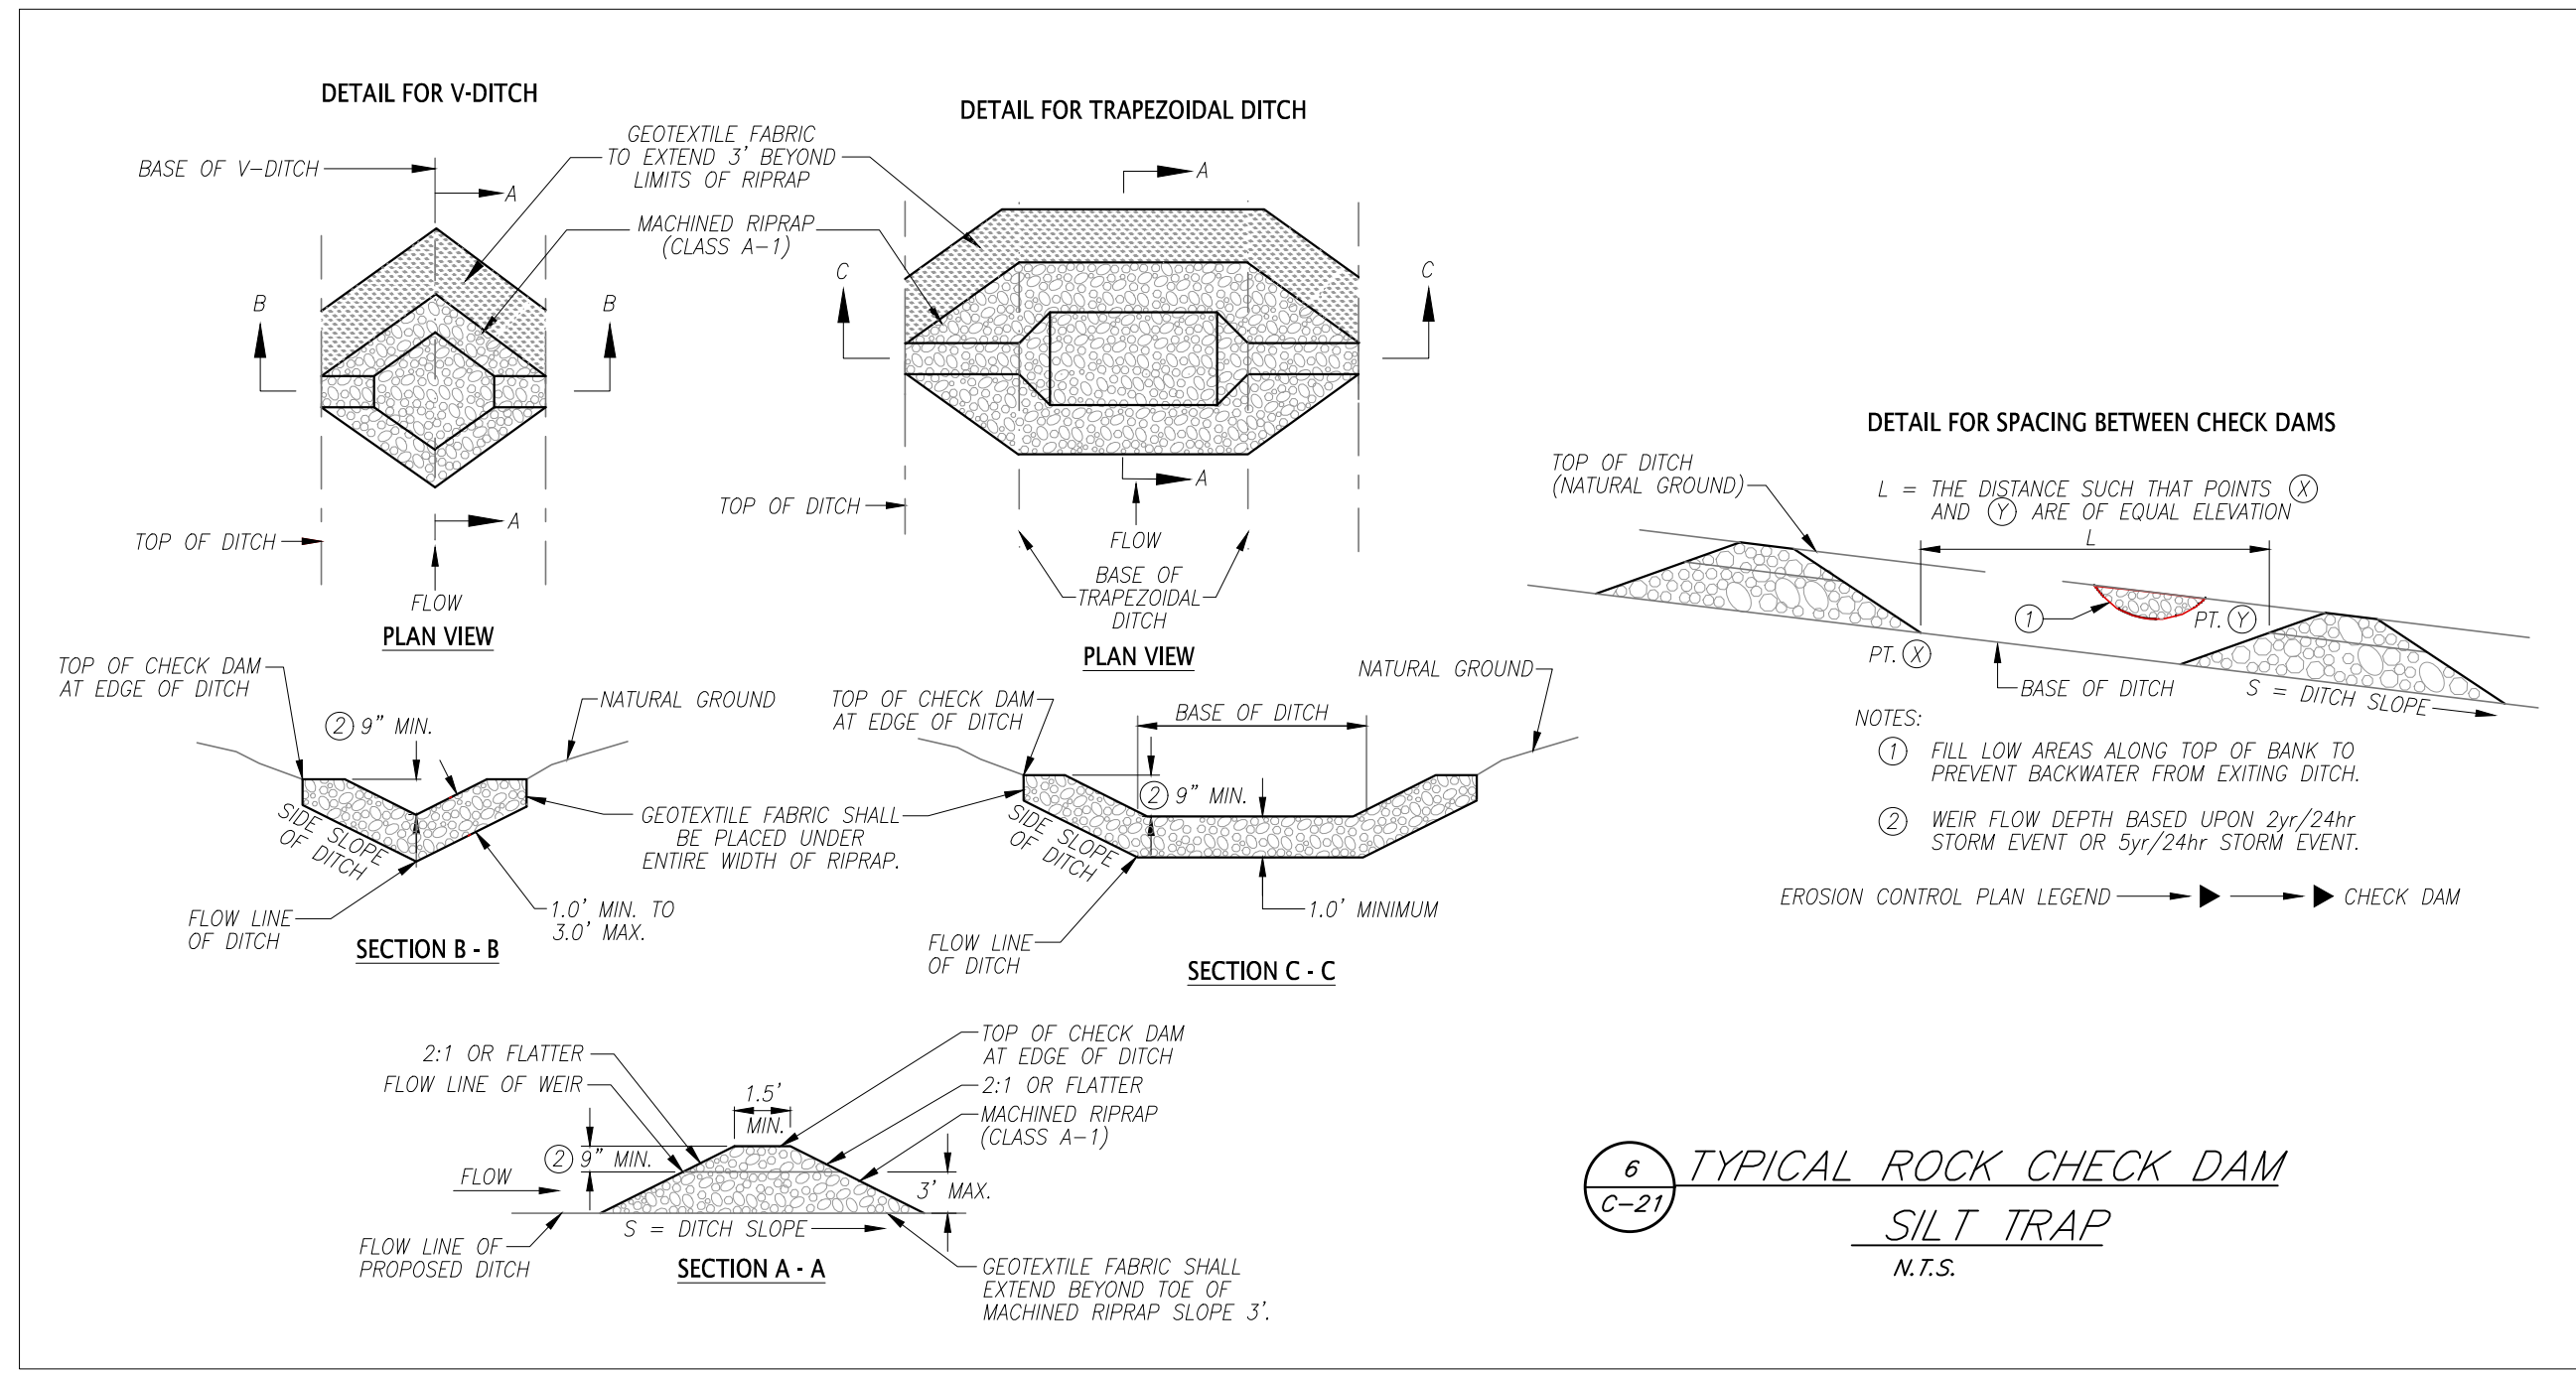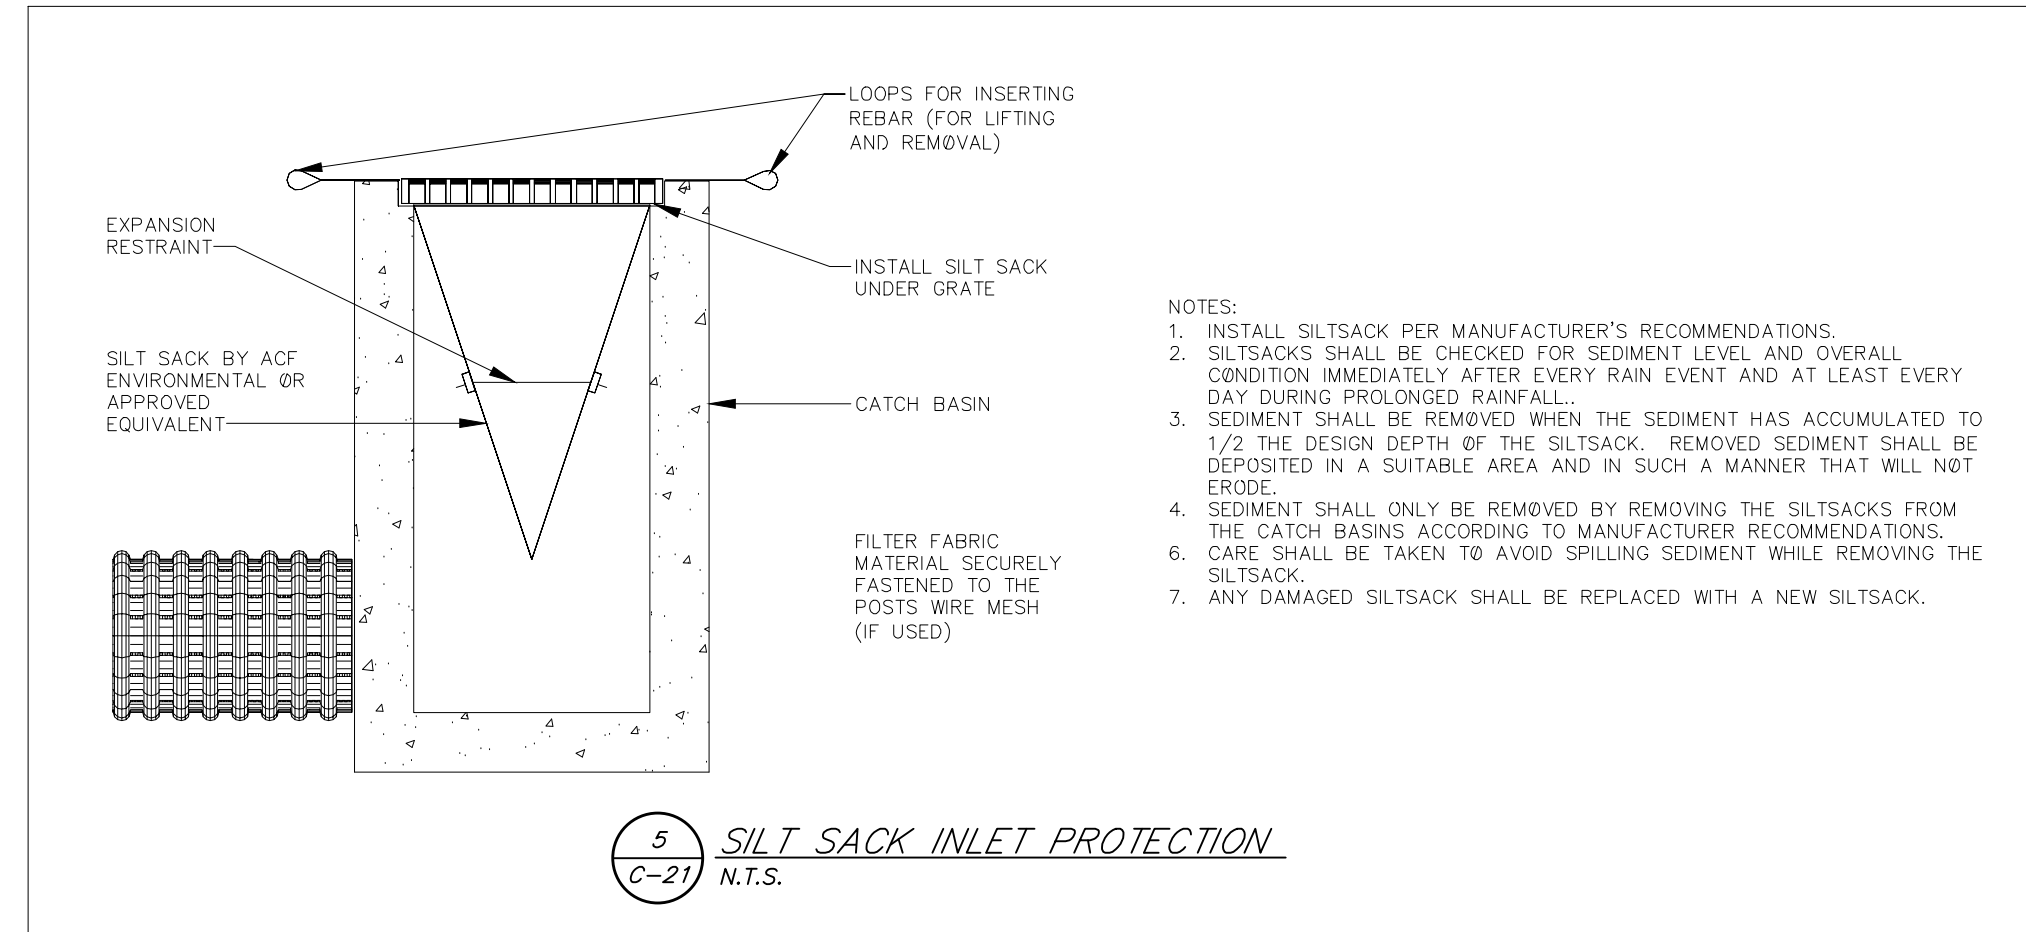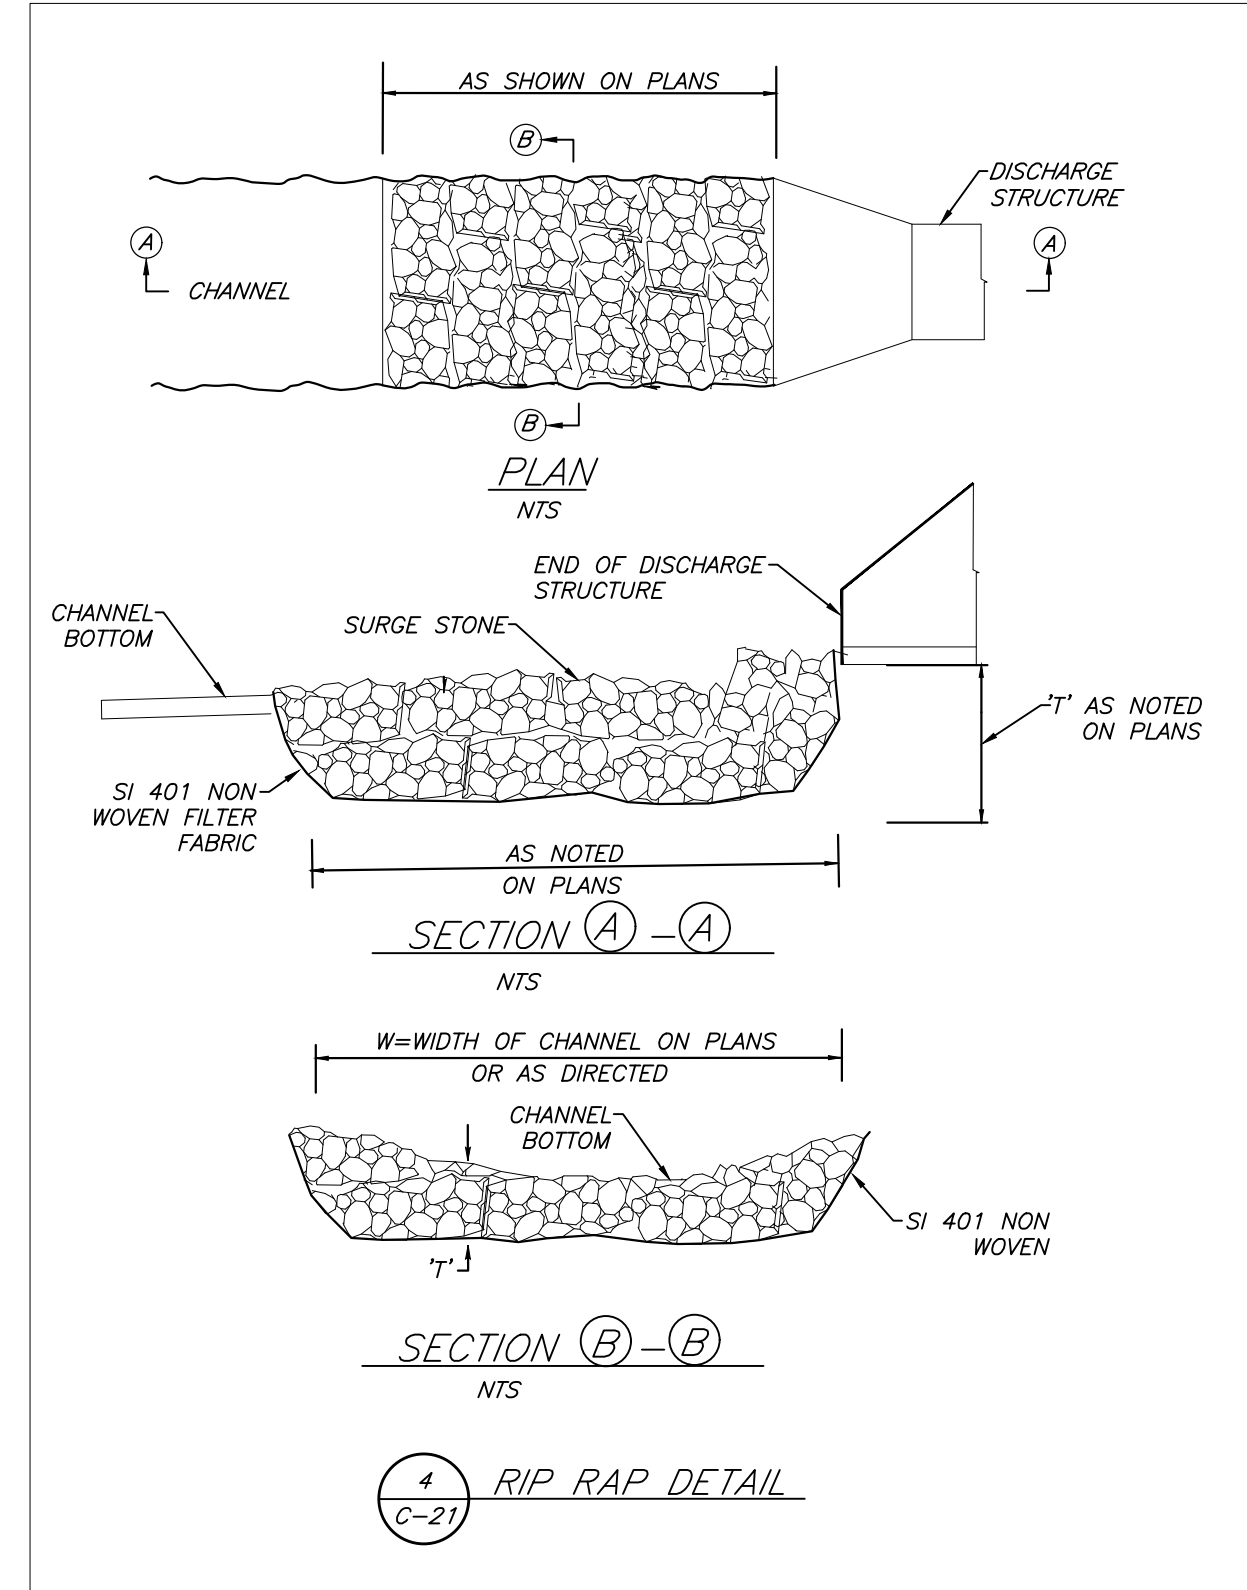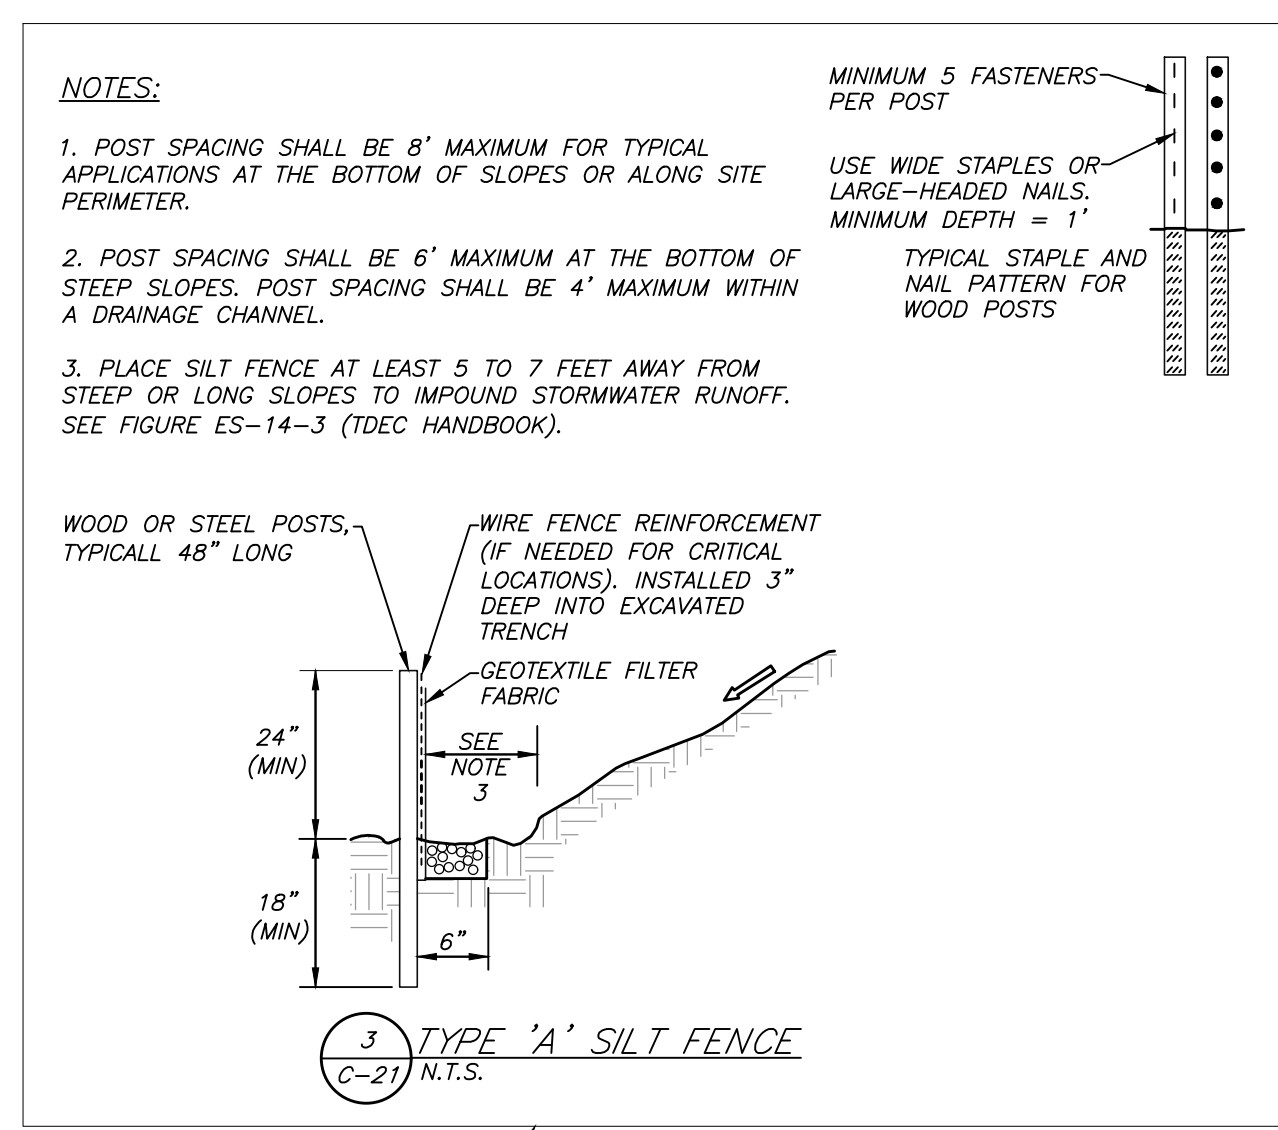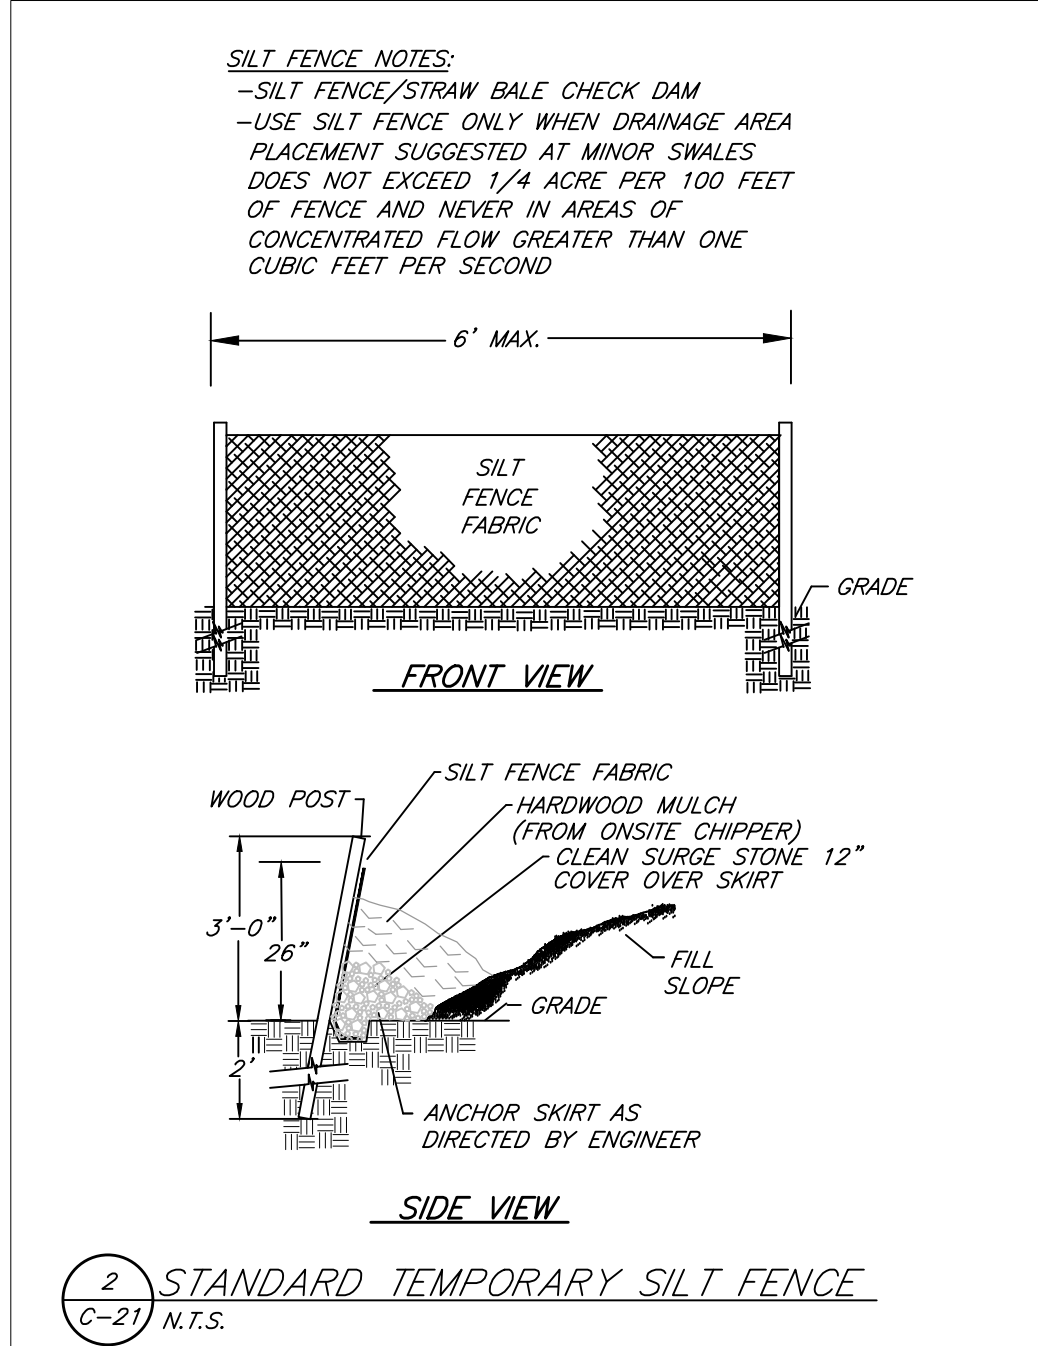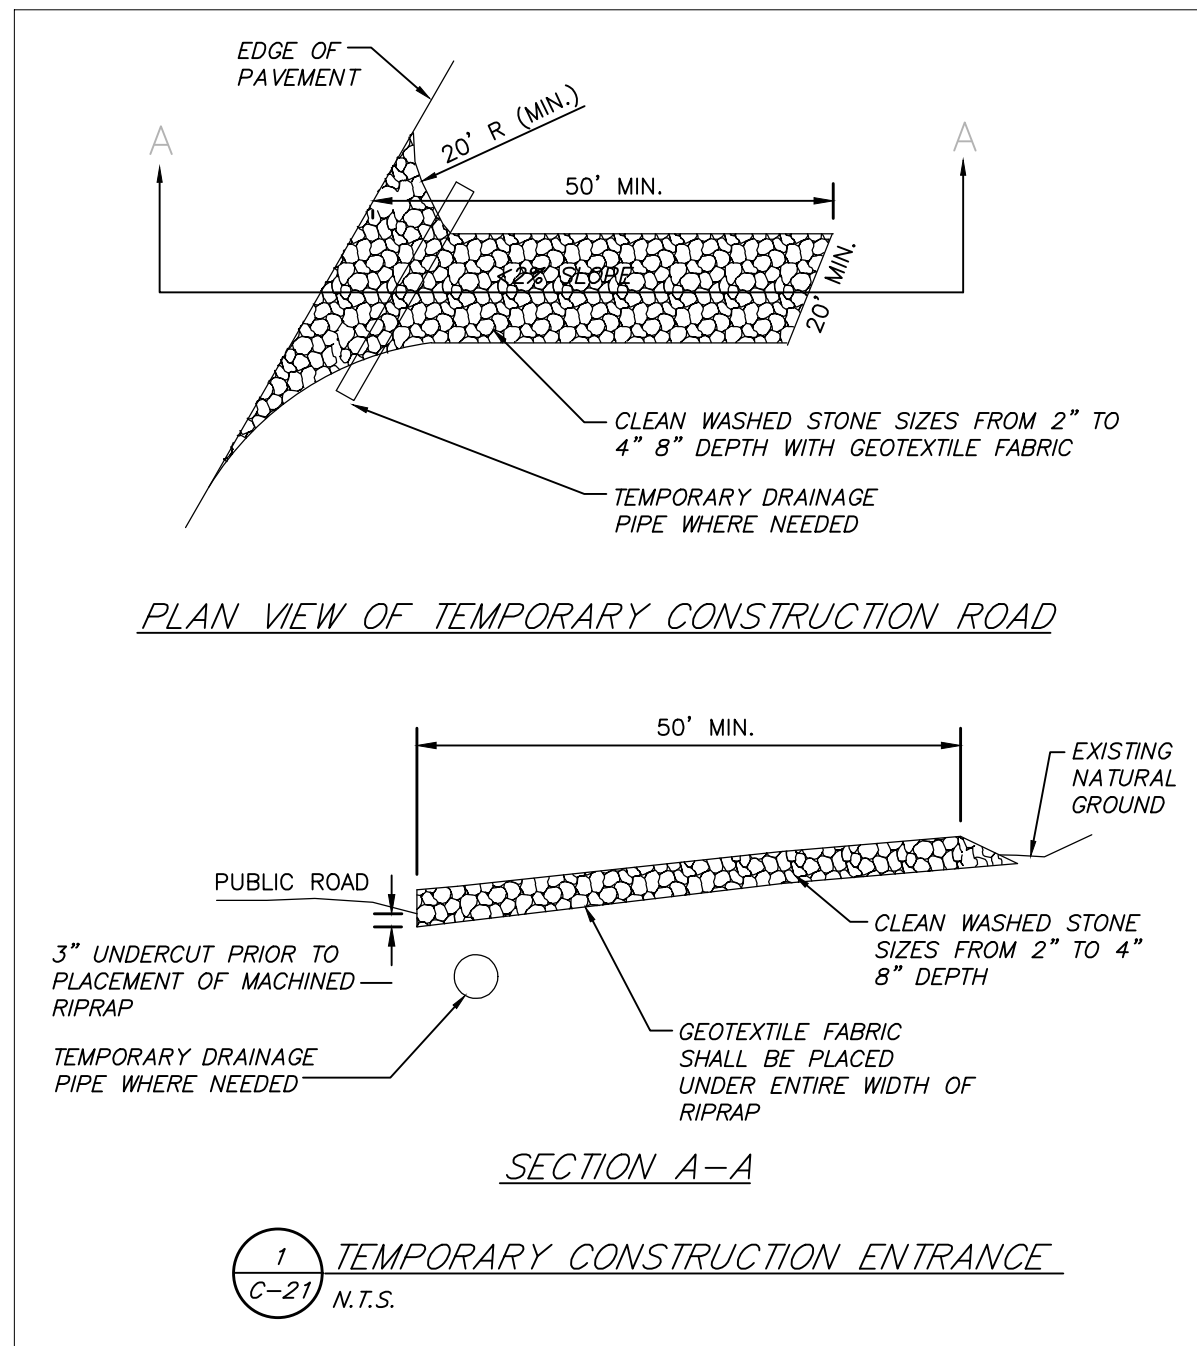

SHEET C-21

CONSTRUCTION DETAILS		
CANNONS CROSSING S/D		
SITE ADDRESS: 412 EAST OLD A.J. HIGHWAY (37760)		
DEVELOPER:		
CRAFTED MILESTONE, LLC 296 BOYDS SCHOOL ROAD MORRISTOWN, TN 37813		
DIST NO. 04		JEFFERSON CITY, TN
TAX MAP: 15		PARCEL: 10.00
SCALE: AS NOTED		JUNE 4, 2025
URBAN ENGINEERING, INC. 10330 HARDIN VALLEY RD, #201 KNOXVILLE, TENNESSEE 37932 (865) 966-1924		
DWN: CLM	CHK: CAS	DWG. NO. 2505010



REVISION	DATE	DESCRIPTION	BY



- LEGEND:**
- PROPOSED SINGLE WATER SERVICE
 - PROPOSED DOUBLE WATER SERVICE
 - W WATER VALVE
 - H FIRE HYDRANT ASSEMBLY
 - PROPOSED WATER LINE
 - PROPOSED 2" BLOW OFF
 - ⊙ AIR RELEASE VALVE

- GENERAL NOTES:**
1. THE LOCATIONS OF ALL UNDERGROUND UTILITIES SHOWN HEREON ARE APPROXIMATE AND ARE BASED ON FIELD LOCATION OF VISIBLE STRUCTURES SUCH AS CATCH BASINS, MANHOLES, WATER VALVES, ETC., AND COMPILING INFORMATION FROM PLANS SUPPLIED BY VARIOUS UTILITY COMPANIES AND GOVERNMENT AGENCIES. THE CONTRACTORS SHALL NOTIFY IN WRITING ALL UTILITY COMPANIES AND GOVERNMENT AGENCIES AND ALSO CALL TENN. ONE-CALL PRIOR TO ANY EXCAVATION WORK, TO VERIFY INFORMATION SHOWN AND DETERMINE THE LAYOUT OF THE IRRIGATION SYSTEM AND IF ADDITIONAL IMPROVEMENTS MAY EXIST.
 2. PIPE SHALL BE BACKFILLED WITH STONE WHEN UNDER OR WITHIN 3 FEET OF PAVEMENT.
 3. IF APPLICABLE, THE CONTRACTOR IS RESPONSIBLE FOR SCHEDULING SERVICE OUTAGES WITH THE OWNER.
 4. ALL WATER LINE MATERIALS AND INSTALLATION METHODS SHALL CONFORM TO JEFFERSON CITY UTILITIES STANDARDS AND SPECIFICATIONS.
 5. EASEMENTS SHALL BE DEDICATED 7.5' ON BOTH SIDES OF INSTALLED MAINS AND APPURTENANCES WHERE THEY ARE INSTALLED OUTSIDE OF PUBLIC RIGHTS OF WAY.



SHEET WA-1

PUBLIC WATER PLAN
CANNONS CROSSING S/D

SITE ADDRESS: 412 EAST OLD A.J. HIGHWAY (37760)

DEVELOPER: CRAFTED MILESTONE, LLC
296 BOYDS SCHOOL ROAD
MORRISTOWN, TN 37813

DIST NO. 04 JEFFERSON CITY, TN
TAX MAP: 15 PARCEL: 10.00
SCALE: 1"=60' JUNE 4, 2025


URBAN ENGINEERING, INC.
10330 HARDIN VALLEY RD, #201
KNOXVILLE, TENNESSEE 37932
(865) 966-1924


DWN: RS CHK: CAS DWG. NO. 2505010

WATER NOTE:
1. COORDINATE VALVE LOCATIONS WITH THE CITY OF JEFFERSON CITY.


REFERENCE:
DEED BOOK: 1525, PAGE: 406
PLAT BOOK: L, PAGE: 26

REVISION	DATE	DESCRIPTION	BY

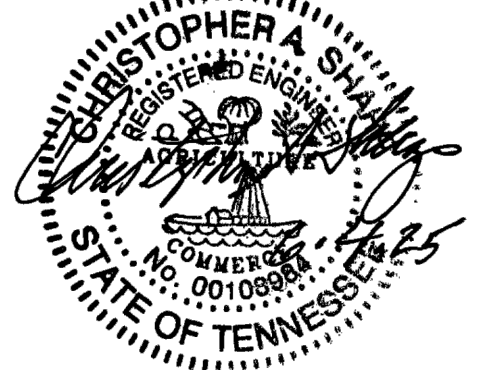

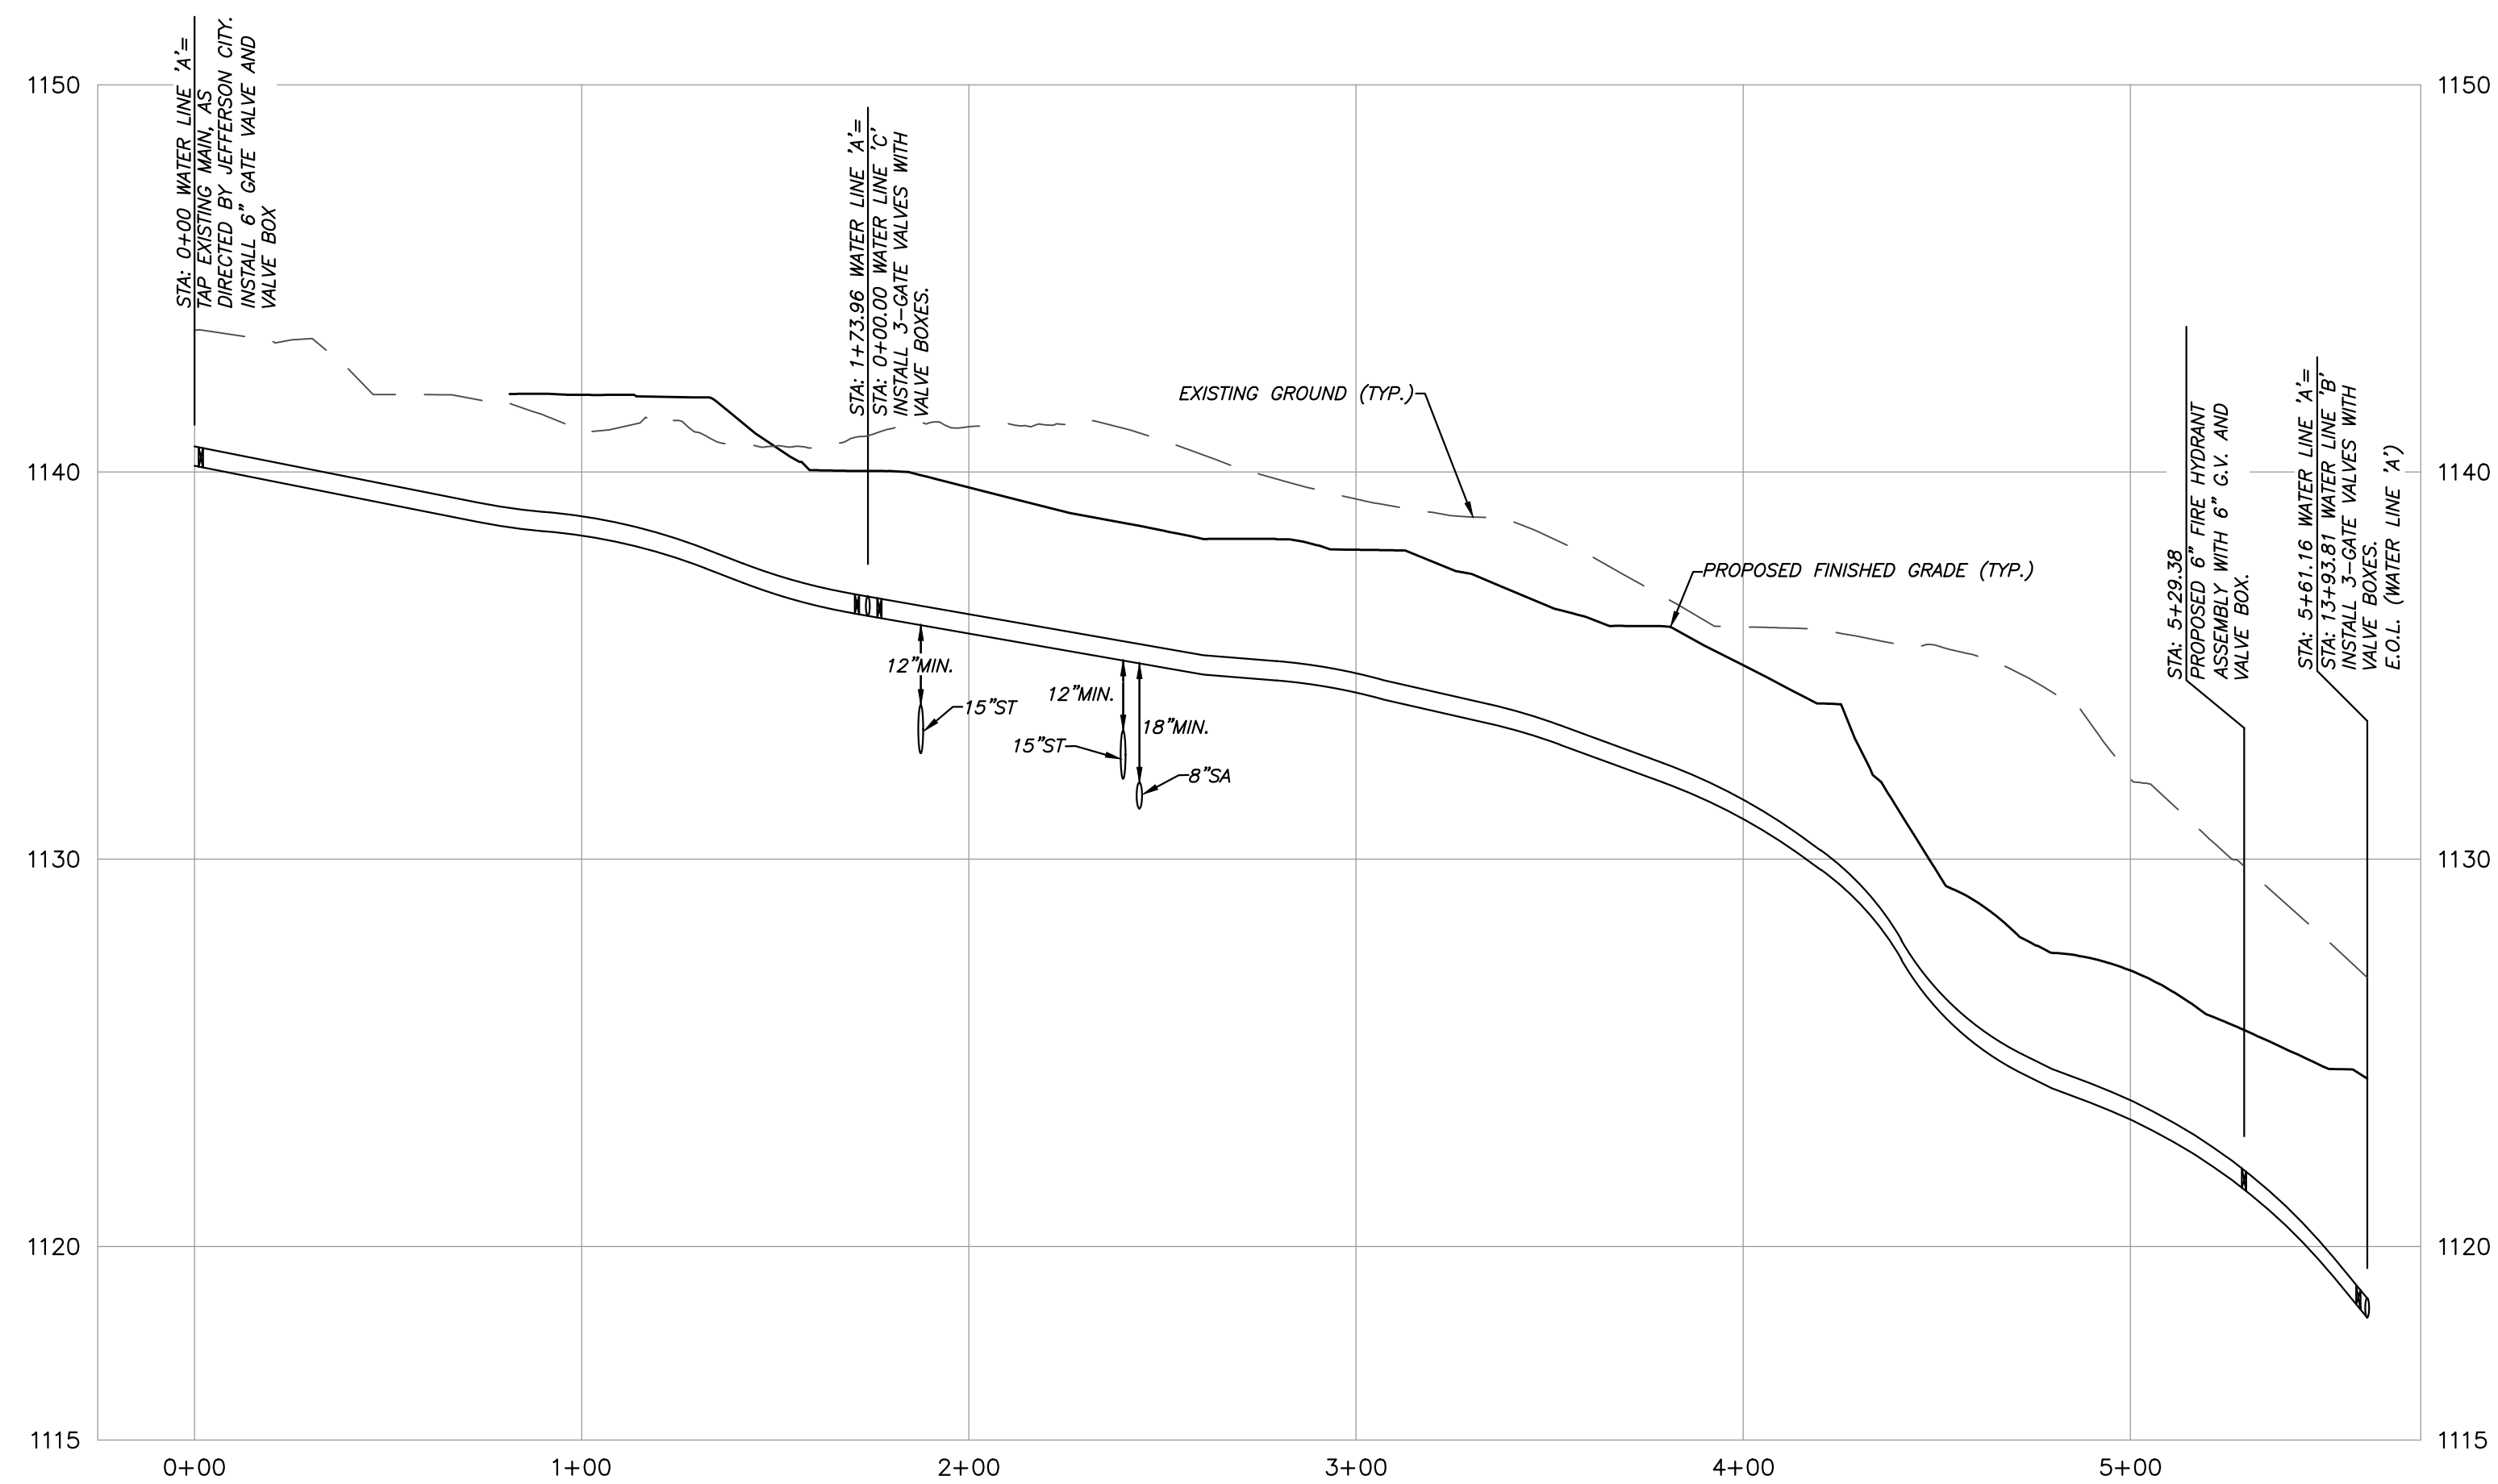


PROFILE VIEW: WATER LINE 'A'
1"=40' (HORIZONTAL)
1"=4' (VERTICAL)

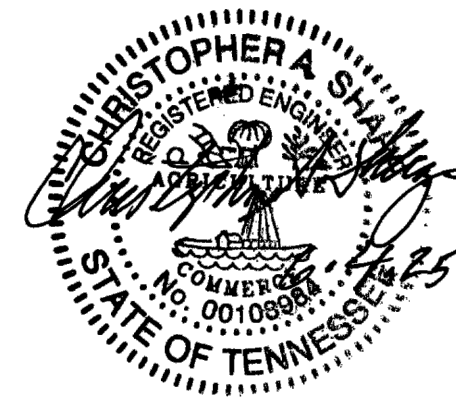


REVISION	DATE	DESCRIPTION	BY

SHEET WA-2		
WATER LINE PROFILE CANNONS CROSSING S/D SITE ADDRESS: 412 EAST OLD A.J. HIGHWAY (37760)		
DEVELOPER:	CRAFTED MILESTONE, LLC 296 BOYDS SCHOOL ROAD MORRISTOWN, TN 37813	
DIST NO. 04	JEFFERSON CITY, TN	
TAX MAP: 15	PARCEL: 10.00	
SCALE: AS NOTED	JUNE 4, 2025	
	URBAN ENGINEERING, INC. 10330 HARDIN VALLEY RD. #201 KNOXVILLE, TENNESSEE 37932 (865) 966-1924	
DWN: RS	CHK: CAS	DWG. NO. 2505010

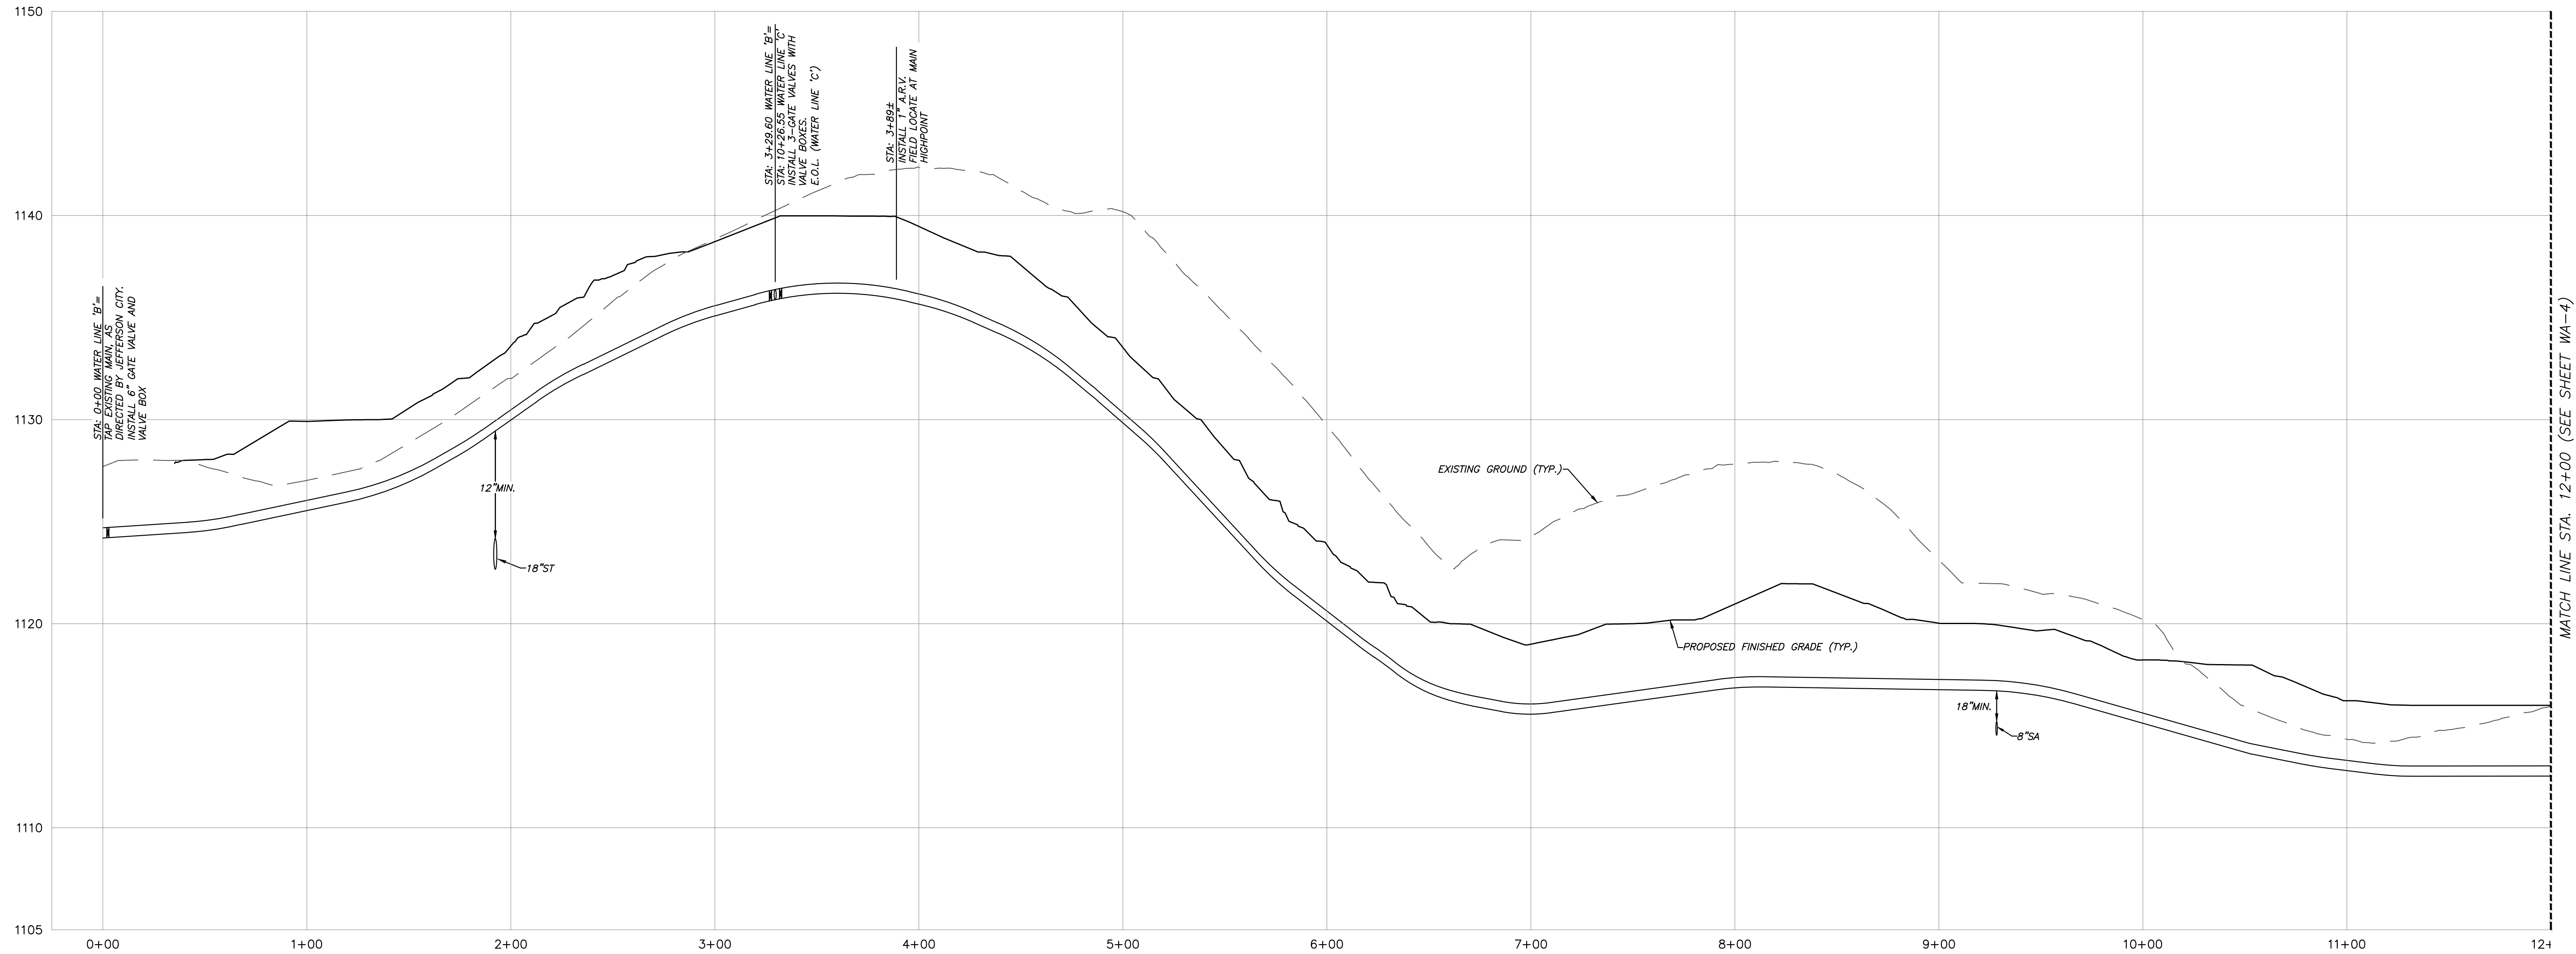


PROFILE VIEW: WATER LINE 'B'
1"=40' (HORIZONTAL)
1"=4' (VERTICAL)

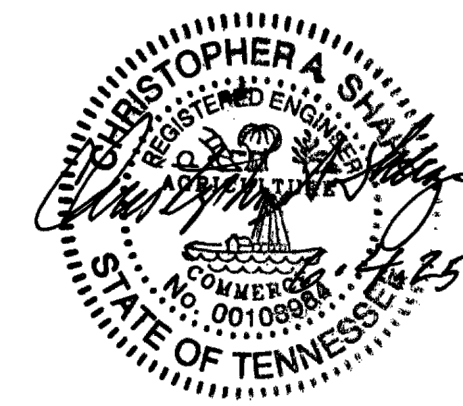


REVISION	DATE	DESCRIPTION	BY	DWN: RS	CHK: CAS

SHEET WA-3

WATER LINE PROFILE		
CANNONS CROSSING S/D		
SITE ADDRESS: 412 EAST OLD A.J. HIGHWAY (37760)		
DEVELOPER:		
CRAFTED MILESTONE, LLC		
296 BOYDS SCHOOL ROAD		
MORRISTOWN, TN 37813		
JEFFERSON CITY, TN		
DIST NO. 04		
TAX MAP: 15	PARCEL: 10.00	
SCALE: AS NOTED		JUNE 4, 2025
		
URBAN ENGINEERING, INC.		
10330 HARDIN VALLEY RD, #201		
KNOXVILLE, TENNESSEE 37932		
(865) 966-1924		
DWN: RS	CHK: CAS	DWG. NO. 2505010

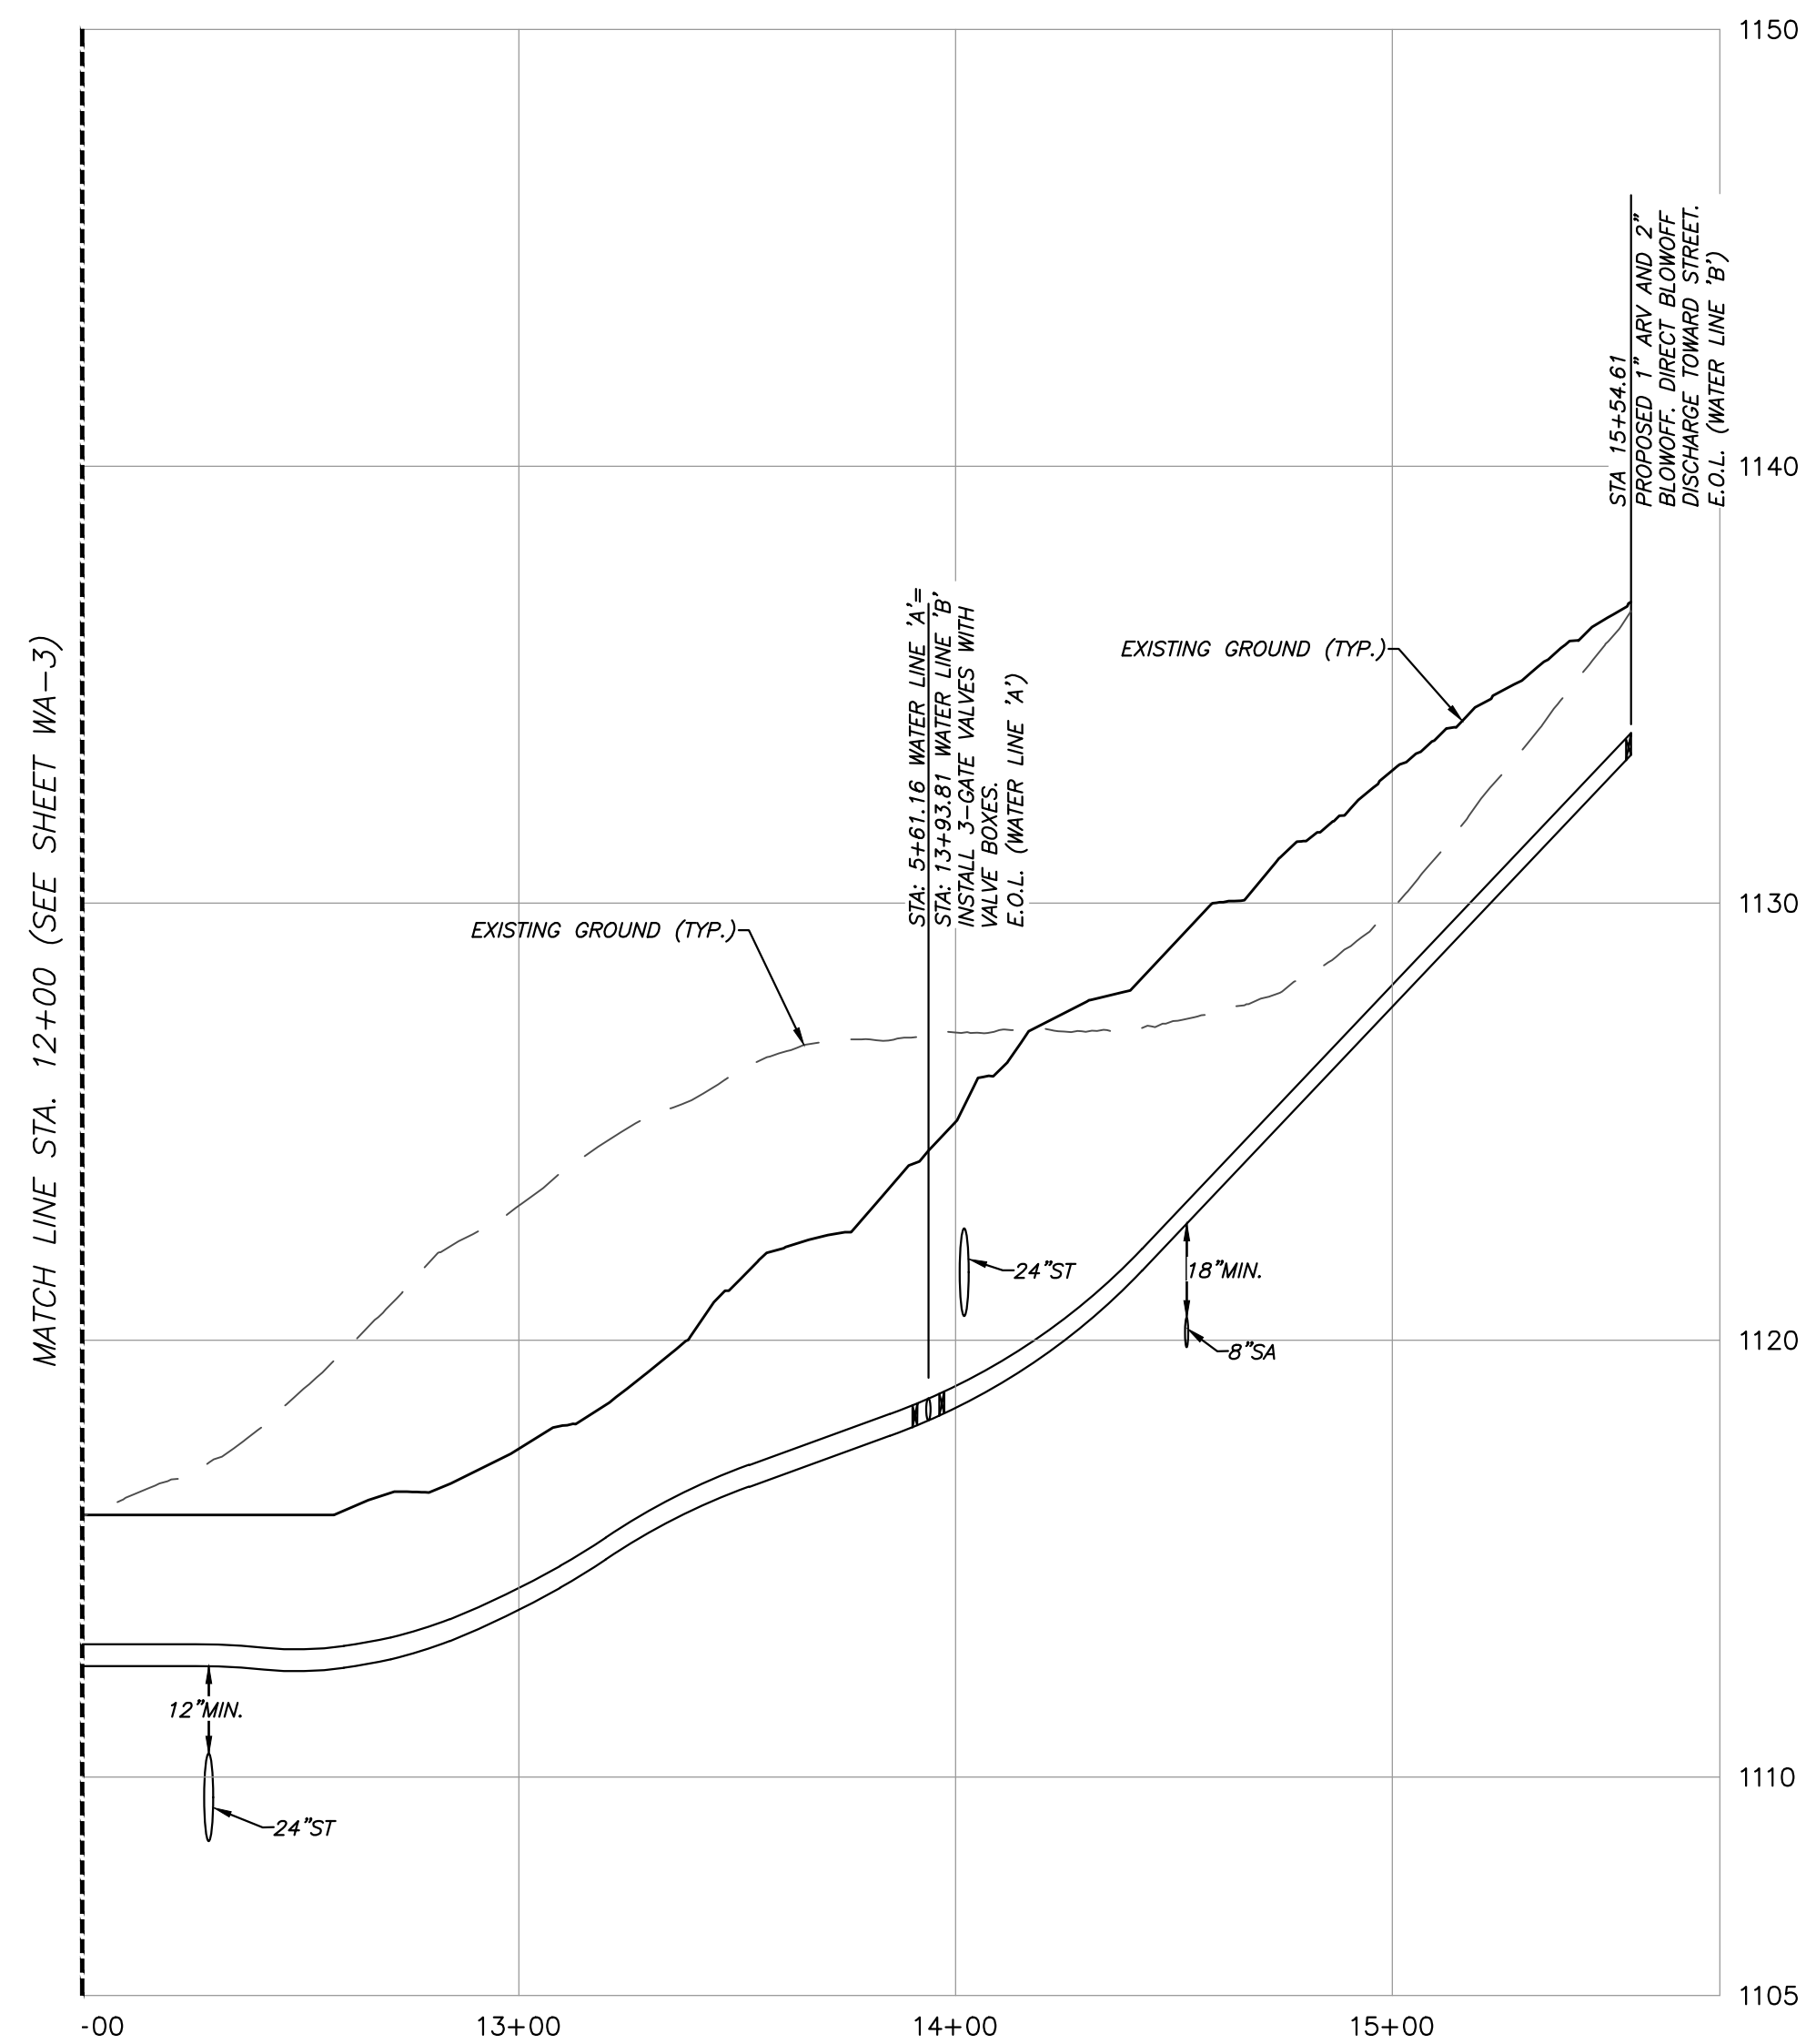

PROFILE VIEW: WATER LINE 'B'
1"=40' (HORIZONTAL)
1"=4' (VERTICAL)

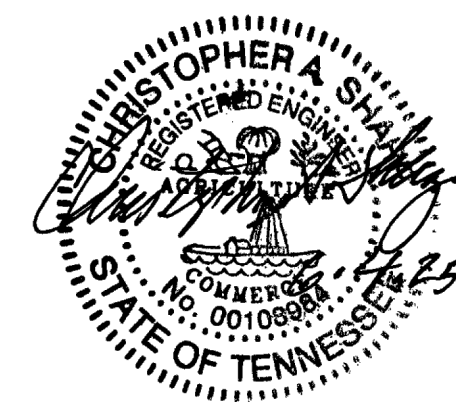

SHEET WA-4

WATER LINE PROFILE

CANNONS CROSSING S/D

SITE ADDRESS: 412 EAST OLD A.J. HIGHWAY (37760)

DEVELOPER:

CRAFTED MILESTONE, LLC
296 BOYDS SCHOOL ROAD
MORRISTOWN, TN 37813

DIST NO. 04

JEFFERSON CITY, TN

TAX MAP: 15

PARCEL: 10.00

SCALE: AS NOTED

JUNE 4, 2025




URBAN ENGINEERING, INC.
10330 HARDIN VALLEY RD. #201
KNOXVILLE, TENNESSEE 37932
(865) 966-1924


REVISION	DATE	DESCRIPTION	BY

DWN: RS CHK: CAS DWG. NO. 2505010



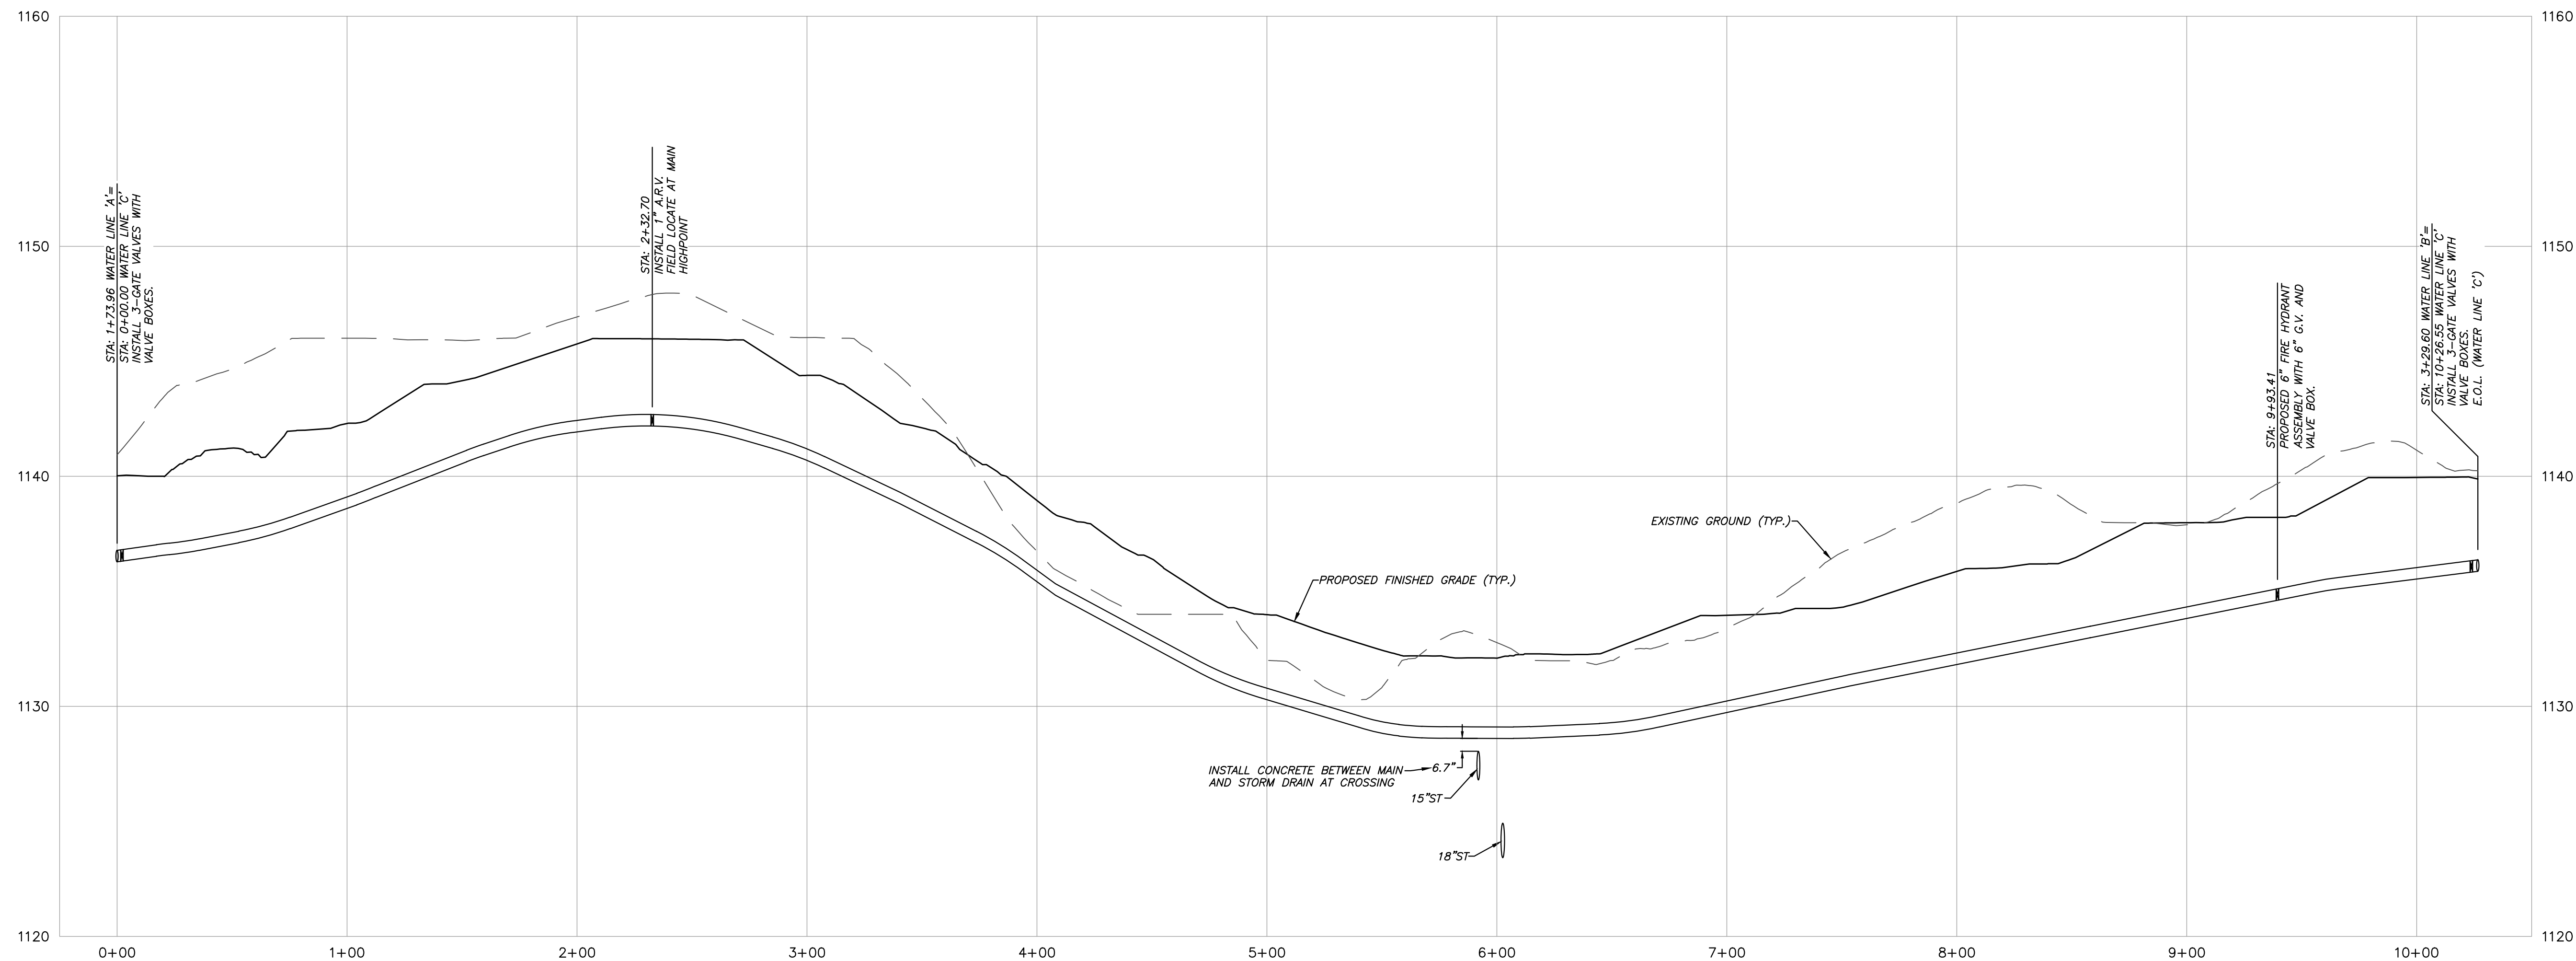


PROFILE VIEW: WATER LINE 'C'
1"=40' (HORIZONTAL)
1"=4' (VERTICAL)

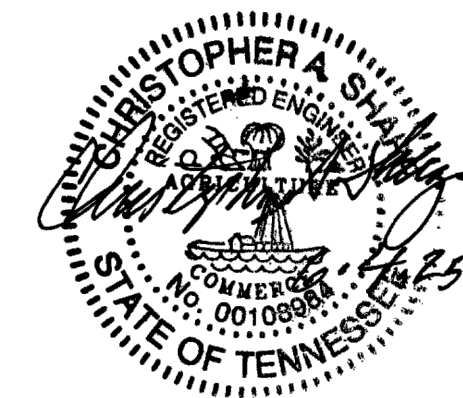

REVISION	DATE	DESCRIPTION	BY

SHEET WA-5

WATER LINE PROFILE CANNONS CROSSING S/D SITE ADDRESS: 412 EAST OLD A.J. HIGHWAY (37760)		
DEVELOPER: CRAFTED MILESTONE, LLC 296 BOYDS SCHOOL ROAD MORRISTOWN, TN 37813		
DIST NO. 04	JEFFERSON CITY, TN	
TAX MAP: 15	PARCEL: 10.00	
SCALE: AS NOTED	JUNE 4, 2025	
	URBAN ENGINEERING, INC. 10330 HARDIN VALLEY RD, #201 KNOXVILLE, TENNESSEE 37932 (865) 966-1924	
DWN: RS	CHK: CAS	DWG. NO. 2505010

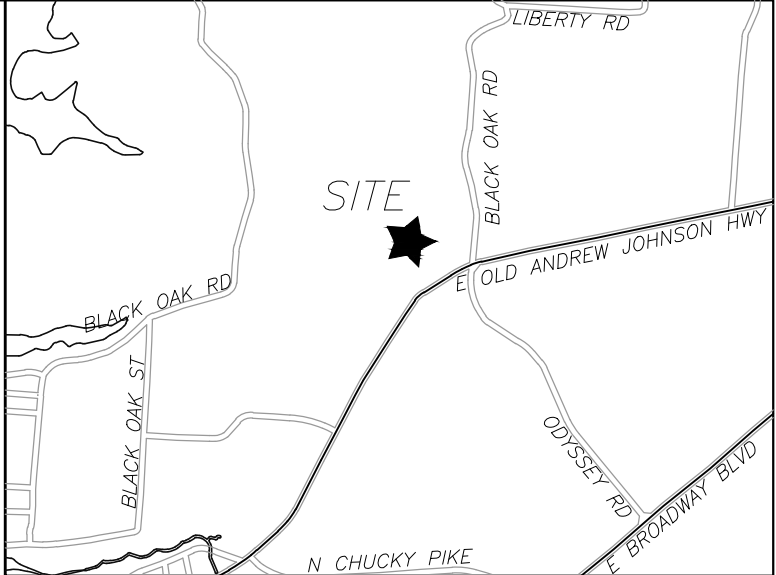

GENERAL NOTES:

1. THE LOCATIONS OF ALL UNDERGROUND UTILITIES SHOWN HEREON ARE APPROXIMATE AND ARE BASED ON FIELD LOCATION OF VISIBLE STRUCTURES SUCH AS CATCH BASINS, MANHOLES, WATER VALVES, ETC., AND COMPILED INFORMATION FROM PLANS SUPPLIED BY VARIOUS UTILITY COMPANIES AND GOVERNMENT AGENCIES. THE CONTRACTORS SHALL NOTIFY IN WRITING ALL UTILITY COMPANIES AND GOVERNMENT AGENCIES AND ALSO CALL TERN ONE-CALL PRIOR TO ANY EXCAVATION WORK, TO VERIFY INFORMATION SHOWN AND DETERMINE THE LAYOUT OF THE IRRIGATION SYSTEM AND IF ADDITIONAL IMPROVEMENTS MAY EXIST.
2. PIPE SHALL BE BACKFILLED WITH STONE WHEN UNDER OR WITHIN 3 FEET OF PAVEMENT.
3. IF APPLICABLE, THE CONTRACTOR IS RESPONSIBLE FOR SCHEDULING SERVICE OUTAGES WITH THE OWNER.
4. ALL WATER LINE MATERIALS AND INSTALLATION METHODS SHALL CONFORM TO JEFFERSON CITY UTILITIES STANDARDS AND SPECIFICATIONS.
5. EASEMENTS SHALL BE RESERVED ALONG ALL UTILITIES INSTALLED OUTSIDE OF PUBLIC RIGHTS OF WAY.
6. EASEMENTS SHALL BE DEDICATED 7.5' ON BOTH SIDES OF INSTALLED MAINS AND APPURTENANCES WHERE THEY ARE INSTALLED OUTSIDE OF PUBLIC RIGHTS OF WAY.



SHEET SA-1

PUBLIC SANITARY SEWER PLAN
CANNONS CROSSING S/D

SITE ADDRESS: 412 EAST OLD A.J. HIGHWAY (37760)

DEVELOPER: CRAFTED MILESTONE, LLC
296 BOYDS SCHOOL ROAD
MORRISTOWN, TN 37813

DIST NO. 04 JEFFERSON CITY, TN
TAX MAP: 15 PARCEL: 10.00
SCALE: 1"=60' JUNE 4, 2025

URBAN ENGINEERING, INC.
10330 HARDIN VALLEY RD, #201
KNOXVILLE, TENNESSEE 37932
(865) 966-1924

DWN: CLM CHK: CAS DWG. NO. 2505010


LEGEND:

- PROPOSED SANITARY SEWER SERVICE
- PROPOSED SANITARY SEWER VALVE
- PROPOSED LOW PRESSURE SEWER
- PROPOSED SANITARY SEWER MANHOLE
- EXISTING SANITARY SEWER MAIN

REFERENCE:
DEED BOOK: 1525, PAGE: 406
PLAT BOOK: L, PAGE: 26

REVISION	DATE	DESCRIPTION	BY



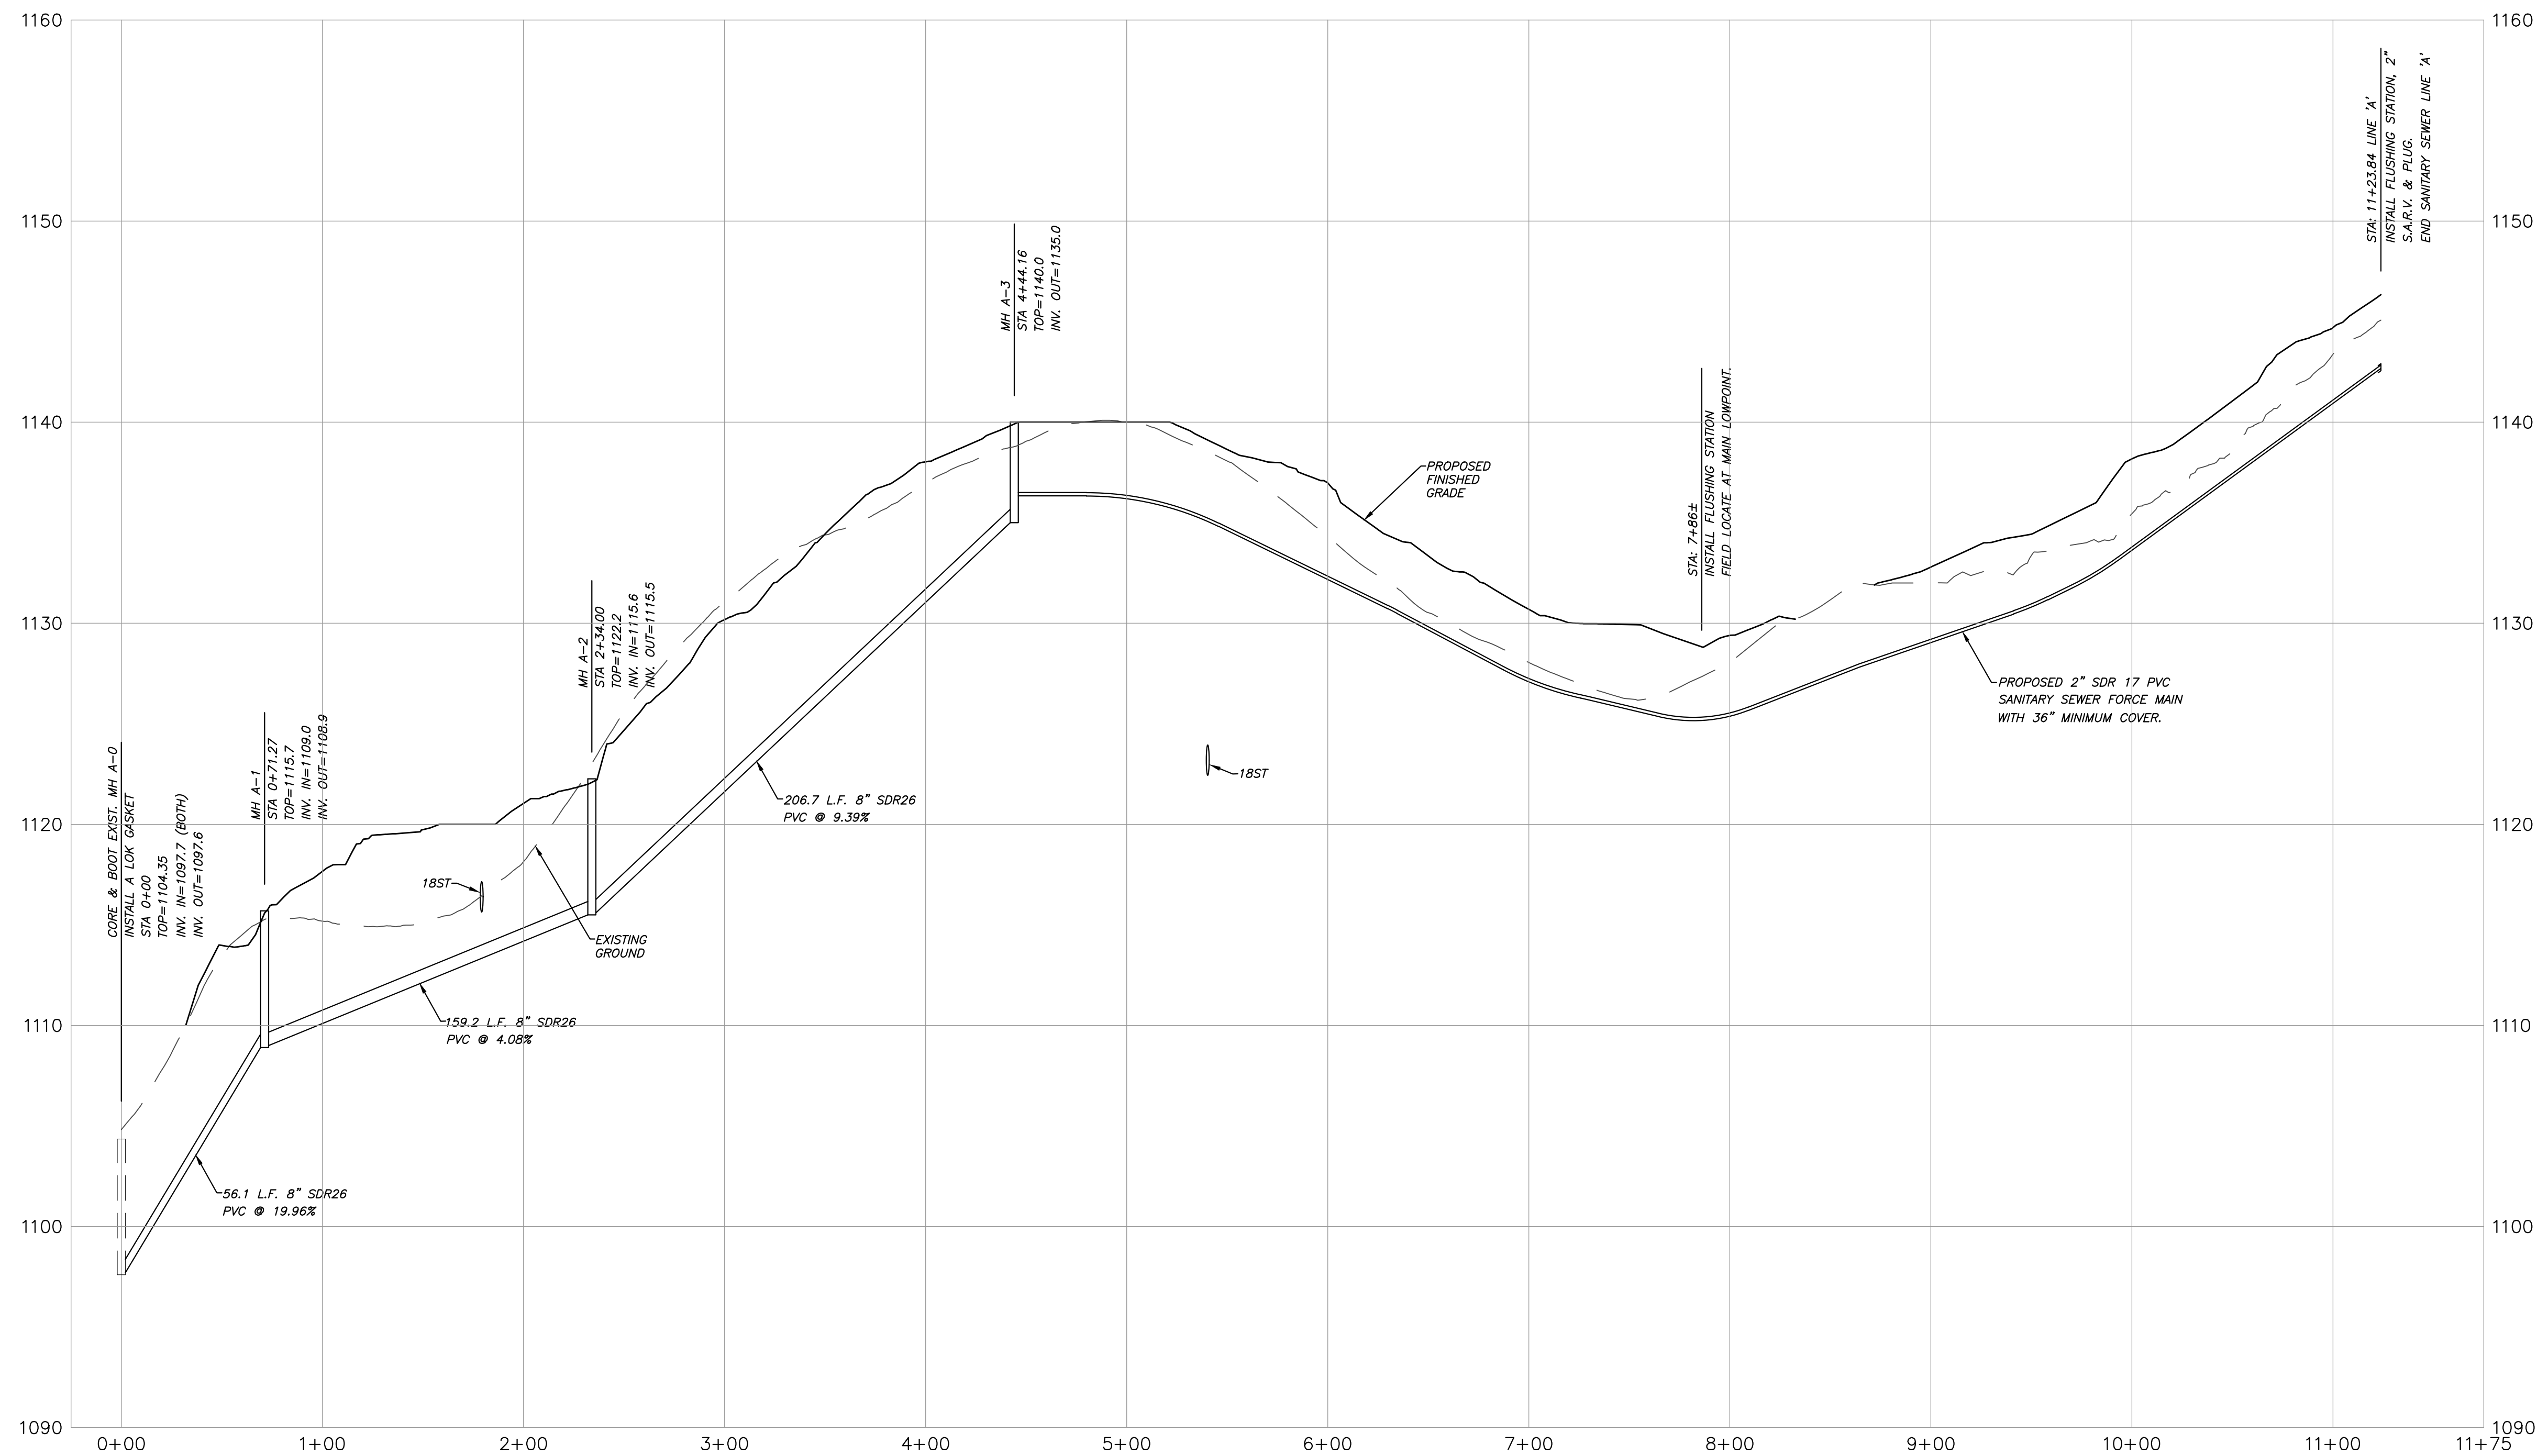

PROFILE-SEWER LINE A
 1"=50' (HORIZONTAL)
 1"=5' (VERTICAL)




SHEET SA-2


SANITARY SEWER PROFILE CANNONS CROSSING S/D SITE ADDRESS: 412 EAST OLD A.J. HIGHWAY (37760)		
DEVELOPER: CRAFTED MILESTONE, LLC 296 BOYDS SCHOOL ROAD MORRISTOWN, TN 37813		
DIST NO. 04 TAX MAP: 15 SCALE: AS NOTED		JEFFERSON CITY, TN PARCEL: 10.00 JUNE 4, 2025
URBAN ENGINEERING, INC. 10330 HARDIN VALLEY RD, #201 KNOXVILLE, TENNESSEE 37932 (865) 966-1924		
DWN: CLM	CHK: CAS	DWG. NO. 2505010



REVISION	DATE	DESCRIPTION	BY

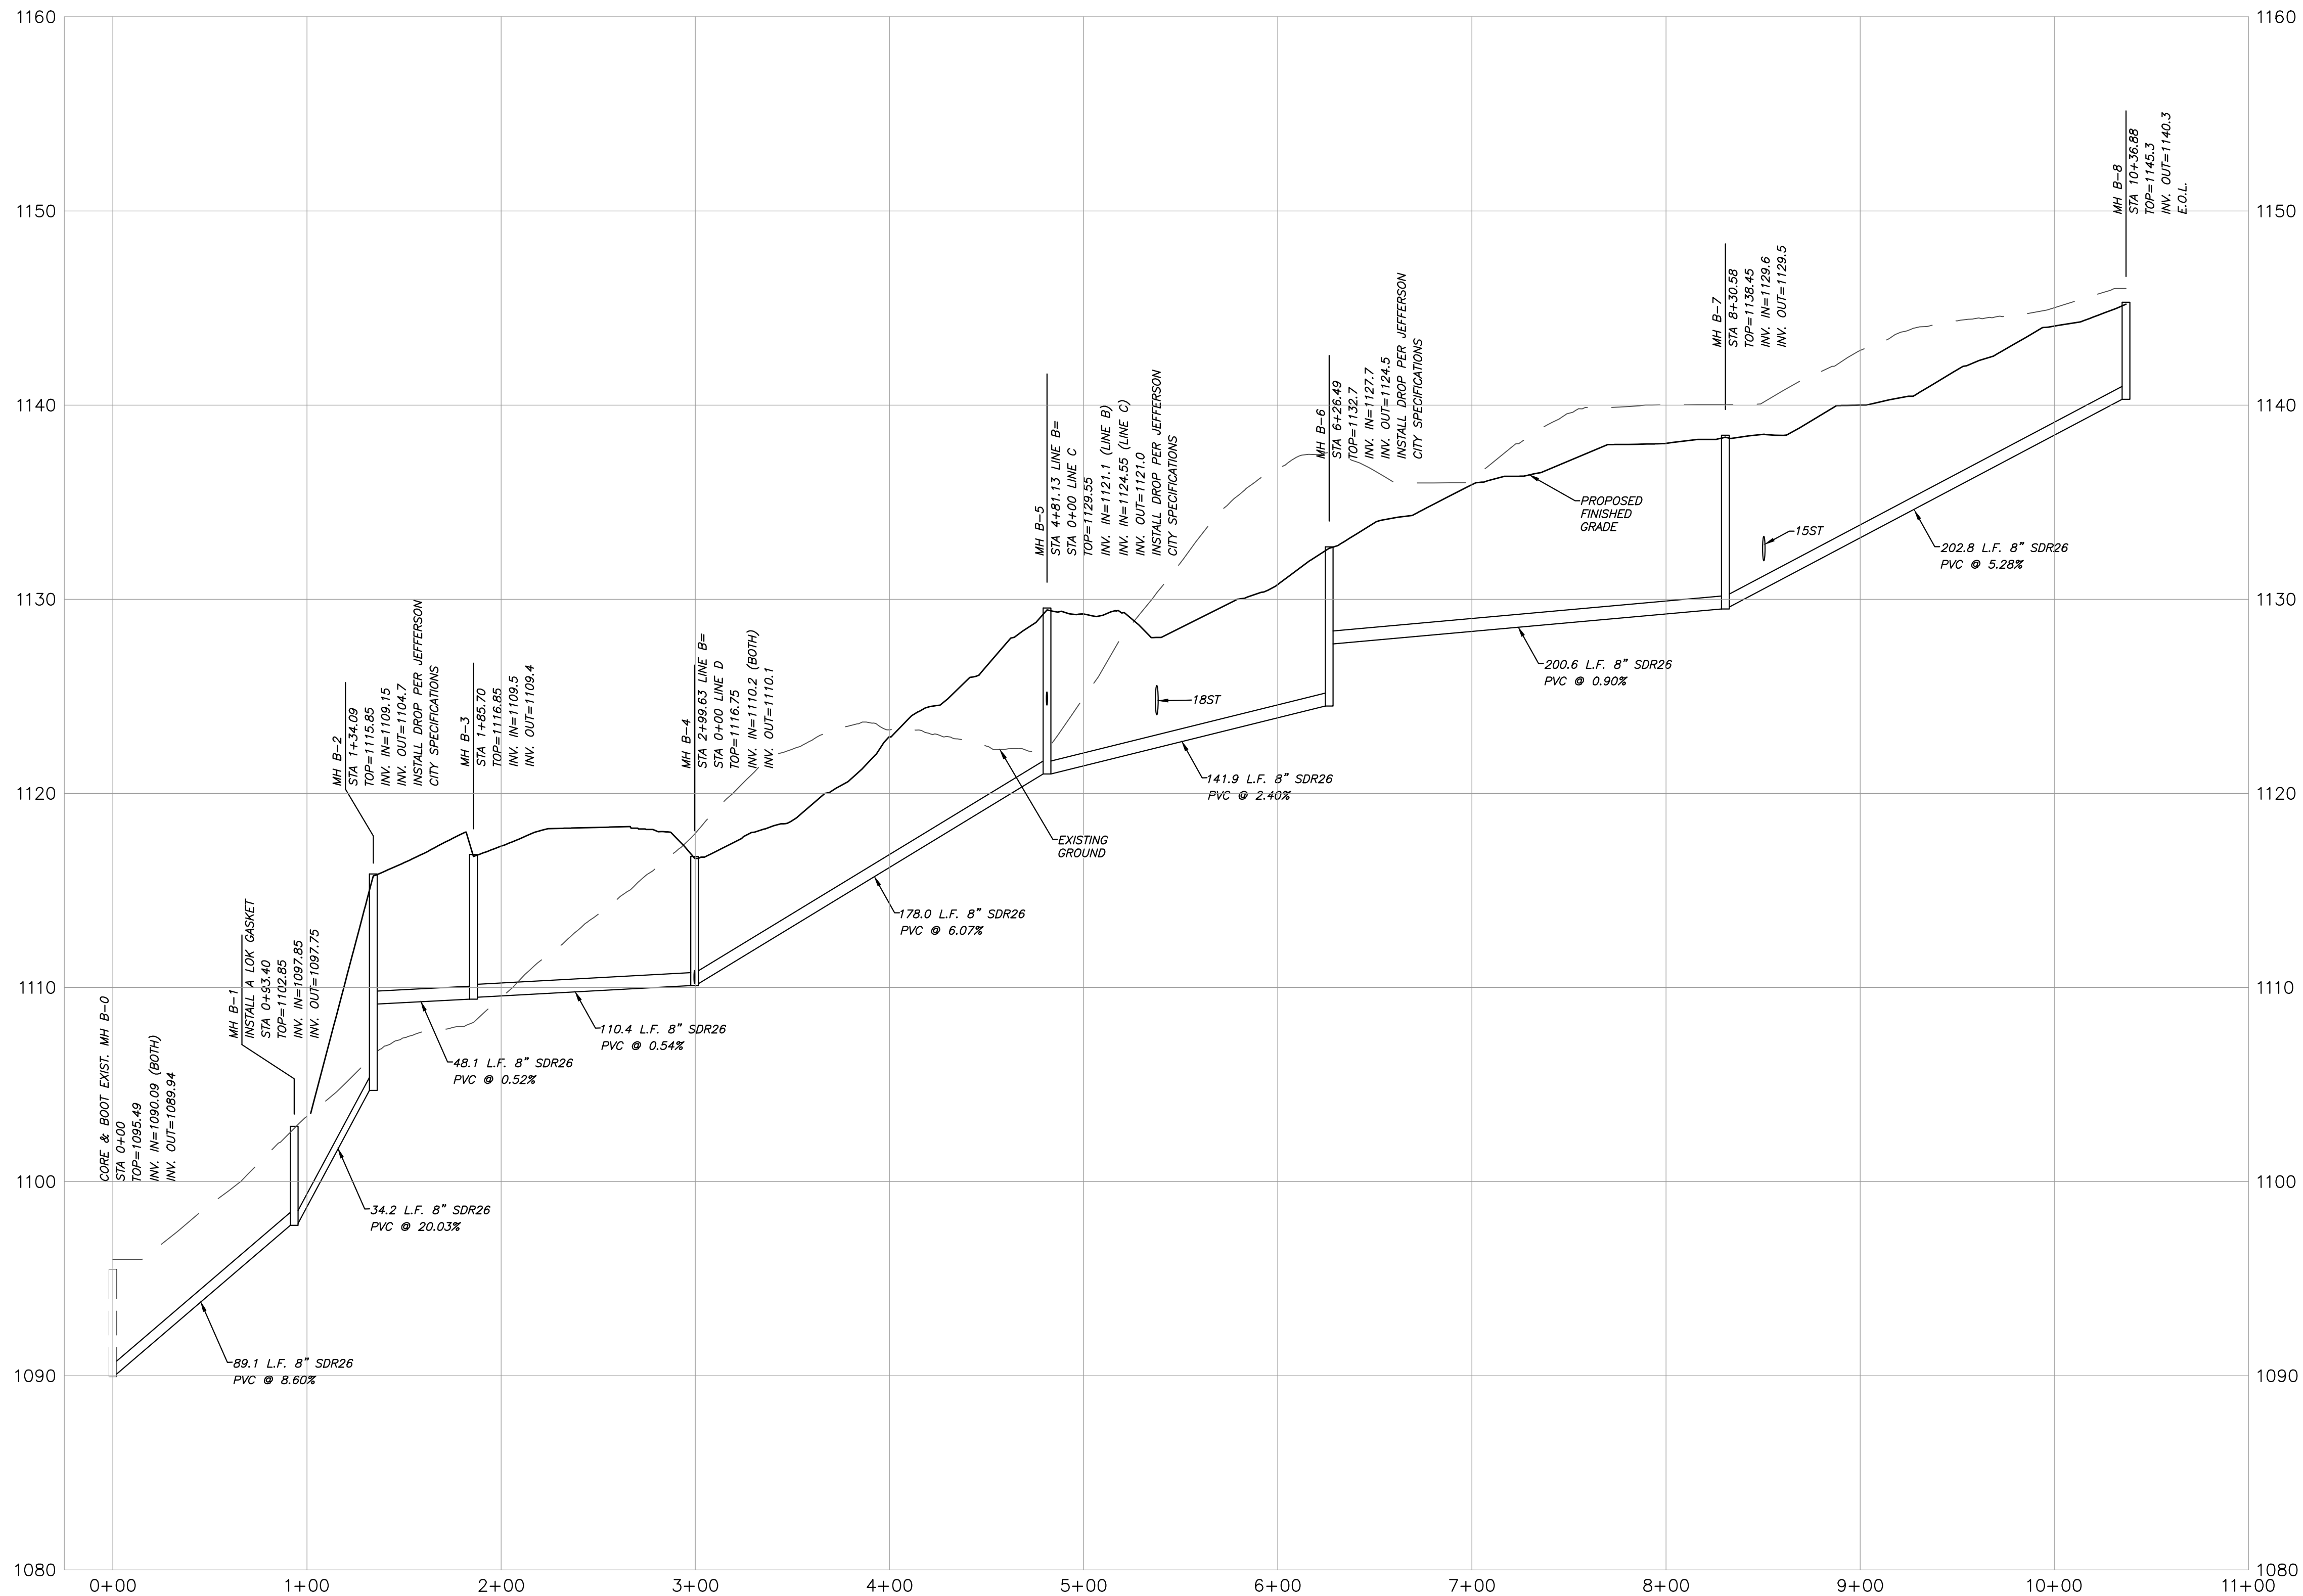

PROFILE-SEWER LINE B
1"=50' (HORIZONTAL)
1"=5' (VERTICAL)

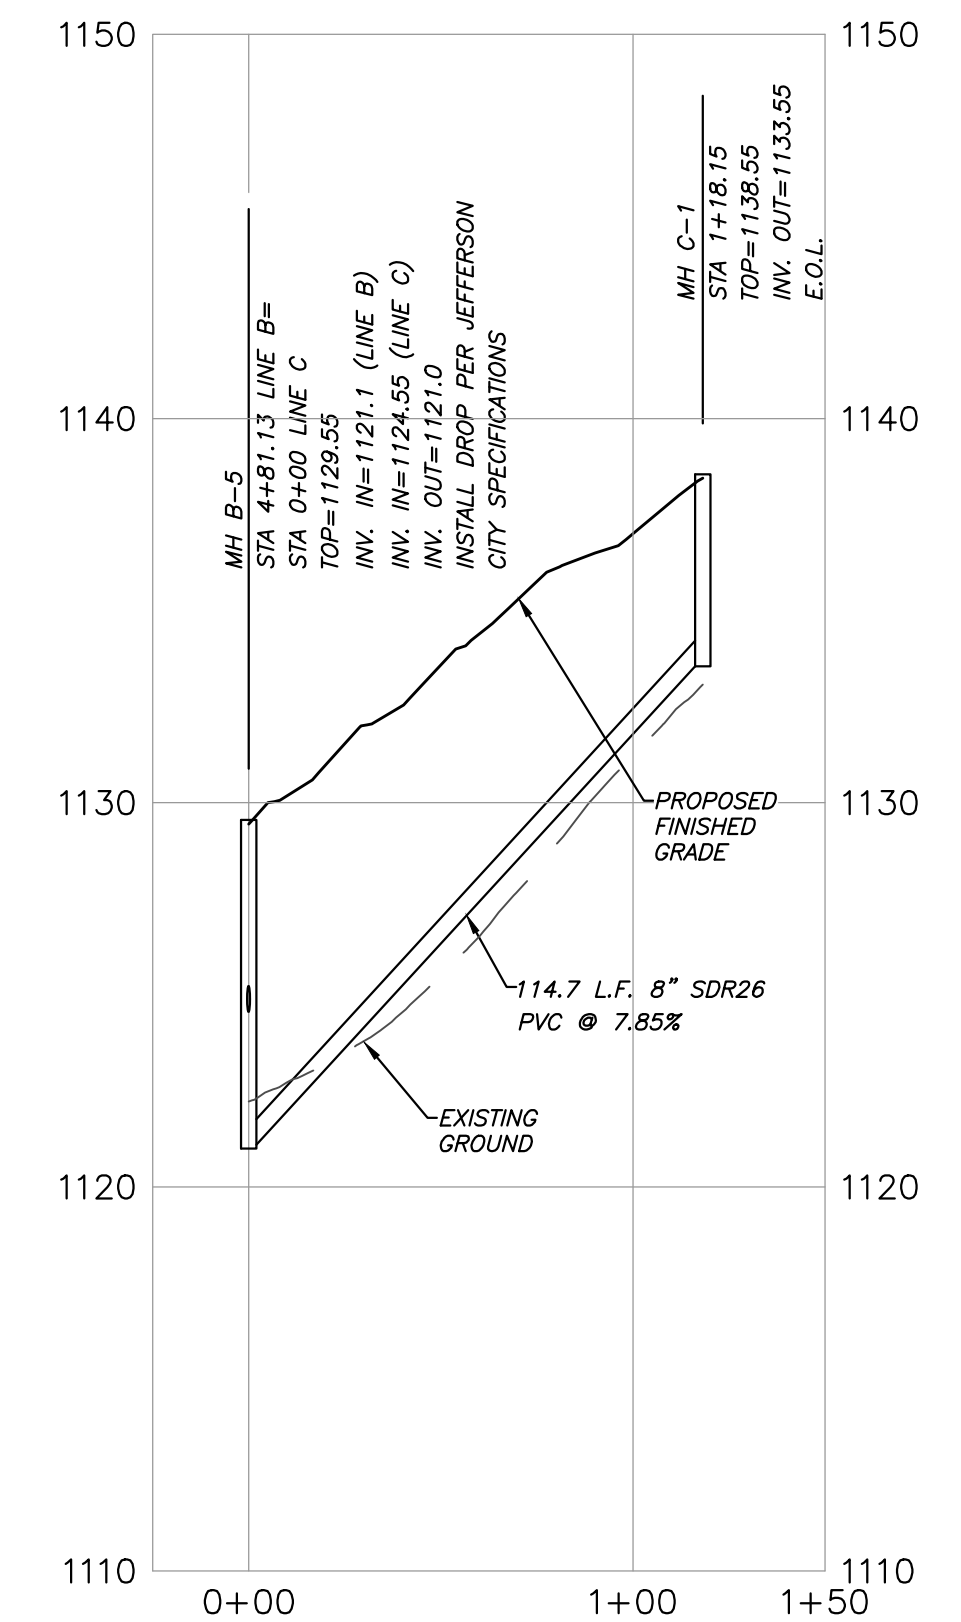

PROFILE-SEWER LINE C
1"=50' (HORIZONTAL)
1"=5' (VERTICAL)




SHEET SA-3


SANITARY SEWER PROFILE		
CANNONS CROSSING S/D		
SITE ADDRESS: 412 EAST OLD A.J. HIGHWAY (37760)		
DEVELOPER:	CRAFTED MILESTONE, LLC 296 BOYDS SCHOOL ROAD MORRISTOWN, TN 37813	
DIST NO. 04	JEFFERSON CITY, TN	
TAX MAP: 15	PARCEL: 10.00	
SCALE: AS NOTED	JUNE 4, 2025	
	URBAN ENGINEERING, INC. 10330 HARDIN VALLEY RD, #201 KNOXVILLE, TENNESSEE 37932 (865) 966-1924	
DWN: CLM	CHK: CAS	DWG. NO. 2505010




REVISION	DATE	DESCRIPTION	BY

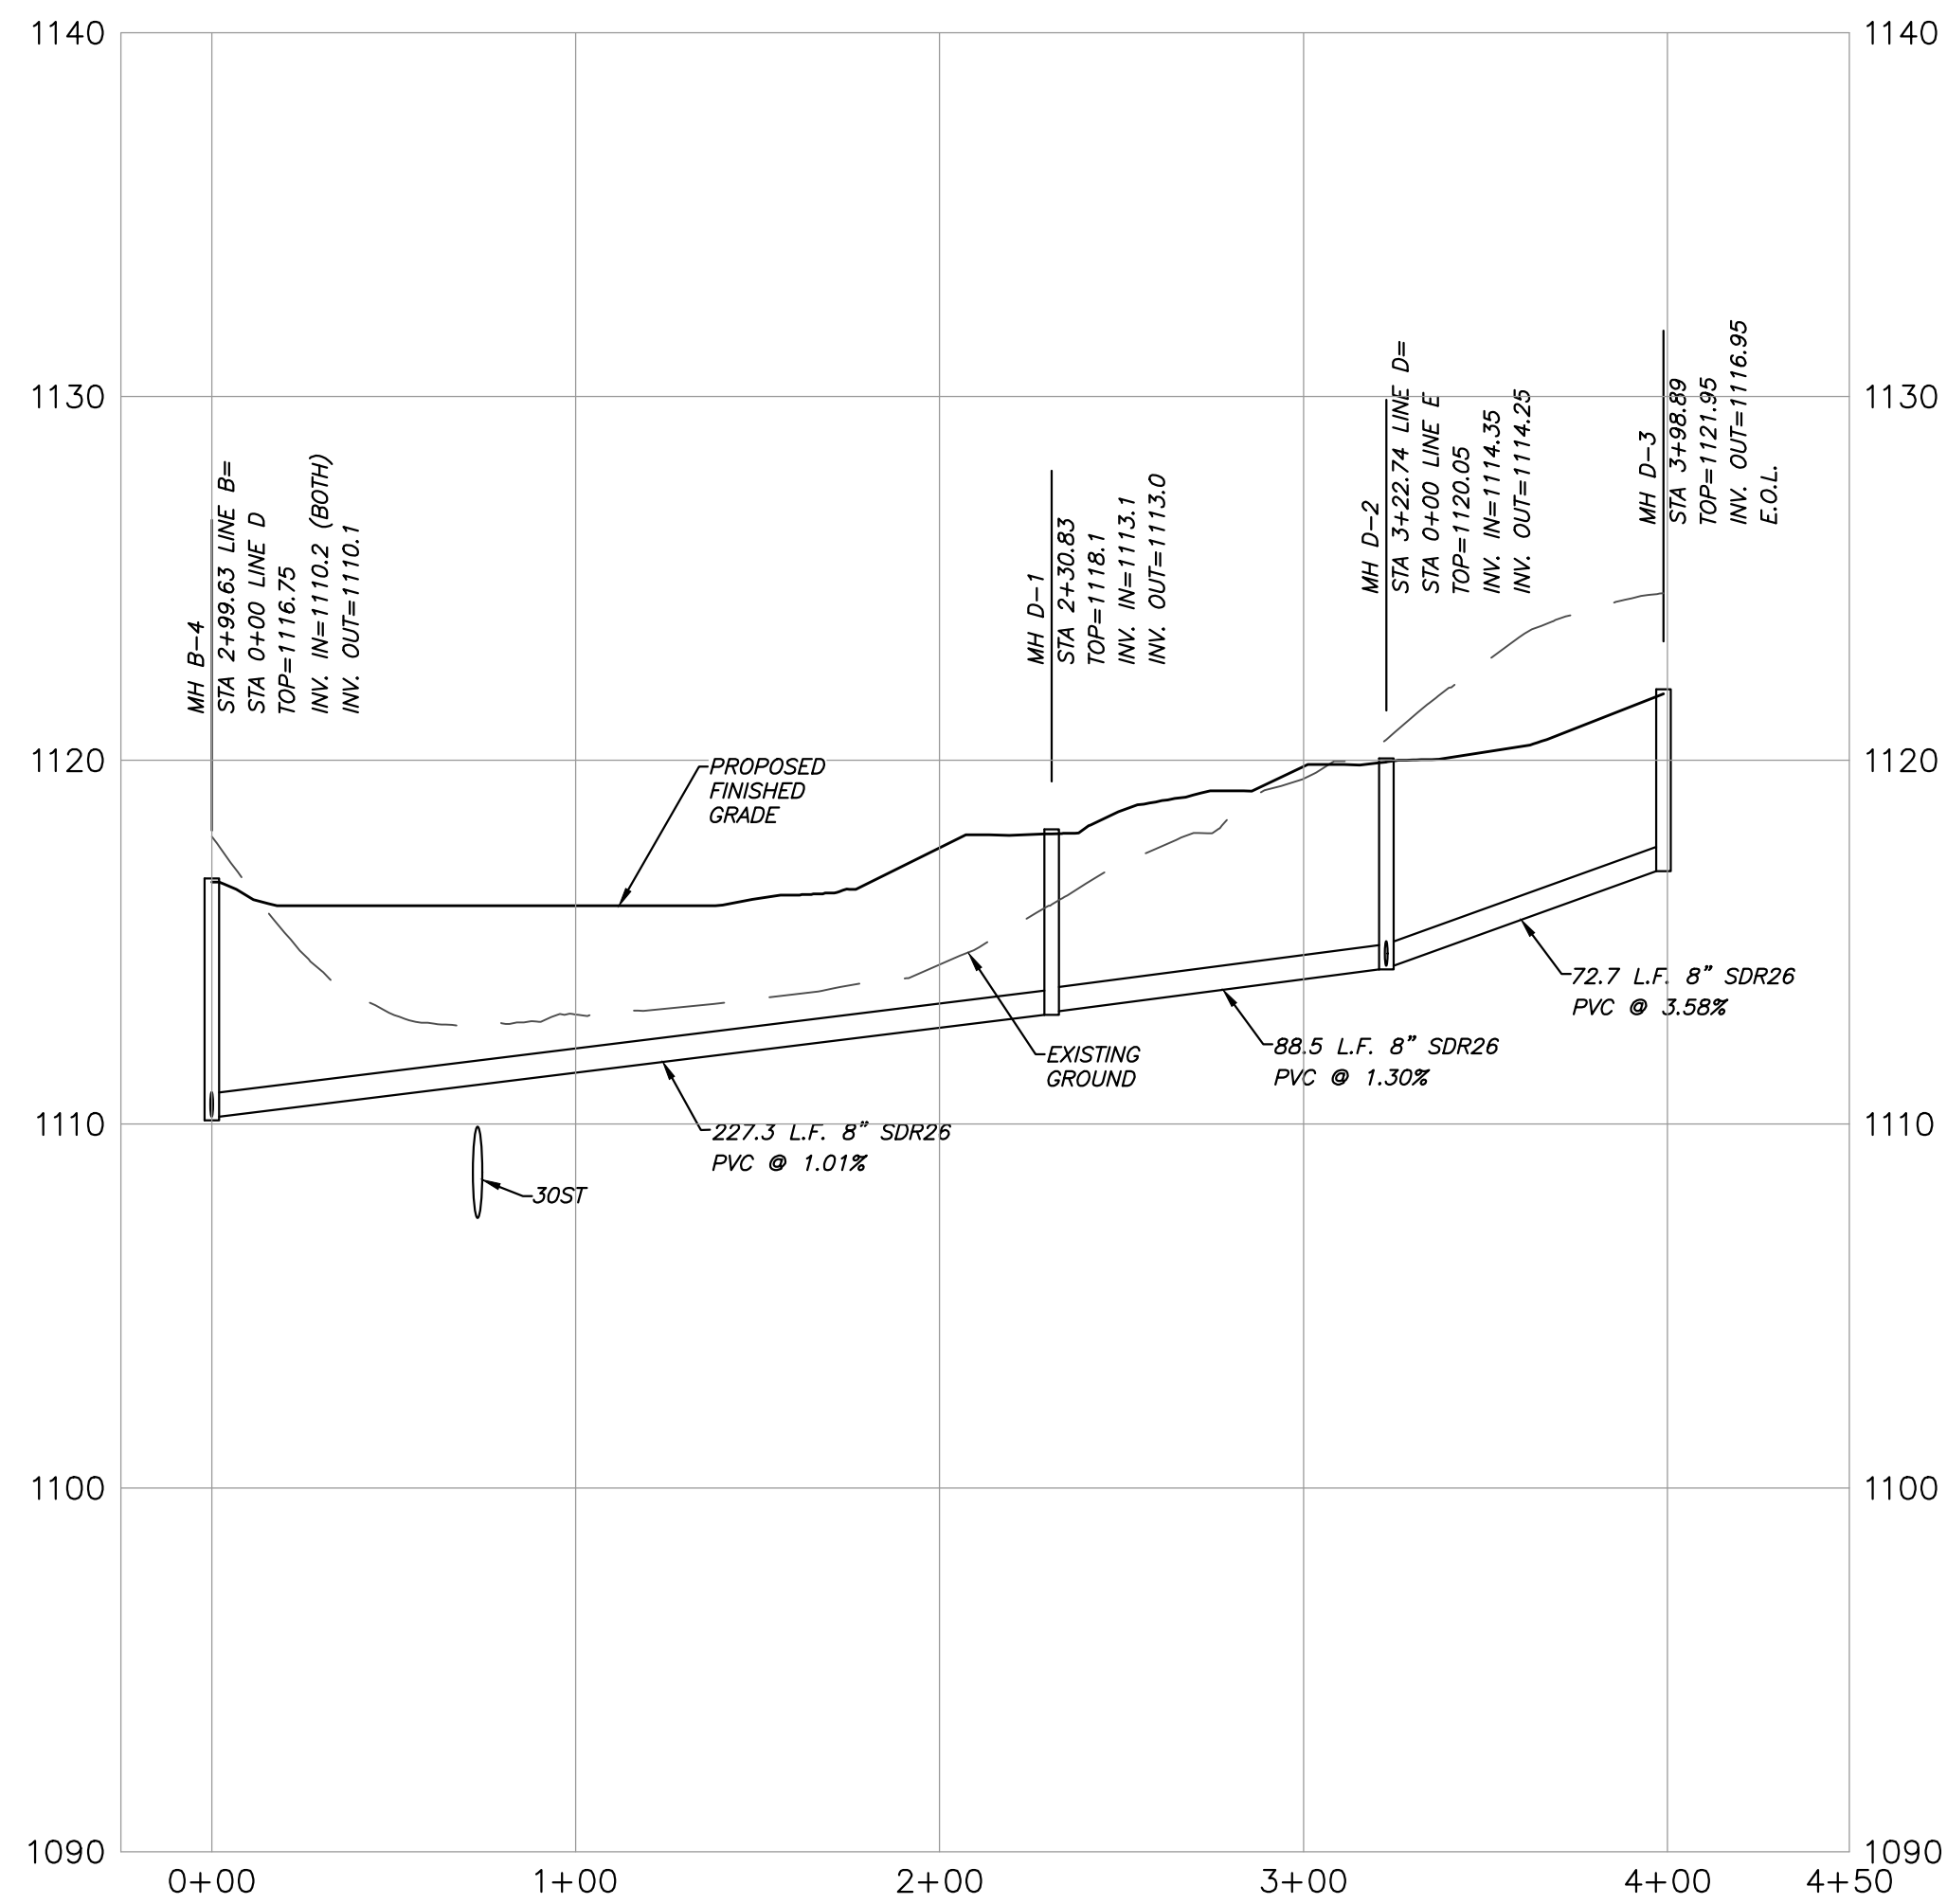

PROFILE-SEWER LINE D
1"=50' (HORIZONTAL)
1"=5' (VERTICAL)

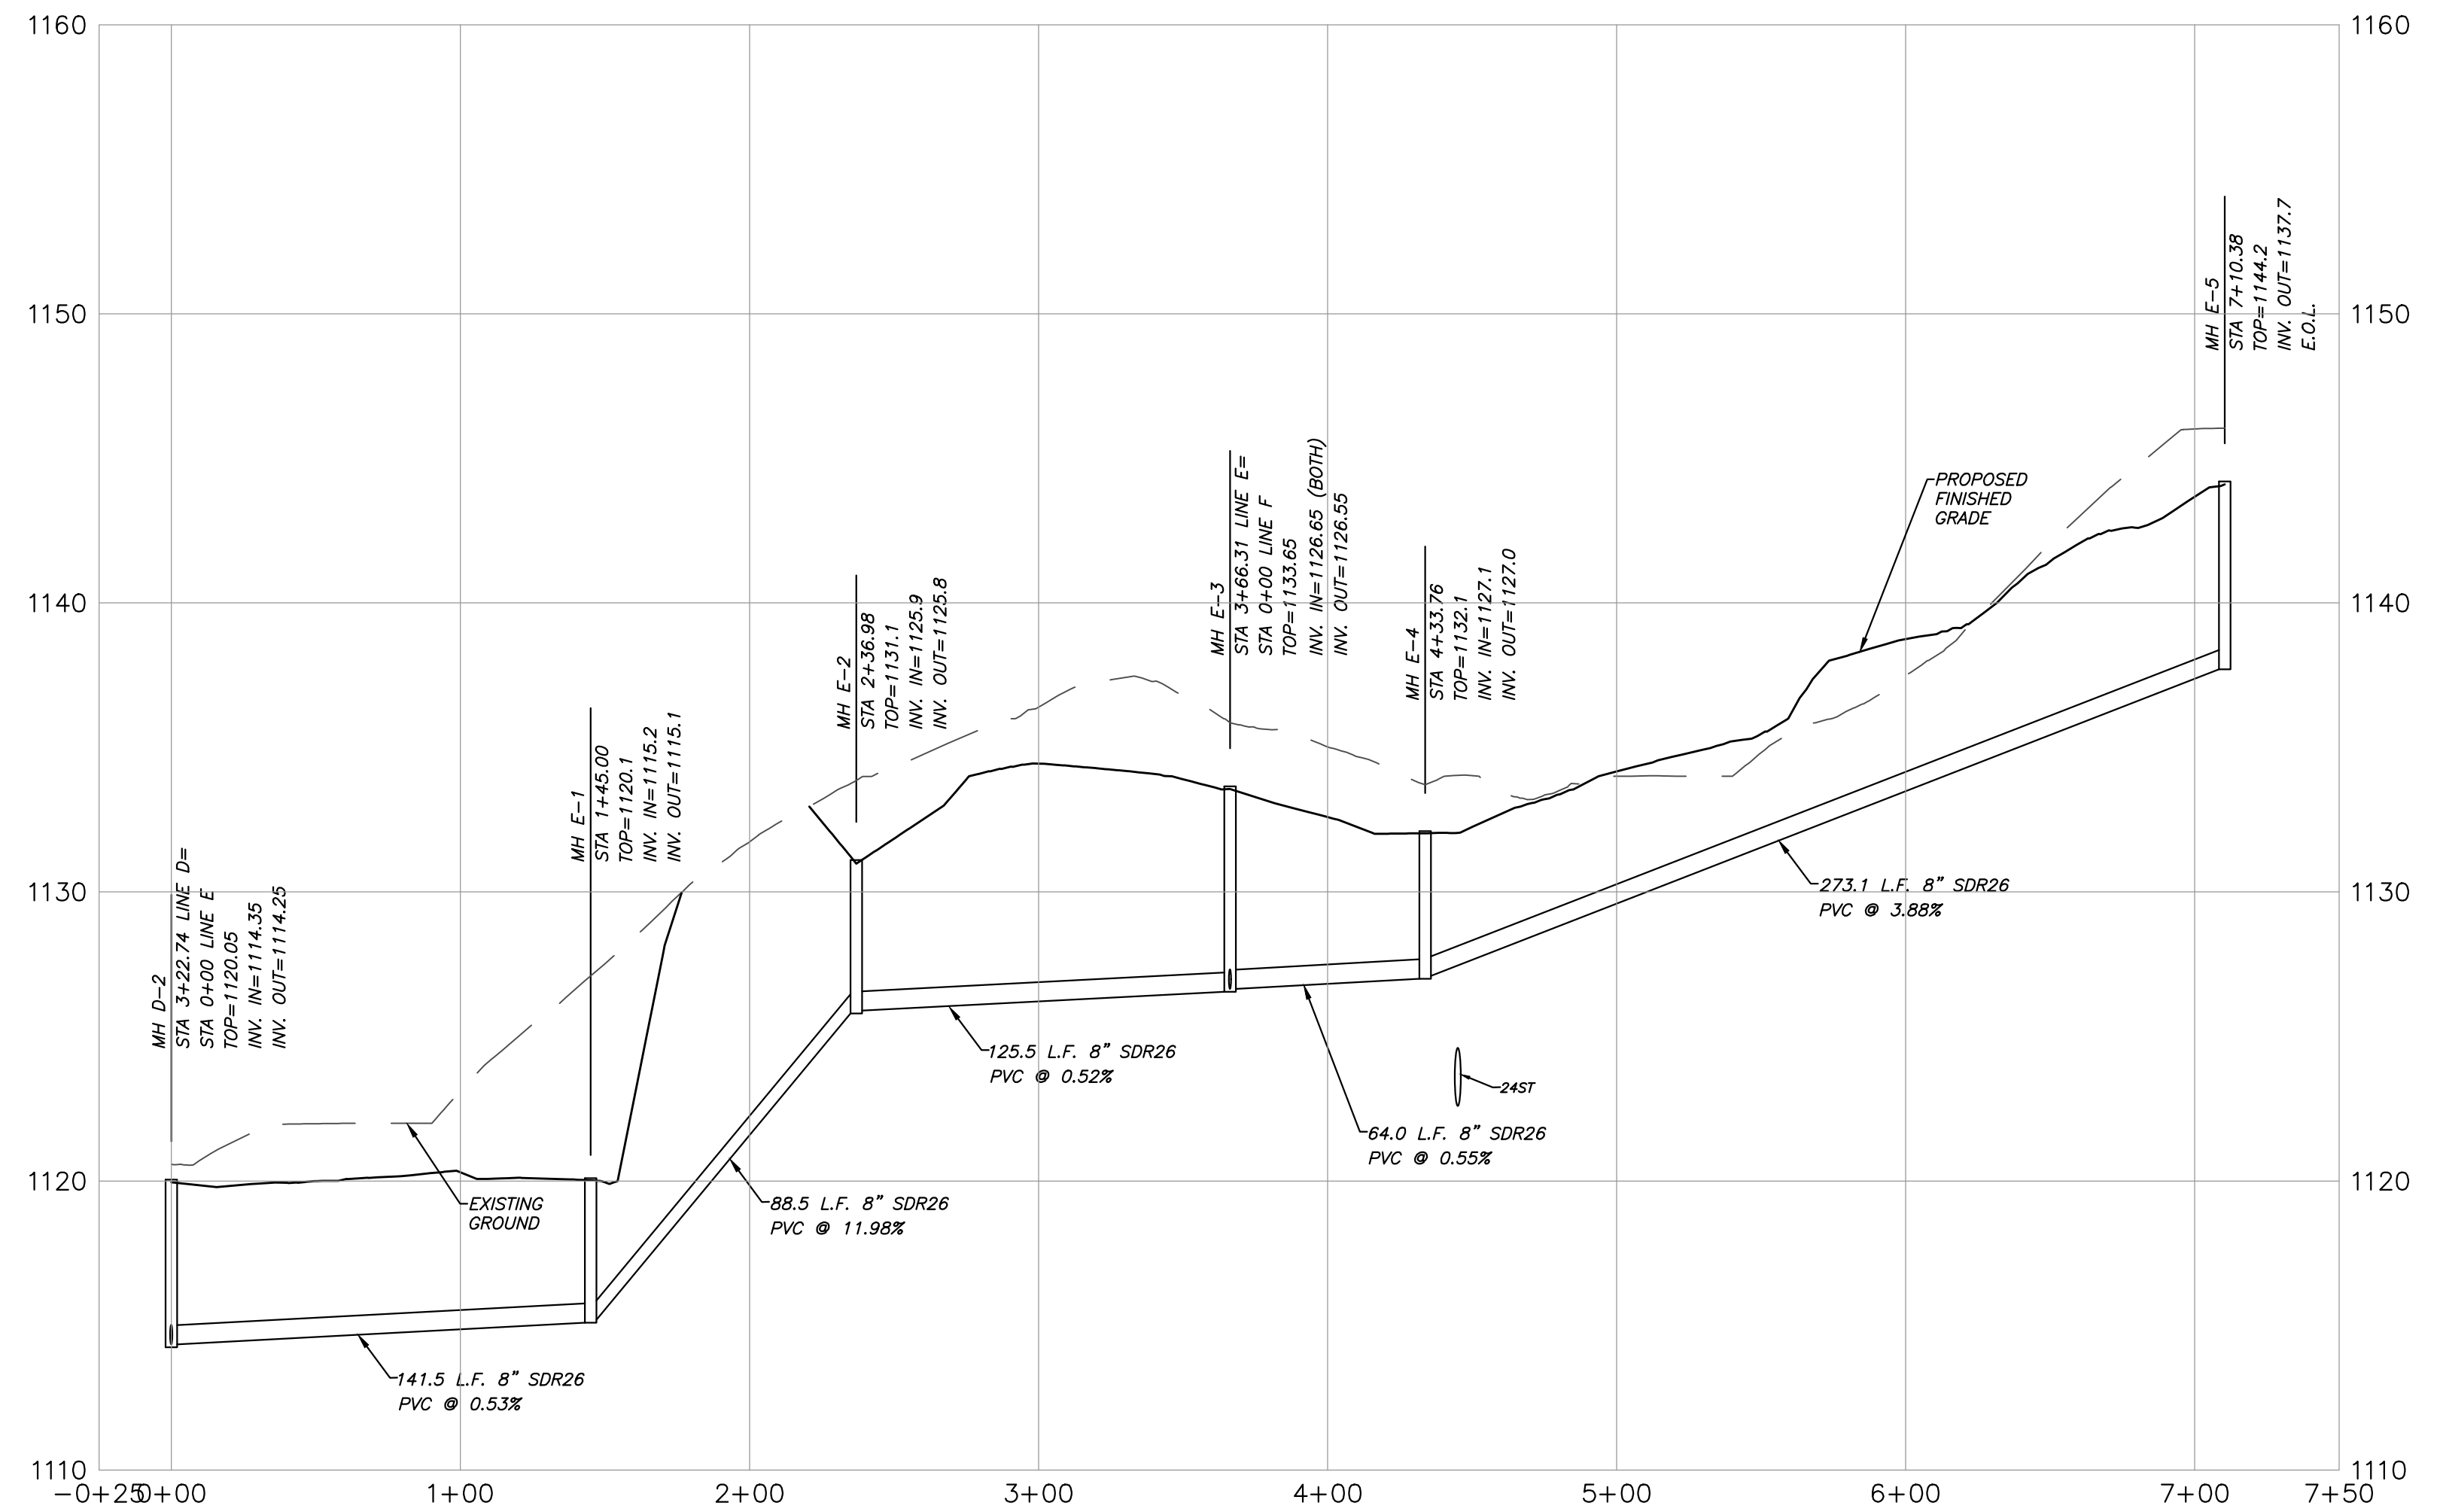


PROFILE-SEWER LINE E
1"=50' (HORIZONTAL)
1"=5' (VERTICAL)

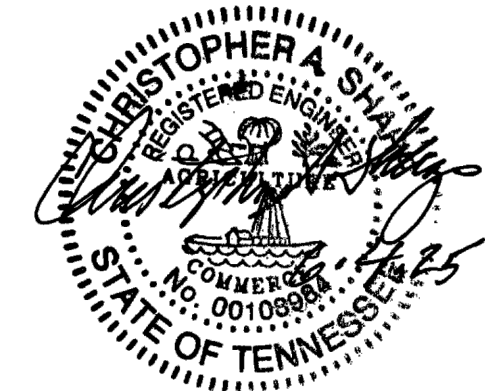

REVISION	DATE	DESCRIPTION	BY

SHEET SA-4


SANITARY SEWER PROFILE CANNONS CROSSING S/D SITE ADDRESS: 412 EAST OLD A.J. HIGHWAY (37760)		
DEVELOPER: CRAFTED MILESTONE, LLC 296 BOYDS SCHOOL ROAD MORRISTOWN, TN 37813		
DIST NO. 04	JEFFERSON CITY, TN	
TAX MAP: 15	PARCEL: 10.00	
SCALE: AS NOTED	JUNE 4, 2025	
	URBAN ENGINEERING, INC. 10330 HARDIN VALLEY RD, #201 KNOXVILLE, TENNESSEE 37932 (865) 966-1924	
DWN: CLM	CHK: CAS	DWG. NO. 2505010

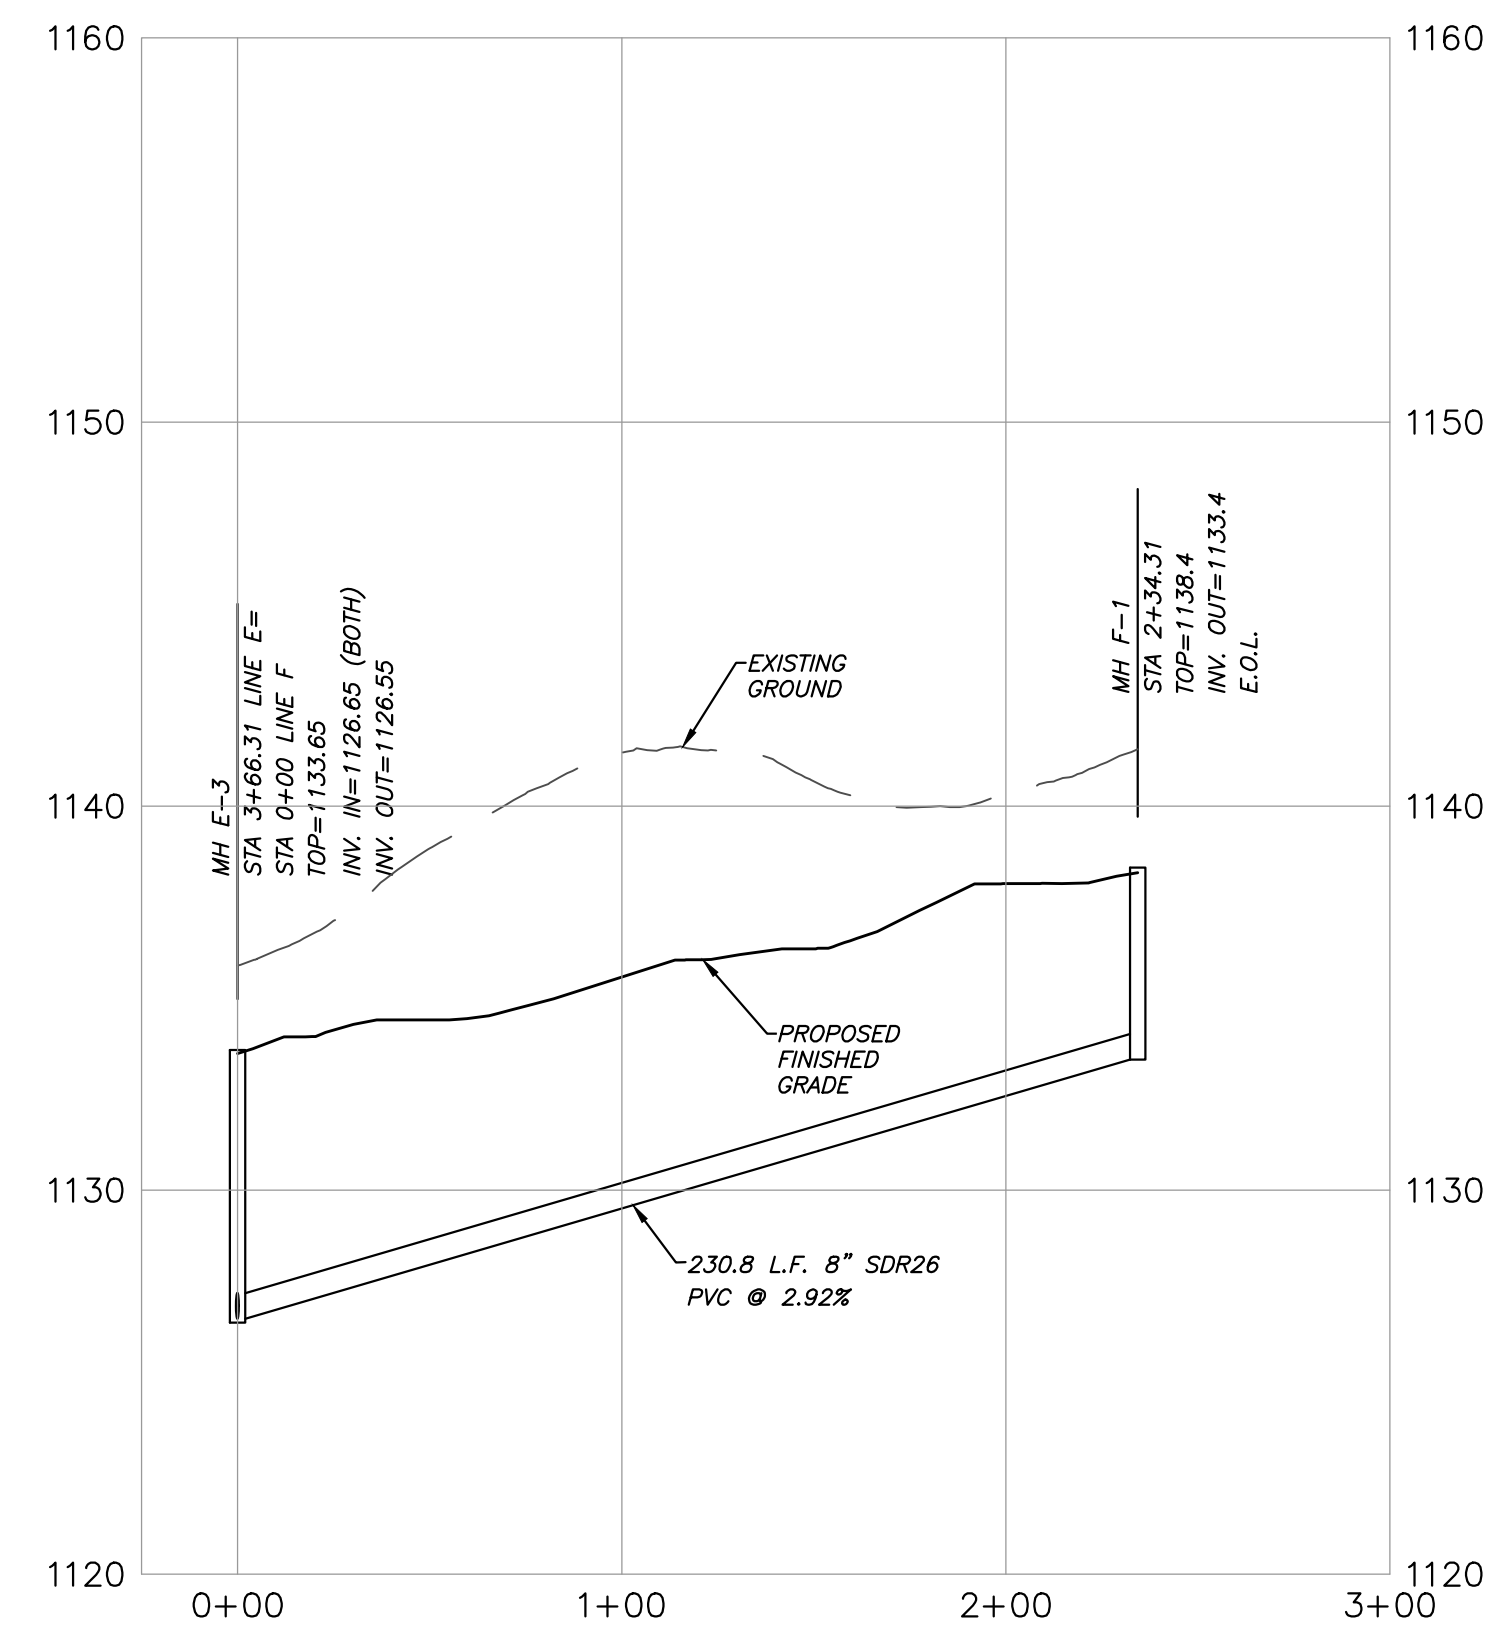

PROFILE-SEWER LINE F
 1"=50' (HORIZONTAL)
 1"=5' (VERTICAL)

SHEET SA-5

SANITARY SEWER PROFILE CANNONS CROSSING S/D SITE ADDRESS: 412 EAST OLD A.J. HIGHWAY (37760)		
DEVELOPER: CRAFTED MILESTONE, LLC 296 BOYDS SCHOOL ROAD MORRISTOWN, TN 37813		
DIST NO. 04 TAX MAP: 15 SCALE: AS NOTED		JEFFERSON CITY, TN PARCEL: 10.00 JUNE 4, 2025
 URBAN ENGINEERING, INC. 10330 HARDIN VALLEY RD, #201 KNOXVILLE, TENNESSEE 37932 (865) 966-1924		
DWN: CLM	CHK: CAS	DWG. NO. 2505010

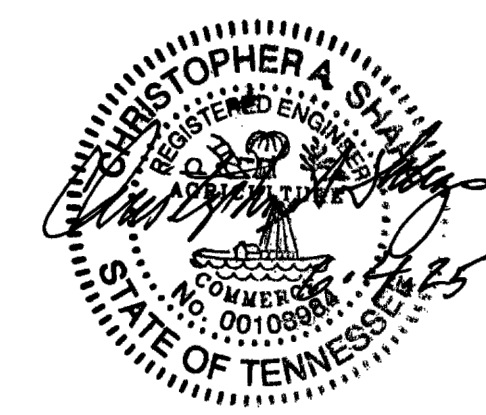

REVISION	DATE	DESCRIPTION	BY

