



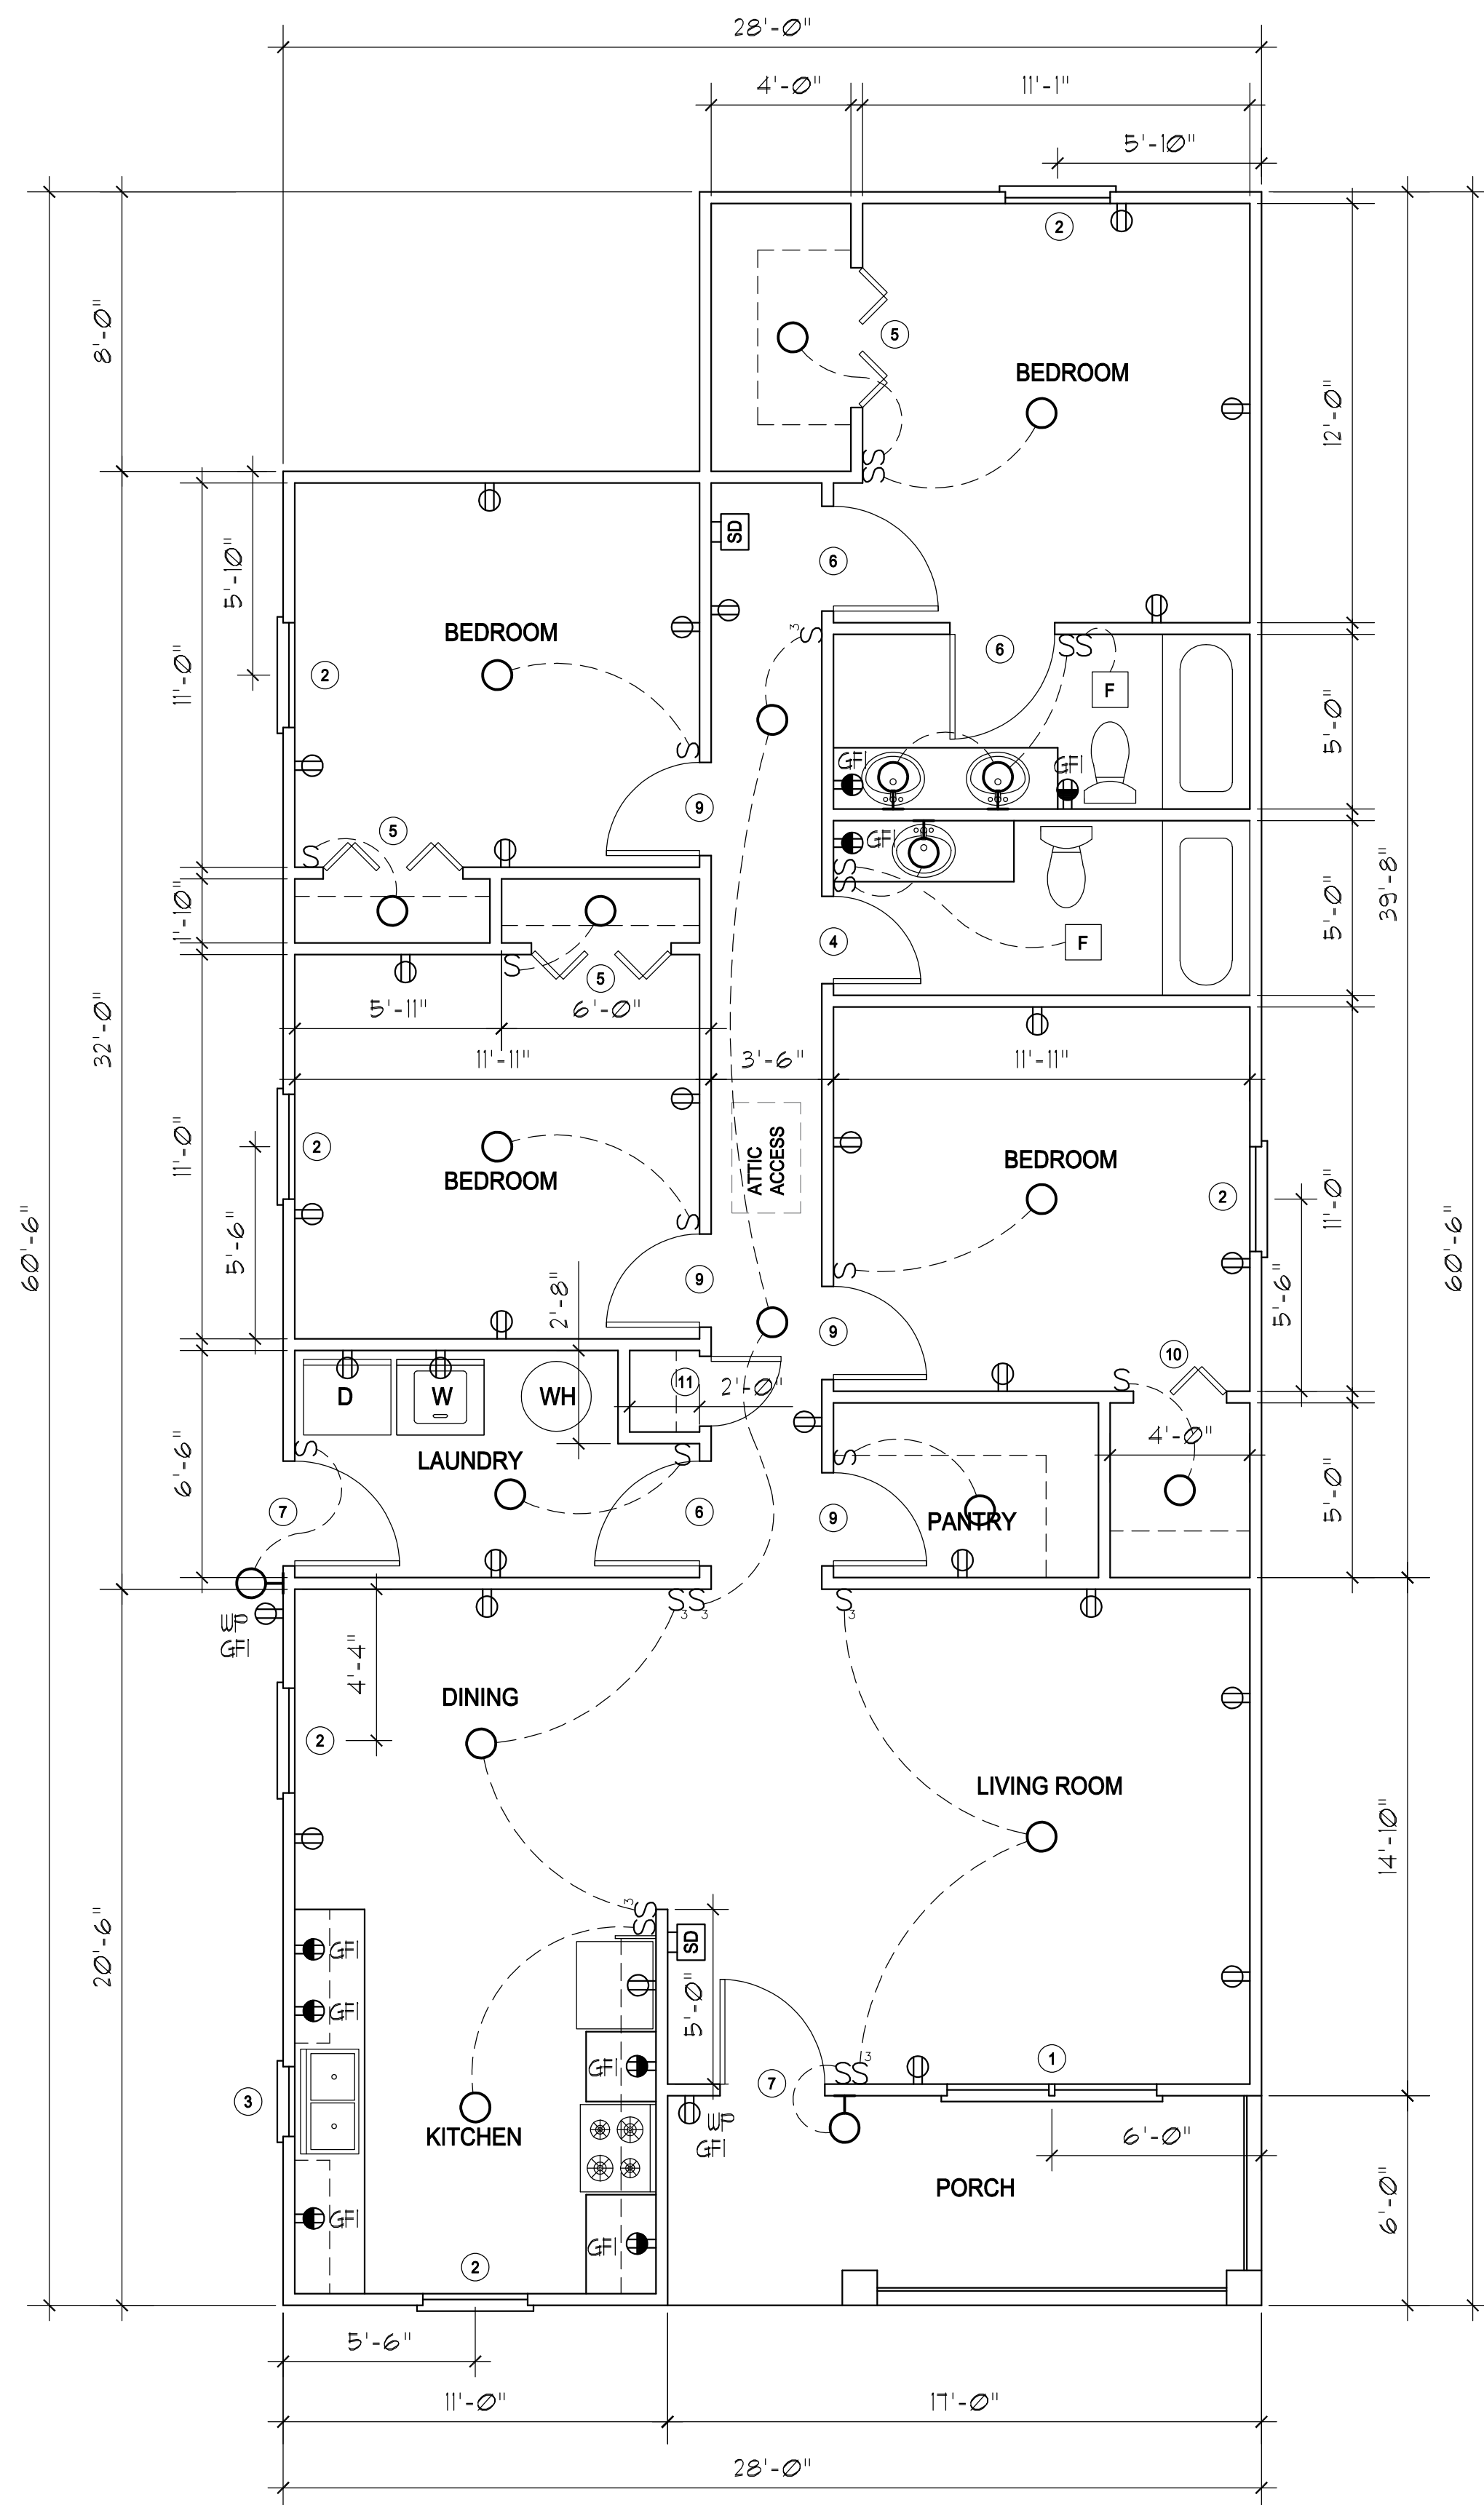


FLOOR PLAN
SCALE: 1/4" = 1'-0"

DOOR WINDOW SCHEDULE		
WINDOW TAG	SIZE	QUANTITY
①	72" x 60"	1
②	36" x 60"	6
③	24" x 30"	1
DOOR TAG	SIZE	QUANTITY
④	30"	1
⑤	48" BIFOLD	3
⑥	36"	2
⑦	36" EXTERIOR	2
⑧	24"	1
⑨	32"	4
⑩	32" BIFOLD	1
⑪	20"	1

SYMBOLS LEGEND	
○	LIGHT FIXTURE
S	LIGHT SWITCH
○	WALL MOUNTED LIGHT
F	BATHROOM EXHAUST FAN
SD	SMOKE DETECTOR
⦿	DUPLEX RECEPTACLE OUTLET
⦿ GFI	GROUND FAULTY OUTLET
⦿	DUPLEX OUTLET MOUNTED ABOVE COUNTERTOP

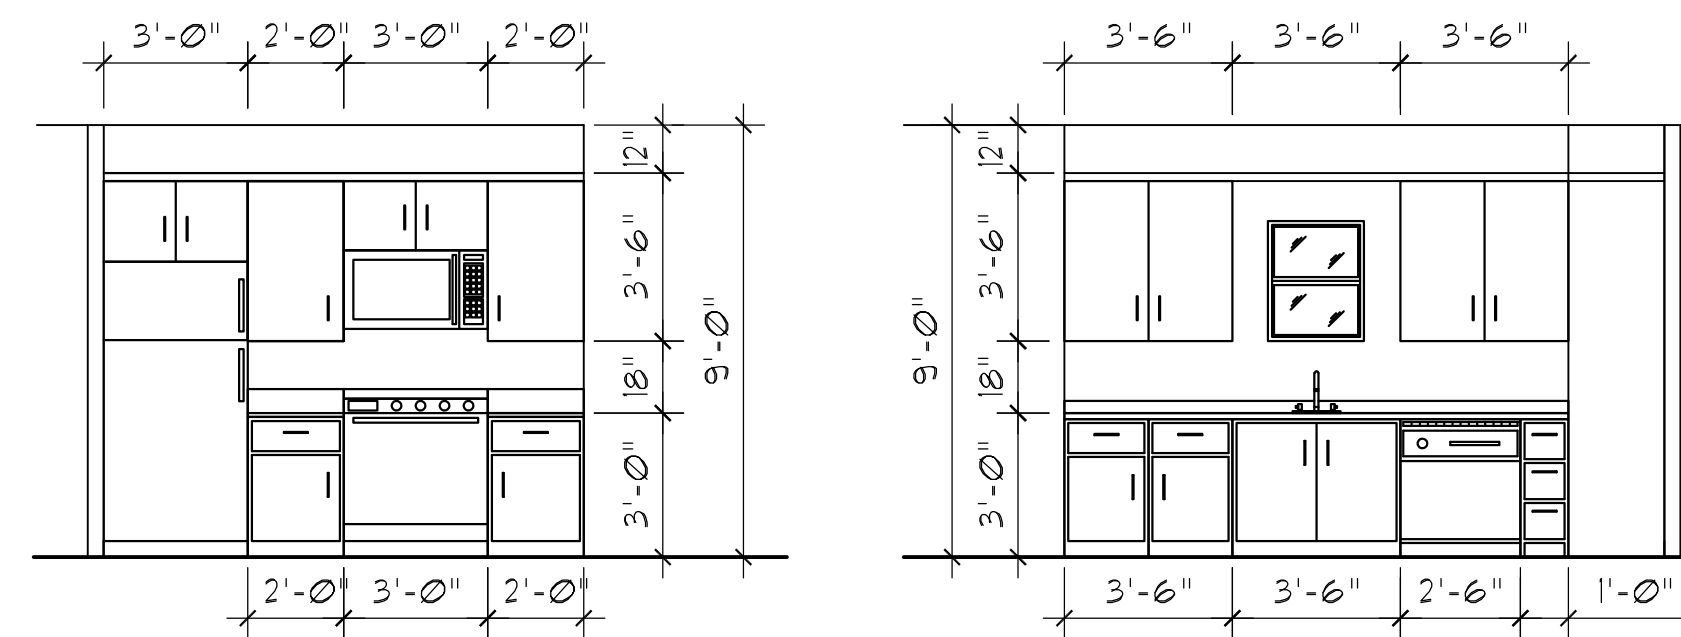

KITCHEN CABINETS

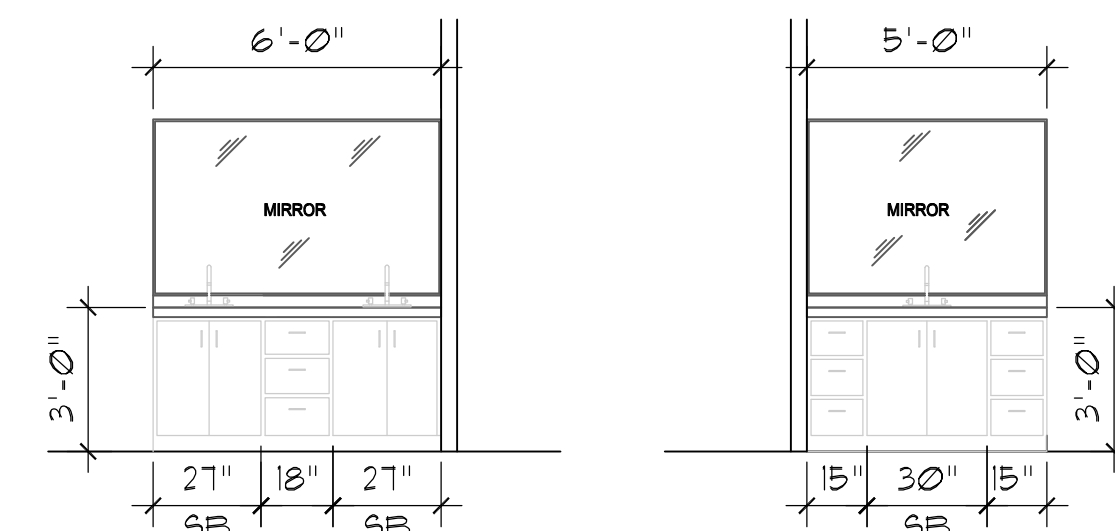

BATHROOM CABINETS

We Build Homes. We Build Hope. We Build Humanity.




Habitat for Humanity

The Maple

Drawn By: _____
Checked By: _____
Date: _____
Job No.: _____
Filer: See Margin
Scale: As Noted
Sheet No.


A-1

Of 4 Sheets

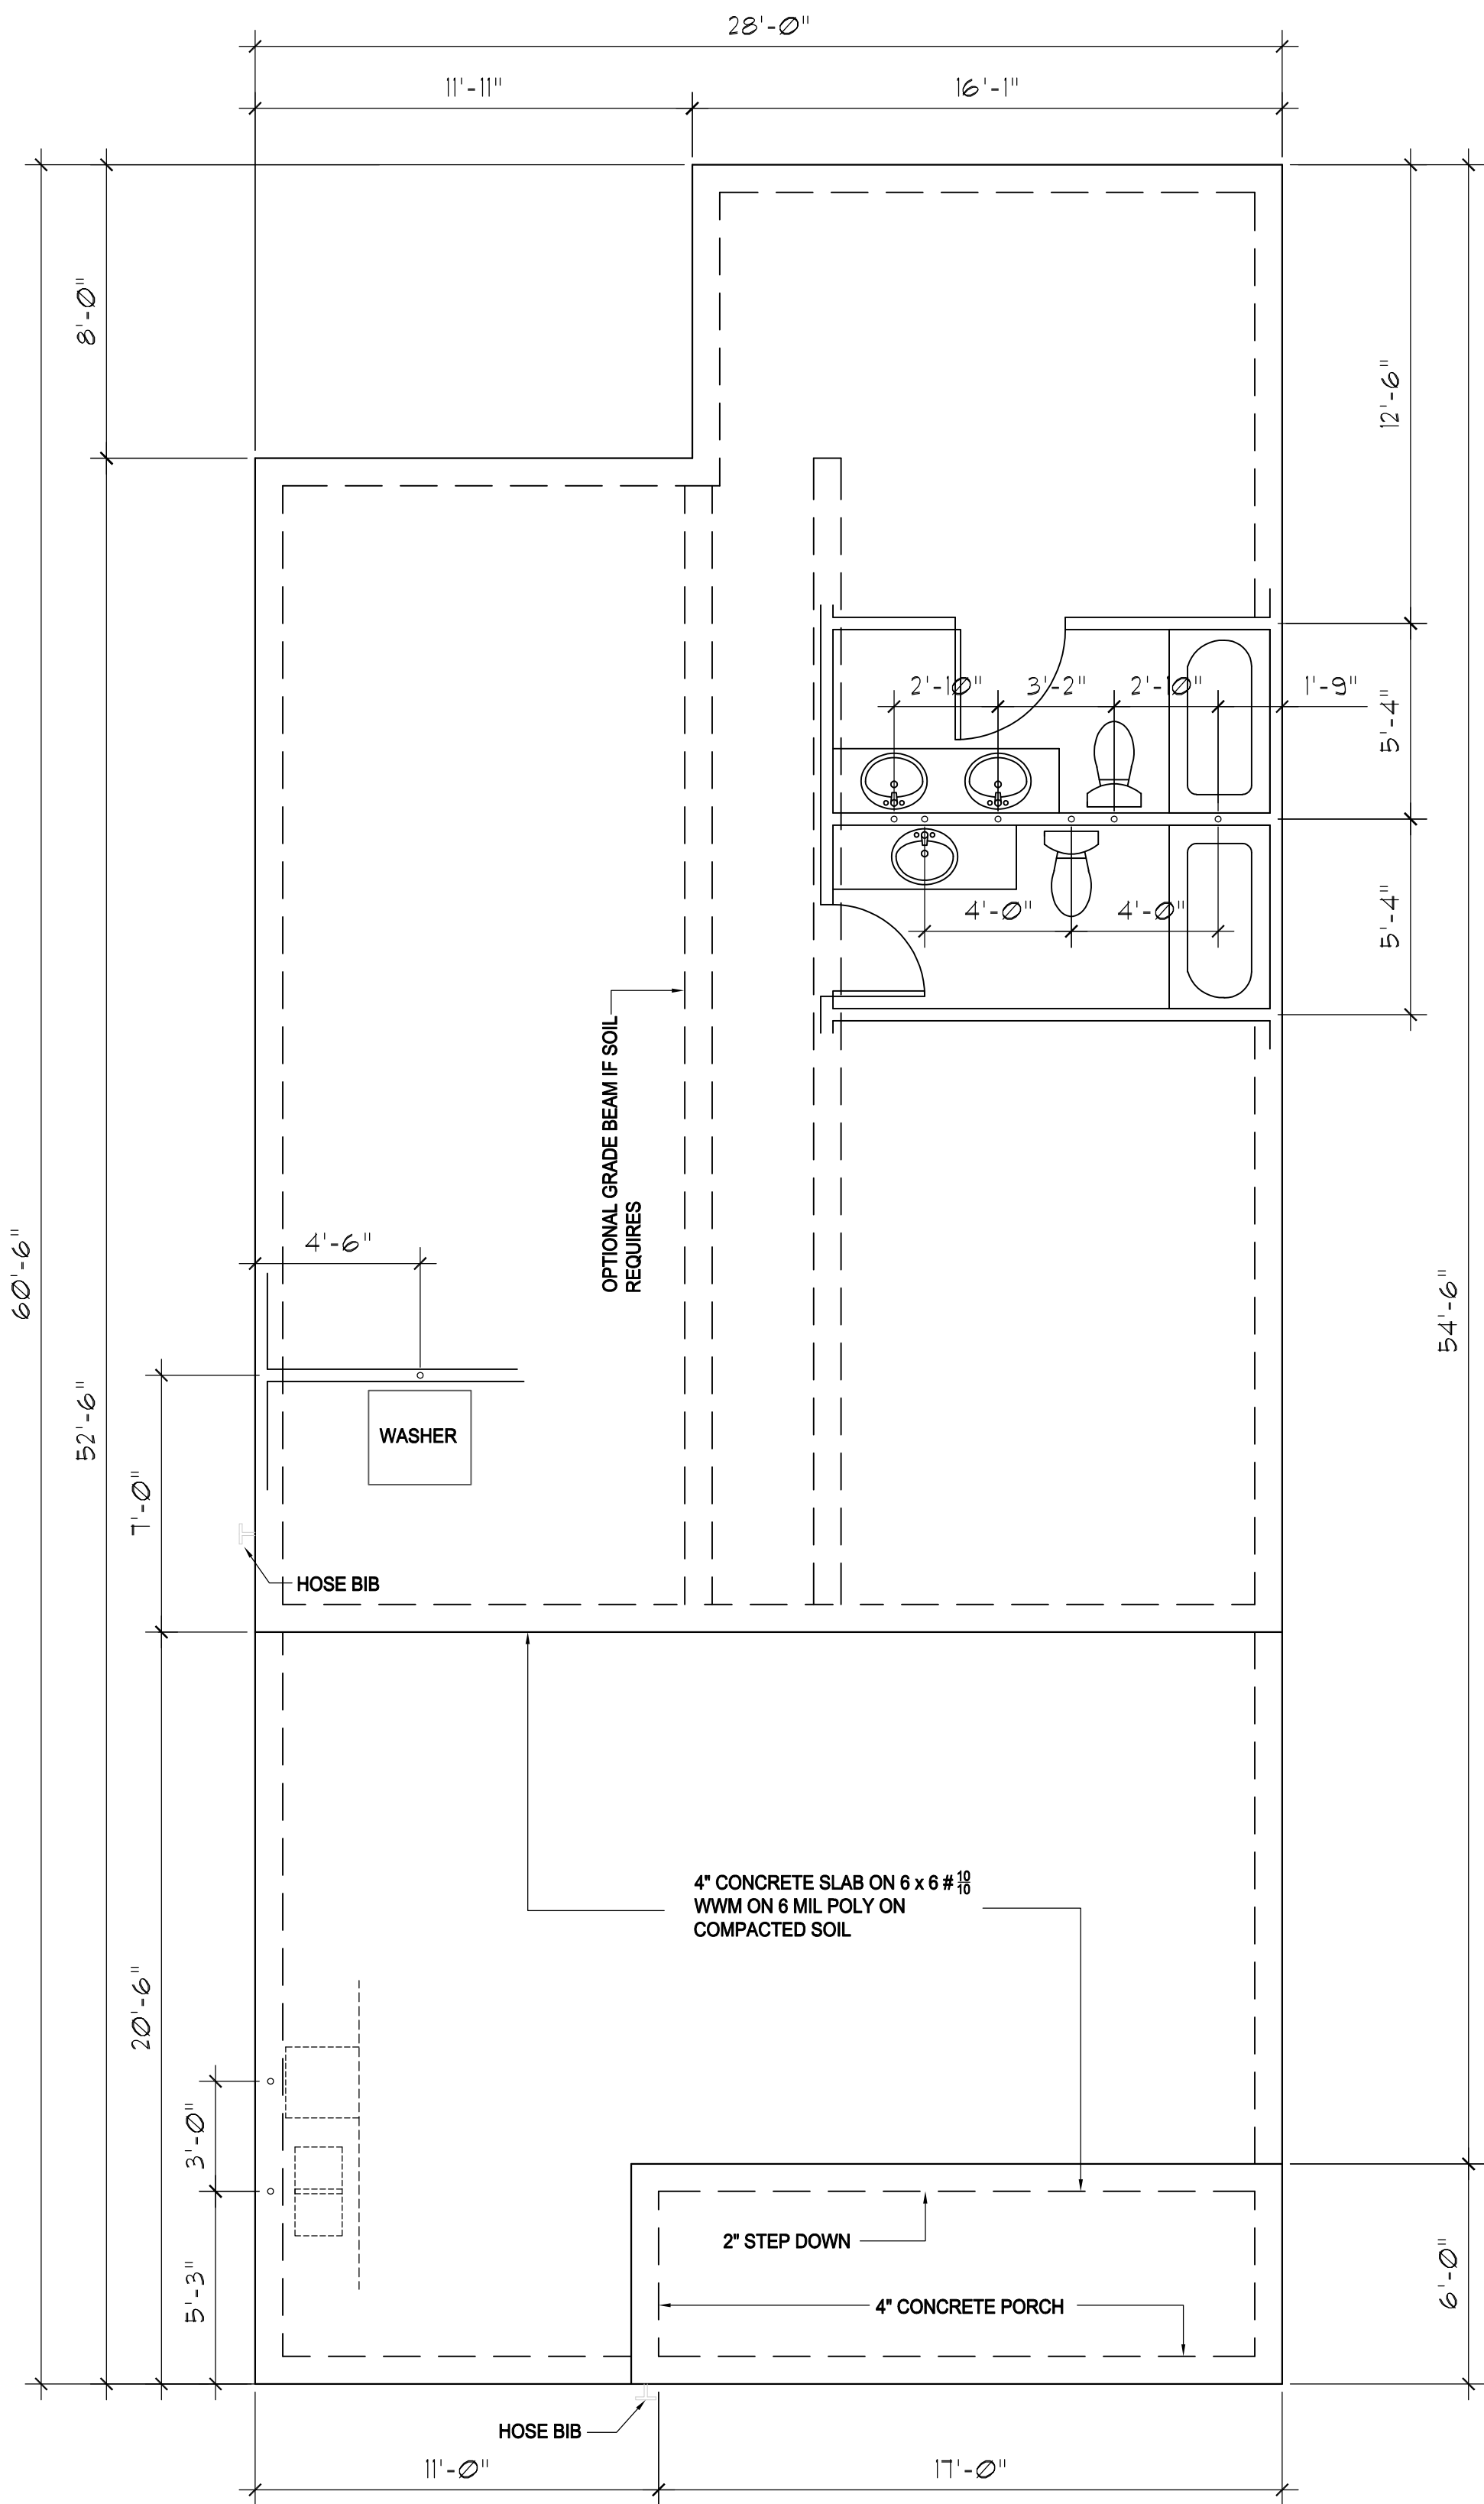


SLAB PLAN

SCALE: 1/8" = 1'-0"

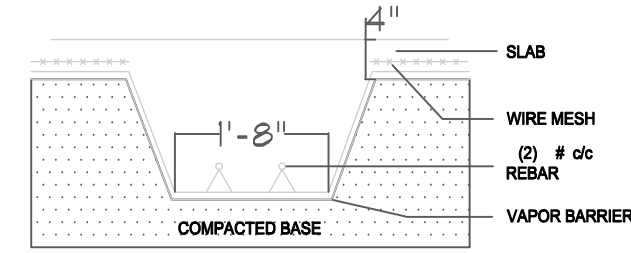


MONO SLAB FOOTING

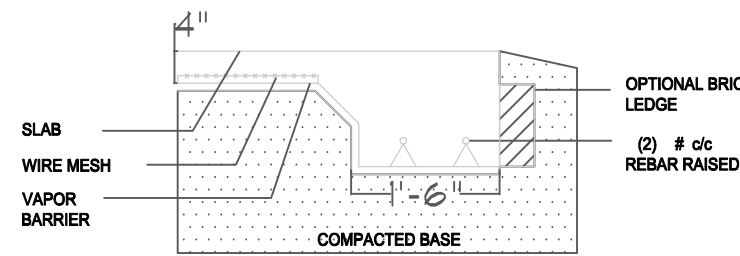

GRADE BEAM FOOTING

ENGINEERED ROOF TRUSS 2'-0" C/C (TYPICAL) REFER MANUFACTURER'S PLANS FOR INSTALLATION INSTRUCTIONS

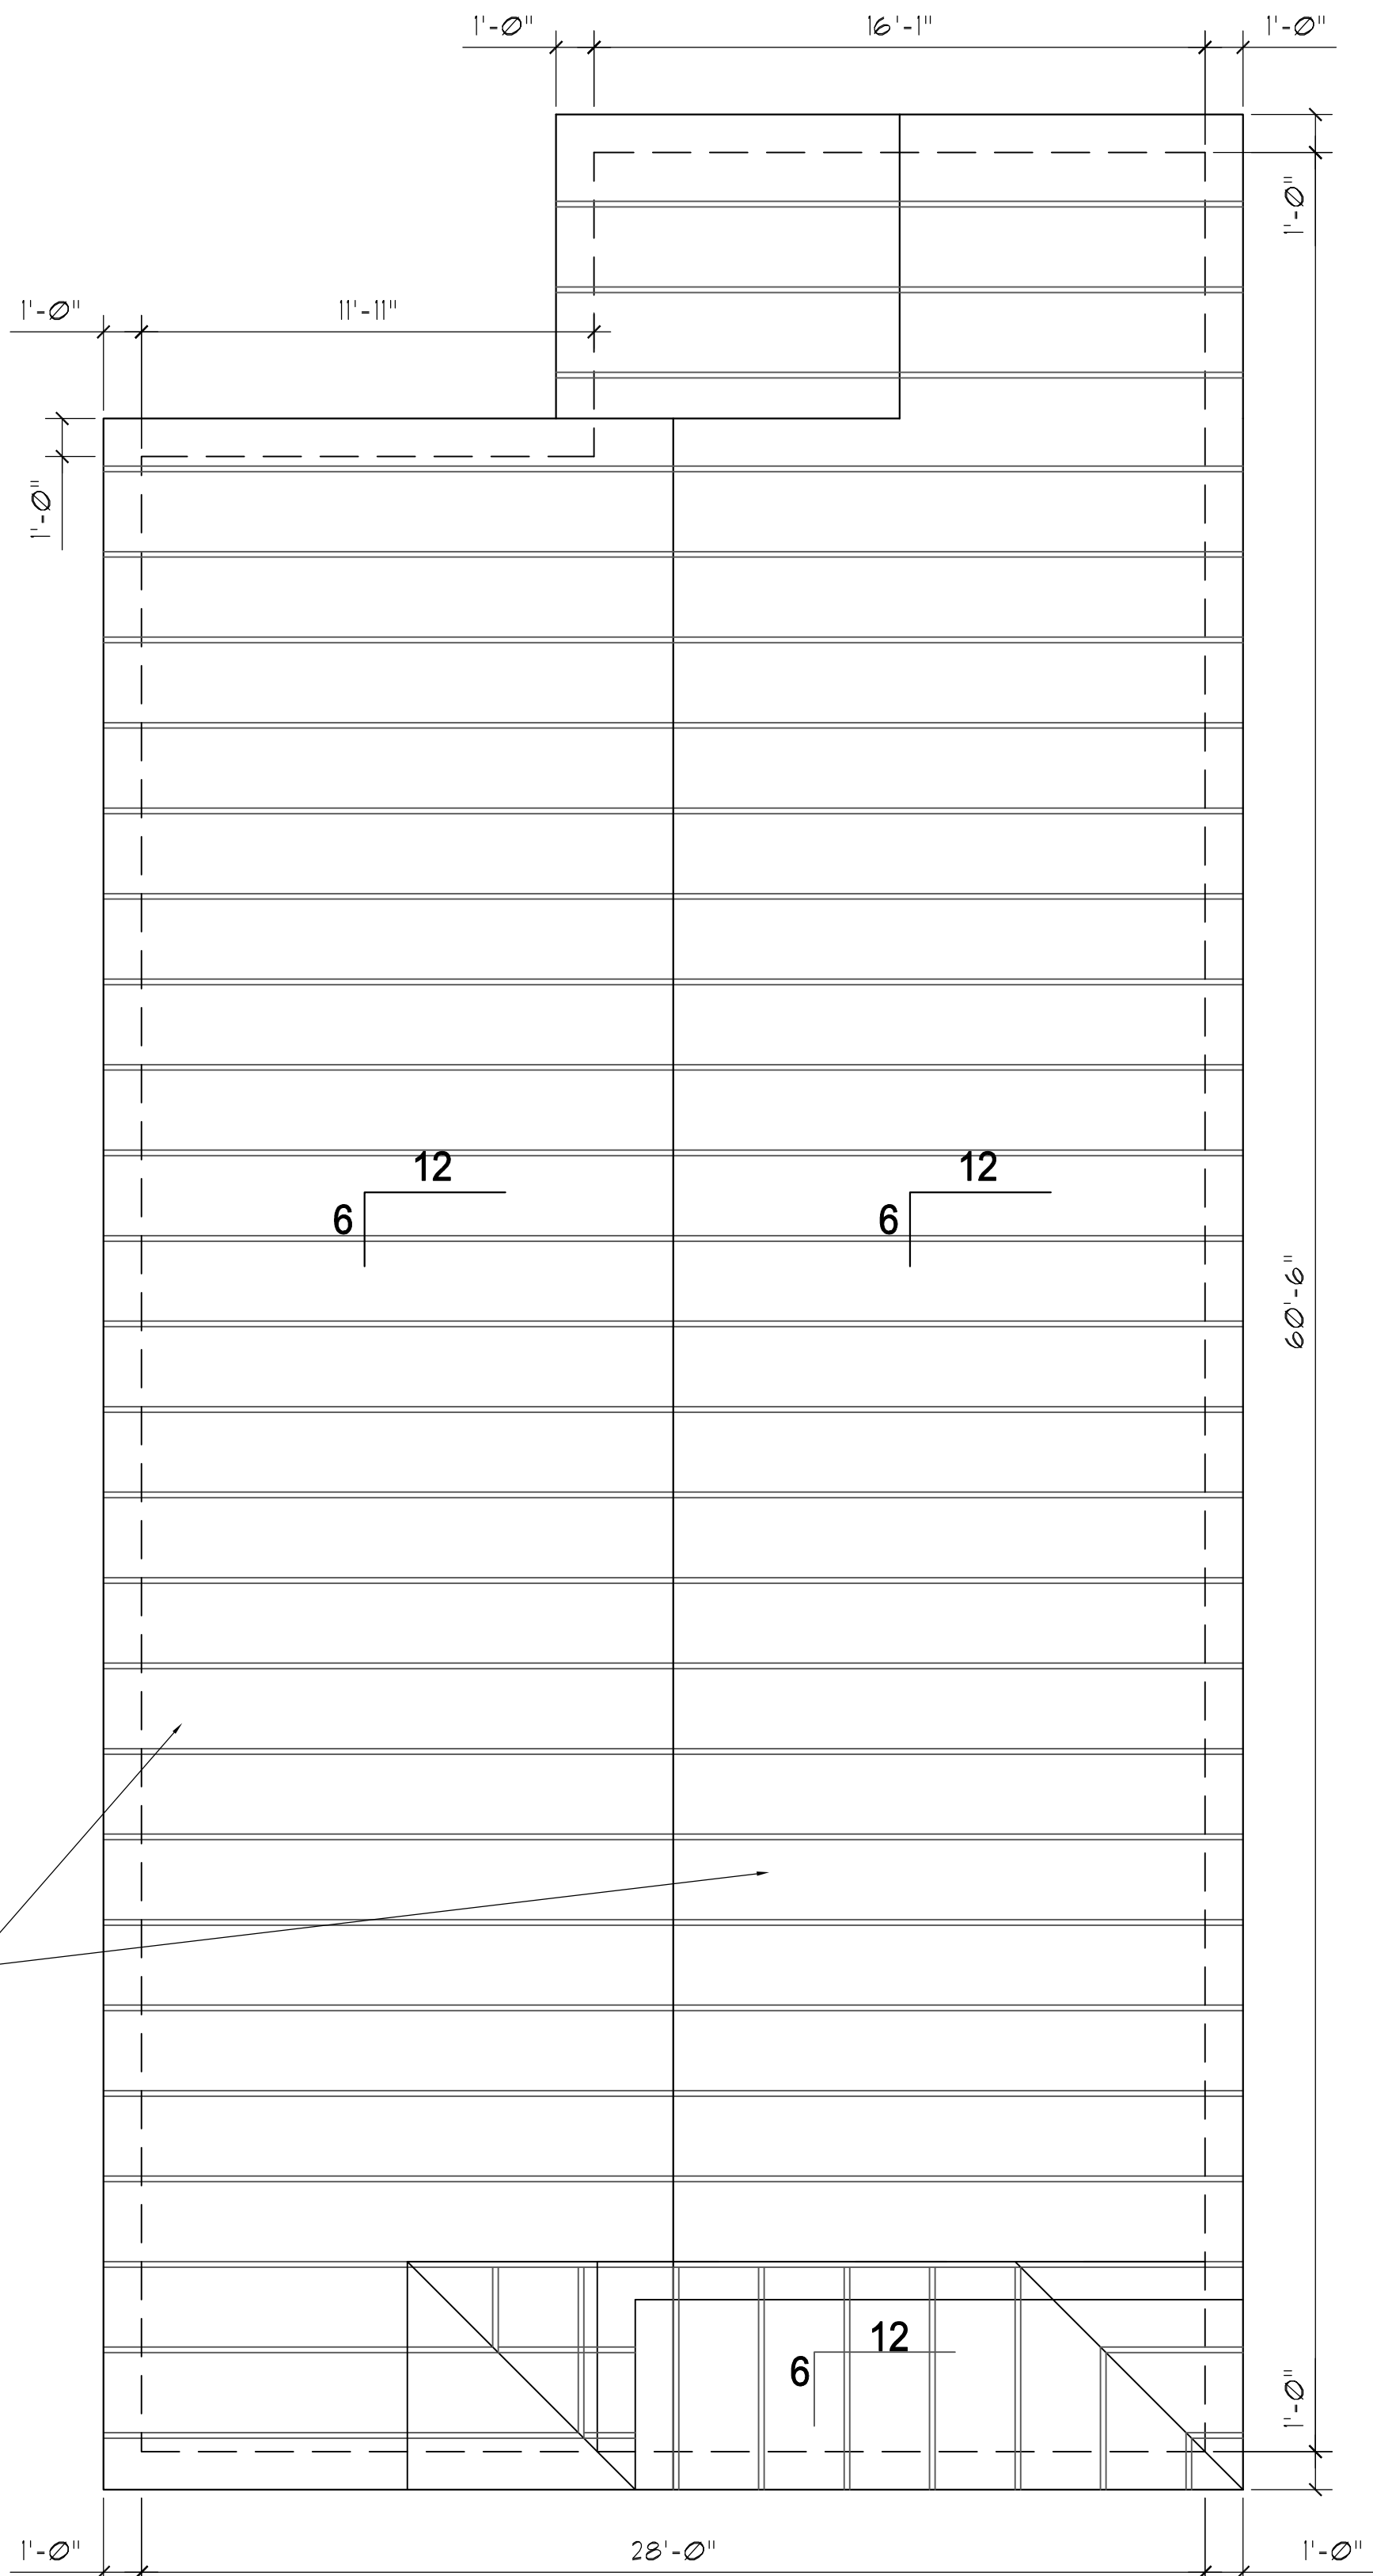

ROOF FRAMING PLAN

SCALE: 1/8" = 1'-0"

THIS ROOF DIAGRAM IS FOR ILLUSTRATION PURPOSES ONLY. FRAMER MUST USE PRE-ENGINEERED ROOF TRUSS PLANS PROVIDED BY TRUSS MANUFACTURE FOR EXACT INSTALLATION LOCATIONS AND DIRECTIONS. IF THERE IS ANY VARIATION IN THE PLANS, THE MANUFACTURER'S PLAN AND PRE-ENGINEERED TRUSS DRAWINGS MUST BE REFERRED.

We Build Homes. We Build Hope. We Build Humanity.




The Maple


Drawn By: _____
Checked By: _____
Date: _____
Job No.: _____
Filer: See Margin
Scale: As Noted
Sheet No. _____

A-2


Of 4 Sheets

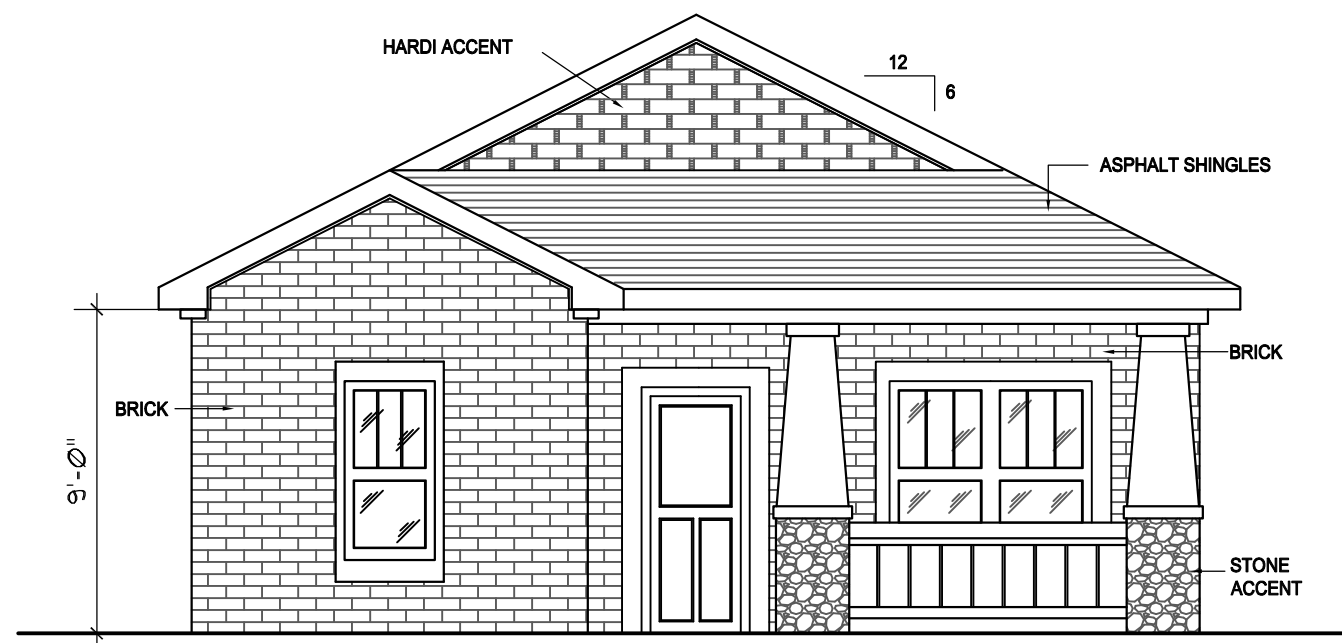


FRONT ELEVATION

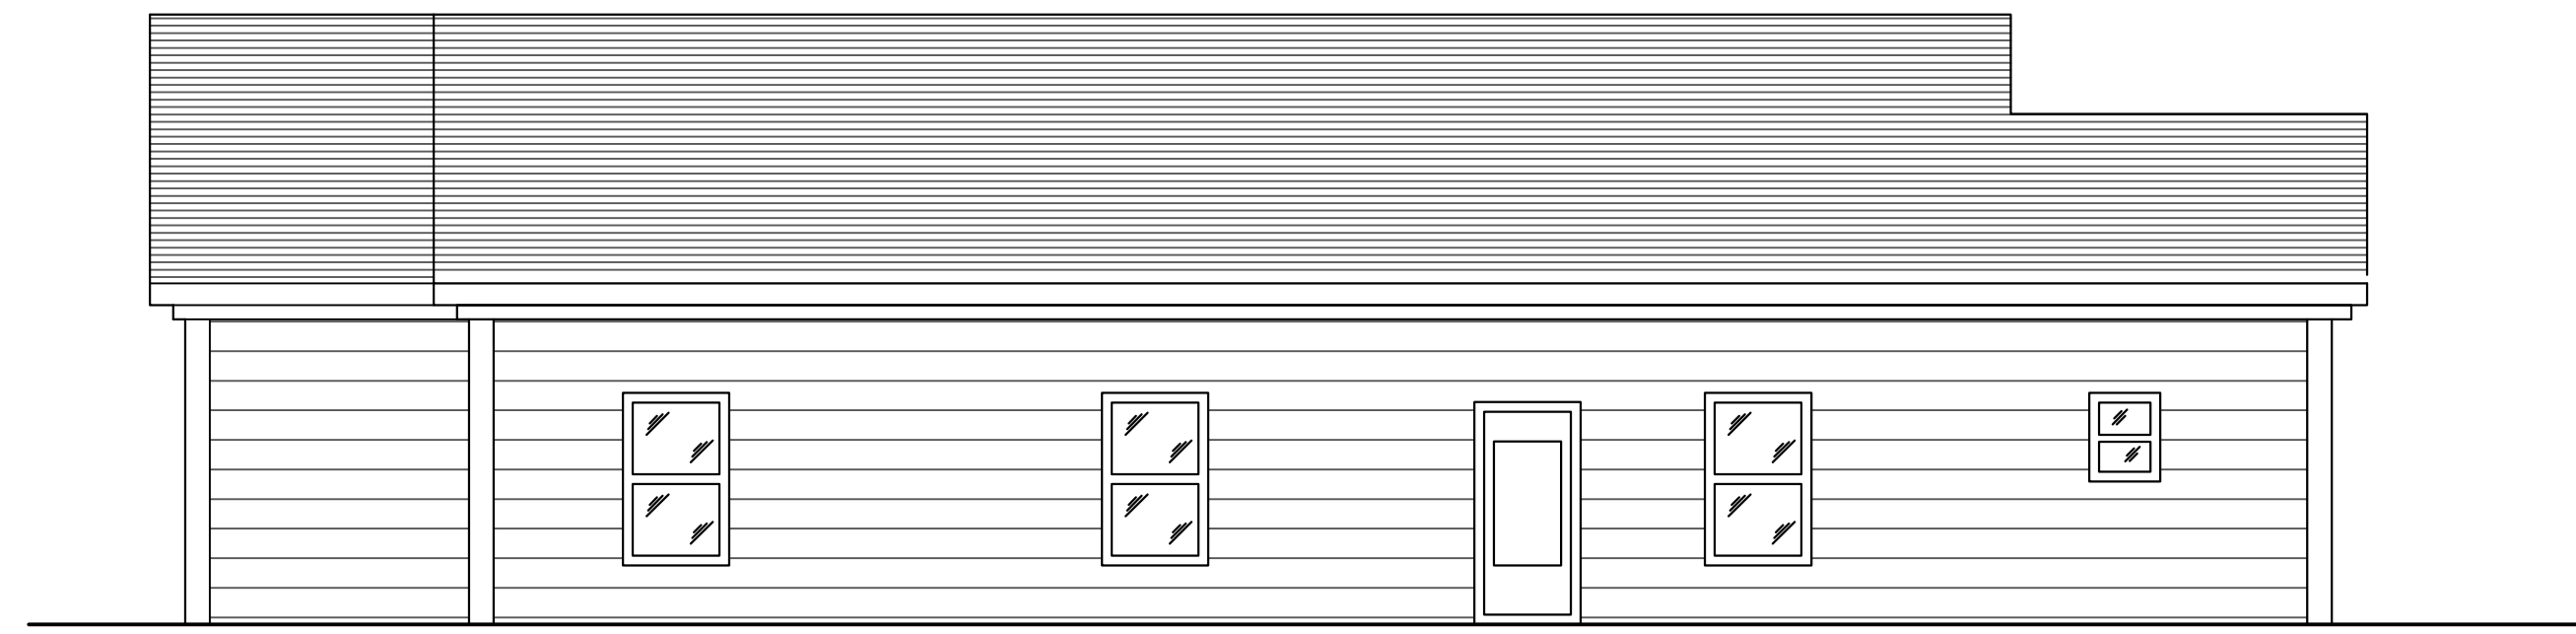

LEFT SIDE ELEVATION

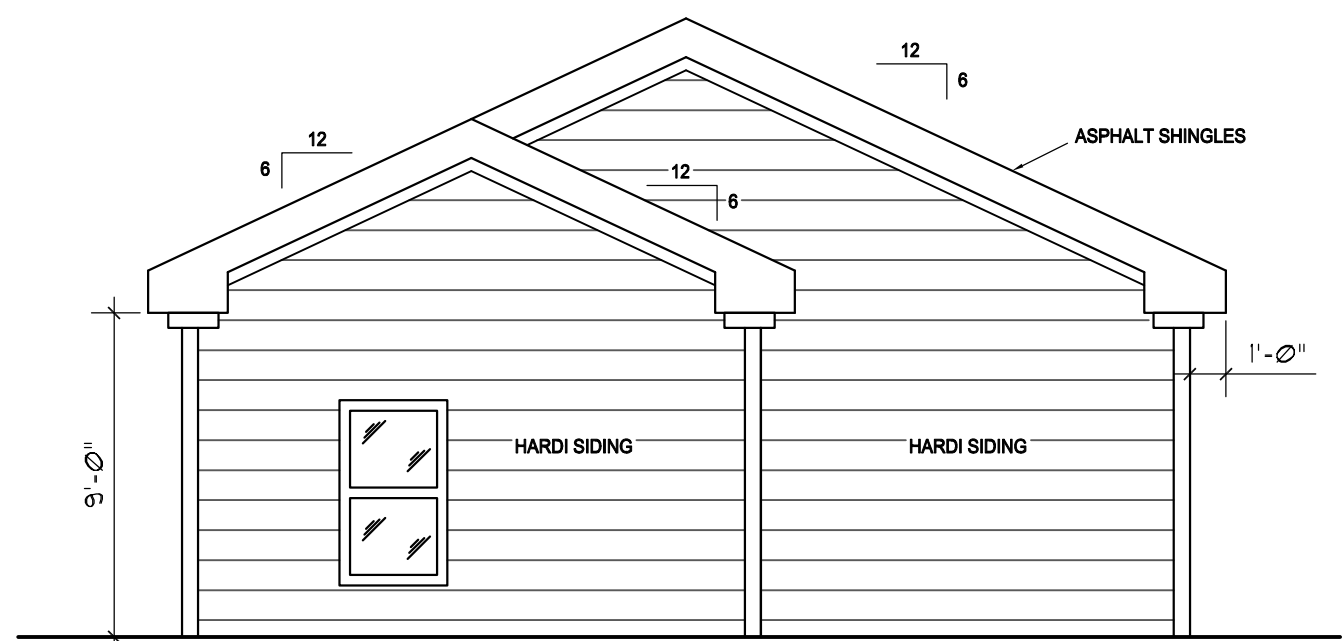

REAR ELEVATION

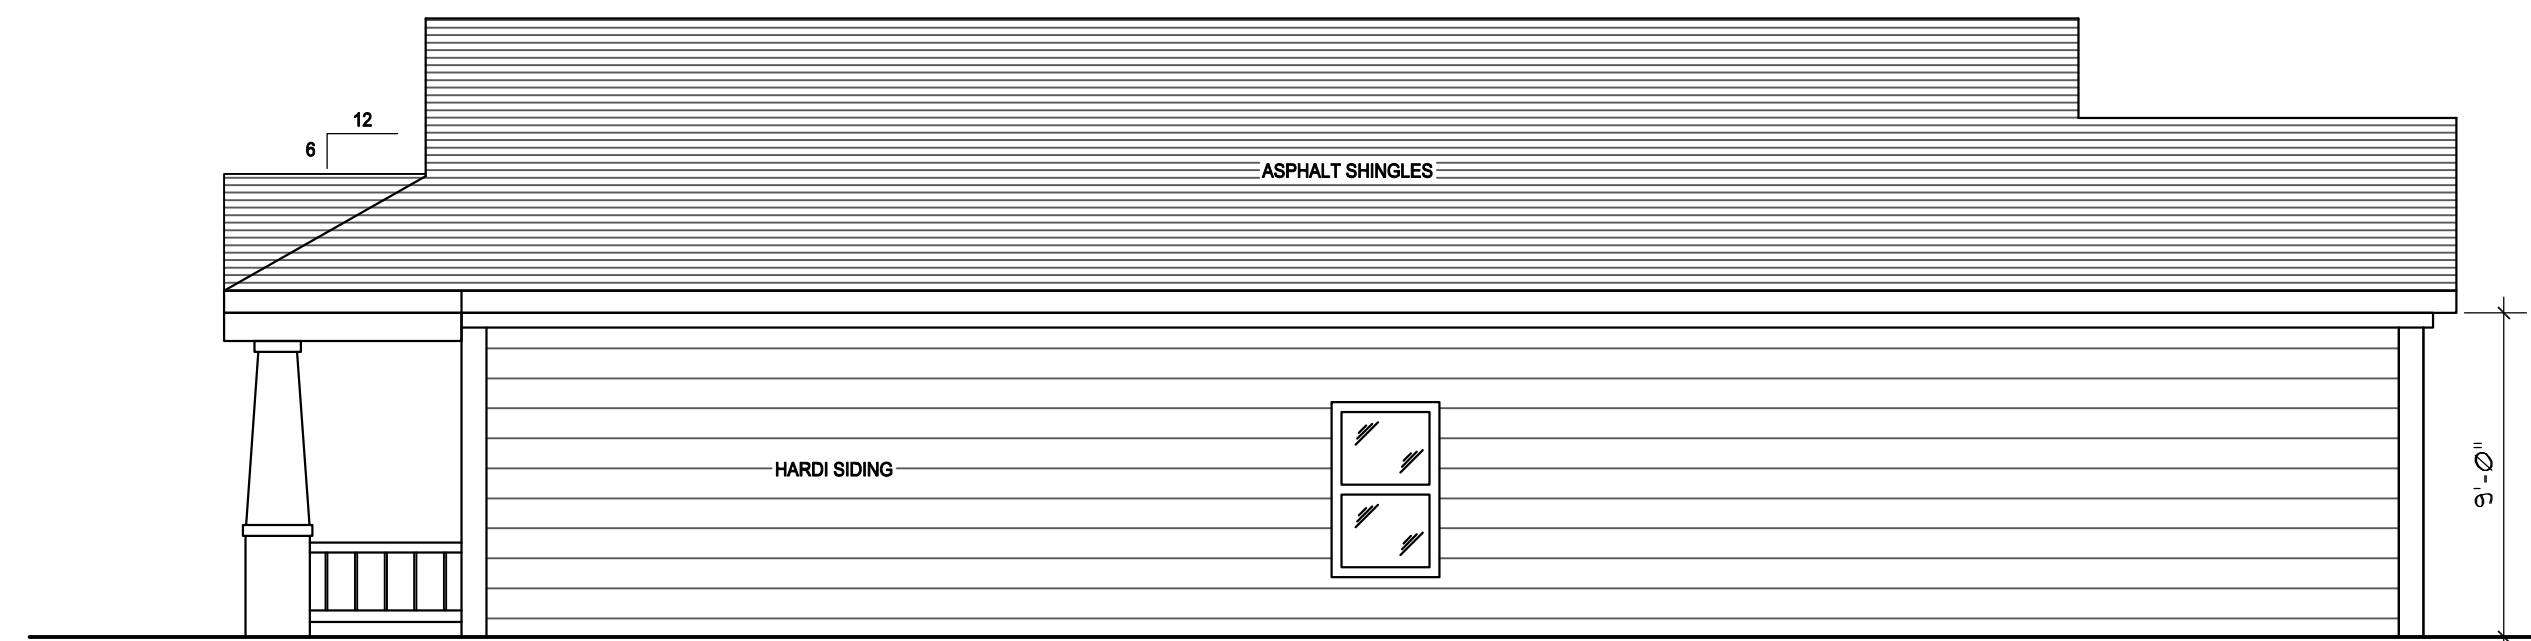

RIGHT SIDE ELEVATION



ROOF VIEW


The Maple

We Build Homes. We Build Hope. We Build Humanity.
Habitat for Humanity


Drawn By: _____
Checked By: _____
Date: _____
Job No.: _____
File: See Margin
Scale: As Noted
Sheet No.

A-3


Of 4 Sheets

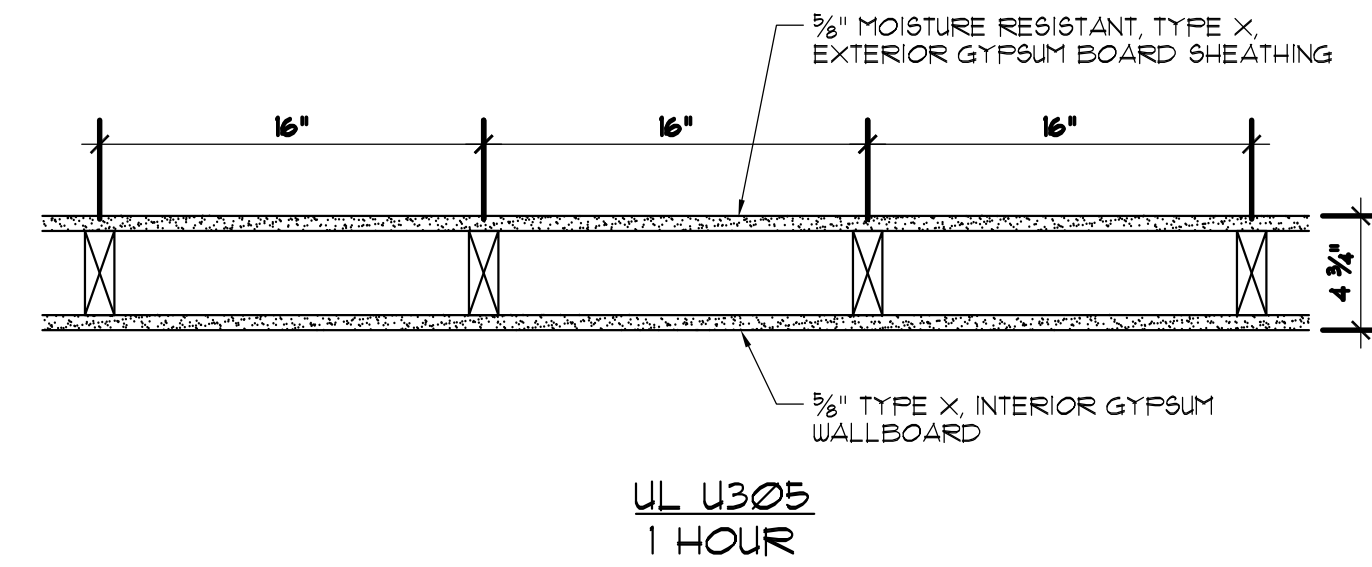

EXTERIOR WALLS - WOOD STUD (LOAD BEARING)
NOT TO SCALE

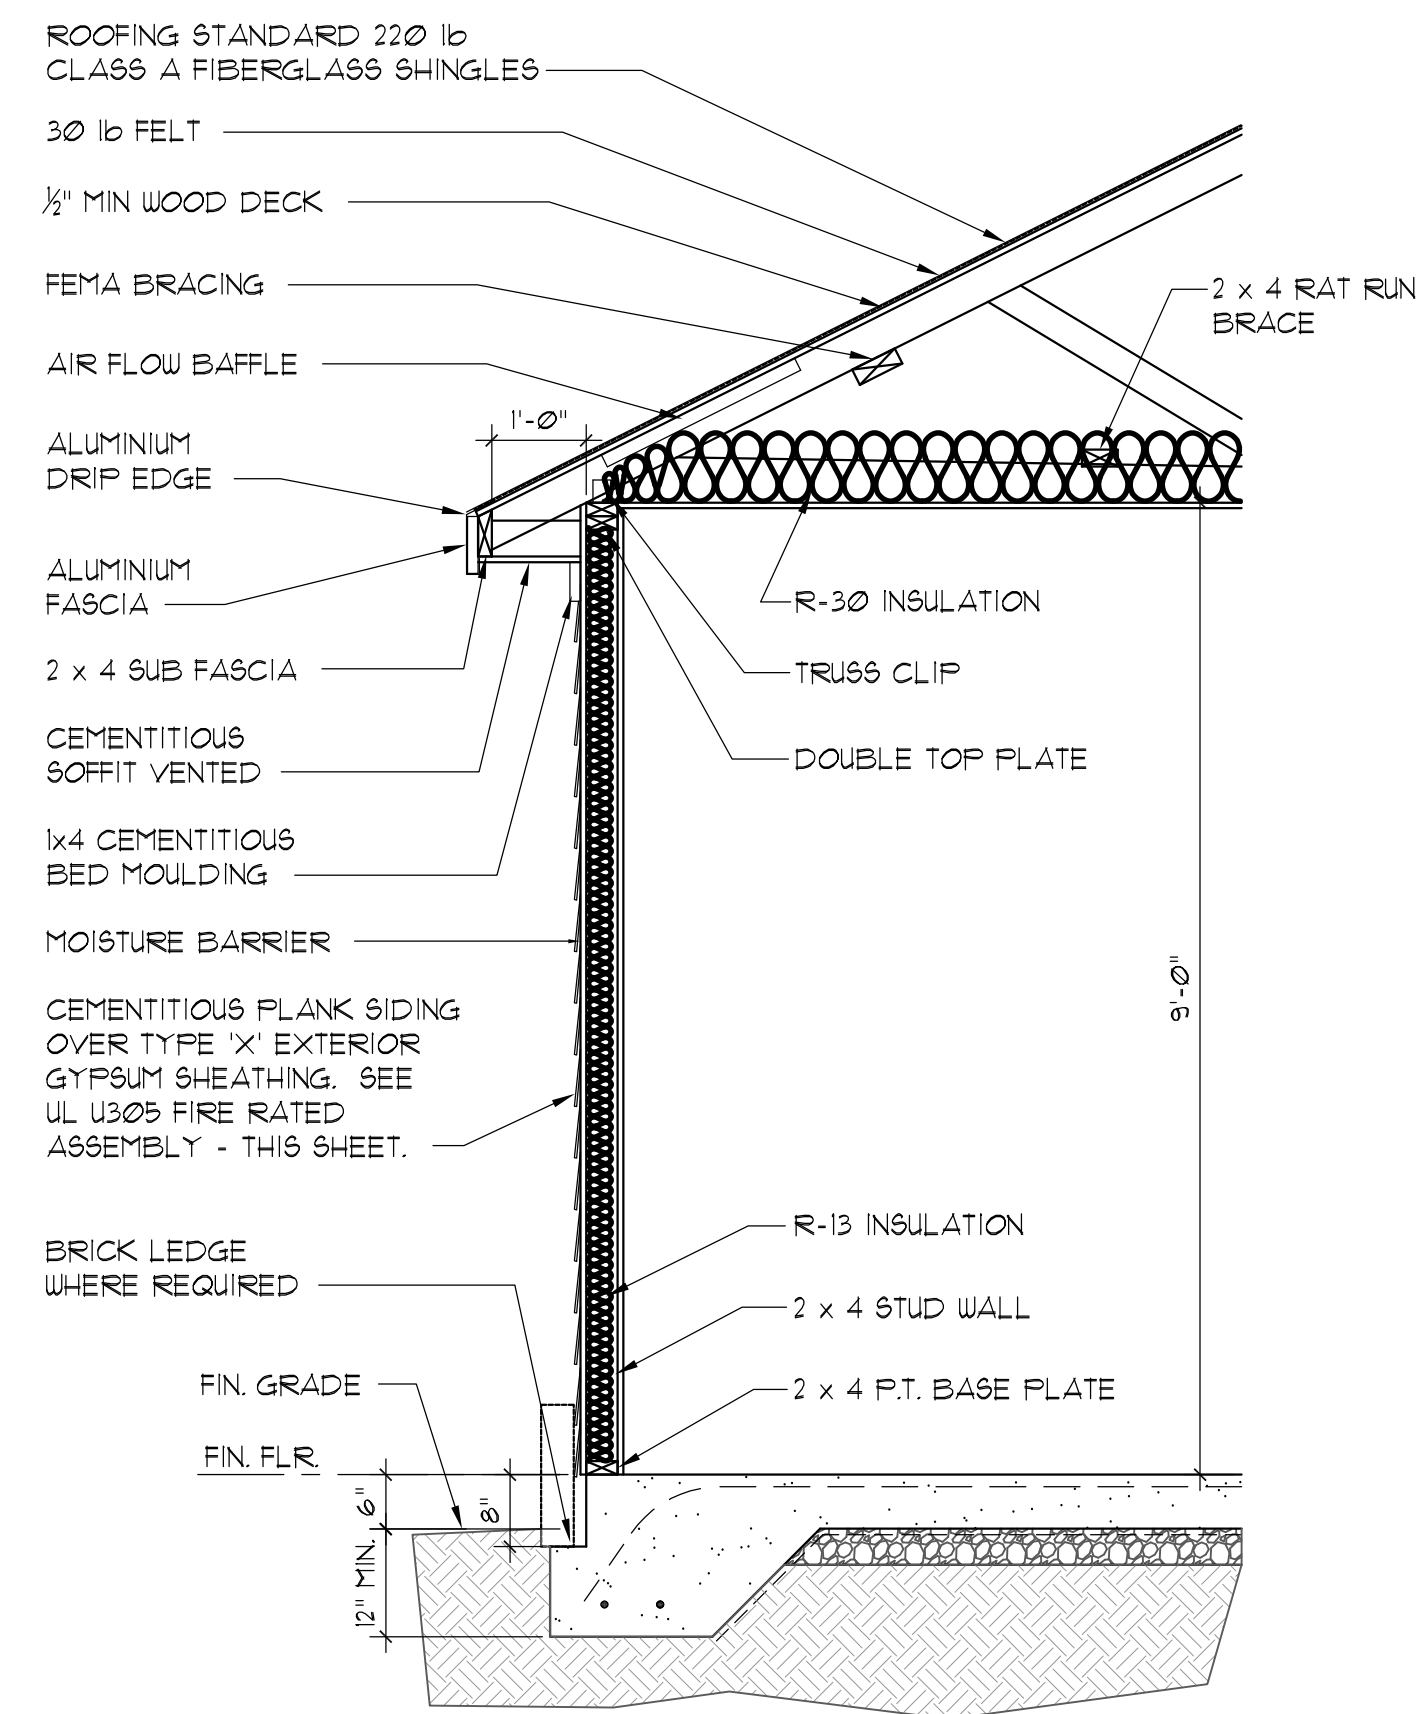

WALL SECTION - FIRE RATED

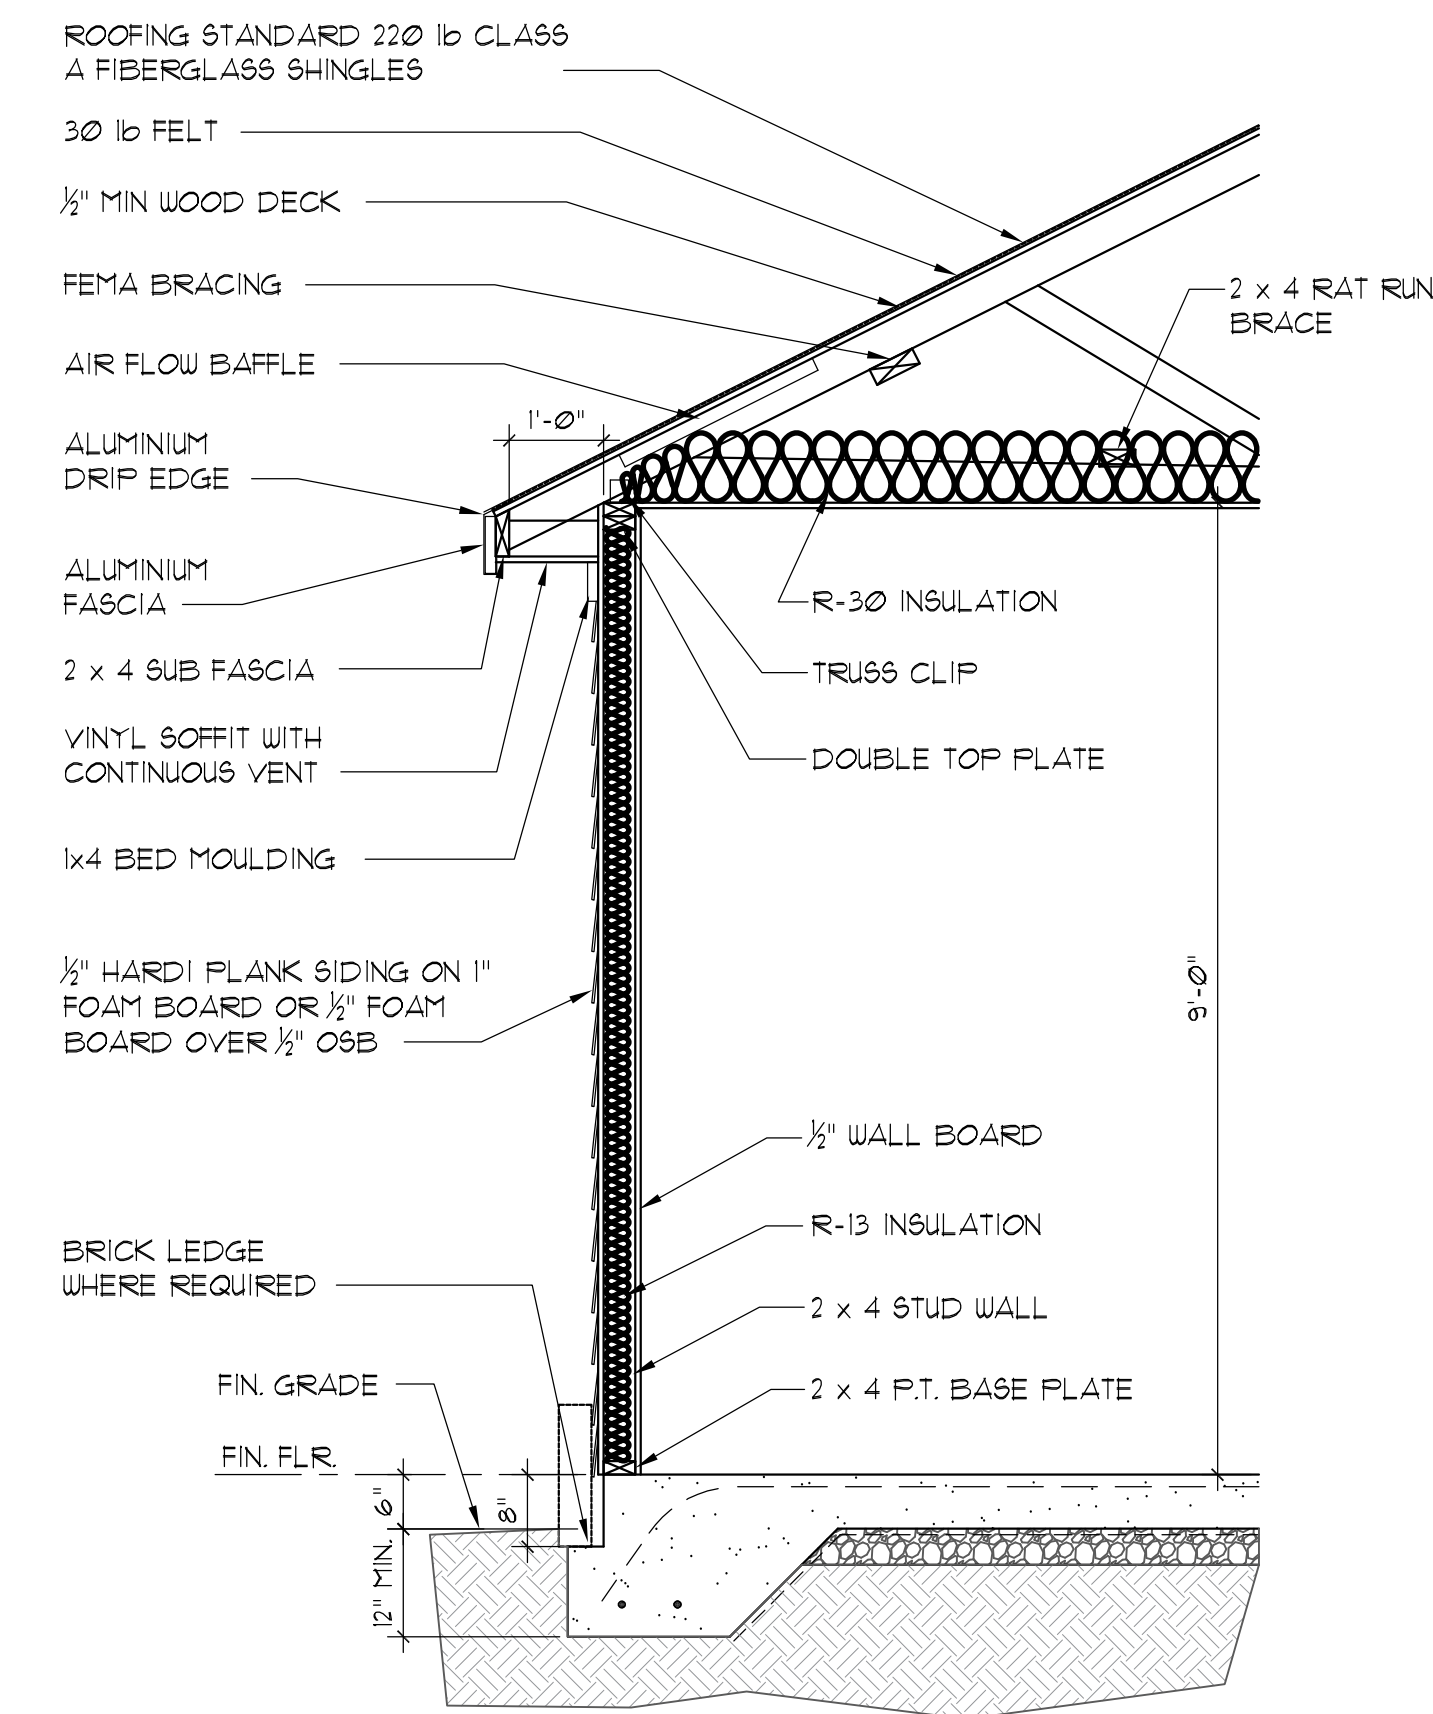

WALL SECTION - NOT FIRE RATED