


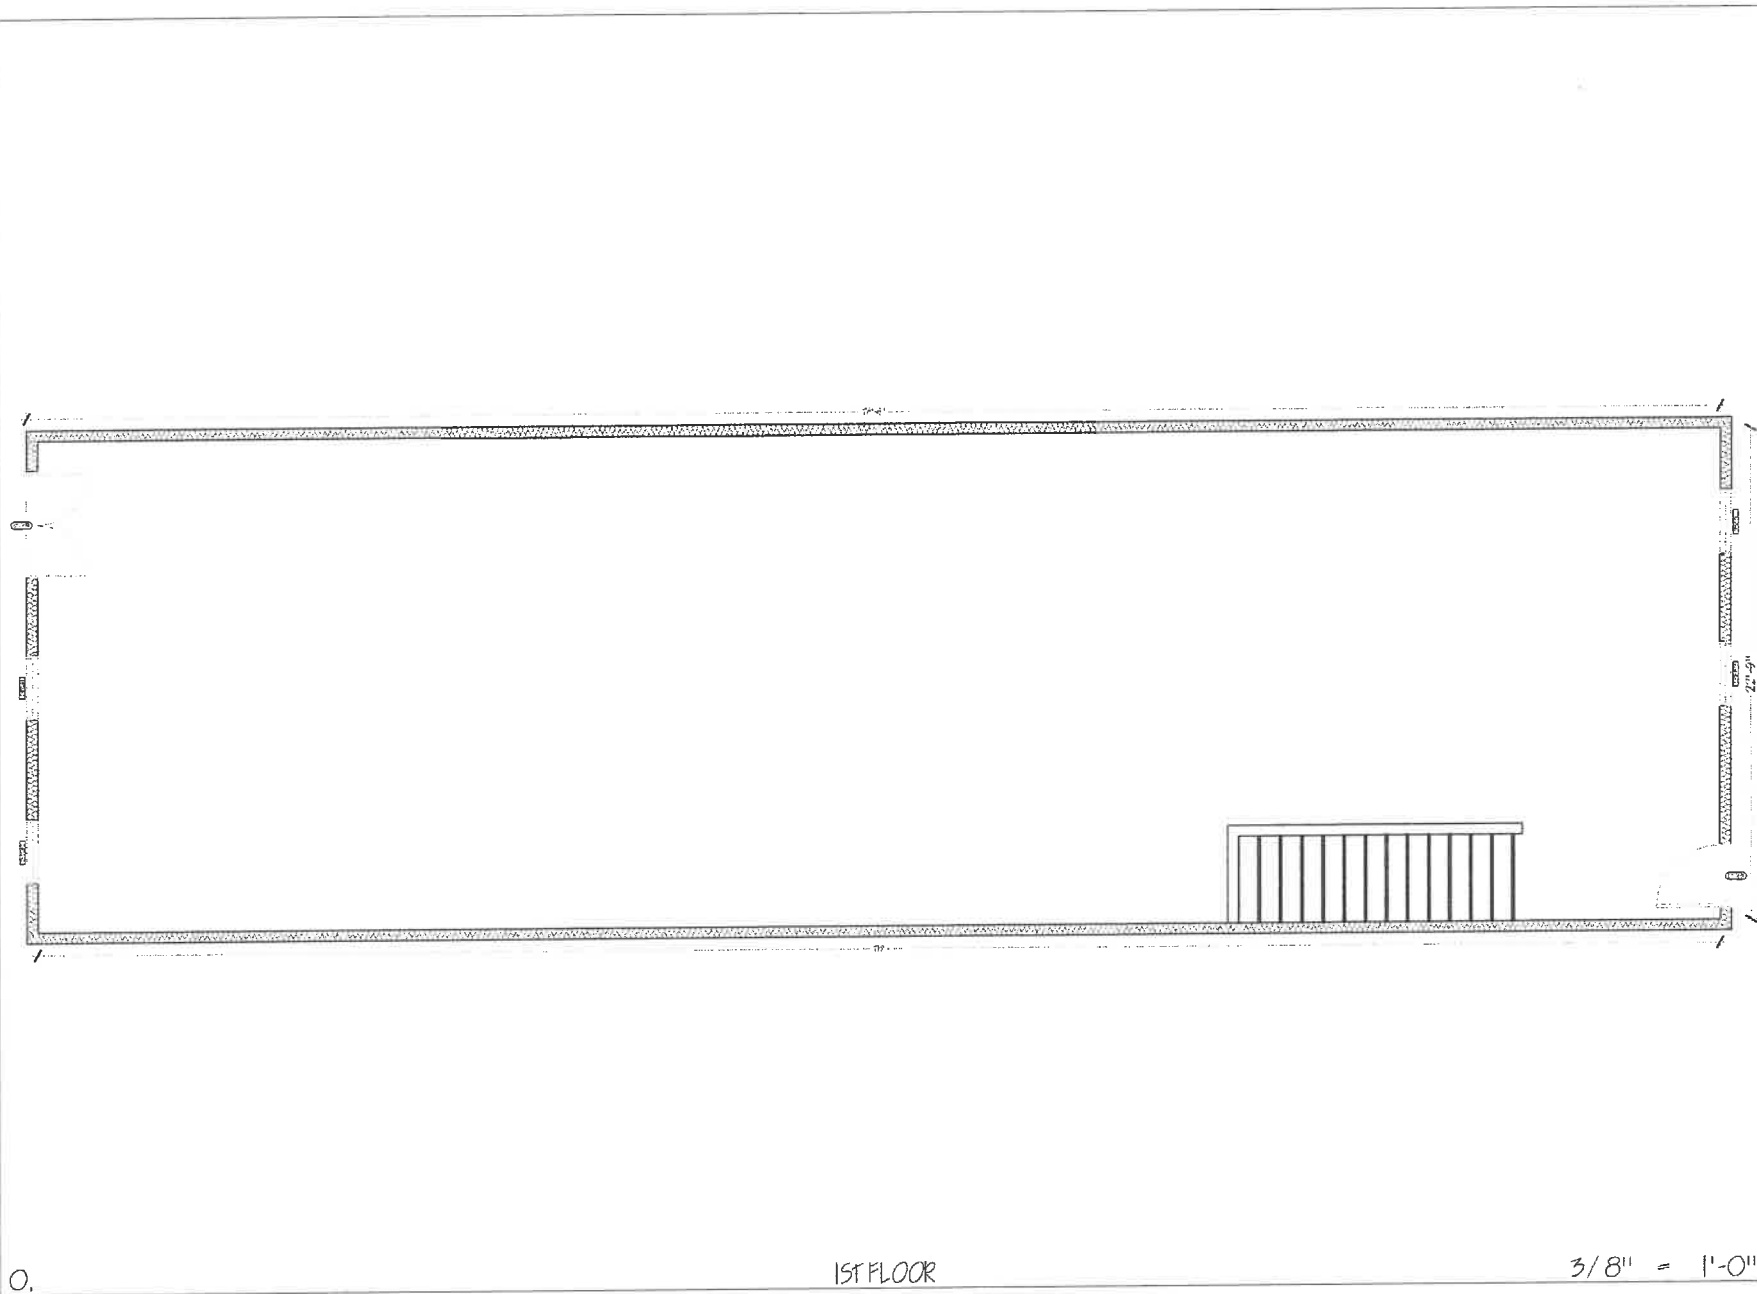

RENOVATION

OPTIMAL
Studio

OWNER

CARLOS SOLER

PROJECT

LOFT 108 S Main St

Project number

001

Scale

3/8" = 1'-0"

Drawn by


JP

Check

For reference

FLOOR PLAN
1ST FLOOR

AOOI

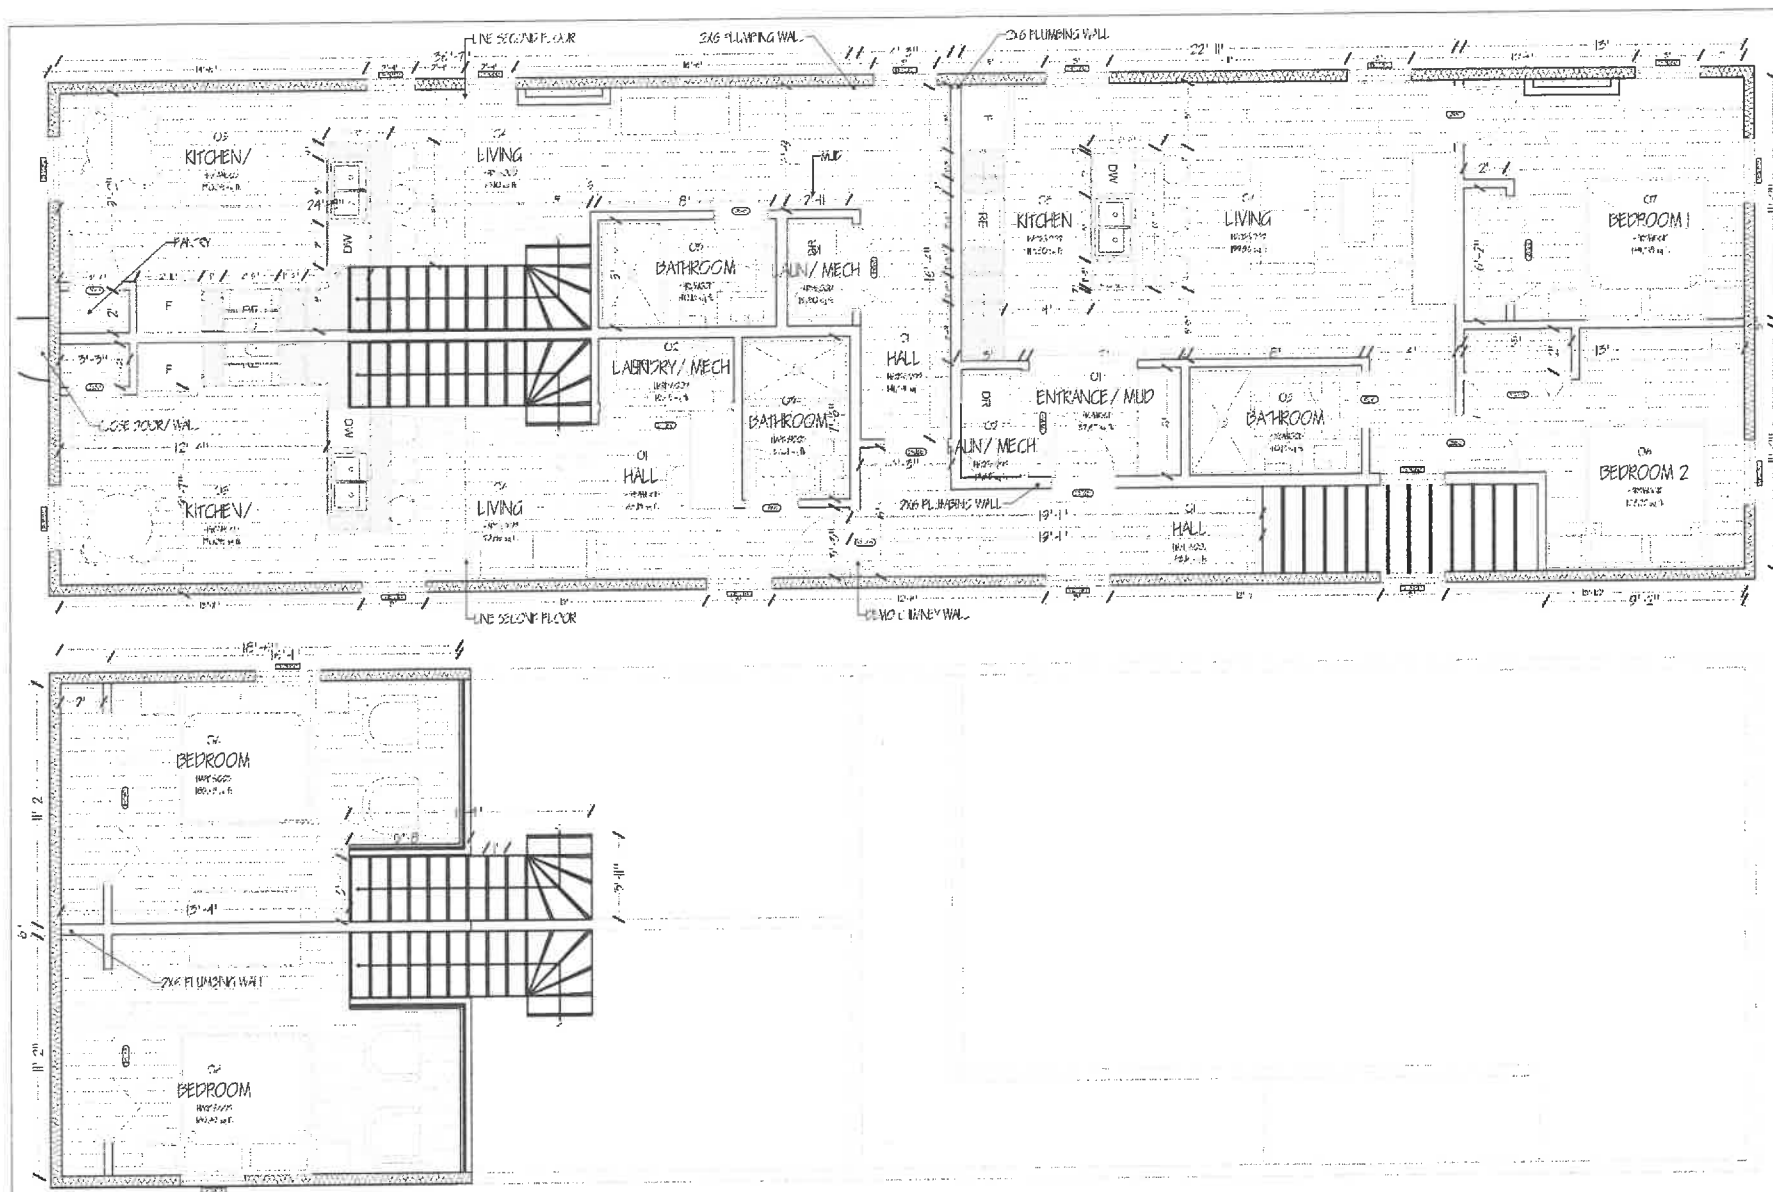

1ST & 2ND FLOOR PLAN LOFT

3/8" = 1'-0"

RENOVATION

Client: [Name]



OPTIMAL
Studio

1111 S. Main St.
Portland, OR 97204

GENERAL NOTES

1. All work shall be in accordance with the latest edition of the International Building Code (IBC) and the International Residential Code (IRC).
2. The owner shall be responsible for obtaining all necessary permits and approvals from the local building department.
3. The contractor shall be responsible for obtaining all necessary permits and approvals from the local building department.
4. The contractor shall be responsible for obtaining all necessary permits and approvals from the local building department.

REVISIONS

NO.	DATE	DESCRIPTION
1	10/10/2024	Initial Design
2	10/10/2024	Initial Design
OWNER

CARLOS SOLER
1111 S. Main St.

ADDRESS

LOFT 108 S Main St
108 S Main St, Portland, OR 97204

Project number

108

Scale

1/8" = 1'-0"

Drawn by

JP

Check

for redaction

FLOOR PLAN -
LOFT

A002

1/8" = 1'-0"