



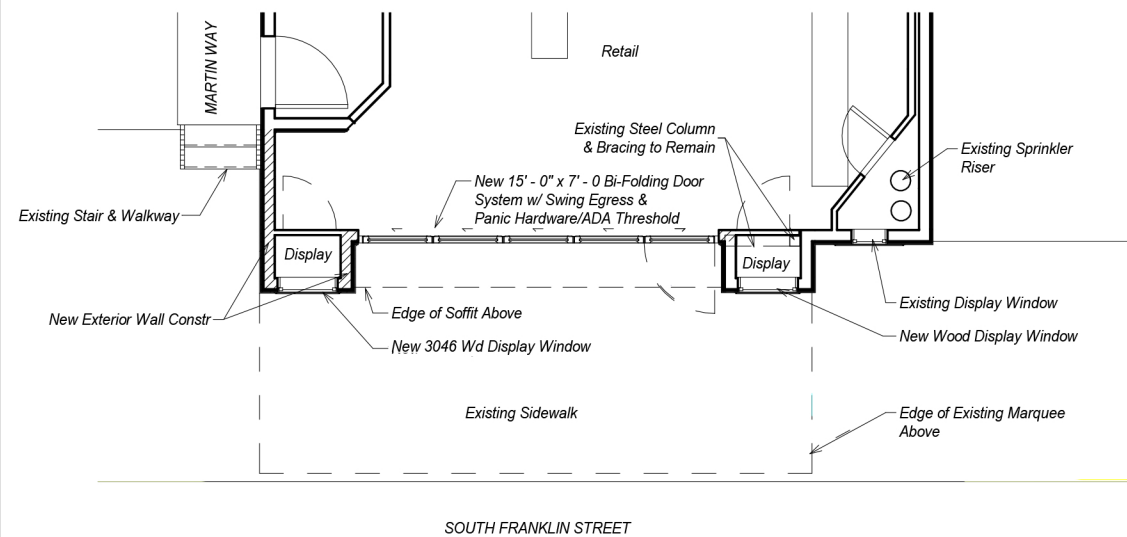

1 Floor Plan
1/8" = 1'-0"

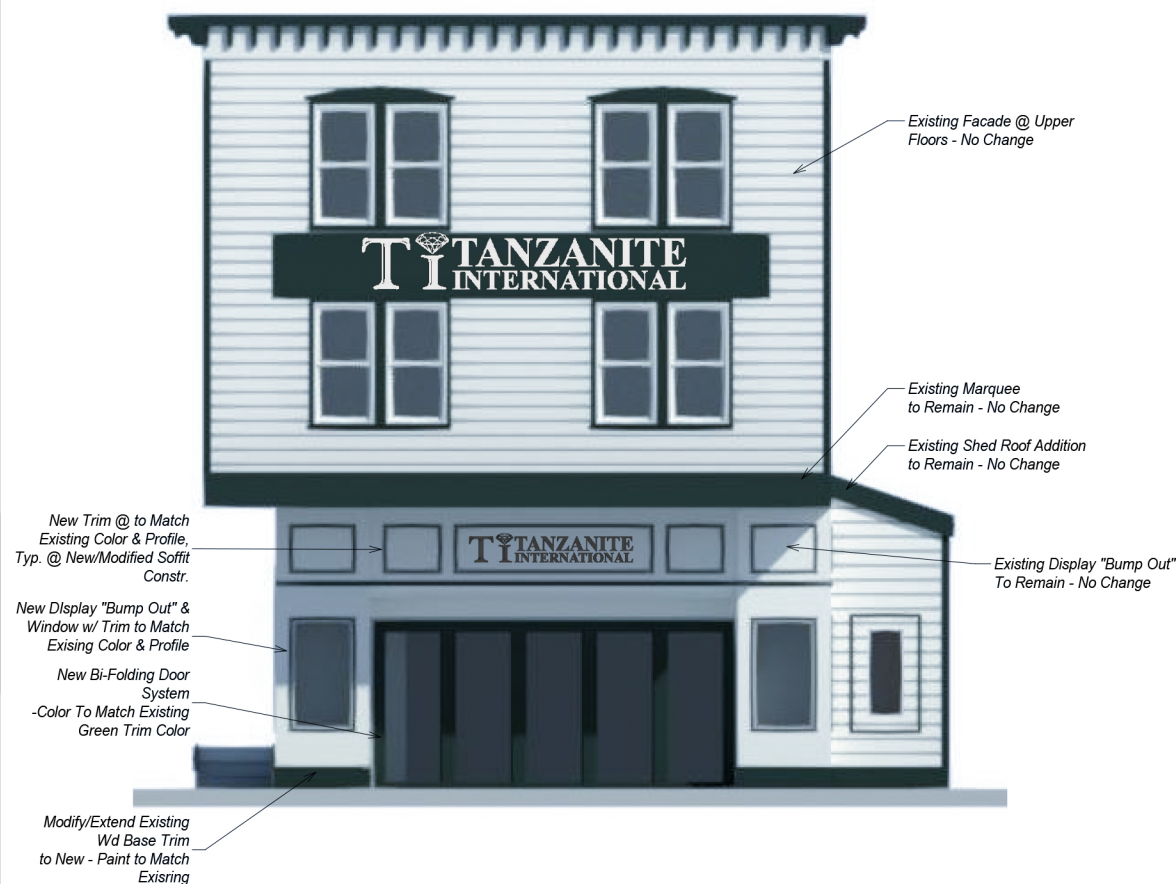

2 Facade Elevation
1/2" = 1'-0"

OPTION 1 - Owner Preferred



Existing Conditions



Proposed Render


REVISIONS:

Diamonds International
Juneau Retail Store Entry Remodel

STATUS:
**PRELIMINARY
NOT FOR
CONSTRUCTION**

DRAWN BY: NMG
CHECKED BY: NMG
DATE: 2.23.24
PROJECT #: Project Number

R&M
R&M ENGINEERING-KETCHIKAN, INC.
7180 REVILLA ROAD, SUITE 300
KETCHIKAN, ALASKA 99901
PH: 907.225.7917
www.ketchikanengineer.com

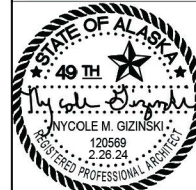

SHEET DESCRIPTION:
Main Floor Plan

A200

SHEET:
06 of xx