




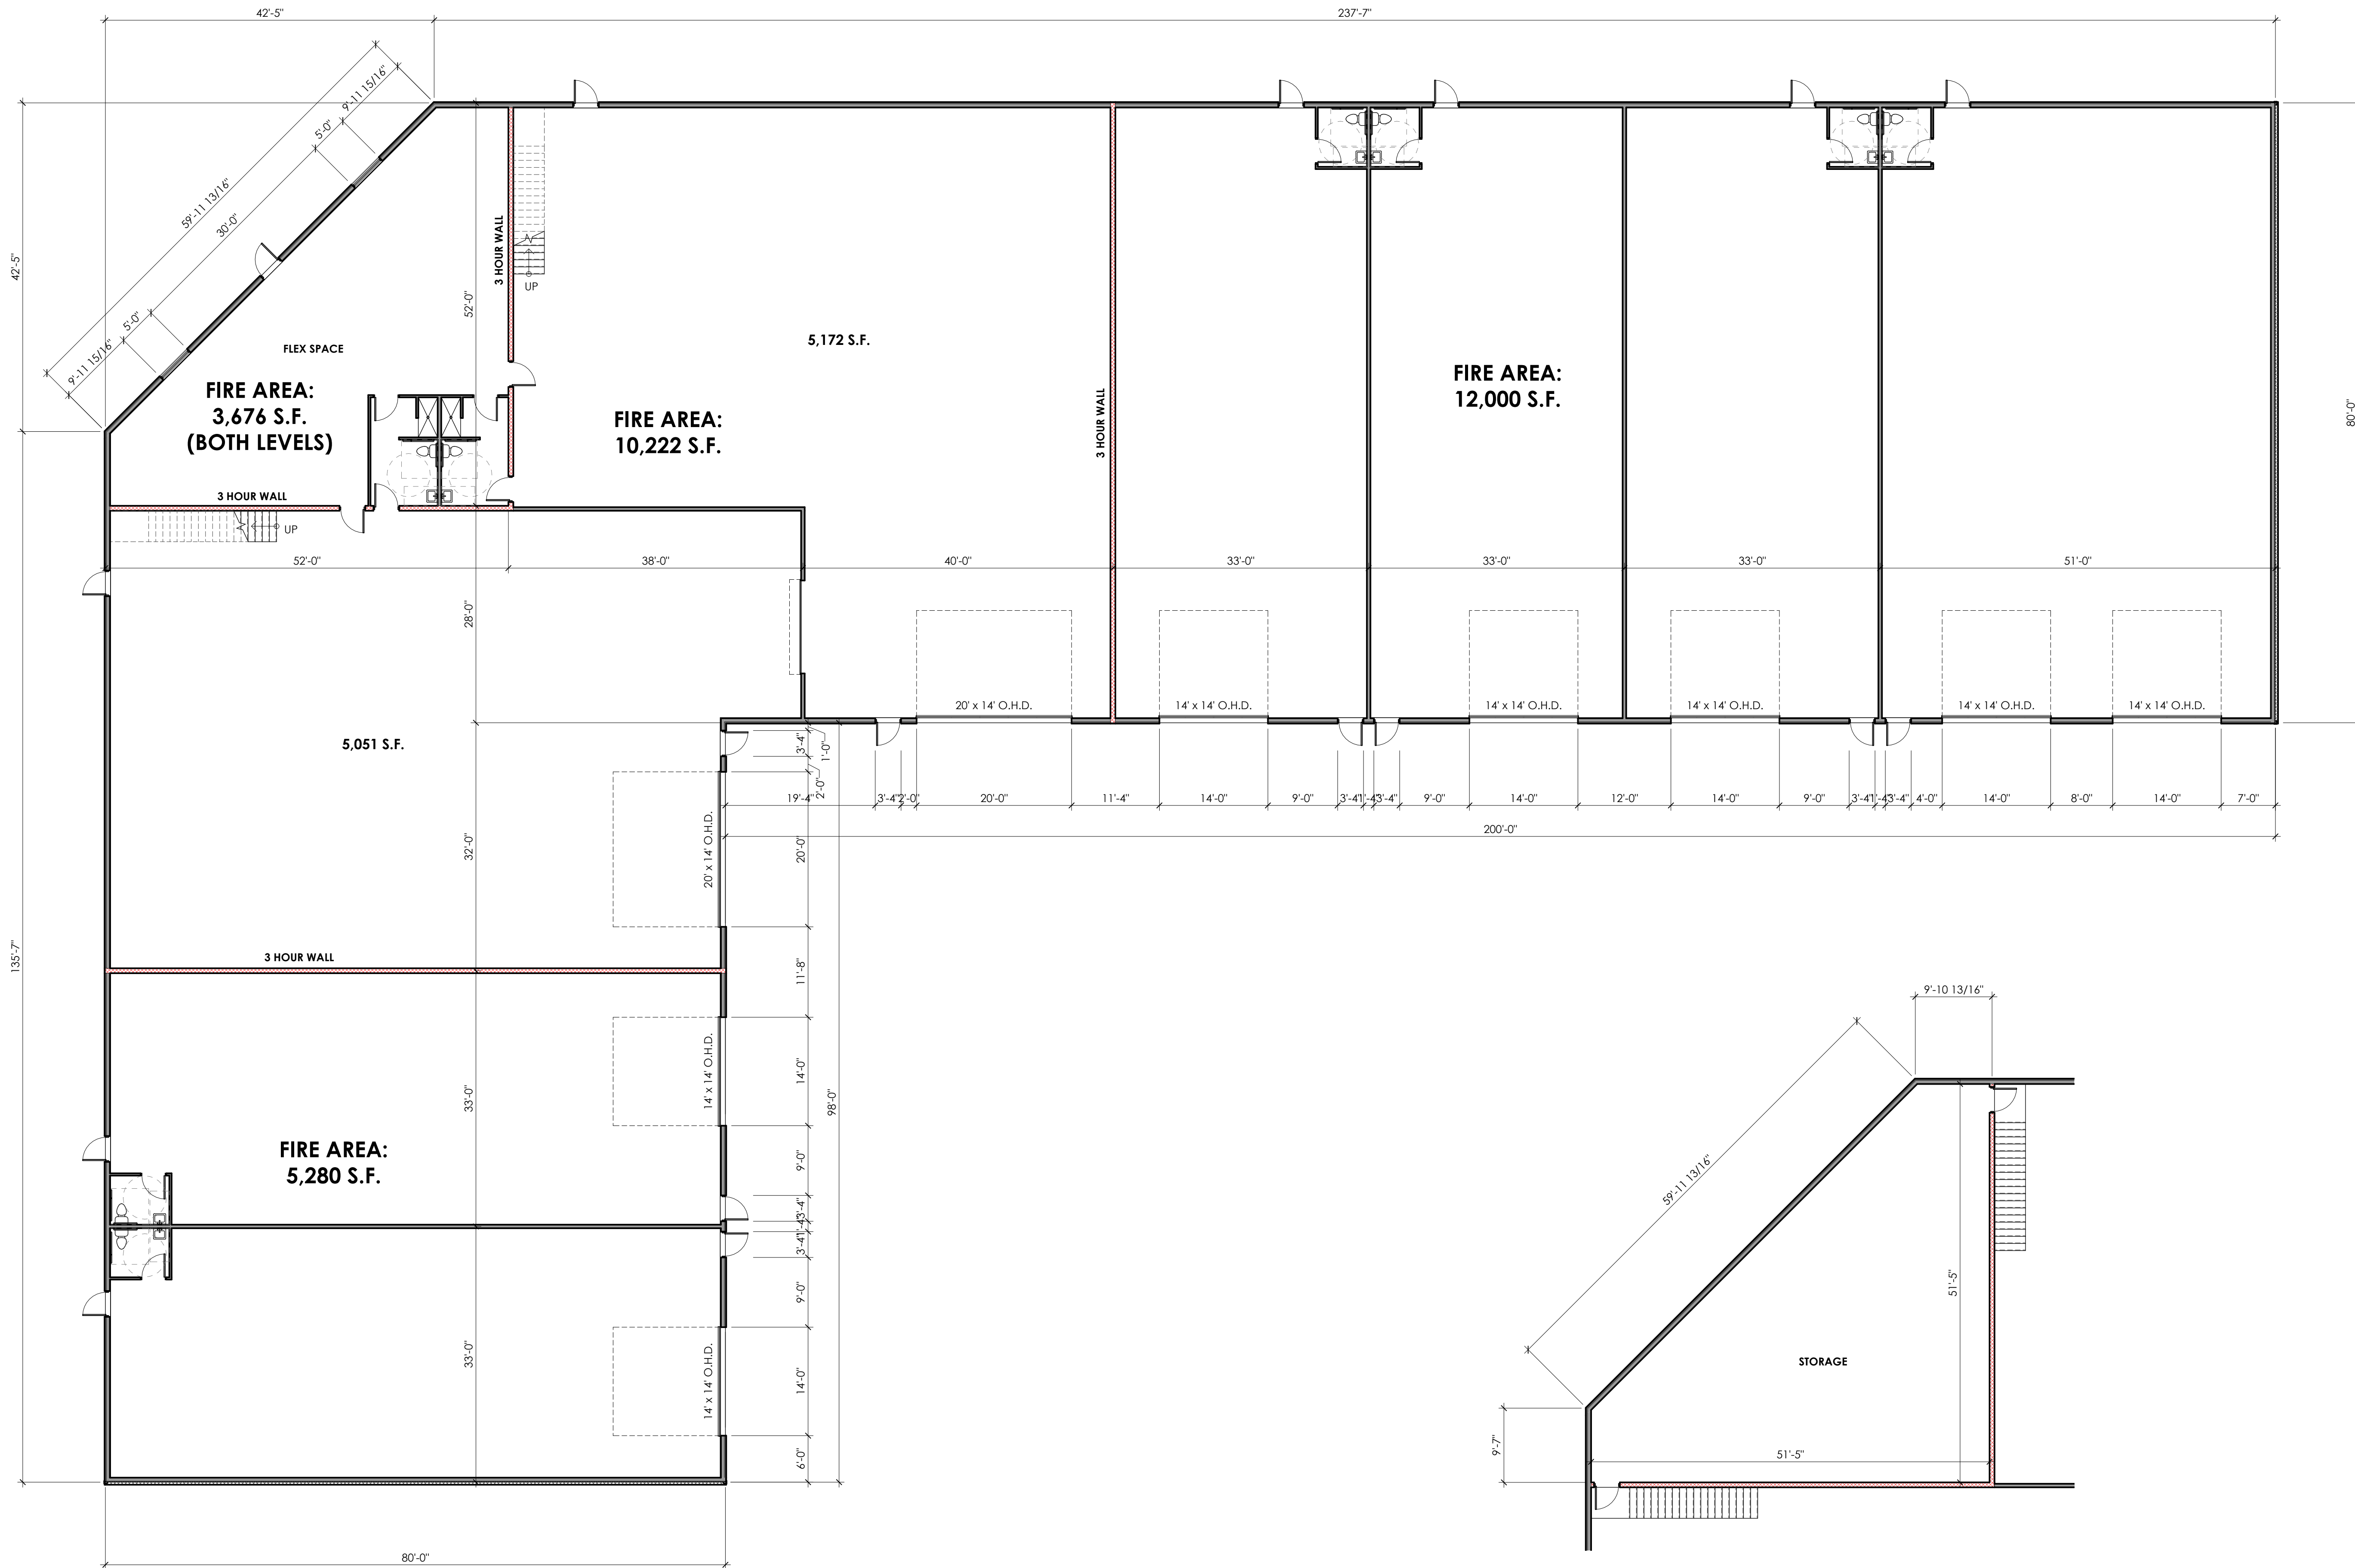

1 FLOOR PLAN
3/32" = 1'-0"

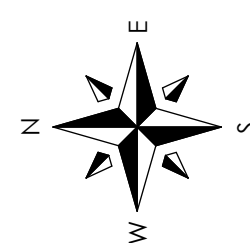

2 SECOND FLOOR PLAN
3/32" = 1'-0"

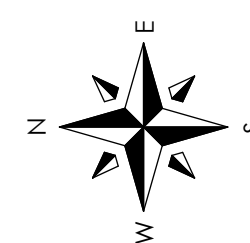

NOT FOR CONSTRUCTION

CONSTRUCTION
DESIGN • WELDING
2201 Eastline Road
Kaukauna, WI 54930
Phone: (920) 766-8805
Toll Free: (800) 236-1889
foxstructures.com



COPYRIGHT NOTICE:
This drawing, design, and detail was made exclusively for the party named in the title block. It is the copyrighted property of FOX STRUCTURES INC. No part hereof shall be reproduced, disclosed, or made available to anyone, by any method without the expressed written consent of FOX STRUCTURES INC.

PROPOSED FOR:
ROOM STORAGE
NEW PROSPERITY CENTER LOT 7
KAUKAUNA, WISCONSIN 54130

CITY OF KAUKAUNA
OUTAGAMIE COUNTY

ISSUE RECORD:
P1 07-20-26
P2 07-27-26
P3 08-21-26
P4 09-02-26


PH = PRELIMINARY PLAN
IFS = ISSUED FOR STATE REVIEW
IFC = ISSUED FOR CONSTRUCTION


PROJECT #: 260134
PROJ. MGR: M. KLARNER
DRAWN BY: AWS

SHEET CONTENTS:

FLOOR PLAN

A1.1

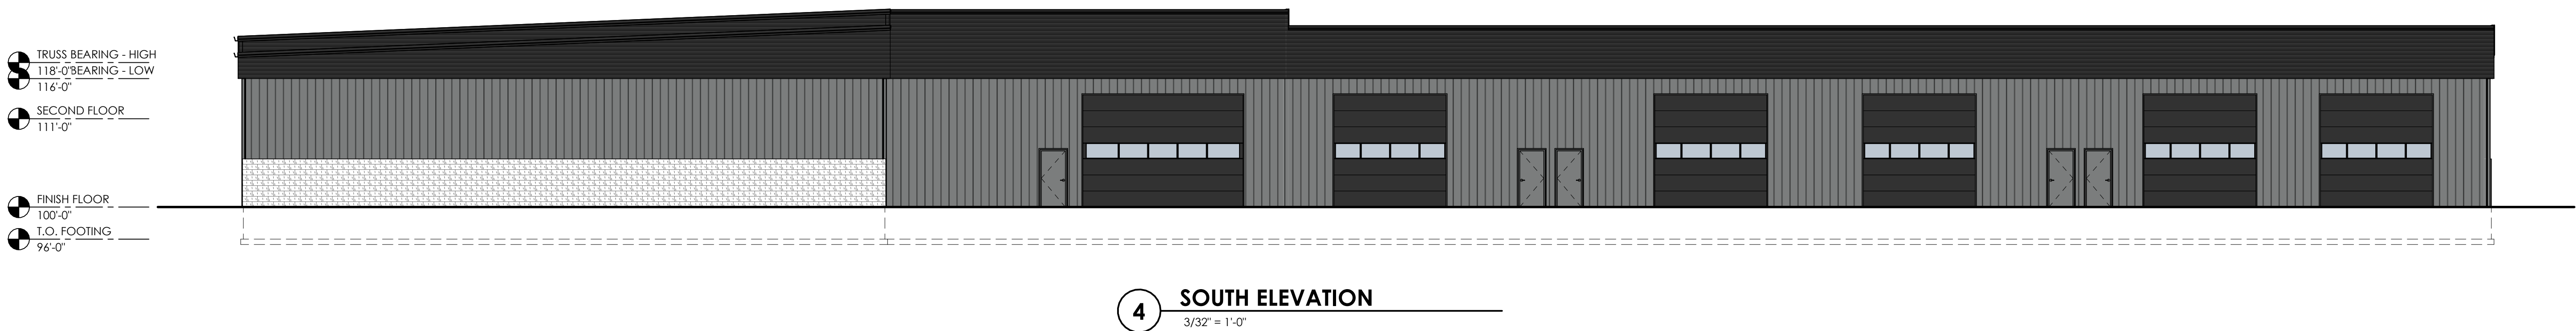


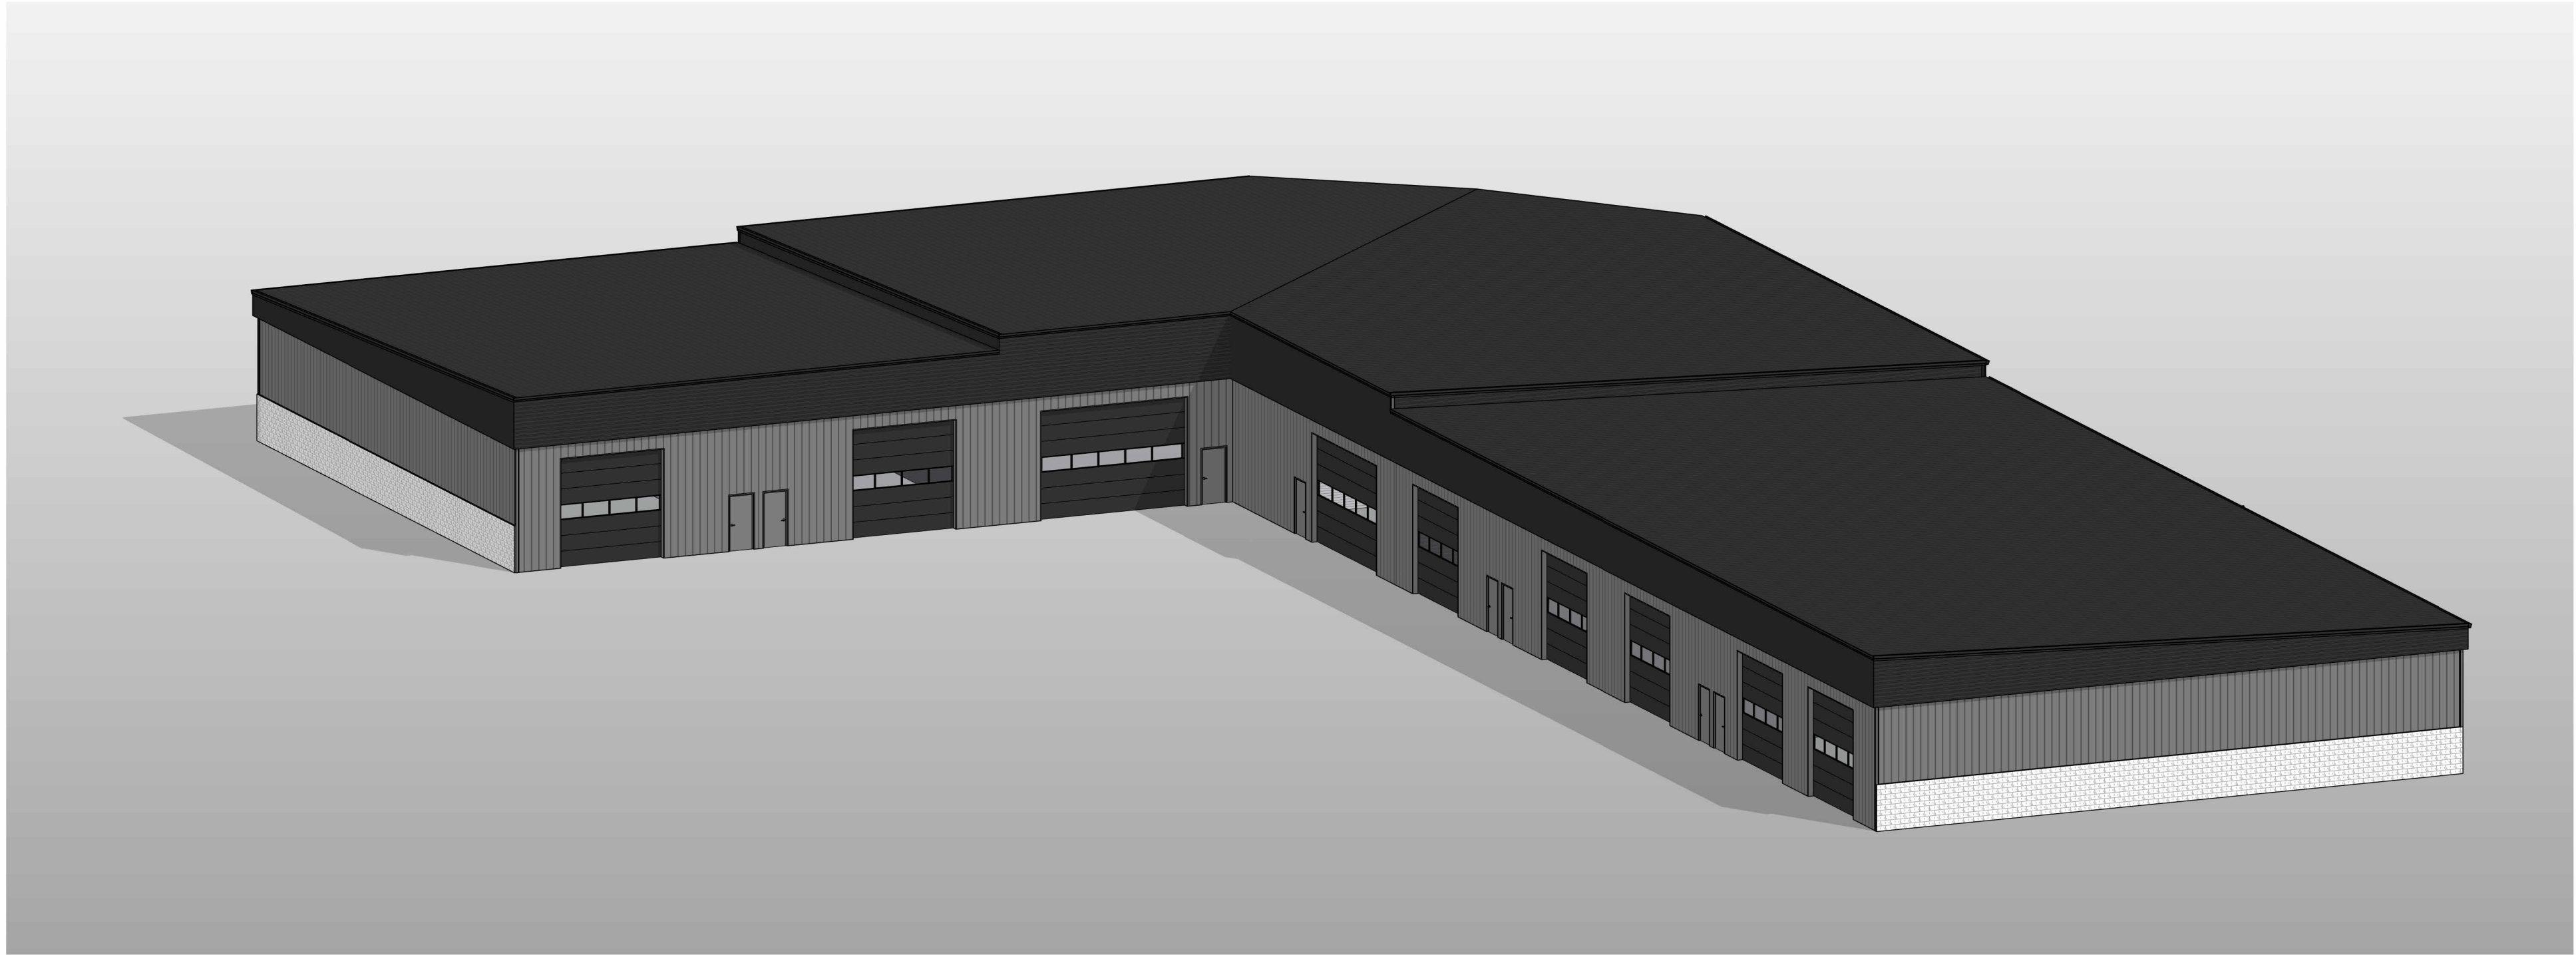

3 3D AERIAL



1 3D VIEW SOUTHWEST

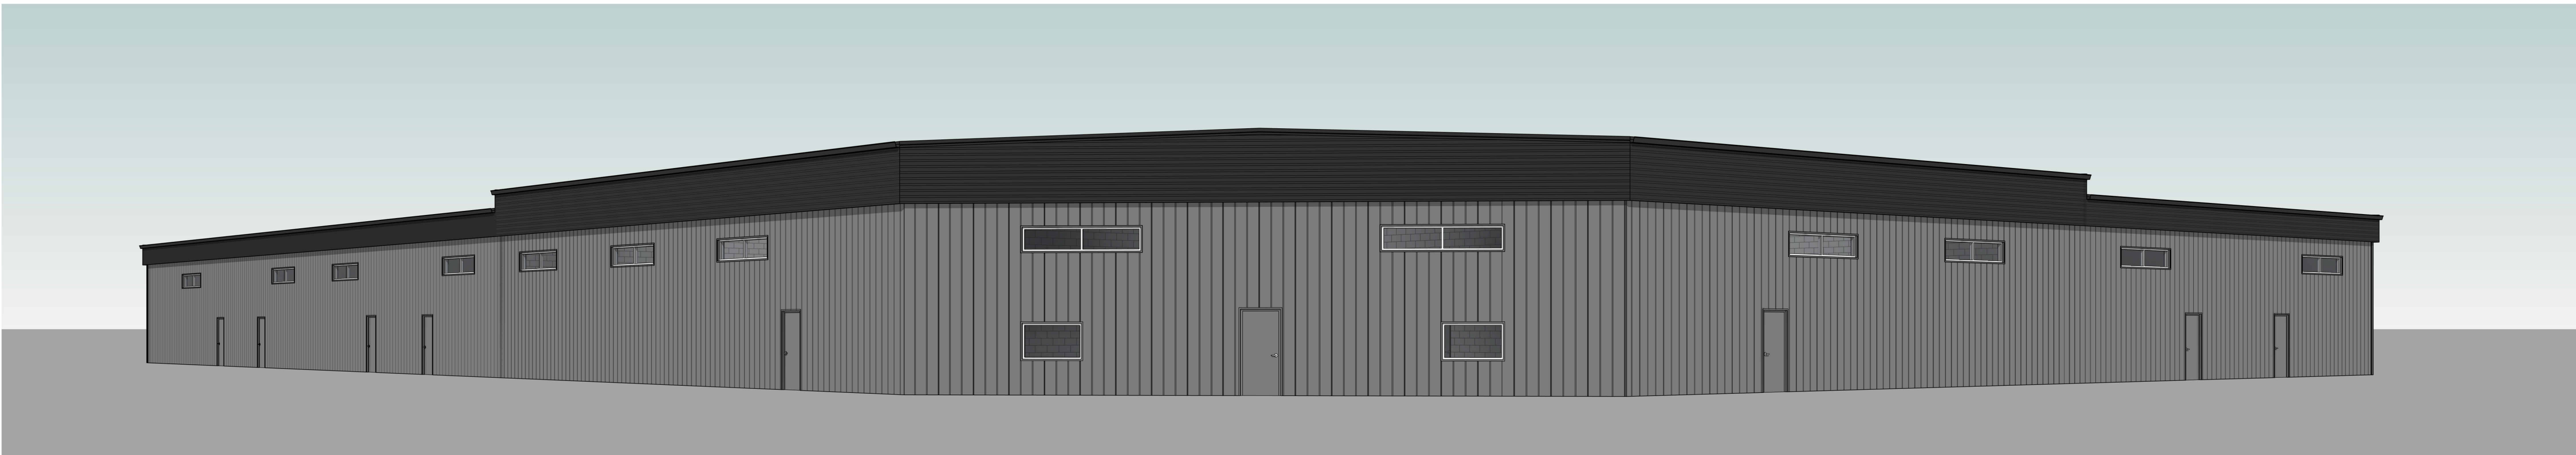

2 3D VIEW NORTHEAST

CONSTRUCTION
DESIGN • WELDING

2201 Eastline Road
Kaukauna, WI 54130
Phone: (920) 766-8305
Toll Free: (800) 236-1889
foxstructures.com

COPYRIGHT NOTICE:
This drawing, design, and detail was made exclusively for the party named in the title block. It is the copyrighted property of FOX STRUCTURES INC. No part hereof shall be reproduced, disclosed, or made available to anyone, by any method without the expressed written consent of FOX STRUCTURES INC.

PROPOSED FOR:

ROOM STORAGE

NEW PROSPERITY CENTER LOT 7

CITY OF KAUKAUNA
OUTAGAMIE COUNTY

ISSUE RECORD:

P1	07-20-26
P2	07-27-26
P3	08-21-26
P4	09-02-26

.....

P# = PRELIMINARY PLAN
IFS = ISSUED FOR STATE REVIEW
IFC = ISSUED FOR CONSTRUCTION

PROJECT #: 260134
PROJ. MGR: M. KLARNER
DRAWN BY: AWS

SHEET CONTENTS:

3D VIEW

A2.2