

OWNER/ DEVELOPER  
8070 CORPARK  
275 S. MADERA AVE., #100  
KERNAN, CA 93650

GENERAL NOTES

ENGINEER / REPRESENTATIVE  
SITE DEVELOPMENT COORDINATOR: SCOTT A. MOMMER CONSULTING  
CONTACT: SCOTT MOMMER  
ADDRESS: 10857 E. SAN FELIPE AVE.  
CLUNIS, CA 93619  
PHONE: 559-878-7000  
EMAIL: smommer@larsandersen.com  
ENGINEER / SURVEYOR: LARS ANDERSEN & ASSOCIATES, INC.  
CONTACT: DAN COLOM  
ADDRESS: 4804 W. JACQUELYN AVE., FRESNO, CA 93722  
PHONE: 559-878-7000  
EMAIL: dco@larsandersen.com  
ARCHITECT: DAHLIN  
ADDRESS: 5865 OWENS DRIVE PLEASANTON, CA 94588  
PHONE: 925-251-7200

LEGAL DESCRIPTION  
PARCEL 1:  
LOT 17 IN SECTION 11, TOWNSHIP 14 SOUTH, RANGE 17 EAST, MOUNT DAMILO BASE AND MERIDIAN OF FRESNO IRRIGATED FARMS CO. TRACT, ACCORDING TO THE MAP THEREOF RECORDED IN BOOK 8, PAGE 1 OF RECORDS OF SURVEYS, FRESNO COUNTY RECORDS.  
EXCEPTING THEREFROM ALL OIL, GAS, OTHER HYDROCARBON SUBSTANCES AND MINERALS OF ANY KIND OR CHARACTER, IN, ON, OR THEREUNDER, AS RESERVED IN DEEDS OF RECORD.  
PARCEL 2:  
LOT 16 IN SECTION 11, TOWNSHIP 14 SOUTH, RANGE 17 EAST, MOUNT DAMILO BASE AND MERIDIAN, OF FRESNO IRRIGATED FARMS CO. TRACT, ACCORDING TO THE MAP THEREOF RECORDED IN BOOK 8, PAGE 1 OF RECORDS OF SURVEYS, FRESNO COUNTY RECORDS.  
EXCEPTING THEREFROM THE SOUTH 75 FEET OF THE WEST 100 FEET THEREOF.  
EXCEPTING THEREFROM ALL OIL, GAS, OTHER HYDROCARBON SUBSTANCES AND MINERALS OF ANY KIND OR CHARACTER, IN, ON, OR THEREUNDER, AS RESERVED IN DEEDS OF RECORD.  
PARCEL 3:  
THE SOUTH 75 FEET OF THE WEST 100 FEET OF LOT 16 IN SECTION 11, TOWNSHIP 14 SOUTH, RANGE 17 EAST, MOUNT DAMILO BASE AND MERIDIAN, OF FRESNO IRRIGATED FARMS CO. TRACT, ACCORDING TO THE MAP THEREOF RECORDED IN BOOK 8, PAGE 1 OF RECORDS OF SURVEYS.  
EXCEPTING THEREFROM ALL OIL, GAS, OTHER HYDROCARBON SUBSTANCES AND MINERALS OF ANY KIND OR CHARACTER, IN, ON, OR THEREUNDER, AS RESERVED IN DEEDS OF RECORD.

PHASING  
RECORDATION MAY BE DONE IN MULTIPLE FINAL MAPS

ZONING/ LAND USE  
EXISTING ZONING: AG20  
PROPOSED ZONING: SD-RXX & SD-RXX  
PROPOSED LAND USE: RESIDENTIAL / MULTI-FAMILY  
EXISTING LAND USE: VACANT  
SURROUNDING LAND USE: VACANT/ RESIDENTIAL

PROJECT AREA  
PLANNING AREAS 17.10 AC  
OPEN SPACE 3.18 AC  
TOTAL AREA 20.28 AC

RESIDENTIAL P.A. & DENSITY  
PLANNING AREA B-0 - 28.7 AC - 189 LOTS = 5.7 D.U./AC  
PLANNING AREA B-1 - 19.3 AC - 85 LOTS = 4.9 D.U./AC  
PLANNING AREA B-2 - 27.4 AC - 90 LOTS = 3.3 D.U./AC  
PLANNING AREA B-3 - 21.2 AC - 73 LOTS = 3.4 D.U./AC  
PLANNING AREA B-4 - 21.3 AC - 86 LOTS = 4.0 D.U./AC  
PLANNING AREA B-5 - 20.1 AC - 80 LOTS = 3.8 D.U./AC  
PLANNING AREA B-6 - 18.2 AC - 85 LOTS = 4.7 D.U./AC  
PLANNING AREA C-0 - 22.6 AC - 53 LOTS = 4.2 D.U./AC  
PLANNING AREA C-1 - 18.0 AC - 53 LOTS = 2.8 D.U./AC  
PLANNING AREA C-2 - 22.6 AC - 53 LOTS = 4.2 D.U./AC  
PLANNING AREA C-3 - 34.6 AC - 181 LOTS = 4.4 D.U./AC  
PLANNING AREA C-4 - 27.7 AC - 103 LOTS = 3.7 D.U./AC  
PLANNING AREA C-5 - 24.0 AC - 86 LOTS = 3.7 D.U./AC  
PLANNING AREA D-4 - 18.2 AC - 86 LOTS = 5.0 D.U./AC  
PLANNING AREA D-5 - 17.4 AC - 86 LOTS = 5.7 D.U./AC  
PLANNING AREA D-6 - 16.6 AC - 84 LOTS = 5.1 D.U./AC  
PLANNING AREA D-7 - 20.3 AC - 86 LOTS = 4.4 D.U./AC  
PLANNING AREA D-8 - 20.3 AC - 84 LOTS = 3.2 D.U./AC  
P.A. TOTAL 392.2 AC - 1,683 LOTS = 4.2 D.U./AC

BENCHMARK  
USGS - MONUMENT "WEST BENCHMARK"  
NAD 83 DATUM  
ELEV.

TOPOGRAPHY SOURCE  
BOUNDARY & TOPO SURVEY PREPARED BY LARS ANDERSEN & ASSOCIATES, INC.  
DATED NOVEMBER 2018.

EARTHWORK QUANTITIES  
RAW CUT = CU. YDS / RAW FILL =  
12% SHRINKAGE ASSUMED = CU. YDS.  
EXPORT = CU. YDS.  
BASED ON A PRELIMINARY SHRINKAGE FACTOR OF 12% THIS SITE IS BALANCED,  
ALTHOUGH DURING FINAL ENGINEERING ADJUSTMENT MAY NEED TO BE MADE TO  
BALANCE THE SITE.


LEGENDS OF ABBREVIATION AND SYMBOL  
G.B. GRADE BEAK  
F.S. FINISH SURFACE  
P.I. POINT OF INTERSECTION  
ELEV. ELEVATION  
TYP. TYPICAL  
2553.0 PAD ELEV.  
P.D.E. PRIVATE DRAINAGE EASEMENT  
CONC. BROW DITCH OR DOWN DRAIN  
DIRECTION OF FLOW  
EASEMENT NOTE  
SURVEYORS NOTE  
STREET GRADE  
EXISTING SPOT ELEVATION  
ALTRA SURVEY LINE  
EQUESTRIAN TRAIL  
MTN. BIKE TRAIL  
RIDGE LINES  
PASED  
BIKE LANE  
TTM 33361 BOUNDARY  
TTM 33931 / PM 31922 BOUNDARY  
PM 34815 BOUNDARY  
PLANNING AREA BOUNDARY  
STORM DRAIN INLET / RISER  
CATCH BASIN/ INLET  
STORM DRAIN OUTLET  
UNDER CURB DRAINAGE BOX  
DAYLIGHT  
DRAINAGE  
EXIST. CONTOUR  
PROP. CONTOUR  
CENTERLINE  
SWALE FLOW LINE HIGH POINT  
GRADING EASEMENT  
TOP OF SLOPE  
TOE OF SLOPE  
FUEL MODIFICATION ZONE (85' FROM PROPERTY LINE - PER SP, SEE DETL. SHEET 6)  
TRAIL HEAD MONUMENT  
RIPRAP  
TRAIL CROSSING  
WILDLIFE CORRIDOR

IN THE CITY OF KERNAN, COUNTY OF FRESNO, STATE OF CALIFORNIA

# PLANNED UNIT DEVELOPMENT FOR WHISPERING FALLS & TENTATIVE SUBDIVISION MAP

## TSM 2023-01 (PHASE 1)

Attachment 'H'

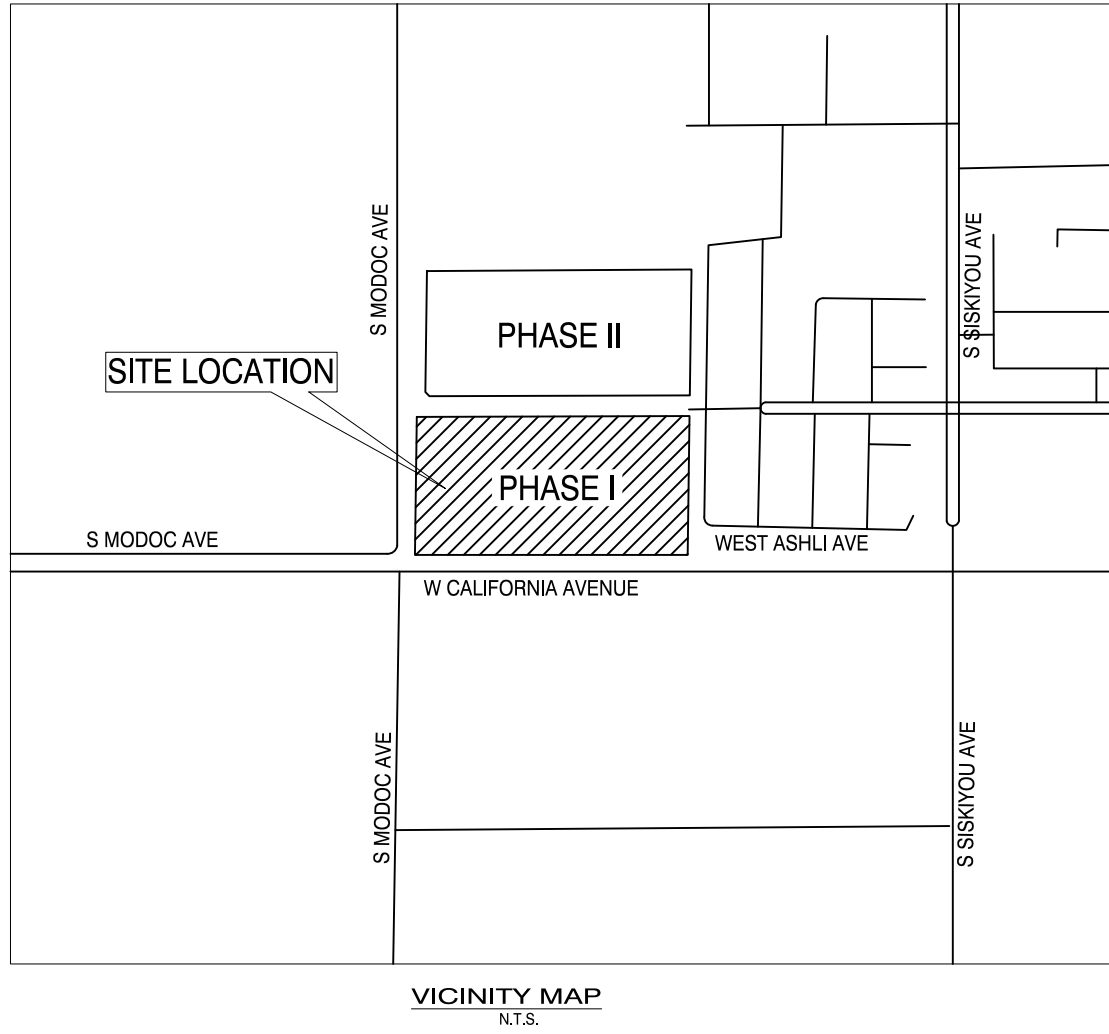

### PROJECT ENTITLEMENTS

ANX 2023-01 - ANNEXATION  
GPA 2023-01 - GENERAL PLAN TEXT AMENDMENT  
REZ 2023-01 - PRE-ZONE  
TSM 2023-01 - TENTATIVE SUBDIVISION MAP  
CUP 2023-01 - CONDITIONAL USE PERMIT  
DPL 2023-01&02 - DEVELOPMENT PLAN  
ENV 2023-01 - CEQA INITIAL STUDY

### SHEET INDEX

| SHEET NO. | DESCRIPTION |
|-----------|-------------|
|-----------|-------------|

|      |                                 |
|------|---------------------------------|
| C1.0 | COVER SHEET                     |
| C2.0 | PROJECT INFORMATION             |
| C2.1 | SITE RENDERINGS                 |
| C2.2 | LOT INFORMATION - SINGLE FAMILY |
| C2.3 | LOT INFORMATION - MULTI FAMILY  |
| C3.0 | MASTER SITE PLAN                |
| C3.1 | PHASE I SITE PLAN               |
| C4.0 | TENTATIVE MAP                   |
| C4.1 | TENTATIVE MAP (LOTS 1-59)       |
| C4.2 | TENTATIVE MAP (LOTS 60-118)     |
| C4.3 | TENTATIVE MAP (LOT 119)         |
| C5.0 | PRELIMINARY GRADING PLAN        |
| C6.0 | PRELIMINARY UTILITY PLAN        |

### ARCHITECTURAL:

|      |                                    |
|------|------------------------------------|
| A1.1 | CLUBHOUSE SITE PLAN                |
| A2.1 | CLUBHOUSE                          |
| A2.2 | FITNESS                            |
| A.4  | APARTMENT DESIGN                   |
| A.6  | ILLUSTRATIVE SITE PLAN             |
| A.7  | ILLUSTRATIVE SITE PLAN             |
| A.8  | ILLUSTRATIVE SITE PLAN             |
| A.9  | BUILDING A FLOOR PLANS             |
| A.10 | BUILDING A FLOOR PLANS             |
| A.11 | BUILDING B FLOOR PLANS             |
| A.12 | BUILDING B FLOOR PLANS             |
| A.13 | BUILDING B FLOOR PLANS             |
| A.14 | BUILDING B FLOOR PLANS             |
| A.15 | UNIT FLOOR PLANS                   |
| A.16 | BUILDING A ELEVATIONS              |
| A.17 | BUILDING A ELEVATIONS              |
| A.18 | BUILDING A ELEVATIONS              |
| A.19 | BUILDING B ELEVATIONS              |
| A.20 | BUILDING B ELEVATIONS              |
| A.21 | BUILDING B ELEVATIONS              |
| A.22 | MATERIAL BUILDING A ELEVATIONS     |
| A.23 | MATERIAL BUILDING B ELEVATIONS     |
| A.23 | SITE PERSPECTIVE                   |
| A.24 | SITE PERSPECTIVE                   |
| A.25 | SITE PERSPECTIVE                   |
| A.29 | SINGLE FAMILY DETACHED DESIGN      |
| A.34 | CLUSTER HOMES PLAN 1 - FLOOR PLANS |
| A.35 | CLUSTER PLAN 1A - ELEVATIONS       |
| A.36 | CLUSTER PLAN 1B - ELEVATIONS       |
| A.37 | CLUSTER PLAN 1C - ELEVATIONS       |
| A.40 | CLUSTER HOMES PLAN 2 - FLOOR PLANS |

### ARCHITECTURAL:

|      |                                   |
|------|-----------------------------------|
| A.41 | CLUSTER PLAN 2A - ELEVATIONS      |
| A.42 | CLUSTER PLAN 2B - ELEVATIONS      |
| A.43 | CLUSTER PLAN 2C - ELEVATIONS      |
| A.46 | ALLEY LOADED PLAN 1 - FLOOR PLANS |
| A.47 | ALLEY LOADED PLAN 1A - ELEVATIONS |
| A.48 | ALLEY LOADED PLAN 1B - ELEVATIONS |
| A.49 | ALLEY LOADED PLAN 1C - ELEVATIONS |
| A.52 | ALLEY LOADED PLAN 2 - FLOOR PLANS |
| A.53 | ALLEY LOADED PLAN 2A - ELEVATIONS |
| A.54 | ALLEY LOADED PLAN 2B - ELEVATIONS |
| A.55 | ALLEY LOADED PLAN 2C - ELEVATIONS |
| A.58 | ALLEY LOADED PLAN 3 - FLOOR PLANS |
| A.59 | ALLEY LOADED PLAN 3A - ELEVATIONS |
| A.60 | ALLEY LOADED PLAN 3B - ELEVATIONS |
| A.61 | ALLEY LOADED PLAN 3C - ELEVATIONS |
| A.64 | WIDE SHALLOW PLAN A - FLOOR PLANS |
| A.65 | WIDE SHALLOW PLAN A - ELEVATIONS  |
| A.66 | WIDE SHALLOW PLAN C - ELEVATIONS  |
| A.75 | WIDE SHALLOW - STREETSCAPE        |
| A.76 | WIDE SHALLOW - STREETSCAPE        |
| A.77 | CLUSTER HOMES - MOTOR COURT       |
| A.78 | CLUSTER HOMES - STREETSCAPE       |
| A.79 | ALLEY LOADED HOMES - STREETSCAPE  |
| A.80 | CLUBHOUSE DESIGN                  |
| A.84 | CLUBHOUSE ELEVATIONS              |
| A.90 | PERSPECTIVE VIEW                  |
| A.91 | MAIN ENTRY                        |
| A.92 | FRONT VIEW                        |
| A.93 | POOL AND FITNESS CENTER           |
| A.94 | APPROACH FROM APARTMENTS          |
| A.95 | GREEN SPACE                       |

### LANDSCAPE:

|      |                       |
|------|-----------------------|
| L1.0 | LANDSCAPE SITE PLAN   |
| L2.0 | PLANTING PLAN         |
| L2.1 | TREE PLANTING PLAN    |
| L3.0 | WATER FEATURE PLAN    |
| L3.1 | WATER FEATURE DETAILS |
| L4.0 | SITE SIGNAGE PLAN     |

### ELECTRICAL:

|       |                                  |
|-------|----------------------------------|
| EP1.0 | ELECTRICAL SITE PHOTOMETRIC PLAN |
|-------|----------------------------------|



WHISPERING FALLS  
PLANNED DEVELOPMENT AND  
TENTATIVE TRACT MAP IN CITY  
OF KERNAN/FRESNO COUNTY


COVER SHEET  
C1.0

SM325.21


03.02.2023




DEVELOPMENT PLAN (DPL 2023-01)  
SINGLE FAMILY RESIDENTIAL

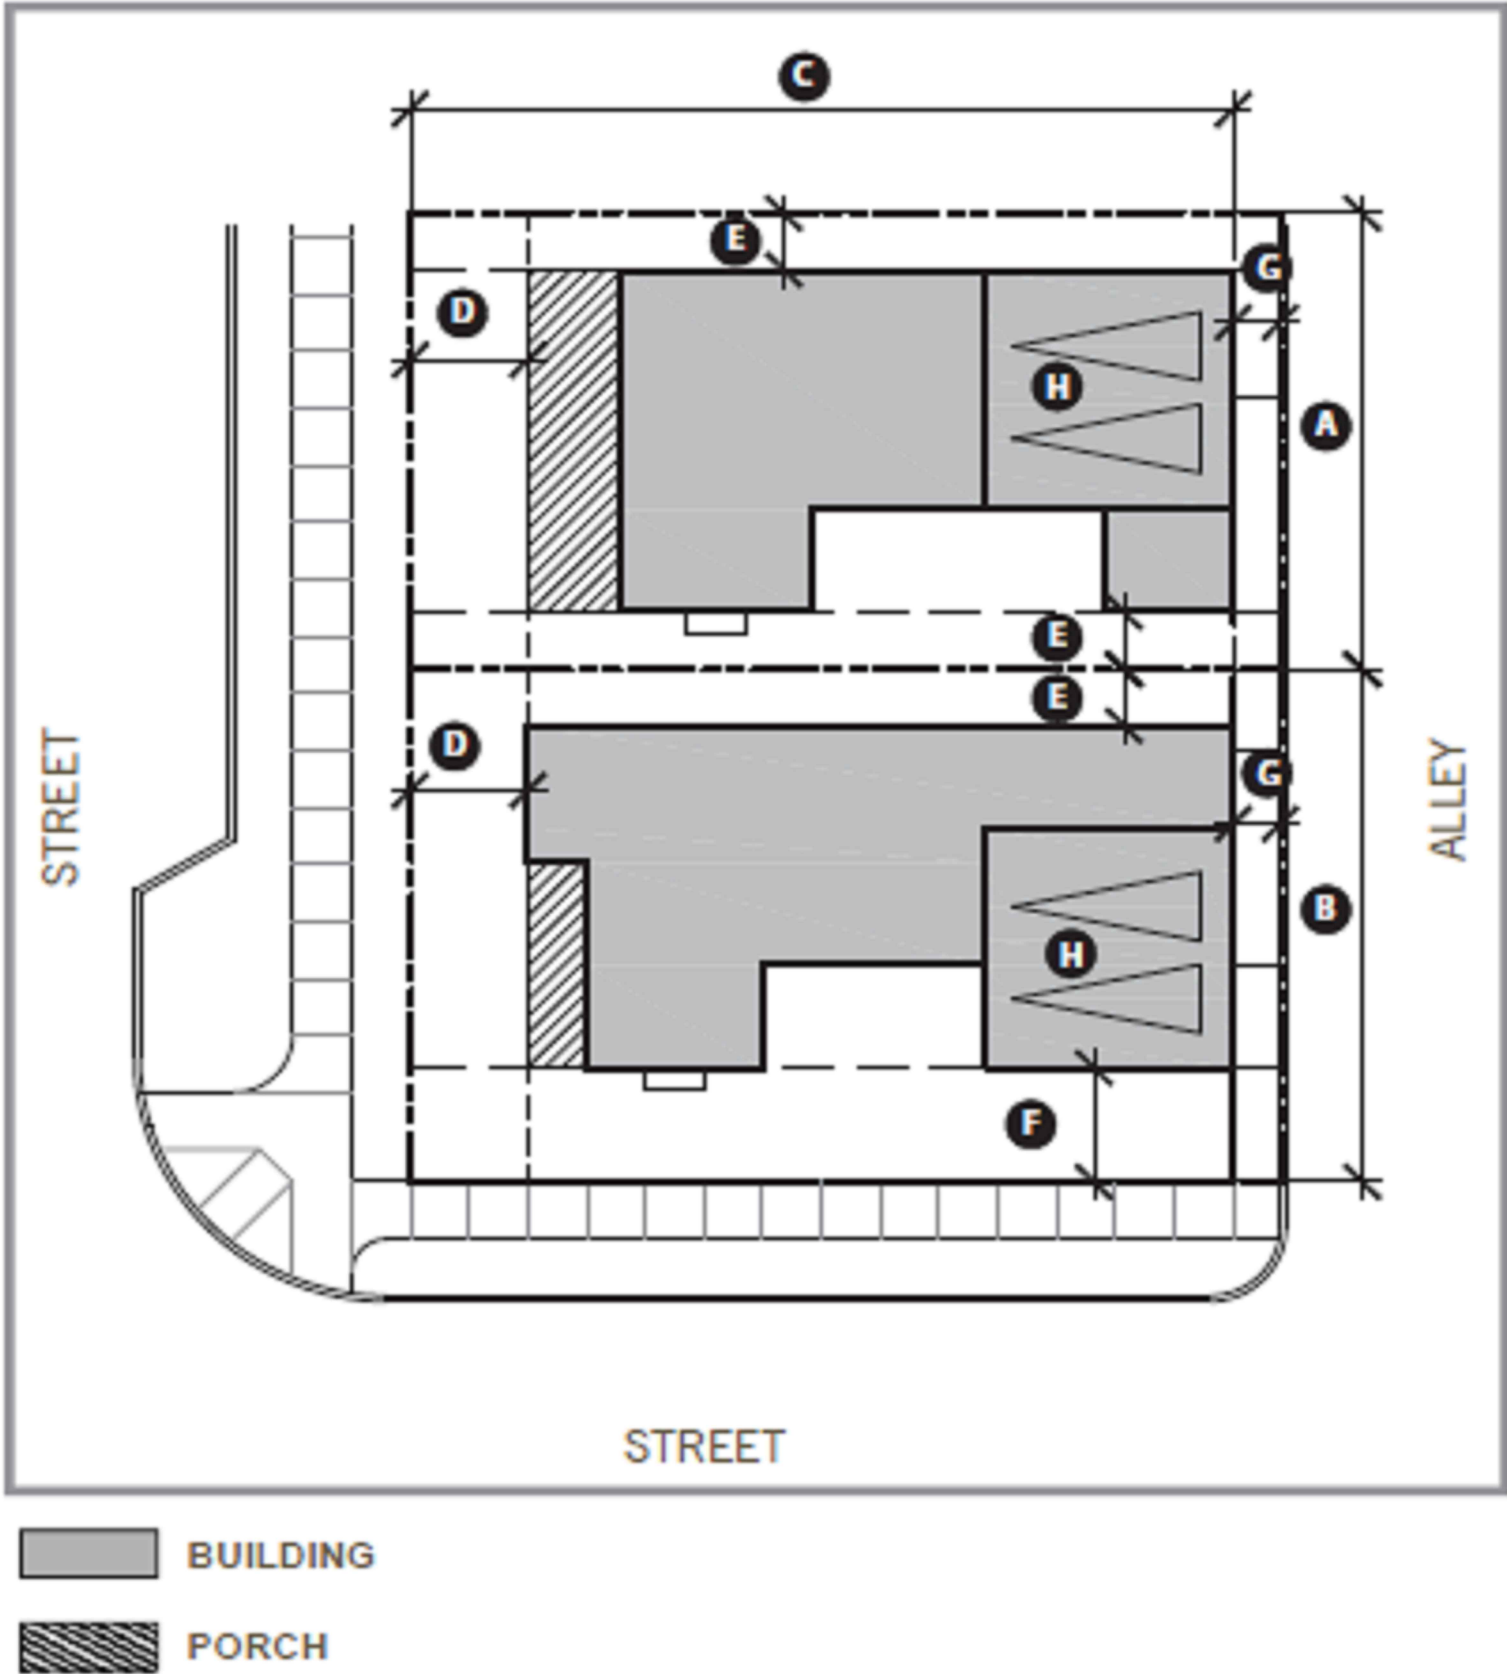

| Alley Loaded Single Family Homes Setback Diagram |                 |                                                                                              |
|--------------------------------------------------|-----------------|----------------------------------------------------------------------------------------------|
| Development Regulations (min)                    | Standards       | Notes                                                                                        |
| A Lot Width, Interior Lot                        | 40'             | Rear lot widths may be reduced to 30' for irregular shaped lots                              |
| B Lot Width, Corner Lot                          | 45'             |                                                                                              |
| C Lot Depth                                      | 70'             |                                                                                              |
| D Front Setback (to porch/building)              | 10'             |                                                                                              |
| E Side Setback - Interior Lot                    | 5'              | Architectural elements such as fireplaces, bay windows may projects 2' into the side setback |
| F Side Setback Corner Lot                        | 10'             |                                                                                              |
| G Rear Setback to Garage                         | 4'              | Upper stories may project 2'6" into the setback                                              |
| H Parking Required                               | 2 spaces        |                                                                                              |
| Building Height                                  | 35' / 2 Stories |                                                                                              |

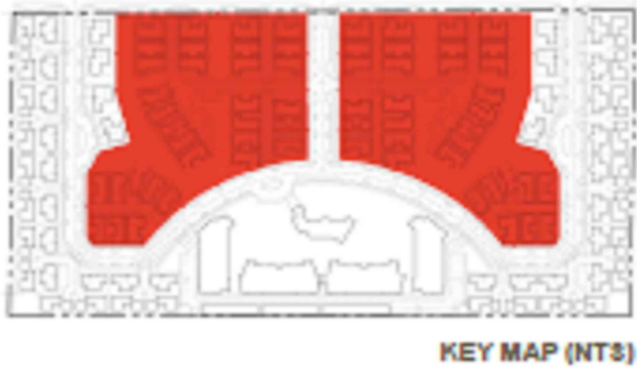


DEVELOPMENT REGULATIONS -  
ALLEY LOADED SINGLE FAMILY HOMES

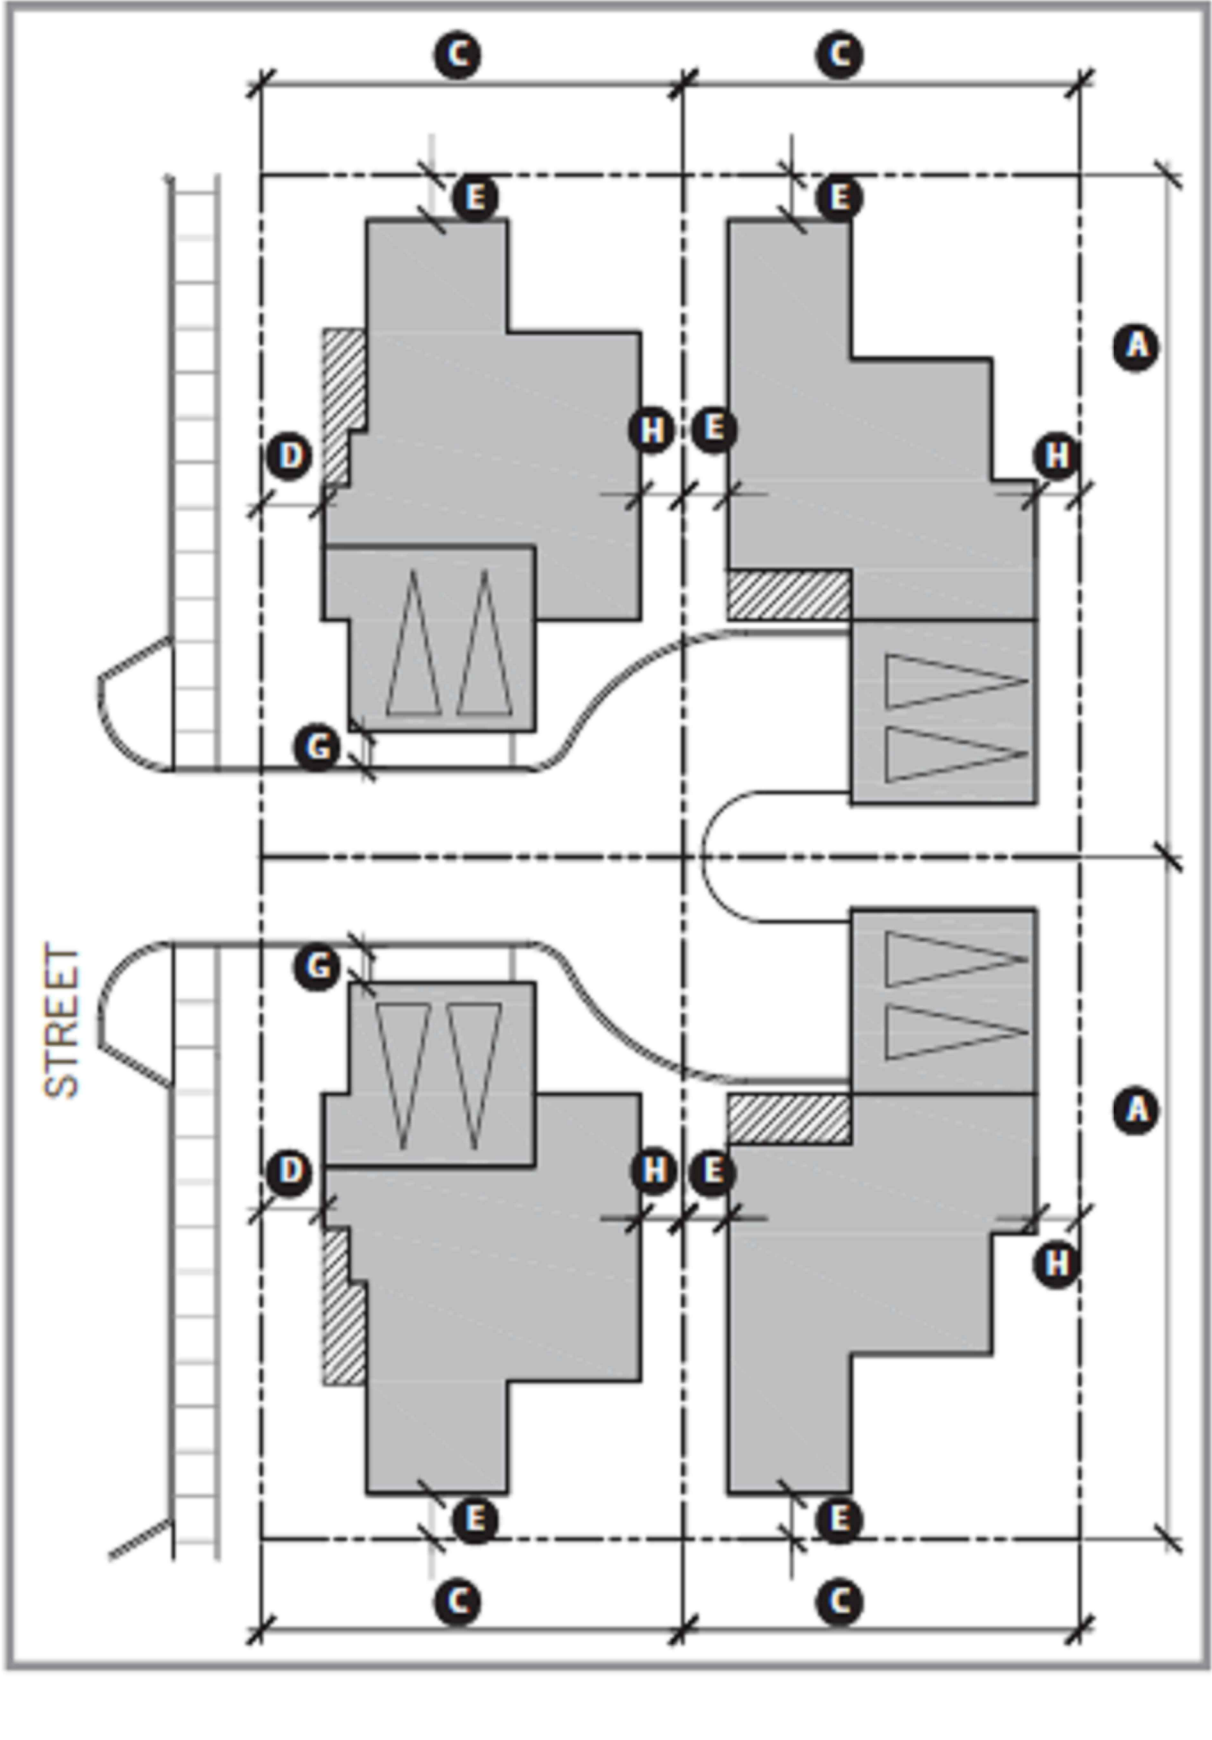

| Single Family Cluster Homes Setback Diagram |                 |                                                                                              |
|---------------------------------------------|-----------------|----------------------------------------------------------------------------------------------|
| Development Regulations (min)               | Standards       | Notes                                                                                        |
| A Lot Width, Interior Lot                   | 45'             | Rear lot widths may be reduced to 30' for irregular shaped lots                              |
| B Lot Width, Corner Lot                     | 45'             |                                                                                              |
| C Lot Depth                                 | 75'             |                                                                                              |
| D Front Setback (to porch/building)*        | 7'              |                                                                                              |
| E Side Setback - Interior Lot*              | 5'              | Architectural elements such as fireplaces, bay windows may projects 2' into the side setback |
| F Side Setback Corner Lot*                  | 10'             |                                                                                              |
| G Garage Apron                              | 4'              | Upper stories may project 2'6" into the setback                                              |
| H Rear Setback*                             | 5'              |                                                                                              |
| Parking Required                            | 2 spaces        |                                                                                              |
| Building Height                             | 35' / 2 Stories |                                                                                              |



DEVELOPMENT REGULATIONS -  
SINGLE FAMILY CLUSTER HOMES

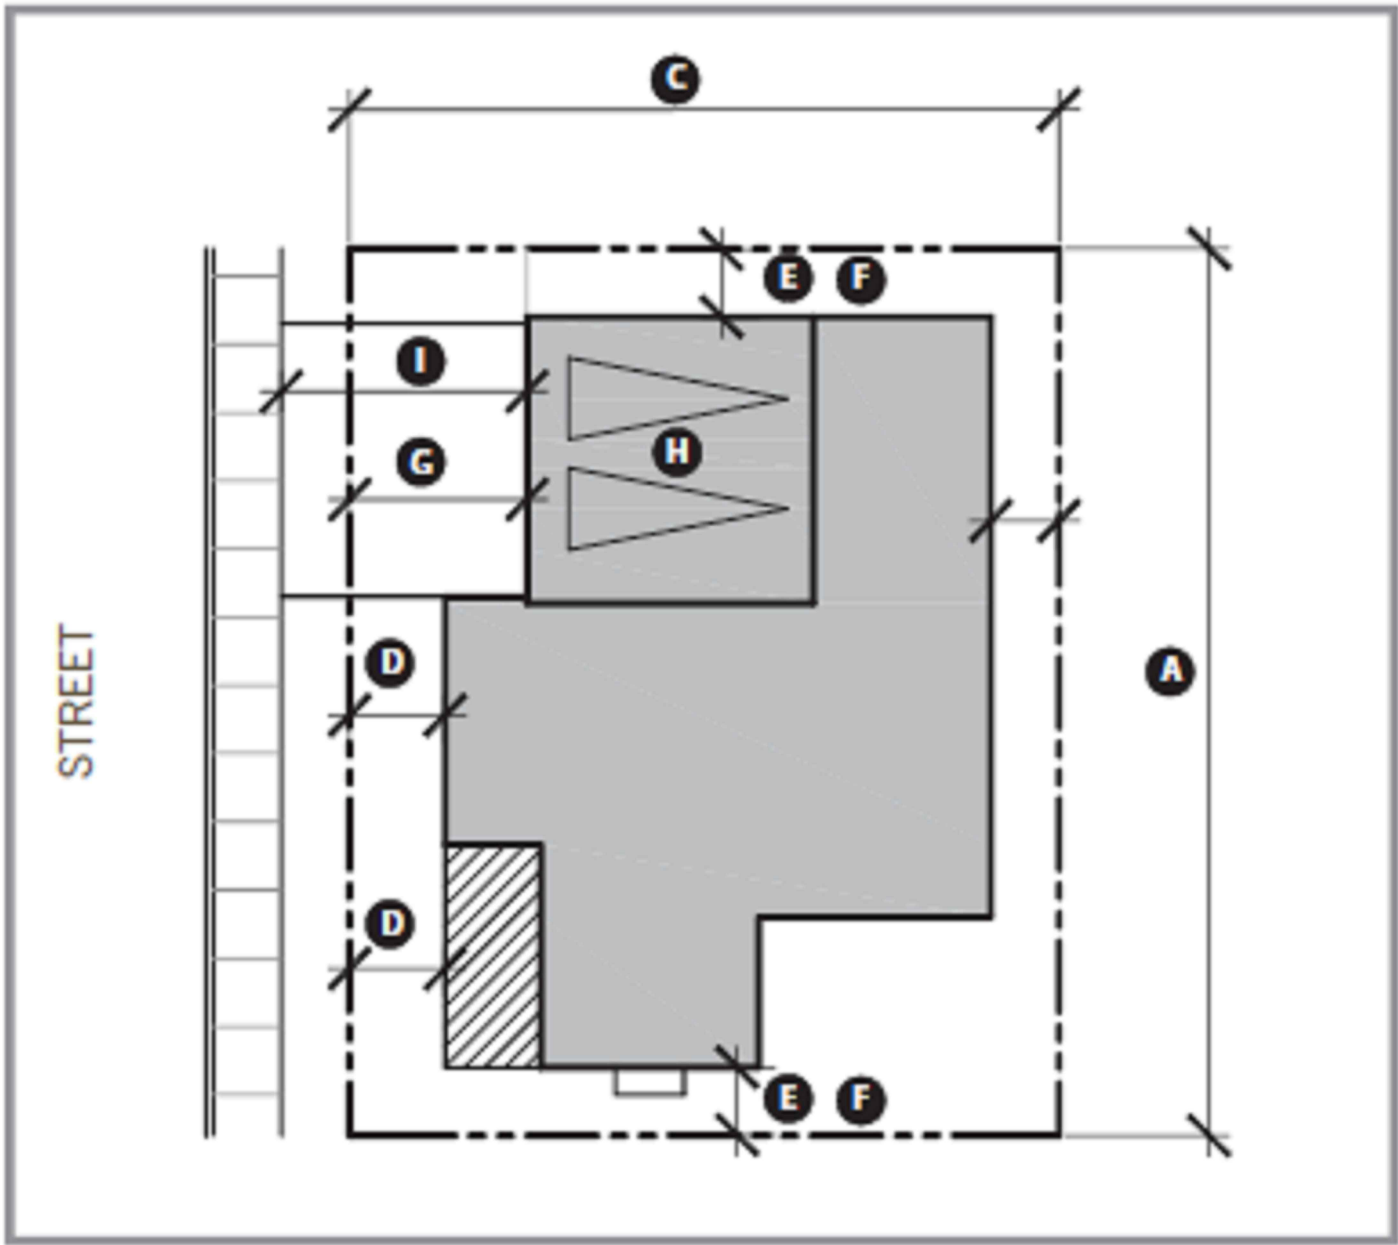

| Alley Loaded Single Family Homes Setback Diagram |                 |                                                                                              |
|--------------------------------------------------|-----------------|----------------------------------------------------------------------------------------------|
| Development Regulations (min)                    | Standards       | Notes                                                                                        |
| A Lot Width, Interior Lot                        | 65'             | Rear lot widths may be reduced to 45' for irregular shaped lots                              |
| B Lot Width, Corner Lot                          | 65'             |                                                                                              |
| C Lot Depth                                      | 50'             |                                                                                              |
| D Front Setback (to porch/building)              | 7'              |                                                                                              |
| E Side Setback - Interior Lot                    | 5'              | Architectural elements such as fireplaces, bay windows may projects 2' into the side setback |
| F Side Setback Corner Lot                        | 5'              |                                                                                              |
| G Front Setback to Garage*                       | 13'             |                                                                                              |
| H Parking Required                               | 2 spaces        |                                                                                              |
| Building Height                                  | 35' / 2 Stories |                                                                                              |



DEVELOPMENT REGULATIONS -  
WIDE SHALLOW SINGLE FAMILY HOMES




WHISPERING FALLS  
PLANNED DEVELOPMENT AND  
TENTATIVE TRACT MAP IN CITY  
OF KERMAN/FRESNO COUNTY

LOT INFORMATION  
C2.2

SM325.21

03.02.2023



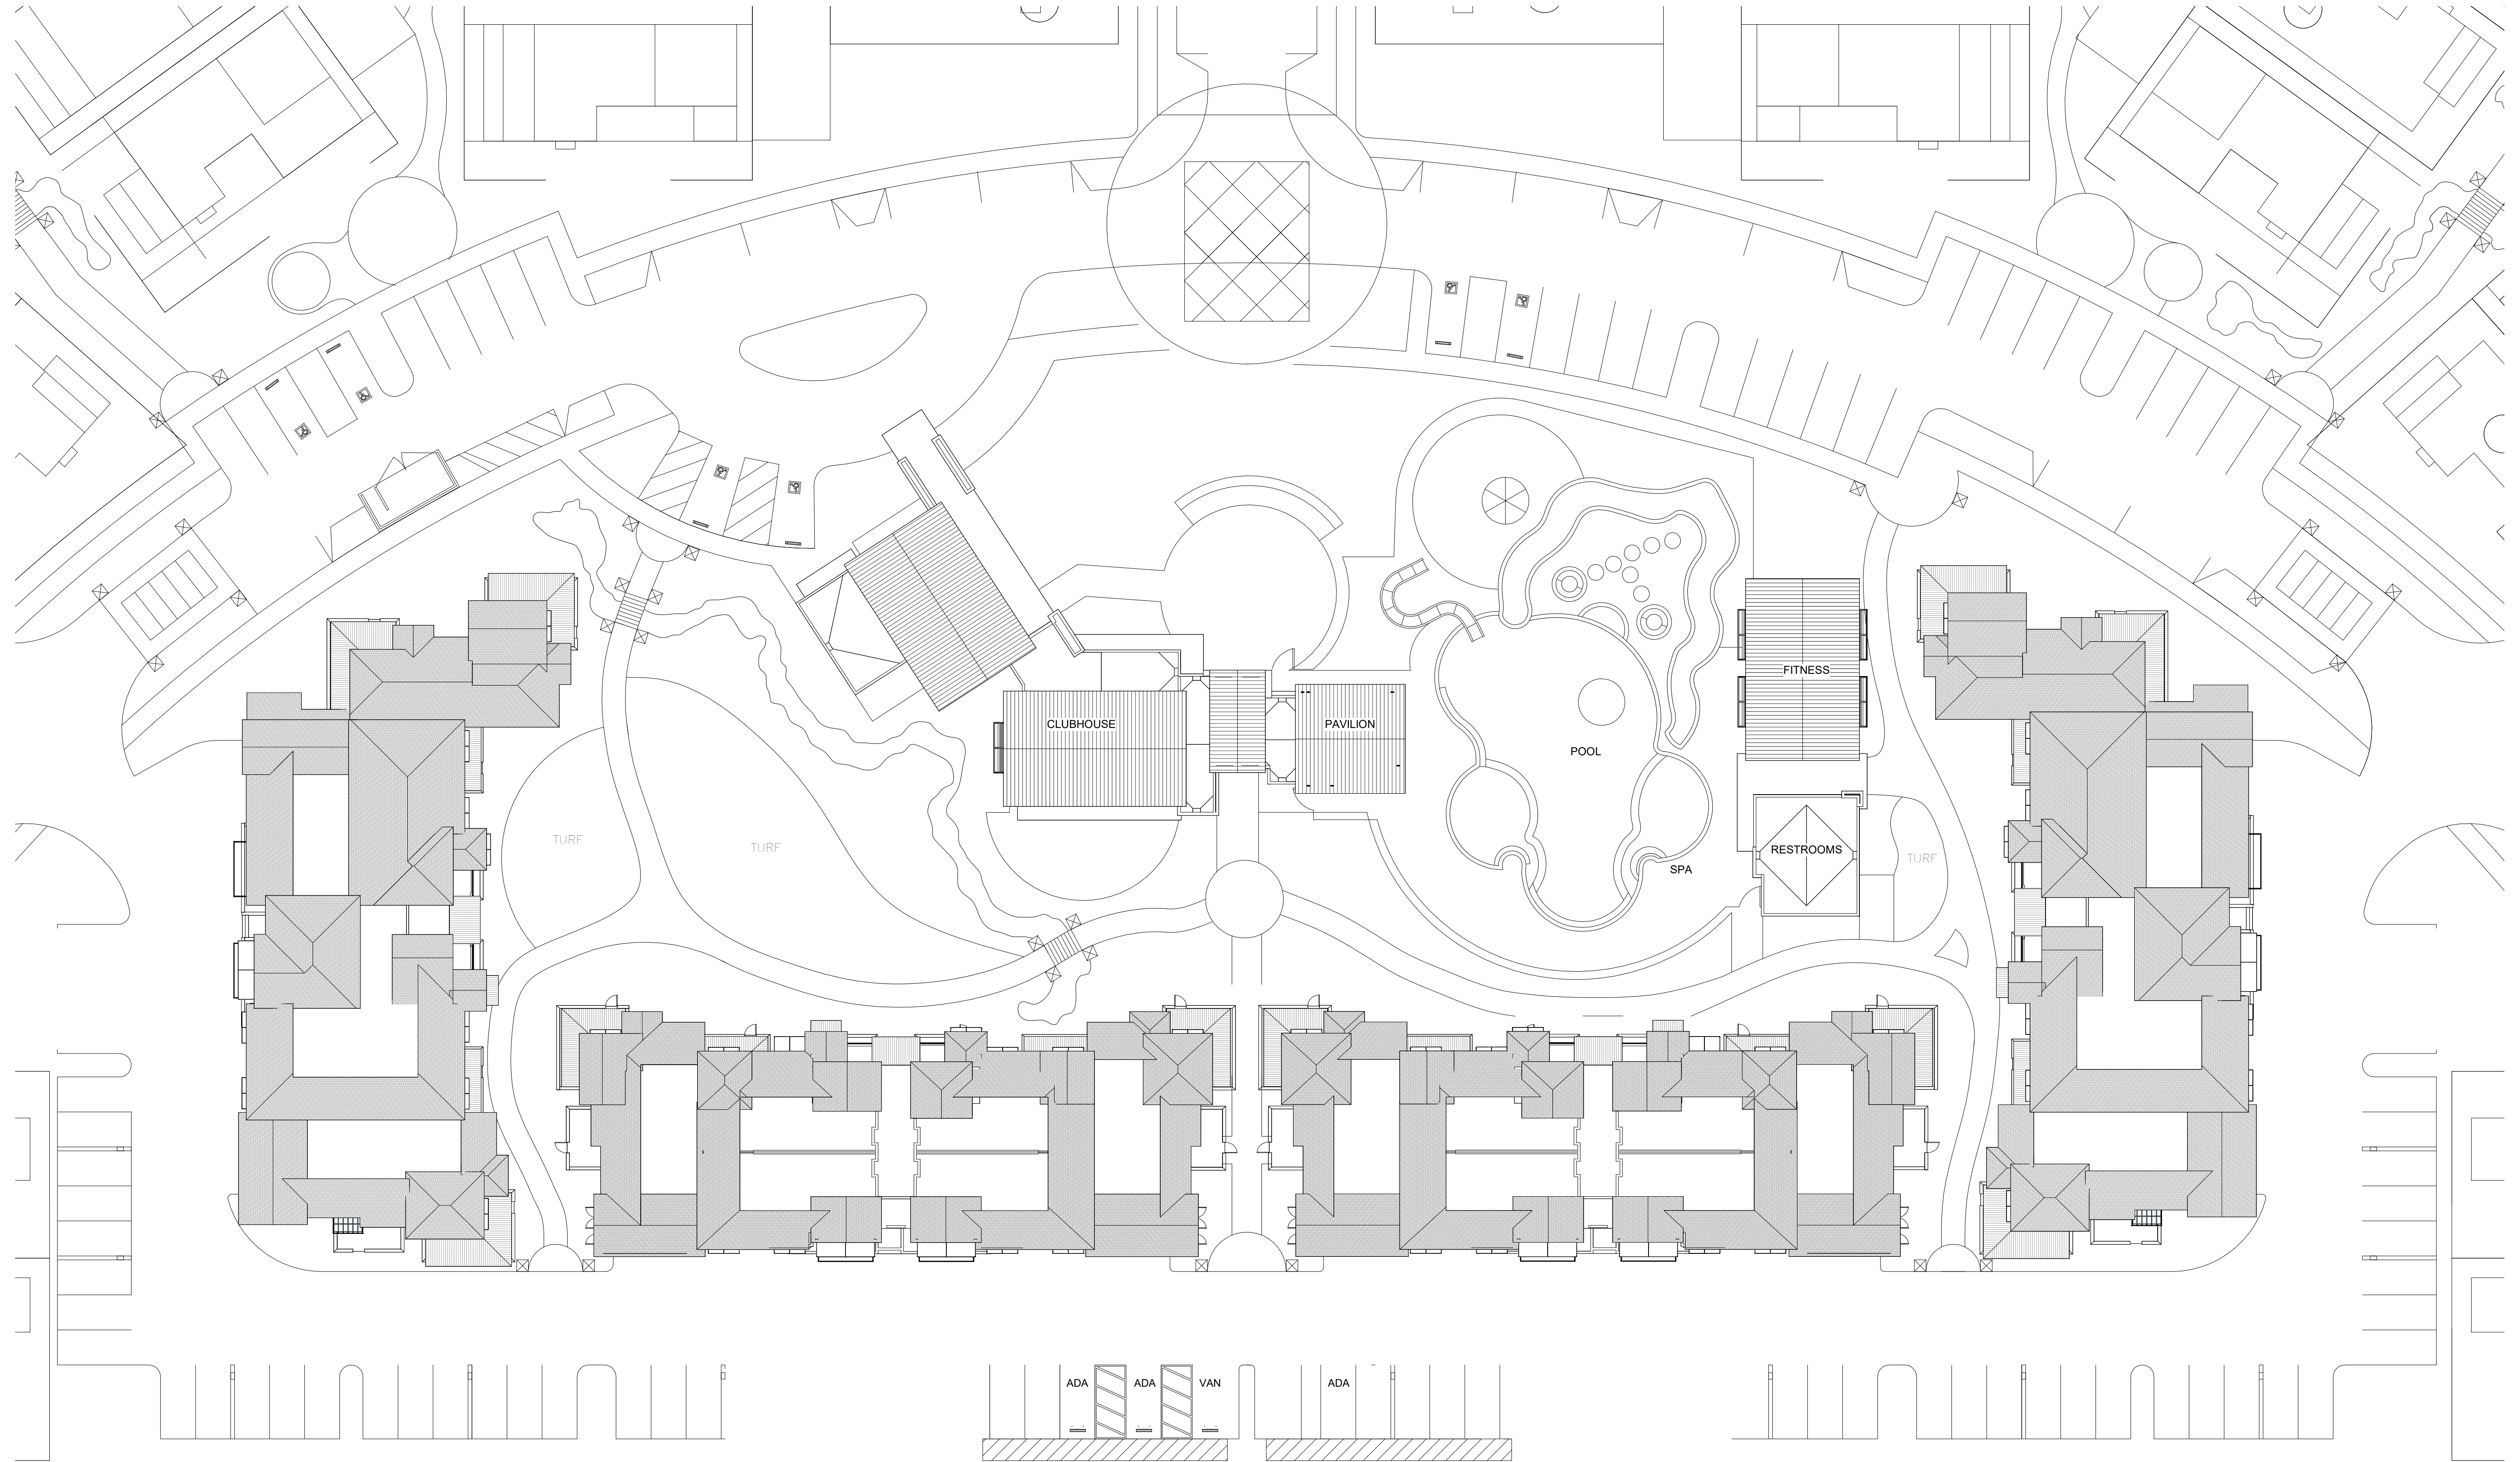

KERMAN MIXED DENSITY DEVELOPMENT - CLUBHOUSE SITE PLAN


Whispering Falls



JOB NO. 1610.05  
DATE 3/1/23  
5865 Owens Drive  
Pleasanton, CA 94588  
925-251-7200

A1.1



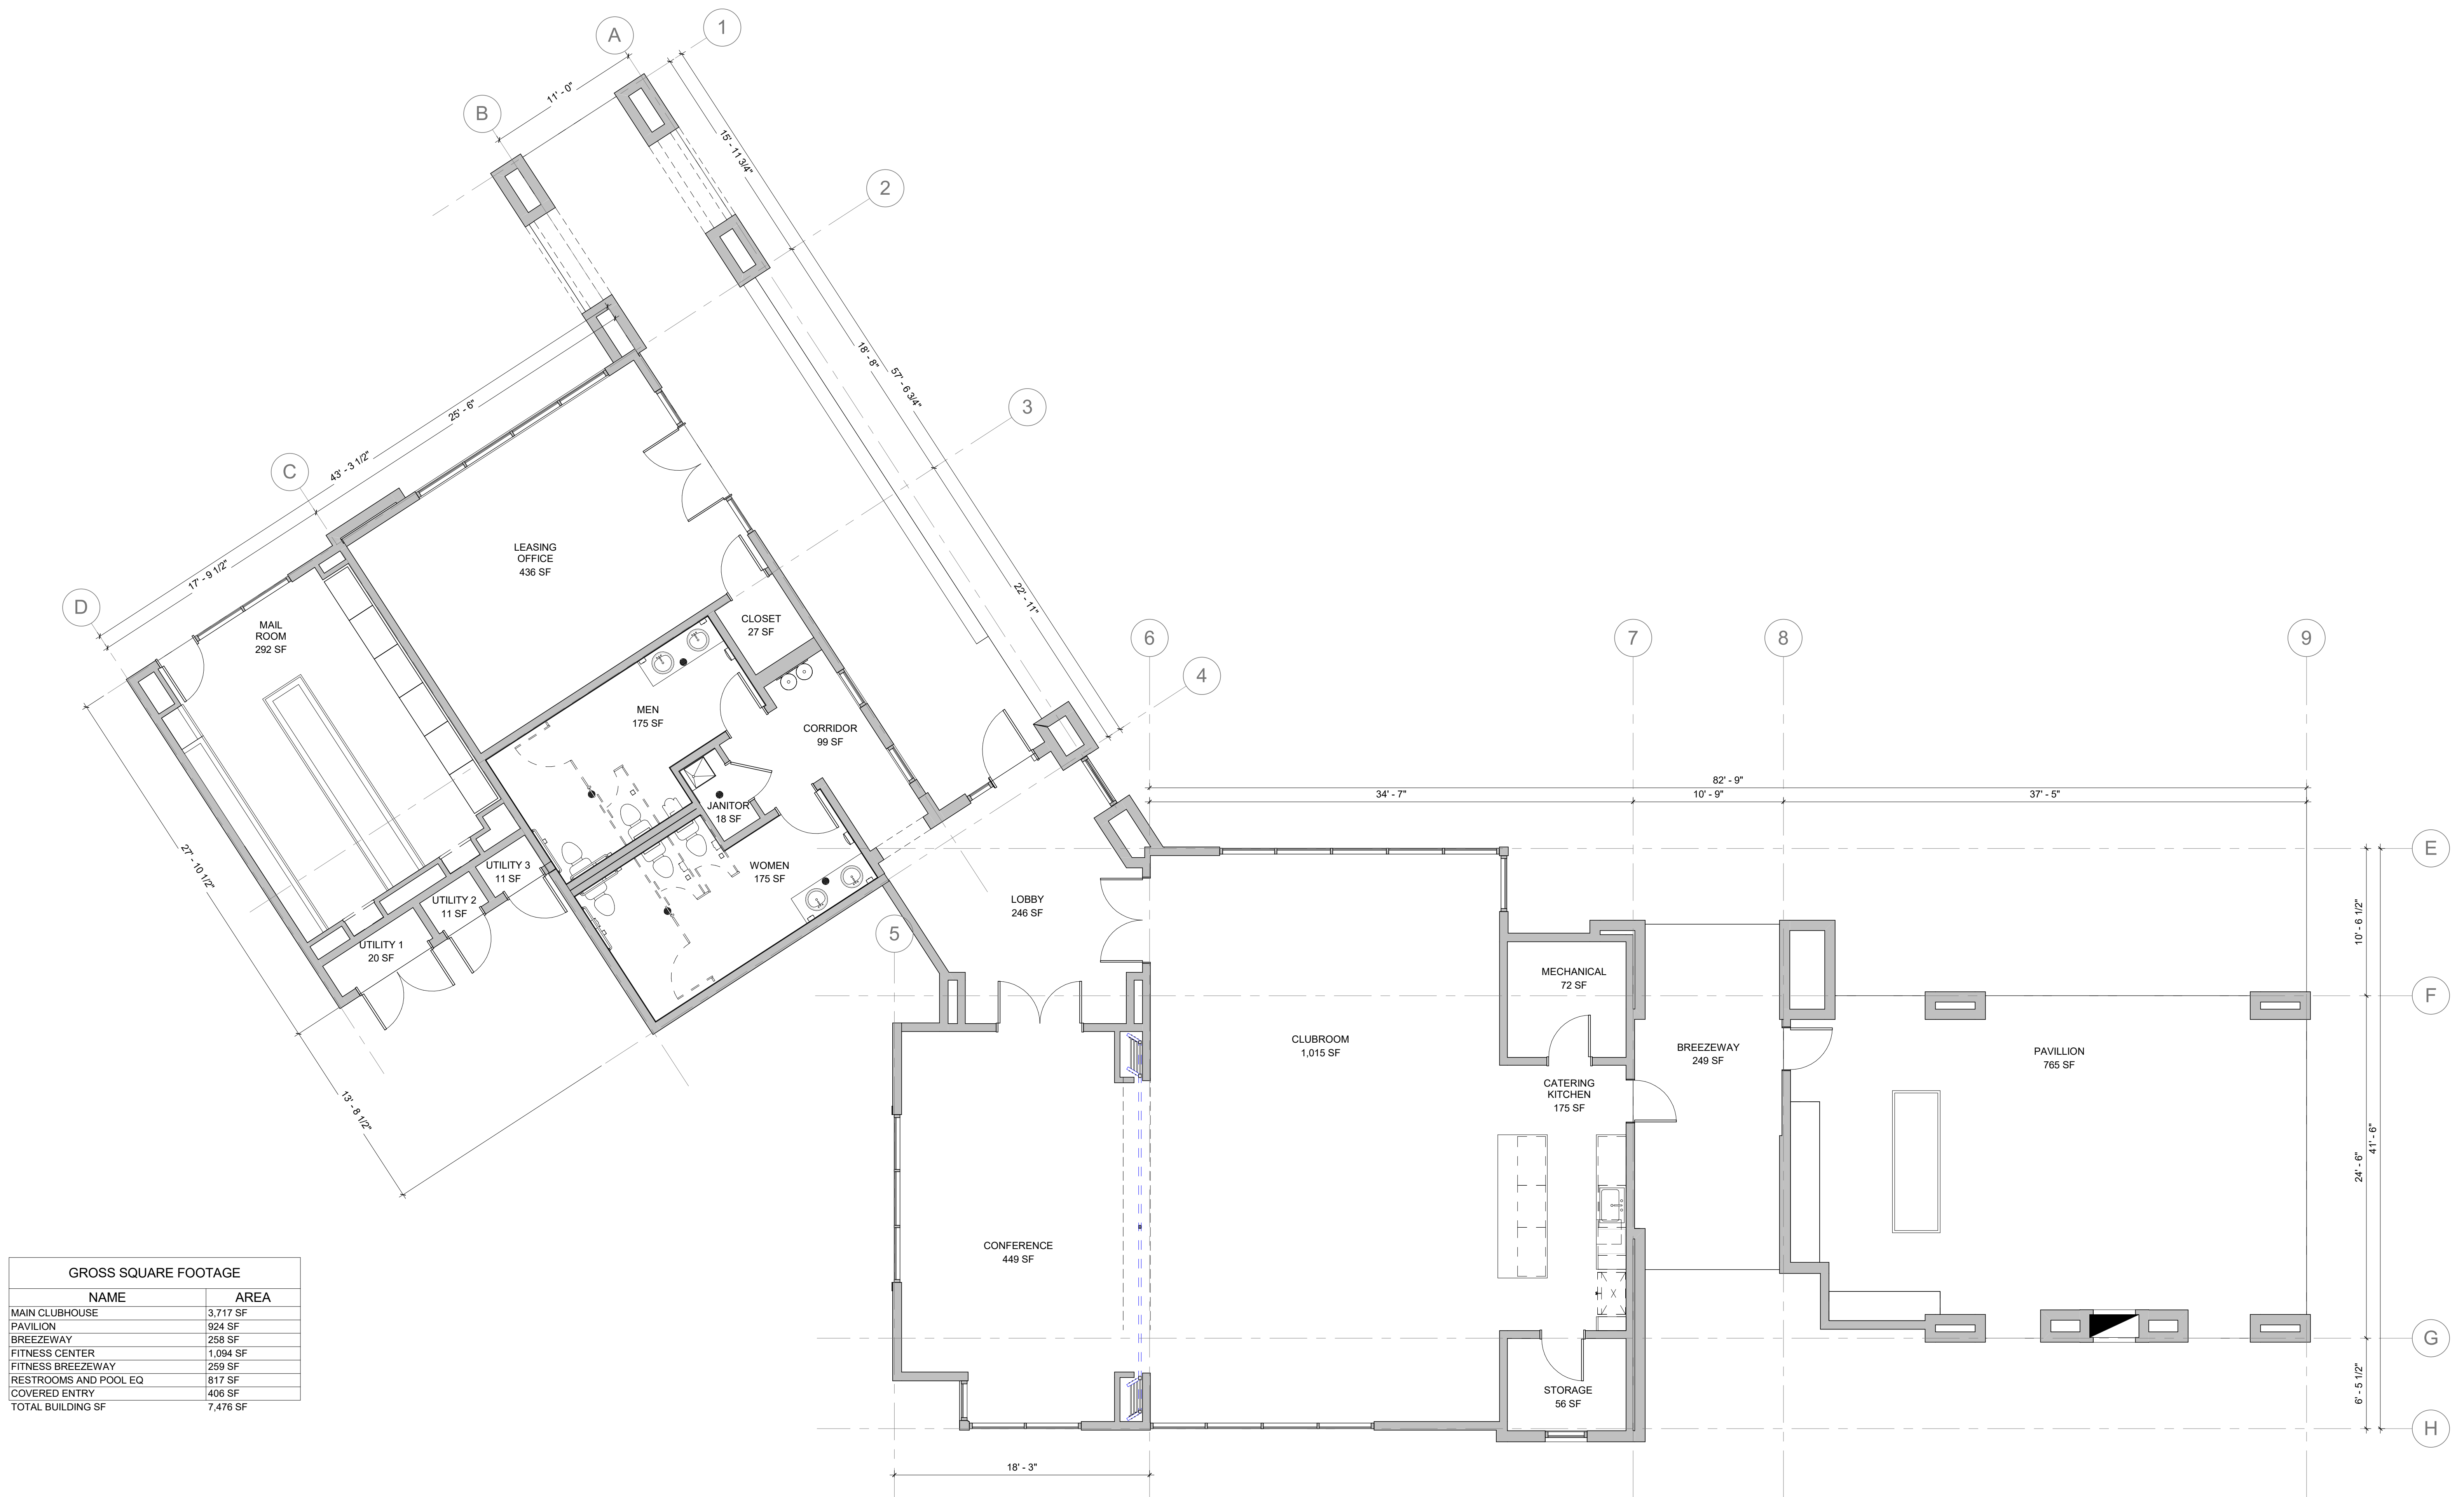

KERMAN MIXED DENSITY DEVELOPMENT - CLUBHOUSE

Whispering Falls




JOB NO. 1610.05  
DATE 3/1/23  
5865 Owens Drive  
Pleasanton, CA 94588  
925-251-7200

A2.1



| GROSS SQUARE FOOTAGE  |          |
|-----------------------|----------|
| NAME                  | AREA     |
| MAIN CLUBHOUSE        | 3,717 SF |
| PAVILION              | 924 SF   |
| BREEZEWAY             | 258 SF   |
| FITNESS CENTER        | 1,094 SF |
| FITNESS BREEZEWAY     | 259 SF   |
| RESTROOMS AND POOL EQ | 817 SF   |
| COVERED ENTRY         | 406 SF   |
| TOTAL BUILDING SF     | 7,476 SF |

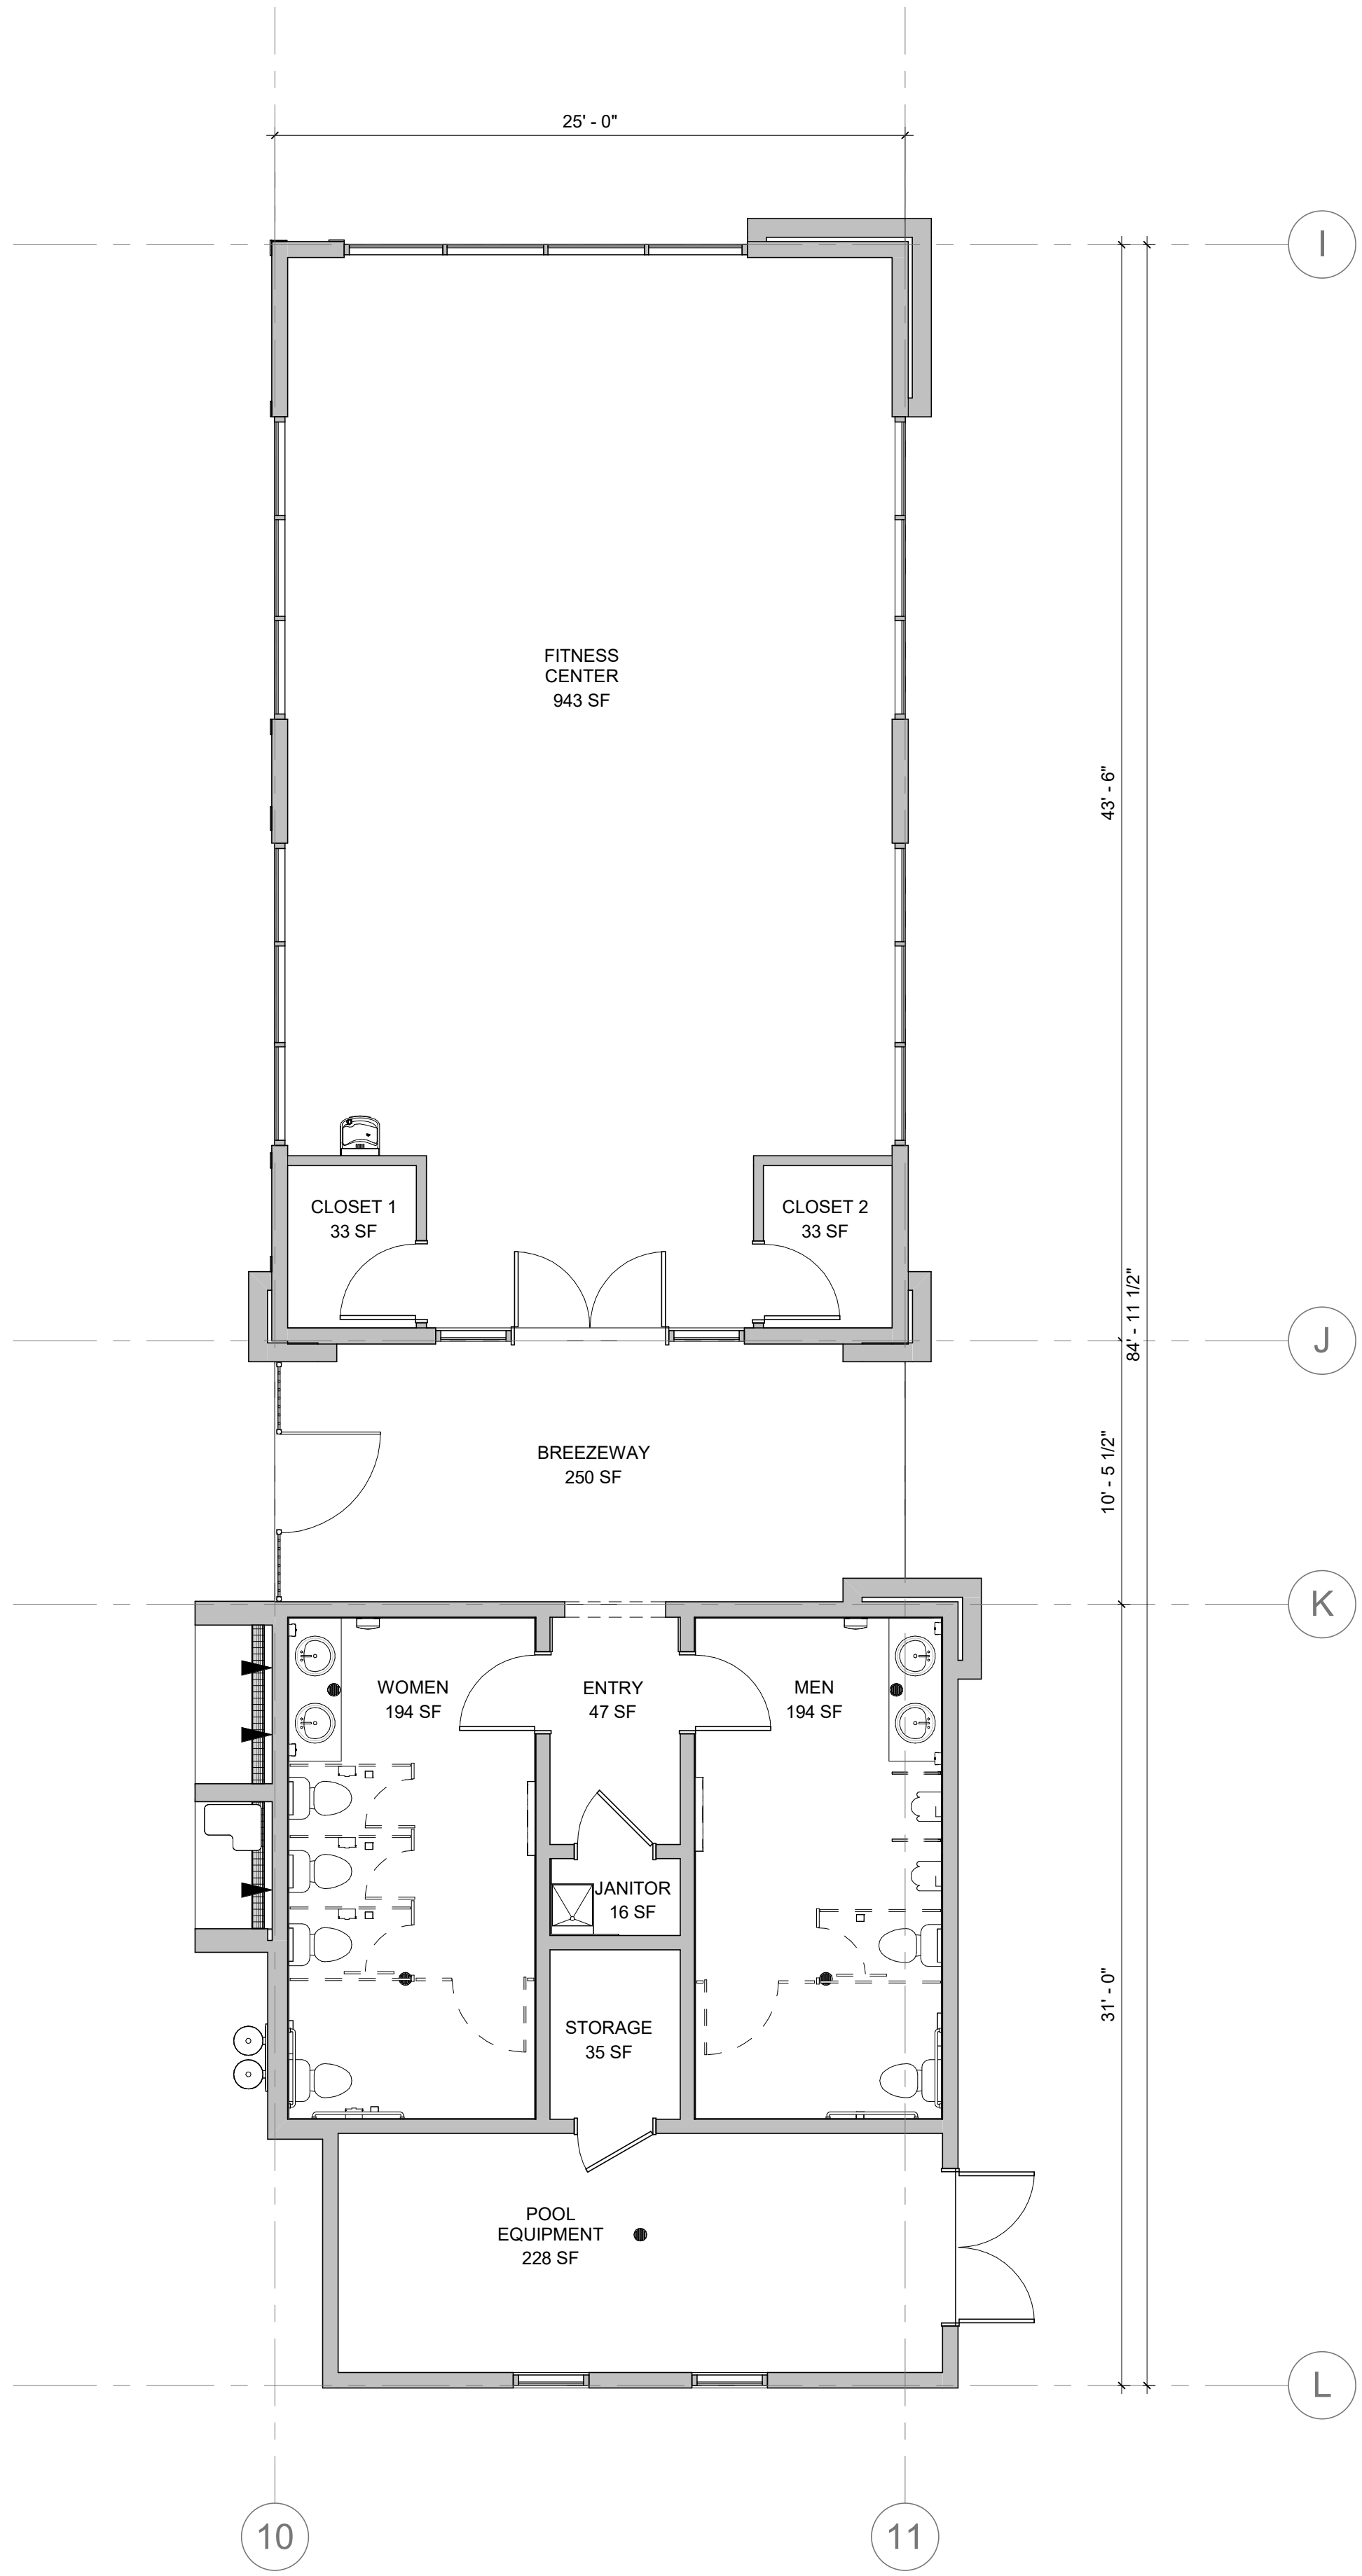

KERMAN MIXED DENSITY DEVELOPMENT - FITNESS

Whispering Falls



APARTMENT DESIGN







- LEGEND:**
- |                       |                                  |                   |
|-----------------------|----------------------------------|-------------------|
| 1 APARTMENT UNIT-FLAT | 2 TOWNHOME UNIT                  | 3 PARKING GARAGE  |
| 4 COMMUNITY PARK      | 5 CLUB HOUSE / COMMUNITY AMENITY | 6 ON SITE PARKING |

**KERMAN MIXED DENSITY DEVELOPMENT - APARTMENT DESIGN**  
**BOYD COMPANIES**

0 50 100 200


**ILLUSTRATIVE SITE PLAN-FL-01**



JOB NO. 1610.002  
 DATE 03-14-2023  
 5865 Owens Drive  
 Pleasanton, CA 94588  
 925-251-7200





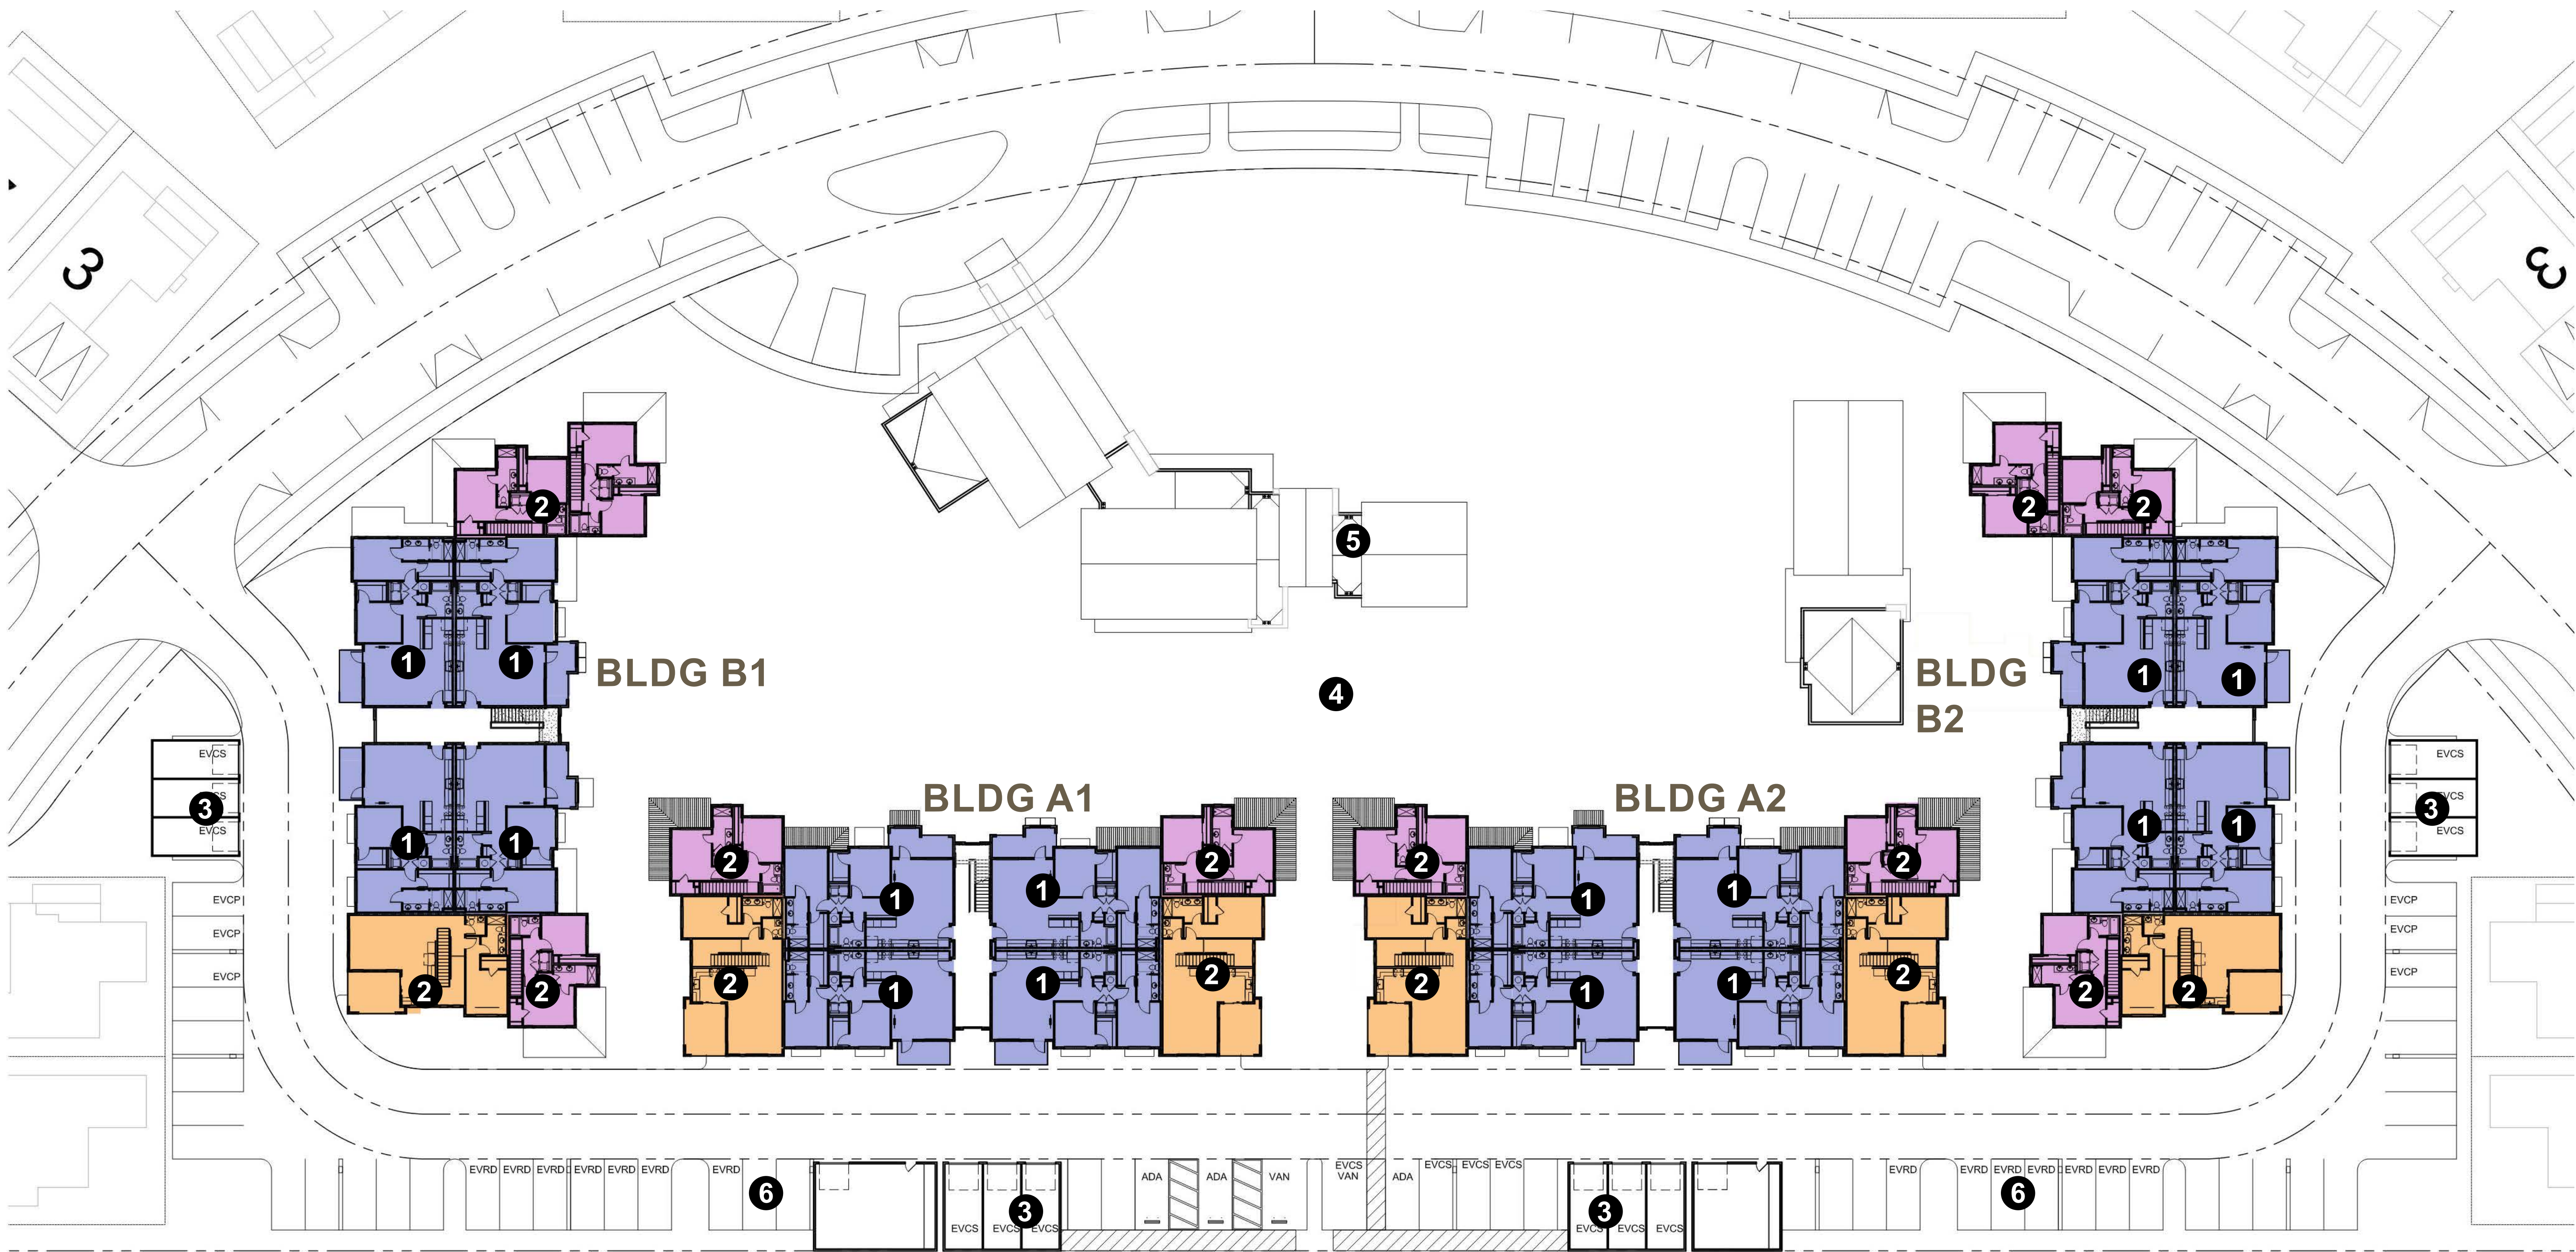

- LEGEND:**
- 1** APARTMENT UNIT-FLAT
  - 2** TOWNHOME UNIT
  - 3** PARKING GARAGE
  - 4** COMMUNITY PARK
  - 5** CLUB HOUSE / COMMUNITY AMENITY
  - 6** ON SITE PARKING

## ILLUSTRATIVE SITE PLAN-FL-02

**KERMAN MIXED DENSITY DEVELOPMENT - APARTMENT DESIGN**  
**BOYD COMPANIES**

0 50 100 200




JOB NO. 1610.002  
 DATE 03-14-2023  
 5865 Owens Drive  
 Pleasanton, CA 94588  
 925-251-7200



A.7



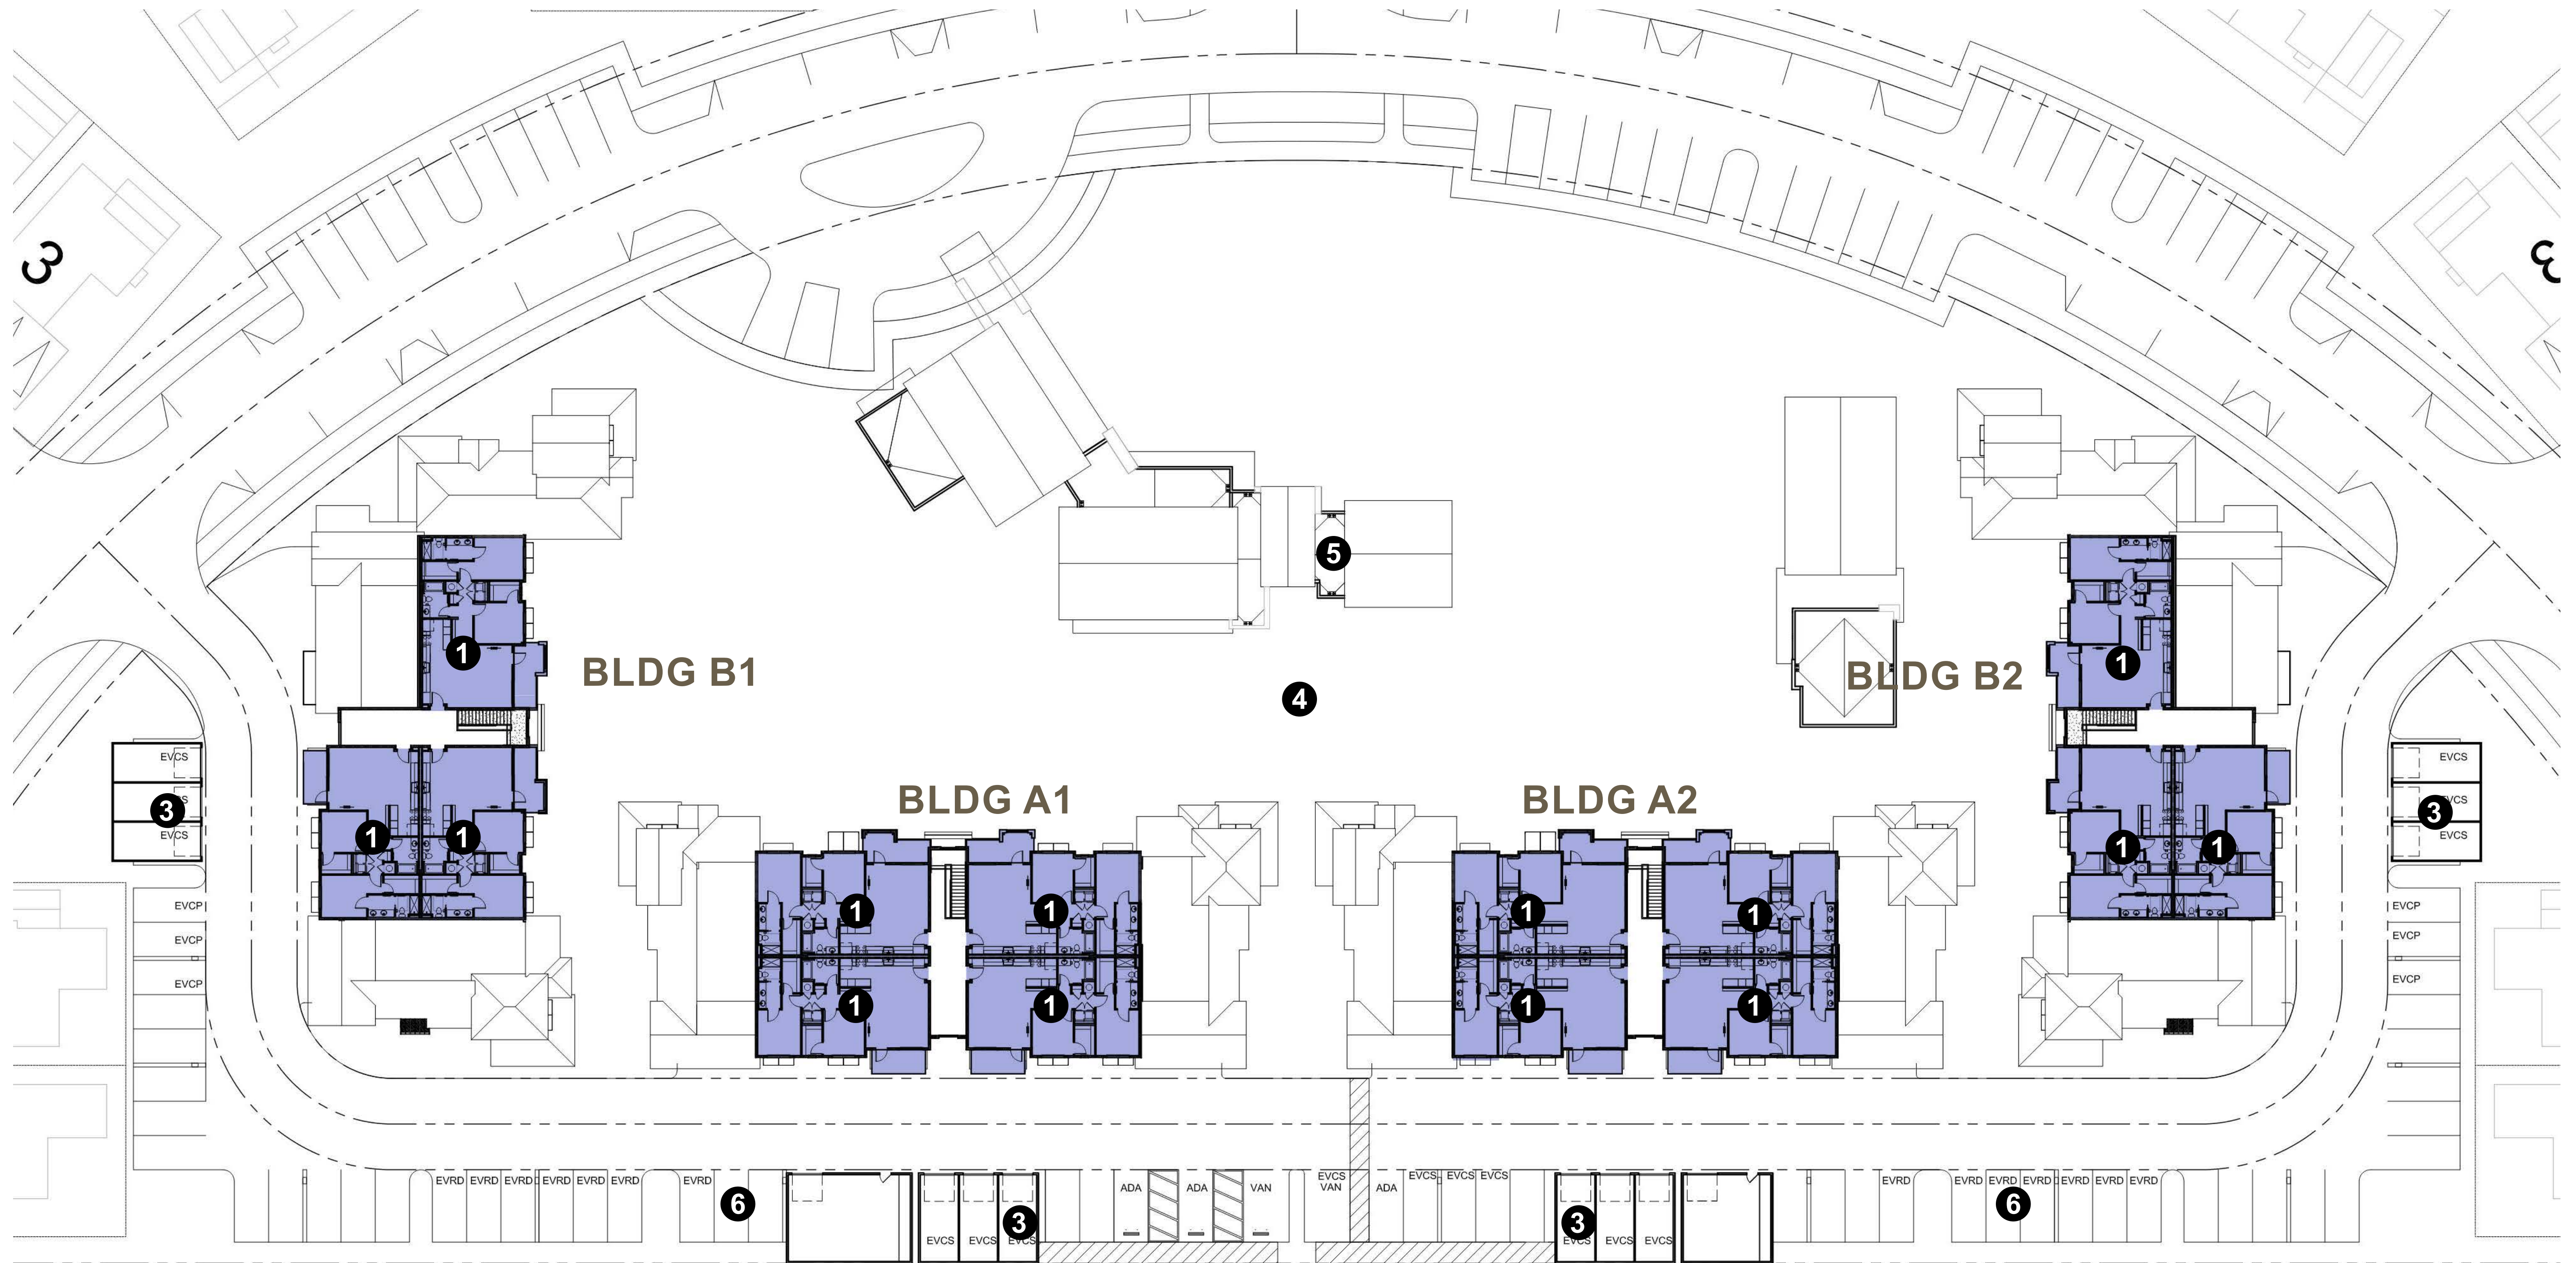

- LEGEND:**
- 1** APARTMENT UNIT-FLAT
  - 2** TOWNHOME UNIT
  - 3** PARKING GARAGE
  - 4** COMMUNITY PARK
  - 5** CLUB HOUSE / COMMUNITY AMENITY
  - 6** ON SITE PARKING

## ILLUSTRATIVE SITE PLAN-FL-03

**KERMAN MIXED DENSITY DEVELOPMENT - APARTMENT DESIGN**  
**BOYD COMPANIES**

0 50 100 200




JOB NO. 1610.002  
 DATE 03-14-2023  
 5865 Owens Drive  
 Pleasanton, CA 94588  
 925-251-7200








**BLDG A PLAN  
1ST. FLOOR**

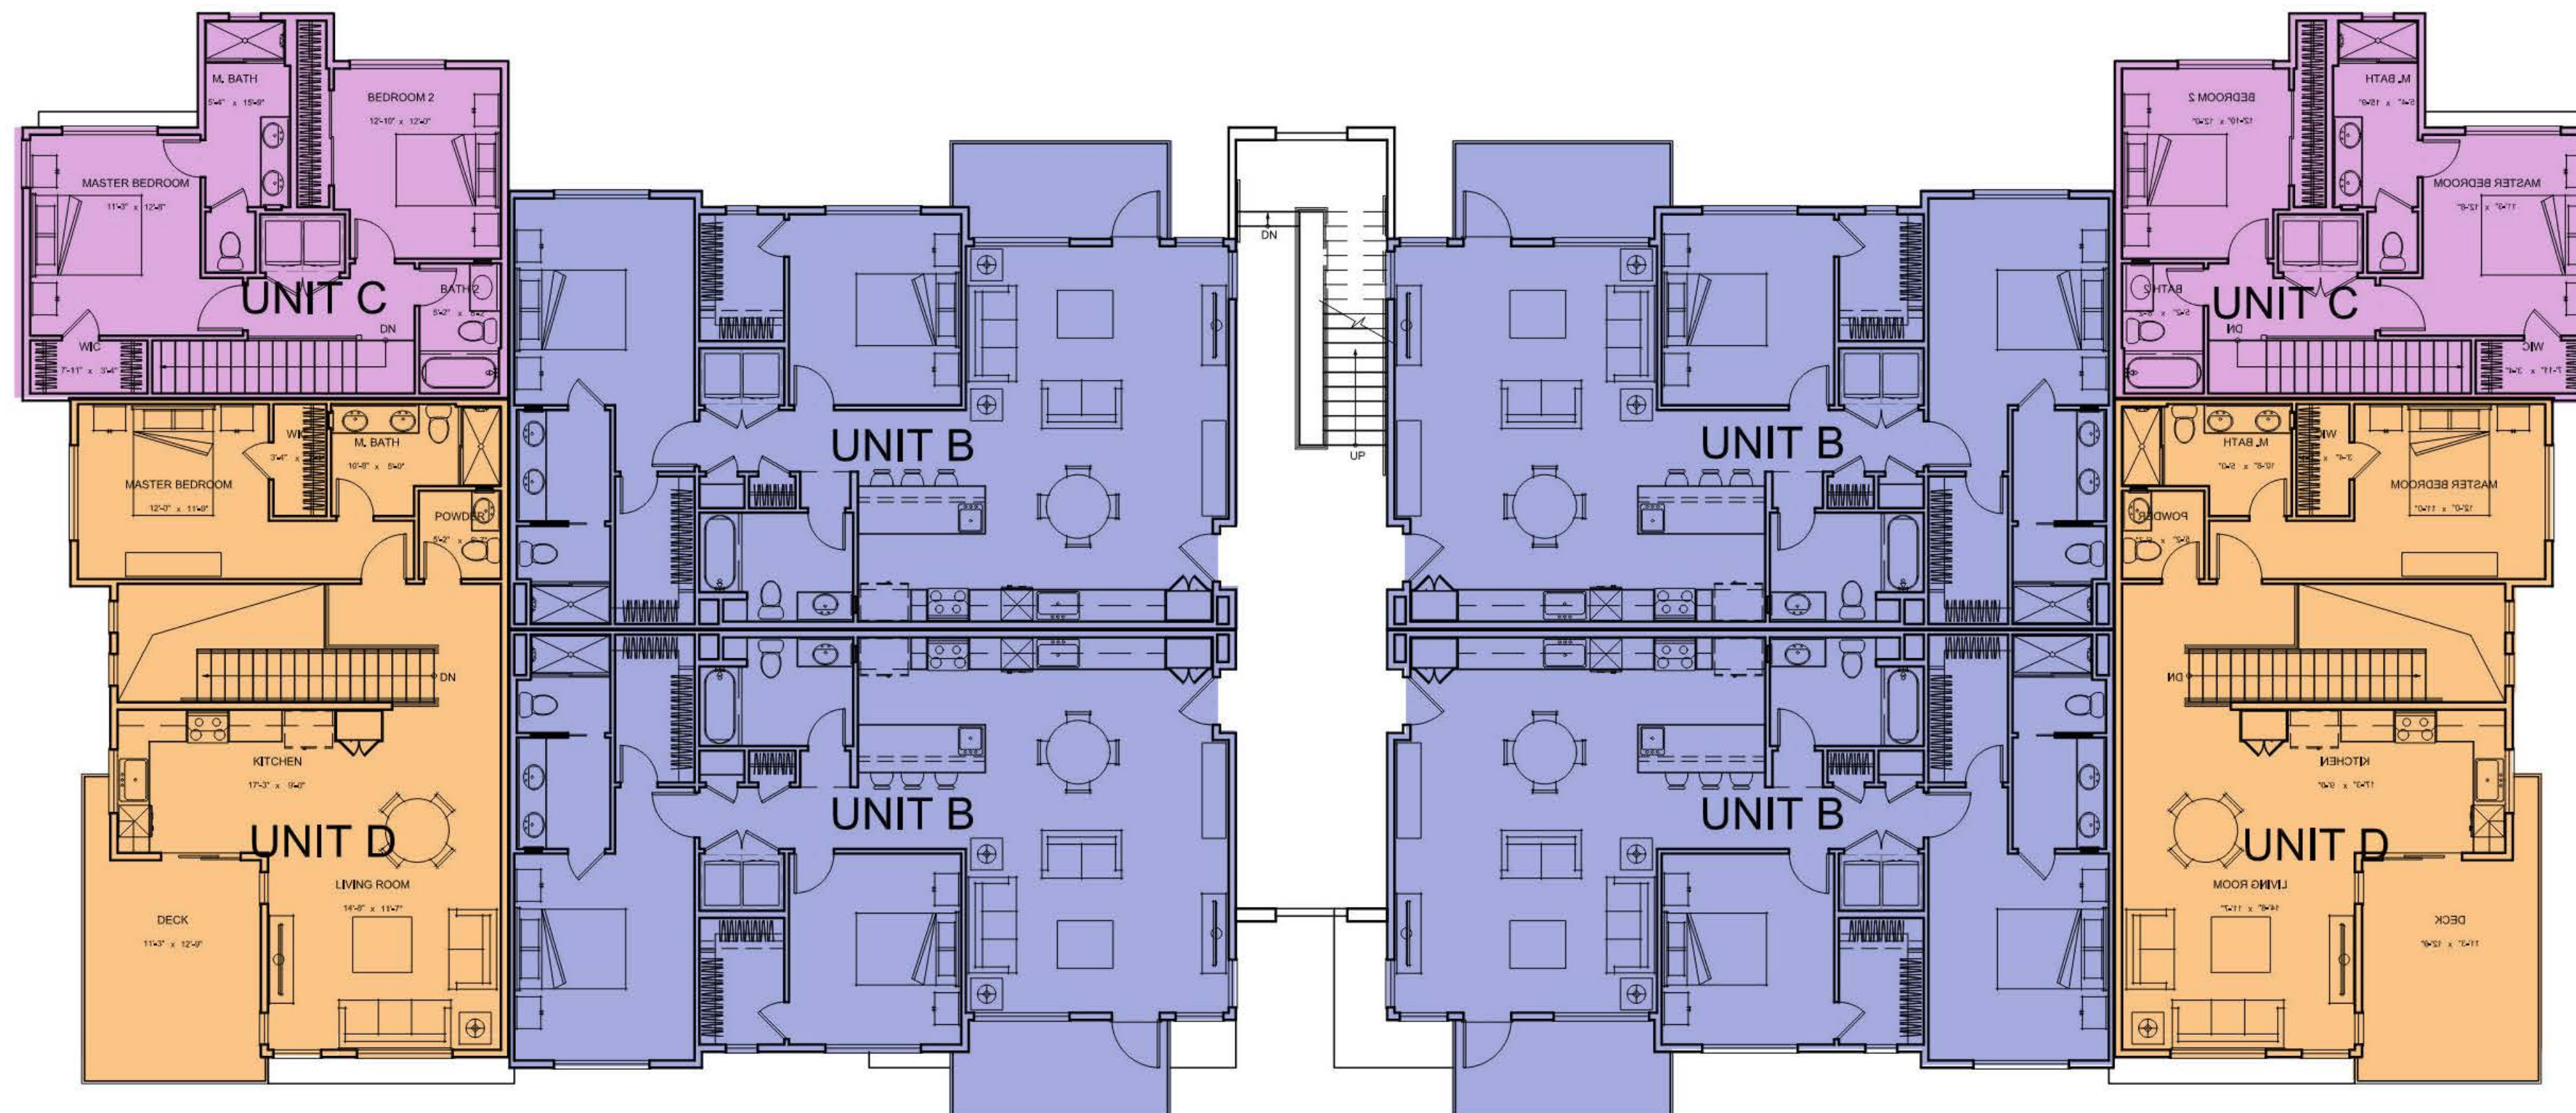

**BLDG A PLAN  
2ND. FLOOR**

## BUILDING A FLOOR PLANS




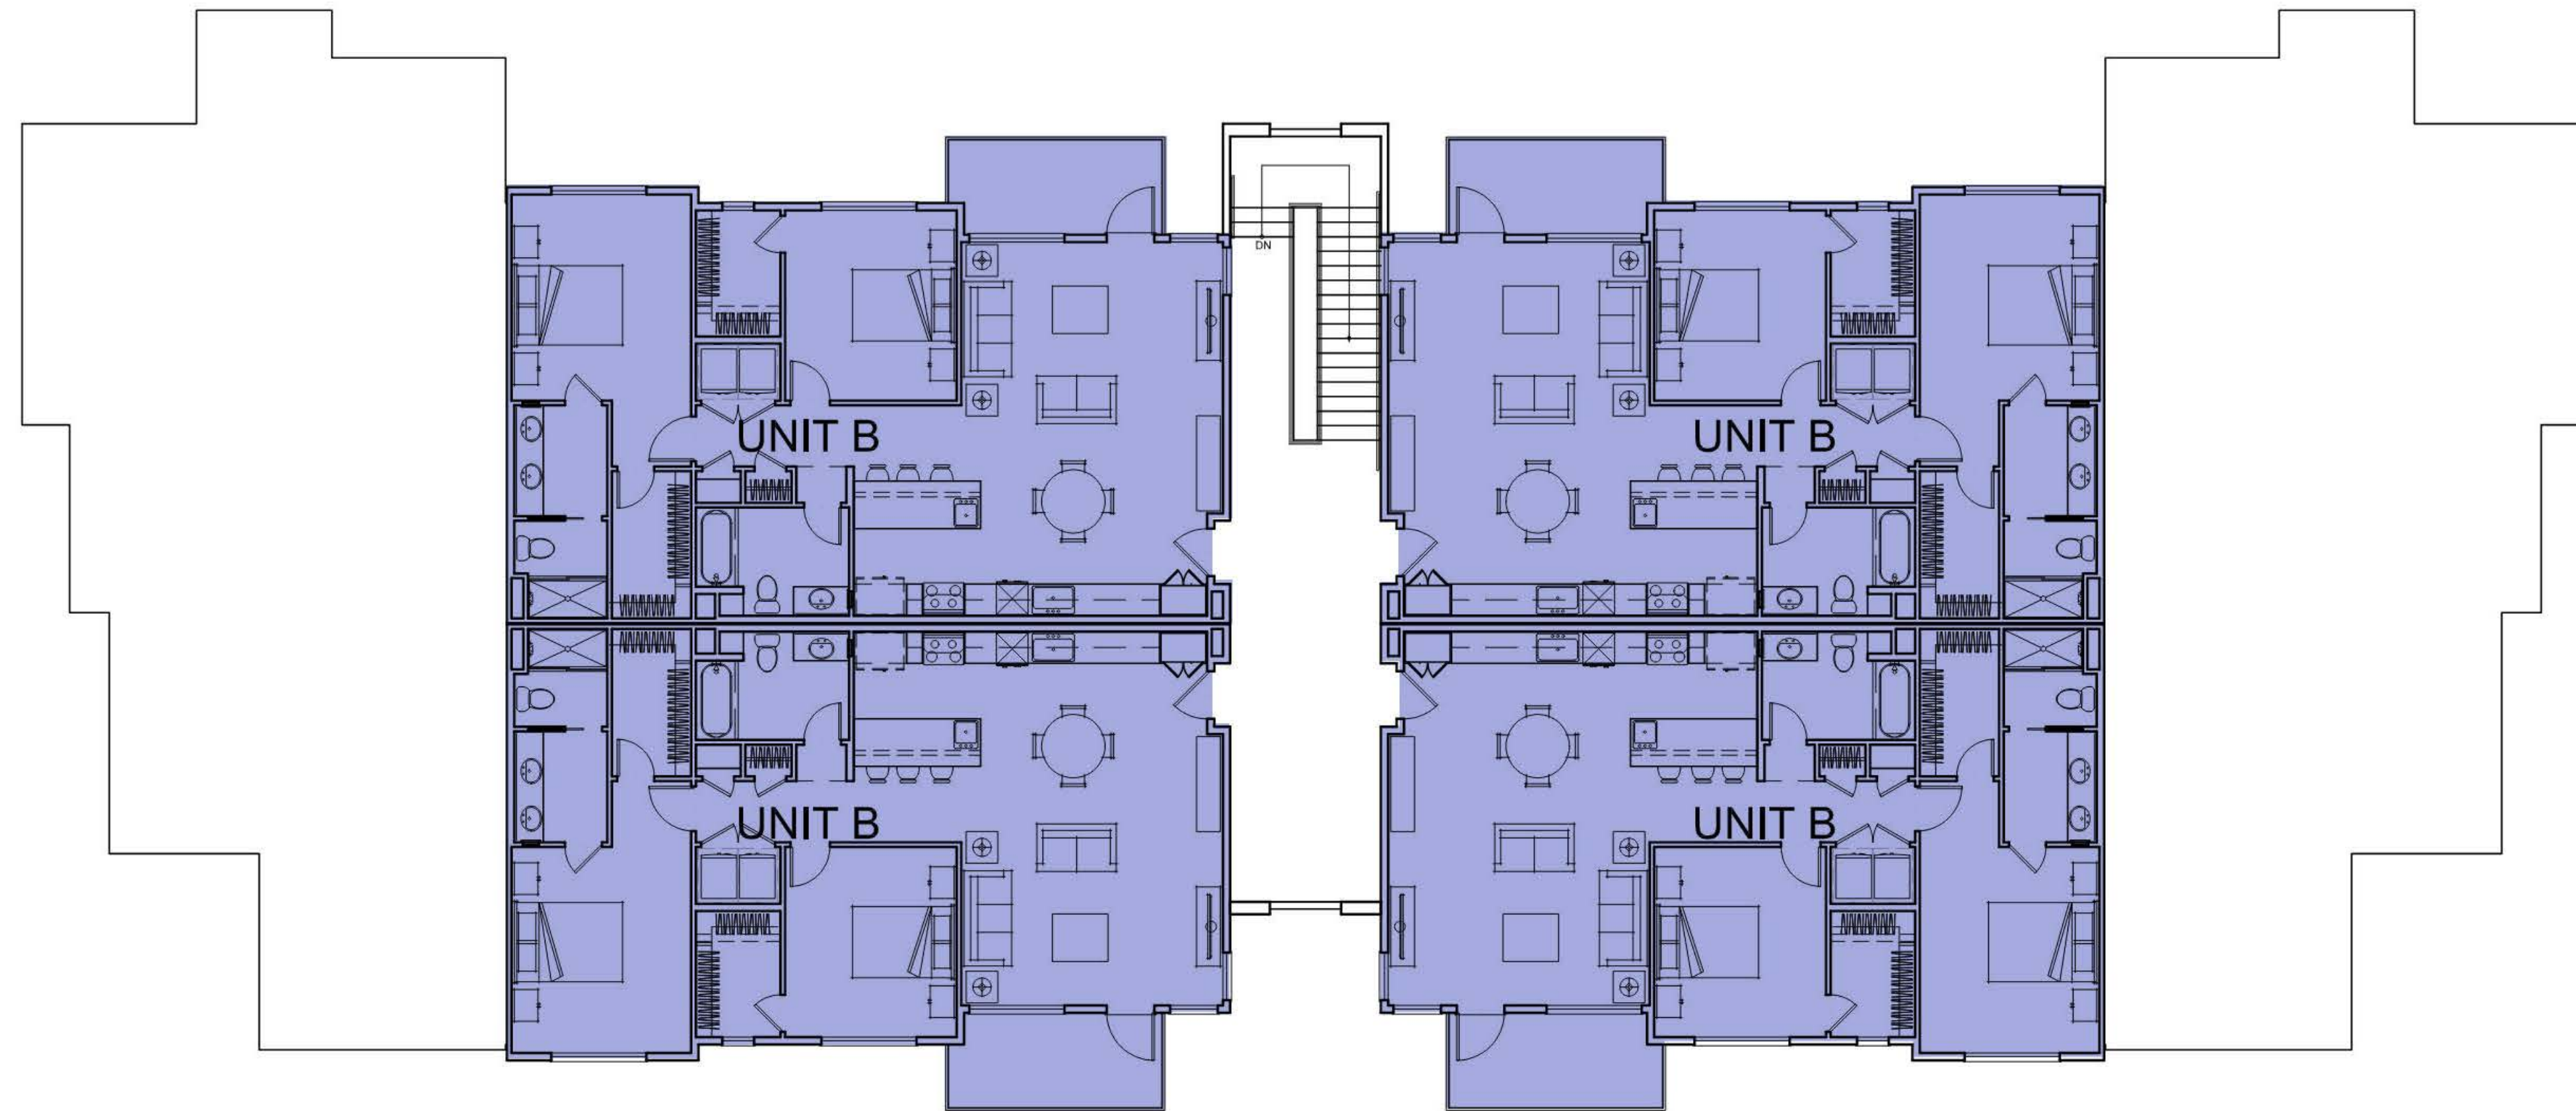


BLDG A PLAN  
3RD. FLOOR

| APARTMENT BUILDING |           |           |            |               |             |                           |            |              |                                      |                                    |                                      |
|--------------------|-----------|-----------|------------|---------------|-------------|---------------------------|------------|--------------|--------------------------------------|------------------------------------|--------------------------------------|
|                    | Unit Name | Bed Count | Bath Count | Gross Unit SF | Net Unit SF | Balcony SF (Where occurs) | Unit Count | Unit Mix (%) | Total Gross Unit SF (UnitSF X Count) | Total Net Unit SF (UnitSF X Count) | Total Balcony SF (BalconySF X Count) |
| BLDG A1            |           |           |            |               |             |                           |            |              |                                      |                                    |                                      |
| 2 Bedrooms         | UNIT A    | 2         | 2          | 1,176         | 1,106       | 0                         | 2          | 4%           | 2,352                                | 2,212                              | 0                                    |
|                    | UNIT B    | 2         | 2          | 1,184         | 1,109       | 81                        | 8          | 15%          | 9,472                                | 8,872                              | 648                                  |
|                    | UNIT C    | 2         | 2          | 1,181         | 1,078       | 0                         | 2          | 4%           | 2,362                                | 2,156                              | 0                                    |
|                    | UNIT D    | 2         | 2          | 1,335         | 1,222       | 168                       | 2          | 4%           | 2,670                                | 2,444                              | 336                                  |
| BLDG A2            |           |           |            |               |             |                           |            |              |                                      |                                    |                                      |
| 2 Bedrooms         | UNIT A    | 2         | 2          | 1,176         | 1,106       | 0                         | 2          | 4%           | 2,352                                | 2,212                              | 0                                    |
|                    | UNIT B    | 2         | 2          | 1,184         | 1,109       | 81                        | 8          | 15%          | 9,472                                | 8,872                              | 648                                  |
|                    | UNIT C    | 2         | 2          | 1,181         | 1,078       | 0                         | 2          | 4%           | 2,362                                | 2,156                              | 0                                    |
|                    | UNIT D    | 2         | 2          | 1,335         | 1,222       | 168                       | 2          | 4%           | 2,670                                | 2,444                              | 336                                  |
| BLDG B1            |           |           |            |               |             |                           |            |              |                                      |                                    |                                      |
| 2 Bedrooms         | UNIT A    | 2         | 2          | 1,176         | 1,106       | 0                         | 2          | 4%           | 2,352                                | 2,212                              | 0                                    |
|                    | UNIT B    | 2         | 2          | 1,184         | 1,109       | 81                        | 8          | 15%          | 9,472                                | 8,872                              | 648                                  |
|                    | UNIT C    | 2         | 2          | 1,181         | 1,078       | 0                         | 2          | 4%           | 2,362                                | 2,156                              | 0                                    |
|                    | UNIT D    | 2         | 2          | 1,335         | 1,222       | 168                       | 1          | 2%           | 1,335                                | 1,222                              | 168                                  |
| BLDG B2            |           |           |            |               |             |                           |            |              |                                      |                                    |                                      |
| 2 Bedrooms         | UNIT A    | 2         | 2          | 1,176         | 1,106       | 0                         | 2          | 4%           | 2,352                                | 2,212                              | 0                                    |
|                    | UNIT B    | 2         | 2          | 1,184         | 1,109       | 81                        | 8          | 15%          | 9,472                                | 8,872                              | 648                                  |
|                    | UNIT C    | 2         | 2          | 1,181         | 1,078       | 0                         | 2          | 4%           | 2,362                                | 2,156                              | 0                                    |
|                    | UNIT D    | 2         | 2          | 1,335         | 1,222       | 168                       | 1          | 2%           | 1,335                                | 1,222                              | 168                                  |
|                    |           |           |            |               |             |                           | 54         |              | 64,754                               | 60,292                             | 3,600                                |

BUILDING A FLOOR PLANS

 




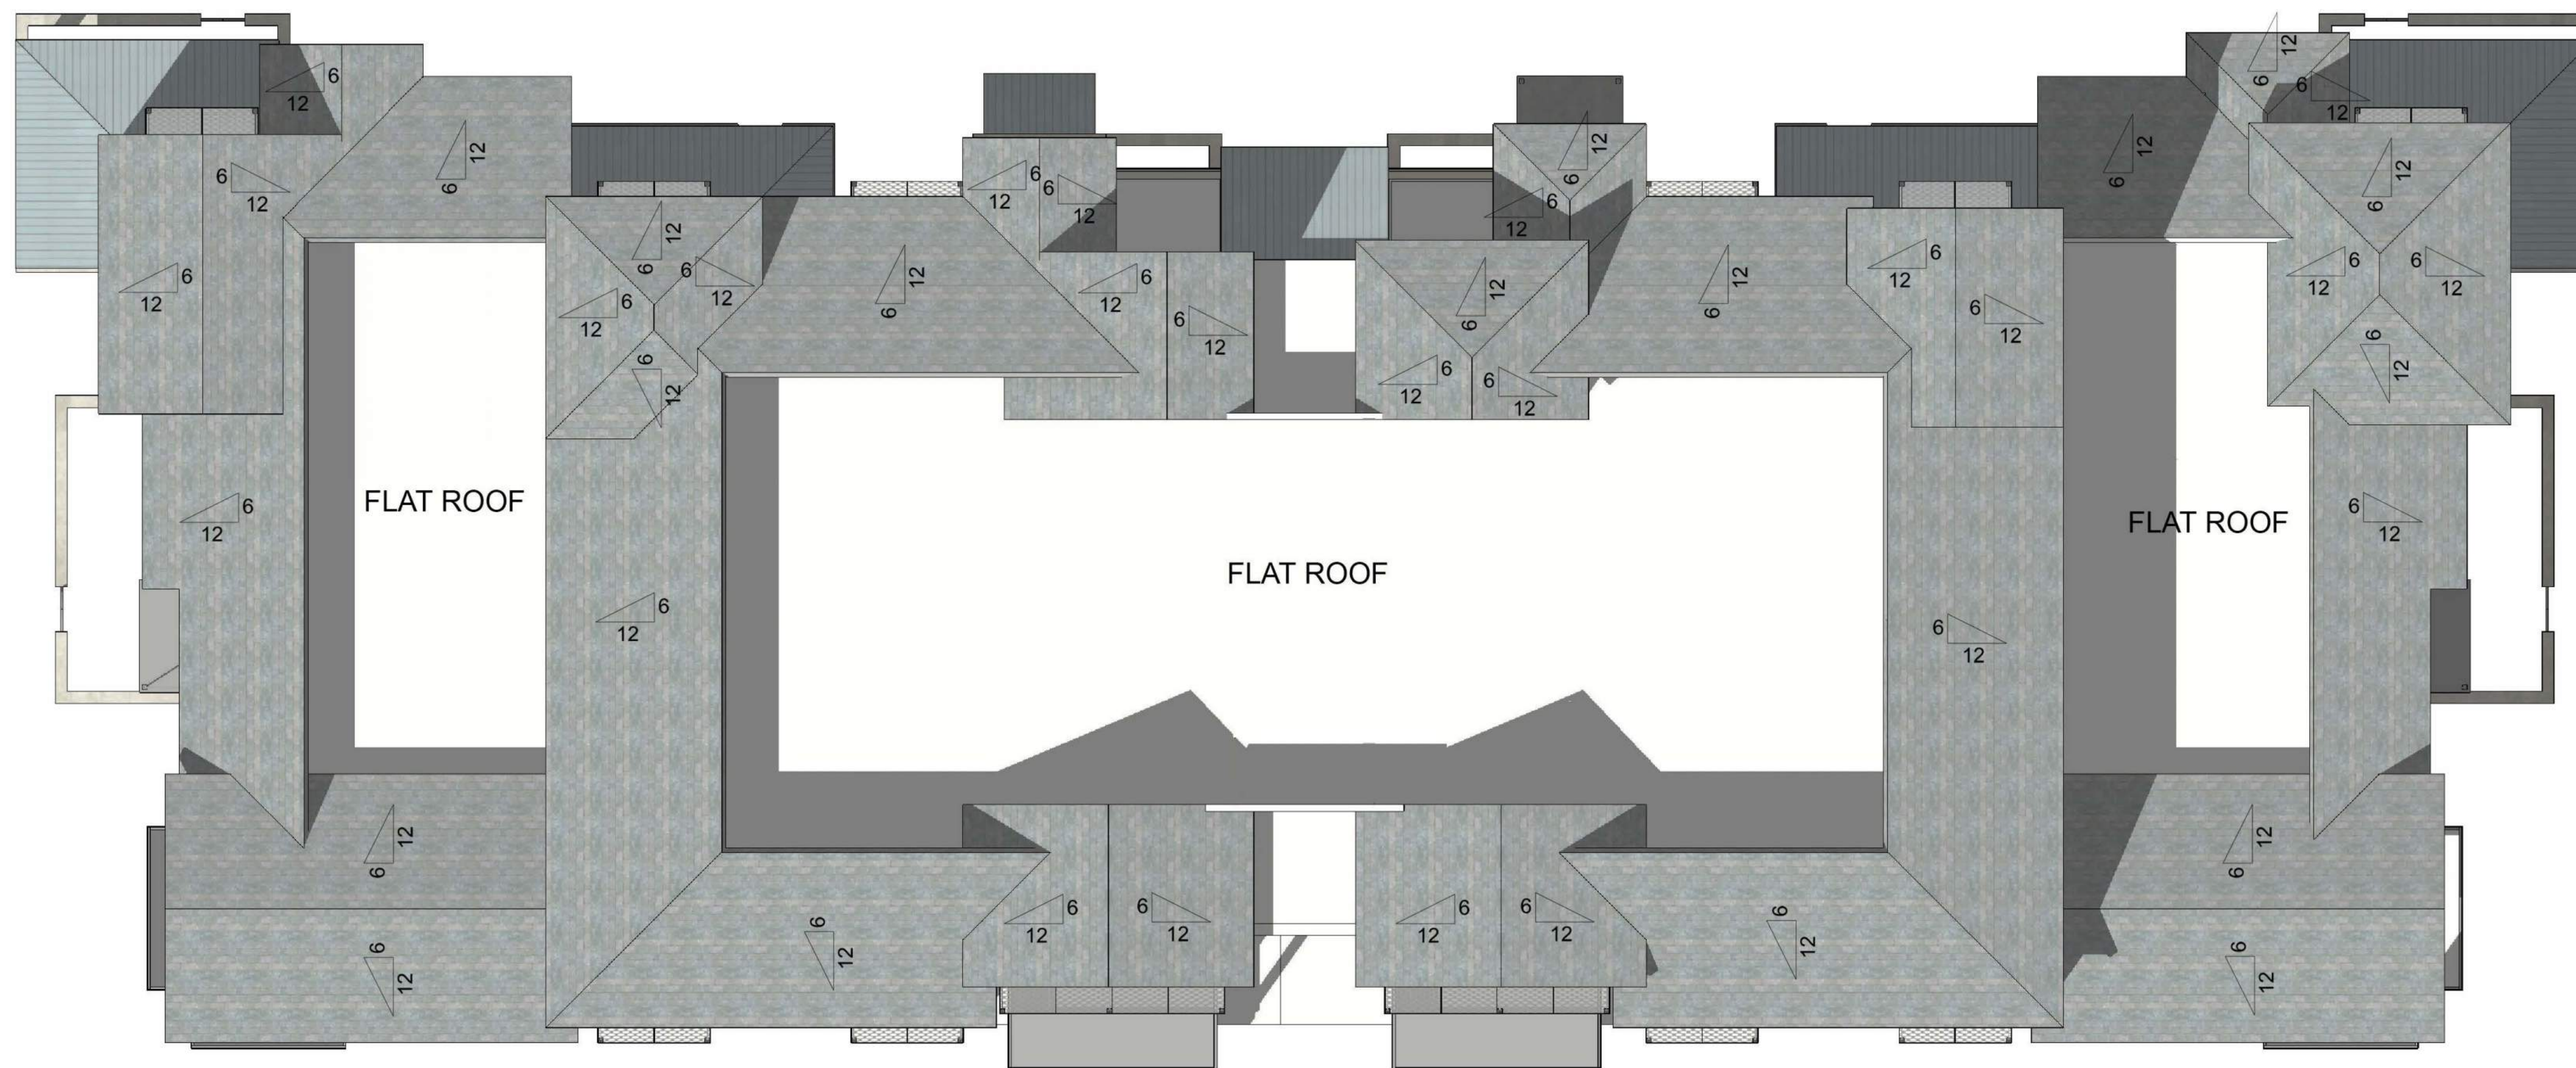

**BLDG A  
ROOF PLAN**

## BUILDING A FLOOR PLANS

**KERMAN MIXED DENSITY DEVELOPMENT - APARTMENT DESIGN**  
**BOYD COMPANIES**

 

**JOB NO.** 1610.002  
**DATE** 07-01-2022  
 5865 Owens Drive  
 Pleasanton, CA 94588  
 925-251-7200

**A.11**






**BLDG B PLAN  
1ST. FLOOR**

**BLDG B PLAN  
2ND. FLOOR**

**BUILDING B FLOOR PLANS**




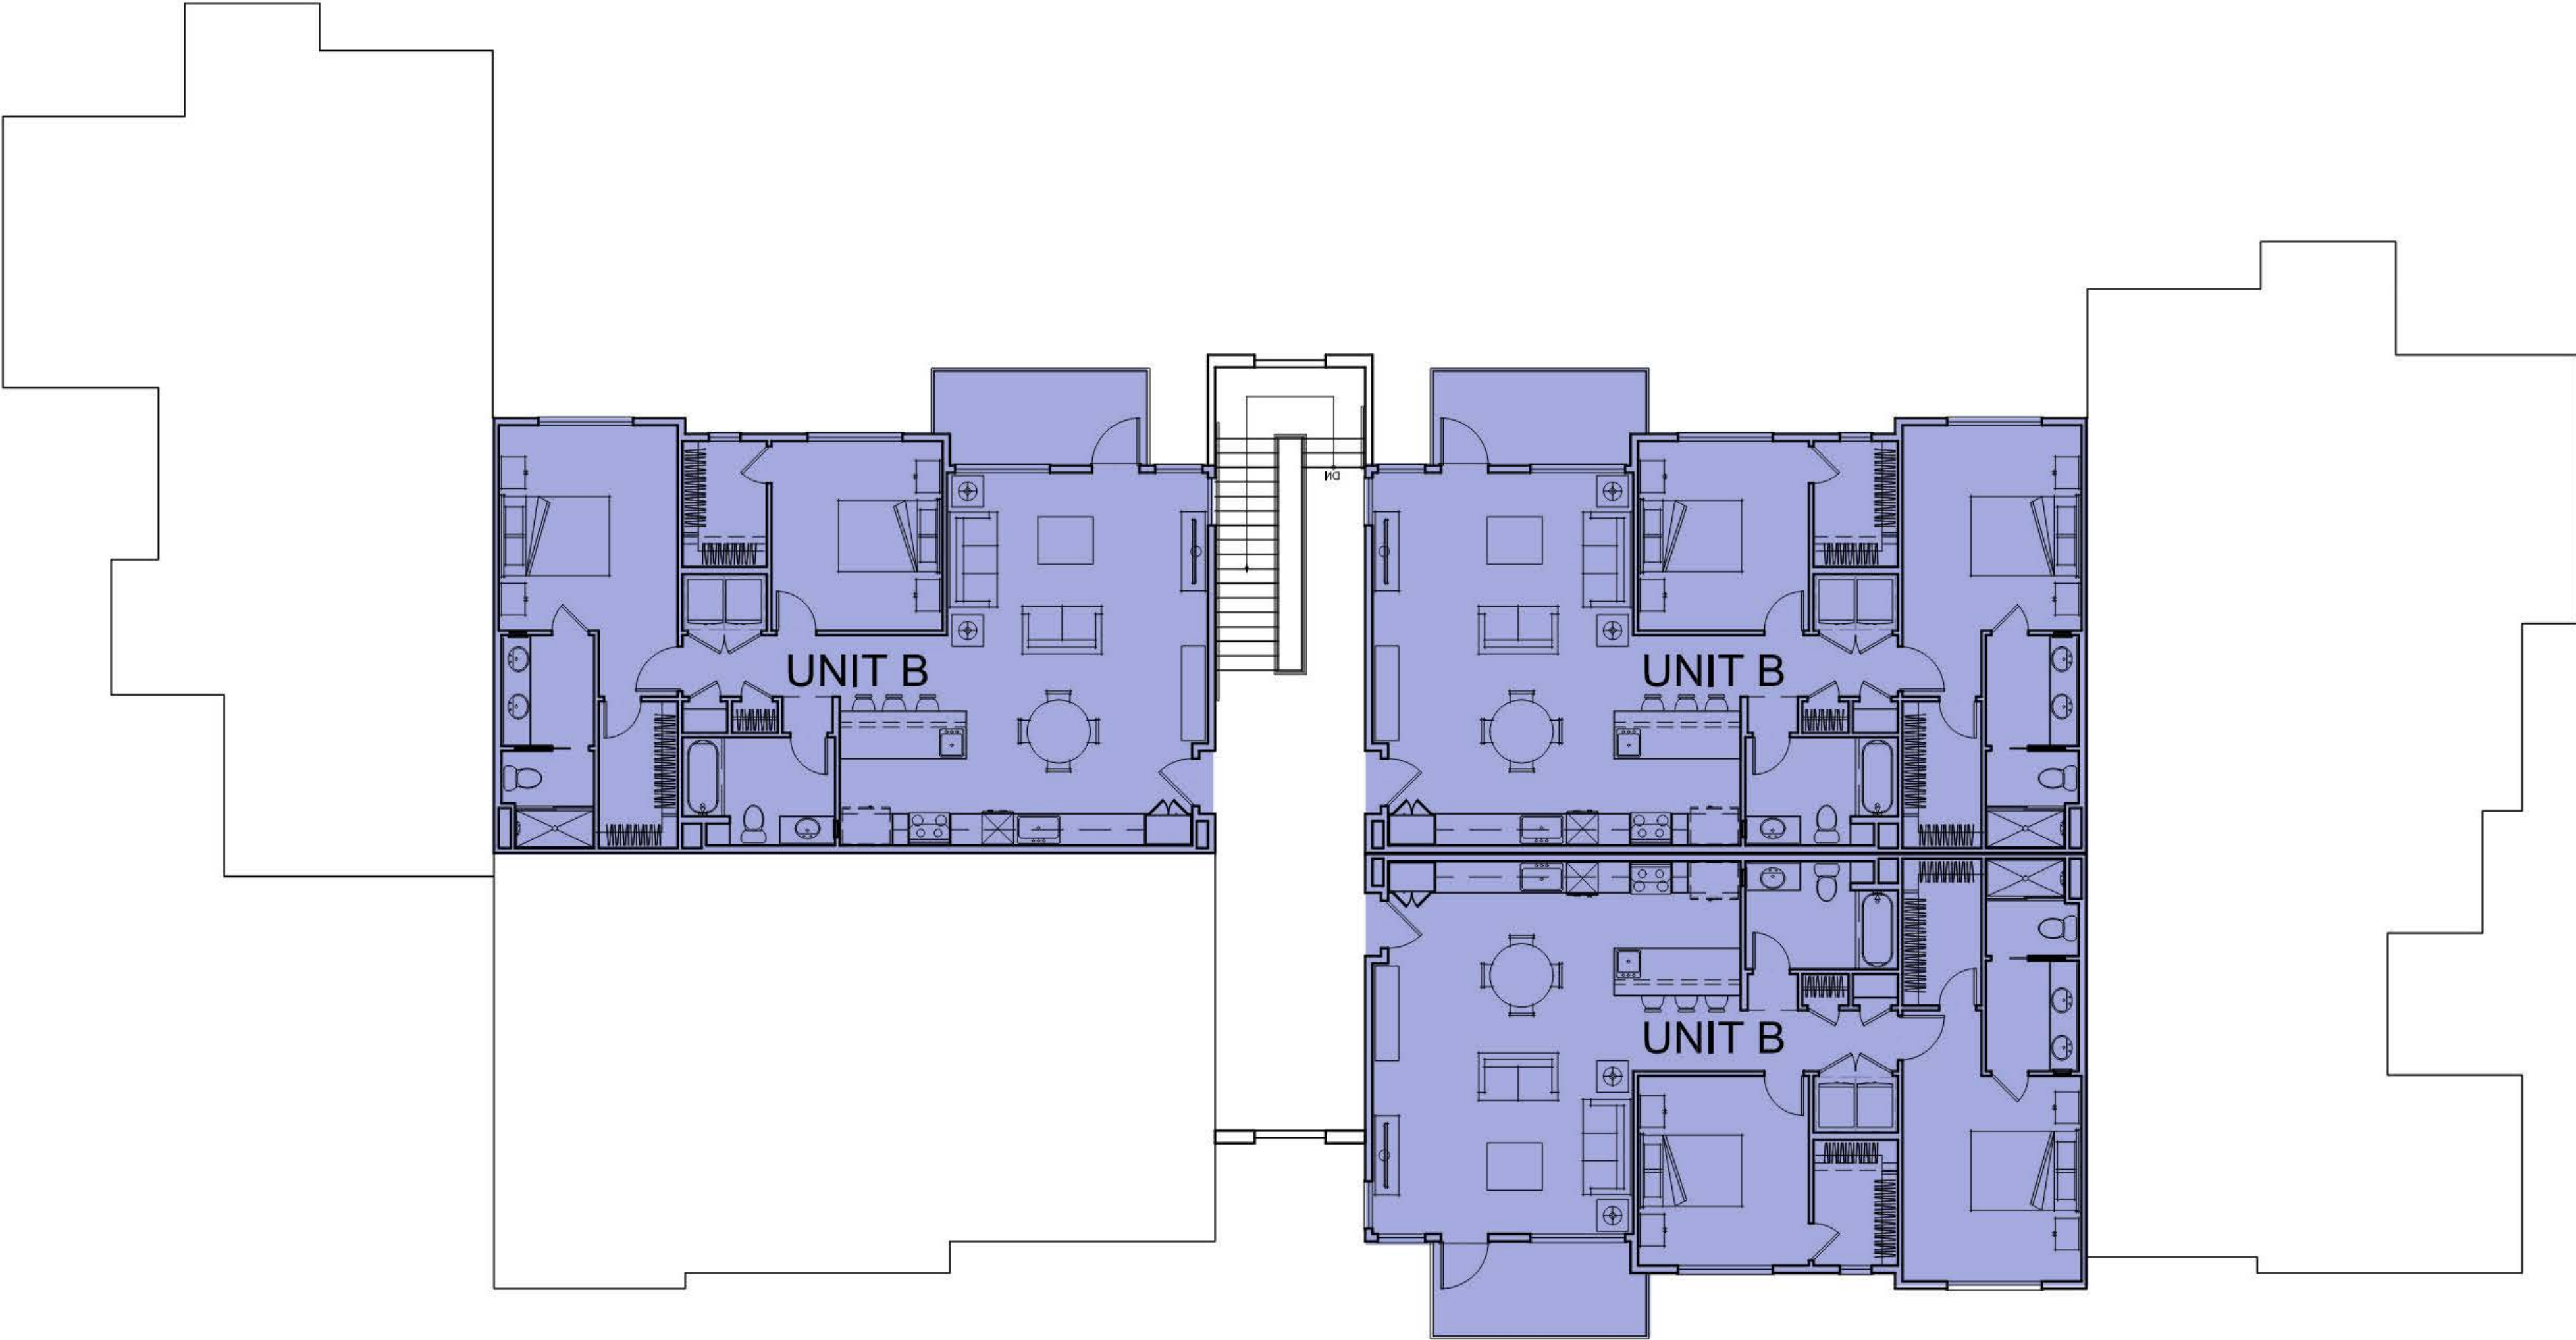


BLDG B PLAN  
3RD. FLOOR

| APARTMENT BUILDING |           |           |            |               |             |                           |            |              |                                      |                                    |                                      |
|--------------------|-----------|-----------|------------|---------------|-------------|---------------------------|------------|--------------|--------------------------------------|------------------------------------|--------------------------------------|
|                    | Unit Name | Bed Count | Bath Count | Gross Unit SF | Net Unit SF | Balcony SF (Where occurs) | Unit Count | Unit Mix (%) | Total Gross Unit SF (UnitSF X Count) | Total Net Unit SF (UnitSF X Count) | Total Balcony SF (BalconySF X Count) |
| BLDG A1            |           |           |            |               |             |                           |            |              |                                      |                                    |                                      |
| 2 Bedrooms         | UNIT A    | 2         | 2          | 1,176         | 1,106       | 0                         | 2          | 4%           | 2,352                                | 2,212                              | 0                                    |
|                    | UNIT B    | 2         | 2          | 1,184         | 1,109       | 81                        | 8          | 15%          | 9,472                                | 8,872                              | 648                                  |
|                    | UNIT C    | 2         | 2          | 1,181         | 1,078       | 0                         | 2          | 4%           | 2,362                                | 2,156                              | 0                                    |
|                    | UNIT D    | 2         | 2          | 1,335         | 1,222       | 168                       | 2          | 4%           | 2,670                                | 2,444                              | 336                                  |
| BLDG A2            |           |           |            |               |             |                           |            |              |                                      |                                    |                                      |
| 2 Bedrooms         | UNIT A    | 2         | 2          | 1,176         | 1,106       | 0                         | 2          | 4%           | 2,352                                | 2,212                              | 0                                    |
|                    | UNIT B    | 2         | 2          | 1,184         | 1,109       | 81                        | 8          | 15%          | 9,472                                | 8,872                              | 648                                  |
|                    | UNIT C    | 2         | 2          | 1,181         | 1,078       | 0                         | 2          | 4%           | 2,362                                | 2,156                              | 0                                    |
|                    | UNIT D    | 2         | 2          | 1,335         | 1,222       | 168                       | 2          | 4%           | 2,670                                | 2,444                              | 336                                  |
| BLDG B1            |           |           |            |               |             |                           |            |              |                                      |                                    |                                      |
| 2 Bedrooms         | UNIT A    | 2         | 2          | 1,176         | 1,106       | 0                         | 2          | 4%           | 2,352                                | 2,212                              | 0                                    |
|                    | UNIT B    | 2         | 2          | 1,184         | 1,109       | 81                        | 8          | 15%          | 9,472                                | 8,872                              | 648                                  |
|                    | UNIT C    | 2         | 2          | 1,181         | 1,078       | 0                         | 2          | 4%           | 2,362                                | 2,156                              | 0                                    |
|                    | UNIT D    | 2         | 2          | 1,335         | 1,222       | 168                       | 1          | 2%           | 1,335                                | 1,222                              | 168                                  |
| BLDG B2            |           |           |            |               |             |                           |            |              |                                      |                                    |                                      |
| 2 Bedrooms         | UNIT A    | 2         | 2          | 1,176         | 1,106       | 0                         | 2          | 4%           | 2,352                                | 2,212                              | 0                                    |
|                    | UNIT B    | 2         | 2          | 1,184         | 1,109       | 81                        | 8          | 15%          | 9,472                                | 8,872                              | 648                                  |
|                    | UNIT C    | 2         | 2          | 1,181         | 1,078       | 0                         | 2          | 4%           | 2,362                                | 2,156                              | 0                                    |
|                    | UNIT D    | 2         | 2          | 1,335         | 1,222       | 168                       | 1          | 2%           | 1,335                                | 1,222                              | 168                                  |
|                    |           |           |            |               |             |                           | 54         |              | 64,754                               | 60,292                             | 3,600                                |

BUILDING B FLOOR PLANS

 




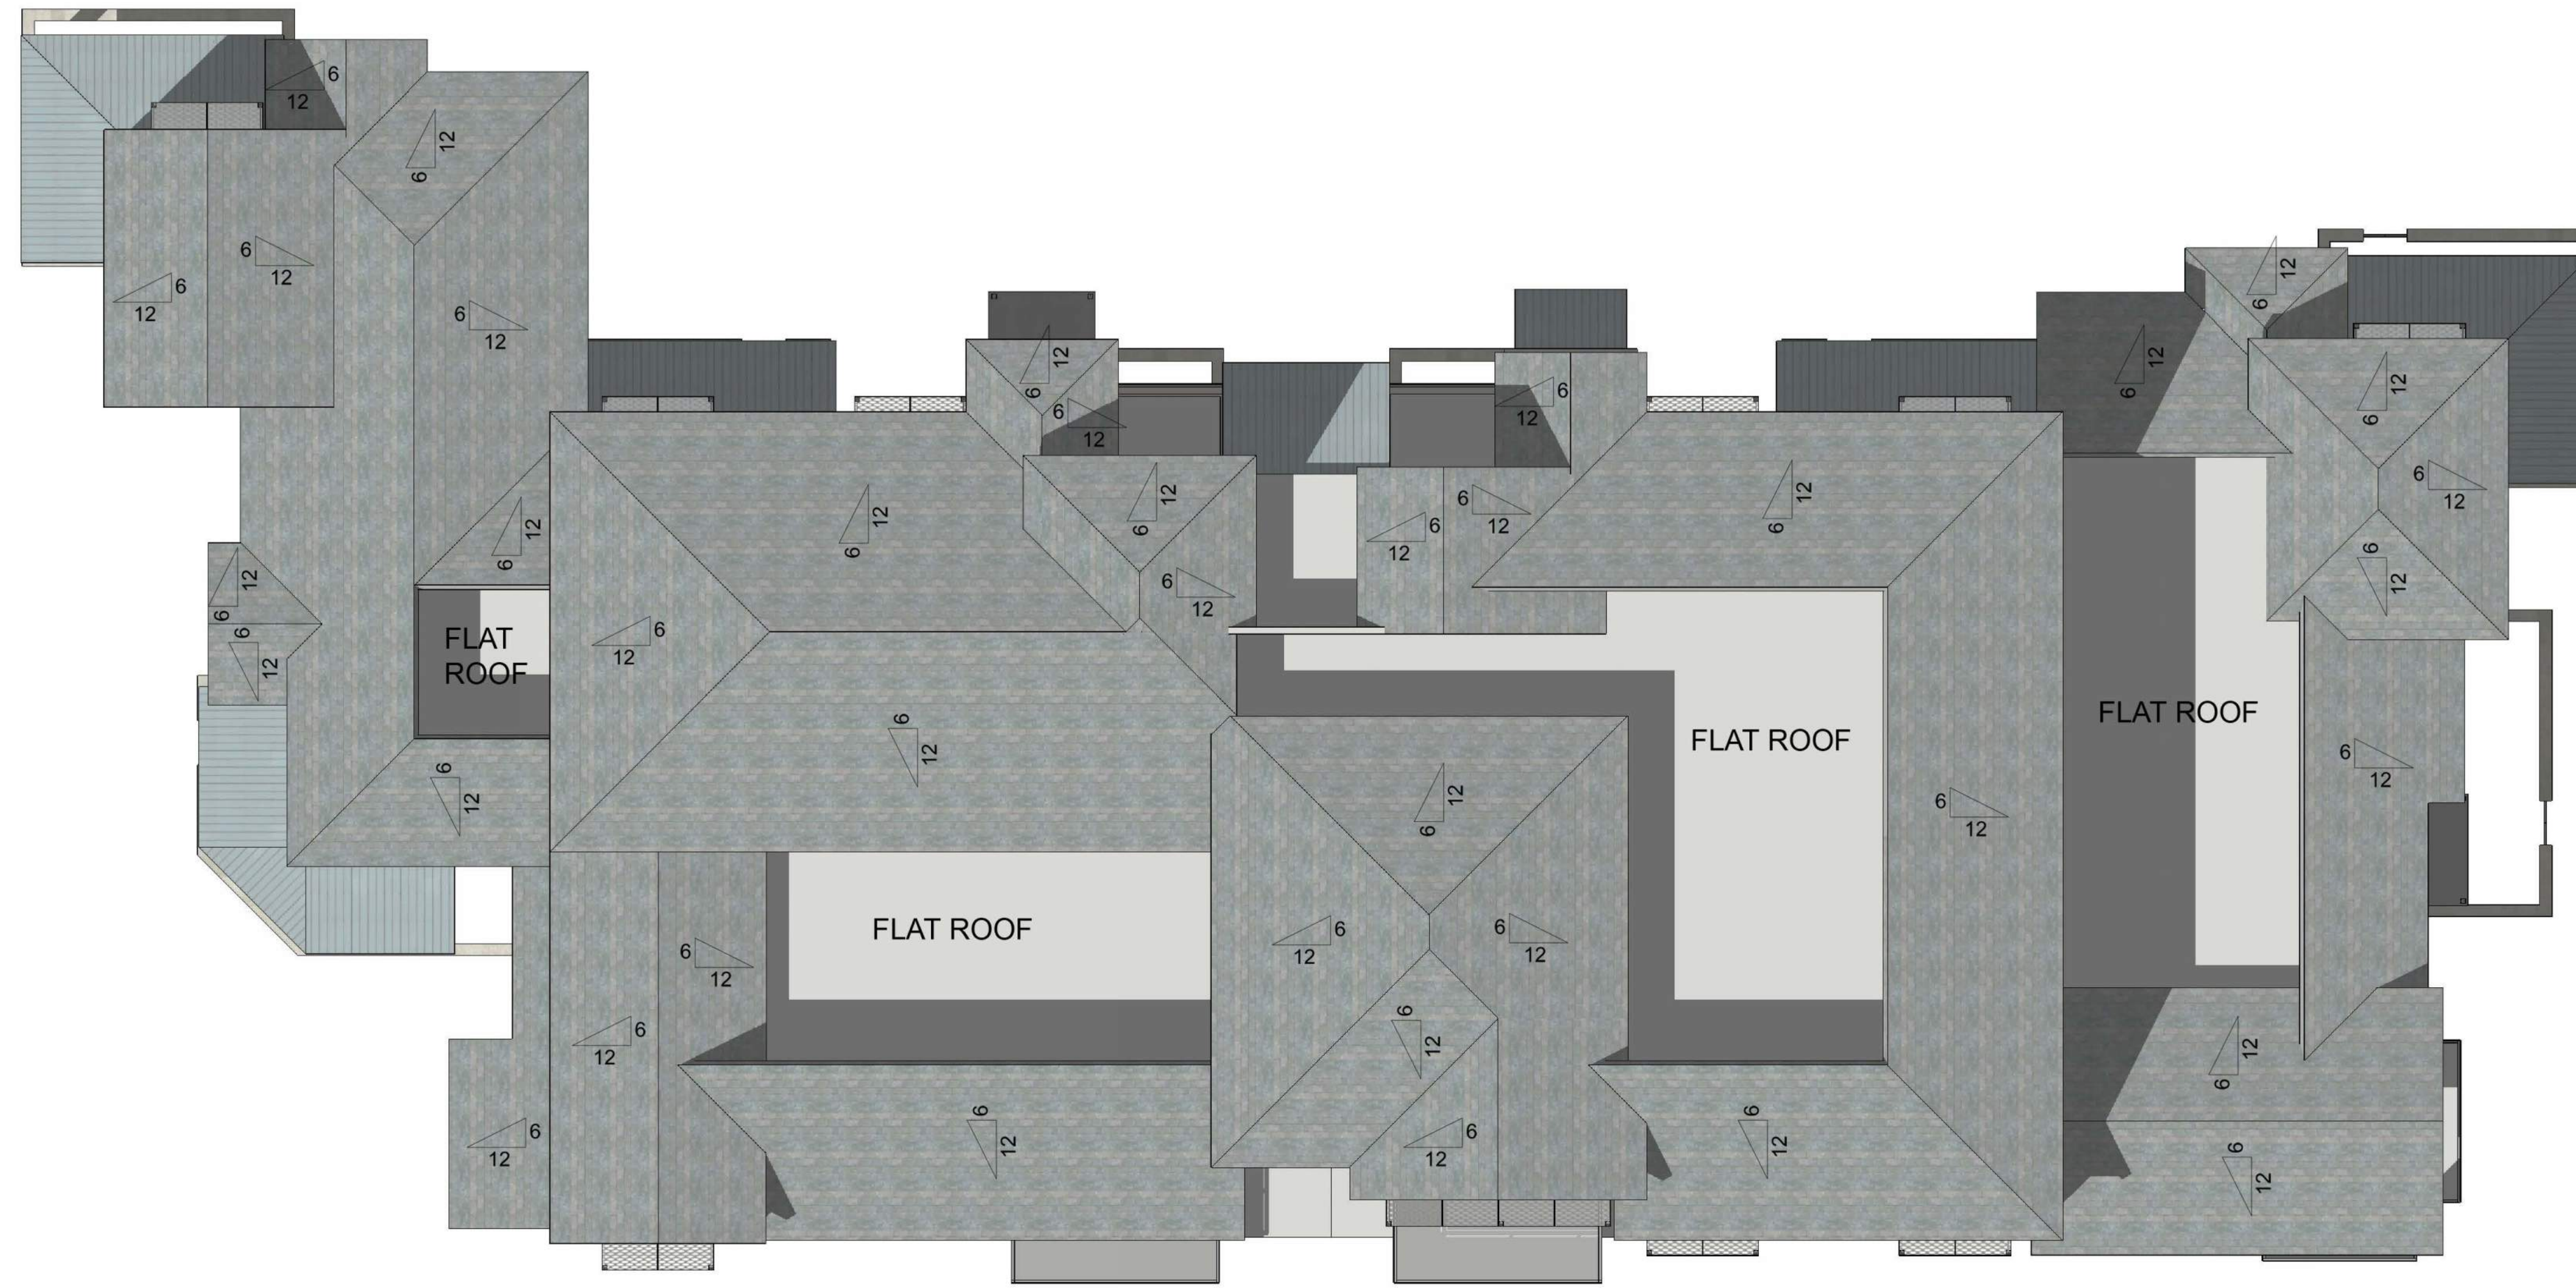


**BLDG B  
ROOF PLAN**

## BUILDING B FLOOR PLANS




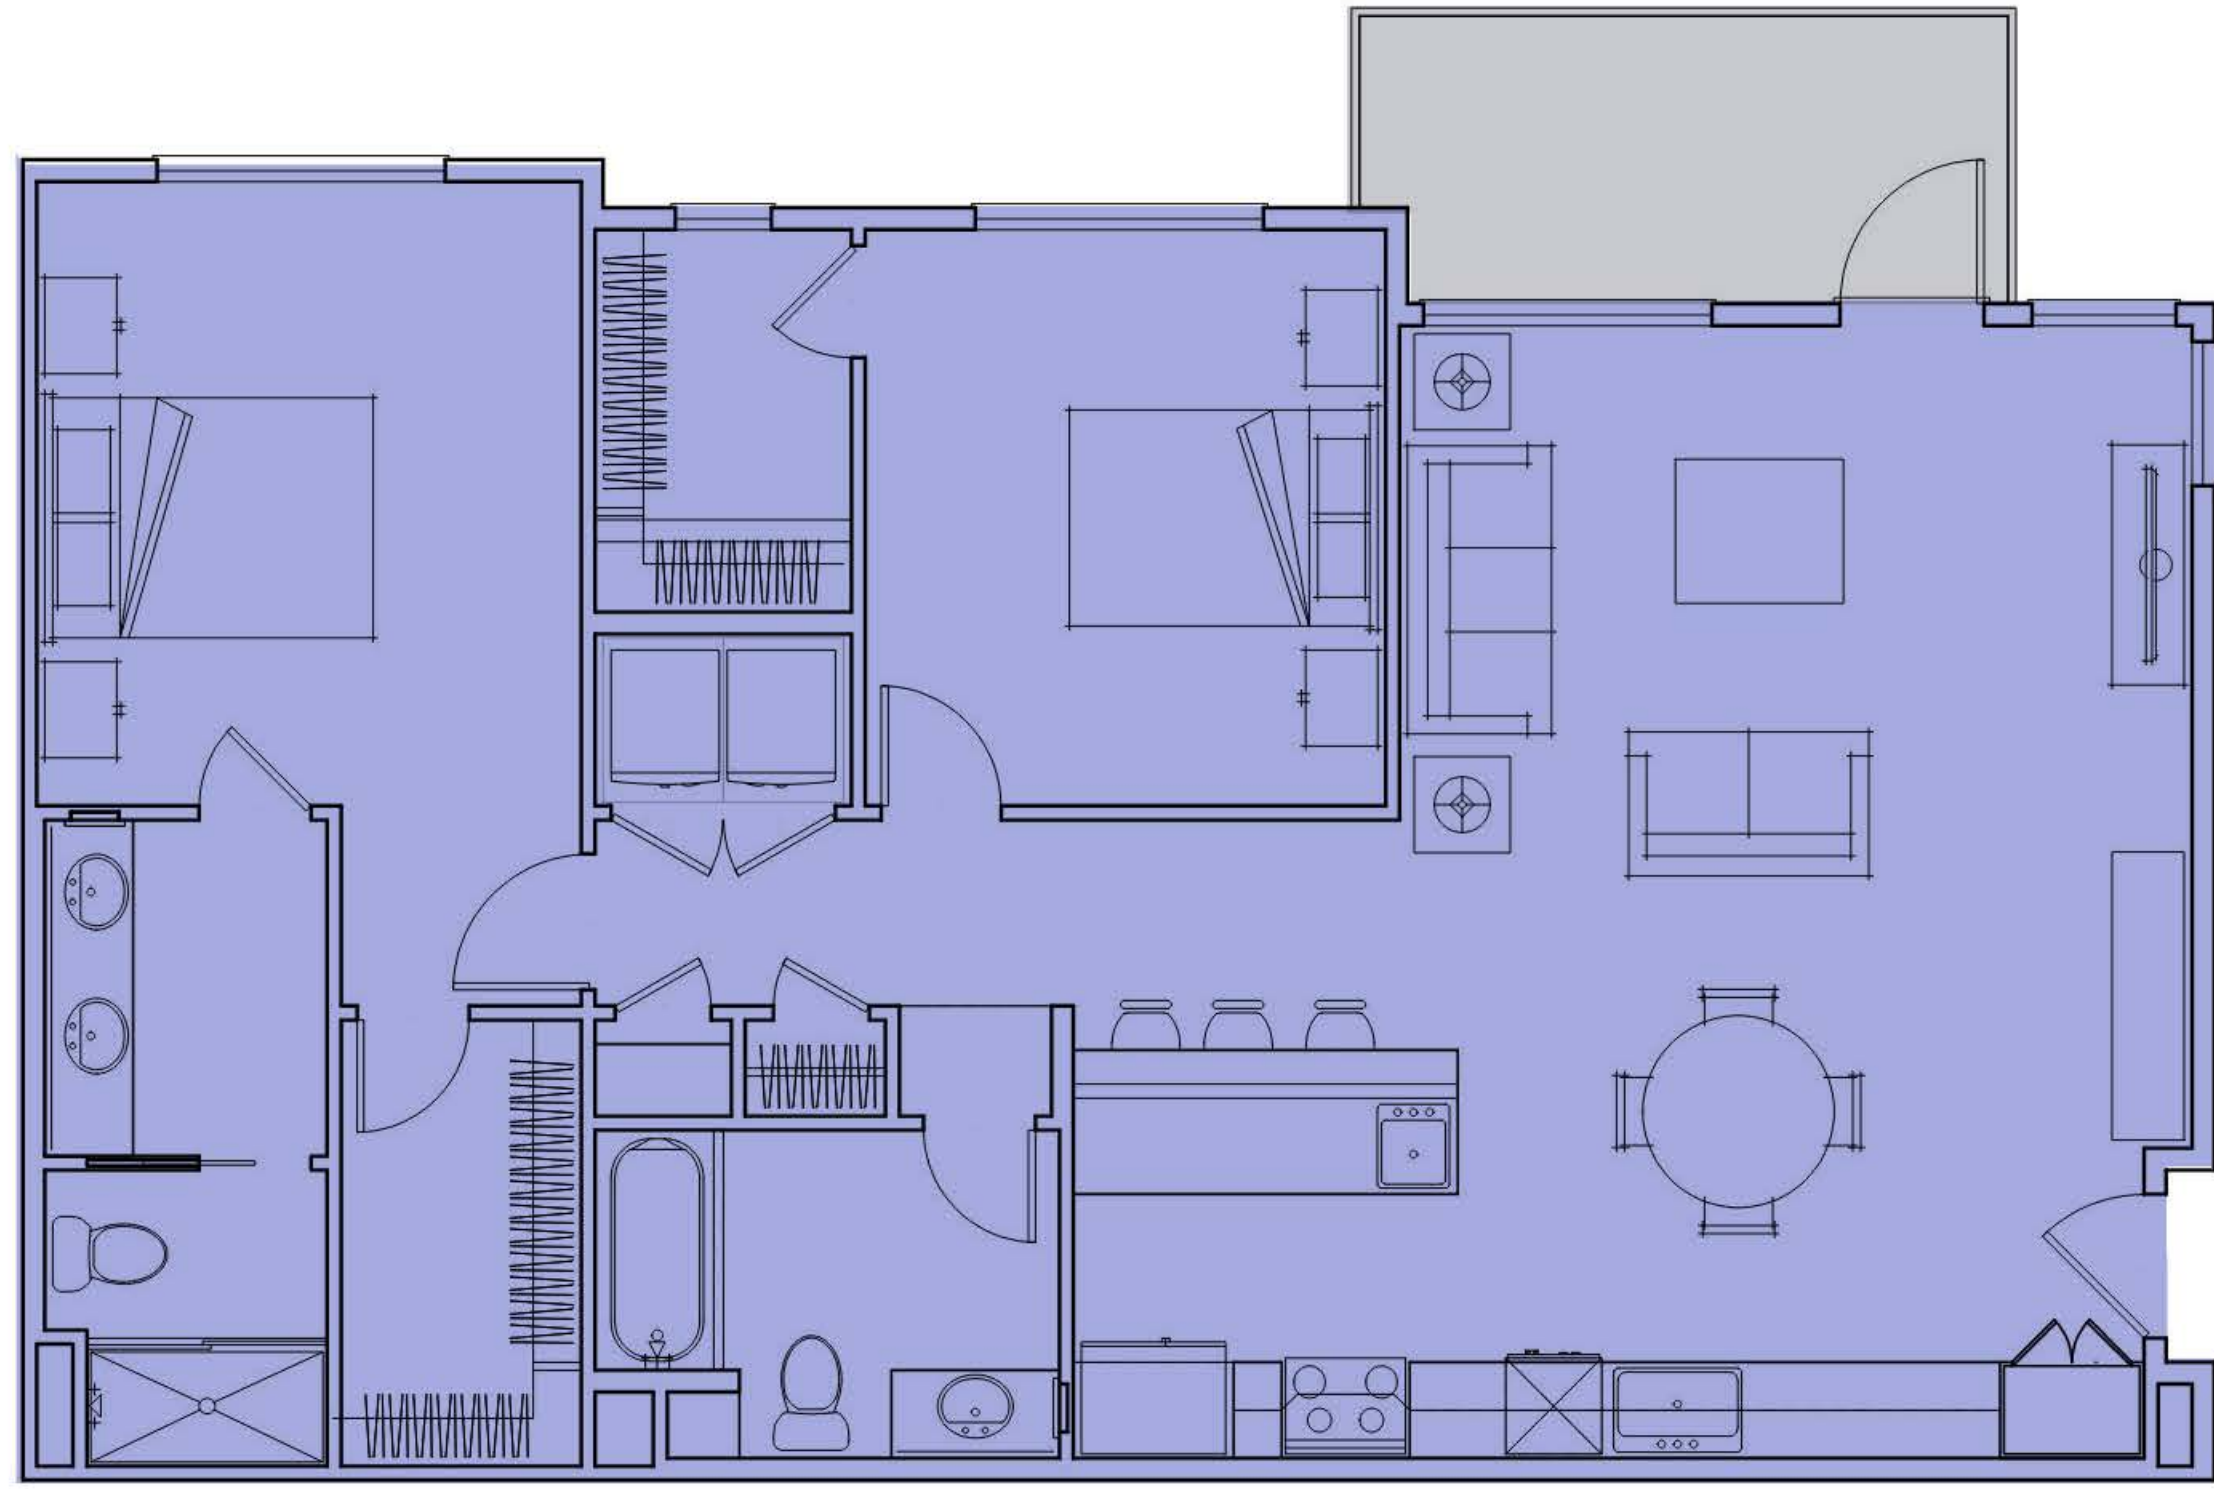


UNIT B-FL-02/03

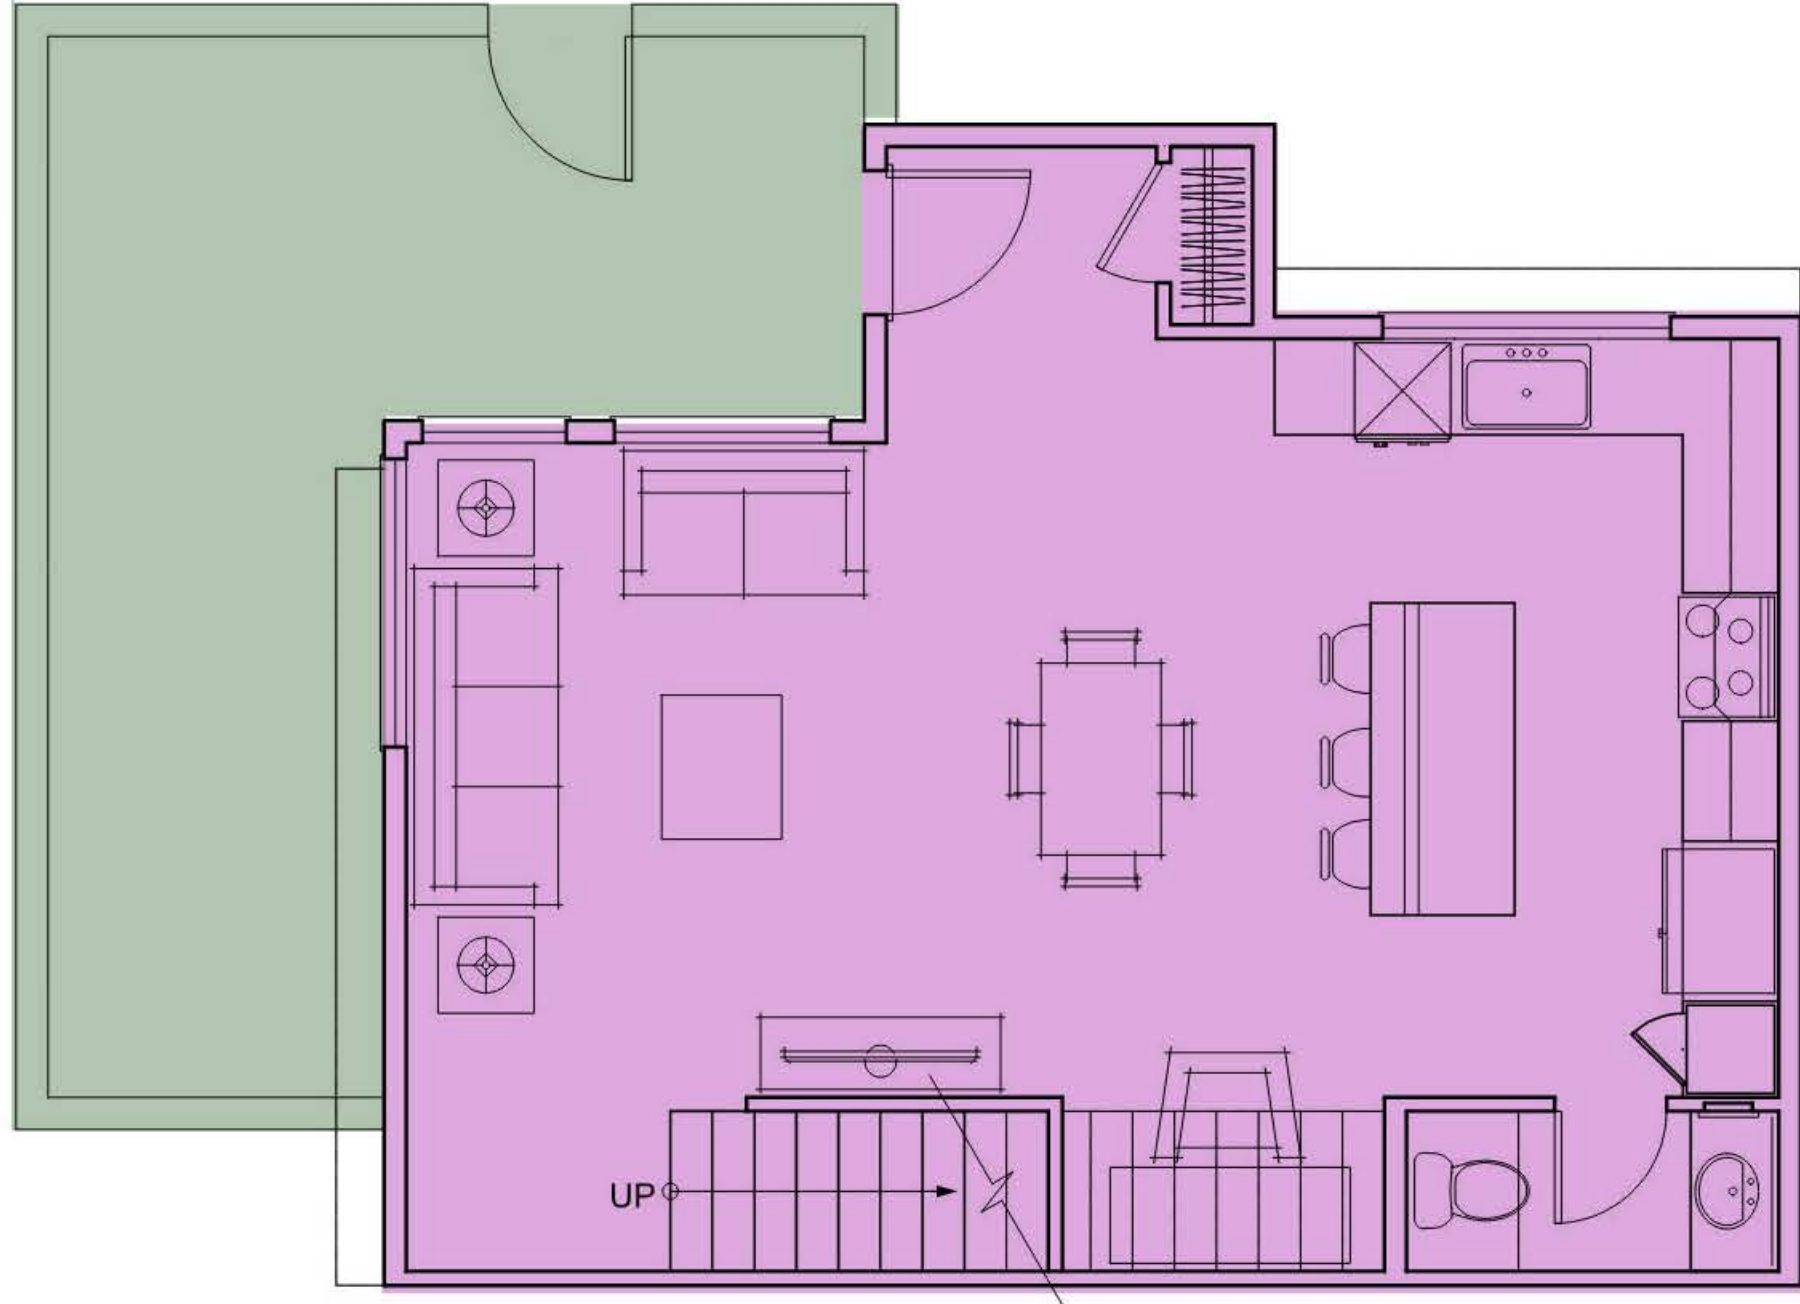


UNIT C- FL-01

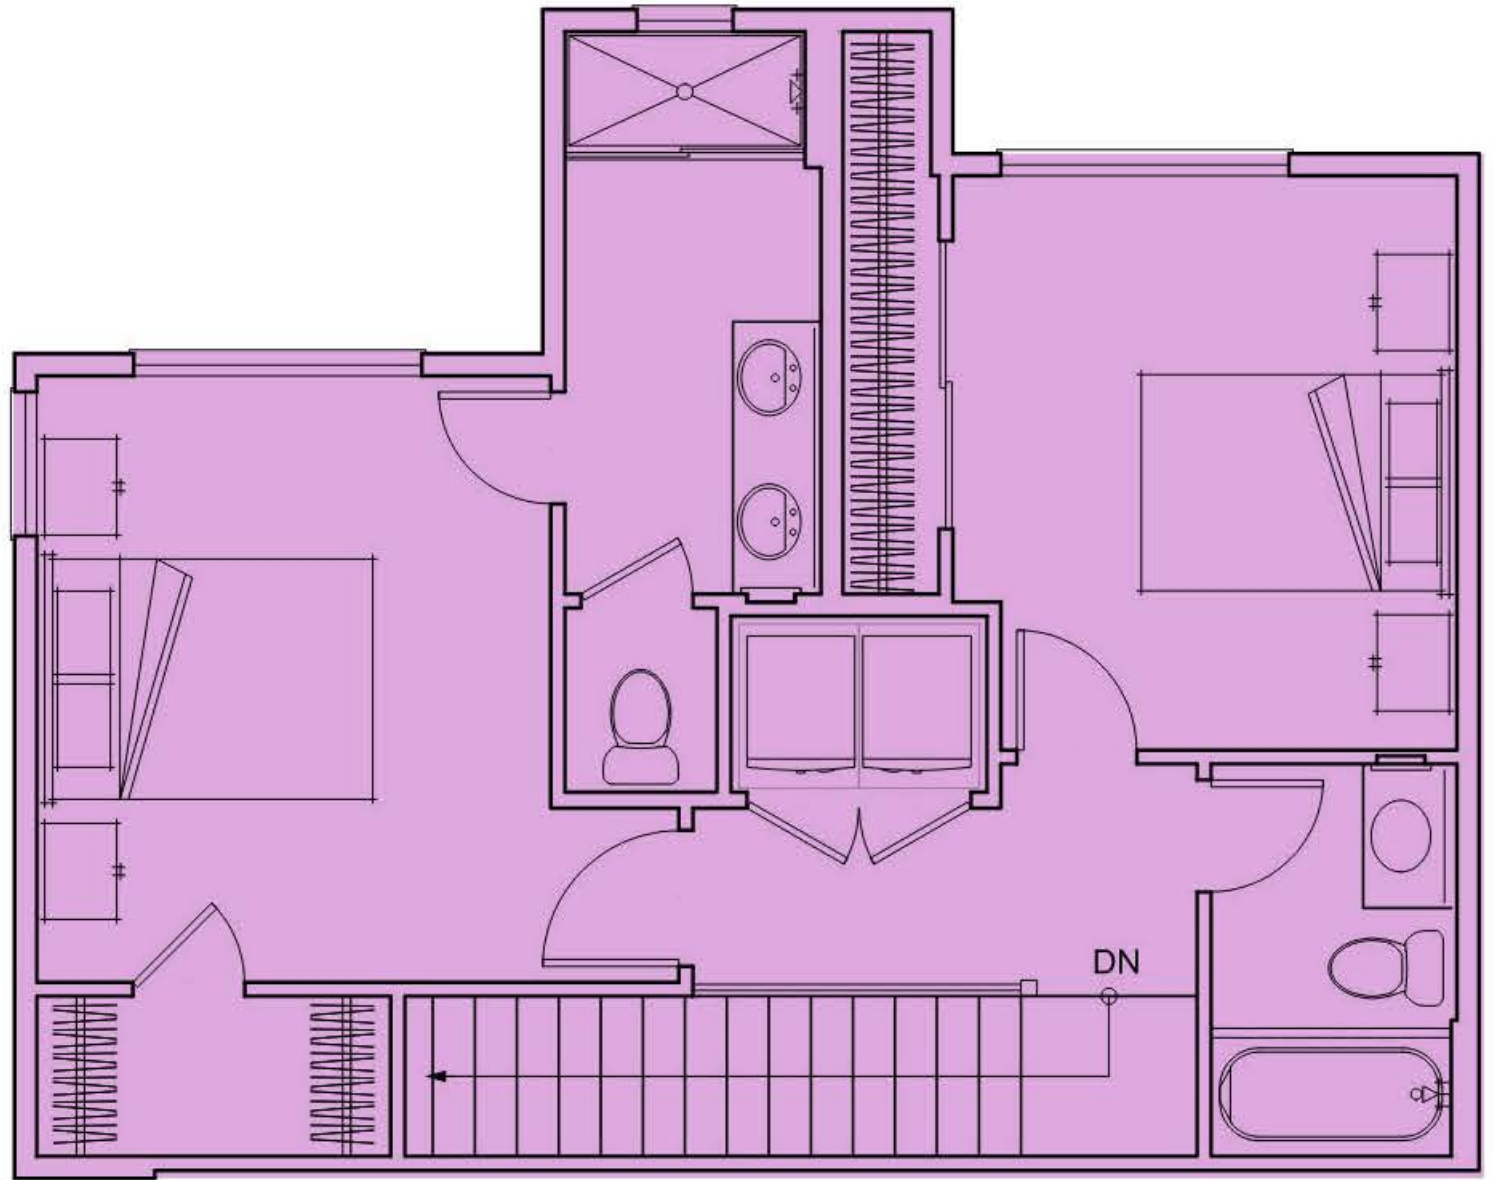


UNIT C- FL-02

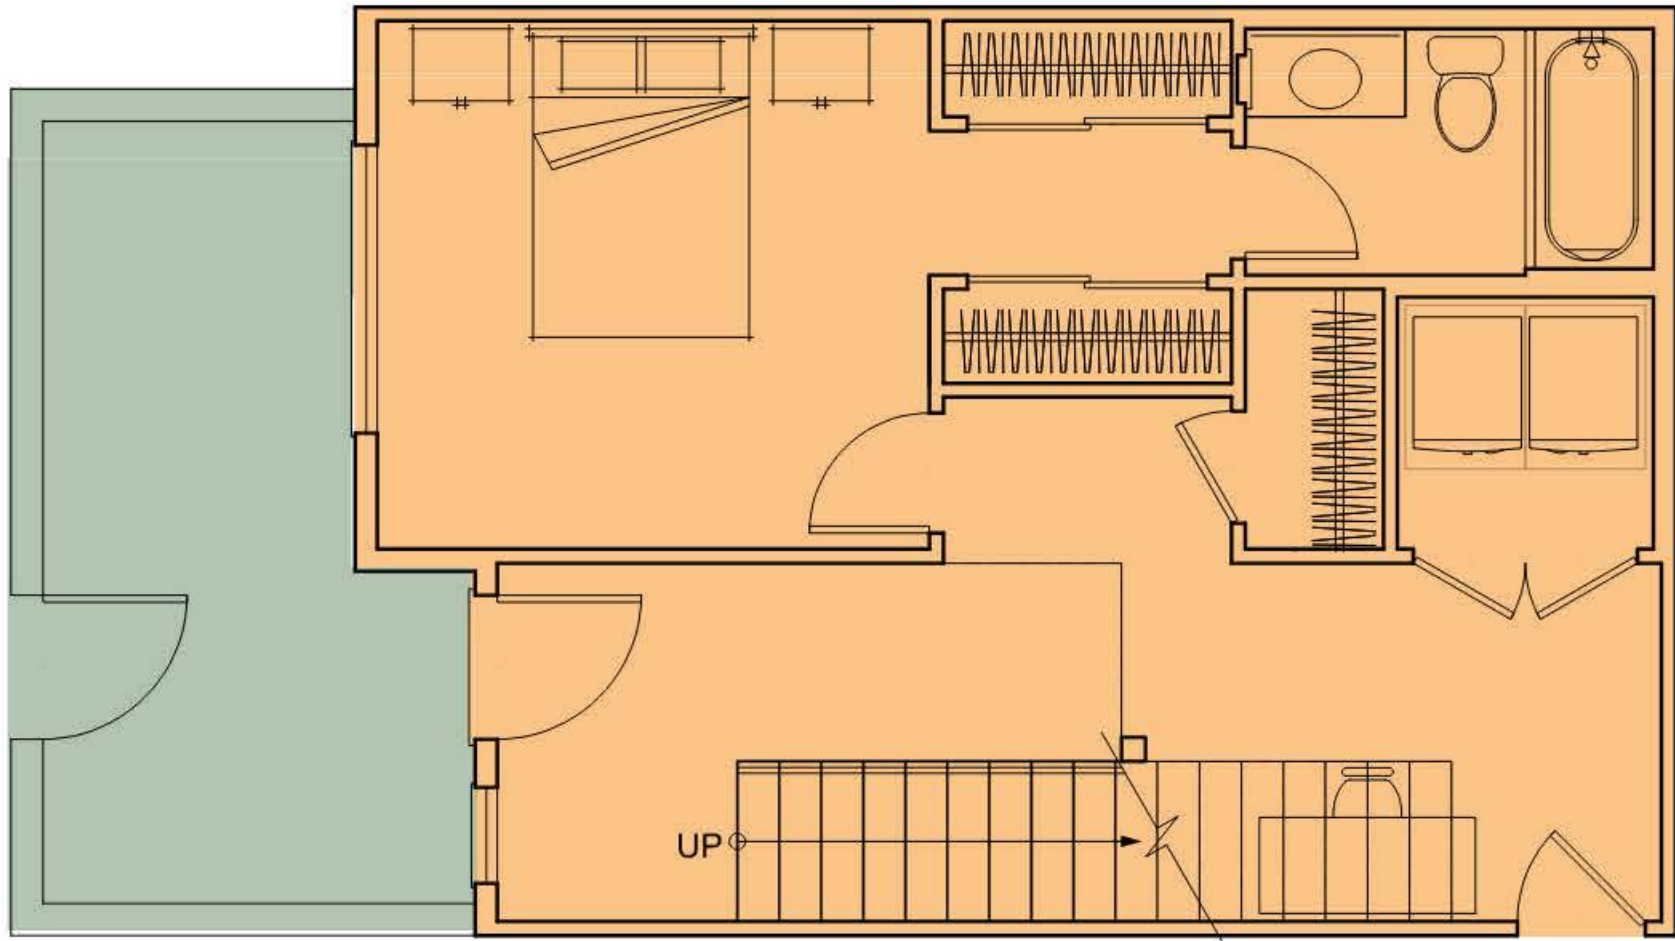

UNIT D- FL-01

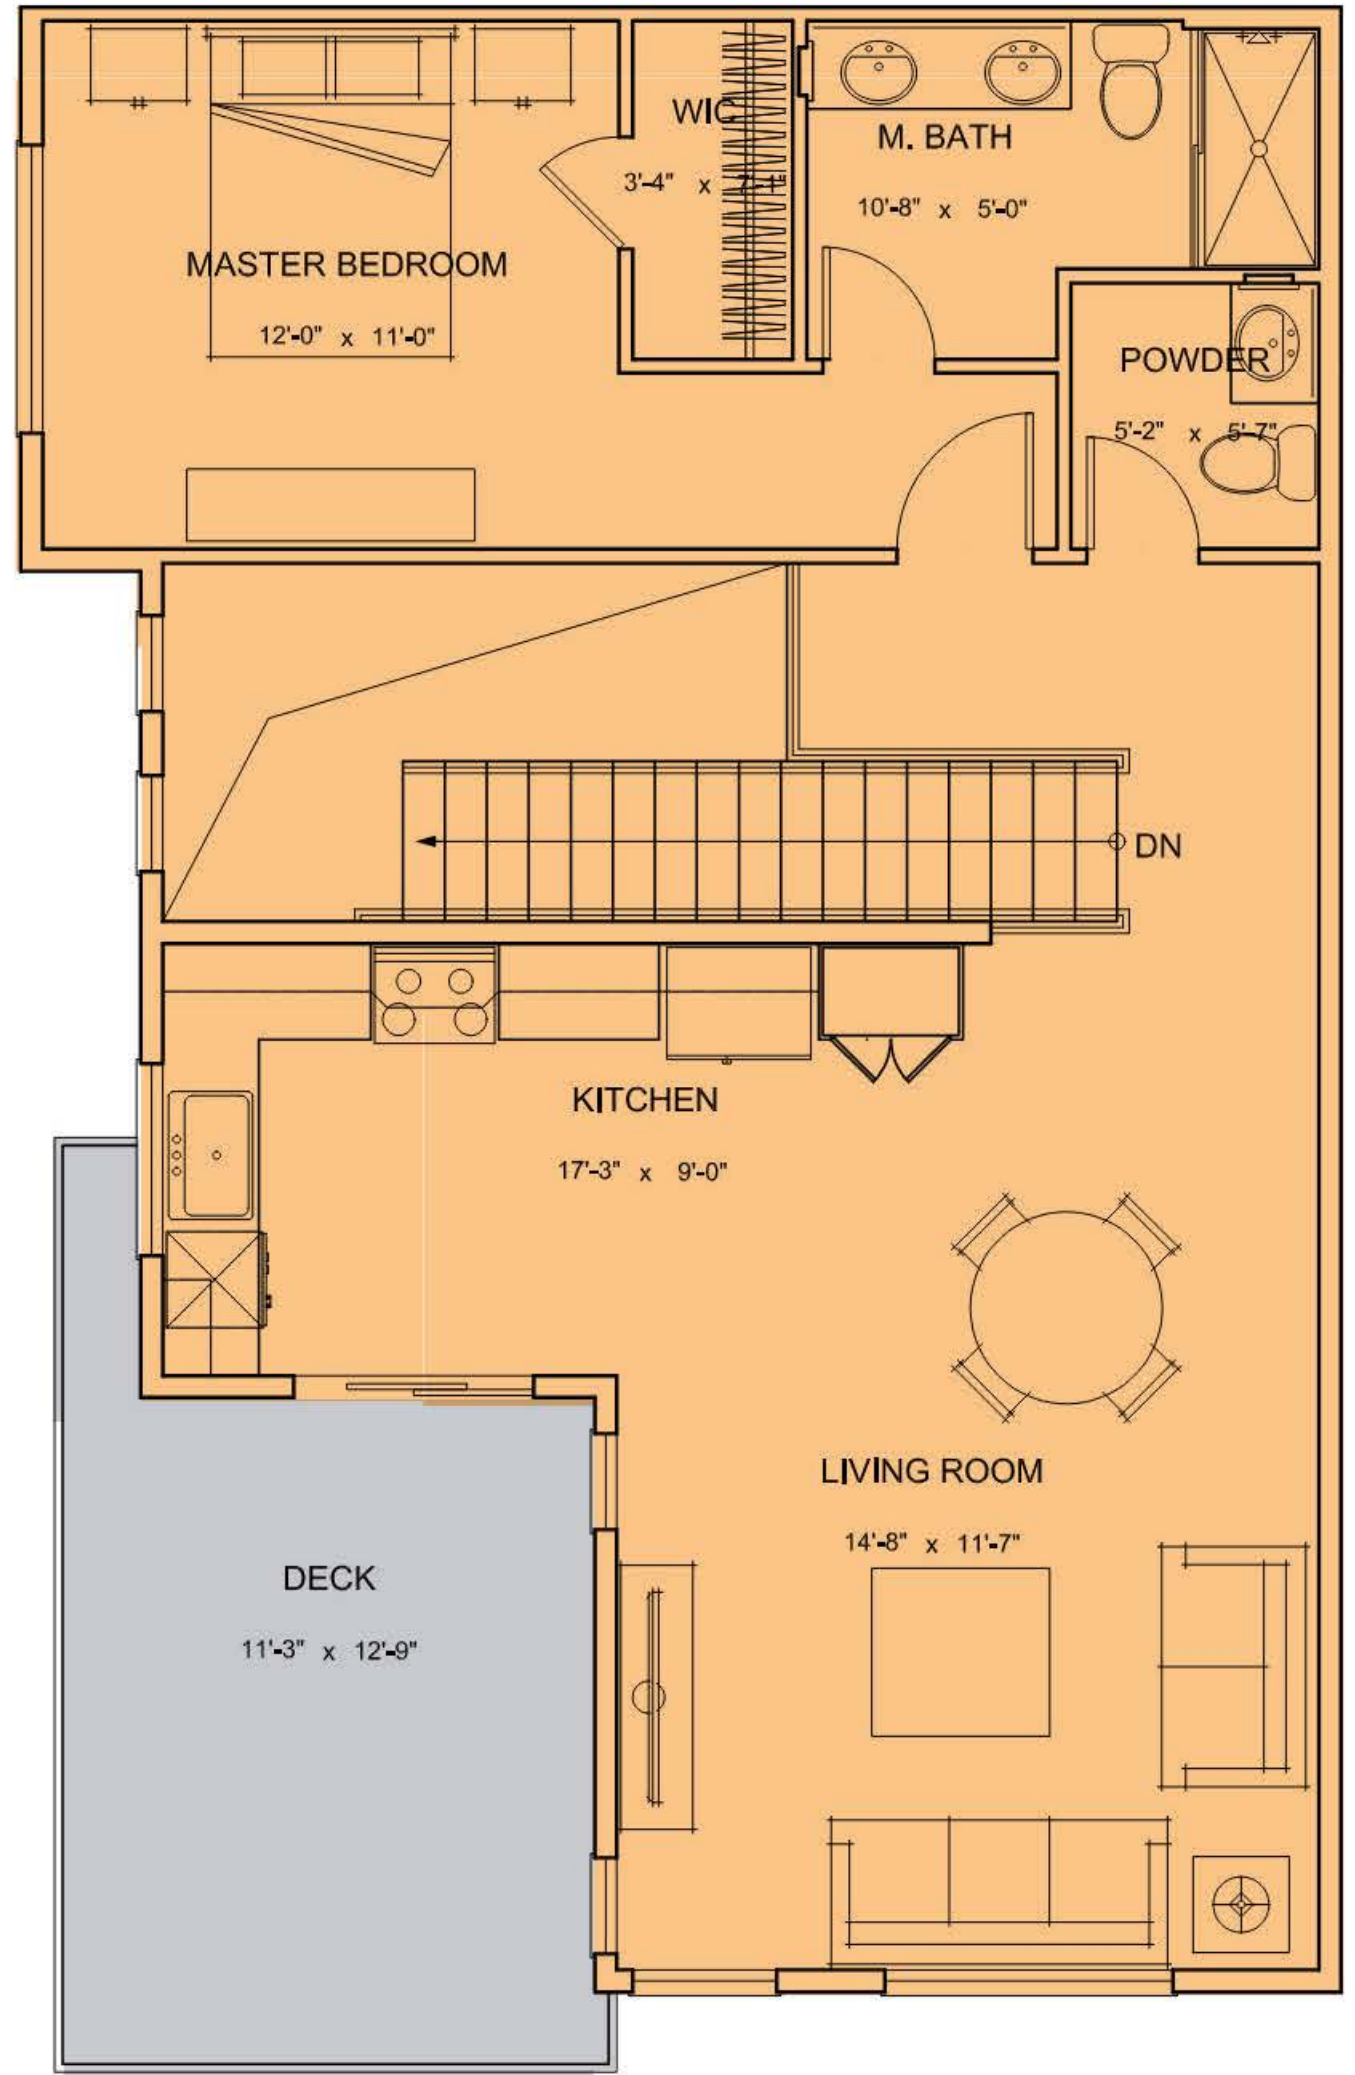


UNIT D- FL-02

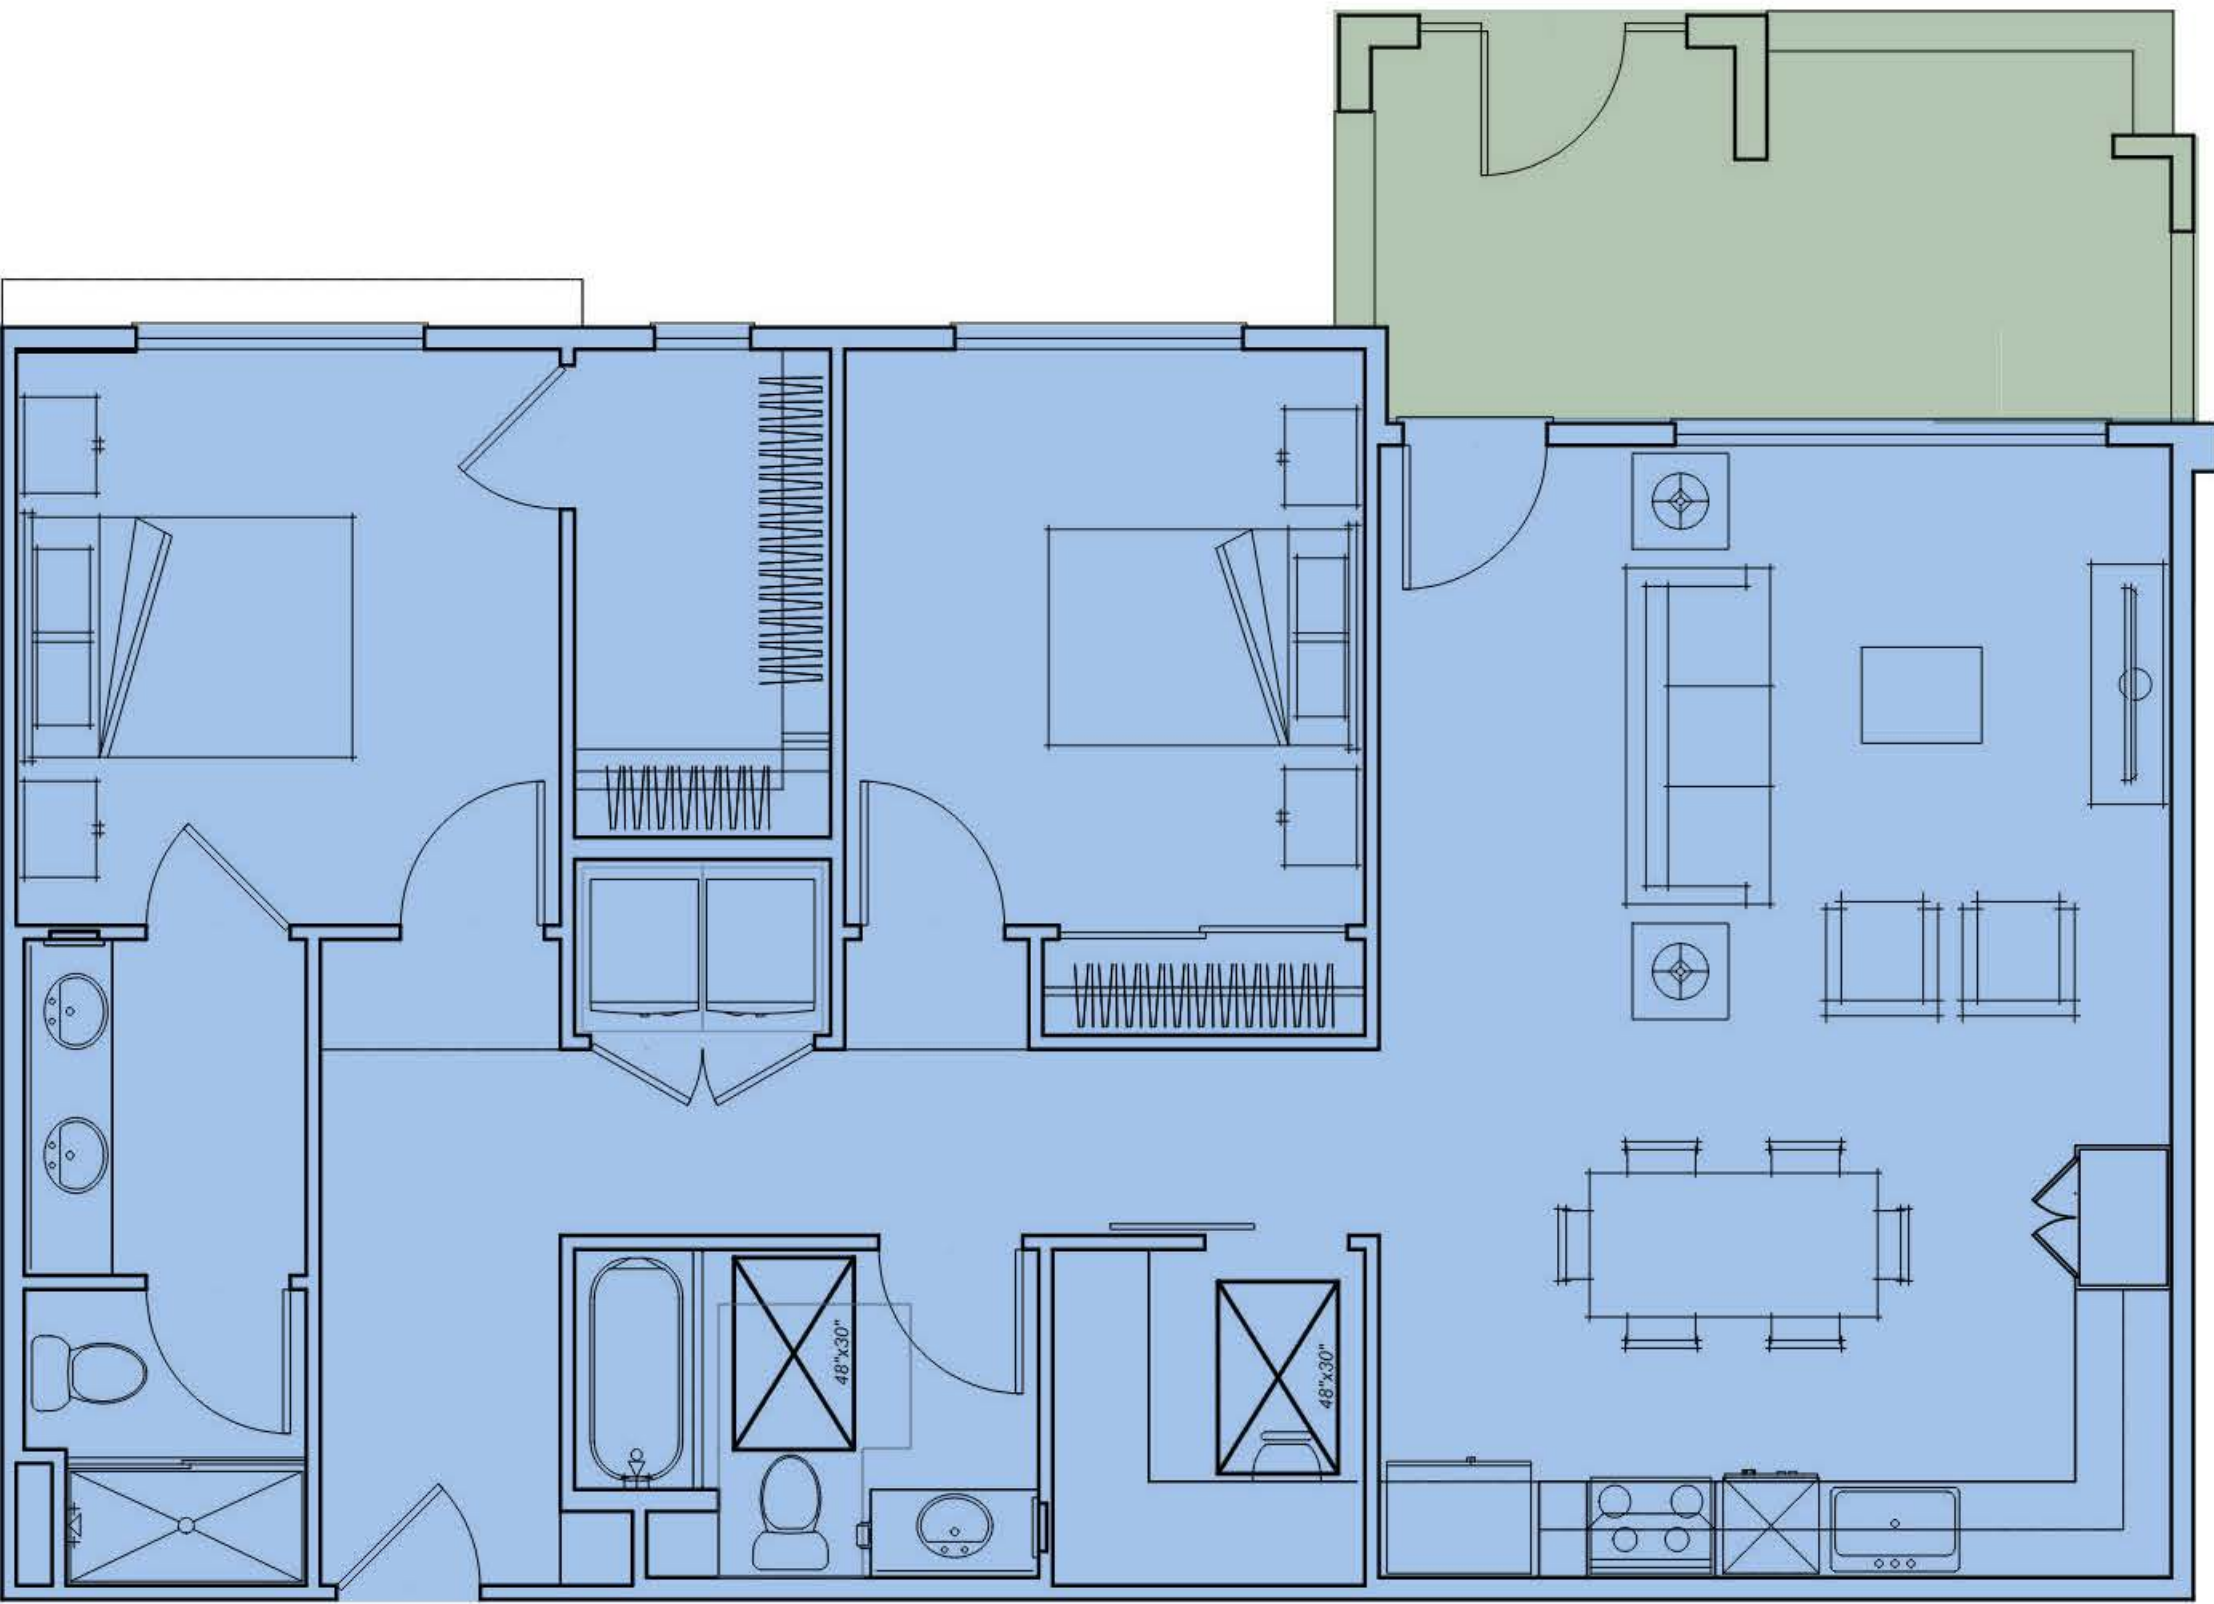

UNIT A-FL-01

UNIT FLOOR PLANS

 






FRONT ELEVATION



REAR ELEVATION

## BUILDING A ELEVATIONS

KERMAN MIXED DENSITY DEVELOPMENT - APARTMENT DESIGN  
BOYD COMPANIES

 

JOB NO. 1610.002  
DATE 07-01-2022  
5865 Owens Drive  
Pleasanton, CA 94588  
925-251-7200

A.16





SIDE ELEVATION 1



SIDE ELEVATION 2

BUILDING A ELEVATIONS







PERSPECTIVE - FRONT



PERSPECTIVE - REAR

## BUILDING A ELEVATIONS






FRONT ELEVATION



REAR ELEVATION

## BUILDING B ELEVATIONS

KERMAN MIXED DENSITY DEVELOPMENT - APARTMENT DESIGN  
BOYD COMPANIES

 


JOB NO. 1610.002  
DATE 07-01-2022  
5865 Owens Drive  
Pleasanton, CA 94588  
925-251-7200

A.19






SIDE ELEVATION 1

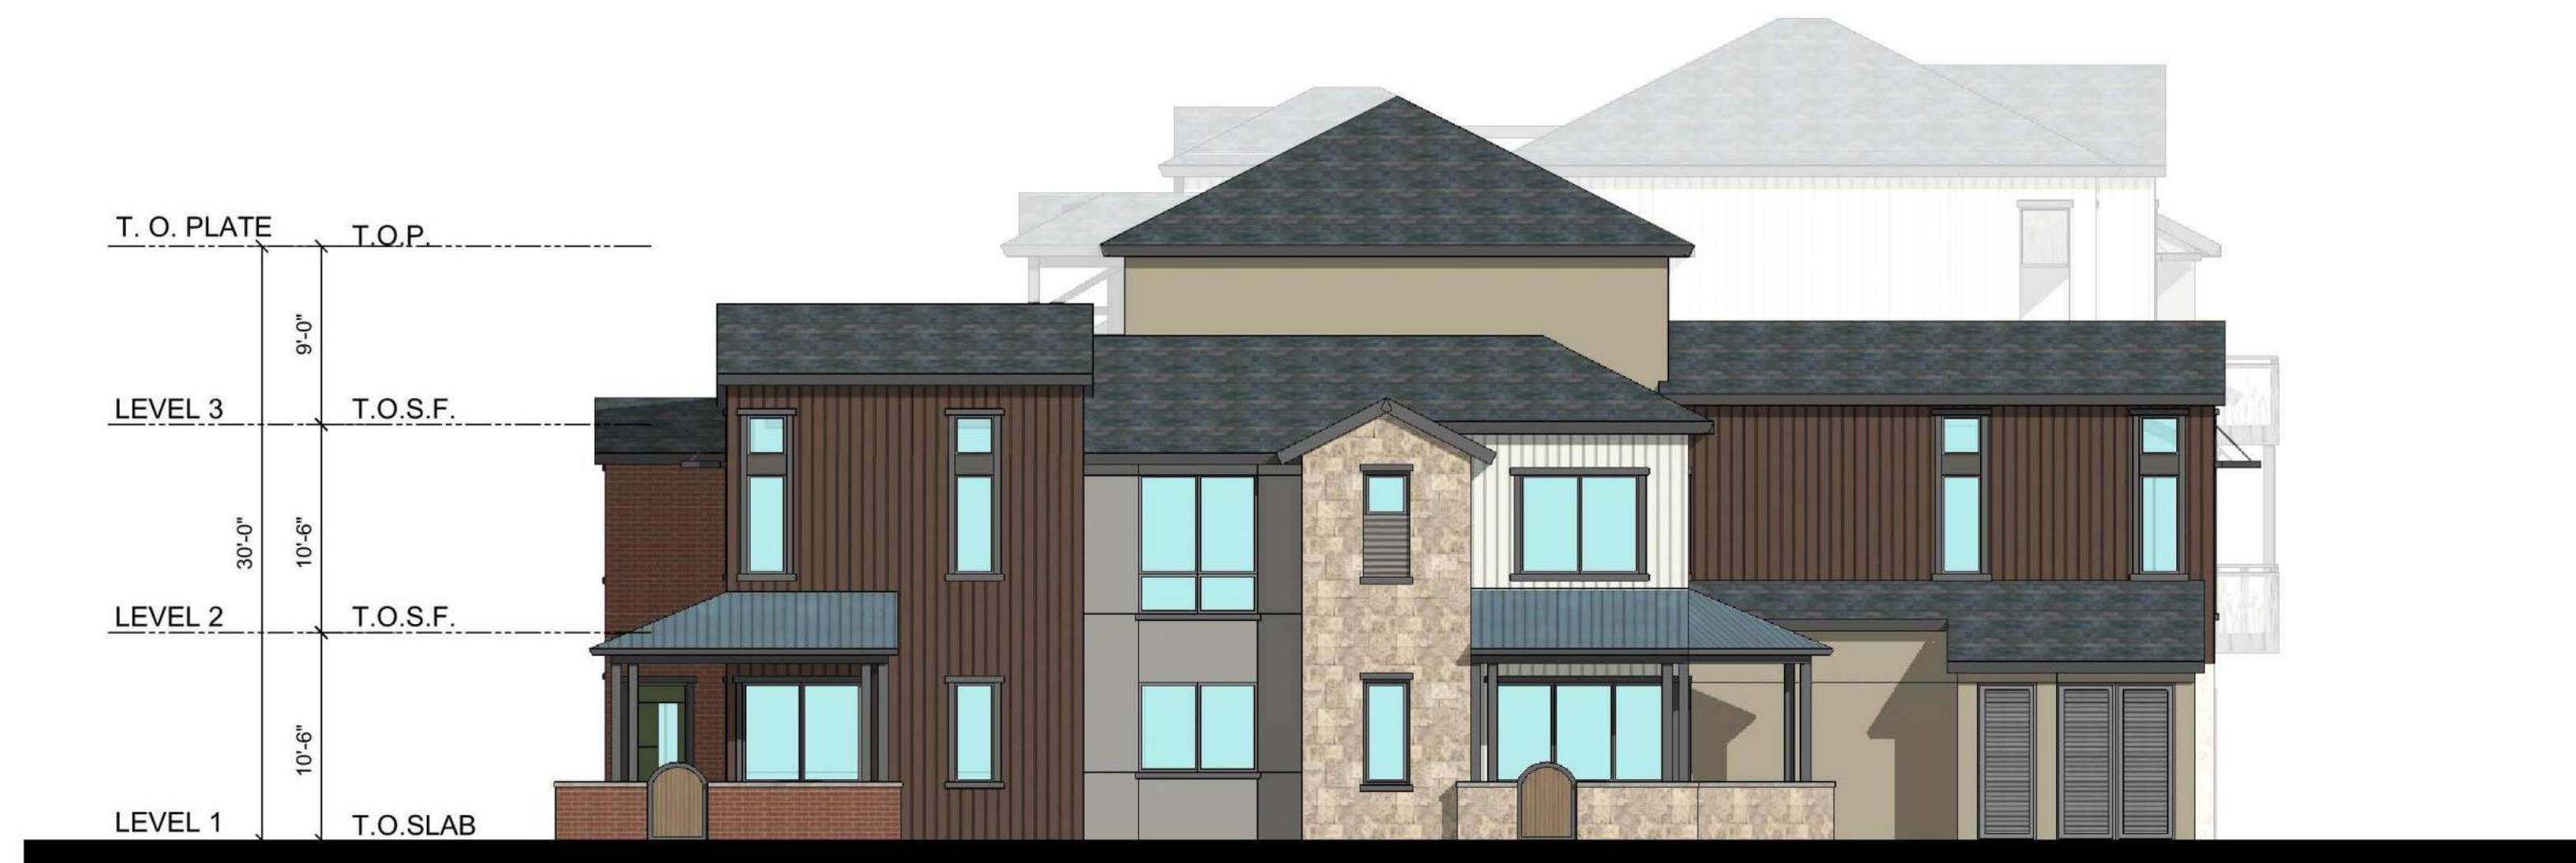

SIDE ELEVATION 2

## BUILDING B ELEVATIONS

KERMAN MIXED DENSITY DEVELOPMENT - APARTMENT DESIGN  
BOYD COMPANIES

 

JOB NO. 1610.002  
DATE 07-01-2022  
5865 Owens Drive  
Pleasanton, CA 94588  
925-251-7200

A.20





PERSPECTIVE - FRONT



PERSPECTIVE - REAR

## BUILDING B ELEVATIONS

KERMAN MIXED DENSITY DEVELOPMENT - APARTMENT DESIGN  
BOYD COMPANIES



JOB NO. 1610.002  
DATE 07-01-2022  
5865 Owens Drive  
Pleasanton, CA 94588  
925-251-7200

A.21





BLDG. A FRONT ELEVATION



BLDG. A REAR ELEVATION

- |                            |                               |                                   |                           |
|----------------------------|-------------------------------|-----------------------------------|---------------------------|
| 1 COMPOSITION SHINGLE ROOF | 5 VINYL WINDOW W/ DARK FRAMES | 9 STUCCO FINISH                   | 13 CORRUGATED METAL PANEL |
| 2 STANDING SEAM METAL ROOF | 6 BRICK VENEER                | 10 STONE VENEER                   |                           |
| 3 PAINTED FRONT DOOR       | 7 COMPOSITE HORIZONTAL SIDING | 11 DECORATIVE METAL PANEL RAILING |                           |
| 4 METAL GARAGE DOOR        | 8 BOARD AND BATTEN SIDING     | 12 METALAWNING                    |                           |

## MATERIAL BUILDING A ELEVATIONS





BLDG. B FRONT ELEVATION




BLDG. B REAR ELEVATION

- |                            |                               |                                   |                           |
|----------------------------|-------------------------------|-----------------------------------|---------------------------|
| 1 COMPOSITION SHINGLE ROOF | 5 VINYL WINDOW W/ DARK FRAMES | 9 STUCCO FINISH                   | 13 CORRUGATED METAL PANEL |
| 2 STANDING SEAM METAL ROOF | 6 BRICK VENEER                | 10 STONE VENEER                   |                           |
| 3 PAINTED FRONT DOOR       | 7 COMPOSITE HORIZONTAL SIDING | 11 DECORATIVE METAL PANEL RAILING |                           |
| 4 METAL GARAGE DOOR        | 8 BOARD AND BATTEN SIDING     | 12 METALAWNING                    |                           |

## MATERIAL BUILDING B ELEVATIONS



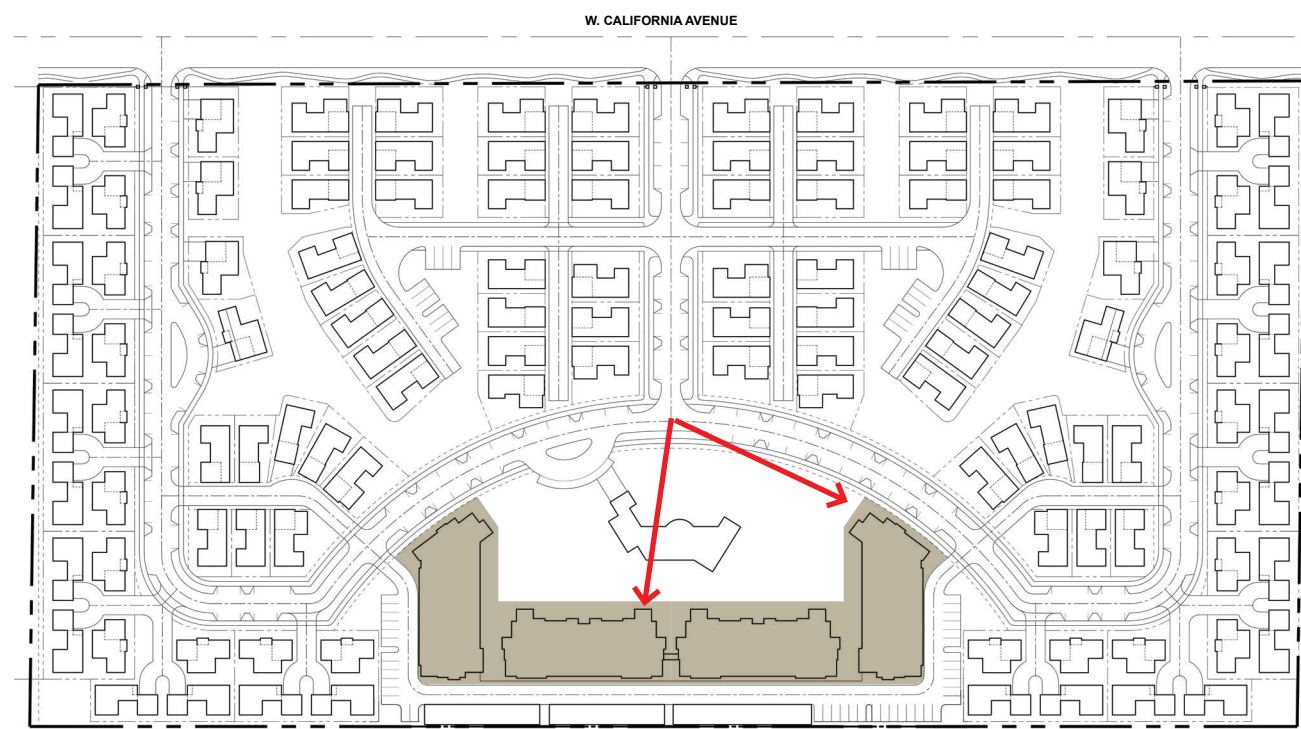

KEY MAP (NTS)

## SITE PERSPECTIVE


**KERMAN MIXED DENSITY DEVELOPMENT - APARTMENT DESIGN**  
**BOYD COMPANIES**



JOB NO. 1610.002  
 DATE 07-01-2022  
 5865 Owens Drive  
 Pleasanton, CA 94588  
 925-251-7200


**A.23**



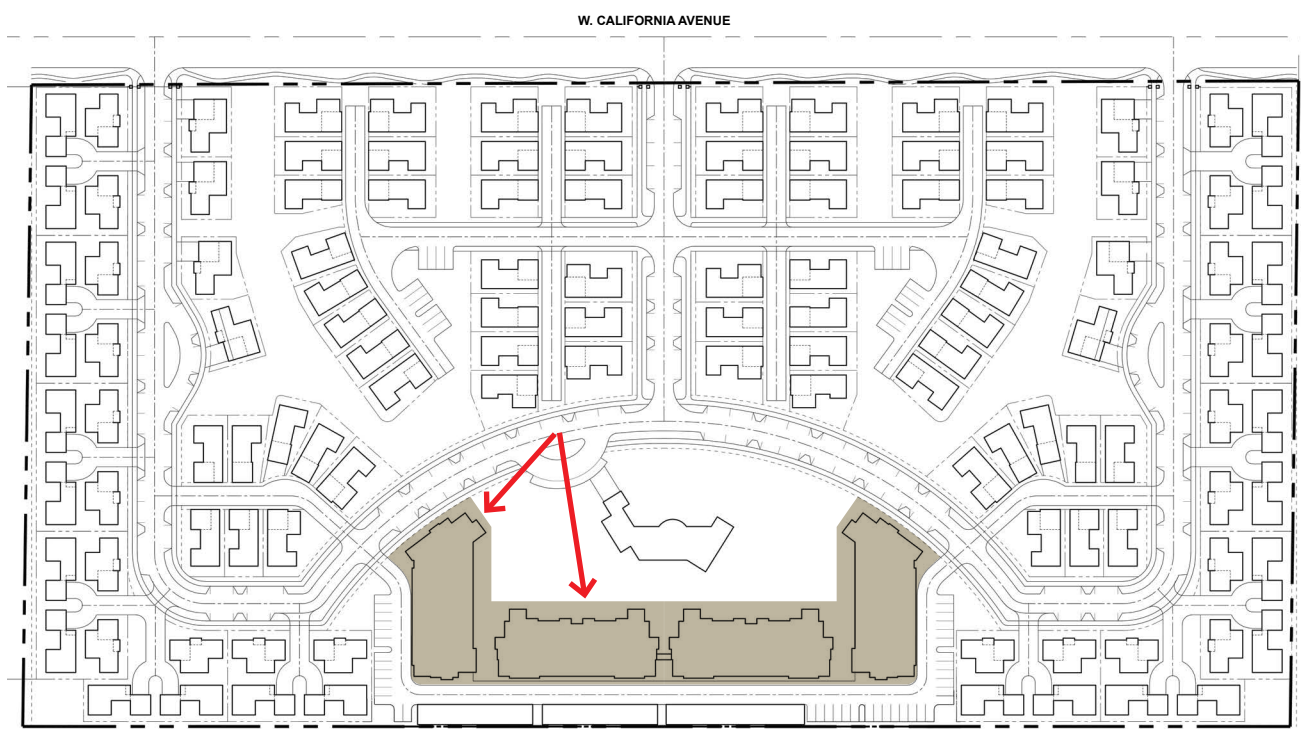

KEY MAP (NTS)

**KERMAN MIXED DENSITY DEVELOPMENT - APARTMENT DESIGN**  
**BOYD COMPANIES**

 


**SITE PERSPECTIVE**




JOB NO. 1610.002  
DATE 07-01-2022  
5865 Owens Drive  
Pleasanton, CA 94588  
925-251-7200



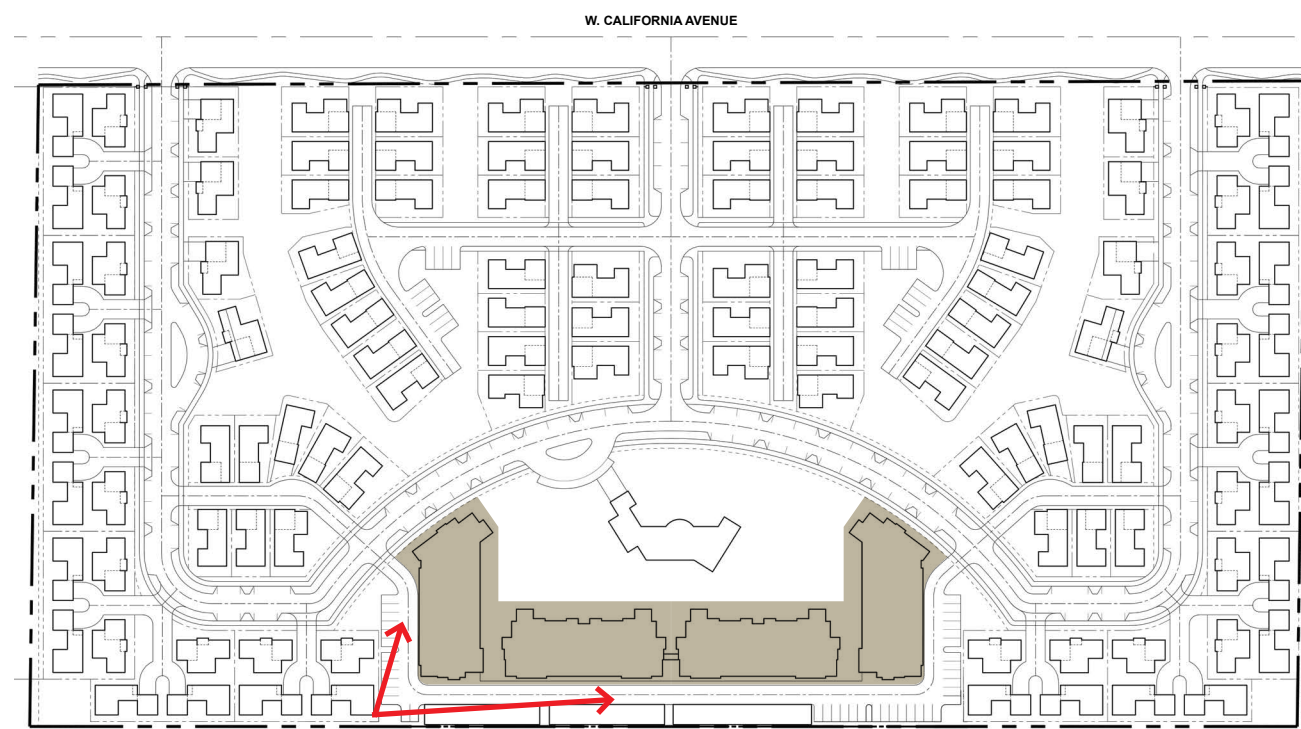

KEY MAP (NTS)

# **KERMAN MIXED DENSITY DEVELOPMENT - APARTMENT DESIGN** **BOYD COMPANIES**

 

## **SITE PERSPECTIVE**



JOB NO. 1610.002  
 DATE 07-01-2022  
 5865 Owens Drive  
 Pleasanton, CA 94588  
 925-251-7200


**A.25**




SINGLE FAMILY DETACHED - DESIGN





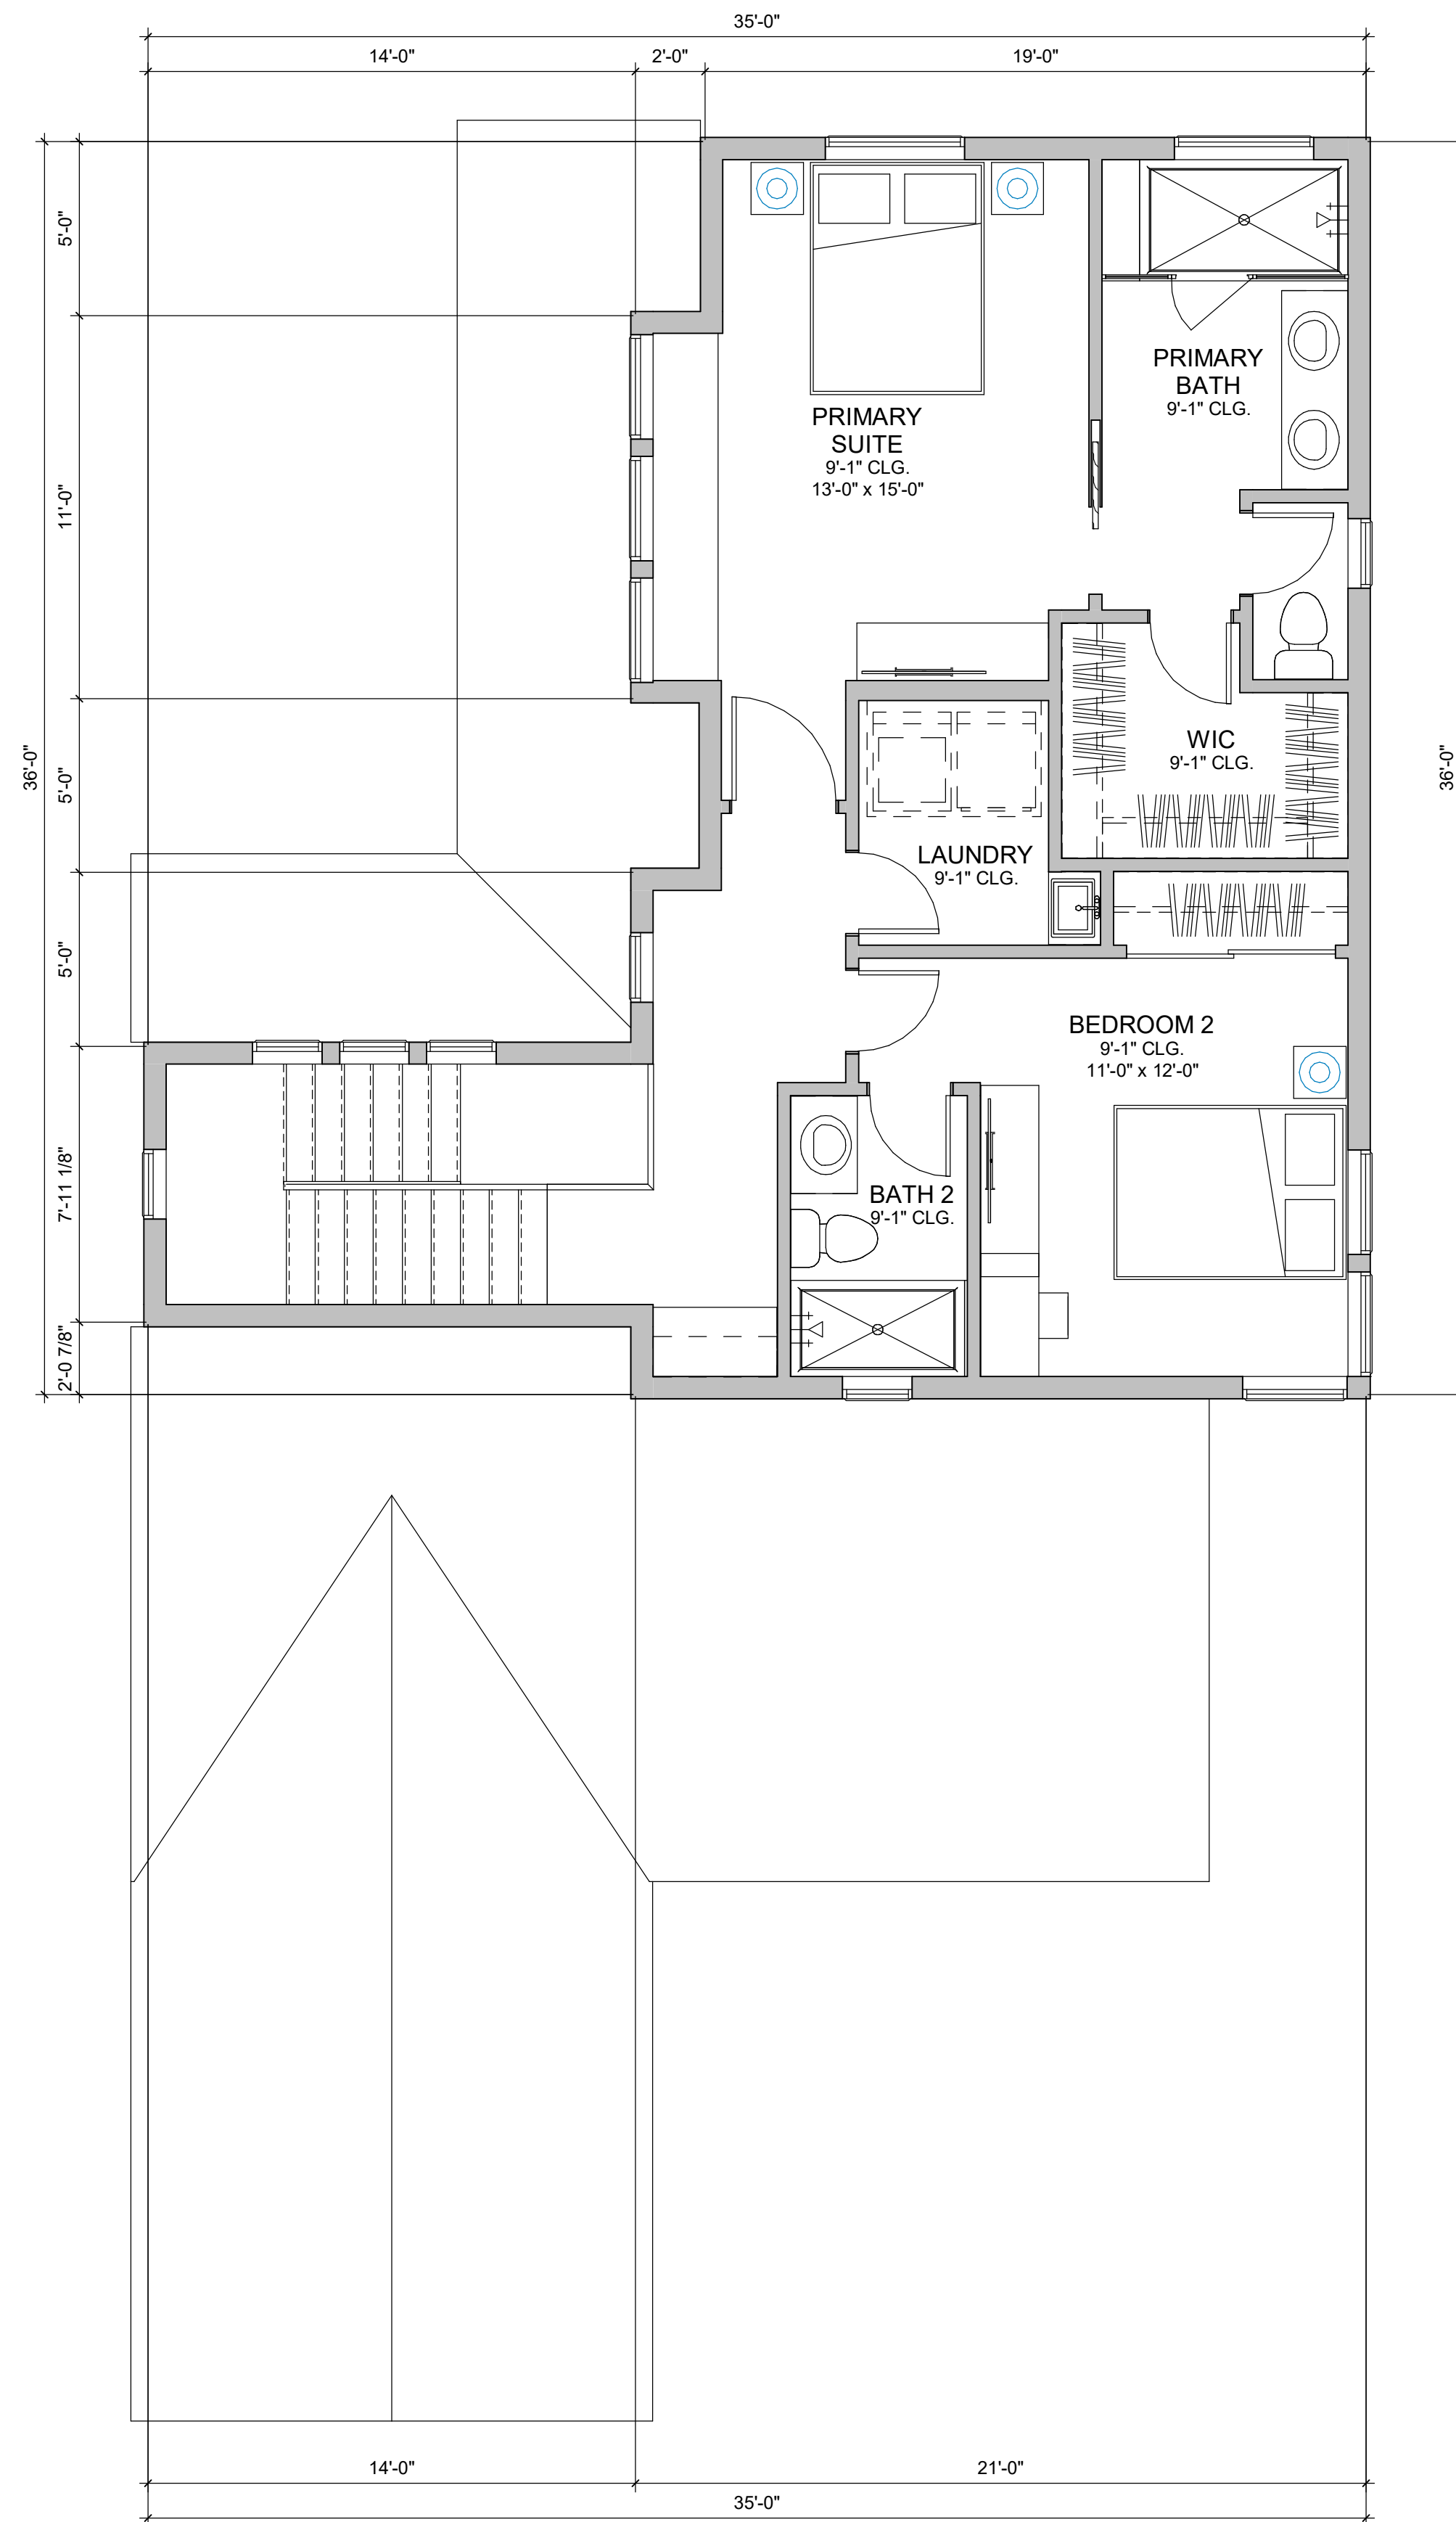

PLAN 1 SECOND FLOOR PLAN  
1/4" = 1'-0"

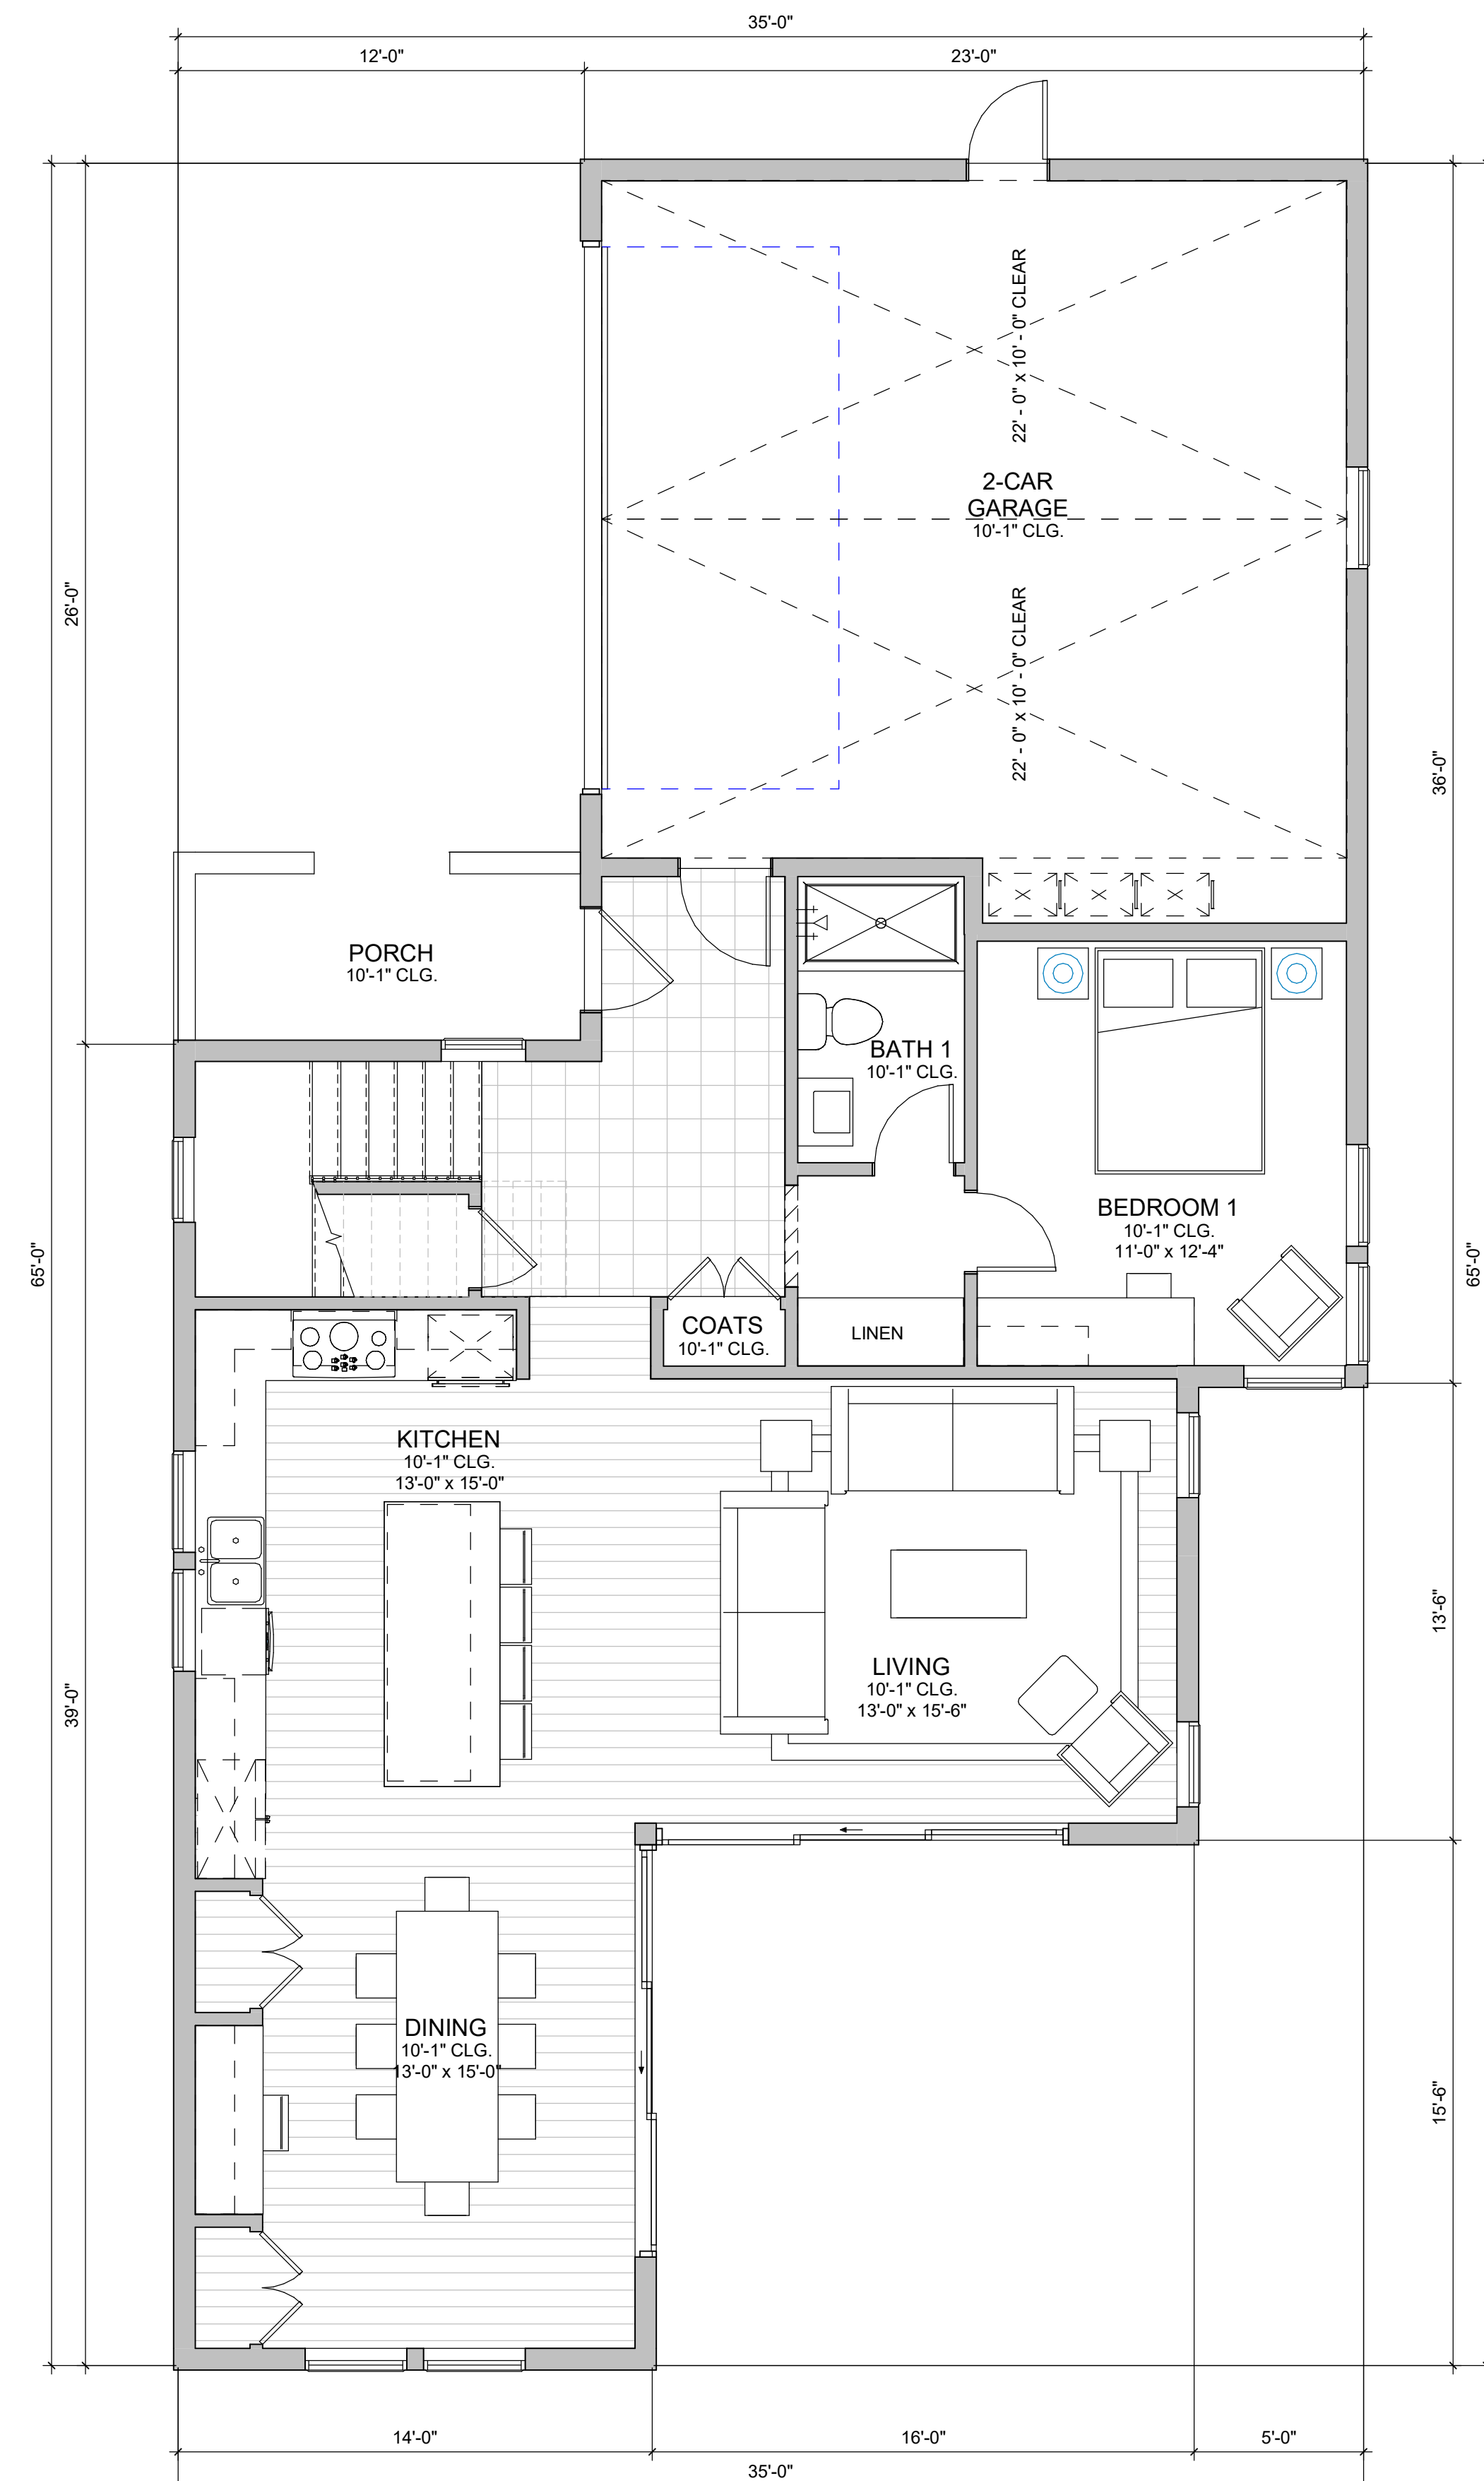


PLAN 1 FIRST FLOOR PLAN

| PLAN 2 - 3 BR / 3 BA  |           |
|-----------------------|-----------|
| NAME                  | AREA (SF) |
| FIRST FLOOR           | 1076      |
| SECOND FLOOR          | 744       |
| TOTAL LIVING AREA     | 1820      |
| 2-CAR GARAGE          | 565       |
| PORCH                 | 181       |
| TOTAL NON-LIVING AREA | 746       |

## CLUSTER HOMES PLAN 1 - FLOOR PLANS



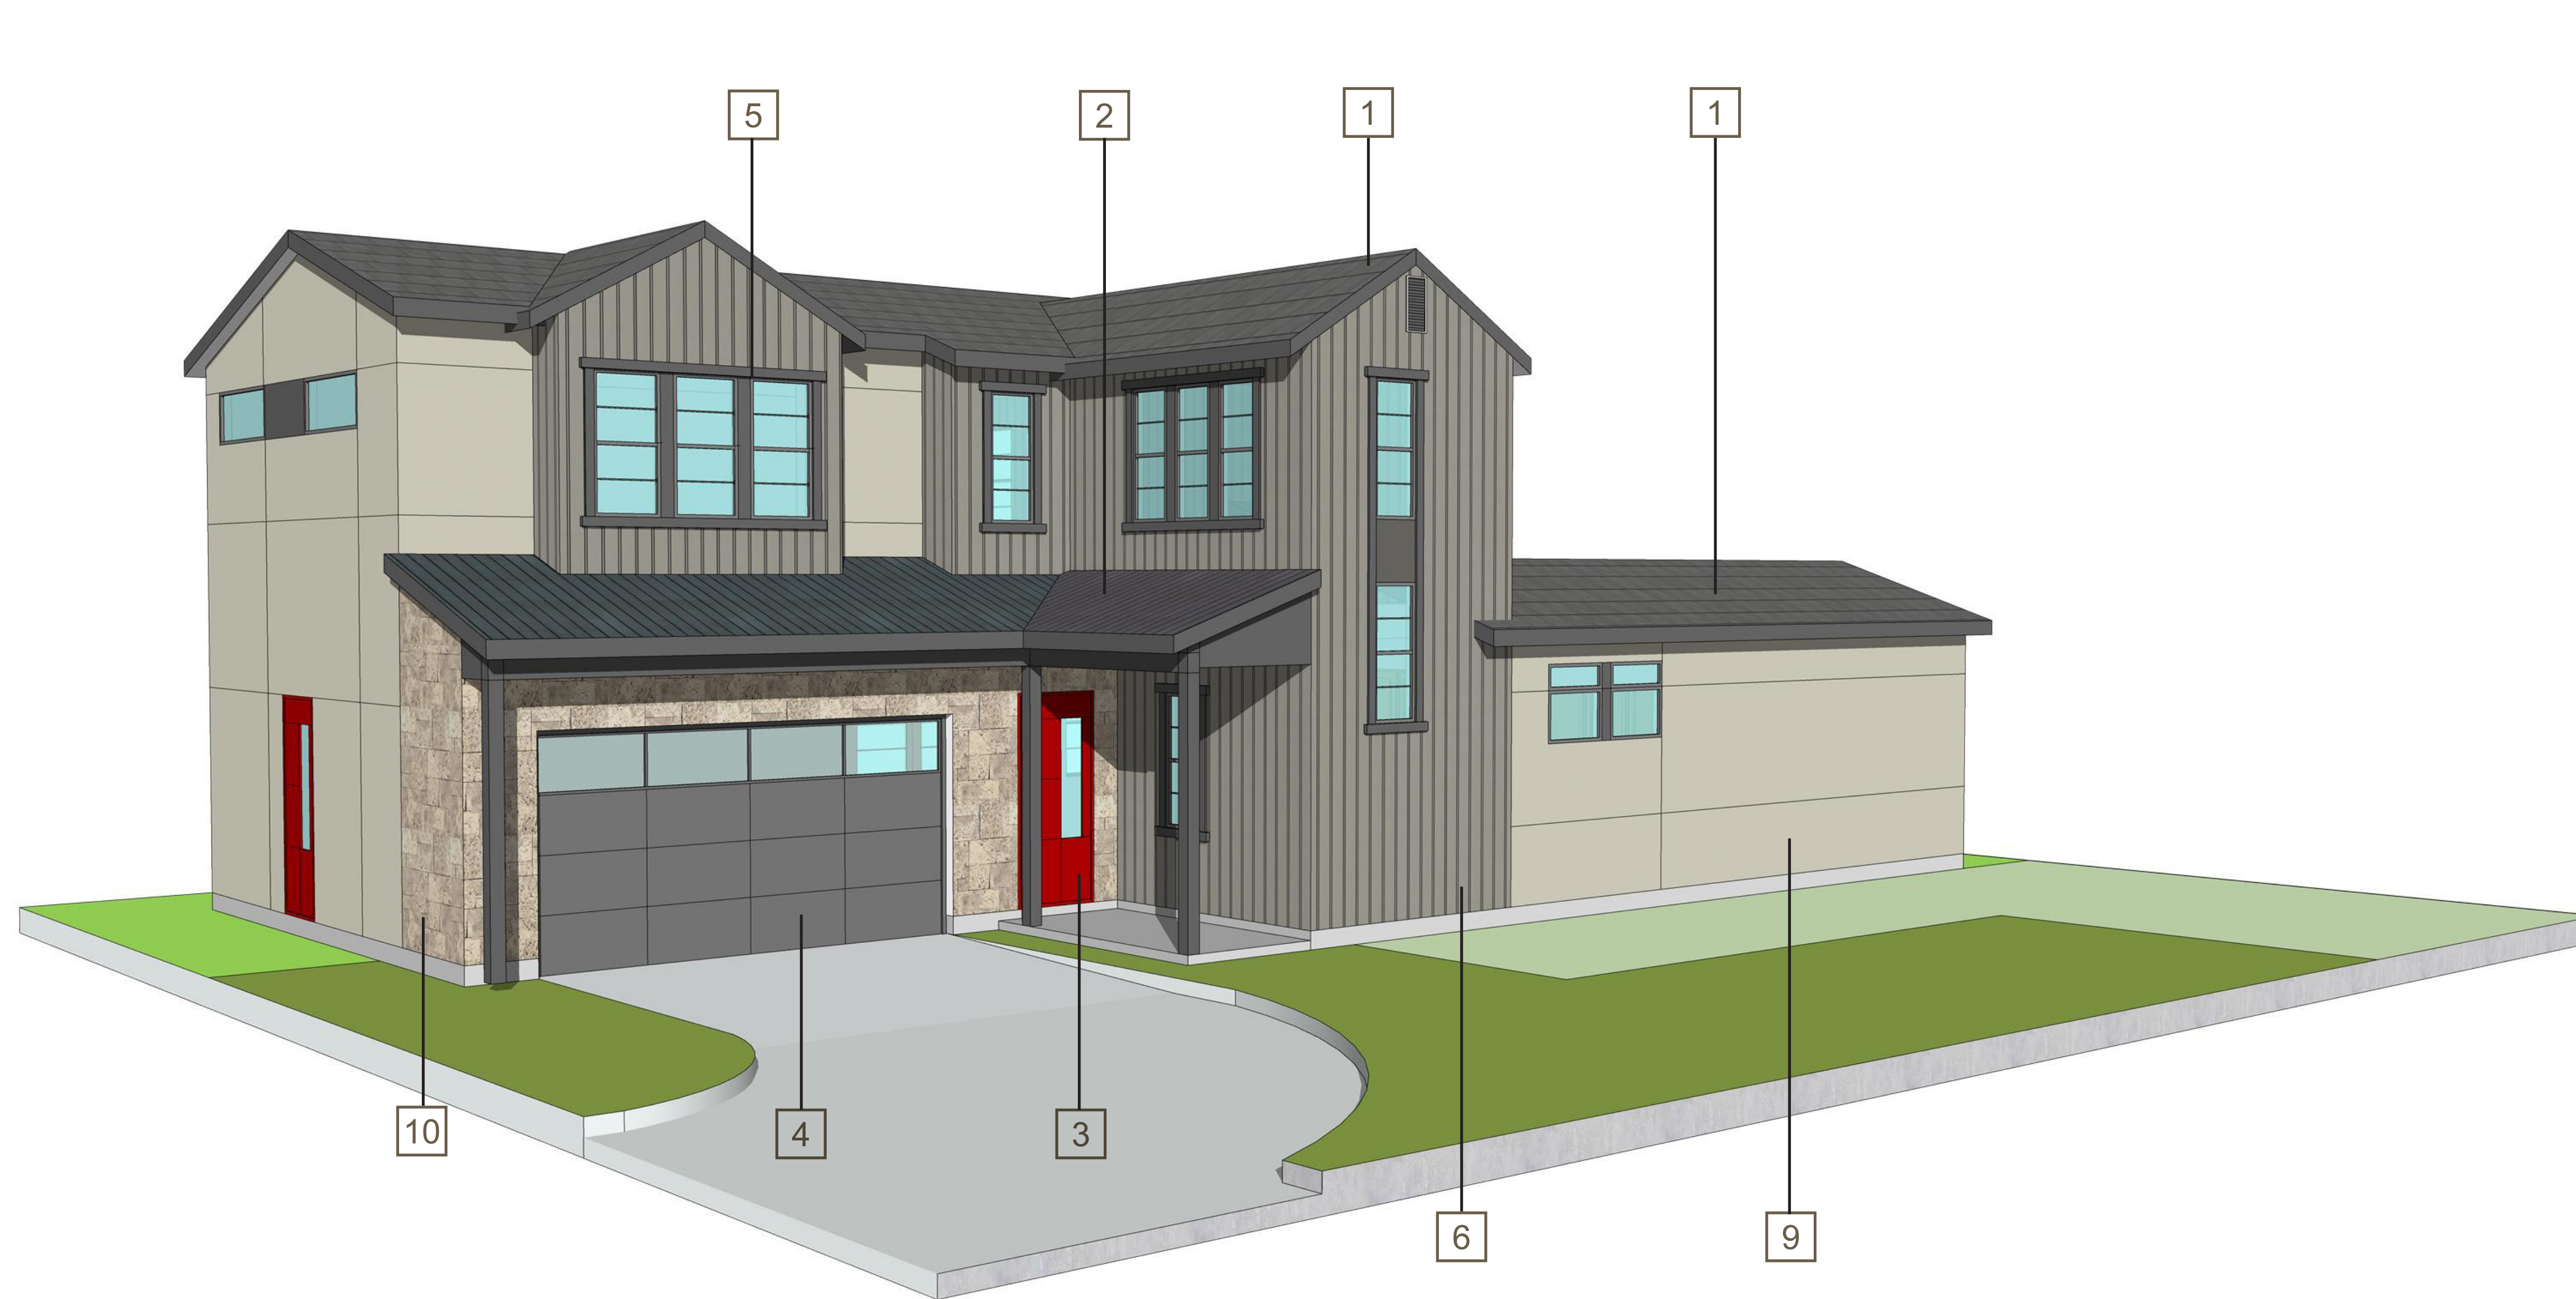

- 1 COMPOSITION SHINGLE ROOF
- 2 STANDING SEAM METAL ROOF
- 3 PAINTED FRONT DOOR
- 4 GARAGE DOOR
- 5 VINYL WINDOW W/ DARK FRAMES
- 6 BOARD AND BATTEN SIDING
- 7 HORIZONTAL SIDING
- 8 VERTICAL SIDING
- 9 STUCCO FINISH
- 10 STONE VENEER
- 11 CONCRETE TILE ROOF
- 12 WOOD RAILING



FRONT ELEVATION



LEFT ELEVATION



REAR ELEVATION



RIGHT ELEVATION

1/8" = 1'-0"

## CLUSTER PLAN 1A - ELEVATIONS


KERMAN MIXED DENSITY DEVELOPMENT - SINGLE FAMILY DETACHED  
BOYD COMPANIES



JOB NO. 1610.001  
DATE 07-01-2022  
5865 Owens Drive  
Pleasanton, CA 94588  
925-251-7200

A.35



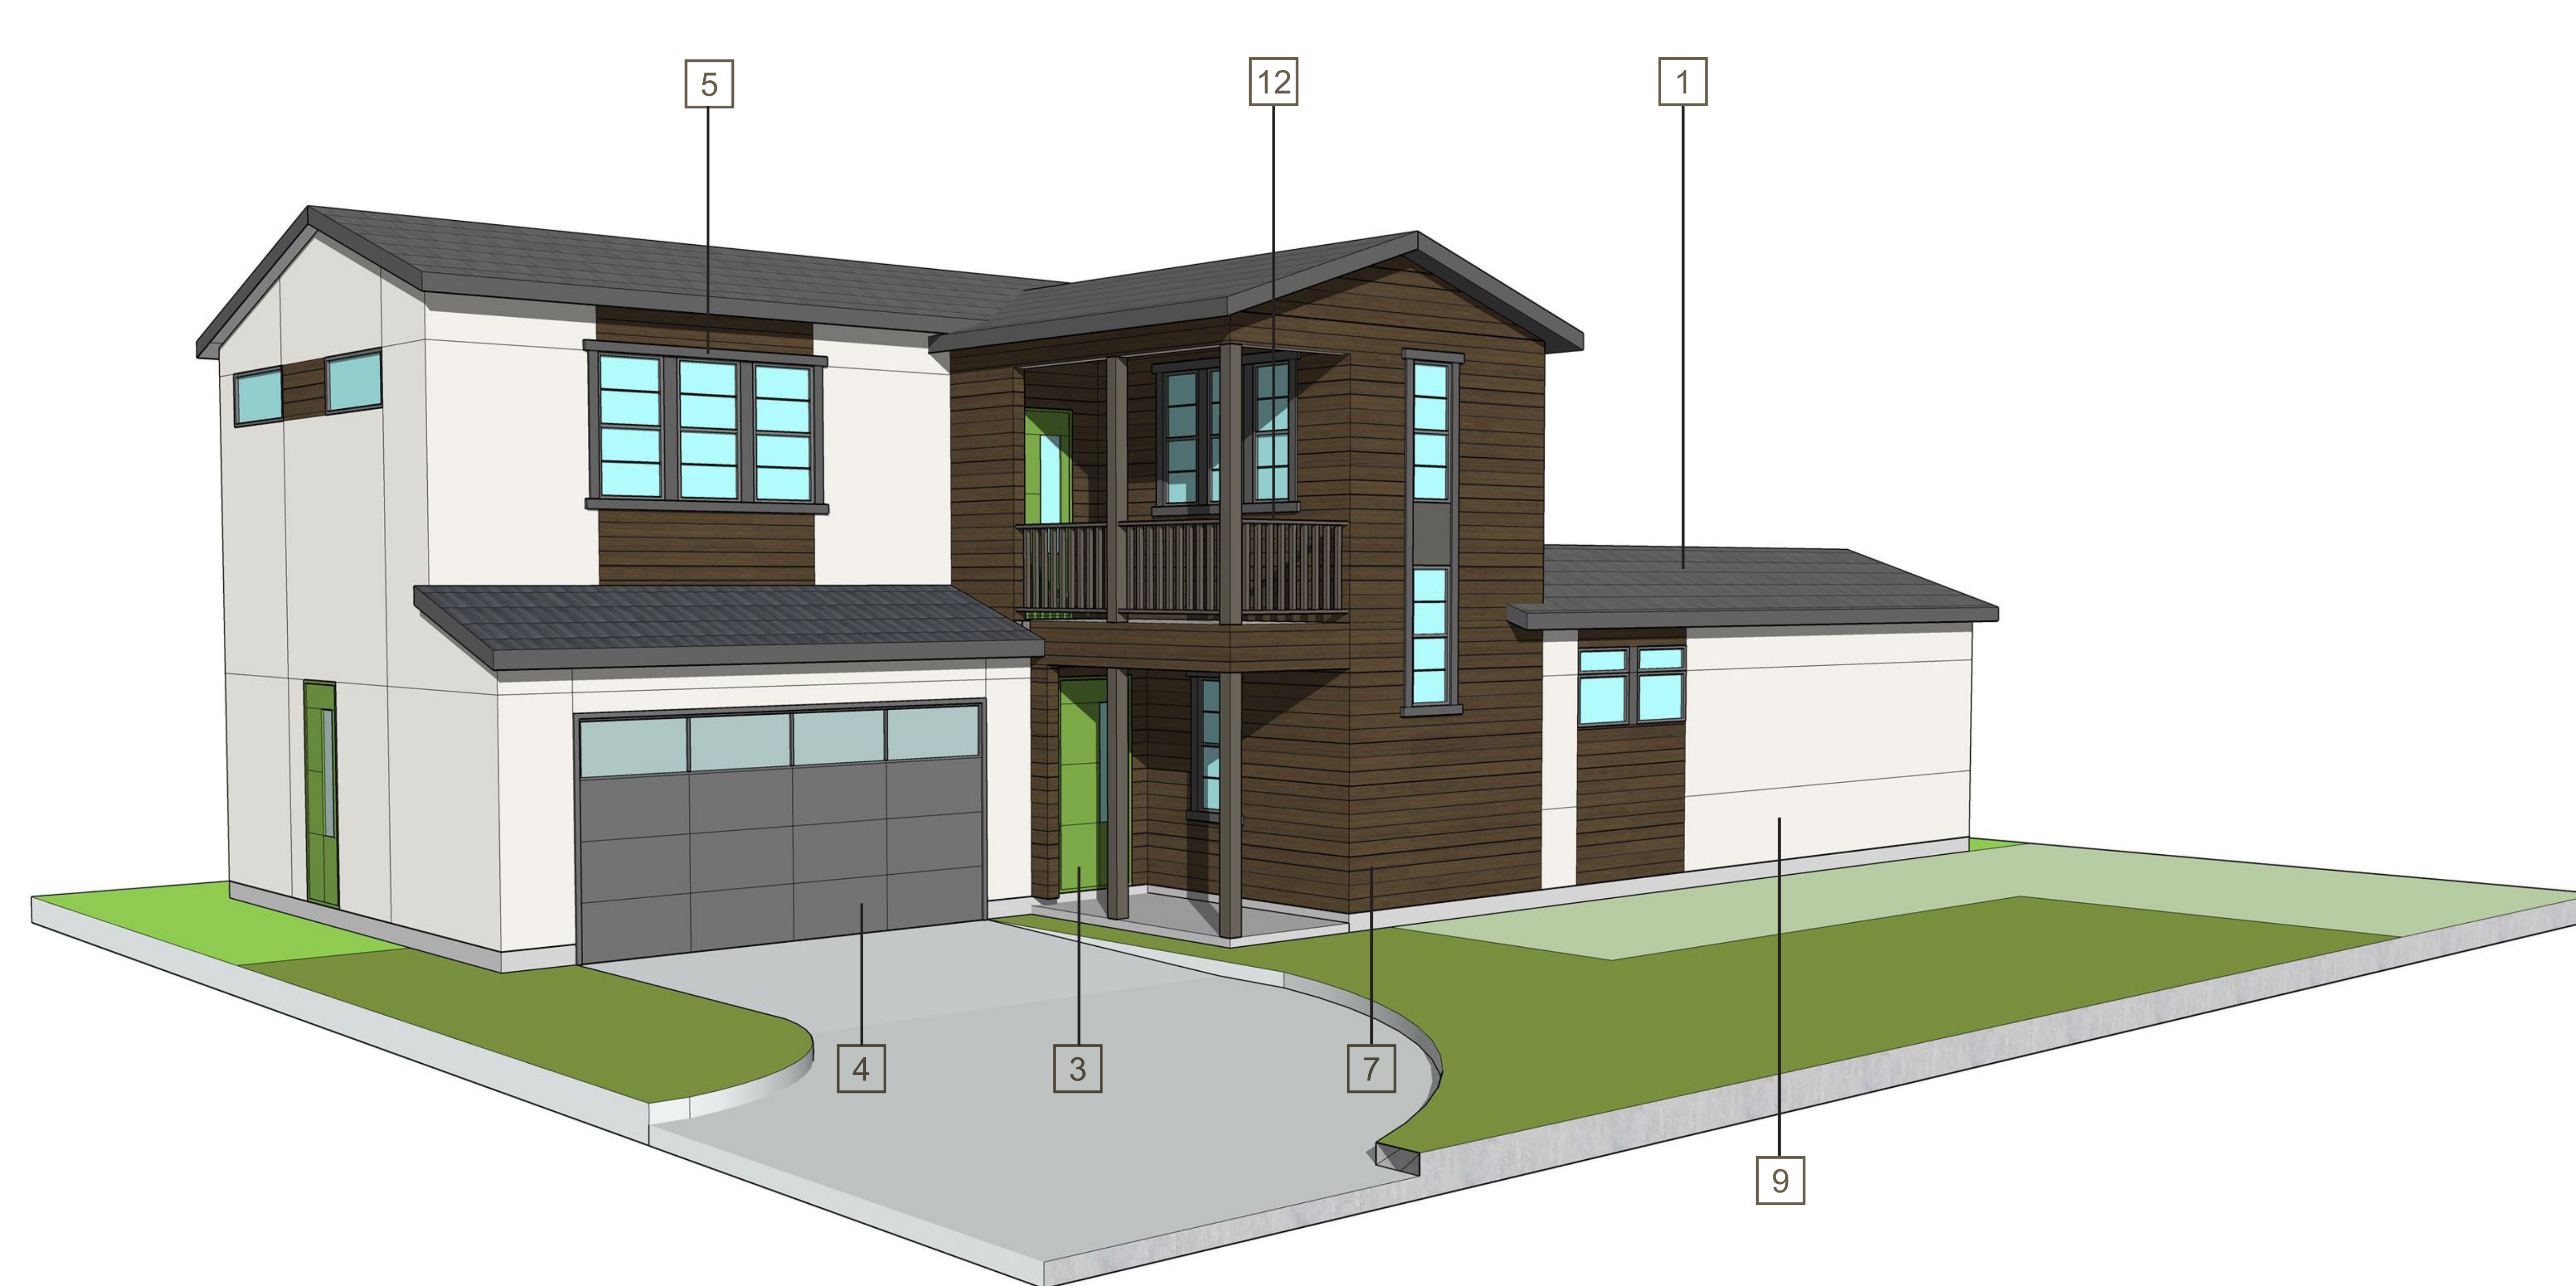

- 1 COMPOSITION SHINGLE ROOF
- 2 STANDING SEAM METAL ROOF
- 3 PAINTED FRONT DOOR
- 4 GARAGE DOOR
- 5 VINYL WINDOW W/ DARK FRAMES
- 6 BOARD AND BATTEN SIDING
- 7 HORIZONTAL SIDING
- 8 VERTICAL SIDING
- 9 STUCCO FINISH
- 10 STONE VENEER
- 11 CONCRETE TILE ROOF
- 12 WOOD RAILING



FRONT ELEVATION



LEFT ELEVATION



REAR ELEVATION



RIGHT ELEVATION

1/8" = 1'-0"

## CLUSTER PLAN 1B - ELEVATIONS


KERMAN MIXED DENSITY DEVELOPMENT - SINGLE FAMILY DETACHED  
BOYD COMPANIES



JOB NO. 1610.001  
DATE 07-01-2022  
5865 Owens Drive  
Pleasanton, CA 94588  
925-251-7200

A.36



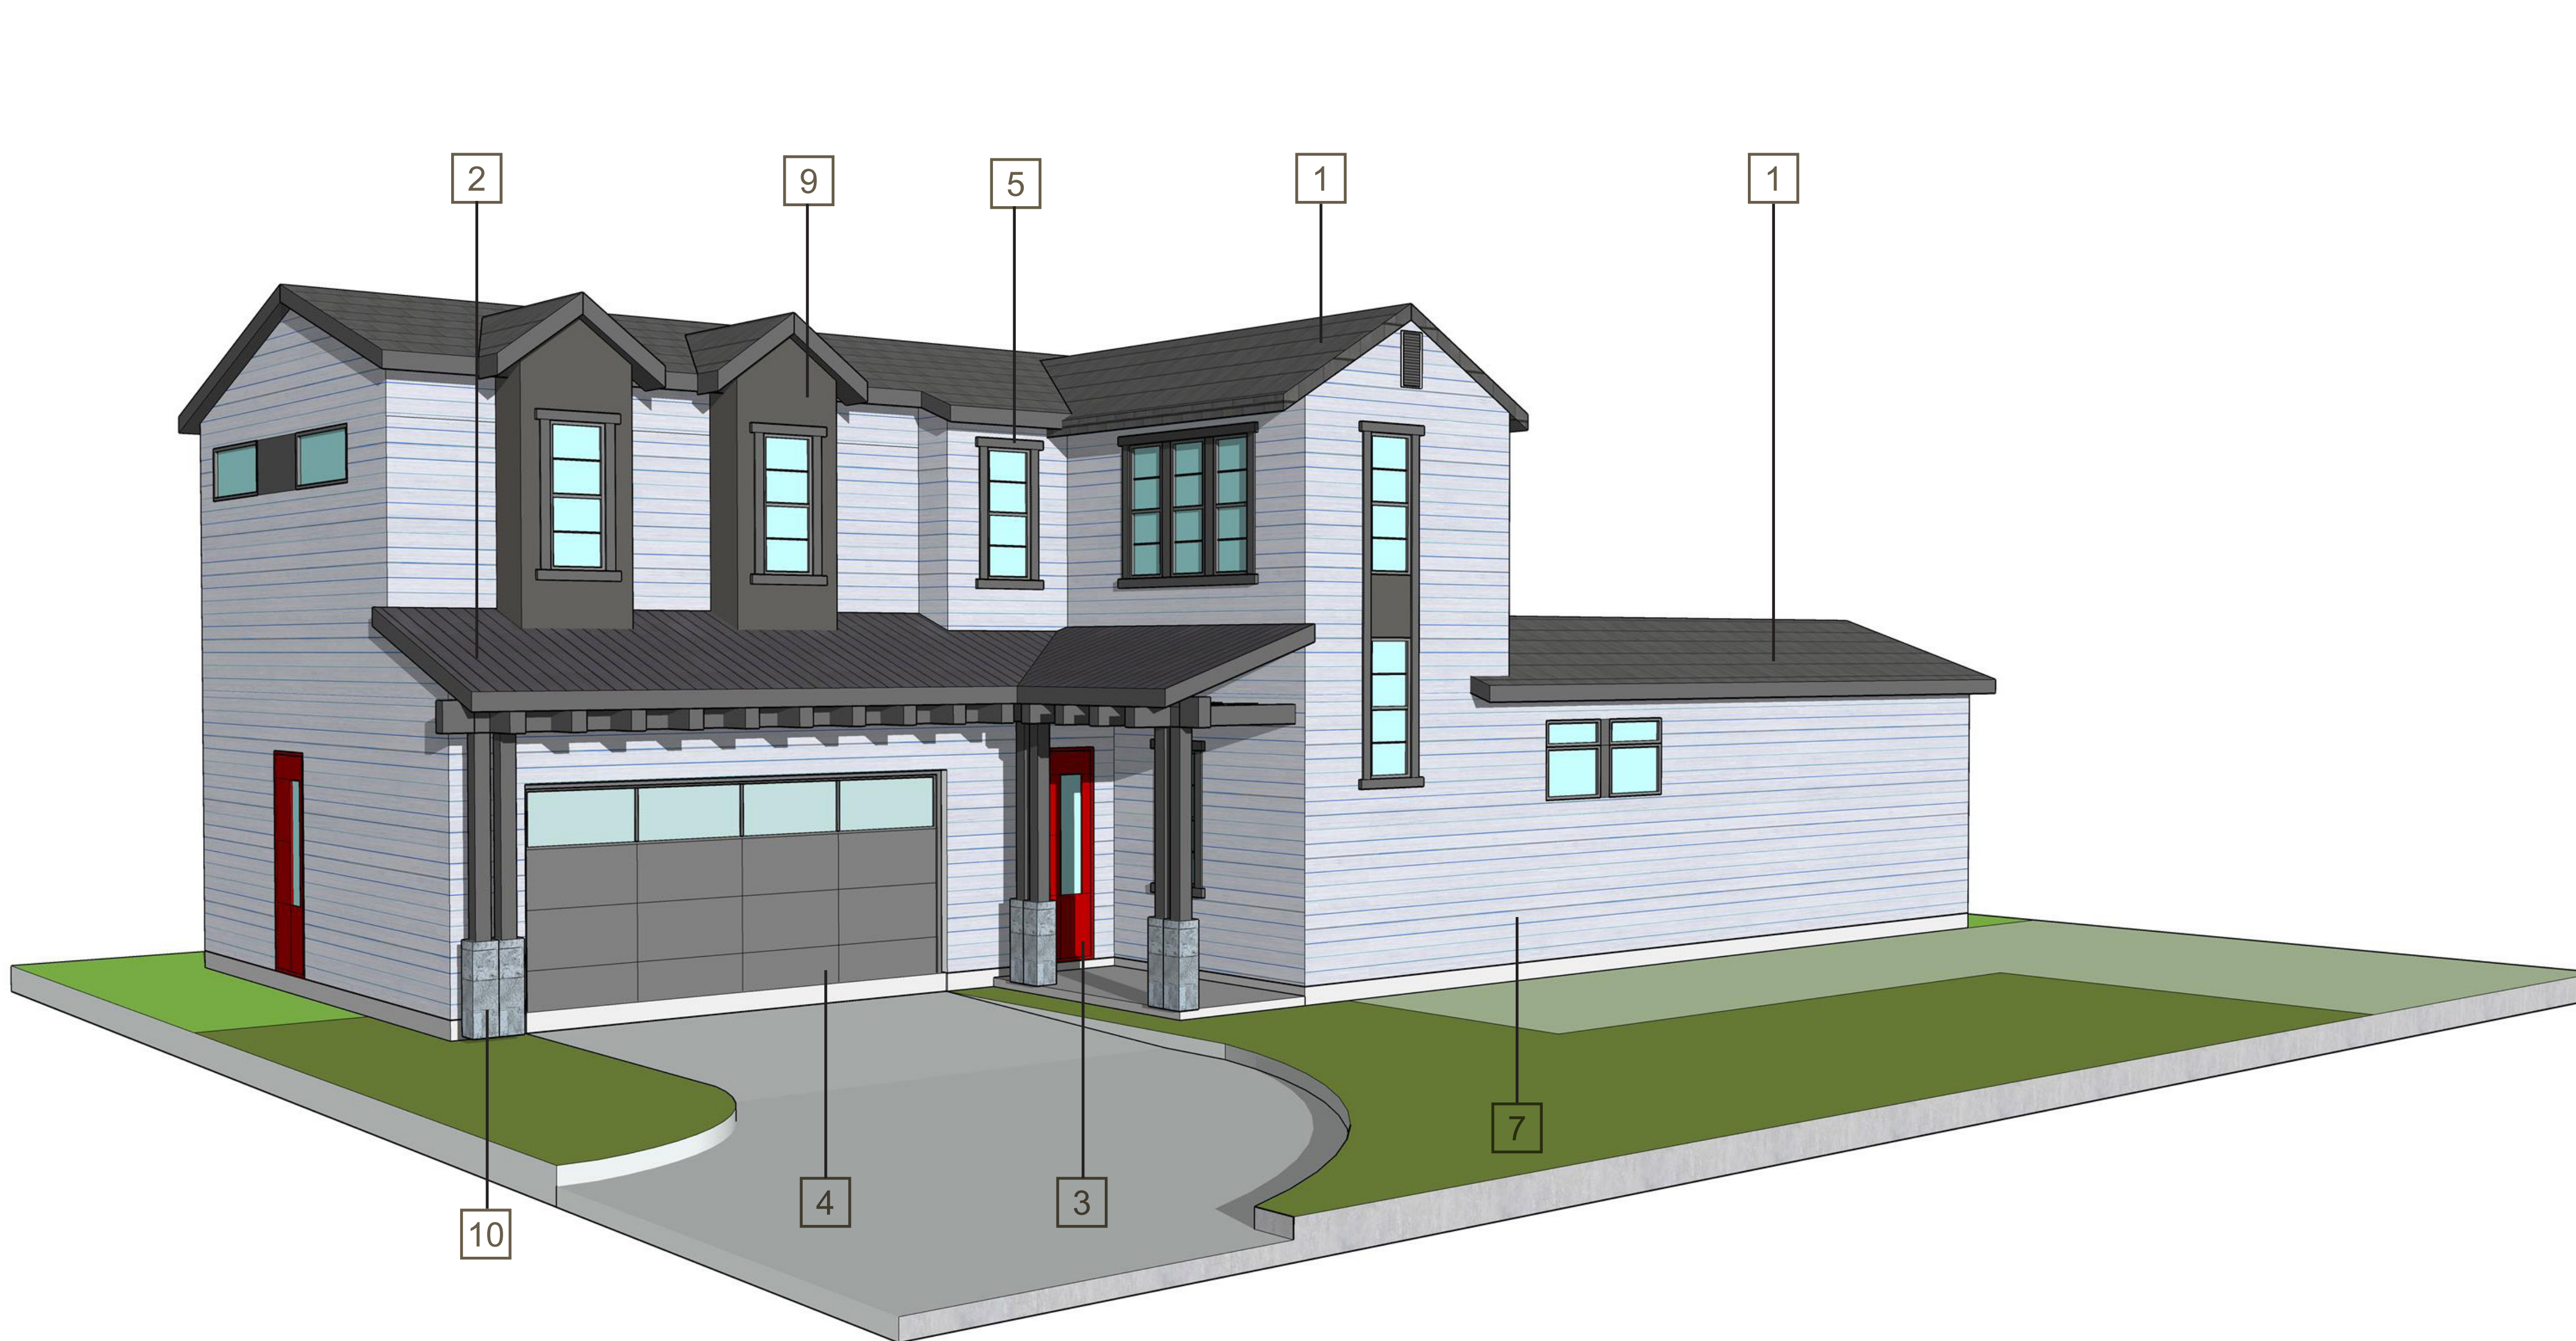

- 1 COMPOSITION SHINGLE ROOF
- 2 STANDING SEAM METAL ROOF
- 3 PAINTED FRONT DOOR
- 4 GARAGE DOOR
- 5 VINYL WINDOW W/ DARK FRAMES
- 6 BOARD AND BATTEN SIDING
- 7 HORIZONTAL SIDING
- 8 VERTICAL SIDING
- 9 STUCCO FINISH
- 10 STONE VENEER
- 11 CONCRETE TILE ROOF
- 12 WOOD RAILING




FRONT ELEVATION



LEFT ELEVATION



REAR ELEVATION

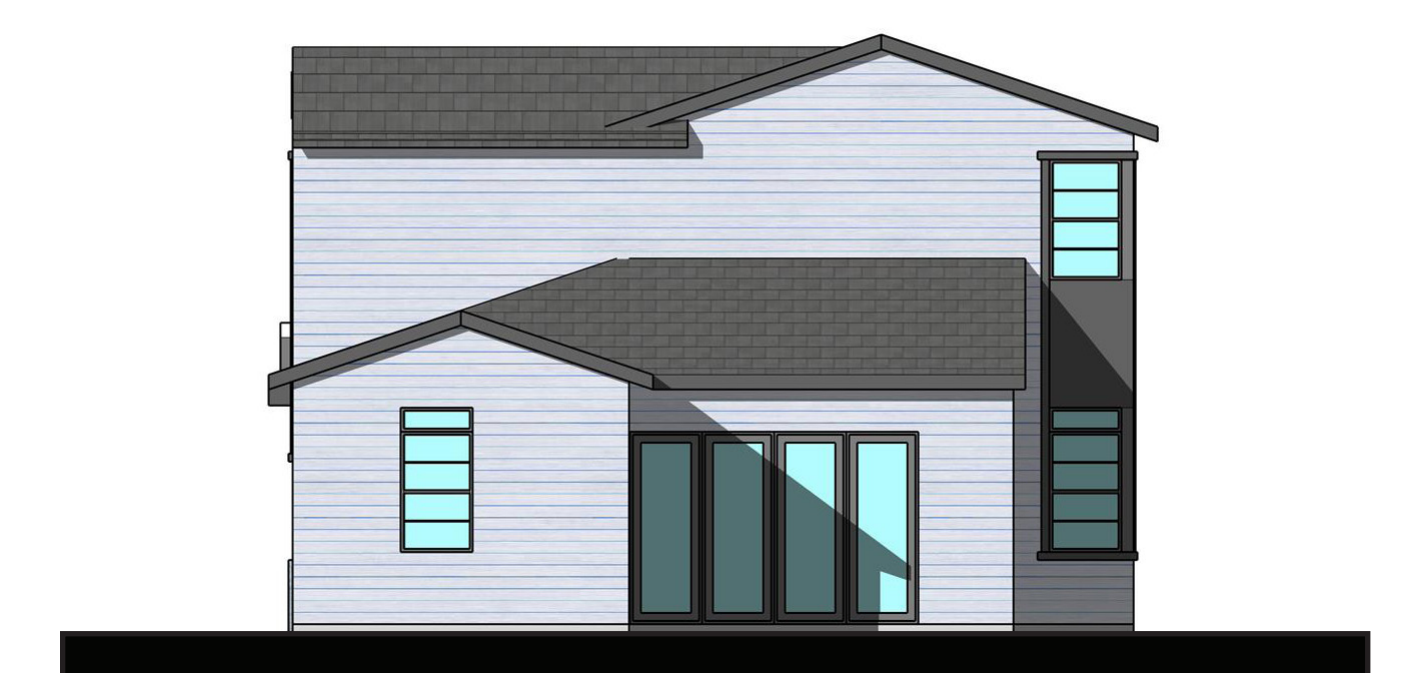

RIGHT ELEVATION

1/8" = 1'-0"

## CLUSTER PLAN 1C - ELEVATIONS


KERMAN MIXED DENSITY DEVELOPMENT - SINGLE FAMILY DETACHED  
BOYD COMPANIES




JOB NO. 1610.001  
DATE 07-01-2022  
5865 Owens Drive  
Pleasanton, CA 94588  
925-251-7200

A.37



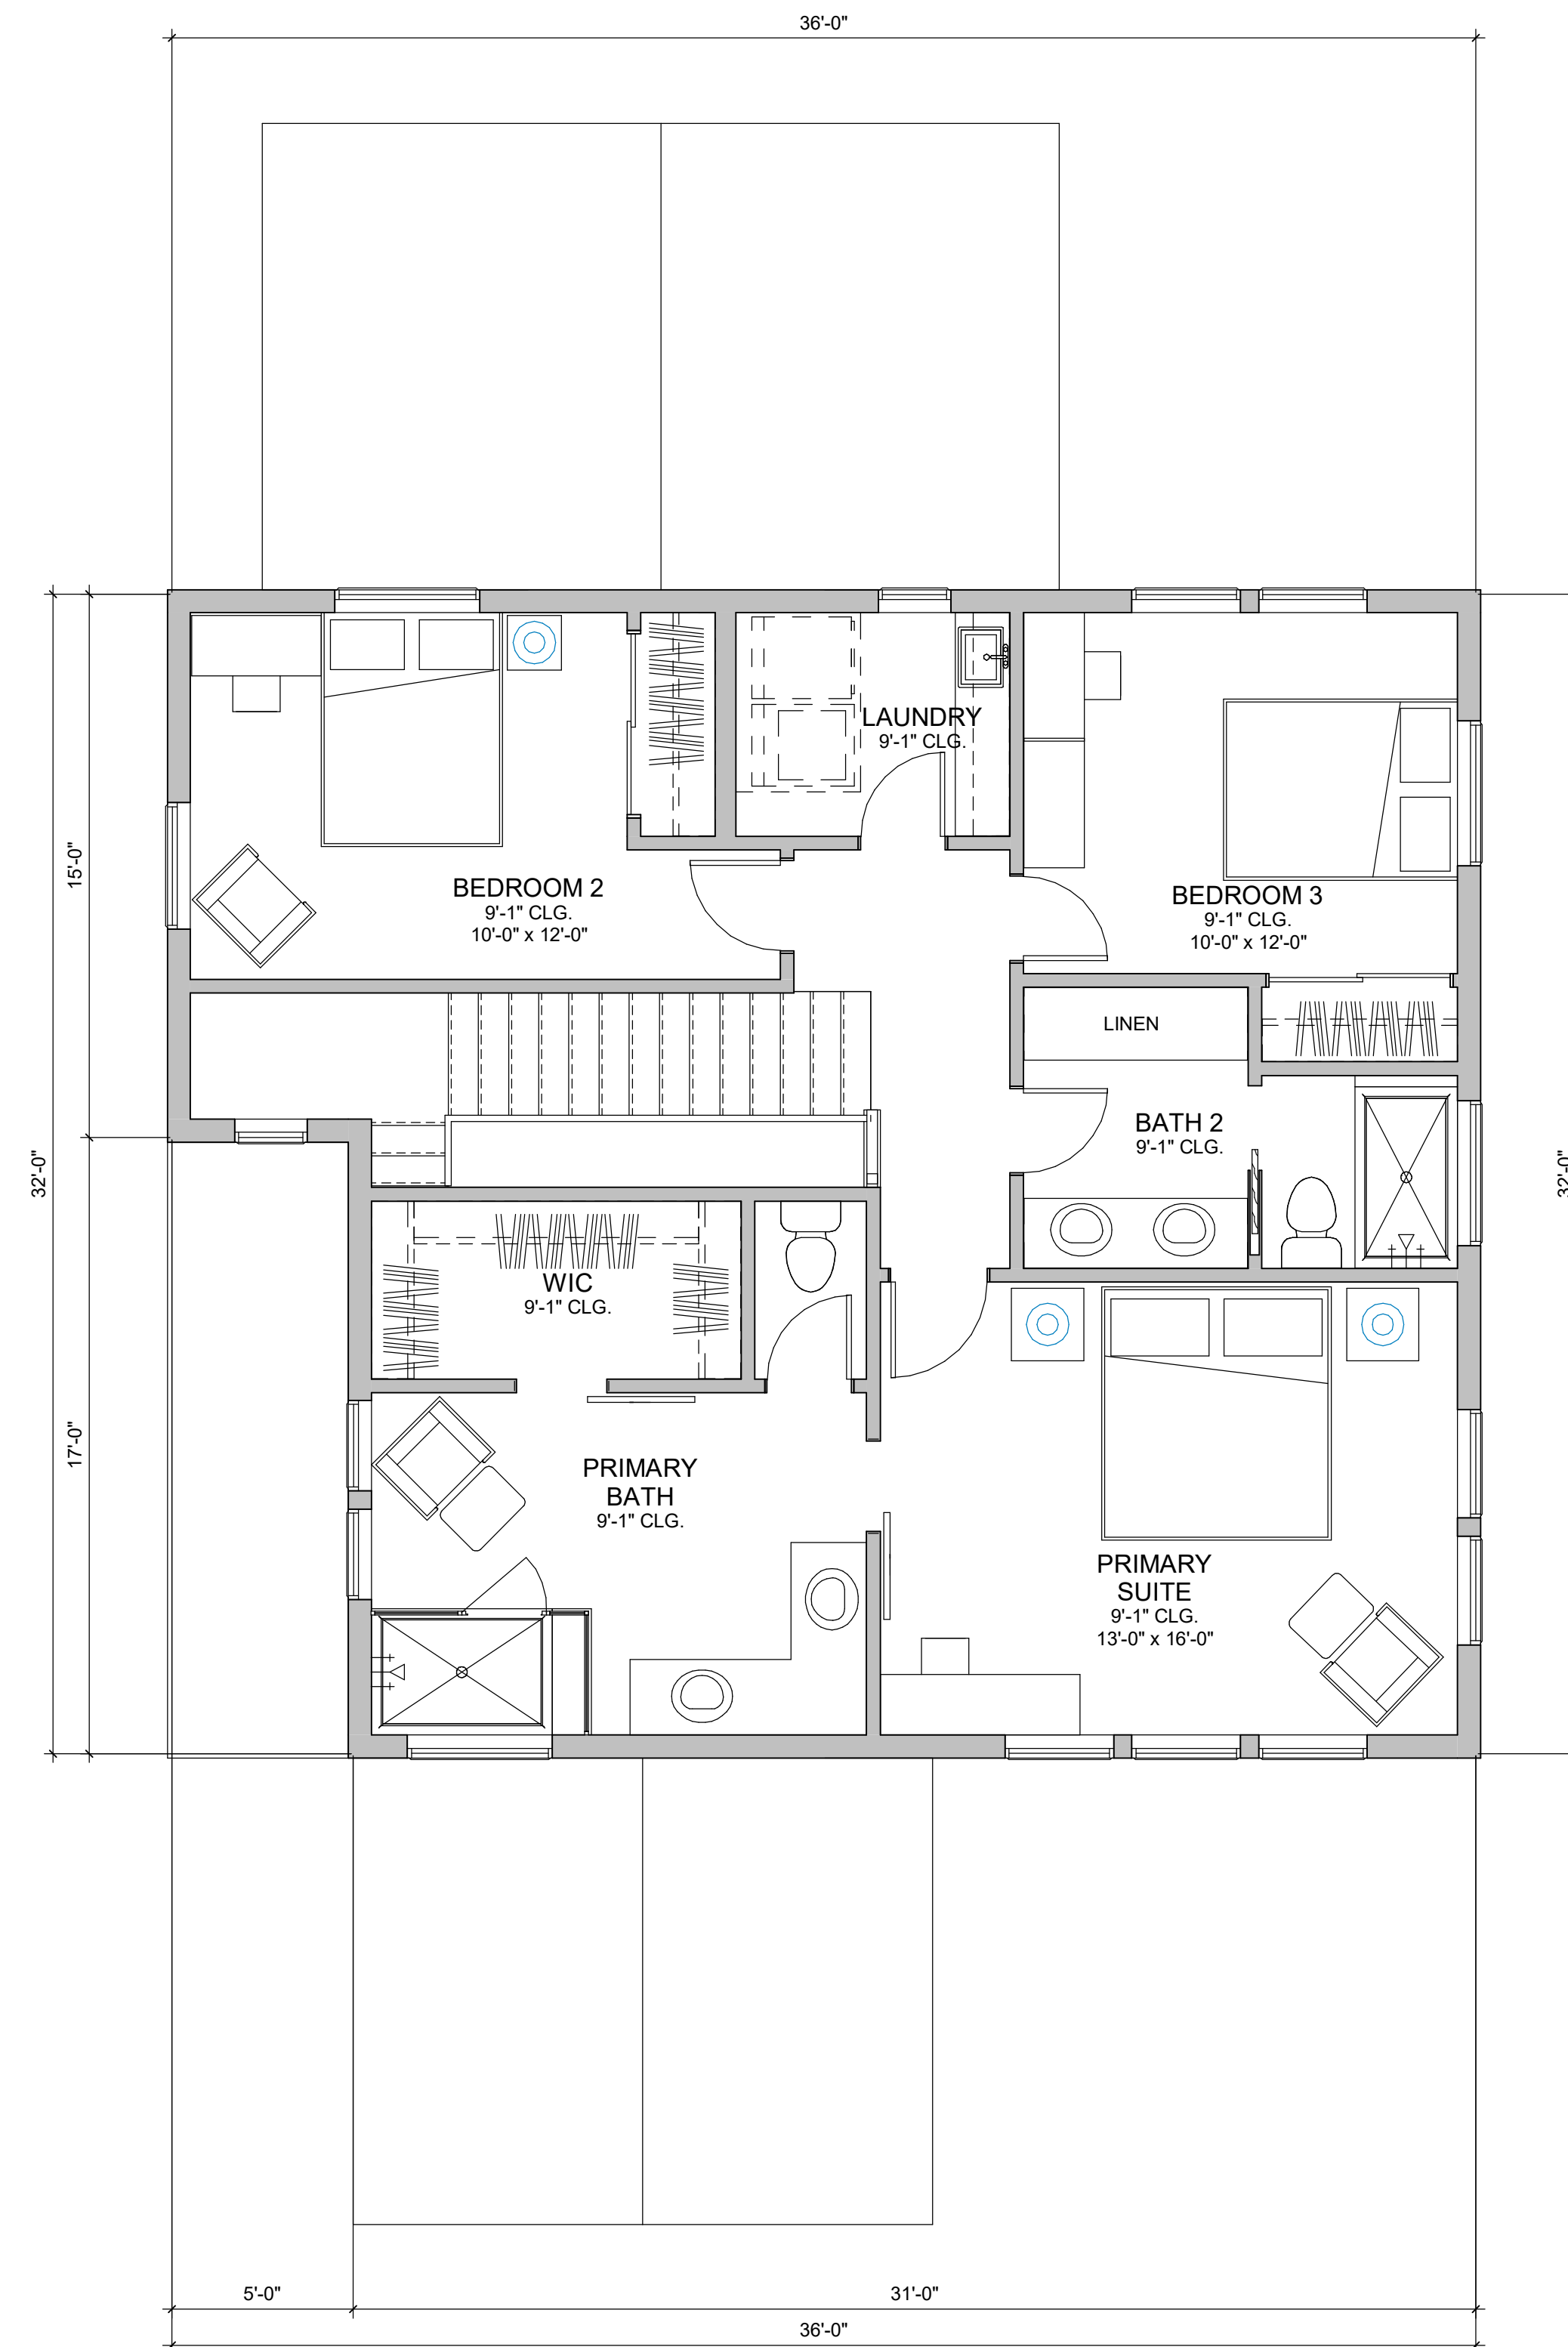

PLAN 2 SECOND FLOOR PLAN  
1/4" = 1'-0"

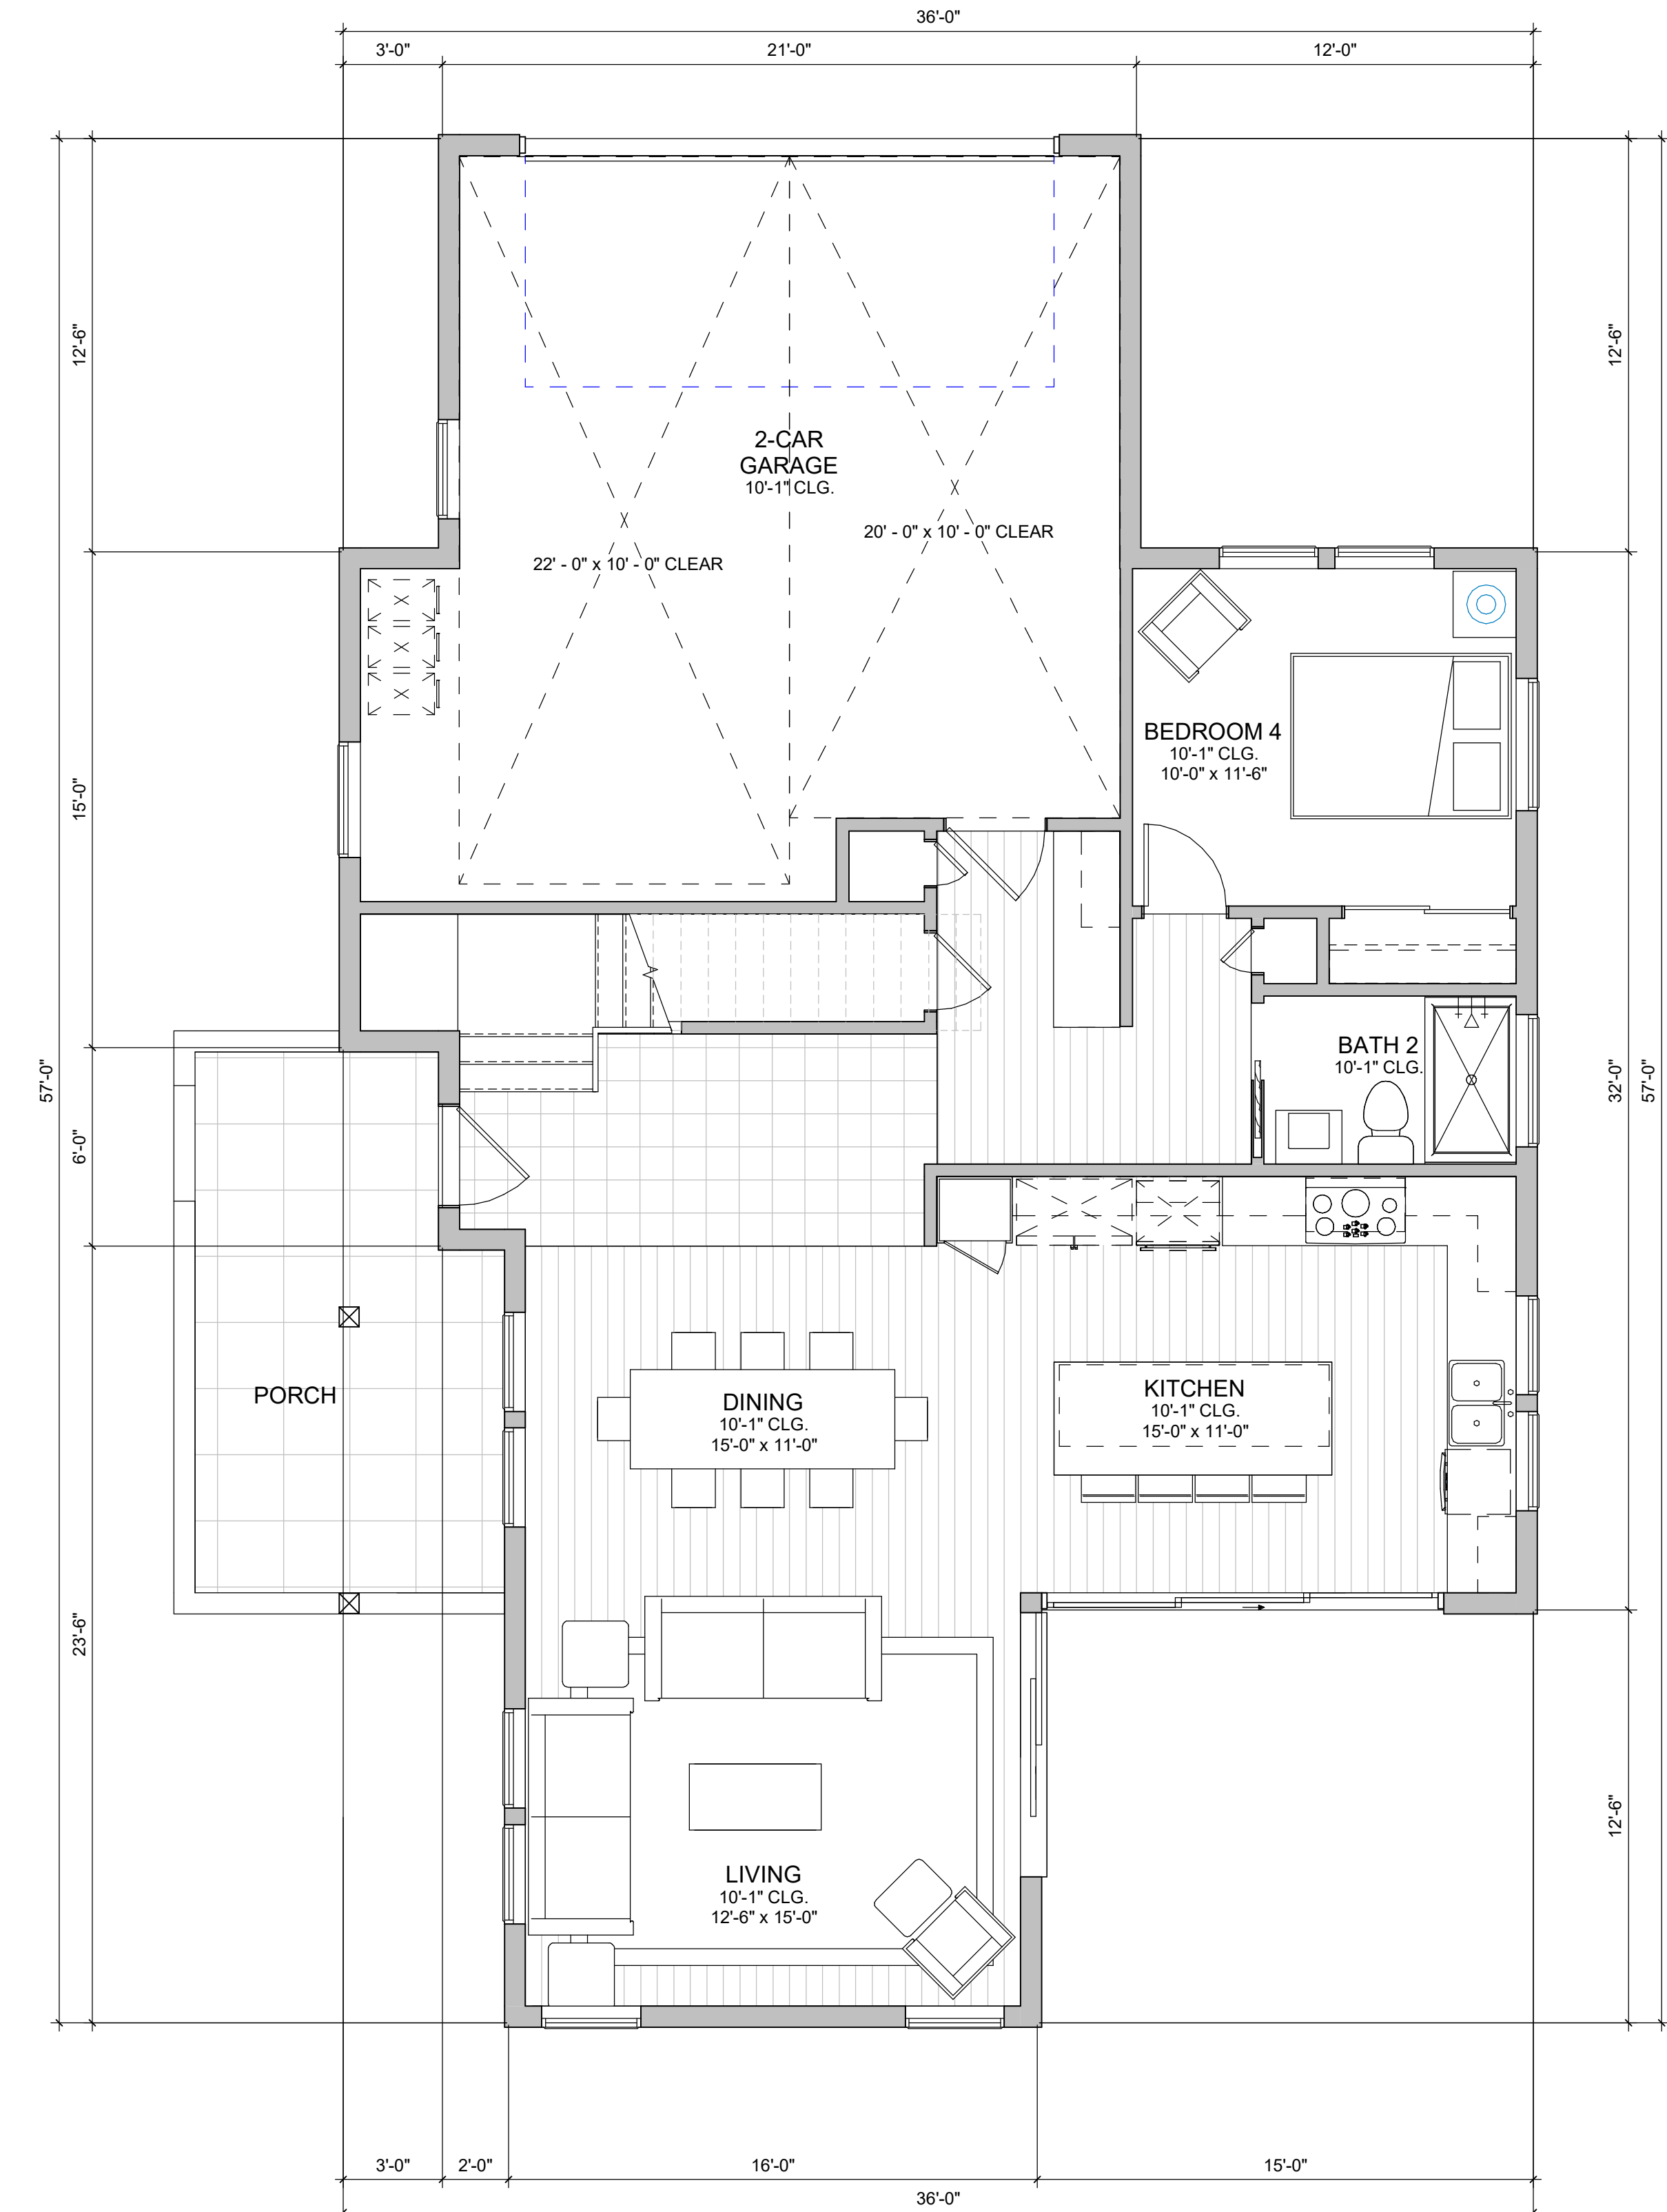

PLAN 2 FIRST FLOOR PLAN

| PLAN 1 - 4 BR / 3 BA  |           |
|-----------------------|-----------|
| NAME                  | AREA (SF) |
| FIRST FLOOR           | 1051      |
| SECOND FLOOR          | 969       |
| TOTAL LIVING AREA     | 2020      |
| 2-CAR GARAGE          | 565       |
| PORCH                 | 181       |
| TOTAL NON-LIVING AREA | 746       |

## CLUSTER HOMES PLAN 2 - FLOOR PLANS


KERMAN MIXED DENSITY DEVELOPMENT - SINGLE FAMILY DETACHED  
BOYD COMPANIES



JOB NO. 1610.001  
DATE 07-01-2022  
5865 Owens Drive  
Pleasanton, CA 94588  
925-251-7200

A.40



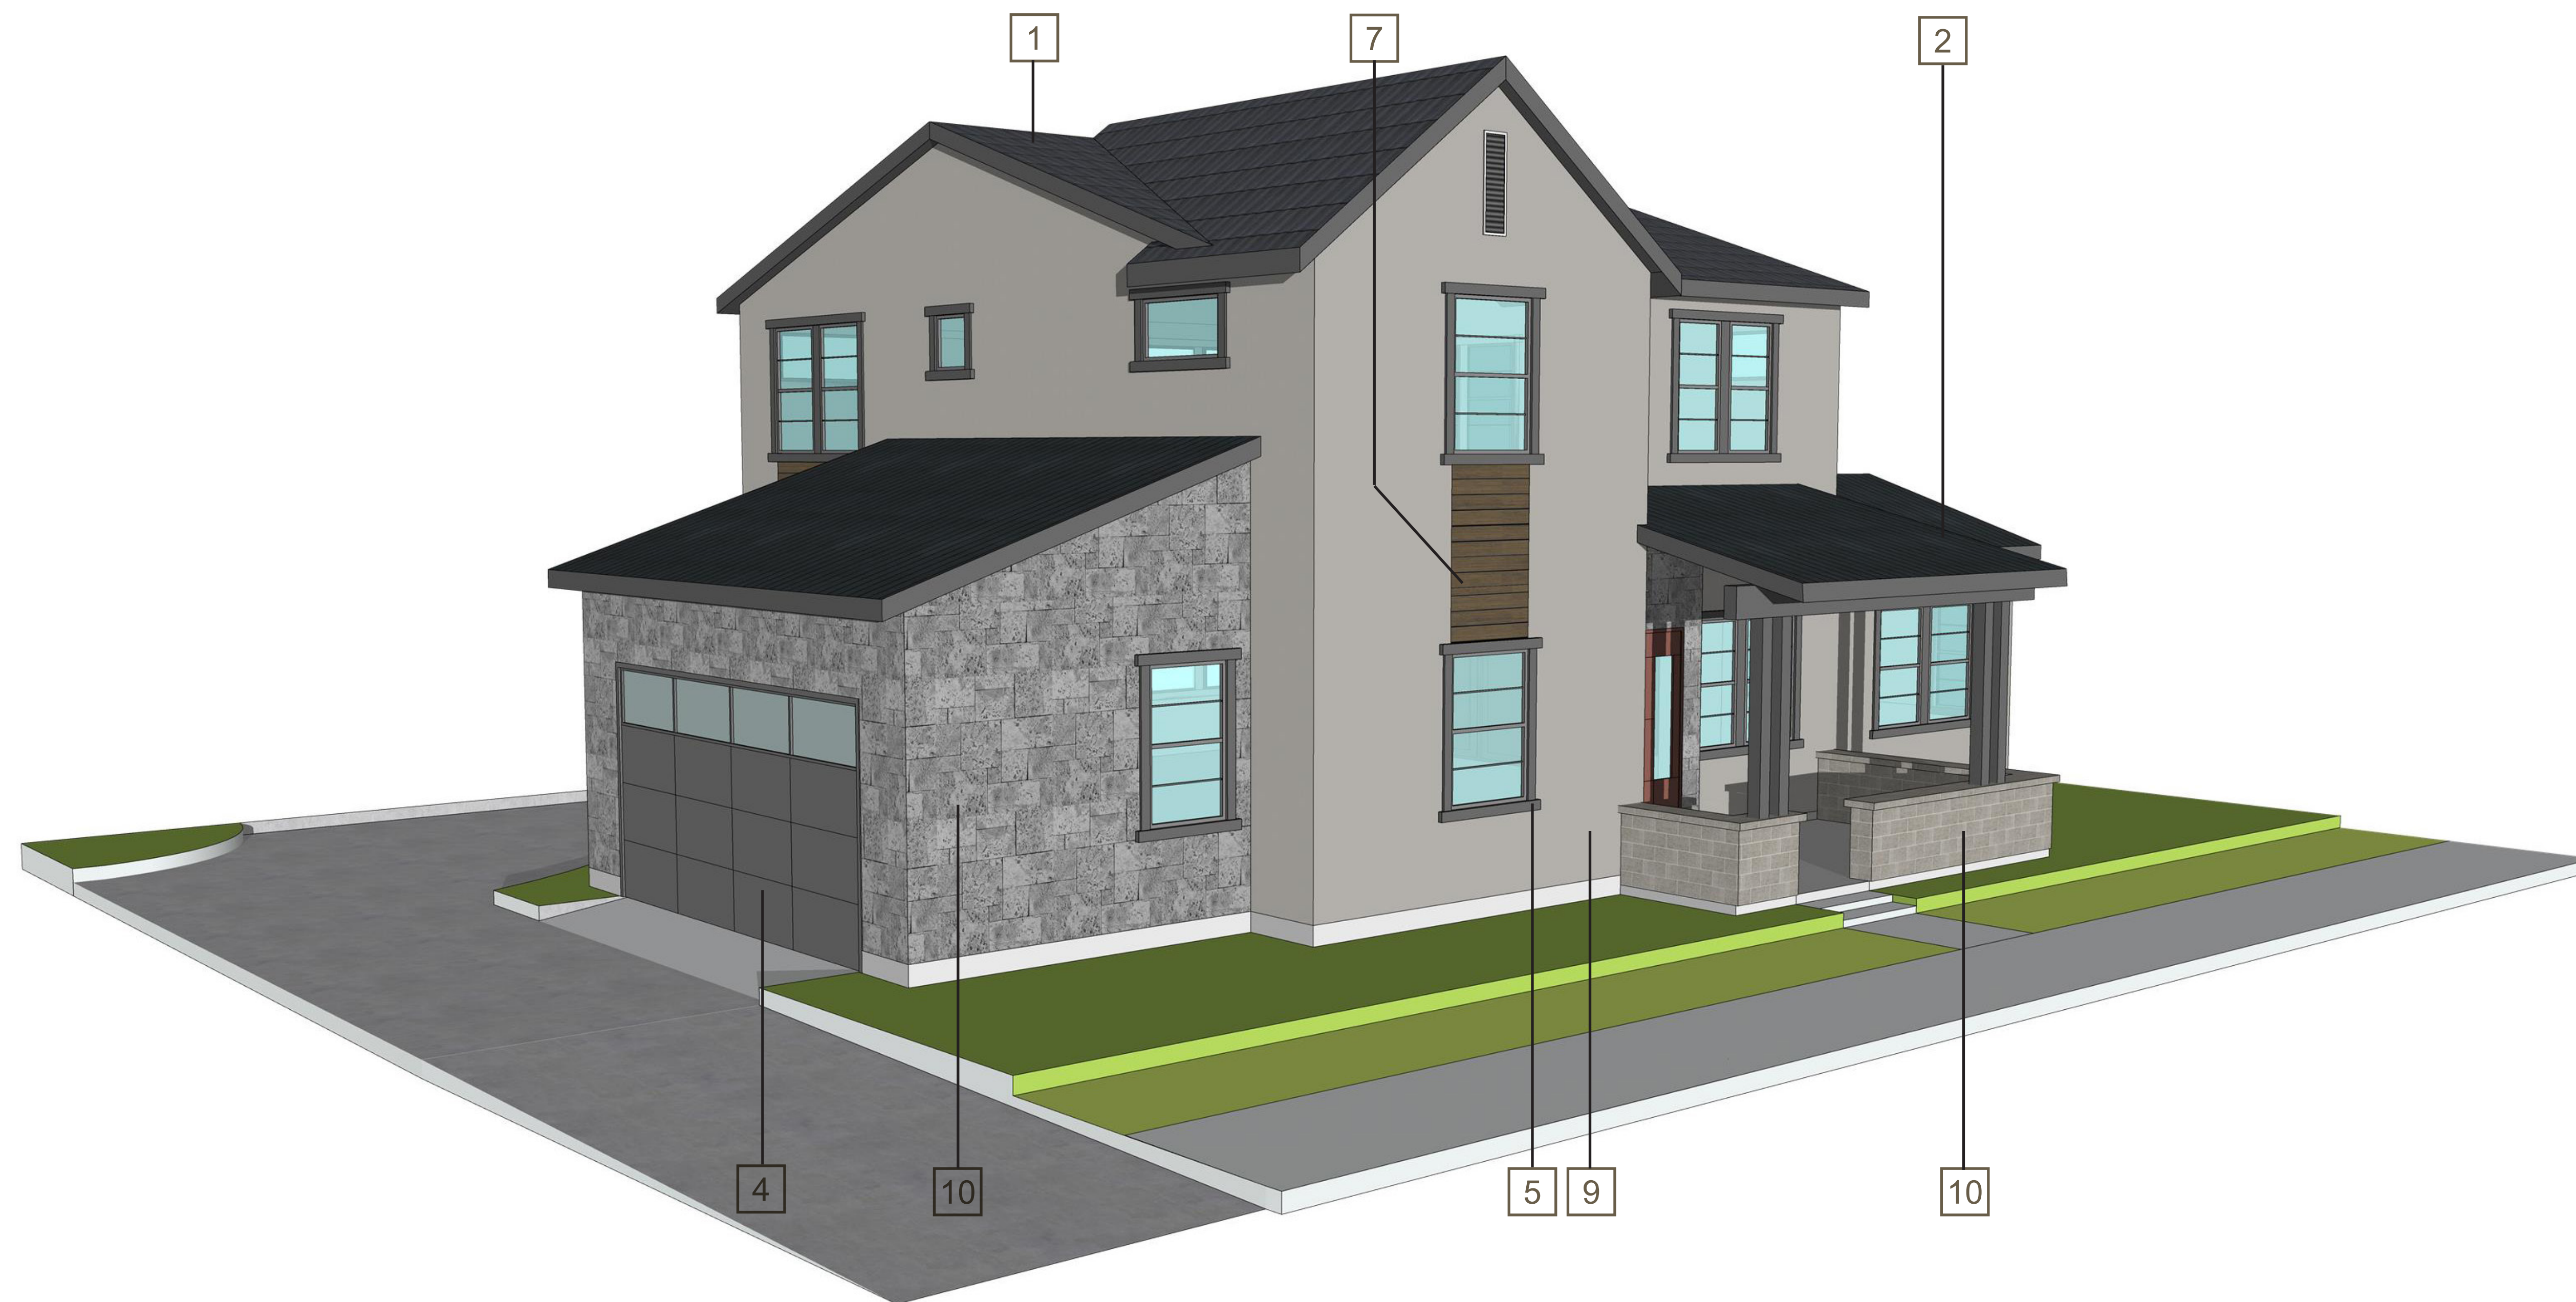

- 1 COMPOSITION SHINGLE ROOF
- 2 STANDING SEAM METAL ROOF
- 3 PAINTED FRONT DOOR
- 4 GARAGE DOOR
- 5 VINYL WINDOW W/ DARK FRAMES
- 6 BOARD AND BATTEN SIDING
- 7 HORIZONTAL SIDING
- 8 VERTICAL SIDING
- 9 STUCCO FINISH
- 10 STONE VENEER
- 11 CONCRETE TILE ROOF
- 12 WOOD RAILING



FRONT ELEVATION



LEFT ELEVATION



REAR ELEVATION



RIGHT ELEVATION

1/8" = 1'-0"

## CLUSTER PLAN 2A - ELEVATIONS


KERMAN MIXED DENSITY DEVELOPMENT - SINGLE FAMILY DETACHED  
BOYD COMPANIES



JOB NO. 1610.001  
DATE 07-01-2022  
5865 Owens Drive  
Pleasanton, CA 94588  
925-251-7200

A.41



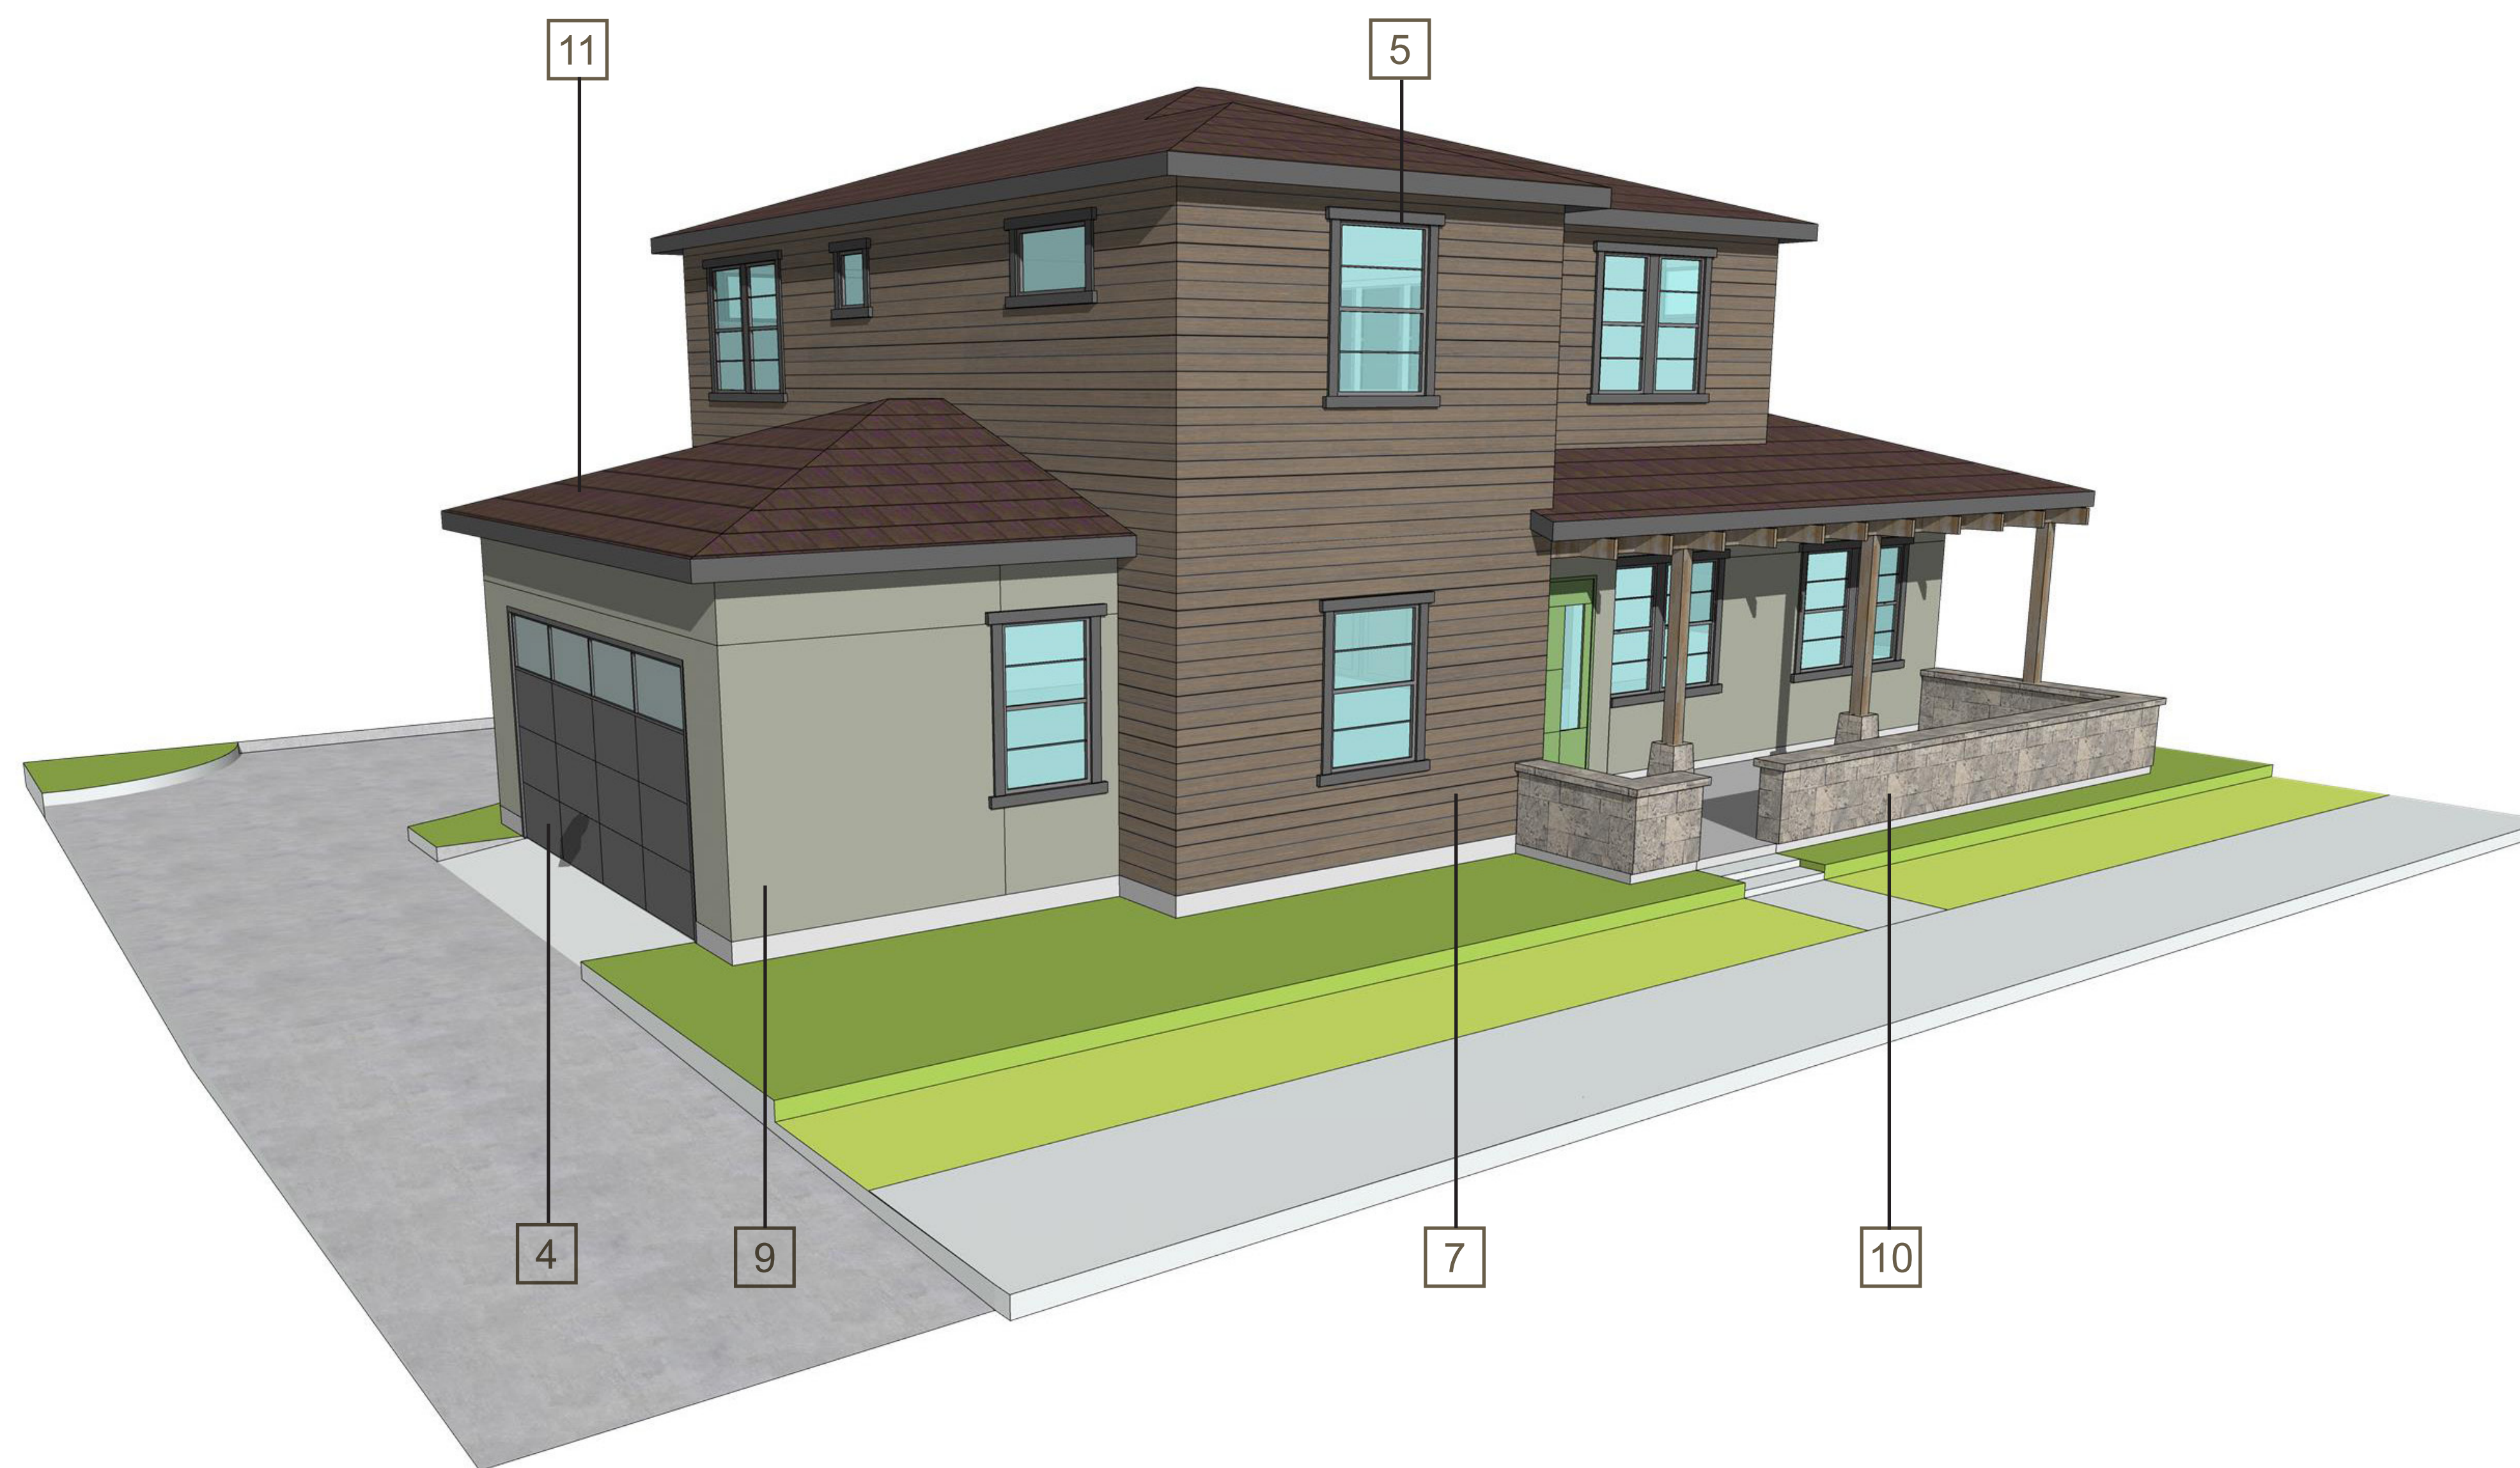

- 1 COMPOSITION SHINGLE ROOF
- 2 STANDING SEAM METAL ROOF
- 3 PAINTED FRONT DOOR
- 4 GARAGE DOOR
- 5 VINYL WINDOW W/ DARK FRAMES
- 6 BOARD AND BATTEN SIDING
- 7 HORIZONTAL SIDING
- 8 VERTICAL SIDING
- 9 STUCCO FINISH
- 10 STONE VENEER
- 11 CONCRETE TILE ROOF
- 12 WOOD RAILING



FRONT ELEVATION



LEFT ELEVATION



REAR ELEVATION



RIGHT ELEVATION

1/8" = 1'-0"

## CLUSTER PLAN 2B - ELEVATIONS


KERMAN MIXED DENSITY DEVELOPMENT - SINGLE FAMILY DETACHED  
BOYD COMPANIES



JOB NO. 1610.001  
DATE 07-01-2022  
5865 Owens Drive  
Pleasanton, CA 94588  
925-251-7200

A.42



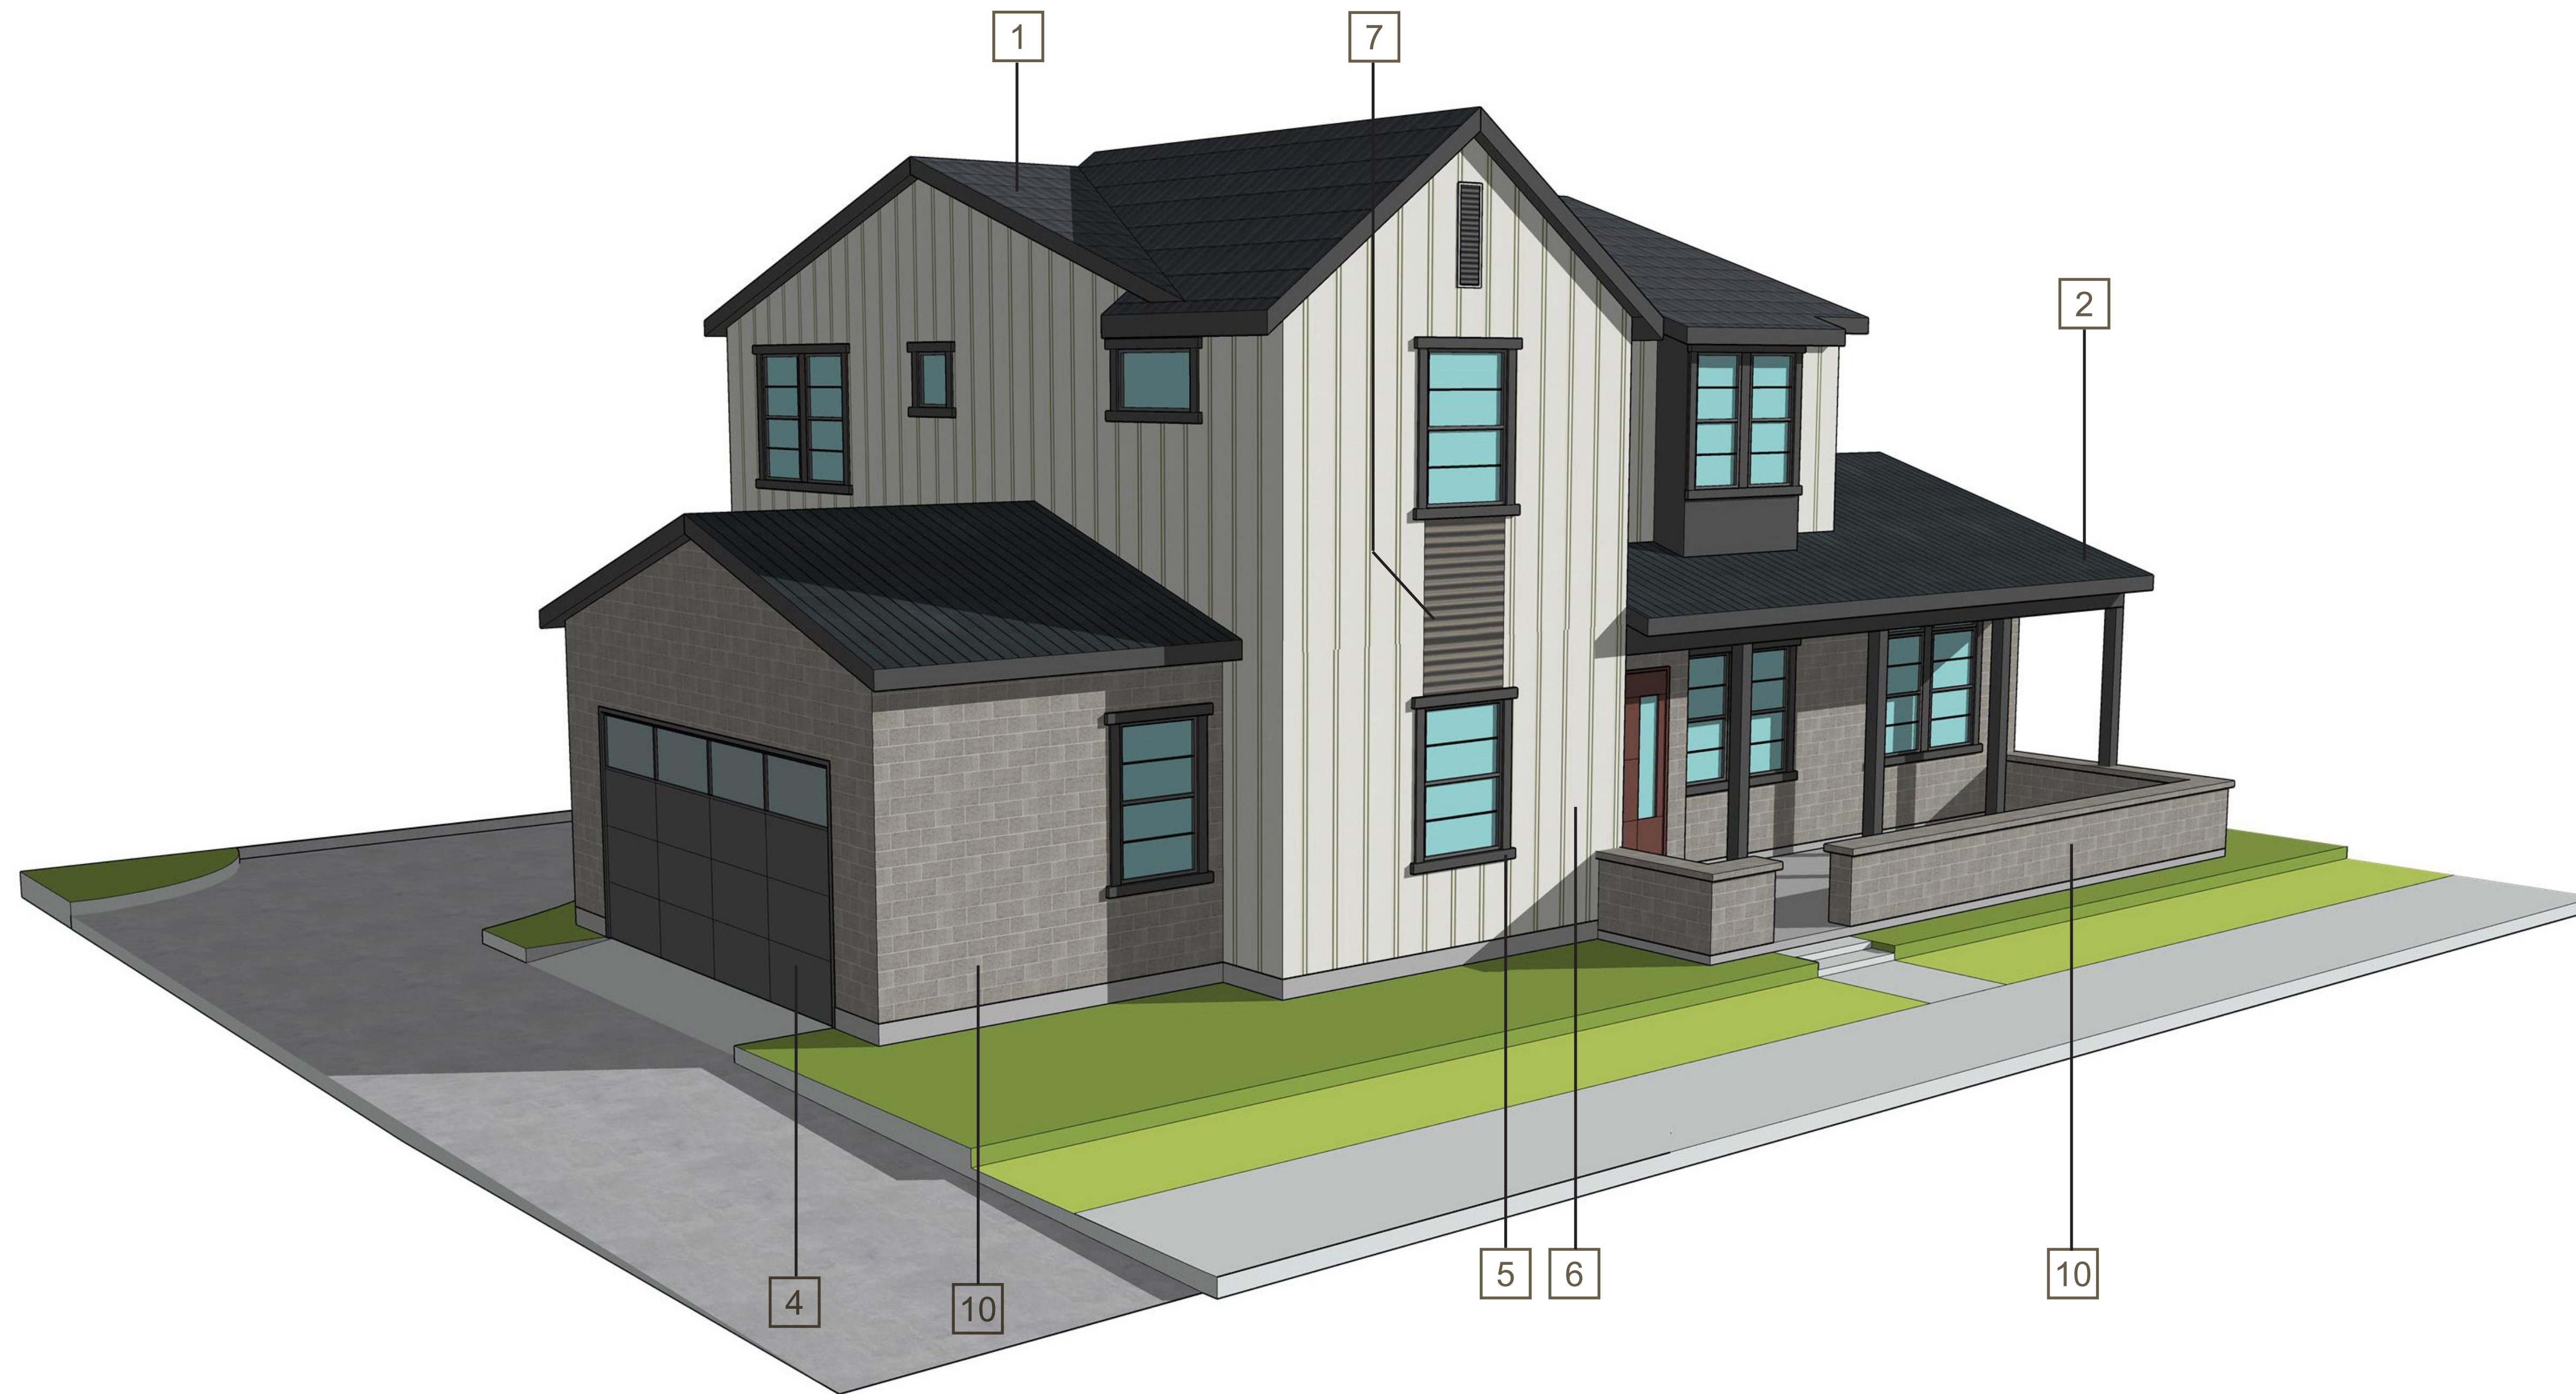

- 1 COMPOSITION SHINGLE ROOF
- 2 STANDING SEAM METAL ROOF
- 3 PAINTED FRONT DOOR
- 4 GARAGE DOOR
- 5 VINYL WINDOW W/ DARK FRAMES
- 6 BOARD AND BATTEN SIDING
- 7 HORIZONTAL SIDING
- 8 VERTICAL SIDING
- 9 STUCCO FINISH
- 10 STONE VENEER
- 11 CONCRETE TILE ROOF
- 12 WOOD RAILING



FRONT ELEVATION



LEFT ELEVATION



REAR ELEVATION



RIGHT ELEVATION

1/8" = 1'-0"

## CLUSTER PLAN 2C - ELEVATIONS


KERMAN MIXED DENSITY DEVELOPMENT - SINGLE FAMILY DETACHED  
BOYD COMPANIES




JOB NO. 1610.001  
DATE 07-01-2022  
5865 Owens Drive  
Pleasanton, CA 94588  
925-251-7200

A.43



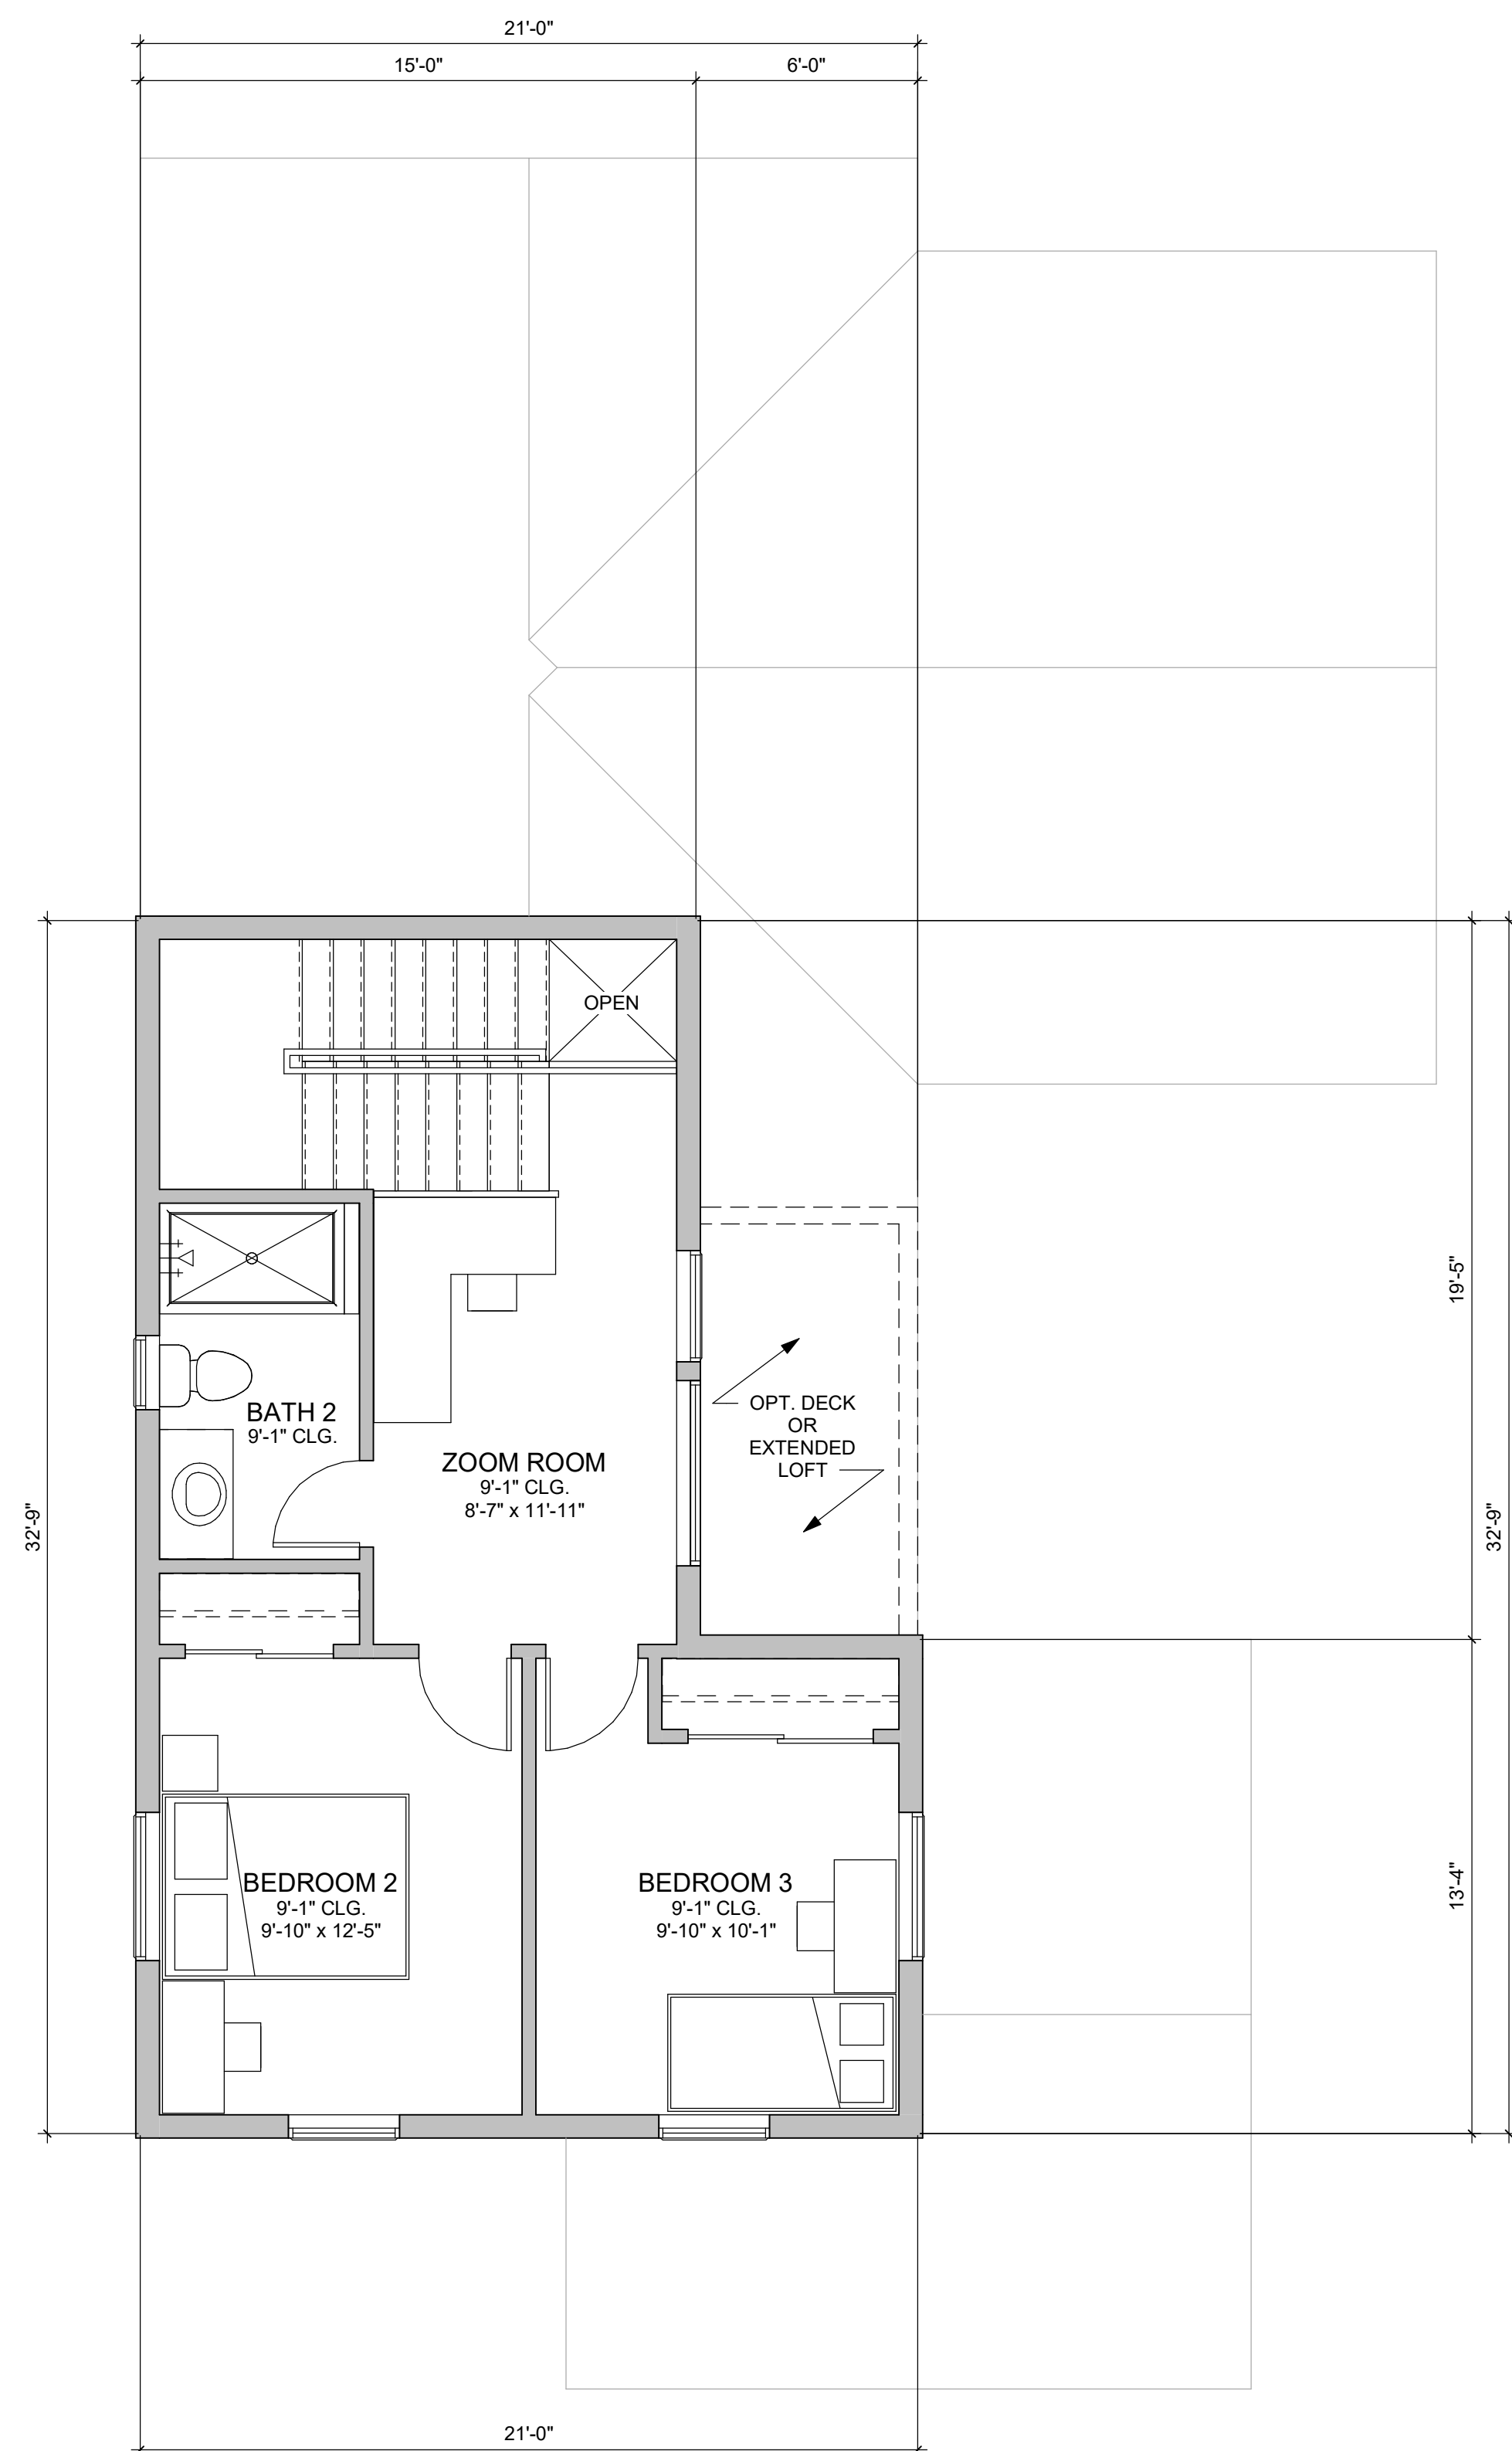

PLAN 1 SECOND FLOOR PLAN  
1/4" = 1'-0"

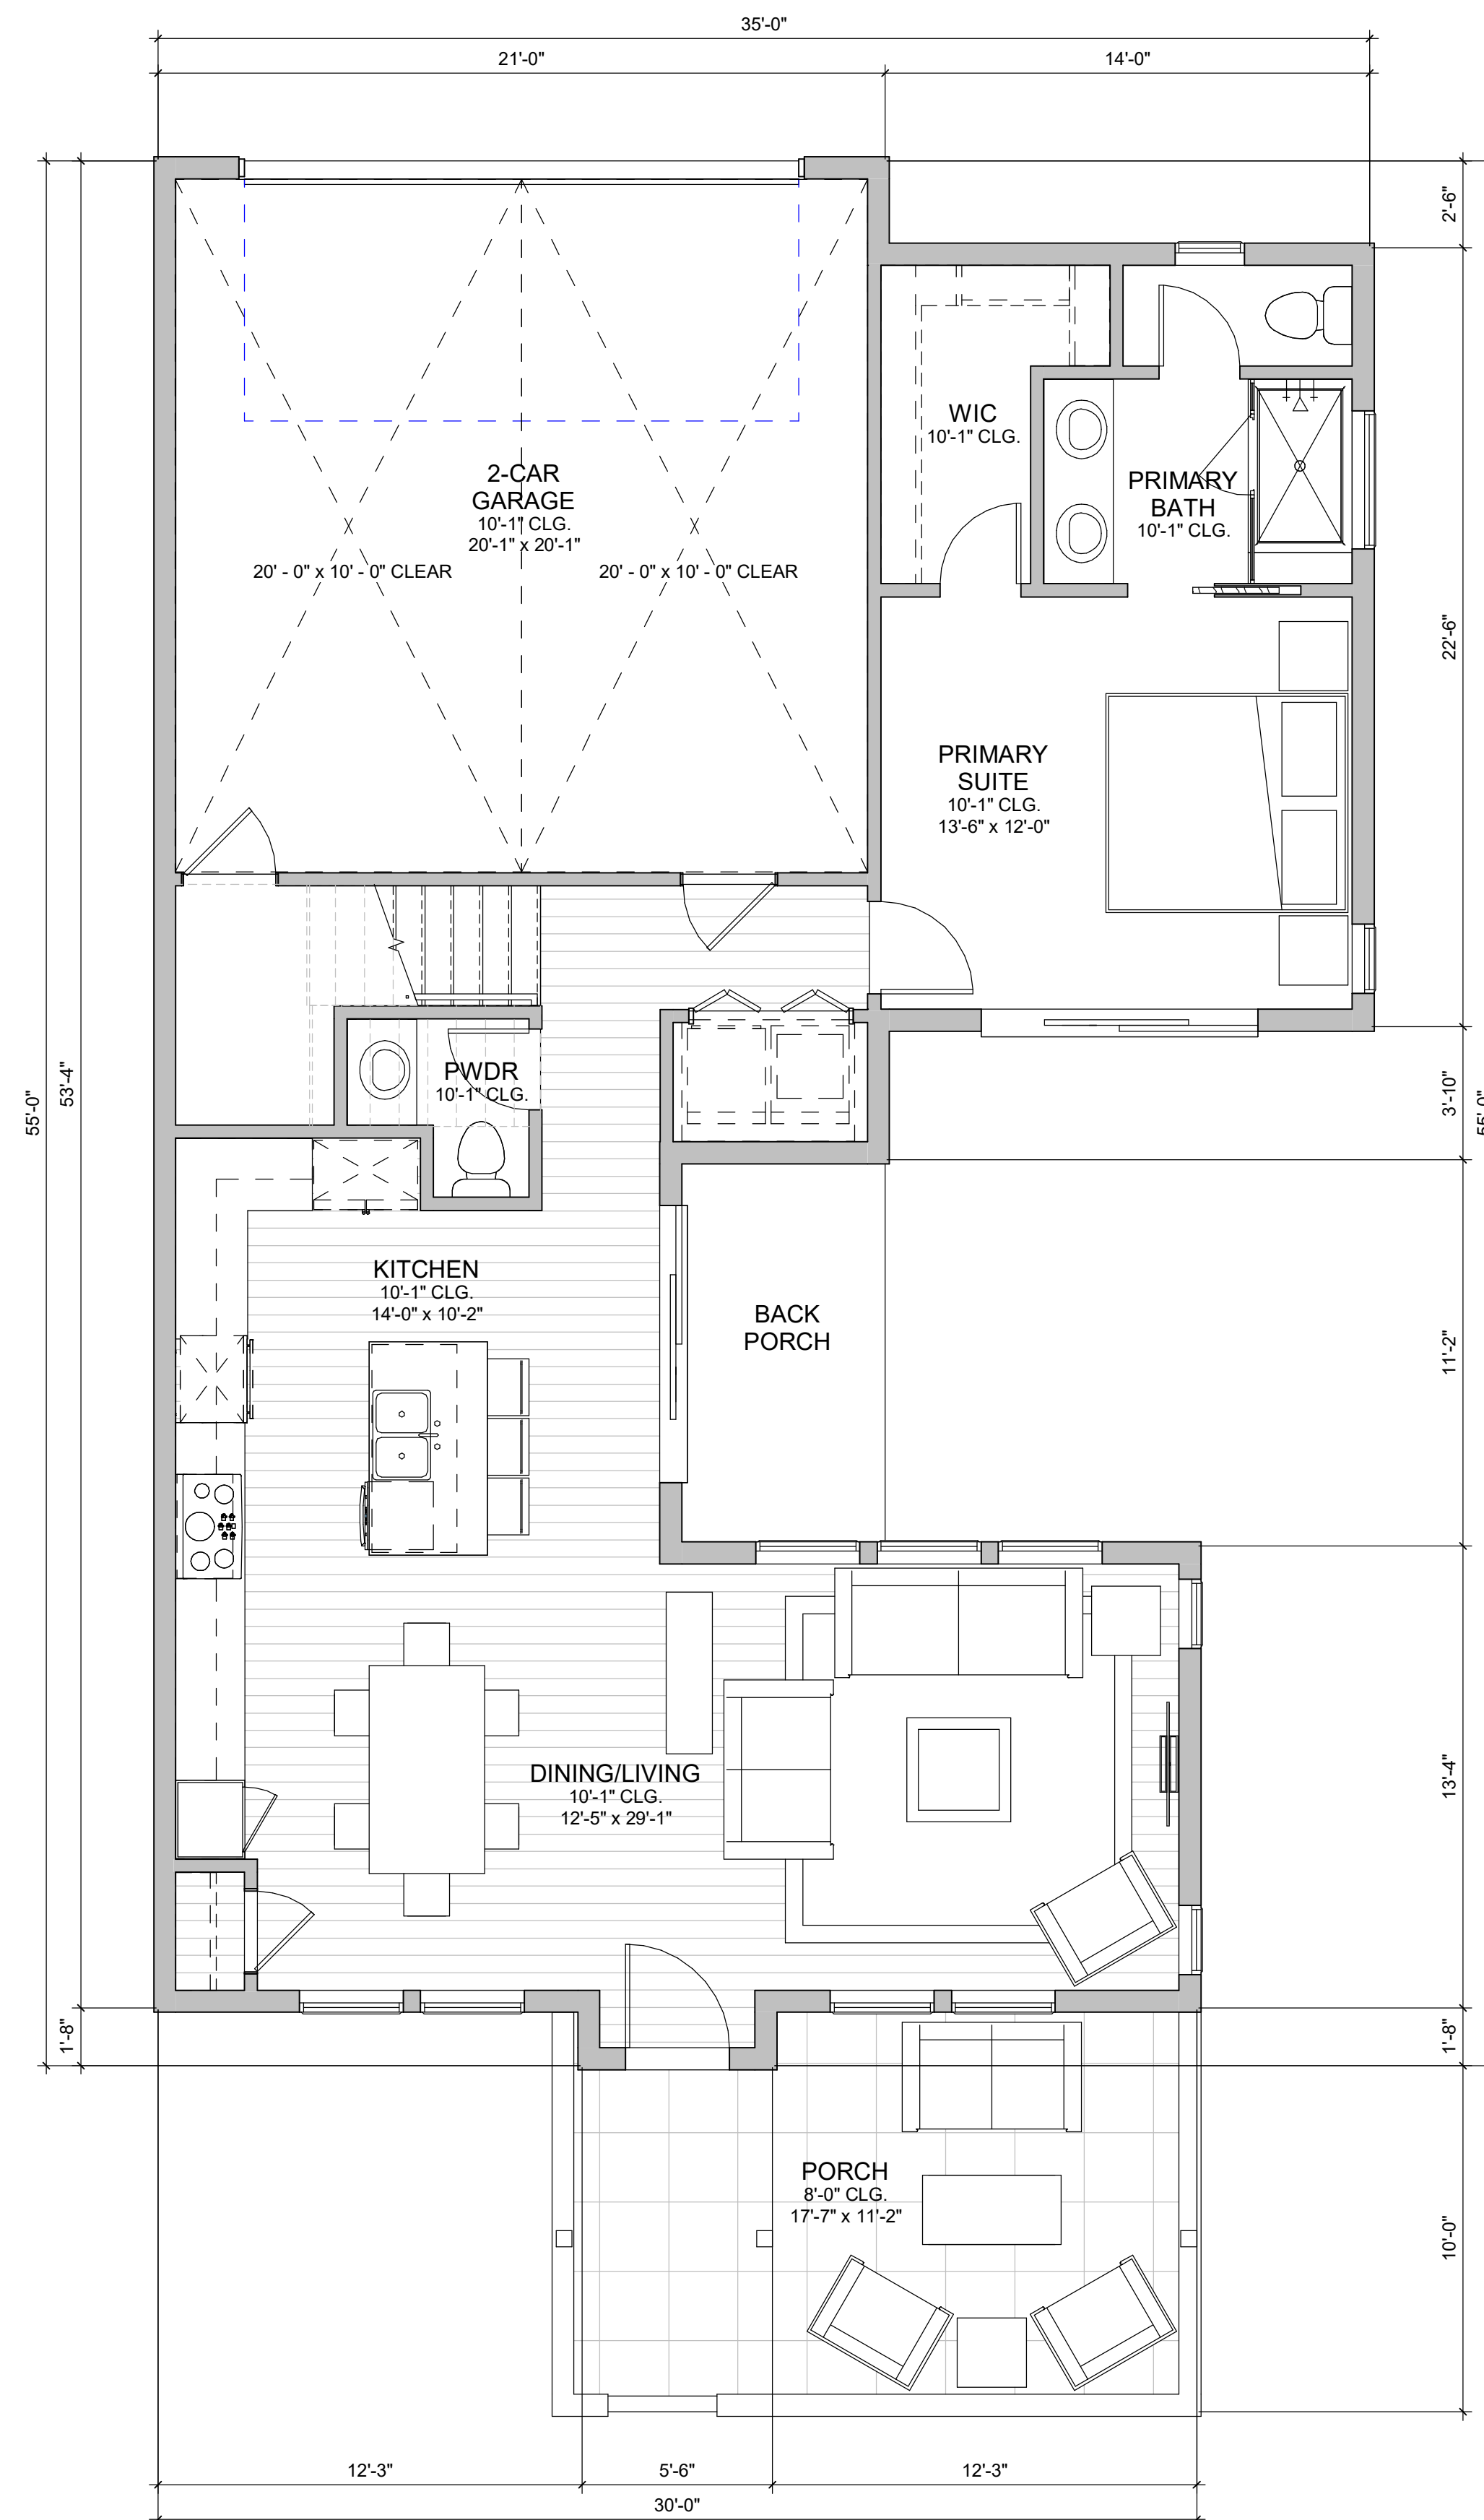


PLAN 1 FIRST FLOOR PLAN

| PLAN 1 - 3 BR / 2.5 BA |           |
|------------------------|-----------|
| NAME                   | AREA (SF) |
| FIRST FLOOR            | 1070      |
| SECOND FLOOR           | 476       |
| TOTAL LIVING AREA      | 1546      |
| 2-CAR GARAGE           | 424       |
| BACK PORCH             | 70        |
| PORCH                  | 207       |
| TOTAL NON-LIVING AREA  | 701       |

## ALLEY LOADED PLAN 1 - FLOOR PLANS



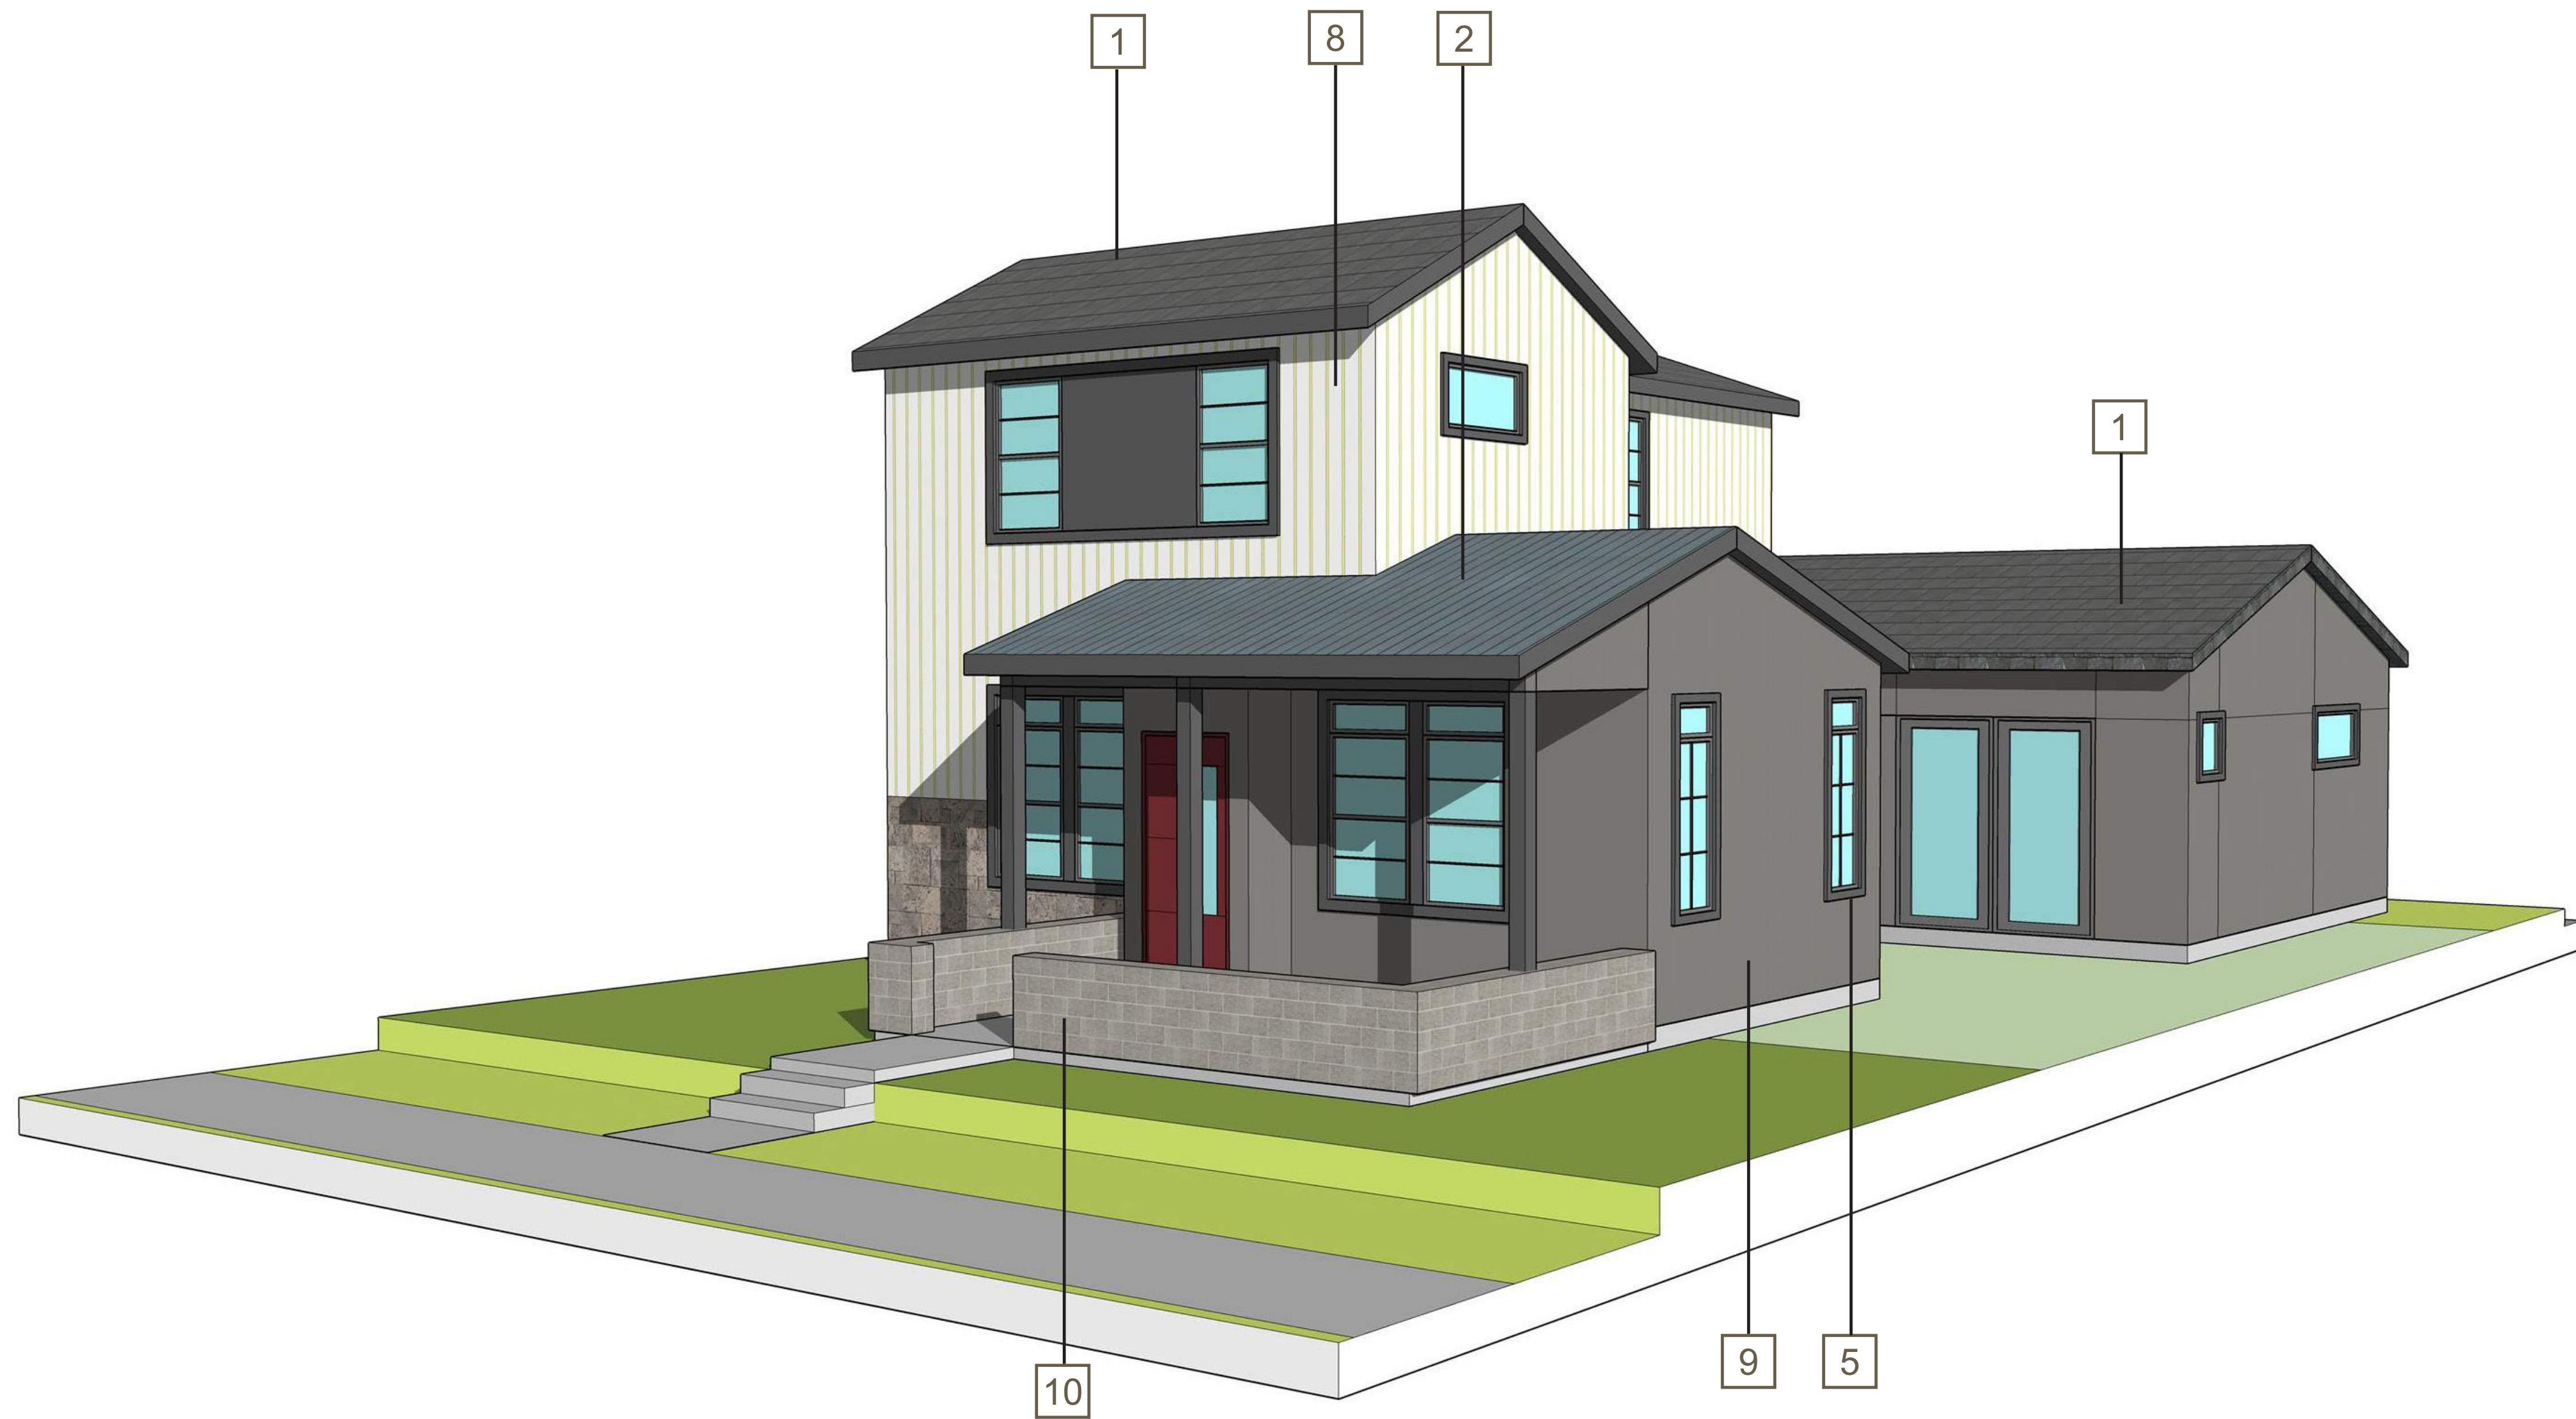

- 1 COMPOSITION SHINGLE ROOF
- 2 STANDING SEAM METAL ROOF
- 3 PAINTED FRONT DOOR
- 4 GARAGE DOOR
- 5 VINYL WINDOW W/ DARK FRAMES
- 6 BOARD AND BATTEN SIDING
- 7 HORIZONTAL SIDING
- 8 VERTICAL SIDING
- 9 STUCCO FINISH
- 10 STONE VENEER
- 11 CONCRETE TILE ROOF
- 12 WOOD RAILING



FRONT ELEVATION



LEFT ELEVATION



REAR ELEVATION



RIGHT ELEVATION

1/8" = 1'-0"

## ALLEY LOADED PLAN 1A - ELEVATIONS


KERMAN MIXED DENSITY DEVELOPMENT - SINGLE FAMILY DETACHED  
BOYD COMPANIES



JOB NO. 1610.001  
DATE 07-01-2022  
5865 Owens Drive  
Pleasanton, CA 94588  
925-251-7200

A.47



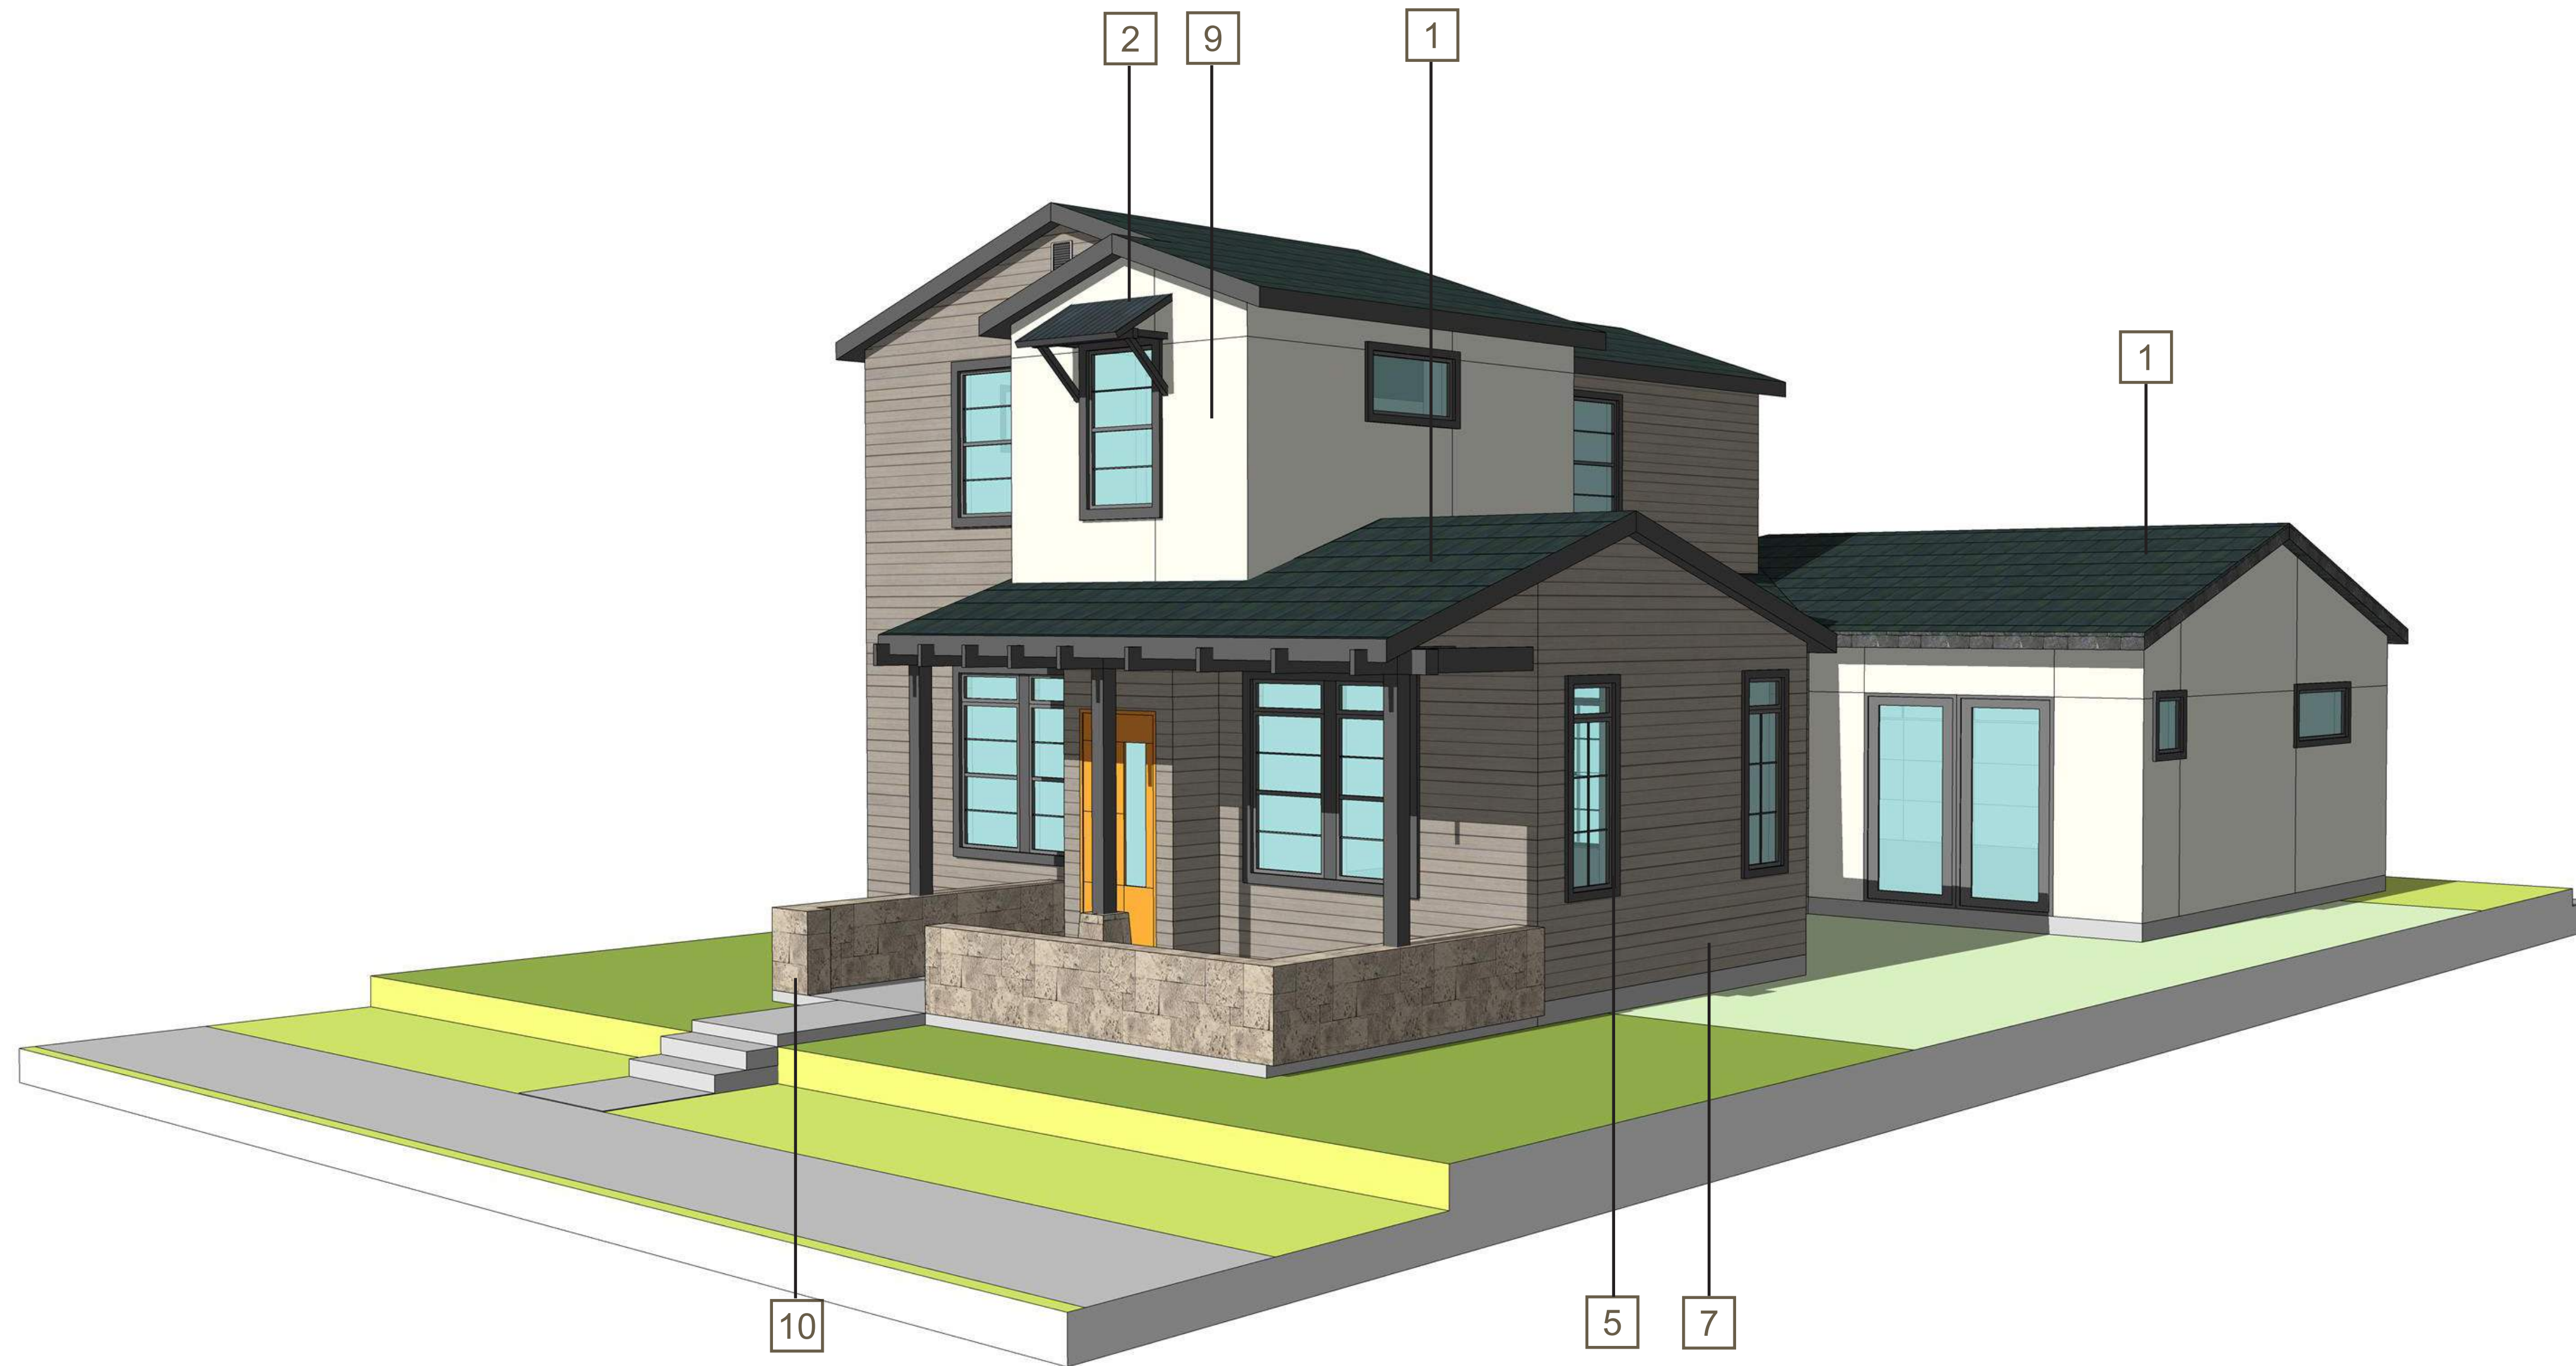

- 1 COMPOSITION SHINGLE ROOF
- 2 STANDING SEAM METAL ROOF
- 3 PAINTED FRONT DOOR
- 4 GARAGE DOOR
- 5 VINYL WINDOW W/ DARK FRAMES
- 6 BOARD AND BATTEN SIDING
- 7 HORIZONTAL SIDING
- 8 VERTICAL SIDING
- 9 STUCCO FINISH
- 10 STONE VENEER
- 11 CONCRETE TILE ROOF
- 12 WOOD RAILING



FRONT ELEVATION



LEFT ELEVATION



REAR ELEVATION



RIGHT ELEVATION

1/8" = 1'-0"

## ALLEY LOADED PLAN 1B - ELEVATIONS


KERMAN MIXED DENSITY DEVELOPMENT - SINGLE FAMILY DETACHED  
BOYD COMPANIES



JOB NO. 1610.001  
DATE 07-01-2022  
5865 Owens Drive  
Pleasanton, CA 94588  
925-251-7200

A.48



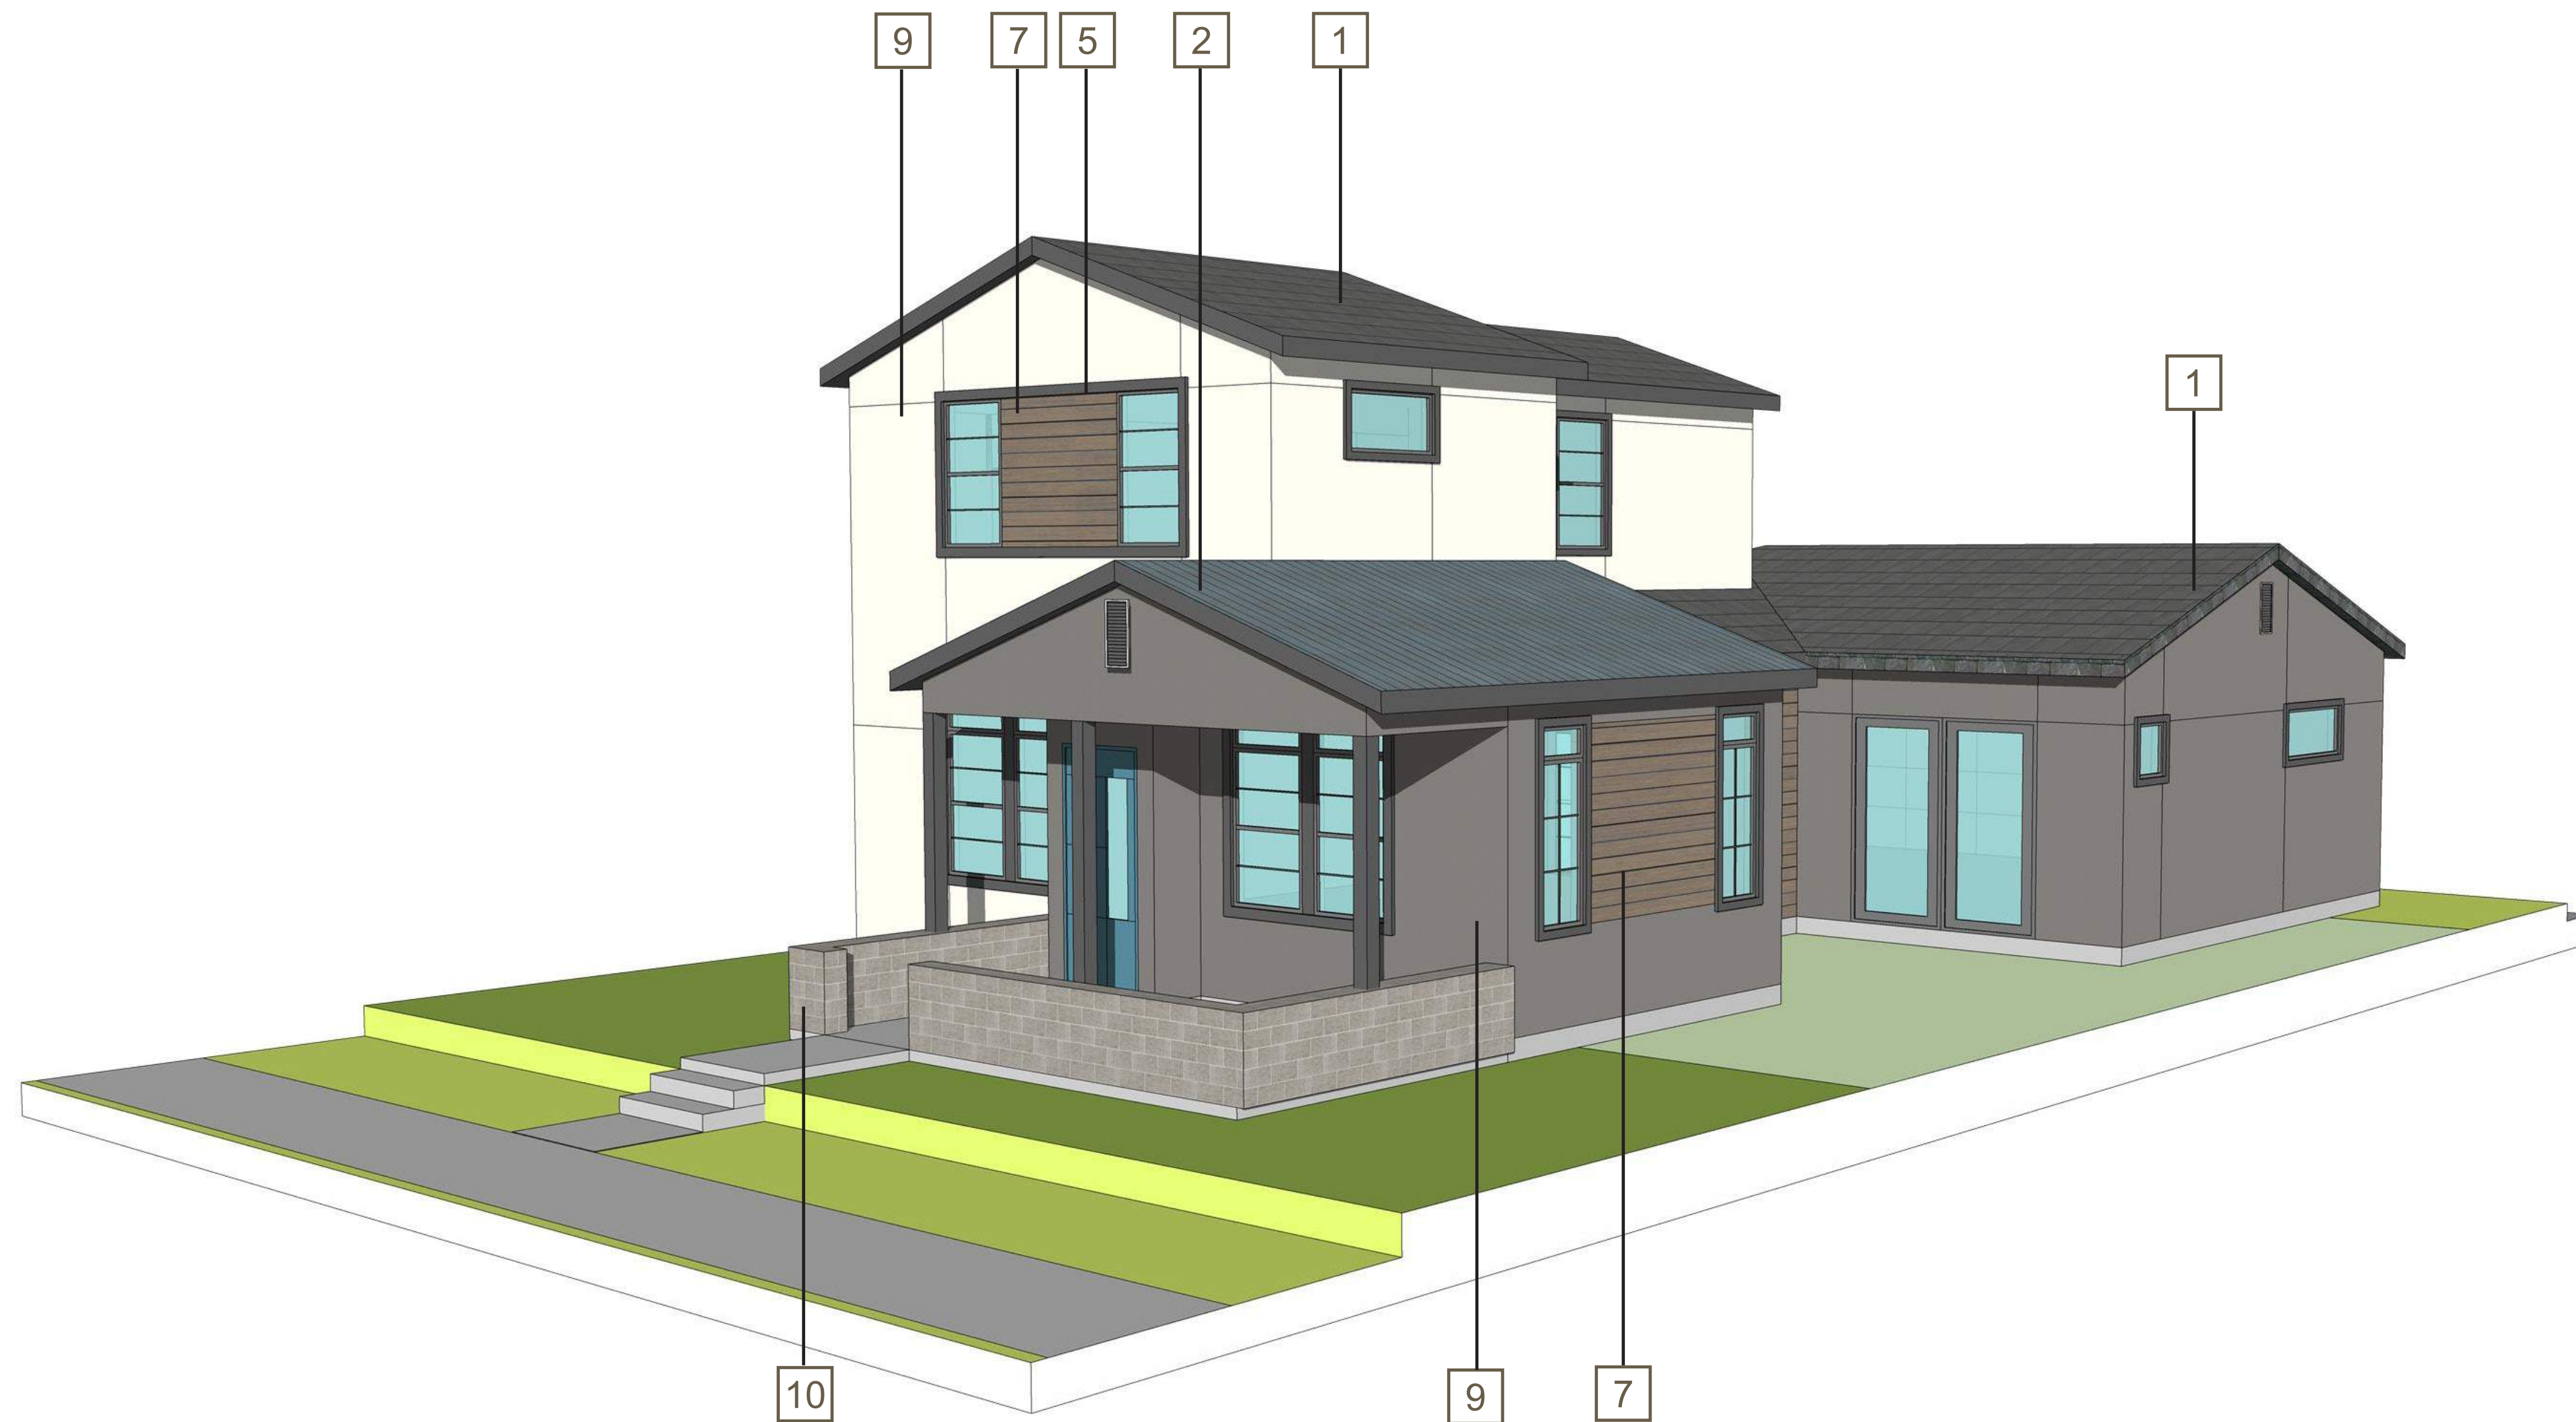

- 1 COMPOSITION SHINGLE ROOF
- 2 STANDING SEAM METAL ROOF
- 3 PAINTED FRONT DOOR
- 4 GARAGE DOOR
- 5 VINYL WINDOW W/ DARK FRAMES
- 6 BOARD AND BATTEN SIDING
- 7 HORIZONTAL SIDING
- 8 VERTICAL SIDING
- 9 STUCCO FINISH
- 10 STONE VENEER
- 11 CONCRETE TILE ROOF
- 12 WOOD RAILING



FRONT ELEVATION



LEFT ELEVATION



REAR ELEVATION



RIGHT ELEVATION

1/8" = 1'-0"

## ALLEY LOADED PLAN 1C - ELEVATIONS


KERMAN MIXED DENSITY DEVELOPMENT - SINGLE FAMILY DETACHED  
BOYD COMPANIES




JOB NO. 1610.001  
DATE 07-01-2022  
5865 Owens Drive  
Pleasanton, CA 94588  
925-251-7200

A.49



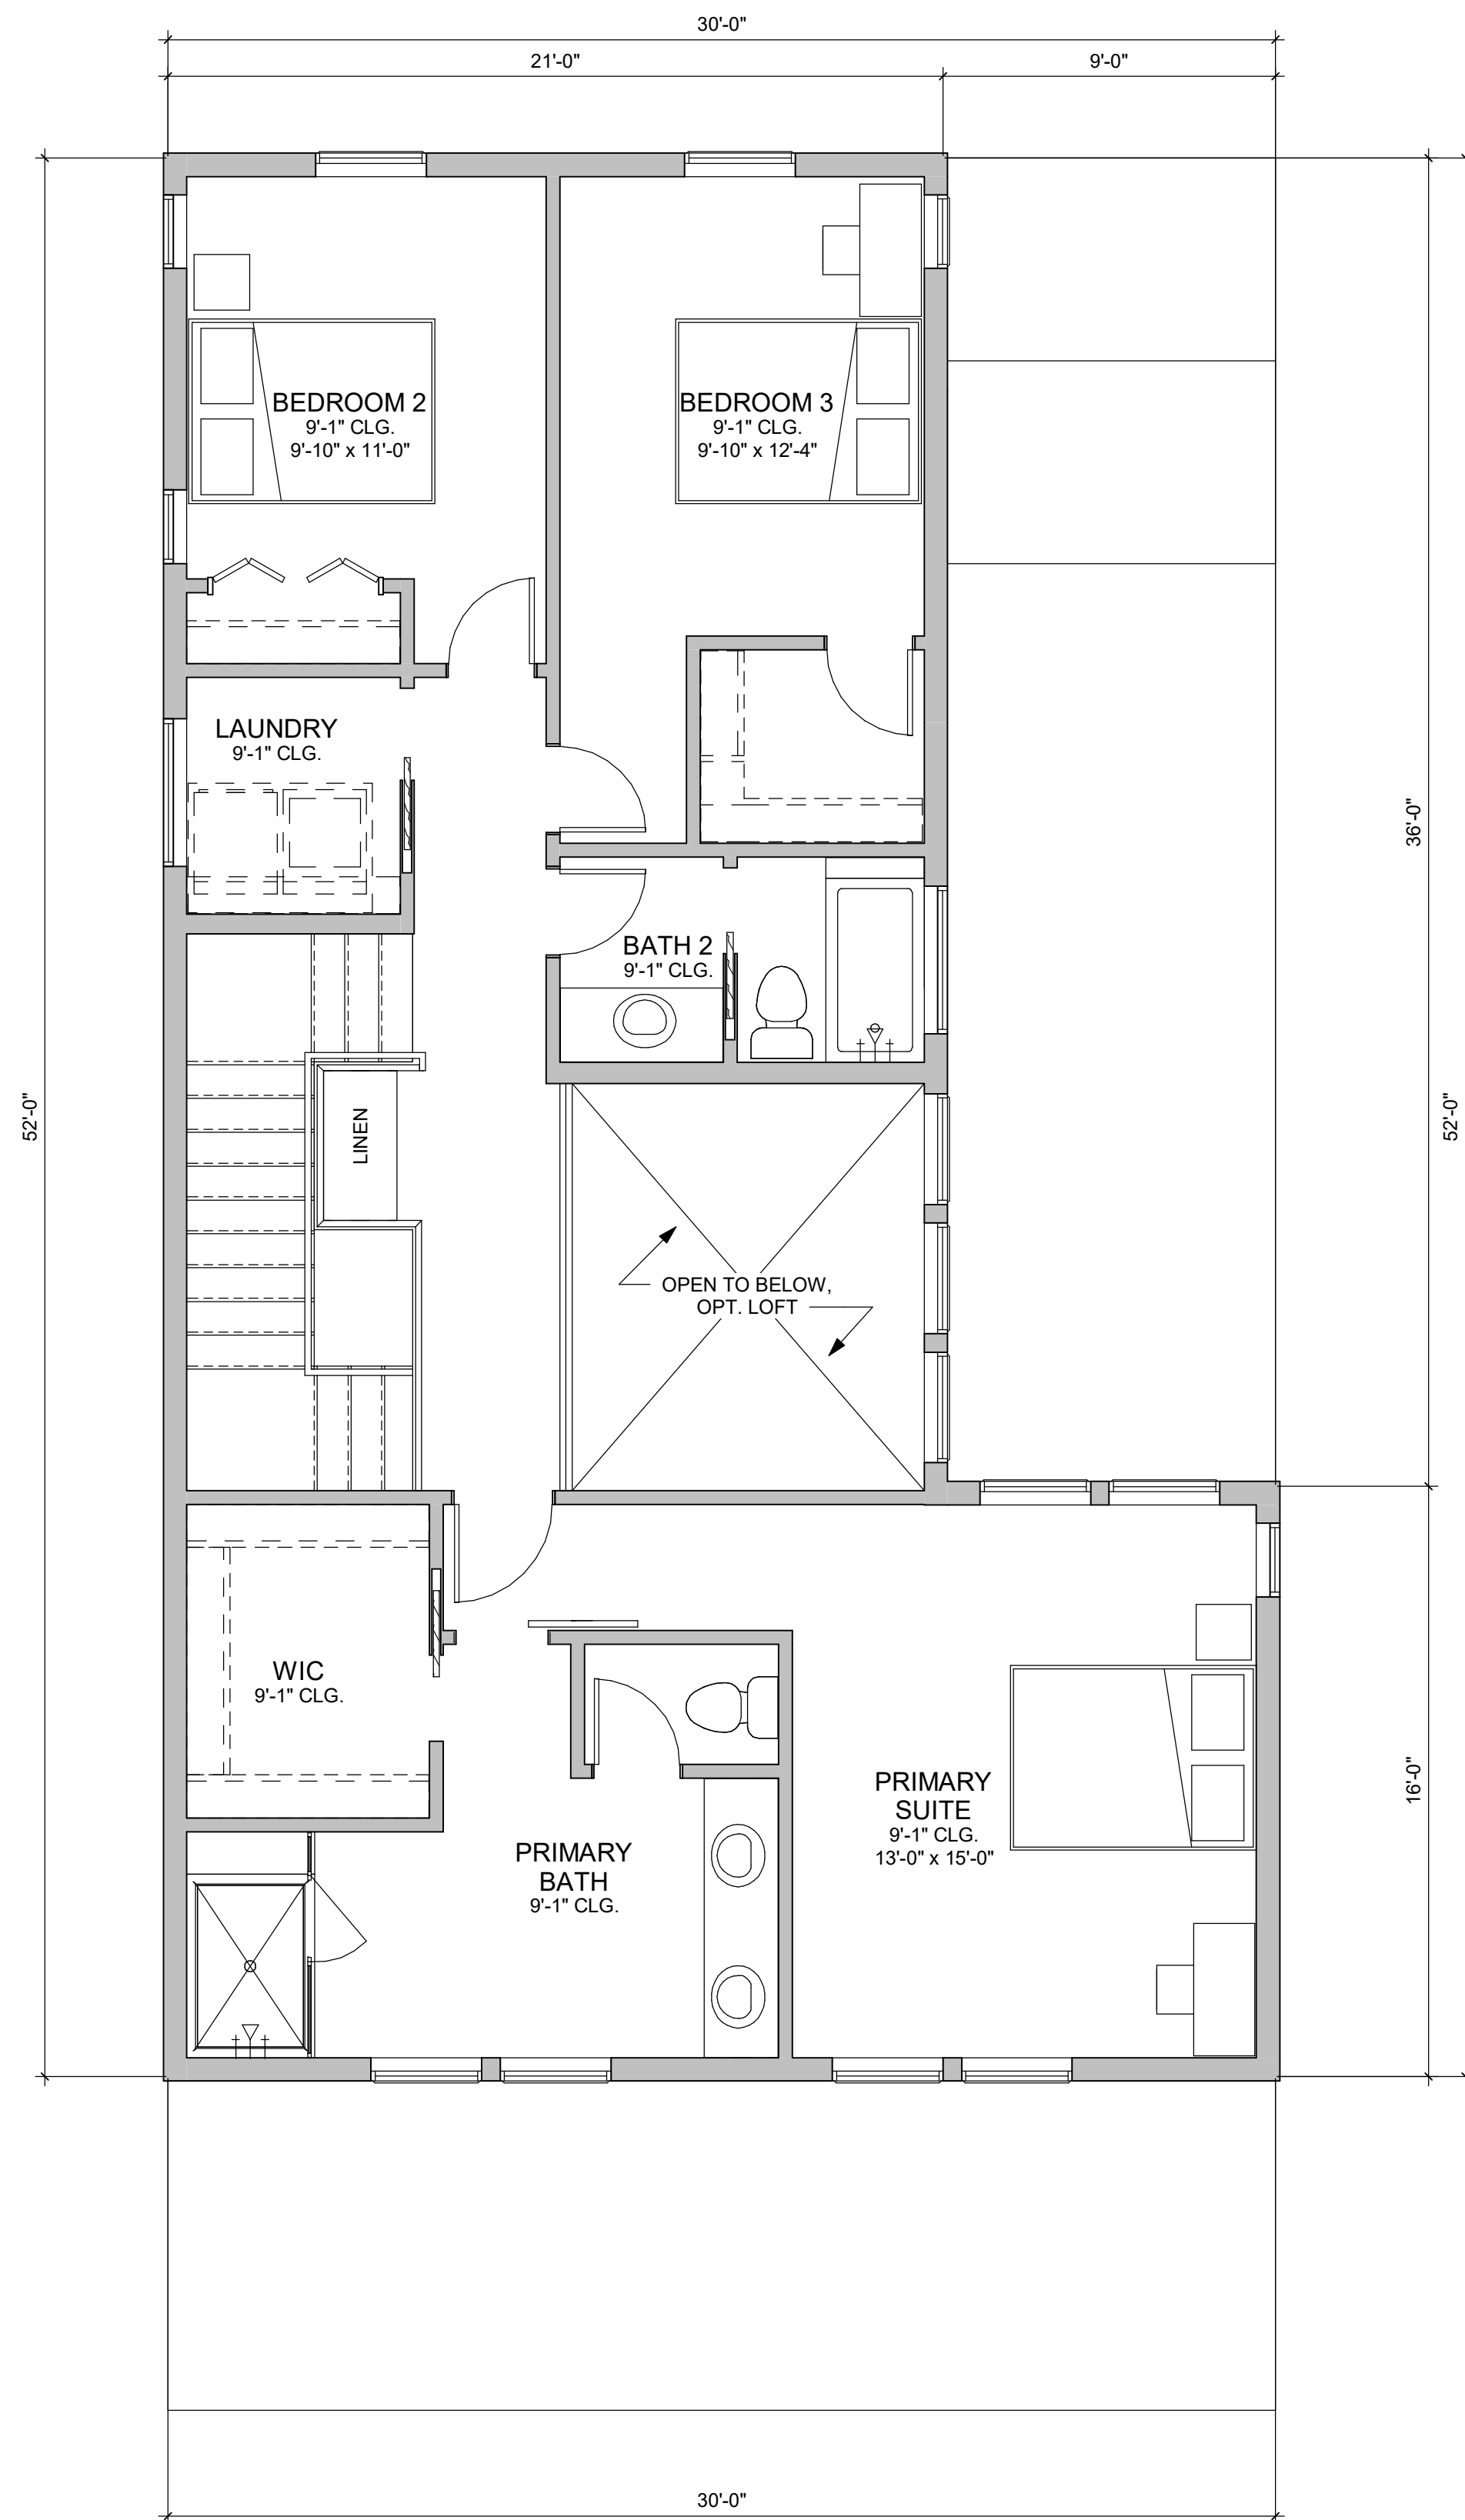

PLAN 2 SECOND FLOOR PLAN  
1/4" = 1'-0"

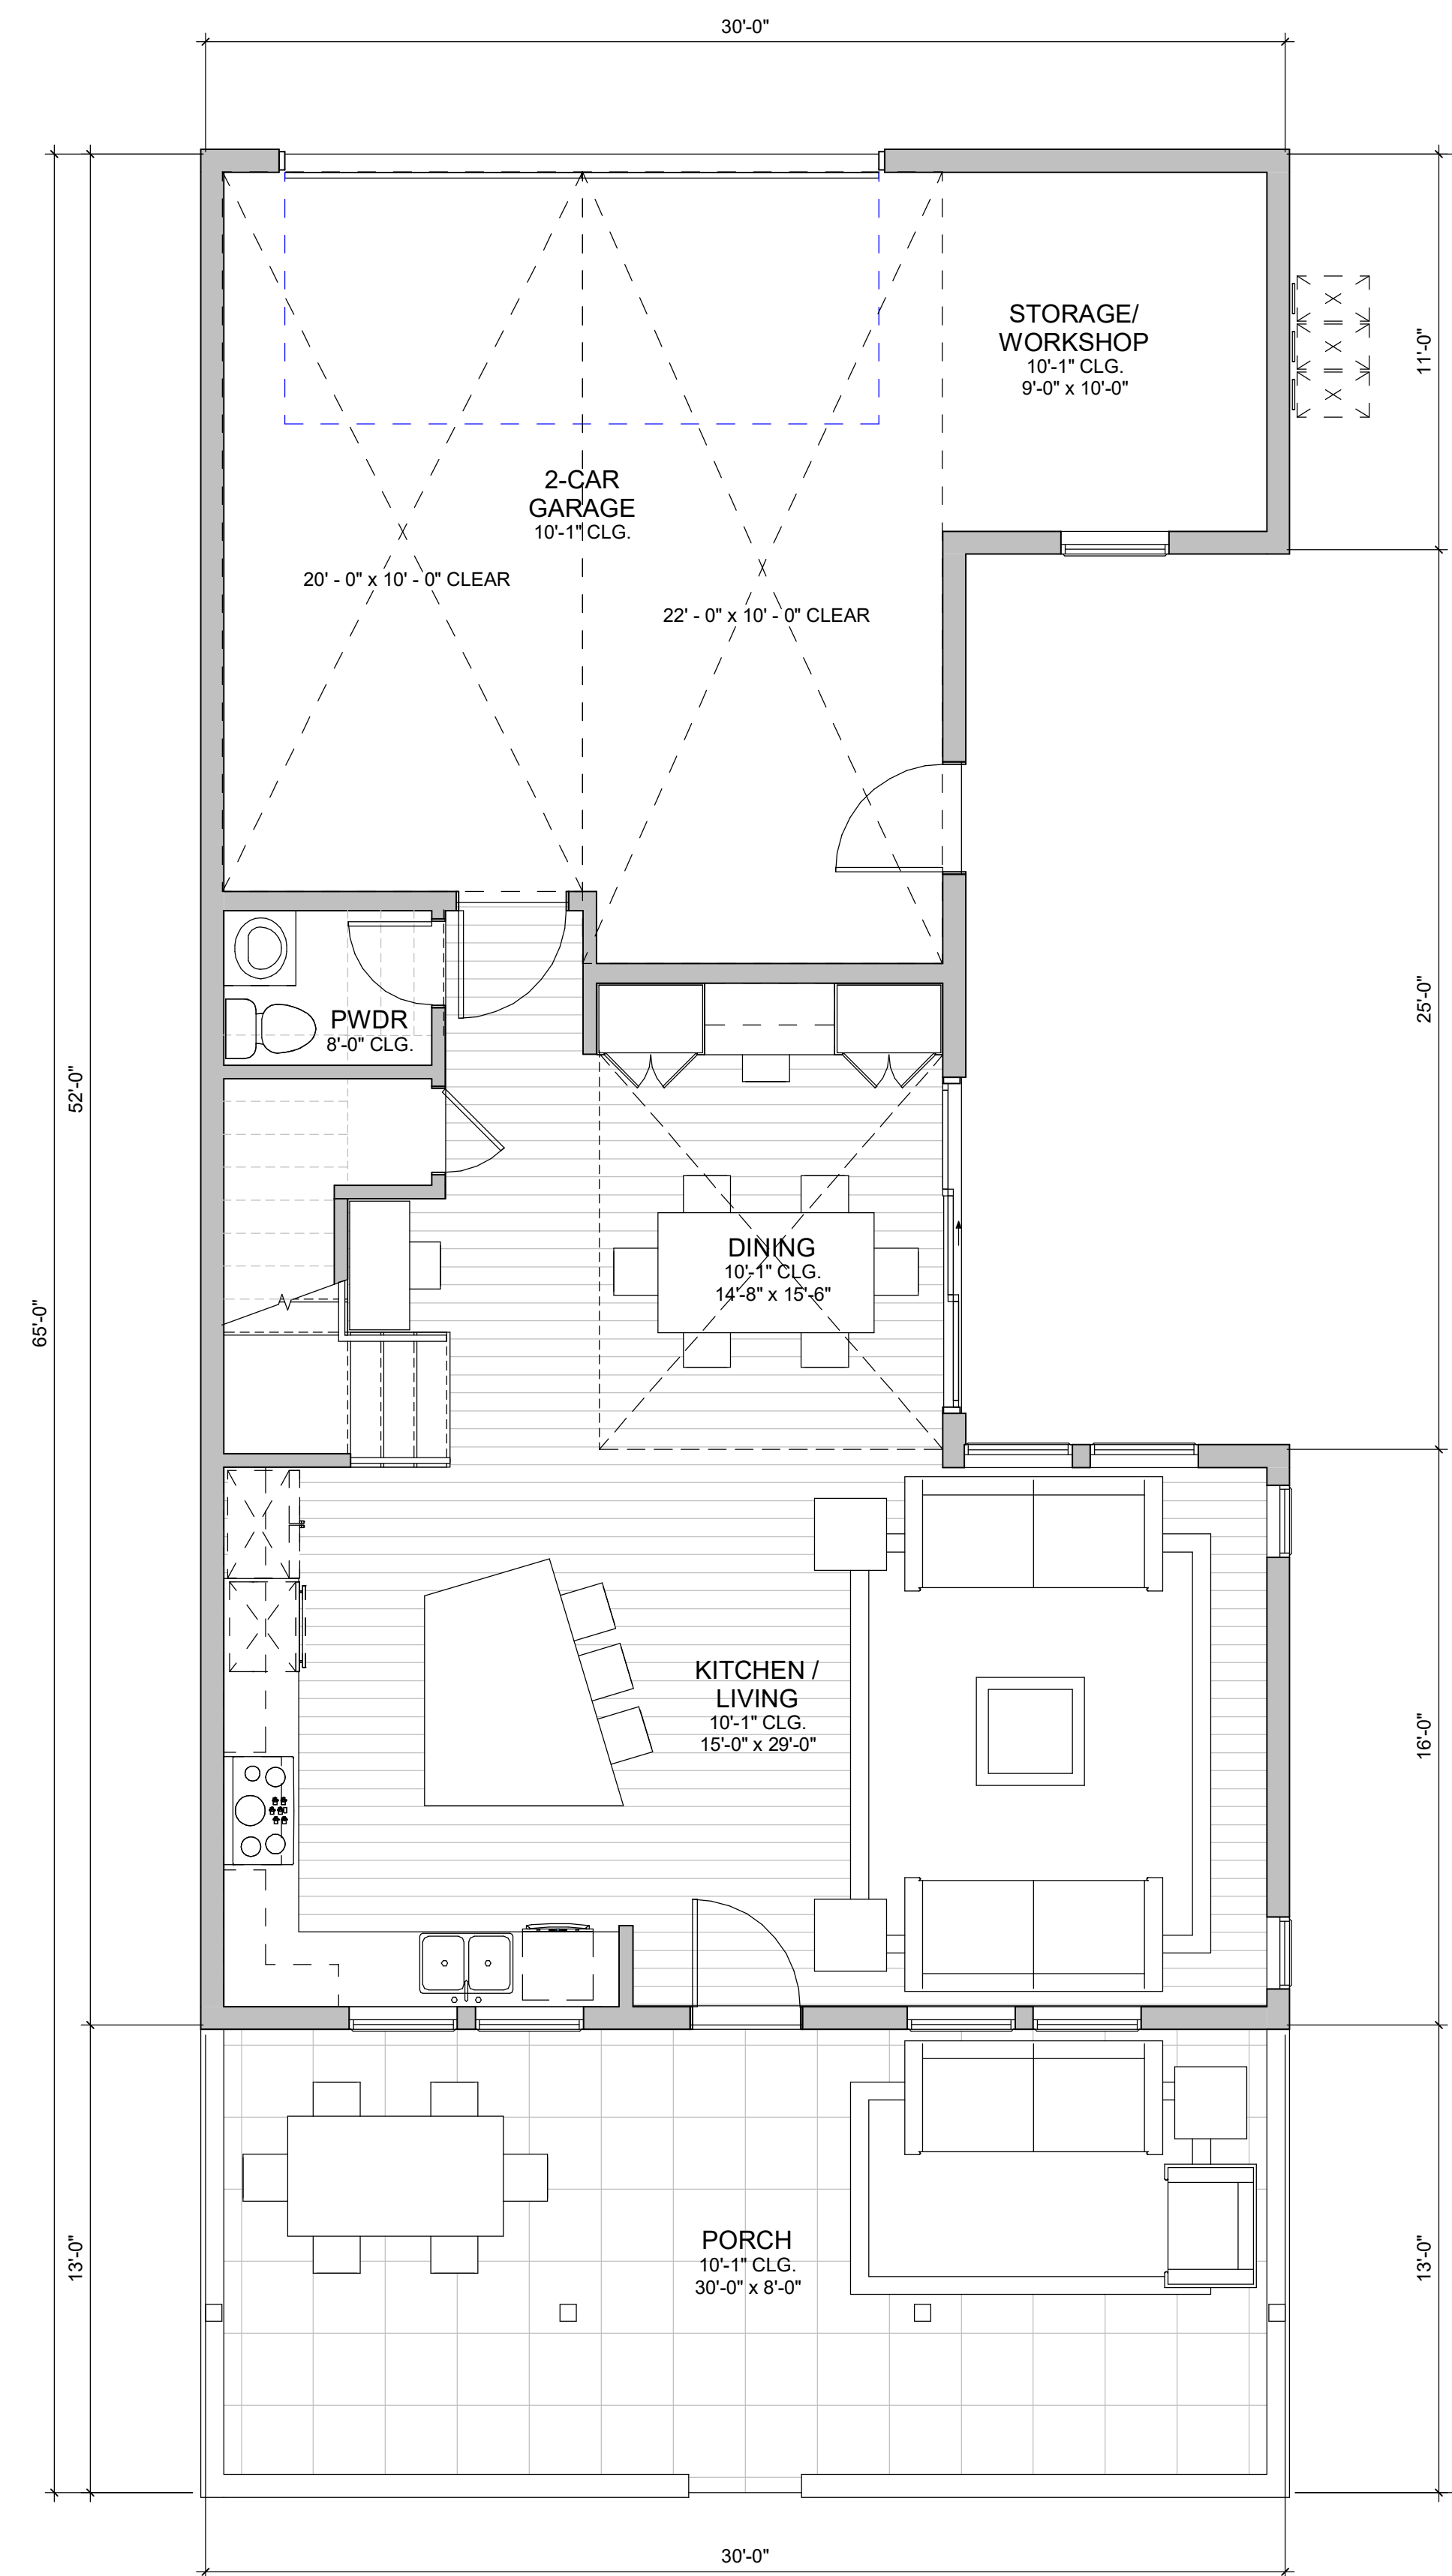


PLAN 2 FIRST FLOOR PLAN

| PLAN 2 - 3 BR / 2.5 BA |           |
|------------------------|-----------|
| NAME                   | AREA (SF) |
| FIRST FLOOR            | 784       |
| SECOND FLOOR           | 1028      |
| TOTAL LIVING AREA      | 1812      |
| 2-CAR GARAGE           | 551       |
| PORCH                  | 390       |
| TOTAL NON-LIVING AREA  | 941       |

## ALLEY LOADED PLAN 2 - FLOOR PLANS



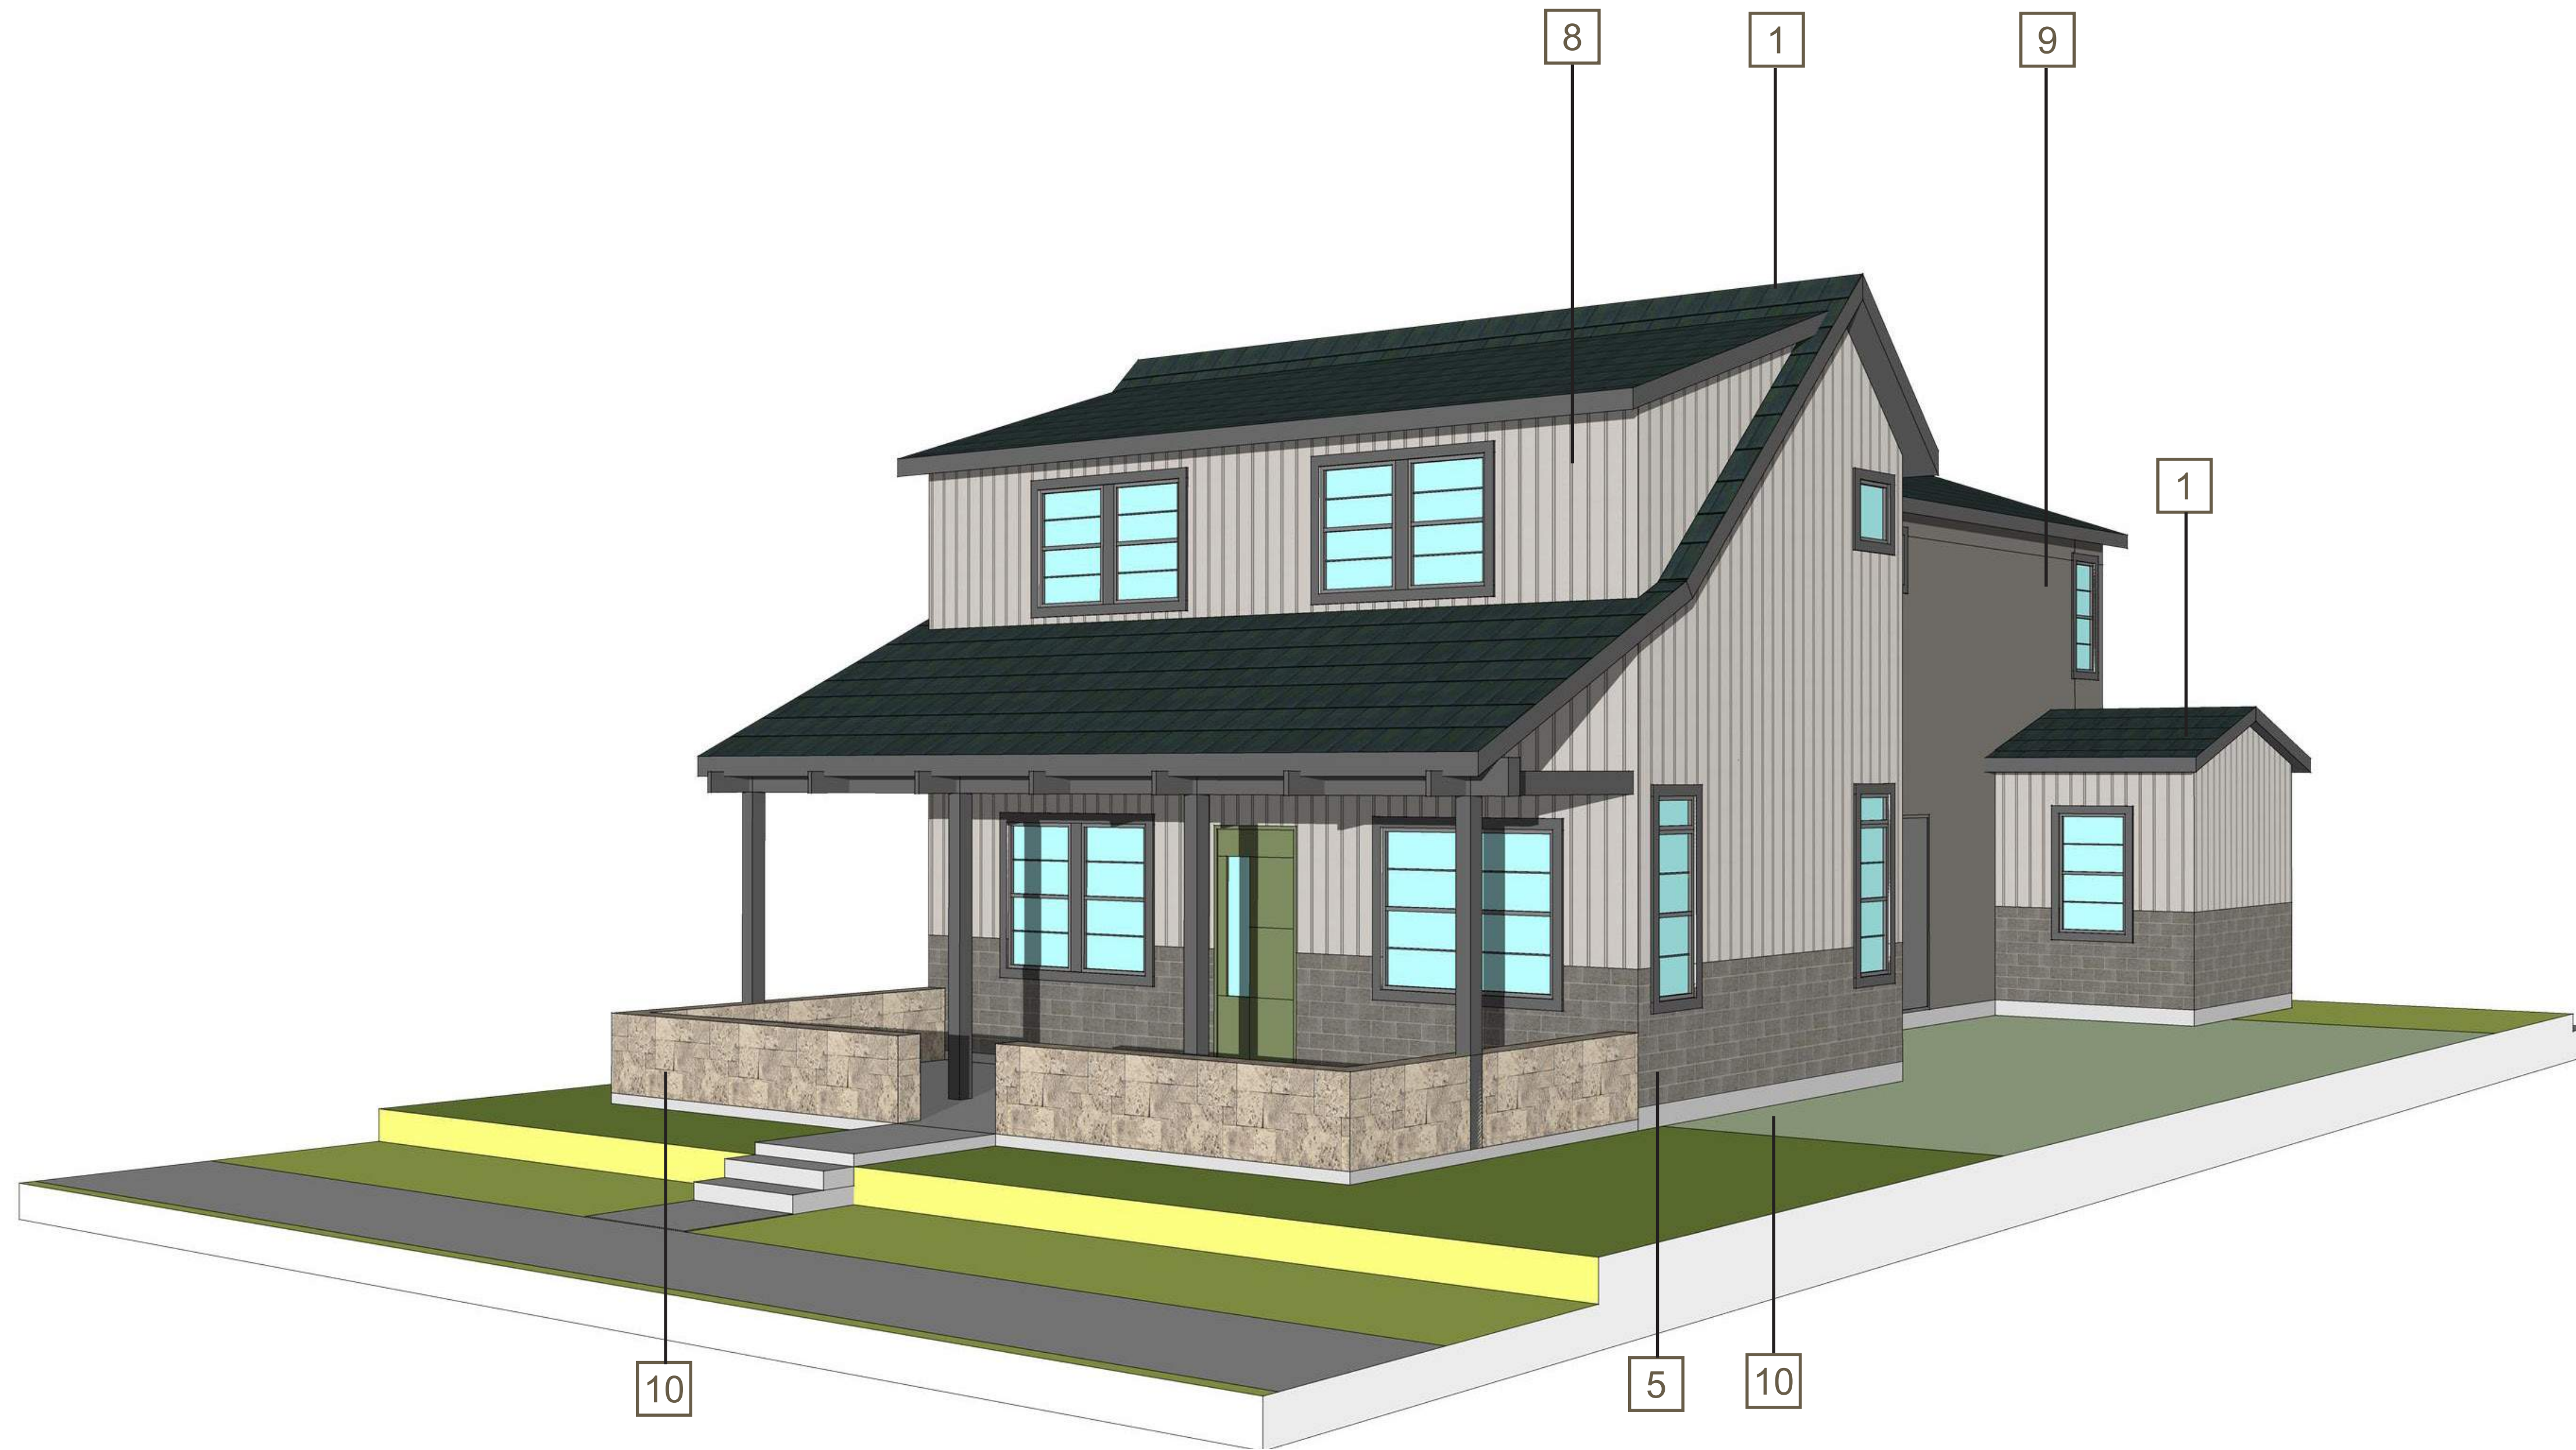

- 1 COMPOSITION SHINGLE ROOF
- 2 STANDING SEAM METAL ROOF
- 3 PAINTED FRONT DOOR
- 4 GARAGE DOOR
- 5 VINYL WINDOW W/ DARK FRAMES
- 6 BOARD AND BATTEN SIDING
- 7 HORIZONTAL SIDING
- 8 VERTICAL SIDING
- 9 STUCCO FINISH
- 10 STONE VENEER
- 11 CONCRETE TILE ROOF
- 12 WOOD RAILING



FRONT ELEVATION



LEFT ELEVATION



REAR ELEVATION



RIGHT ELEVATION

1/8" = 1'-0"

## ALLEY LOADED PLAN 2A - ELEVATIONS


KERMAN MIXED DENSITY DEVELOPMENT - SINGLE FAMILY DETACHED  
BOYD COMPANIES



JOB NO. 1610.001  
DATE 07-01-2022  
5865 Owens Drive  
Pleasanton, CA 94588  
925-251-7200

A.53



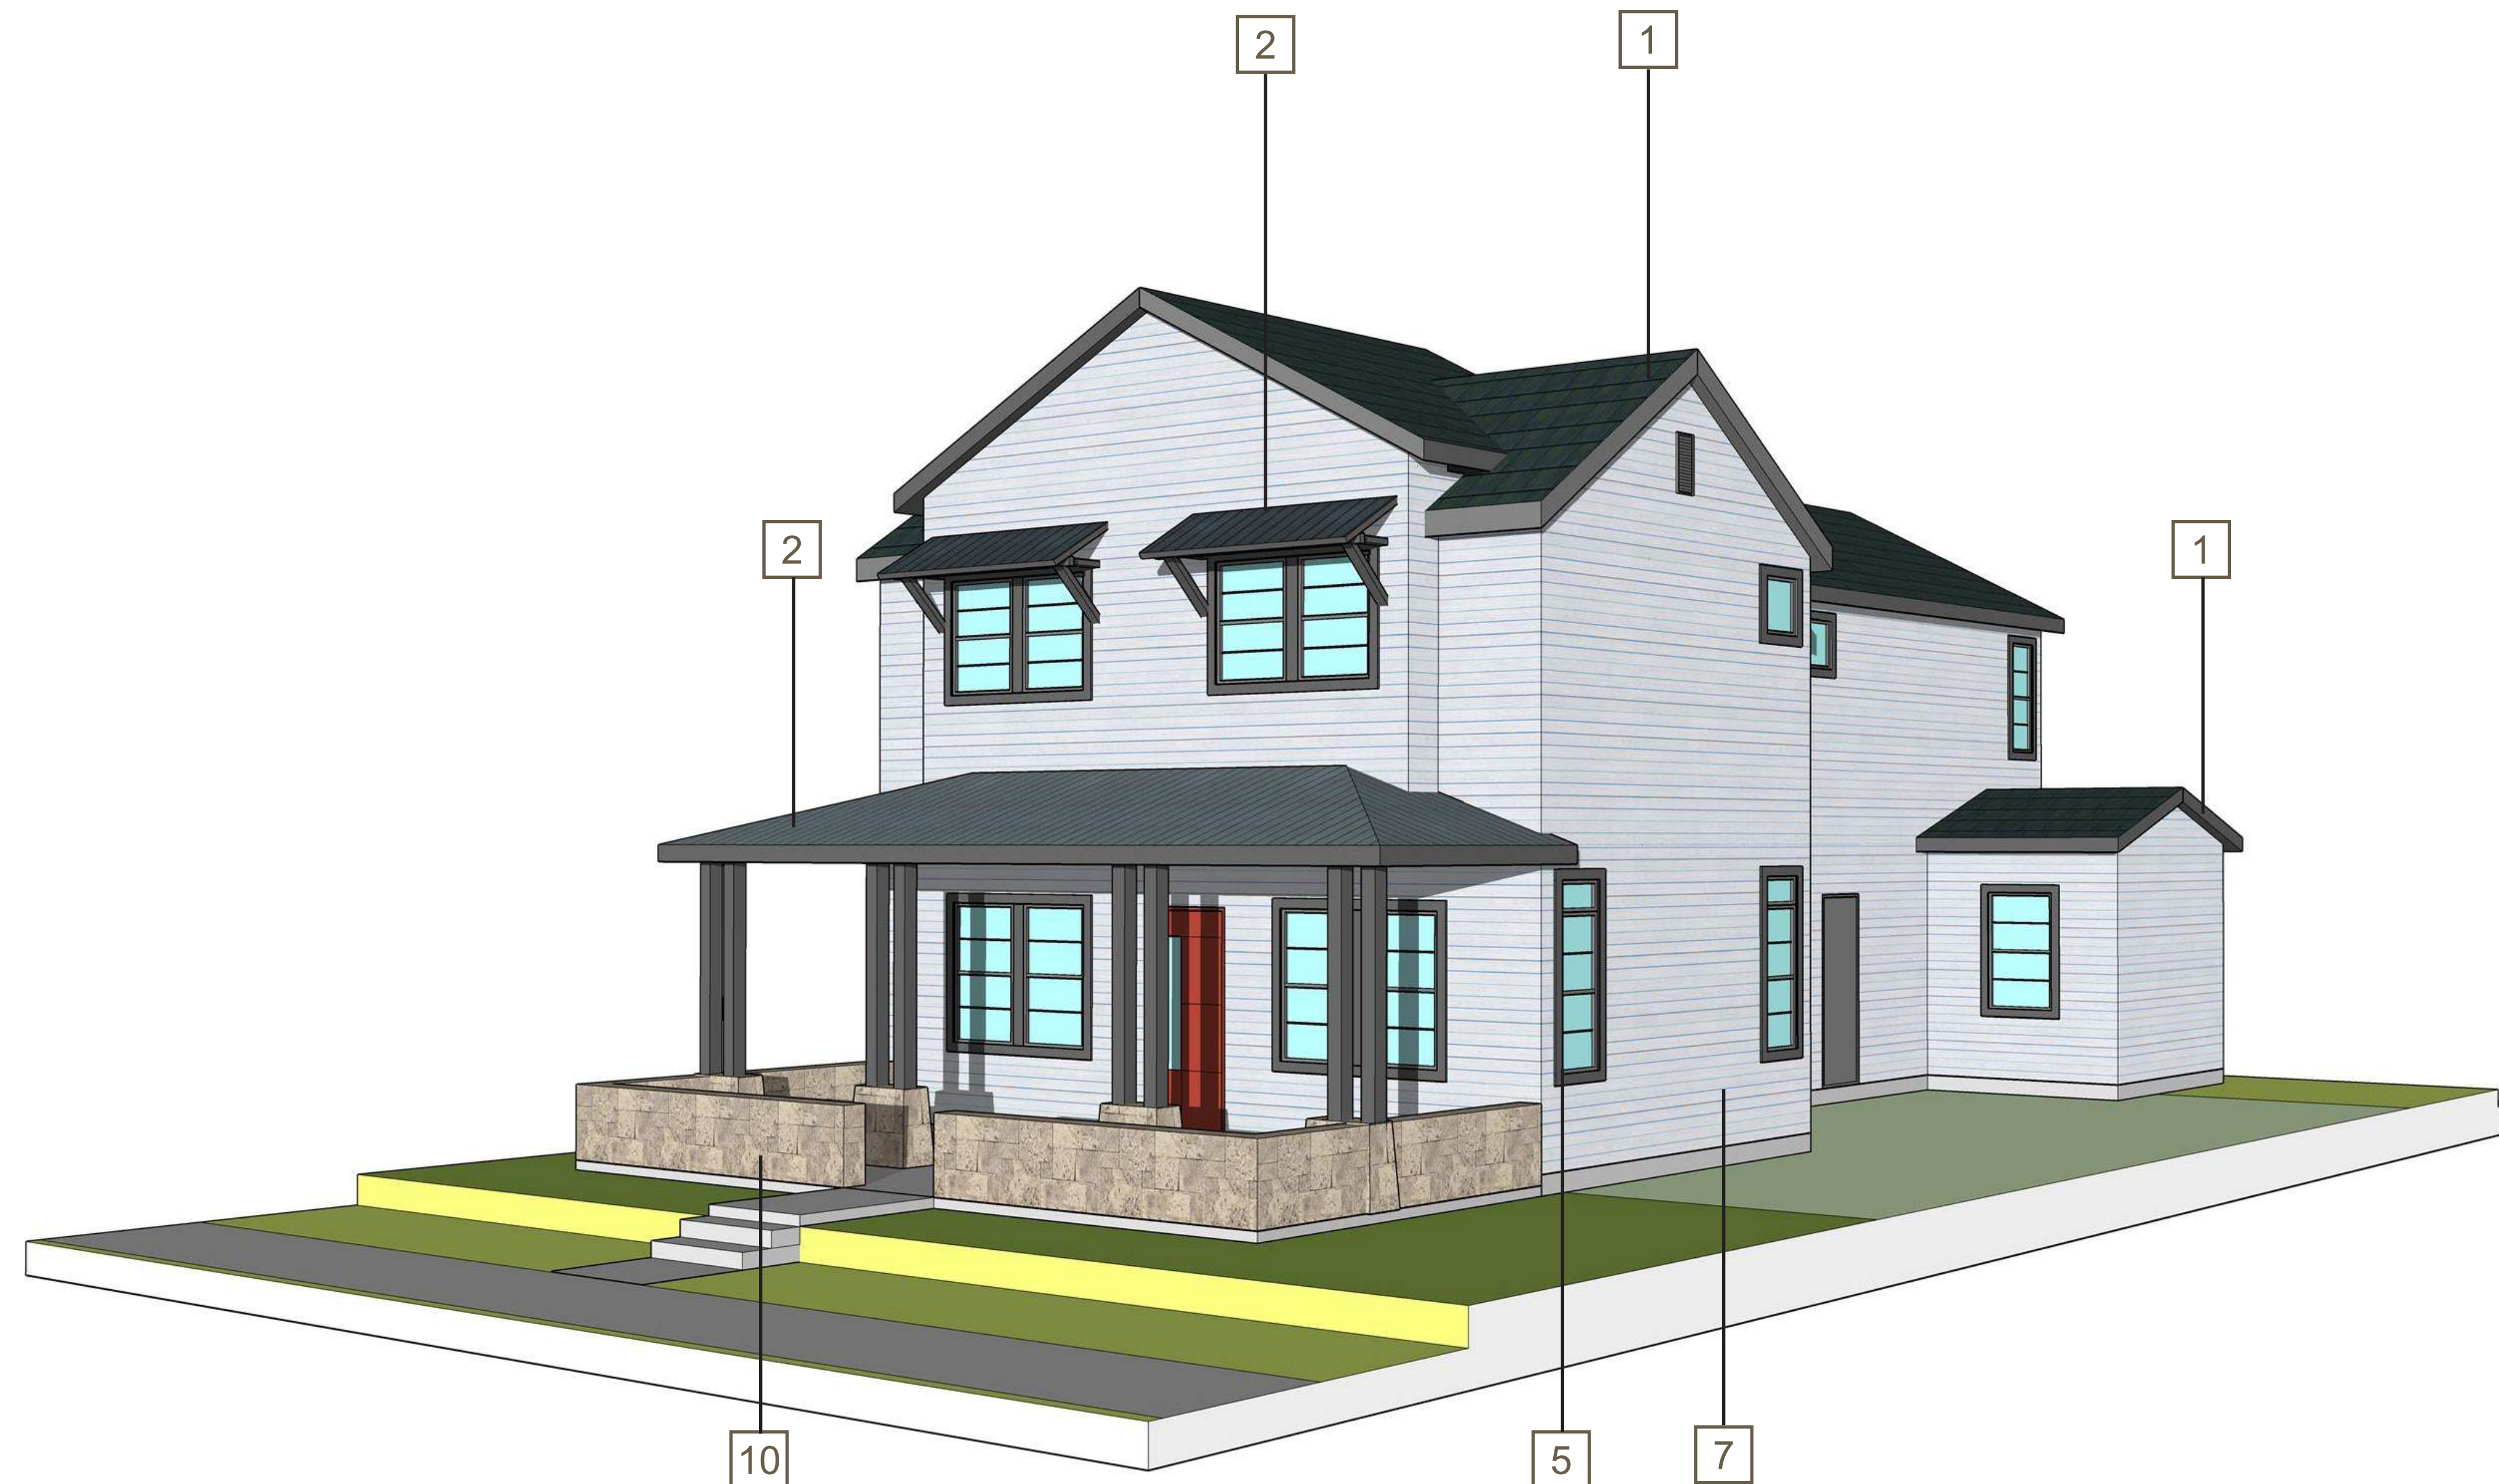

- 1 COMPOSITION SHINGLE ROOF
- 2 STANDING SEAM METAL ROOF
- 3 PAINTED FRONT DOOR
- 4 GARAGE DOOR
- 5 VINYL WINDOW W/ DARK FRAMES
- 6 BOARD AND BATTEN SIDING
- 7 HORIZONTAL SIDING
- 8 VERTICAL SIDING
- 9 STUCCO FINISH
- 10 STONE VENEER
- 11 CONCRETE TILE ROOF
- 12 WOOD RAILING



1/8" = 1'-0"

## ALLEY LOADED PLAN 2B - ELEVATIONS

KERMAN MIXED DENSITY DEVELOPMENT - SINGLE FAMILY DETACHED  
BOYD COMPANIES

**DAHLIN**


**JOB NO.** 1610.001

**DATE** 07-01-2022


5865 Owens Drive  
Pleasanton, CA 94588  
925-251-7200

**A.54**



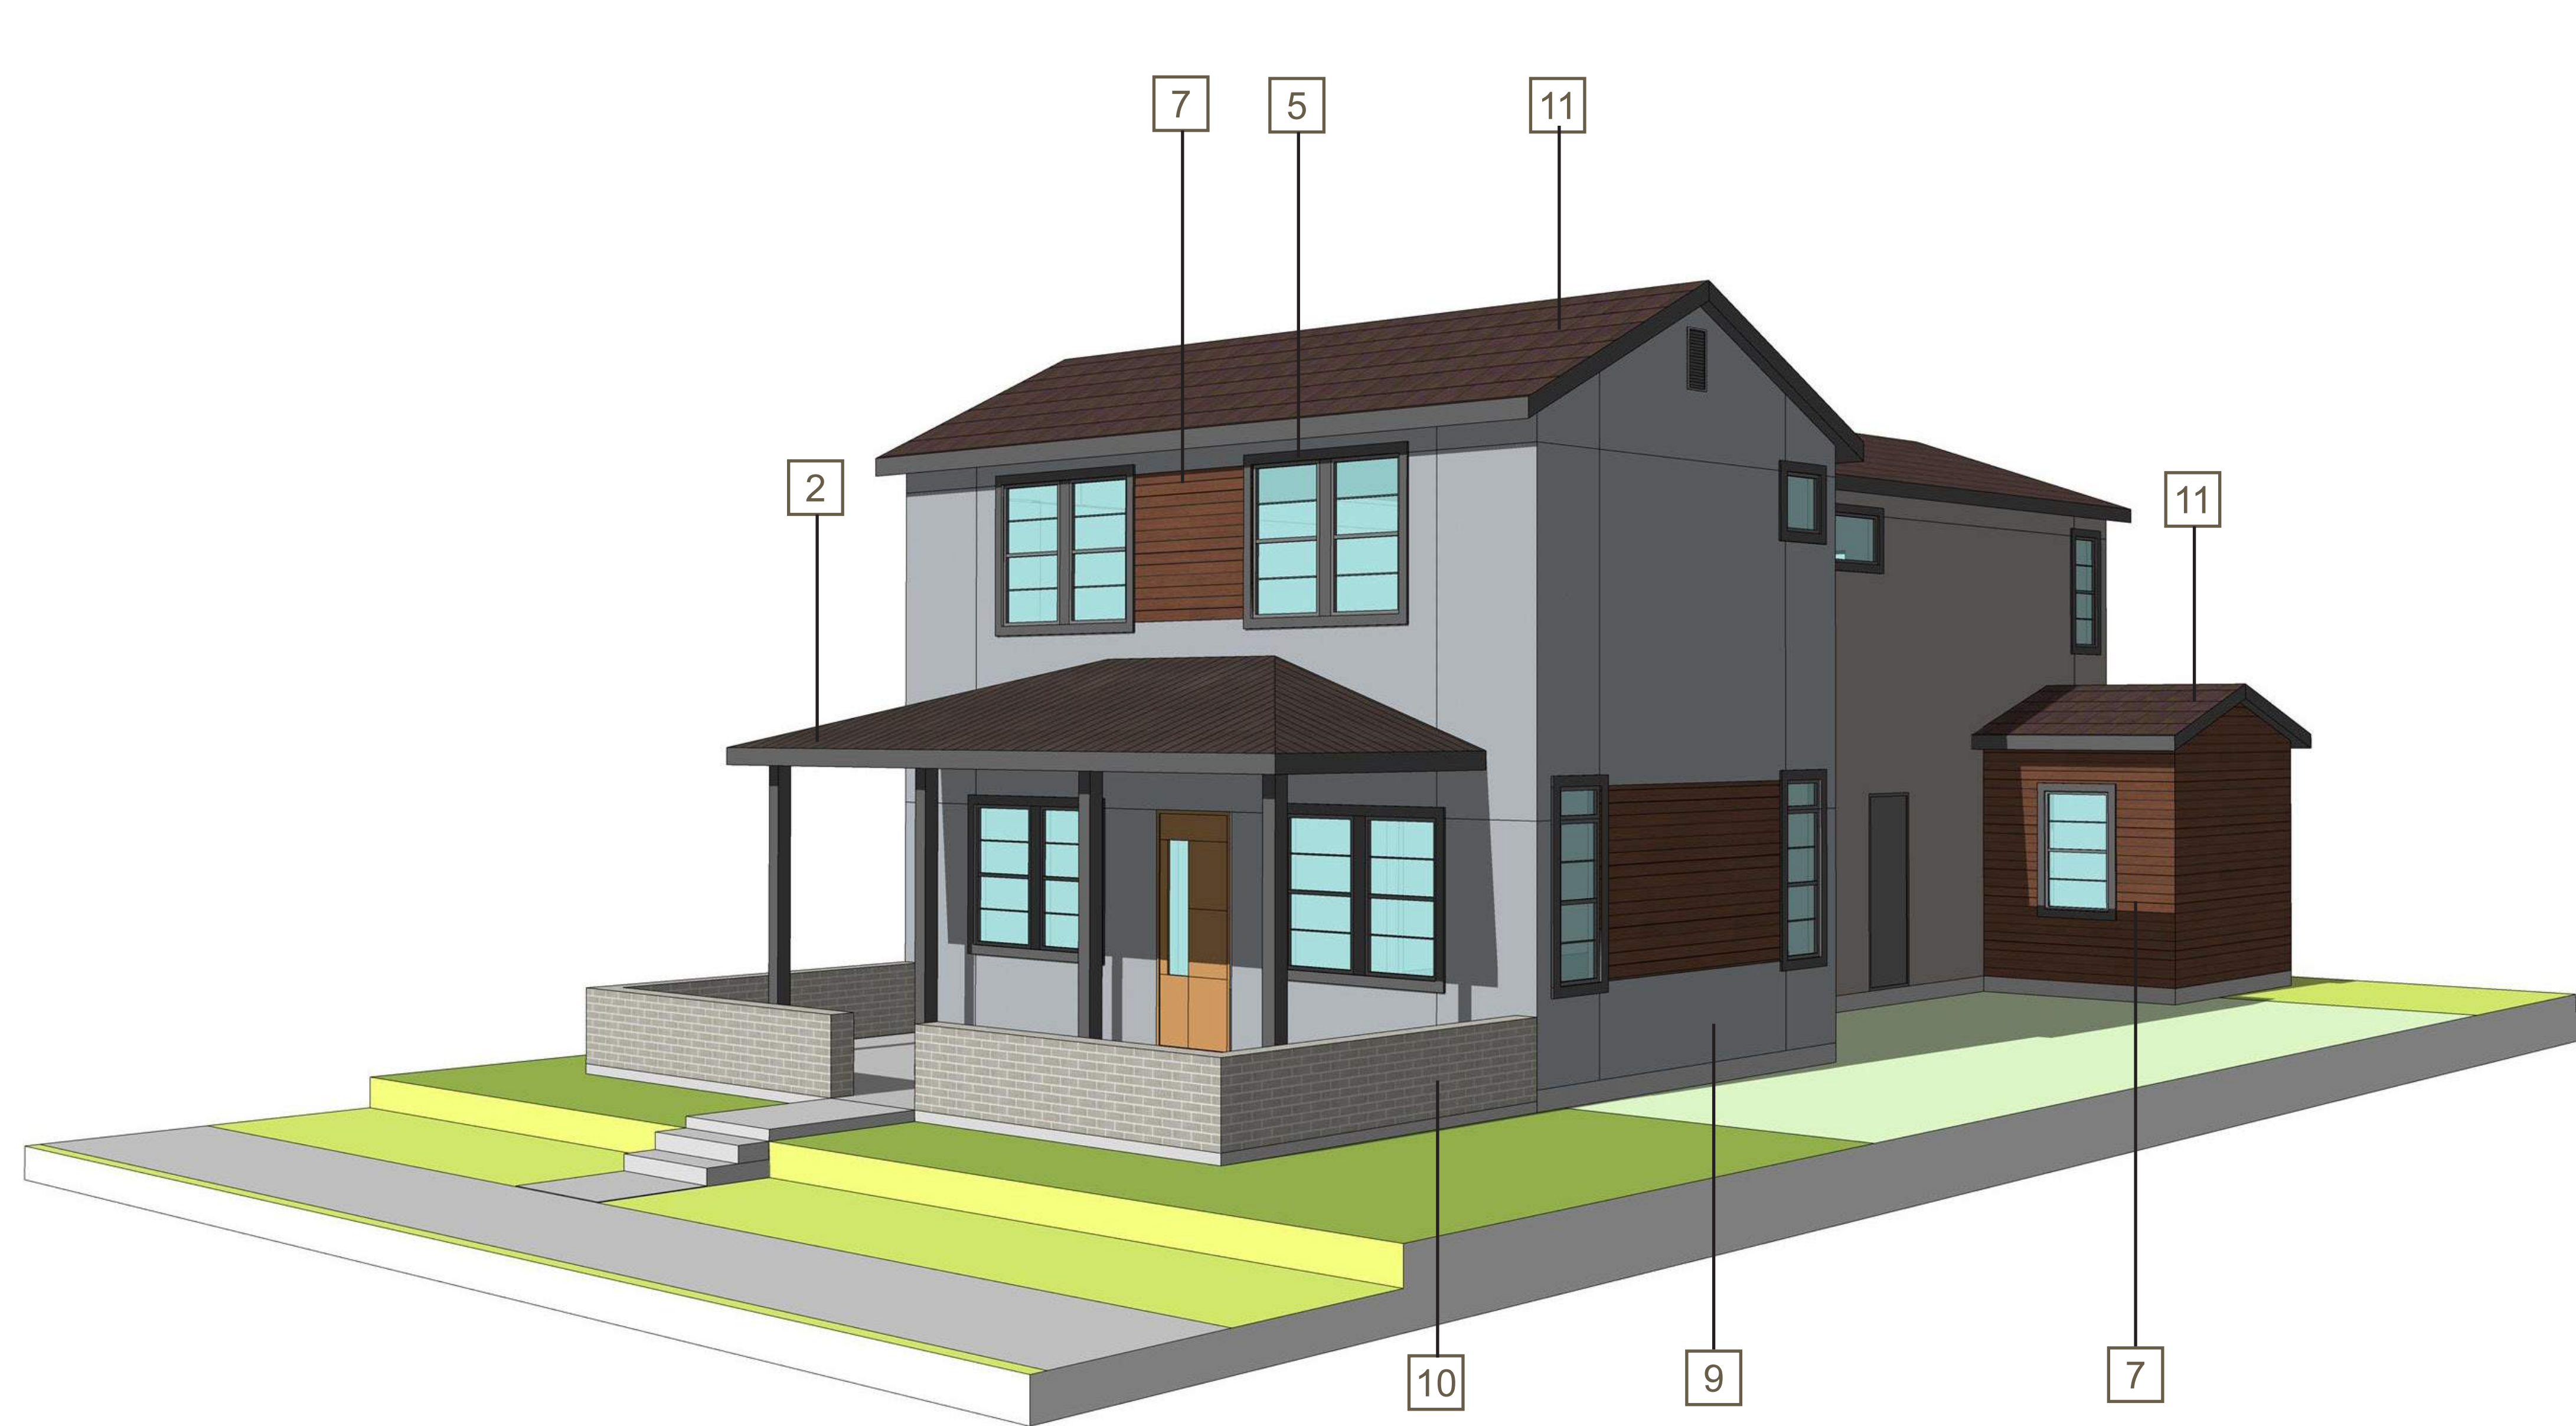

- 1 COMPOSITION SHINGLE ROOF
- 2 STANDING SEAM METAL ROOF
- 3 PAINTED FRONT DOOR
- 4 GARAGE DOOR
- 5 VINYL WINDOW W/ DARK FRAMES
- 6 BOARD AND BATTEN SIDING
- 7 HORIZONTAL SIDING
- 8 VERTICAL SIDING
- 9 STUCCO FINISH
- 10 STONE VENEER
- 11 CONCRETE TILE ROOF
- 12 WOOD RAILING

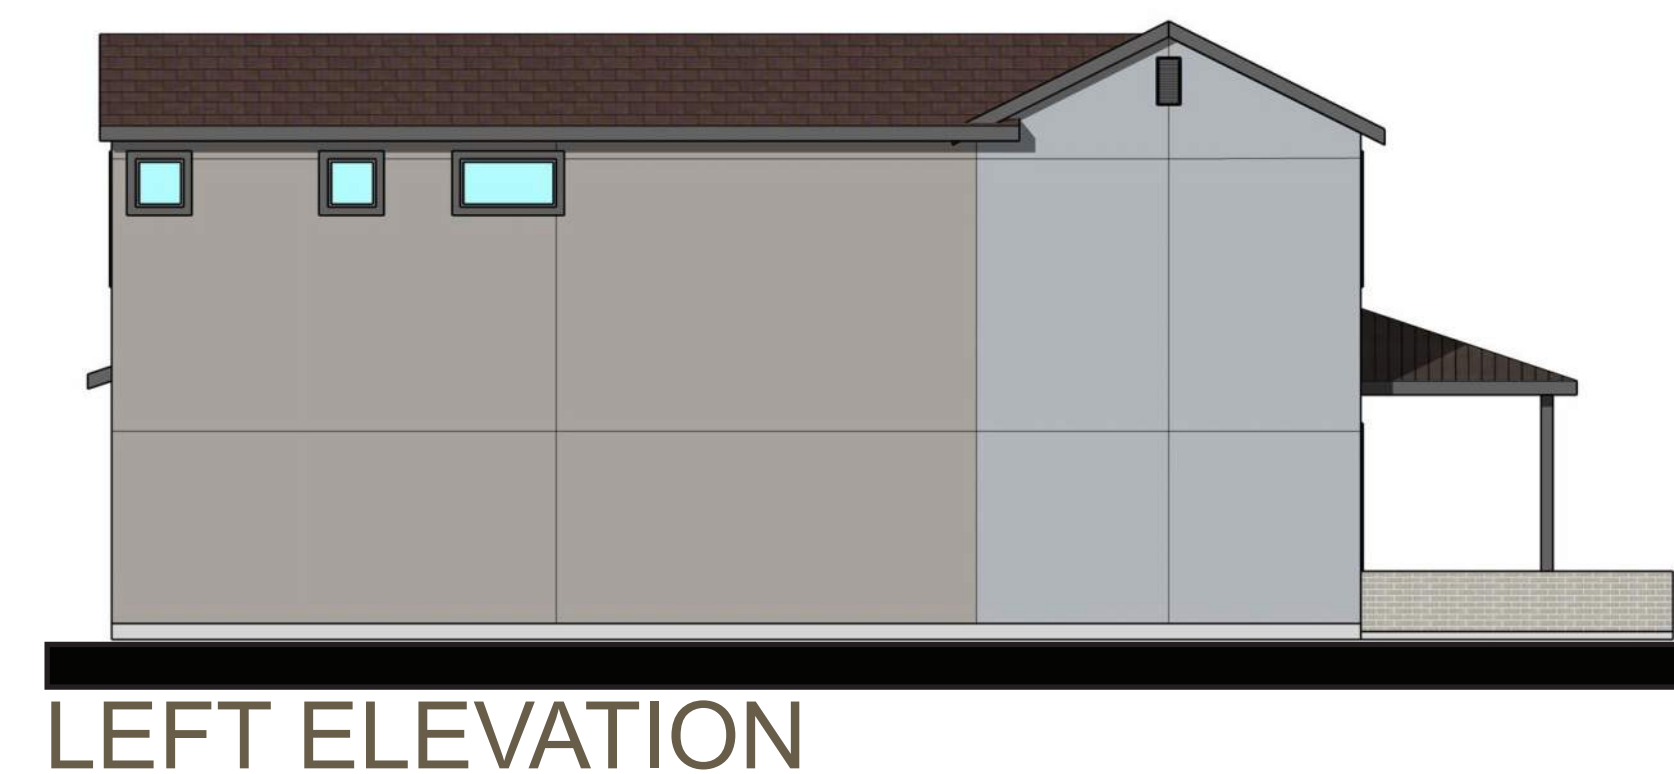


1/8" = 1'-0"


## ALLEY LOADED PLAN 2C - ELEVATIONS

KERMAN MIXED DENSITY DEVELOPMENT - SINGLE FAMILY DETACHED  
BOYD COMPANIES



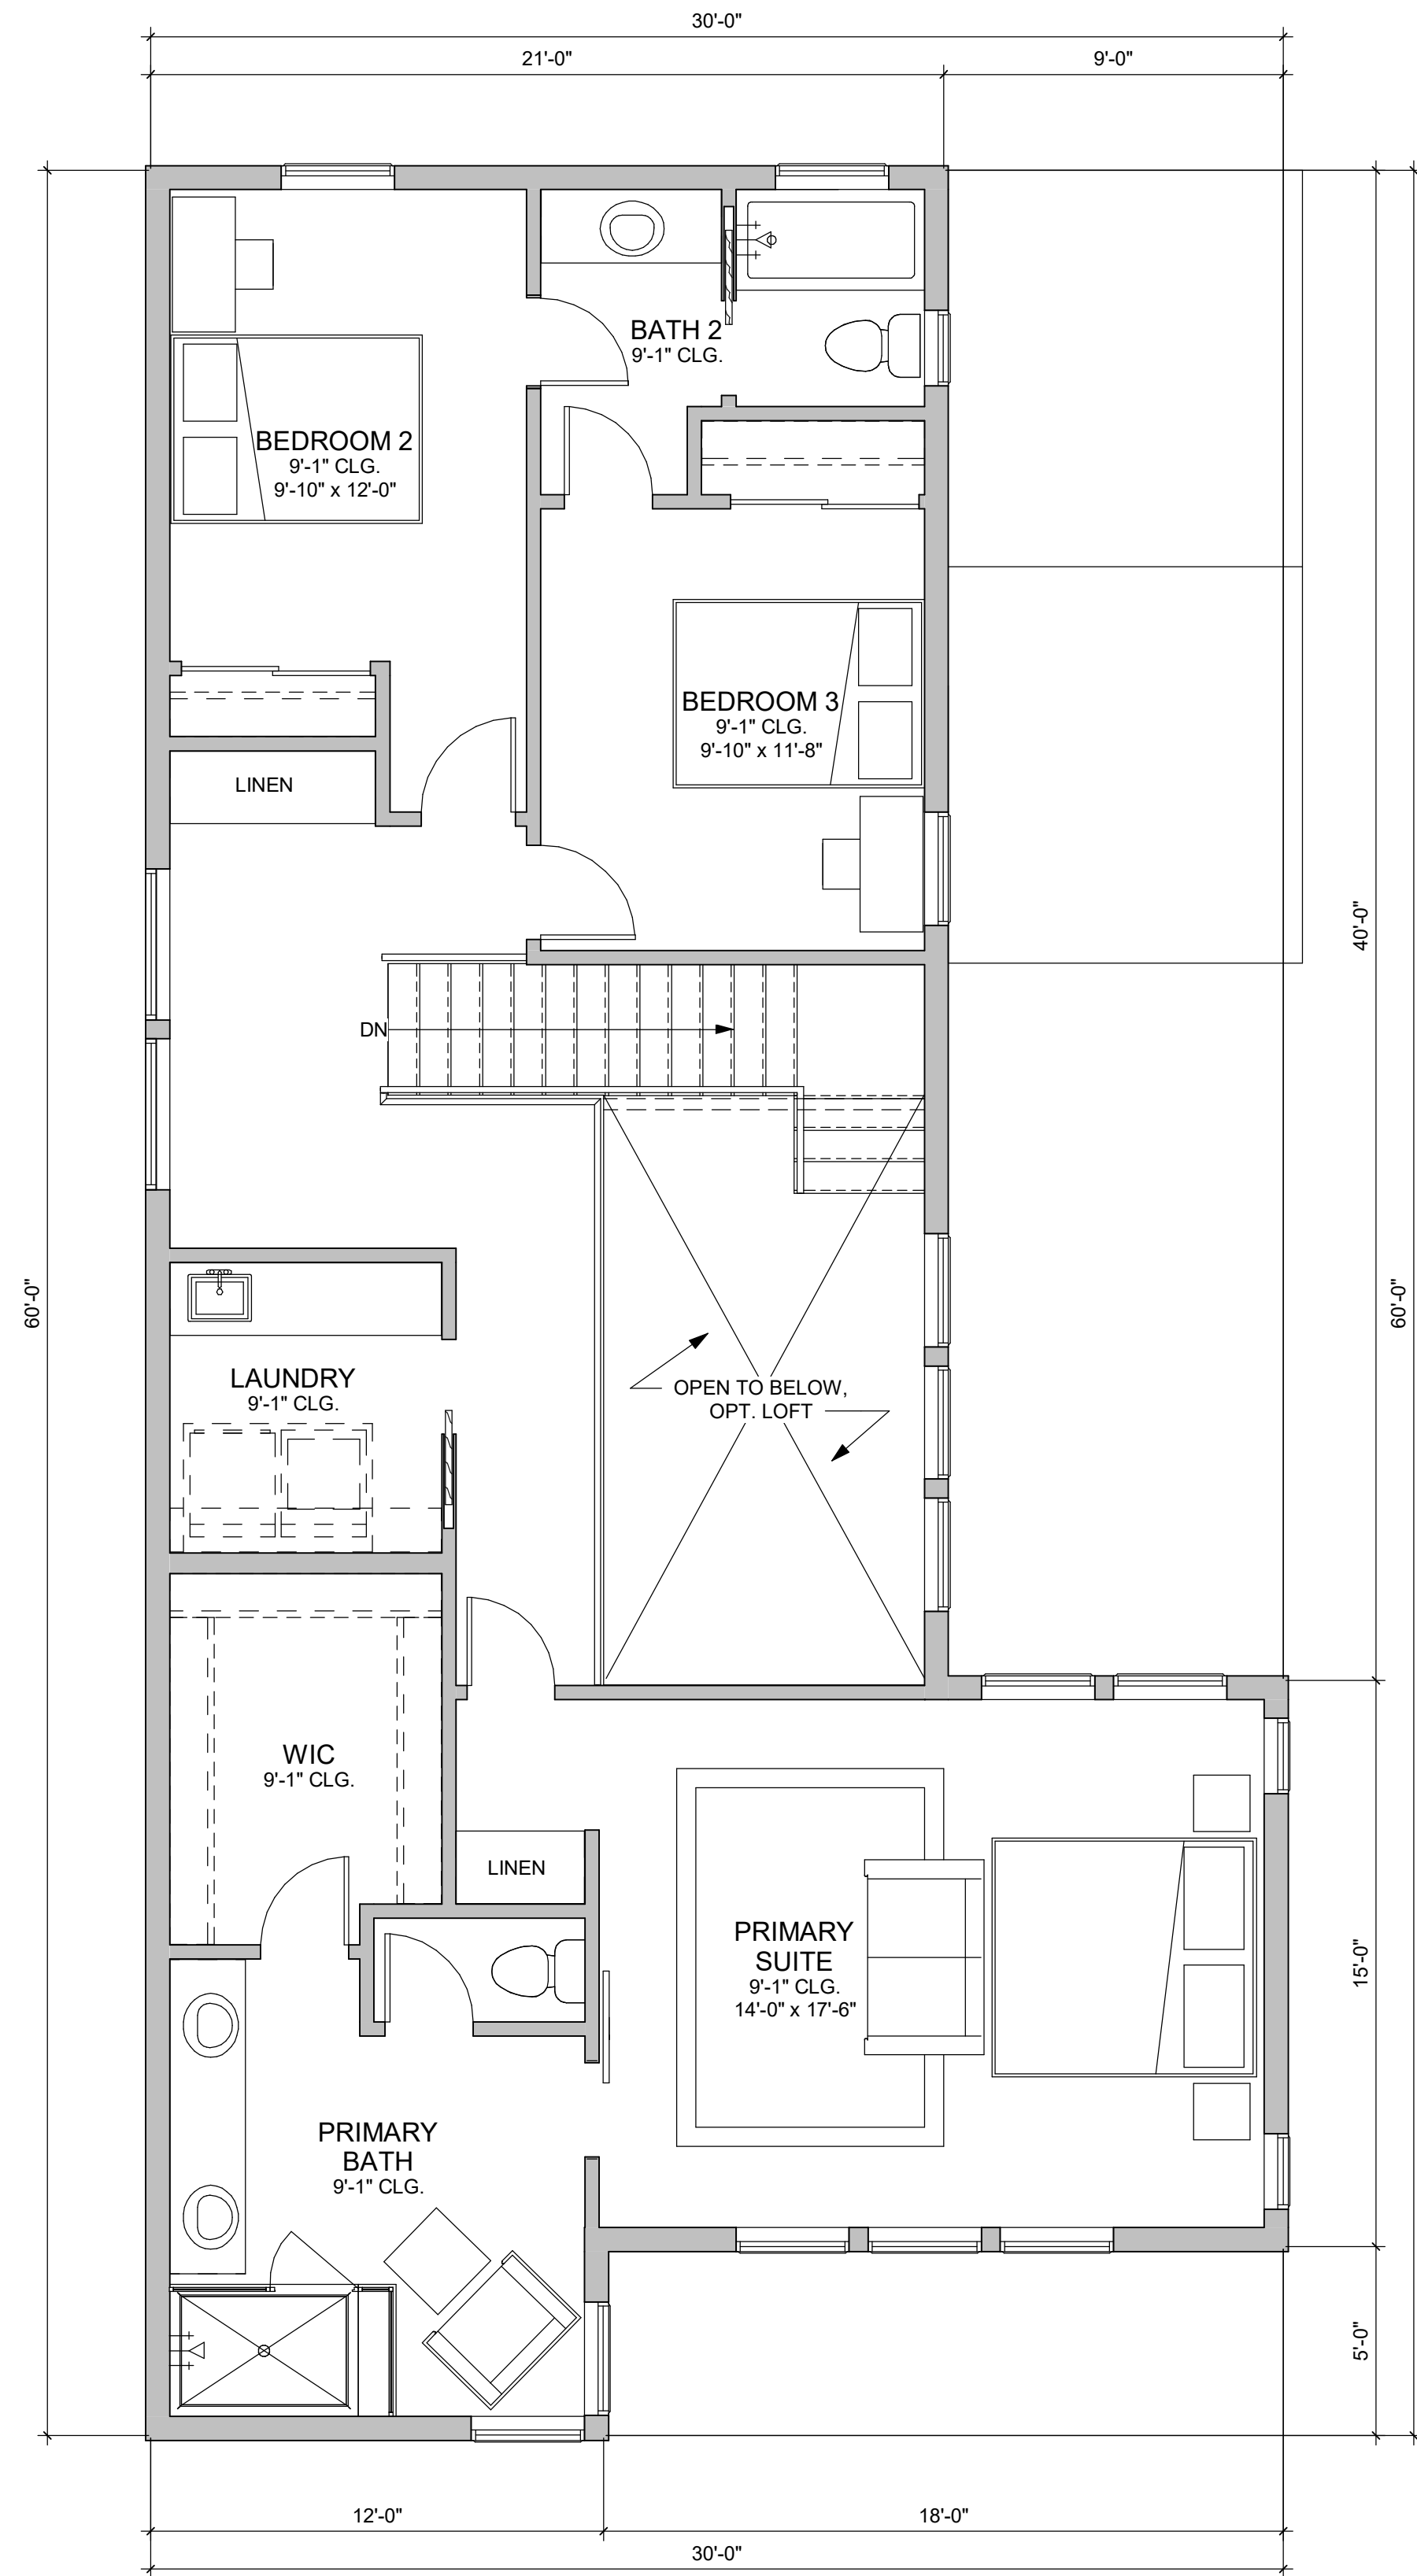

PLAN 3 SECOND FLOOR PLAN  
1/4" = 1'-0"

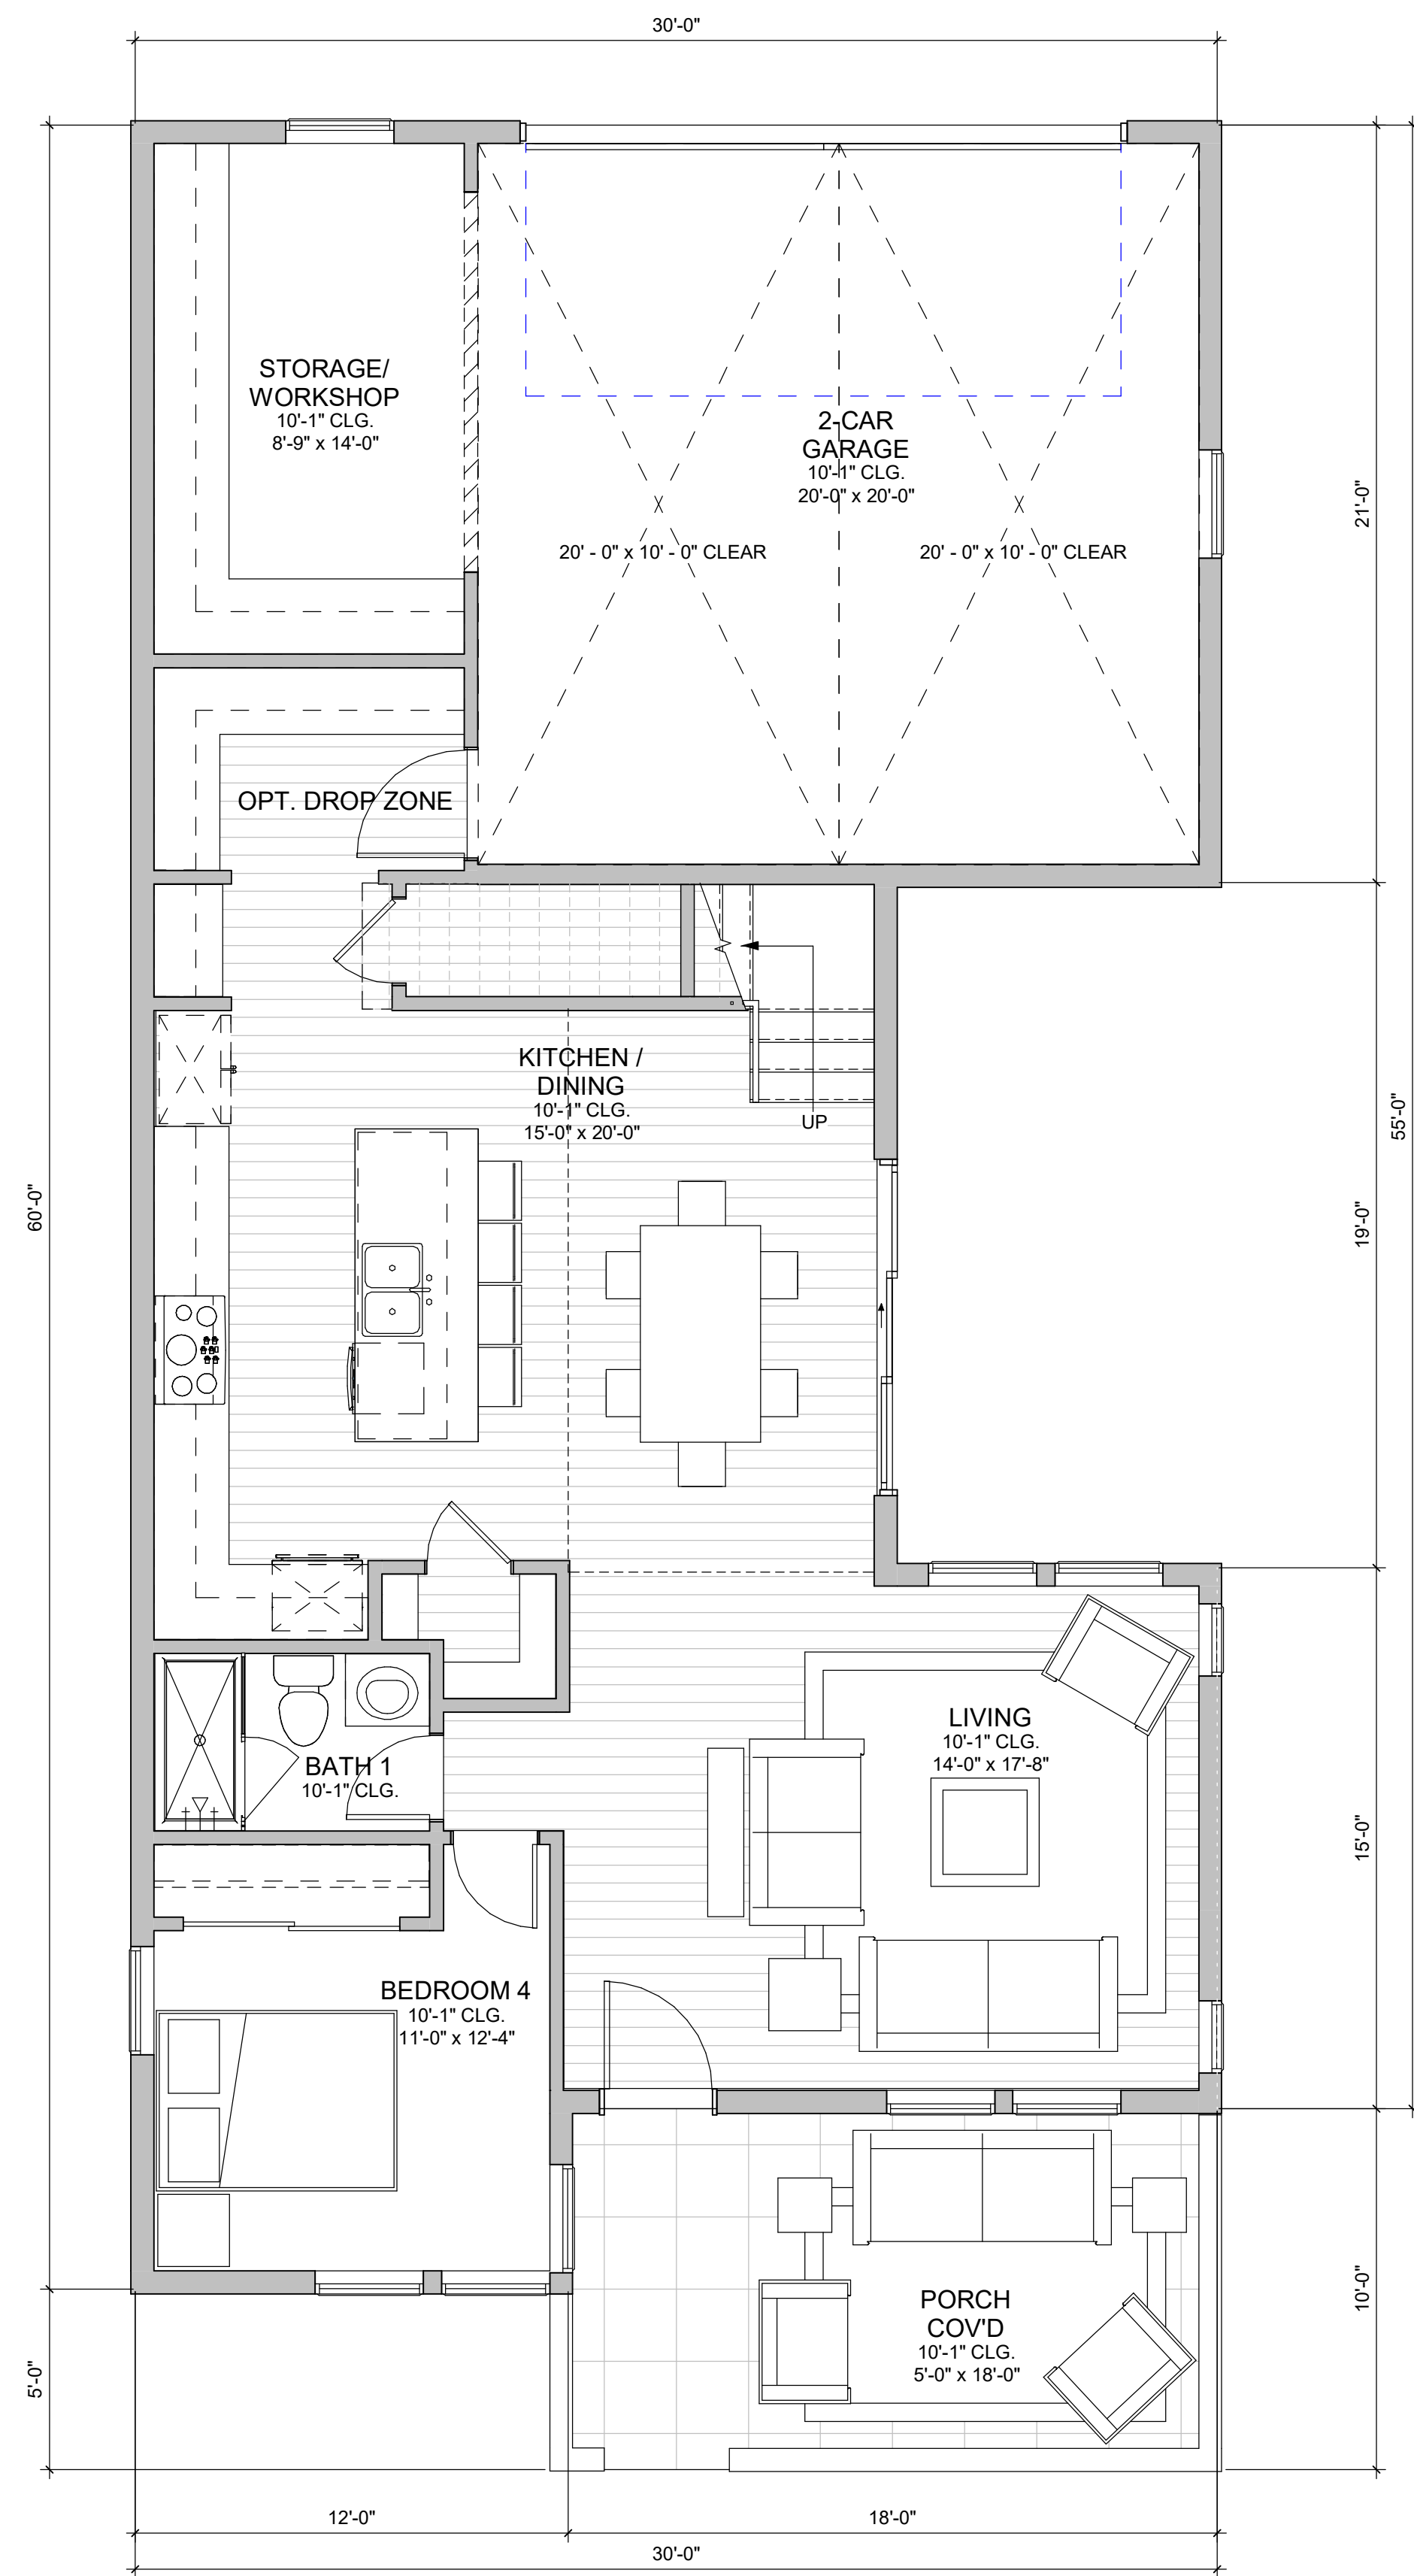


PLAN 3 FIRST FLOOR PLAN


| PLAN 3 - 4 BR / 3 BA  |           |
|-----------------------|-----------|
| NAME                  | AREA (SF) |
| FIRST FLOOR           | 974       |
| SECOND FLOOR          | 1156      |
| TOTAL LIVING AREA     | 2130      |
| 2-CAR GARAGE          | 565       |
| PORCH                 | 181       |
| TOTAL NON-LIVING AREA | 746       |

## ALLEY LOADED PLAN 3 - FLOOR PLANS



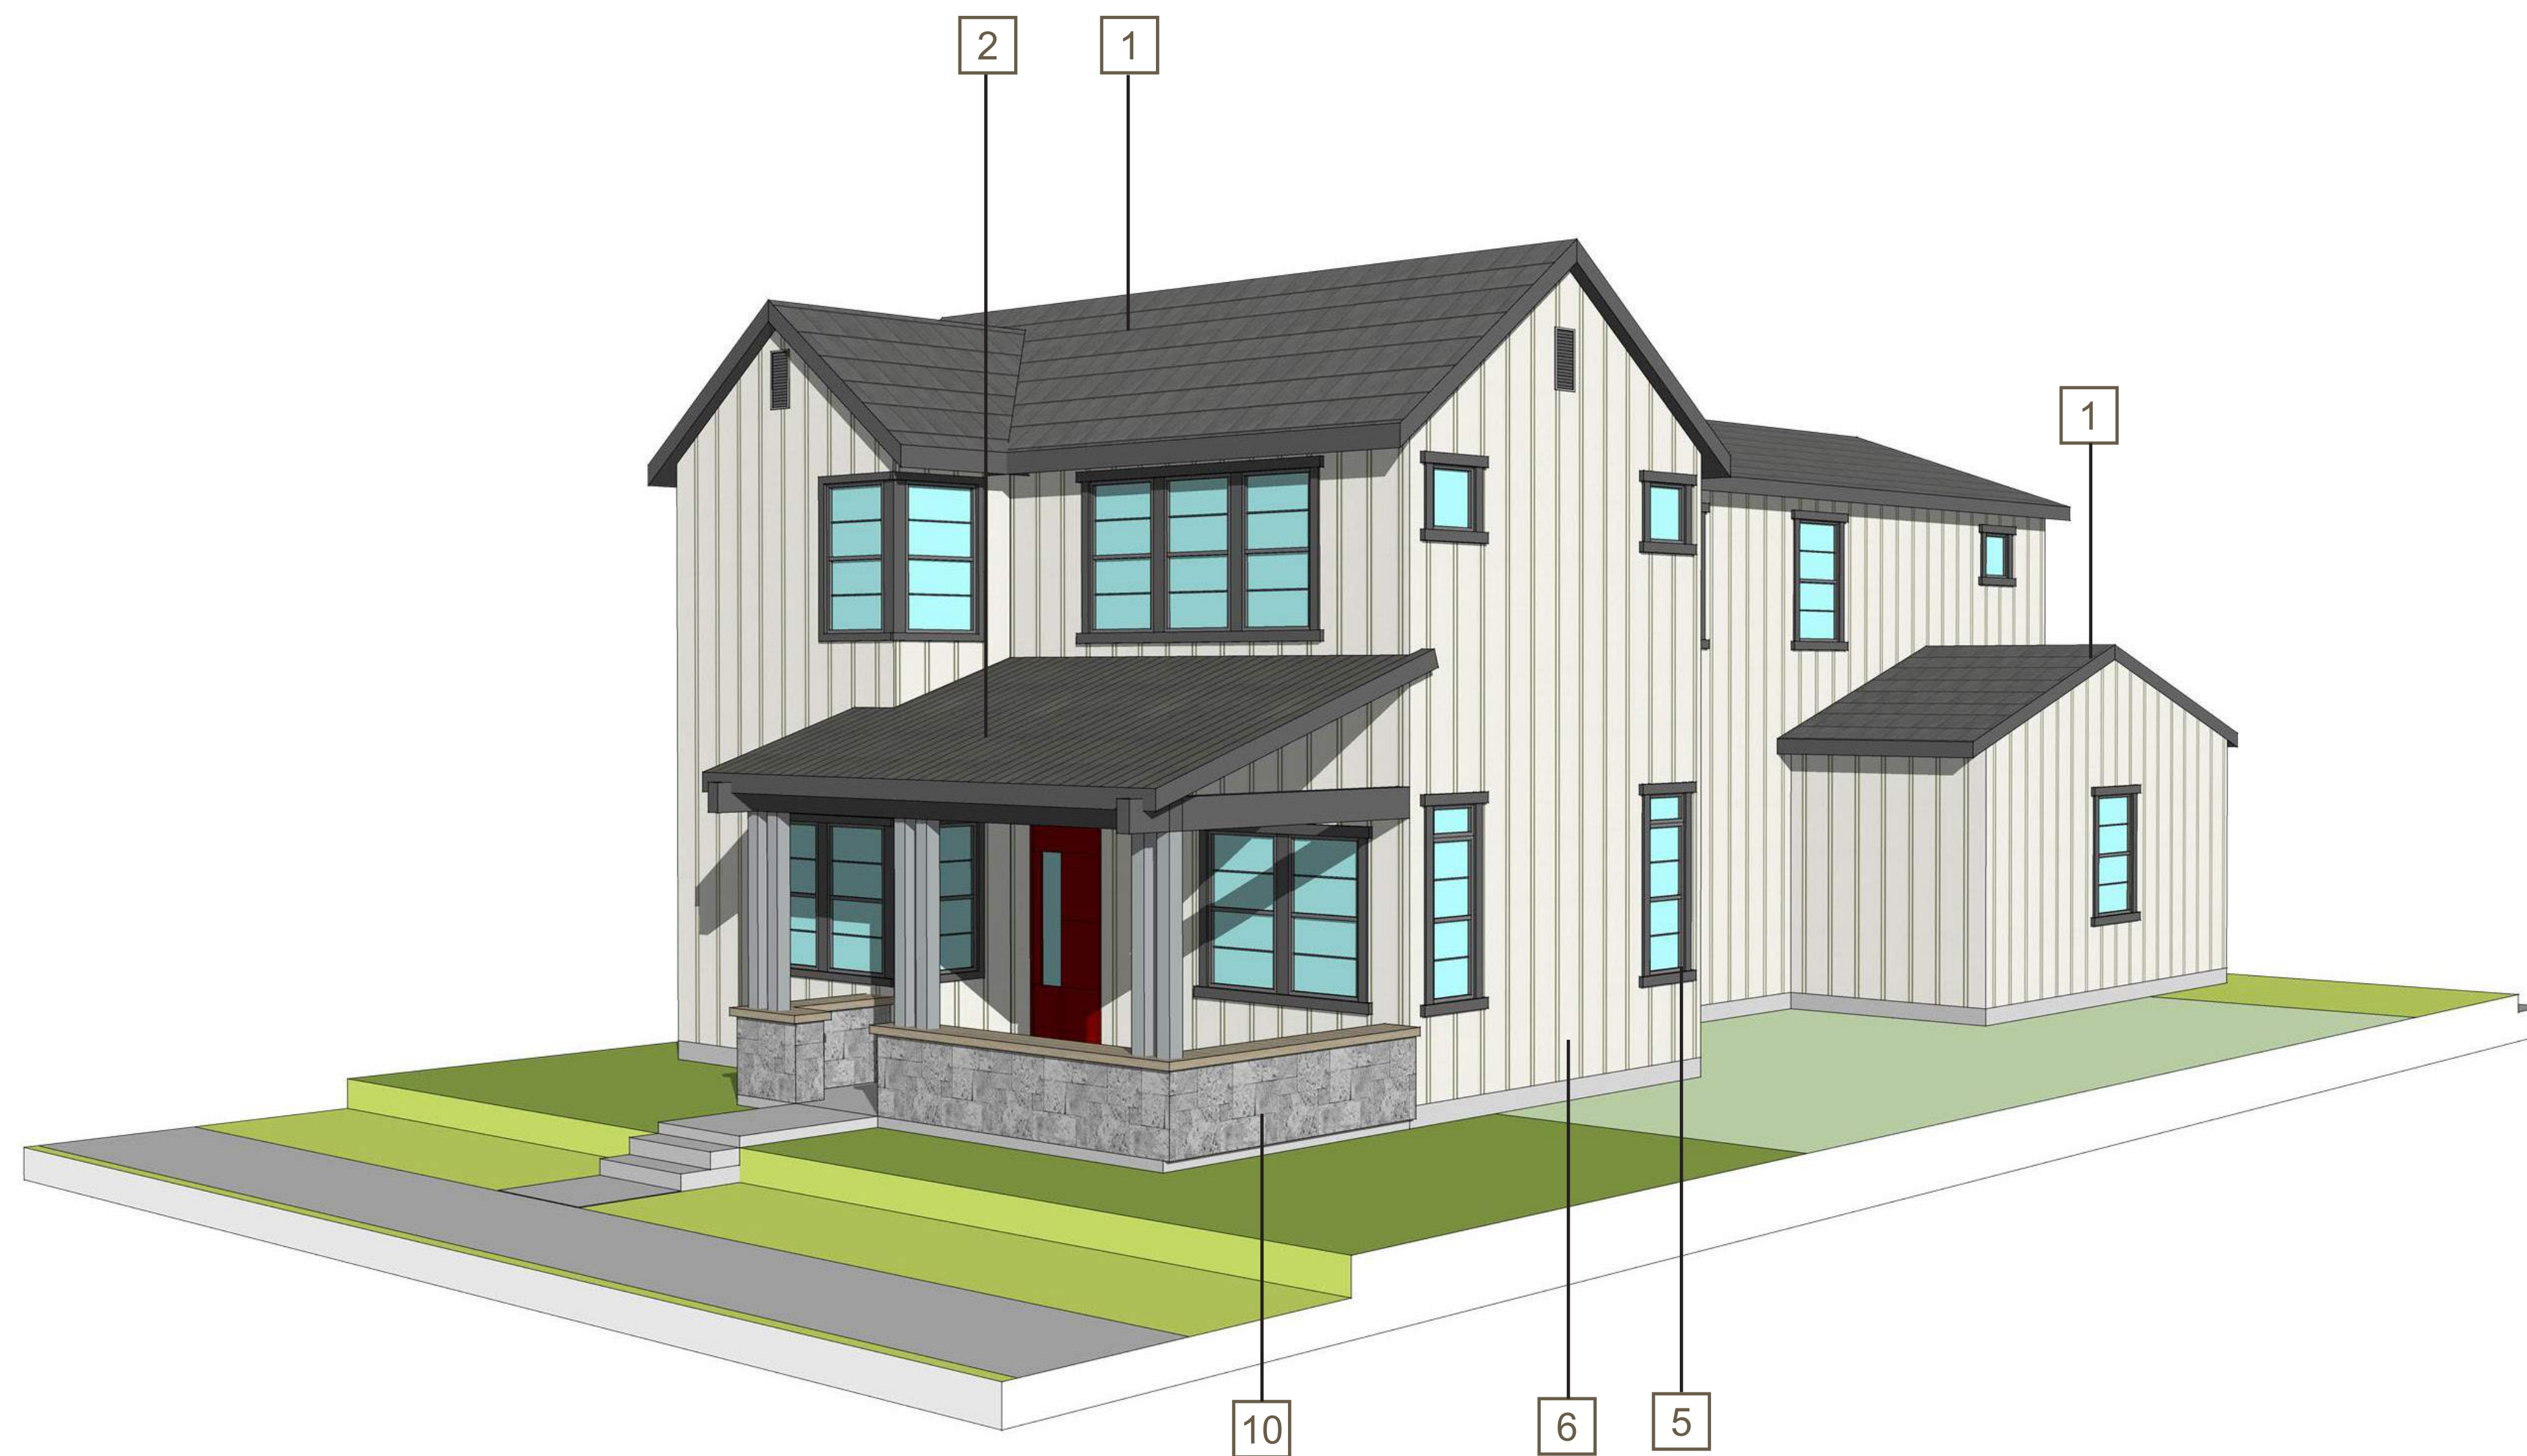

- 1 COMPOSITION SHINGLE ROOF
- 2 STANDING SEAM METAL ROOF
- 3 PAINTED FRONT DOOR
- 4 GARAGE DOOR
- 5 VINYL WINDOW W/ DARK FRAMES
- 6 BOARD AND BATTEN SIDING
- 7 HORIZONTAL SIDING
- 8 VERTICAL SIDING
- 9 STUCCO FINISH
- 10 STONE VENEER
- 11 CONCRETE TILE ROOF
- 12 WOOD RAILING

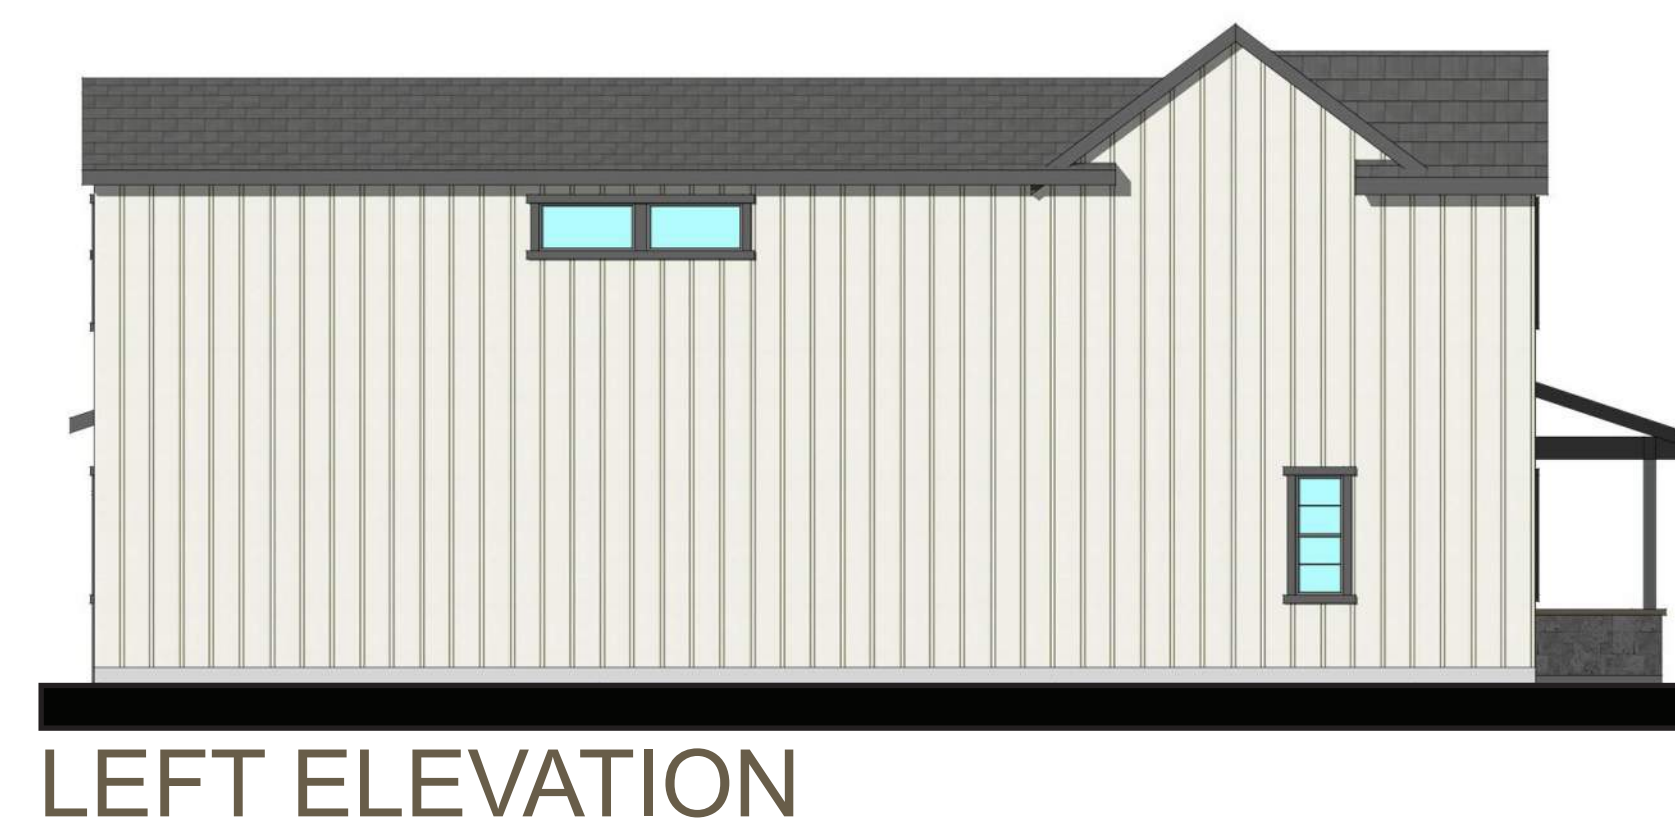


1/8" = 1'-0"

## ALLEY LOADED PLAN 3A - ELEVATIONS

KERMAN MIXED DENSITY DEVELOPMENT - SINGLE FAMILY DETACHED  
BOYD COMPANIES



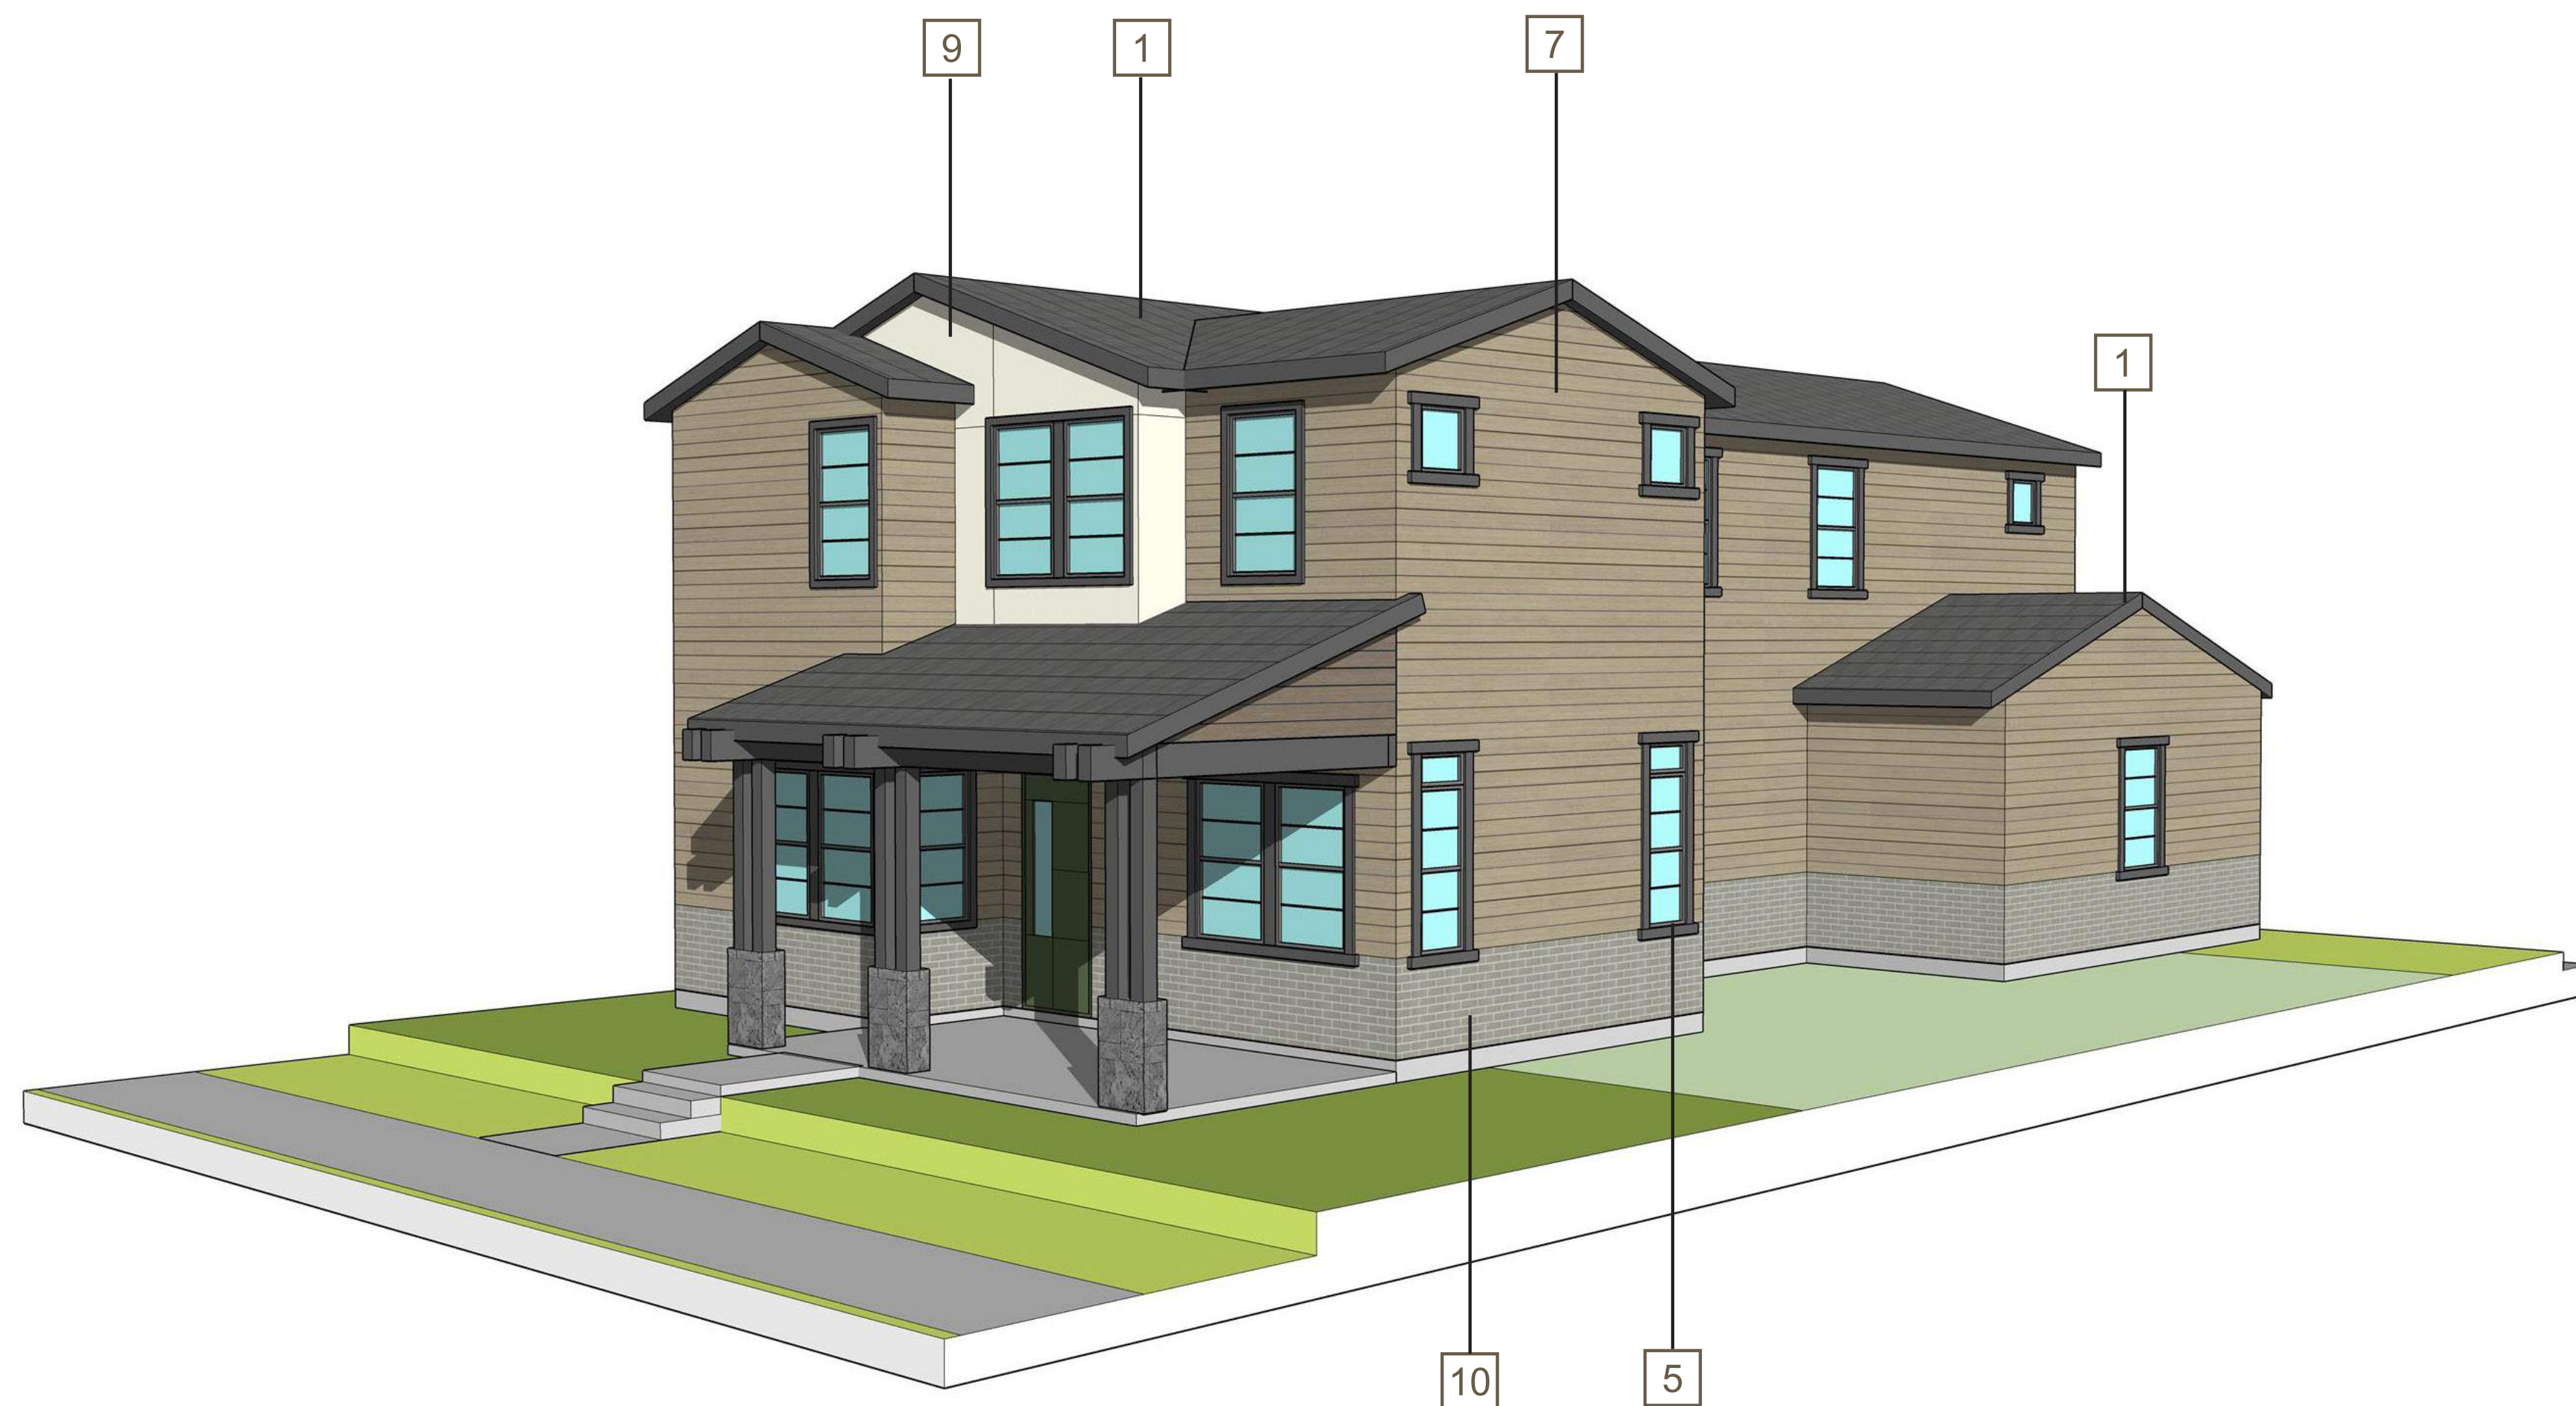

- 1 COMPOSITION SHINGLE ROOF
- 2 STANDING SEAM METAL ROOF
- 3 PAINTED FRONT DOOR
- 4 GARAGE DOOR
- 5 VINYL WINDOW W/ DARK FRAMES
- 6 BOARD AND BATTEN SIDING
- 7 HORIZONTAL SIDING
- 8 VERTICAL SIDING
- 9 STUCCO FINISH
- 10 STONE VENEER
- 11 CONCRETE TILE ROOF
- 12 WOOD RAILING



1/8" = 1'-0"

## ALLEY LOADED PLAN 3B - ELEVATIONS


KERMAN MIXED DENSITY DEVELOPMENT - SINGLE FAMILY DETACHED  
BOYD COMPANIES



JOB NO. 1610.001  
DATE 07-01-2022  
5865 Owens Drive  
Pleasanton, CA 94588  
925-251-7200

A.60




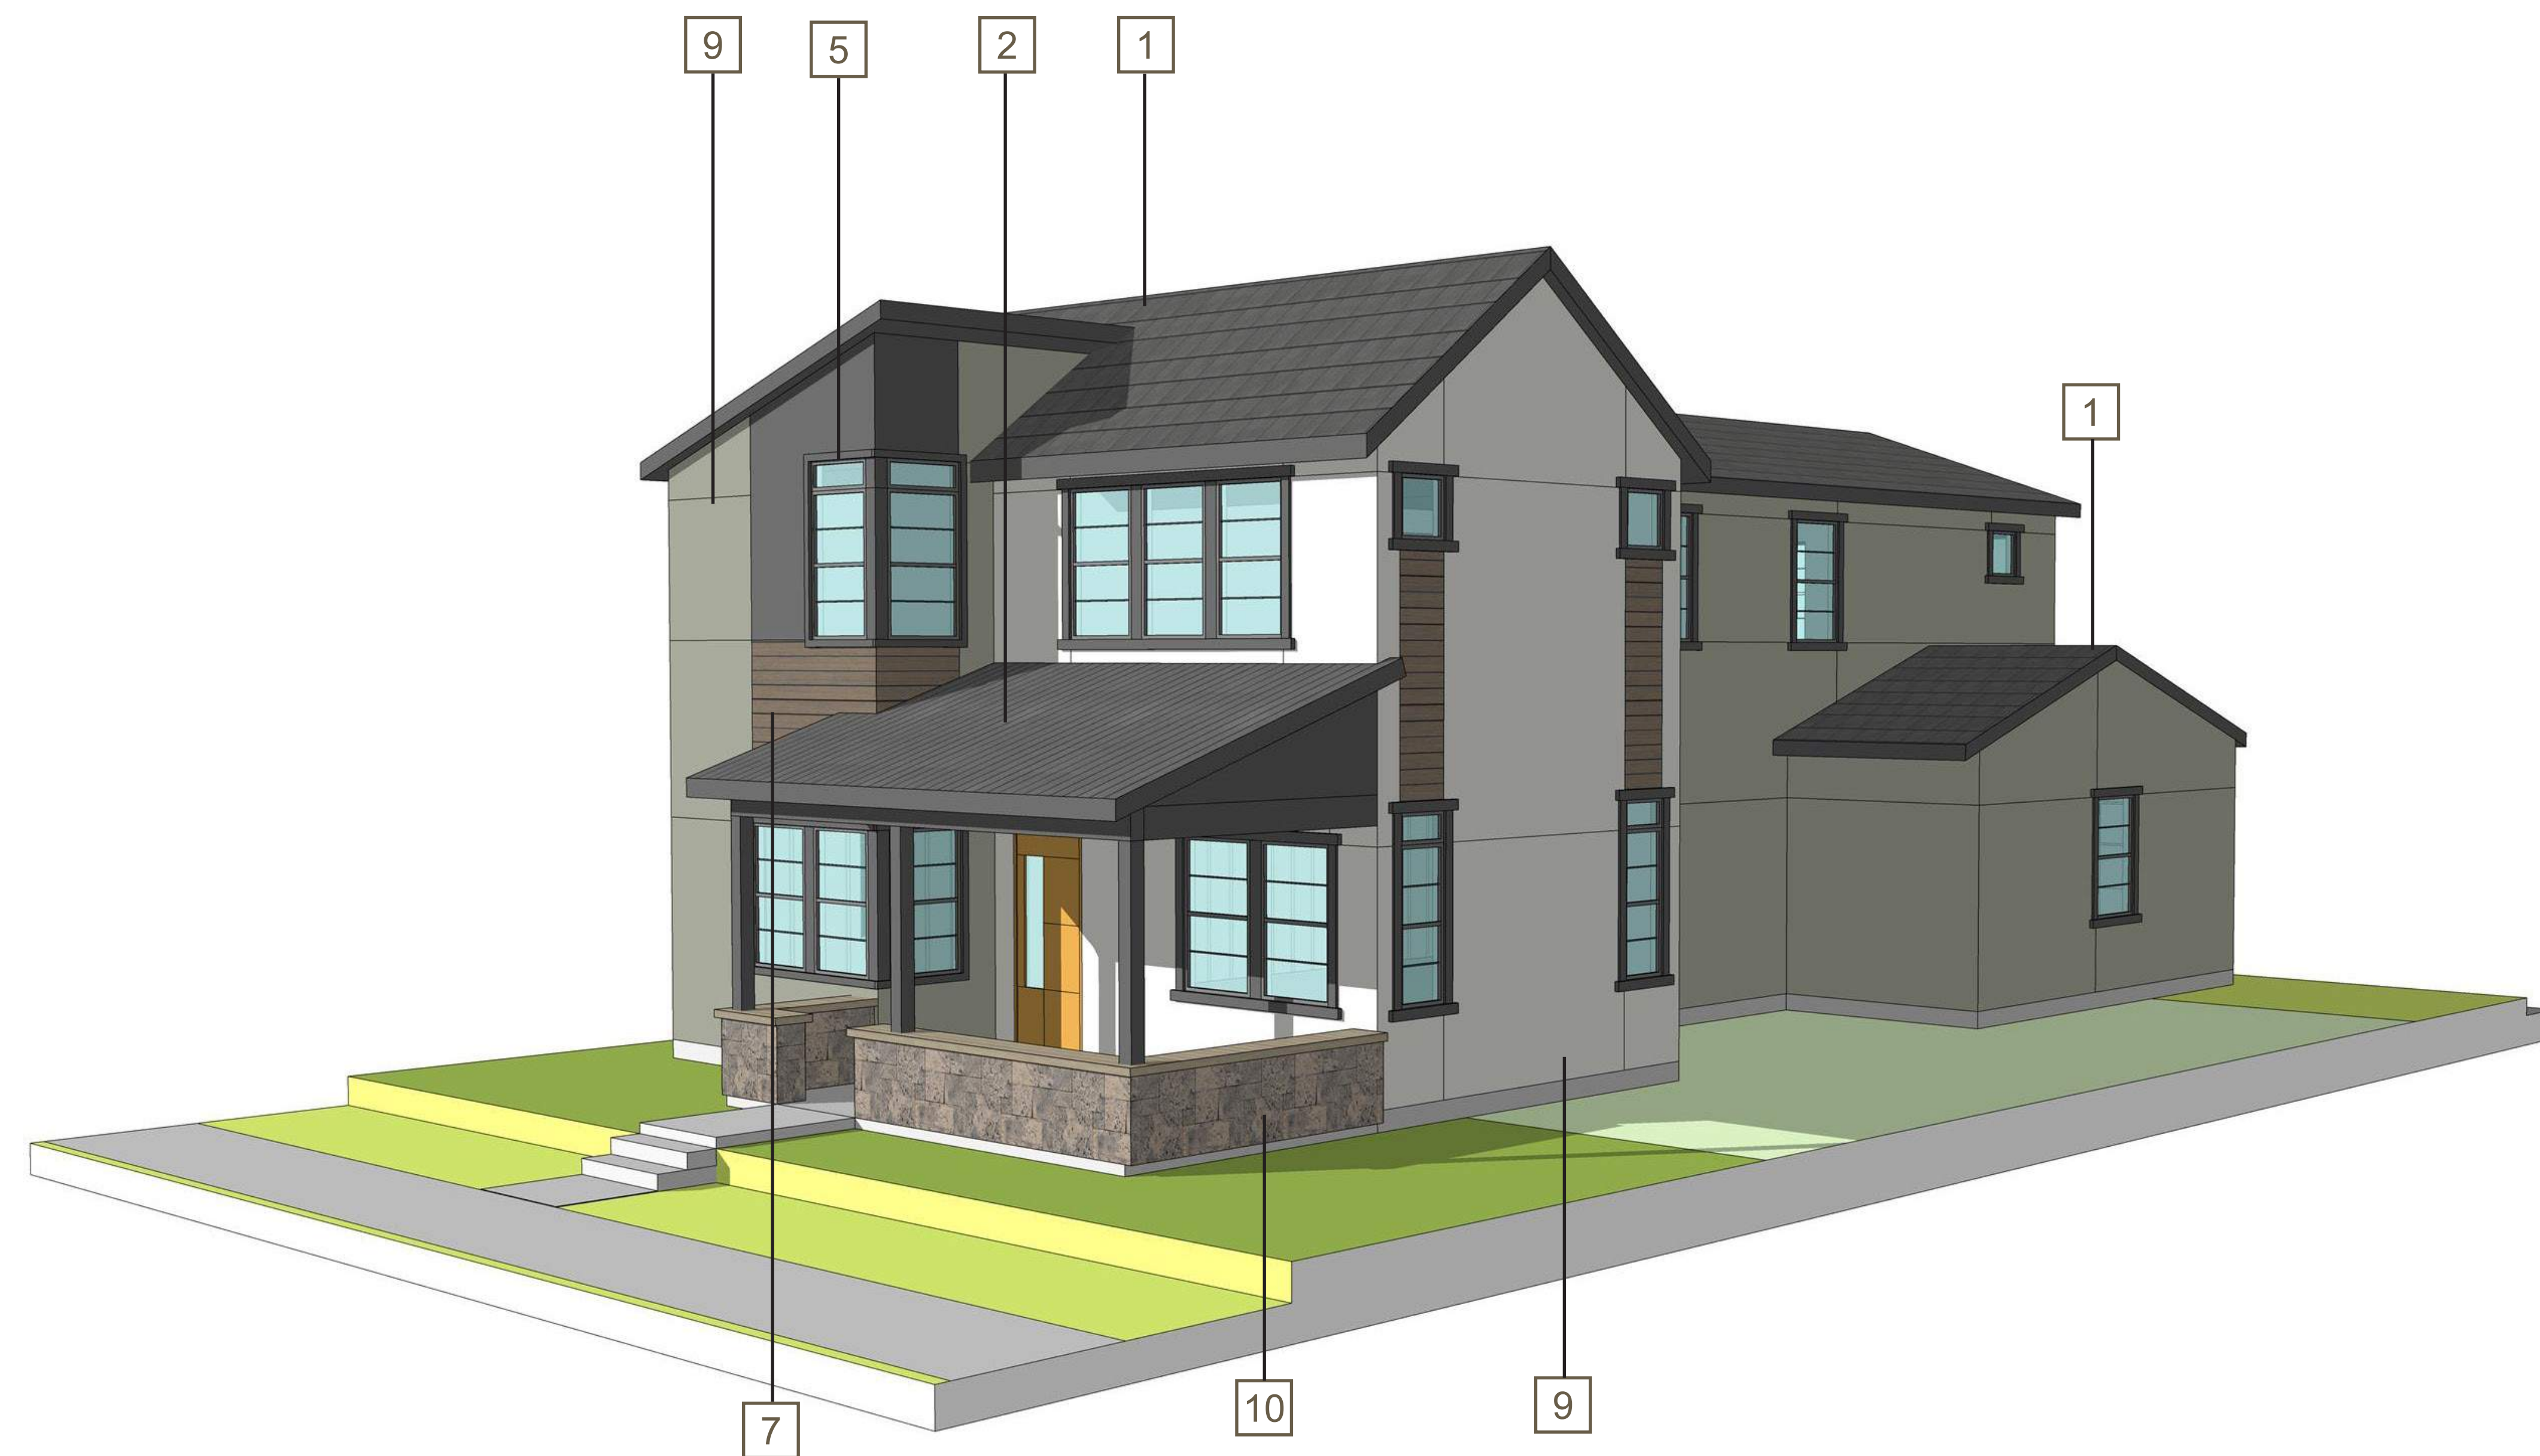

- 1 COMPOSITION SHINGLE ROOF
- 2 STANDING SEAM METAL ROOF
- 3 PAINTED FRONT DOOR
- 4 GARAGE DOOR
- 5 VINYL WINDOW W/ DARK FRAMES
- 6 BOARD AND BATTEN SIDING
- 7 HORIZONTAL SIDING
- 8 VERTICAL SIDING
- 9 STUCCO FINISH
- 10 STONE VENEER
- 11 CONCRETE TILE ROOF
- 12 WOOD RAILING



FRONT ELEVATION

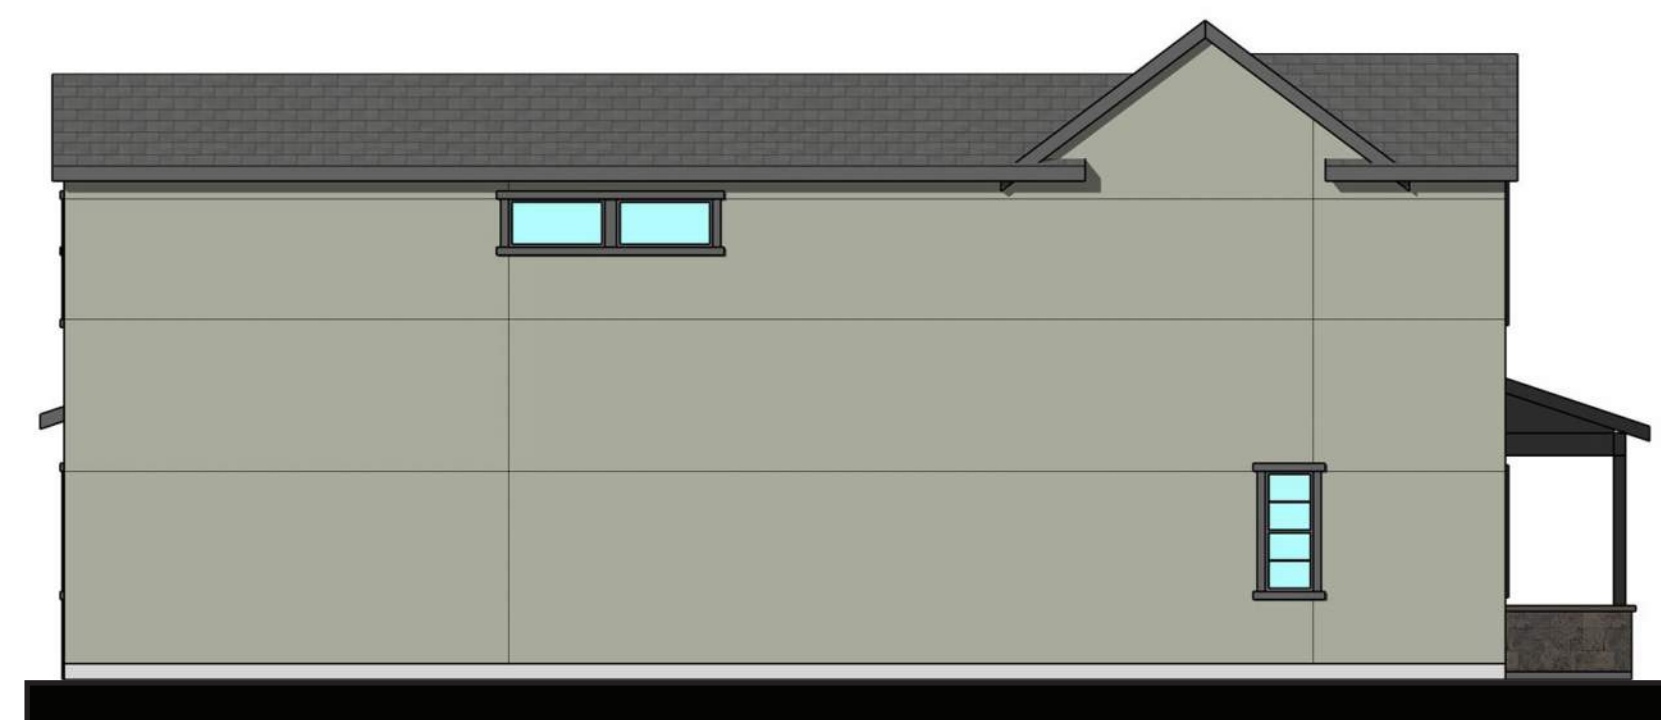

LEFT ELEVATION



REAR ELEVATION



RIGHT ELEVATION

1/8" = 1'-0"

## ALLEY LOADED PLAN 3C - ELEVATIONS


KERMAN MIXED DENSITY DEVELOPMENT - SINGLE FAMILY DETACHED  
BOYD COMPANIES




JOB NO. 1610.001  
DATE 07-01-2022  
5865 Owens Drive  
Pleasanton, CA 94588  
925-251-7200

A.61



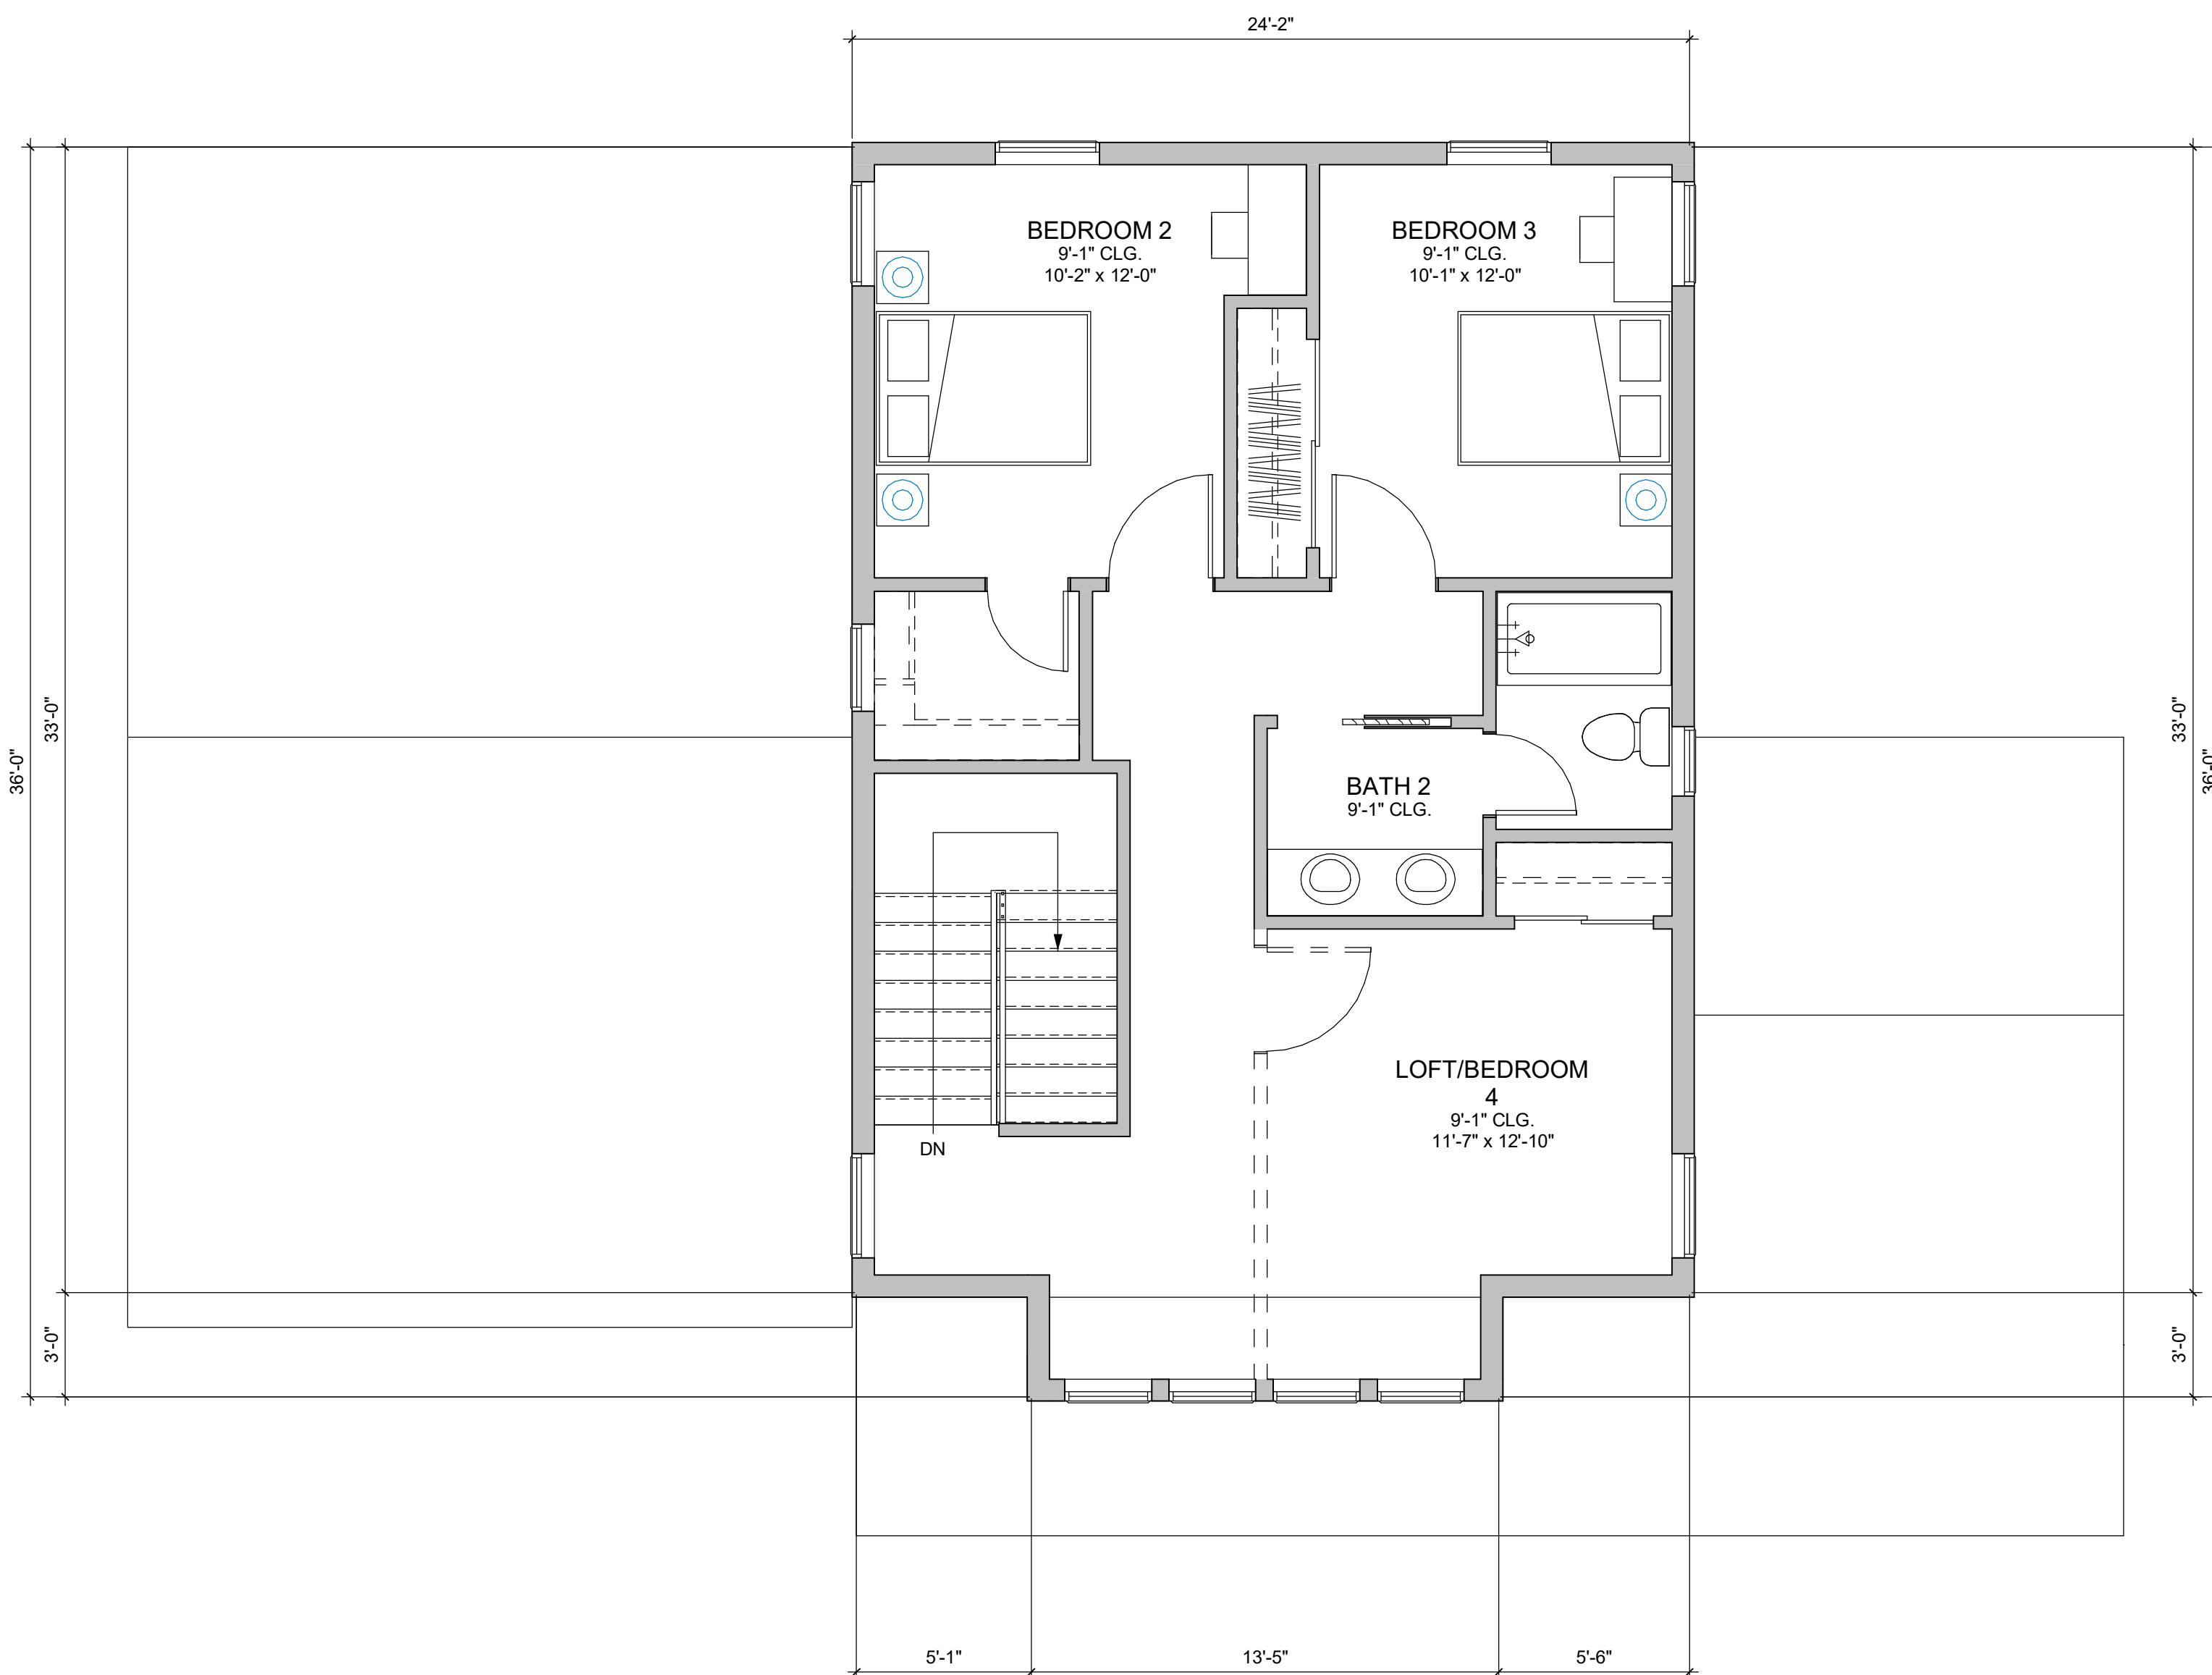

PLAN 1 SECOND FLOOR PLAN  
1/4" = 1'-0"

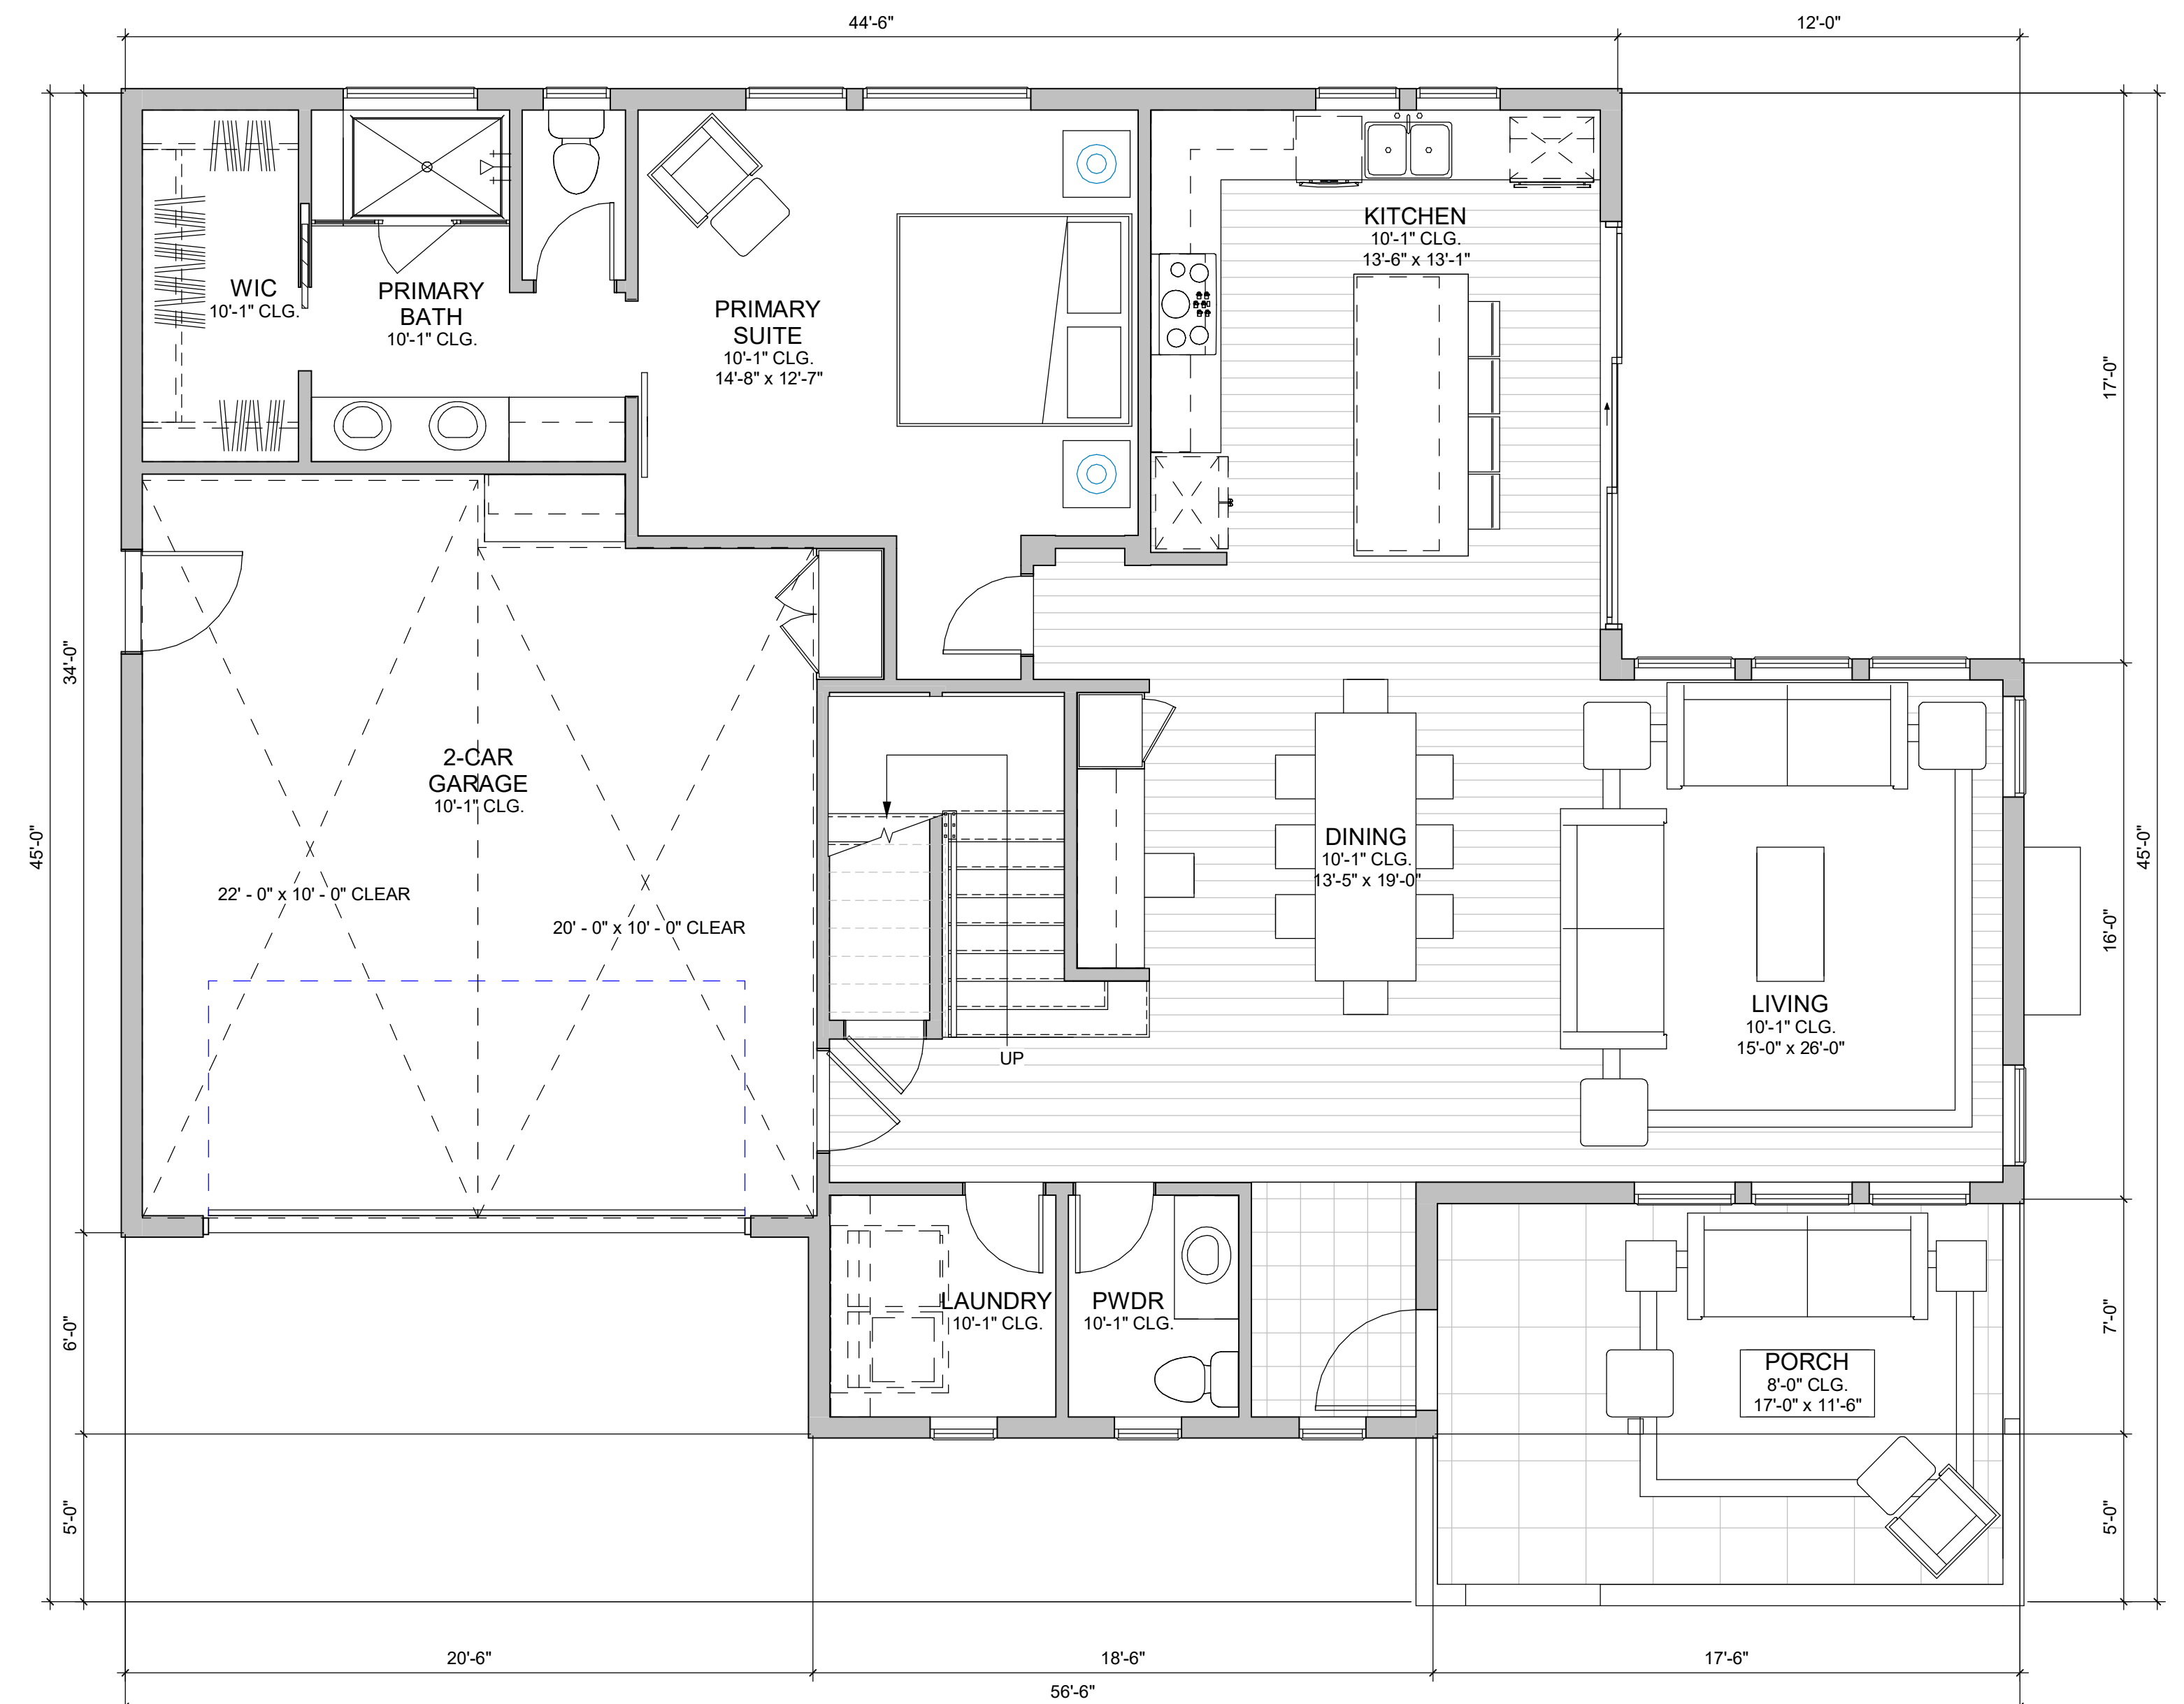


PLAN 1 FIRST FLOOR PLAN

| PLAN 1 - 3 BR / 2.5 BA |           |
|------------------------|-----------|
| NAME                   | AREA (SF) |
| FIRST FLOOR            | 1347      |
| SECOND FLOOR           | 756       |
| TOTAL LIVING AREA      | 2103      |
| 2-CAR GARAGE           | 464       |
| PORCH                  | 212       |
| TOTAL NON-LIVING AREA  | 676       |

## WIDE SHALLOW PLAN - FLOOR PLANS



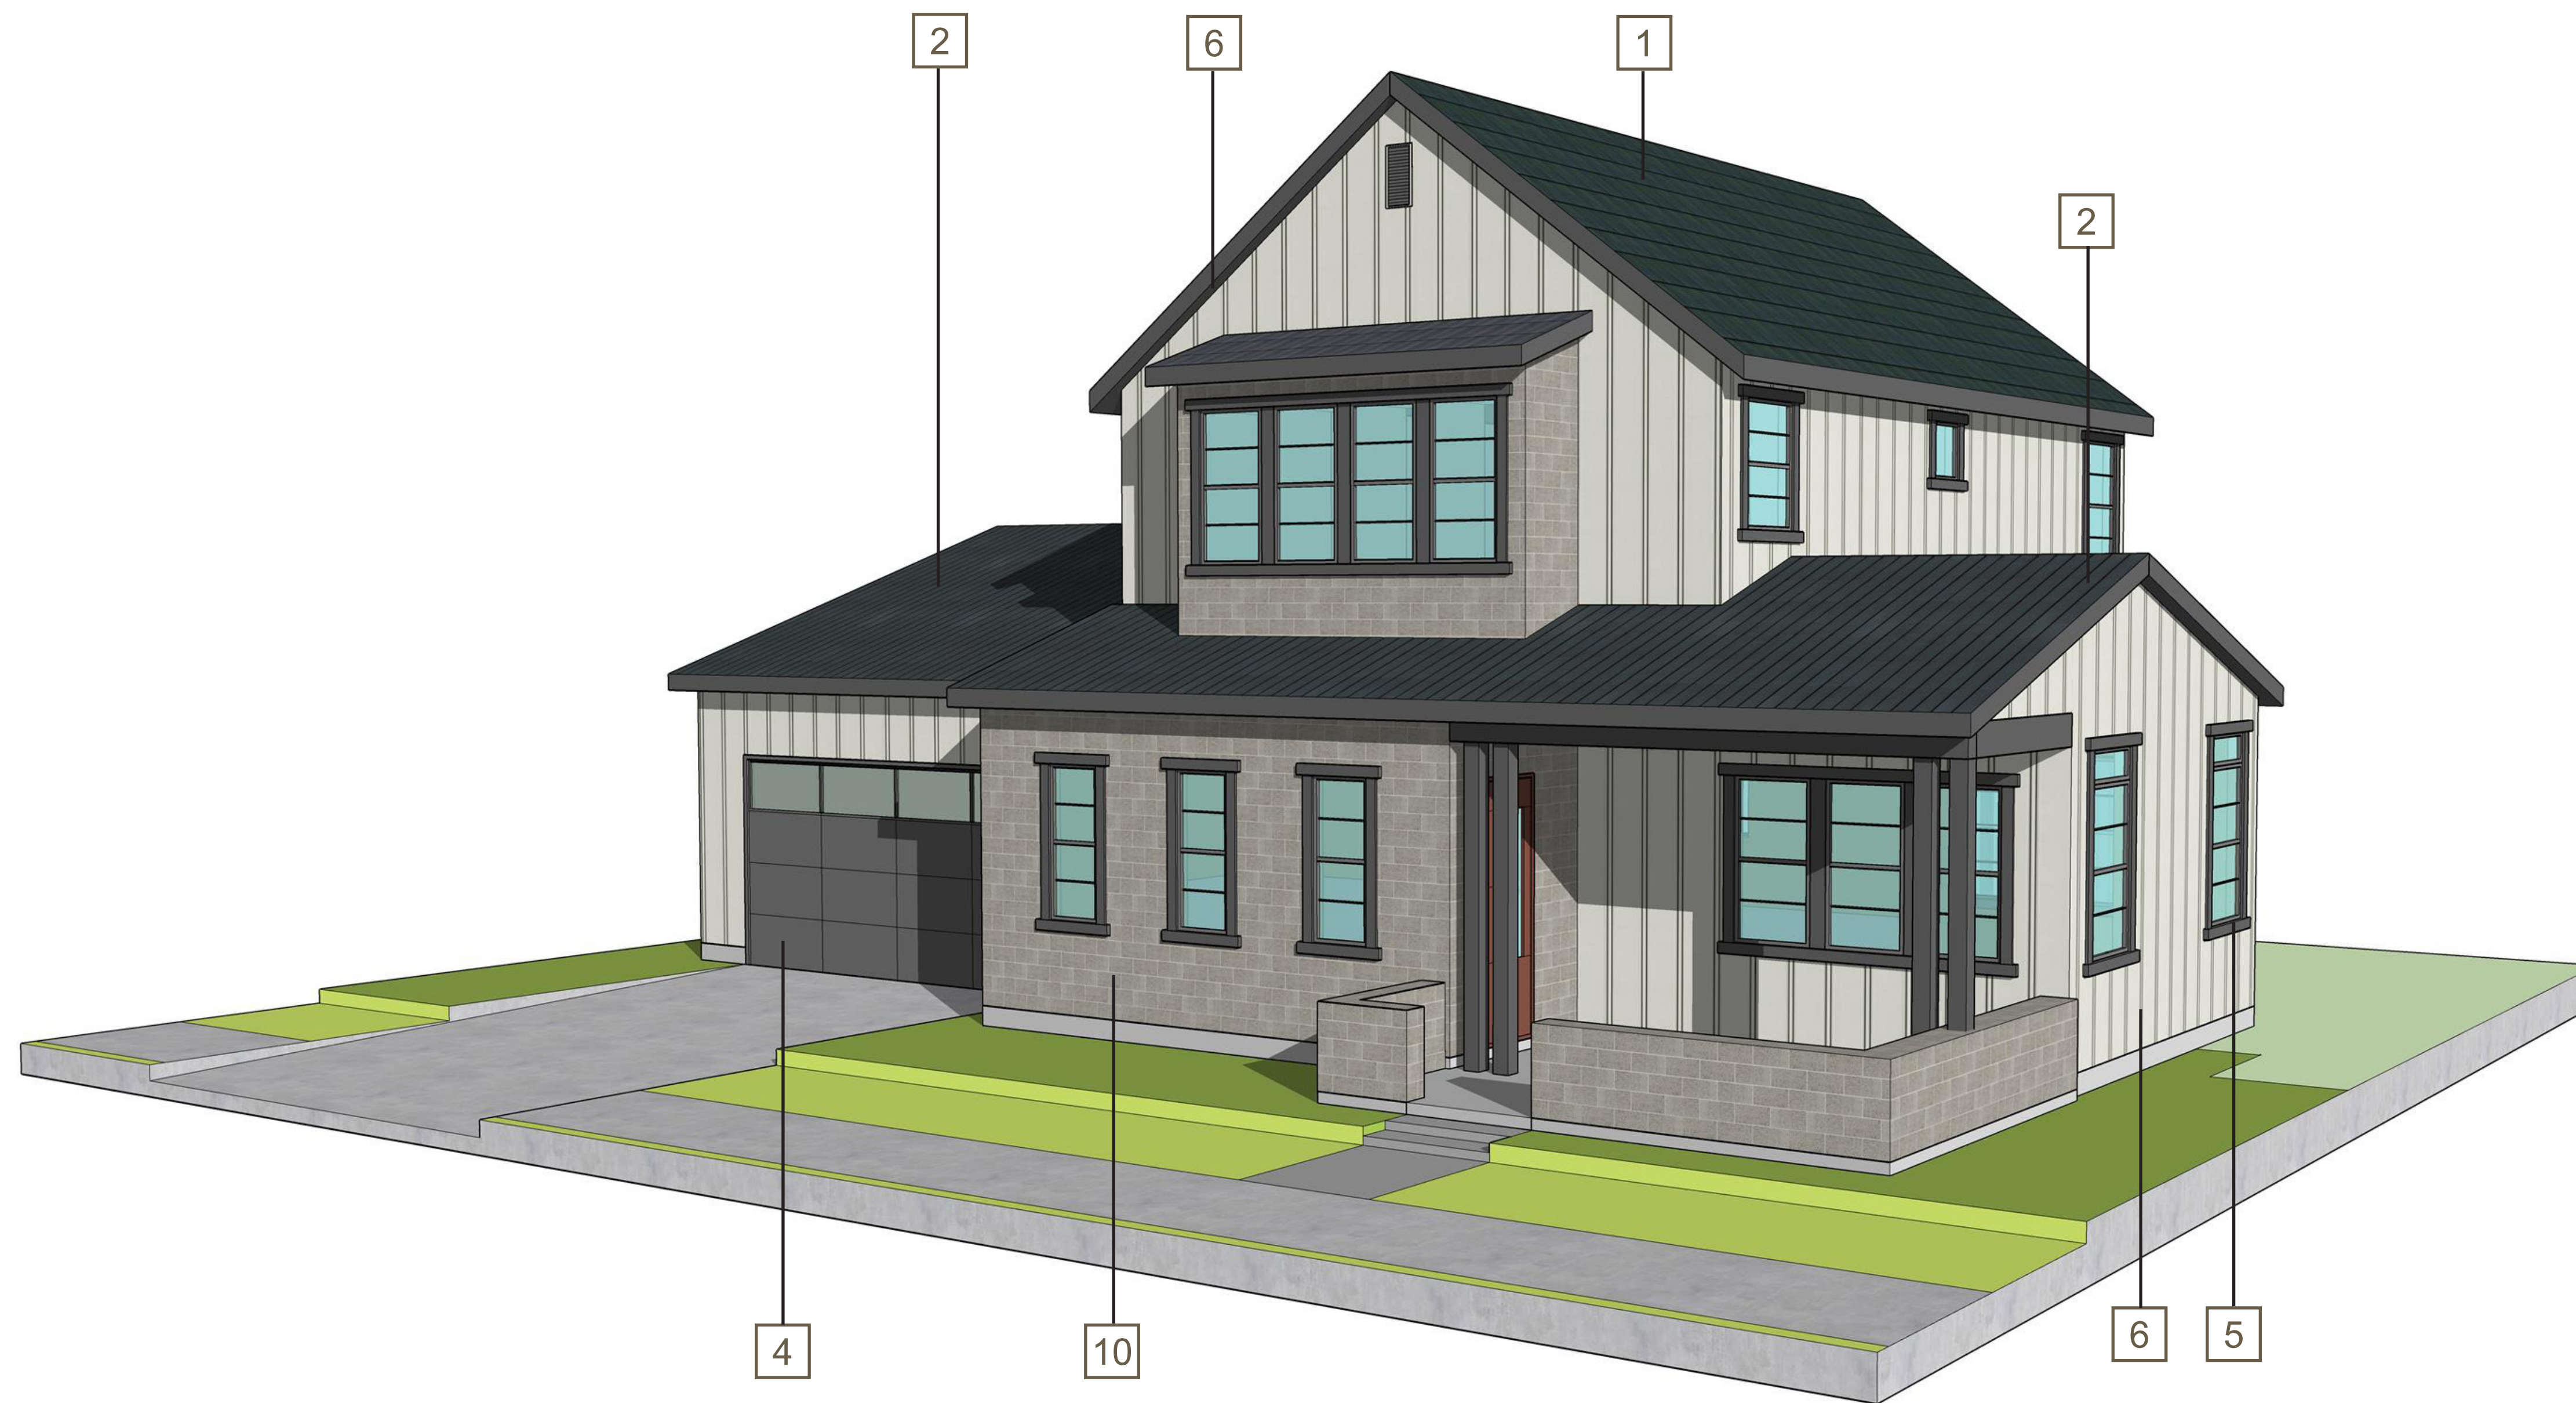

- 1 COMPOSITION SHINGLE ROOF
- 2 STANDING SEAM METAL ROOF
- 3 PAINTED FRONT DOOR
- 4 GARAGE DOOR
- 5 VINYL WINDOW W/ DARK FRAMES
- 6 BOARD AND BATTEN SIDING
- 7 HORIZONTAL SIDING
- 8 VERTICAL SIDING
- 9 STUCCO FINISH
- 10 STONE VENEER
- 11 CONCRETE TILE ROOF
- 12 WOOD RAILING



FRONT ELEVATION



LEFT ELEVATION



REAR ELEVATION



RIGHT ELEVATION

1/8" = 1'-0"

## WIDE SHALLOW PLAN A - ELEVATIONS


KERMAN MIXED DENSITY DEVELOPMENT - SINGLE FAMILY DETACHED  
BOYD COMPANIES



JOB NO. 1610.001  
DATE 07-01-2022  
5865 Owens Drive  
Pleasanton, CA 94588  
925-251-7200

A.65



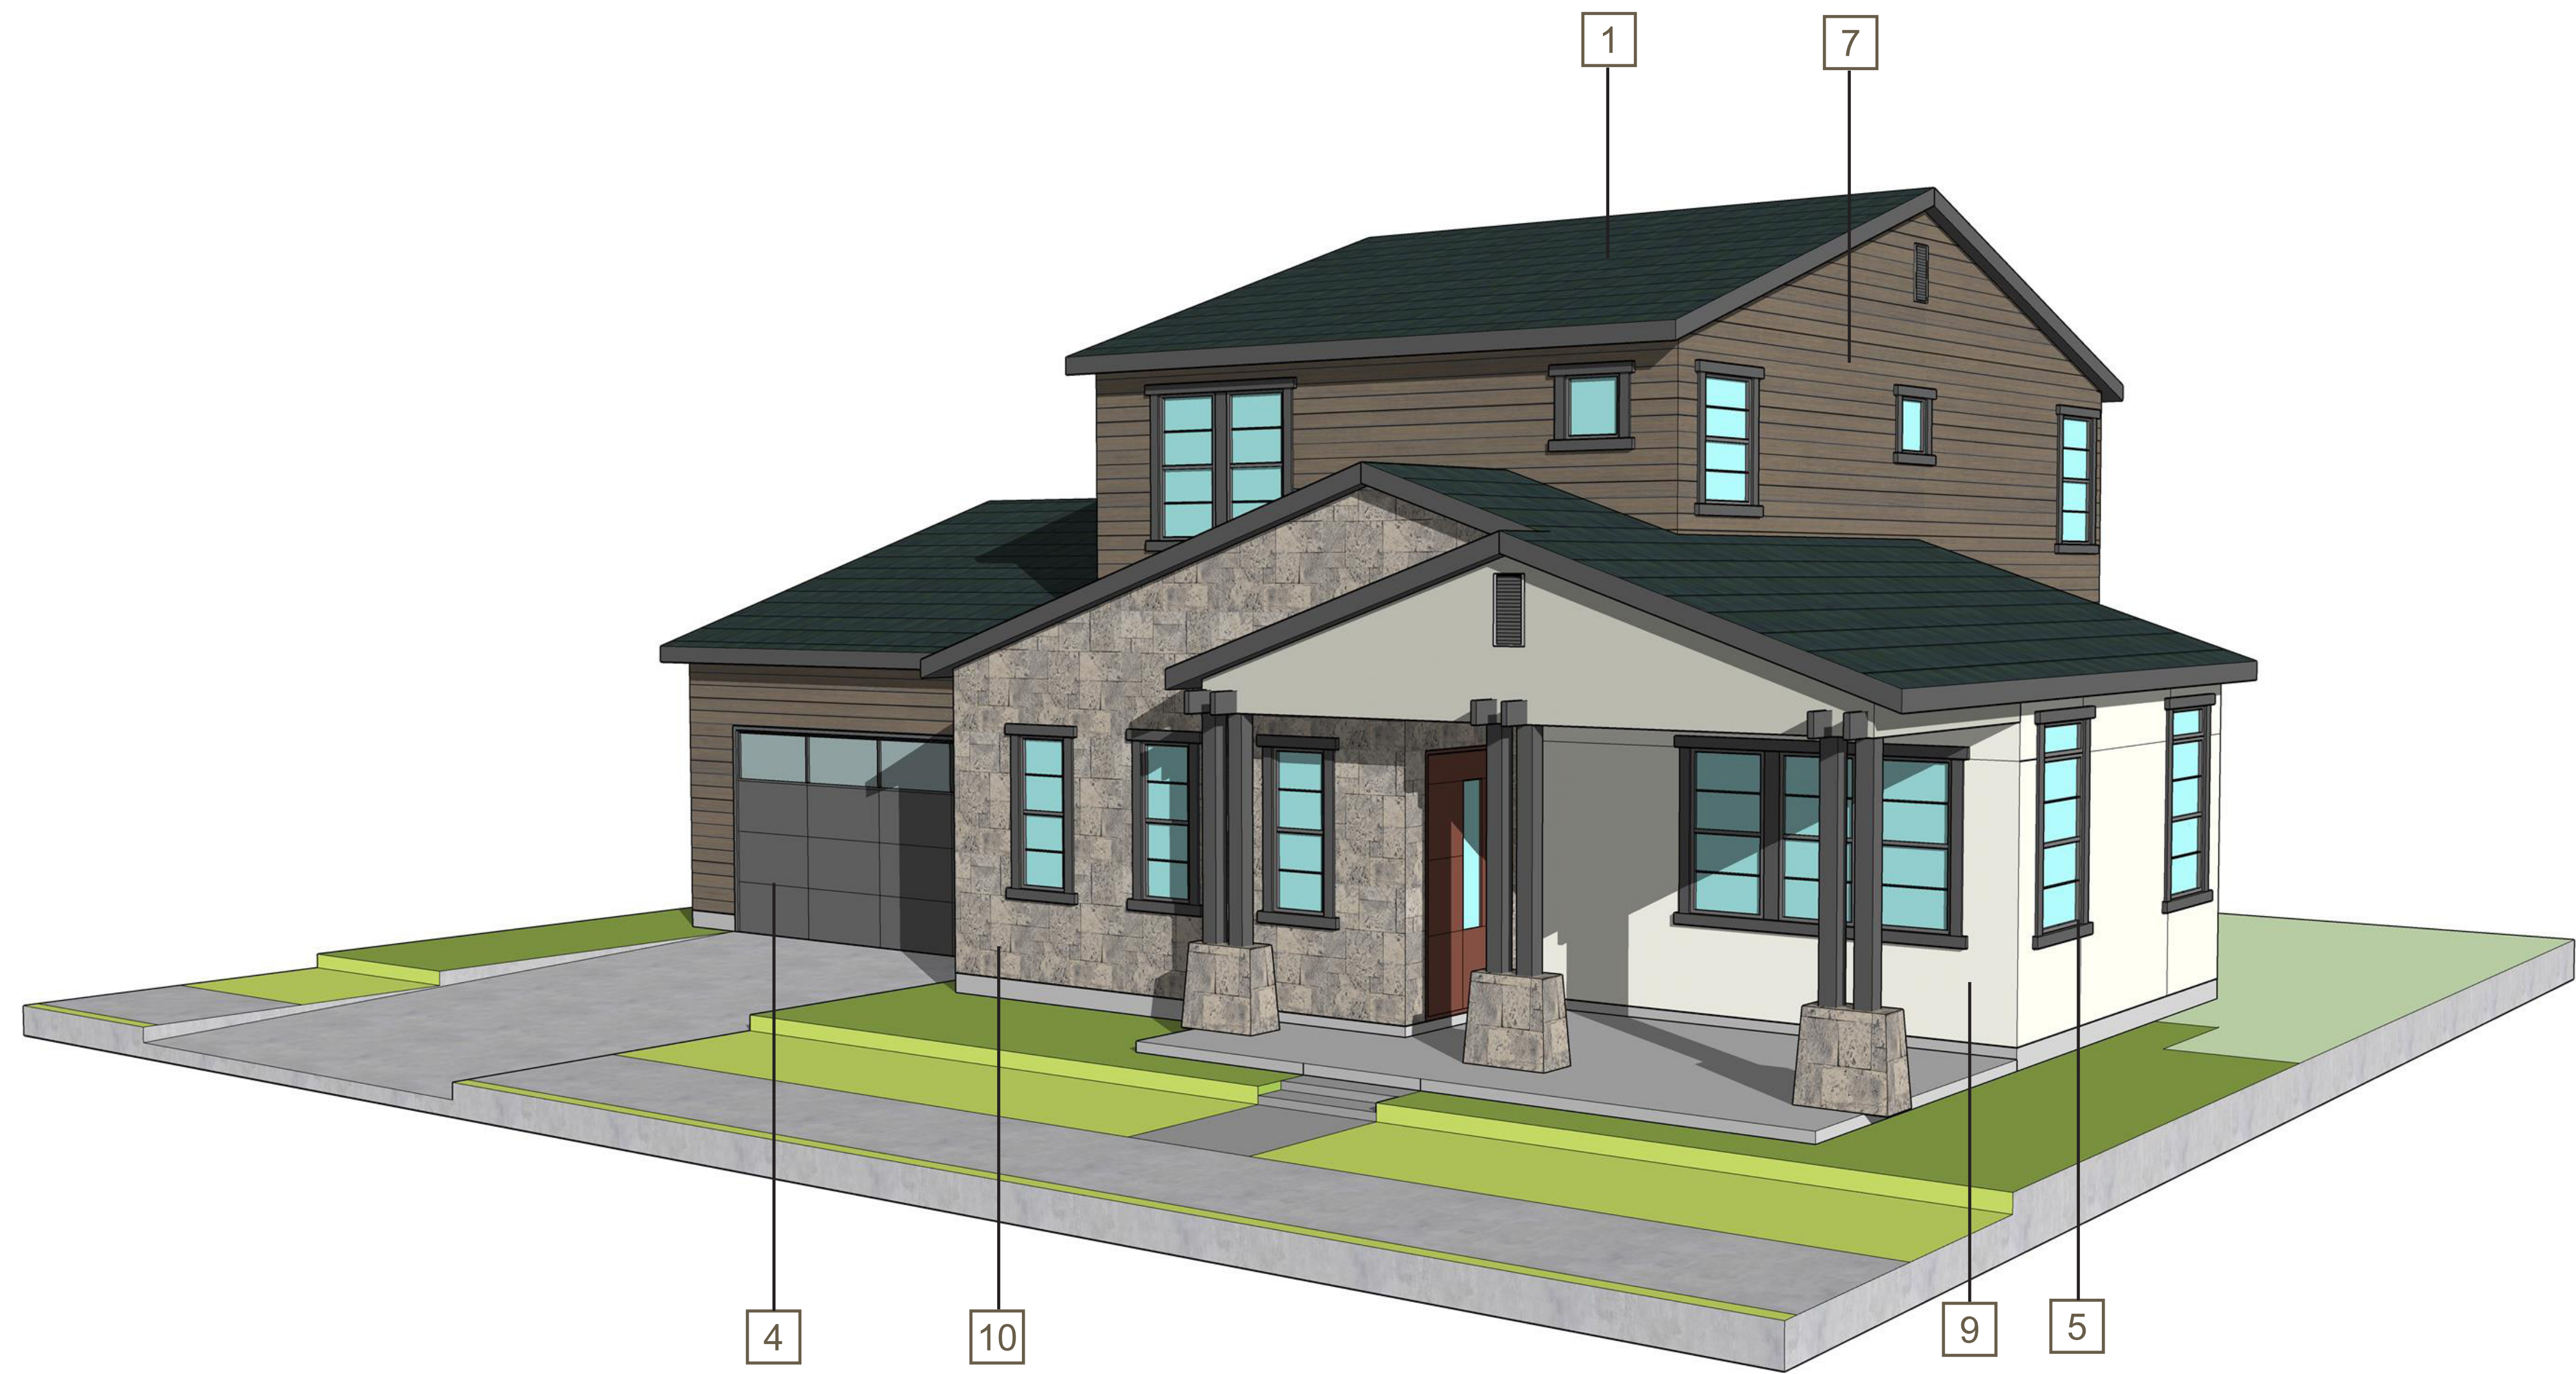

- 1 COMPOSITION SHINGLE ROOF
- 2 STANDING SEAM METAL ROOF
- 3 PAINTED FRONT DOOR
- 4 GARAGE DOOR
- 5 VINYL WINDOW W/ DARK FRAMES
- 6 BOARD AND BATTEN SIDING
- 7 HORIZONTAL SIDING
- 8 VERTICAL SIDING
- 9 STUCCO FINISH
- 10 STONE VENEER
- 11 CONCRETE TILE ROOF
- 12 WOOD RAILING




FRONT ELEVATION



LEFT ELEVATION



REAR ELEVATION

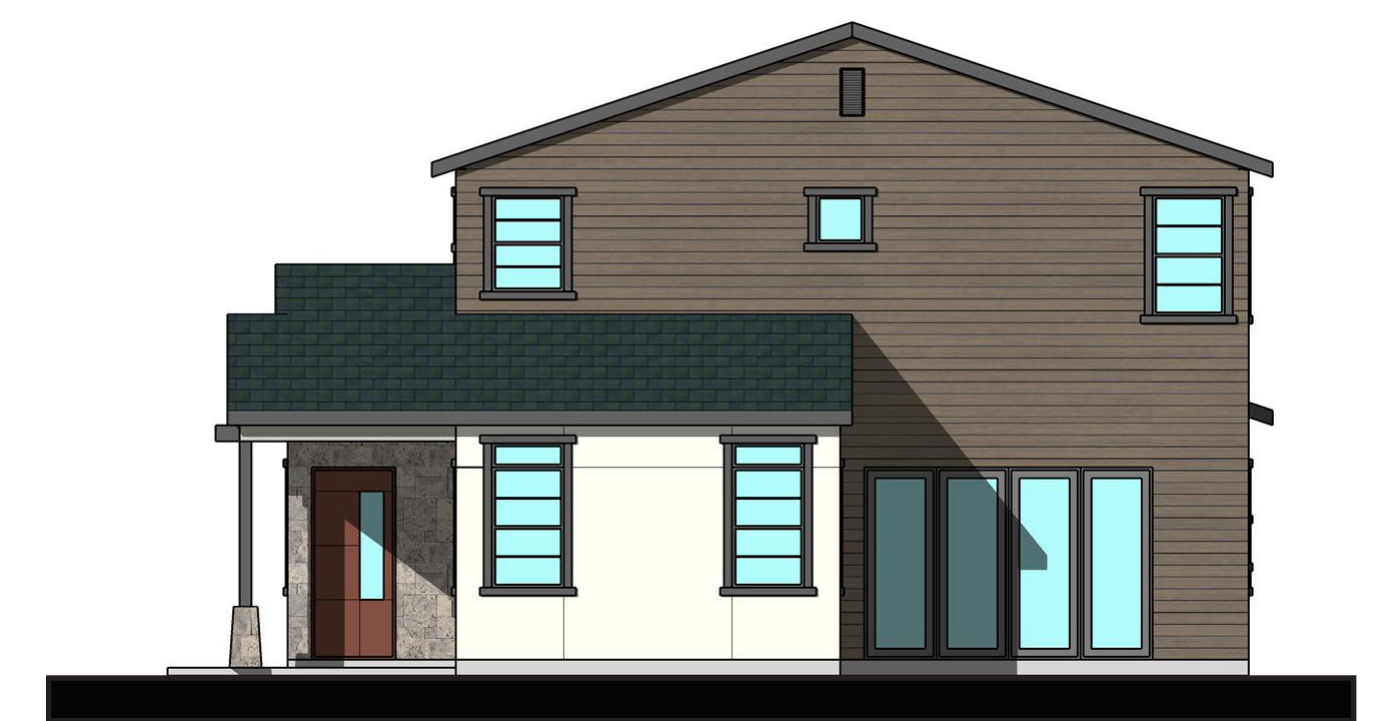

RIGHT ELEVATION

1/8" = 1'-0"

## WIDE SHALLOW PLAN C - ELEVATIONS

KERMAN MIXED DENSITY DEVELOPMENT - SINGLE FAMILY DETACHED  
BOYD COMPANIES



JOB NO. 1610.001  
DATE 07-01-2022  
5865 Owens Drive  
Pleasanton, CA 94588  
925-251-7200

A.66





WIDE SHALLOW - STREETSCAPE

KERMAN MIXED DENSITY DEVELOPMENT - SINGLE FAMILY DETACHED  
BOYD COMPANIES



JOB NO. 1610.001  
DATE 07-01-2022  
5865 Owens Drive  
Pleasanton, CA 94588  
925-251-7200

A.75





## WIDE SHALLOW - STREETSCAPE

KERMAN MIXED DENSITY DEVELOPMENT - SINGLE FAMILY DETACHED  
BOYD COMPANIES



JOB NO. 1610.001  
DATE 07-01-2022  
5865 Owens Drive  
Pleasanton, CA 94588  
925-251-7200

A.76





## CLUSTER HOMES - MOTOR COURT

KERMAN MIXED DENSITY DEVELOPMENT - SINGLE FAMILY DETACHED  
BOYD COMPANIES



JOB NO. 1610.001  
DATE 07-01-2022  
5865 Owens Drive  
Pleasanton, CA 94588  
925-251-7200

A.77





## CLUSTER HOMES - STREETSCAPE

KERMAN MIXED DENSITY DEVELOPMENT - SINGLE FAMILY DETACHED  
BOYD COMPANIES



JOB NO. 1610.001  
DATE 07-01-2022  
5865 Owens Drive  
Pleasanton, CA 94588  
925-251-7200

A.78





## ALLEY LOADED HOMES - STREETSCAPE

KERMAN MIXED DENSITY DEVELOPMENT - SINGLE FAMILY DETACHED  
BOYD COMPANIES



JOB NO. 1610.001  
DATE 07-01-2022  
5865 Owens Drive  
Pleasanton, CA 94588  
925-251-7200

A.79










FRONT ELEVATION



LEFT ELEVATION

CLUBHOUSE ELEVATIONS



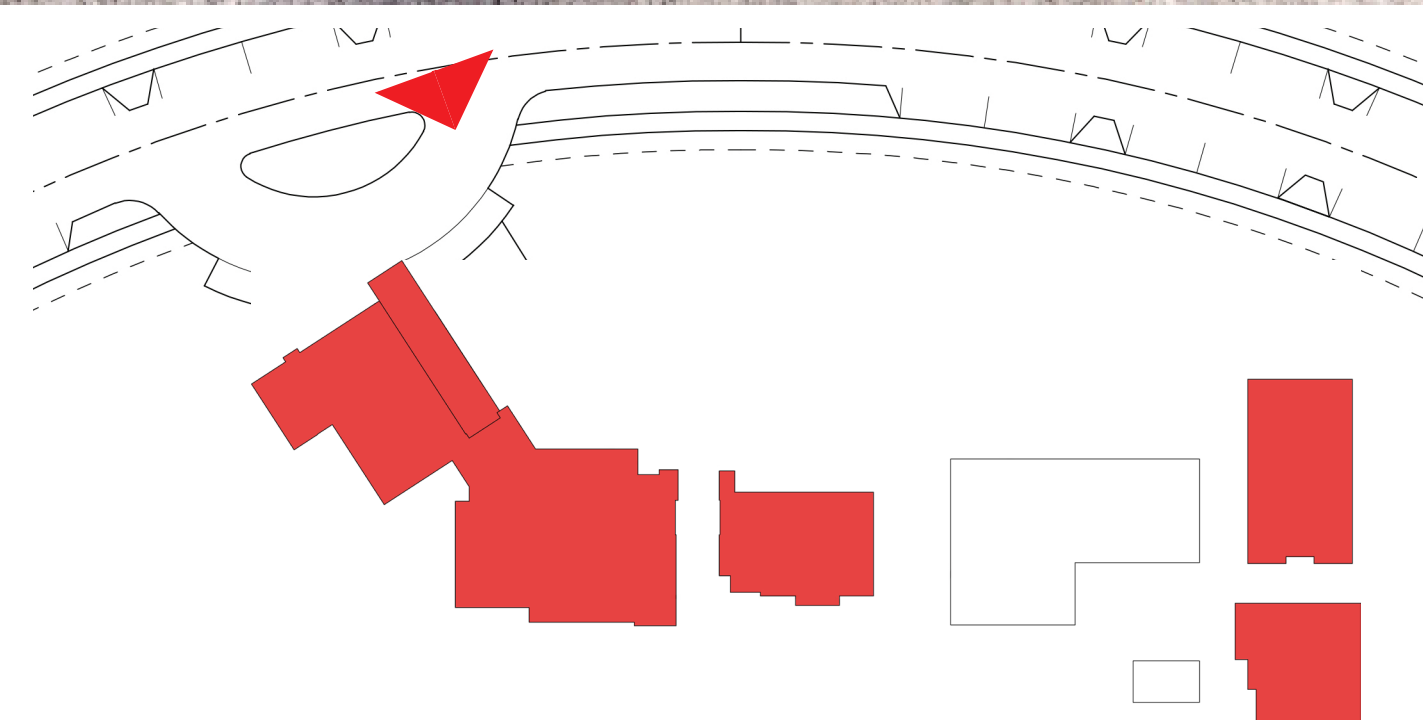

## PERSPECTIVE VIEW

**KERMAN MIXED DENSITY DEVELOPMENT - CLUBHOUSE**  
**BOYD COMPANIES**




JOB NO. 1610.001  
DATE 07-15-2022  
5865 Owens Drive  
Pleasanton, CA 94588  
925-251-7200

A.90





**KERMAN MIXED DENSITY DEVELOPMENT - CLUBHOUSE**  
**BOYD COMPANIES**

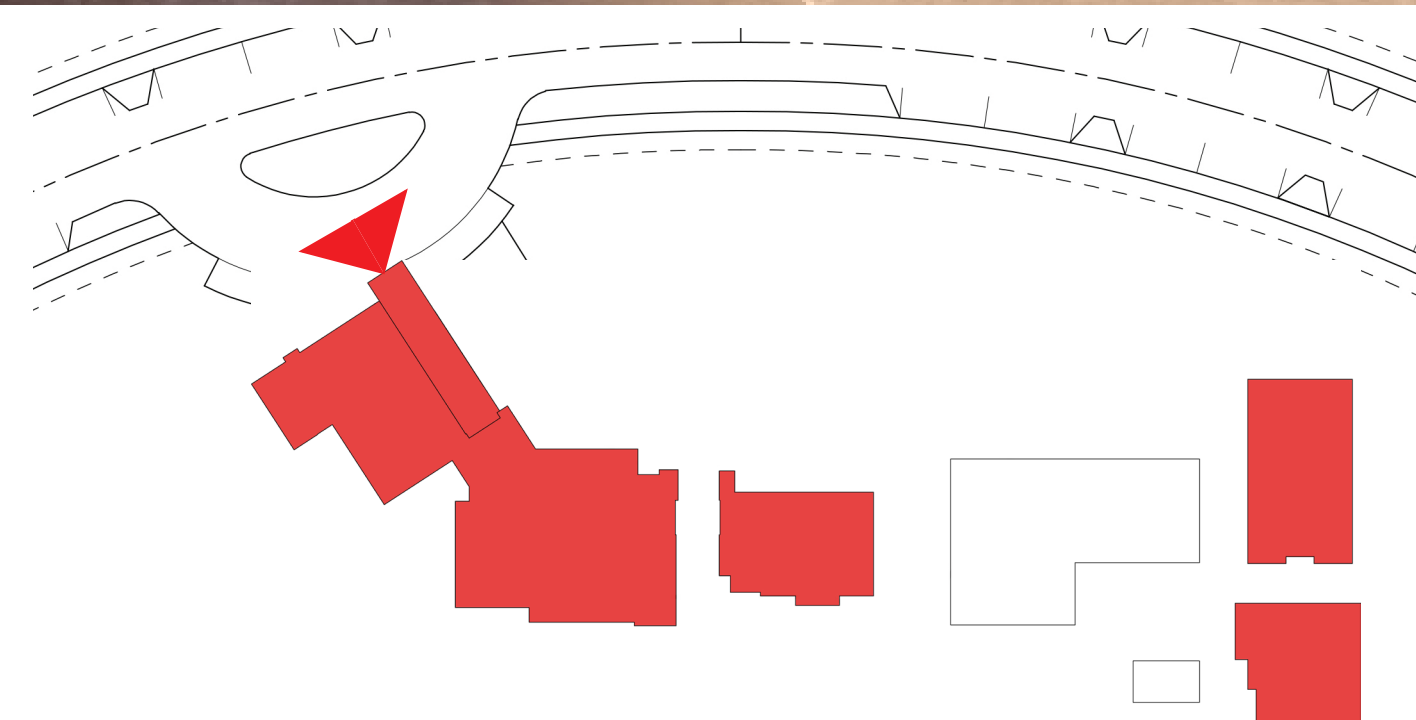


**MAIN ENTRY**



JOB NO. 1610.001  
 DATE 07-15-2022  
 5865 Owens Drive  
 Pleasanton, CA 94588  
 925-251-7200

**A.91**



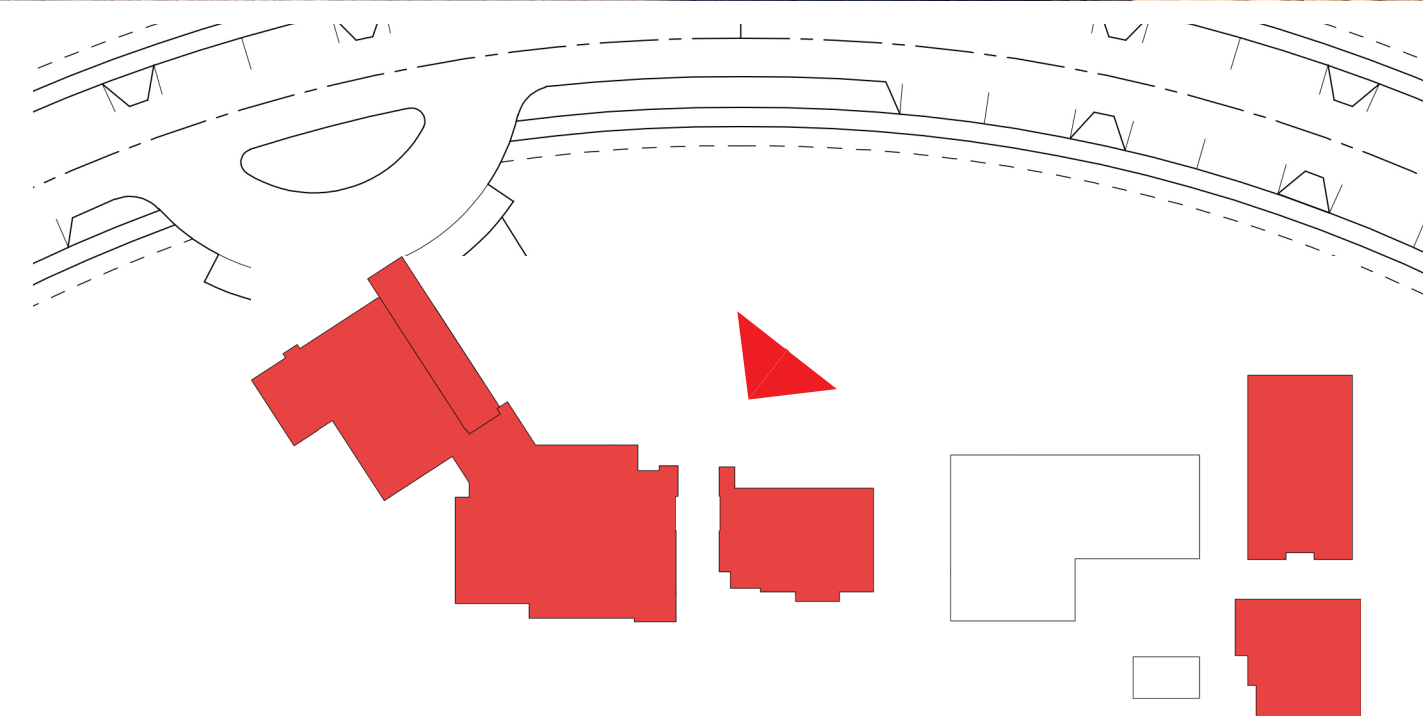

**FRONT VIEW**

**KERMAN MIXED DENSITY DEVELOPMENT - CLUBHOUSE**  
**BOYD COMPANIES**




**JOB NO.** 1610.001  
**DATE** 07-15-2022  
 5865 Owens Drive  
 Pleasanton, CA 94588  
 925-251-7200

**A.92**





**KERMAN MIXED DENSITY DEVELOPMENT - CLUBHOUSE**  
**BOYD COMPANIES**

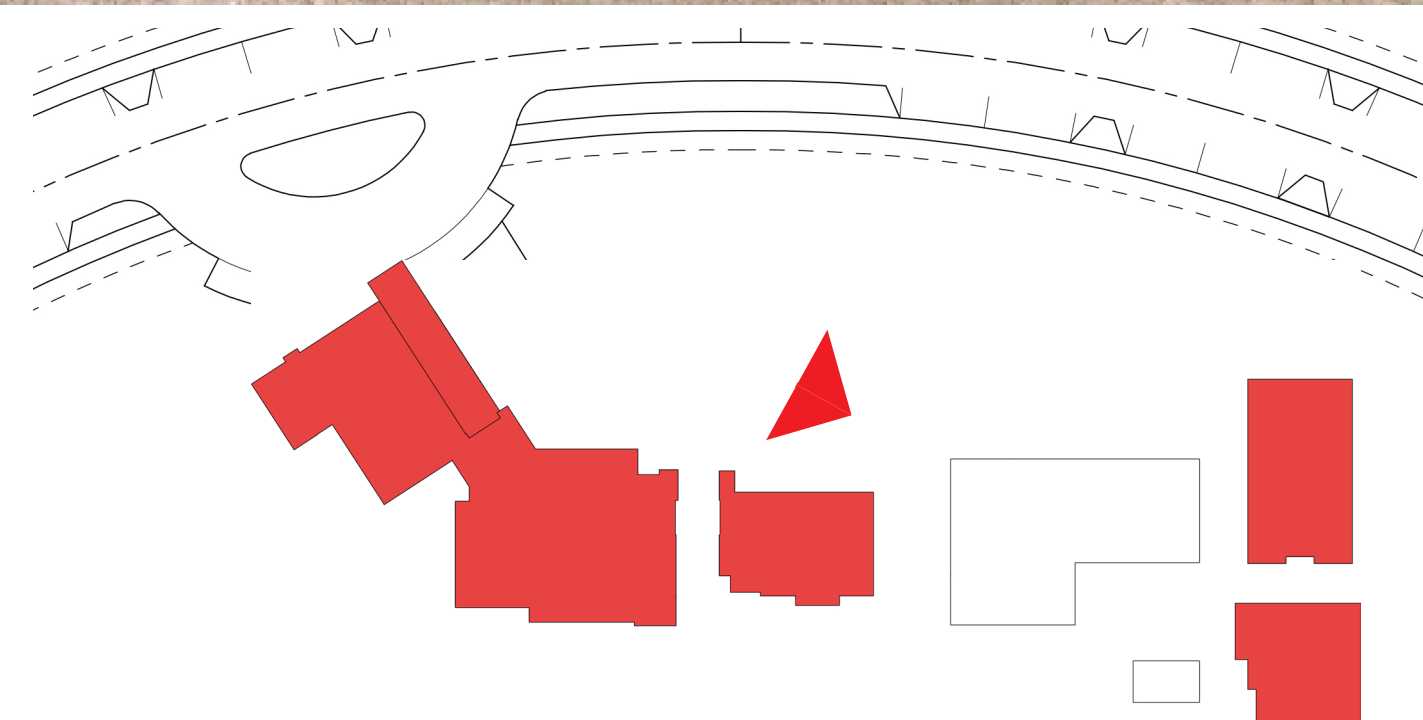



**POOL AND FITNESS CENTER**



JOB NO. 1610.001  
 DATE 07-15-2022  
 5865 Owens Drive  
 Pleasanton, CA 94588  
 925-251-7200

**A.93**



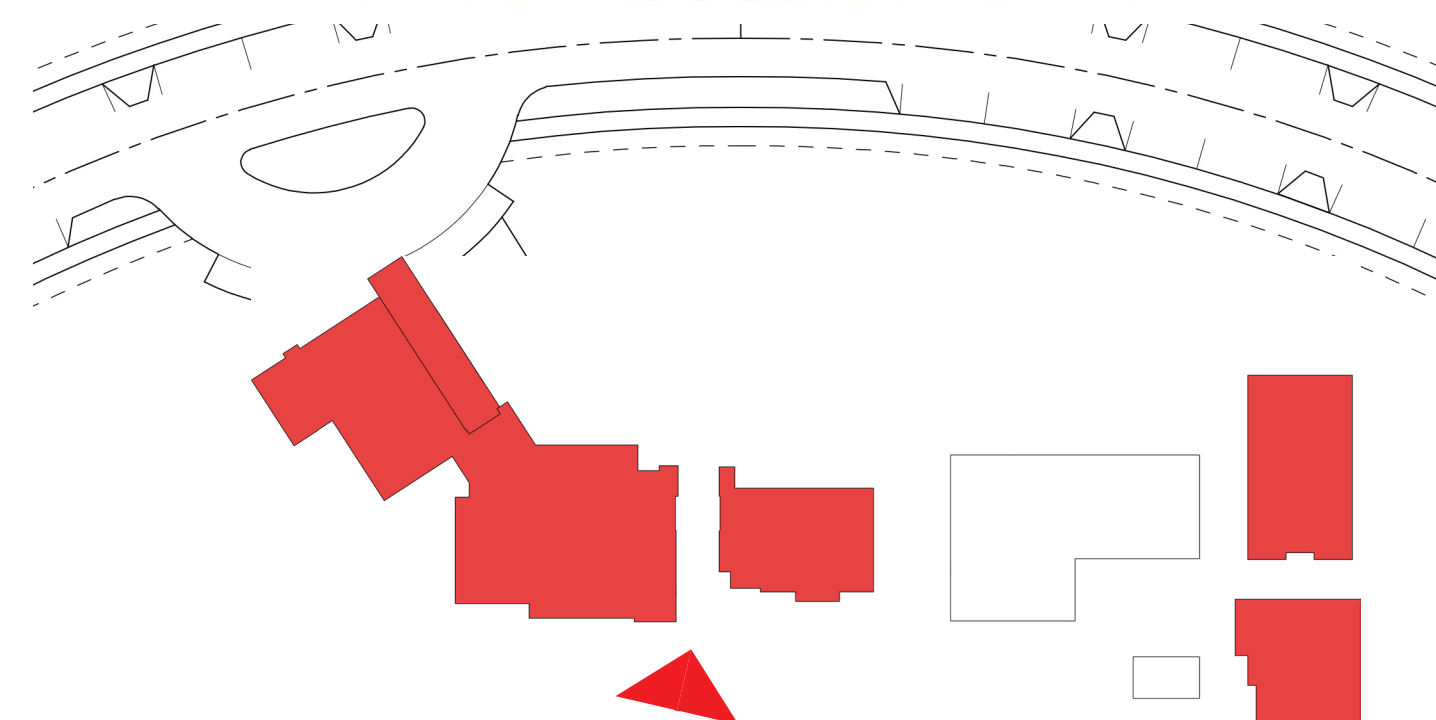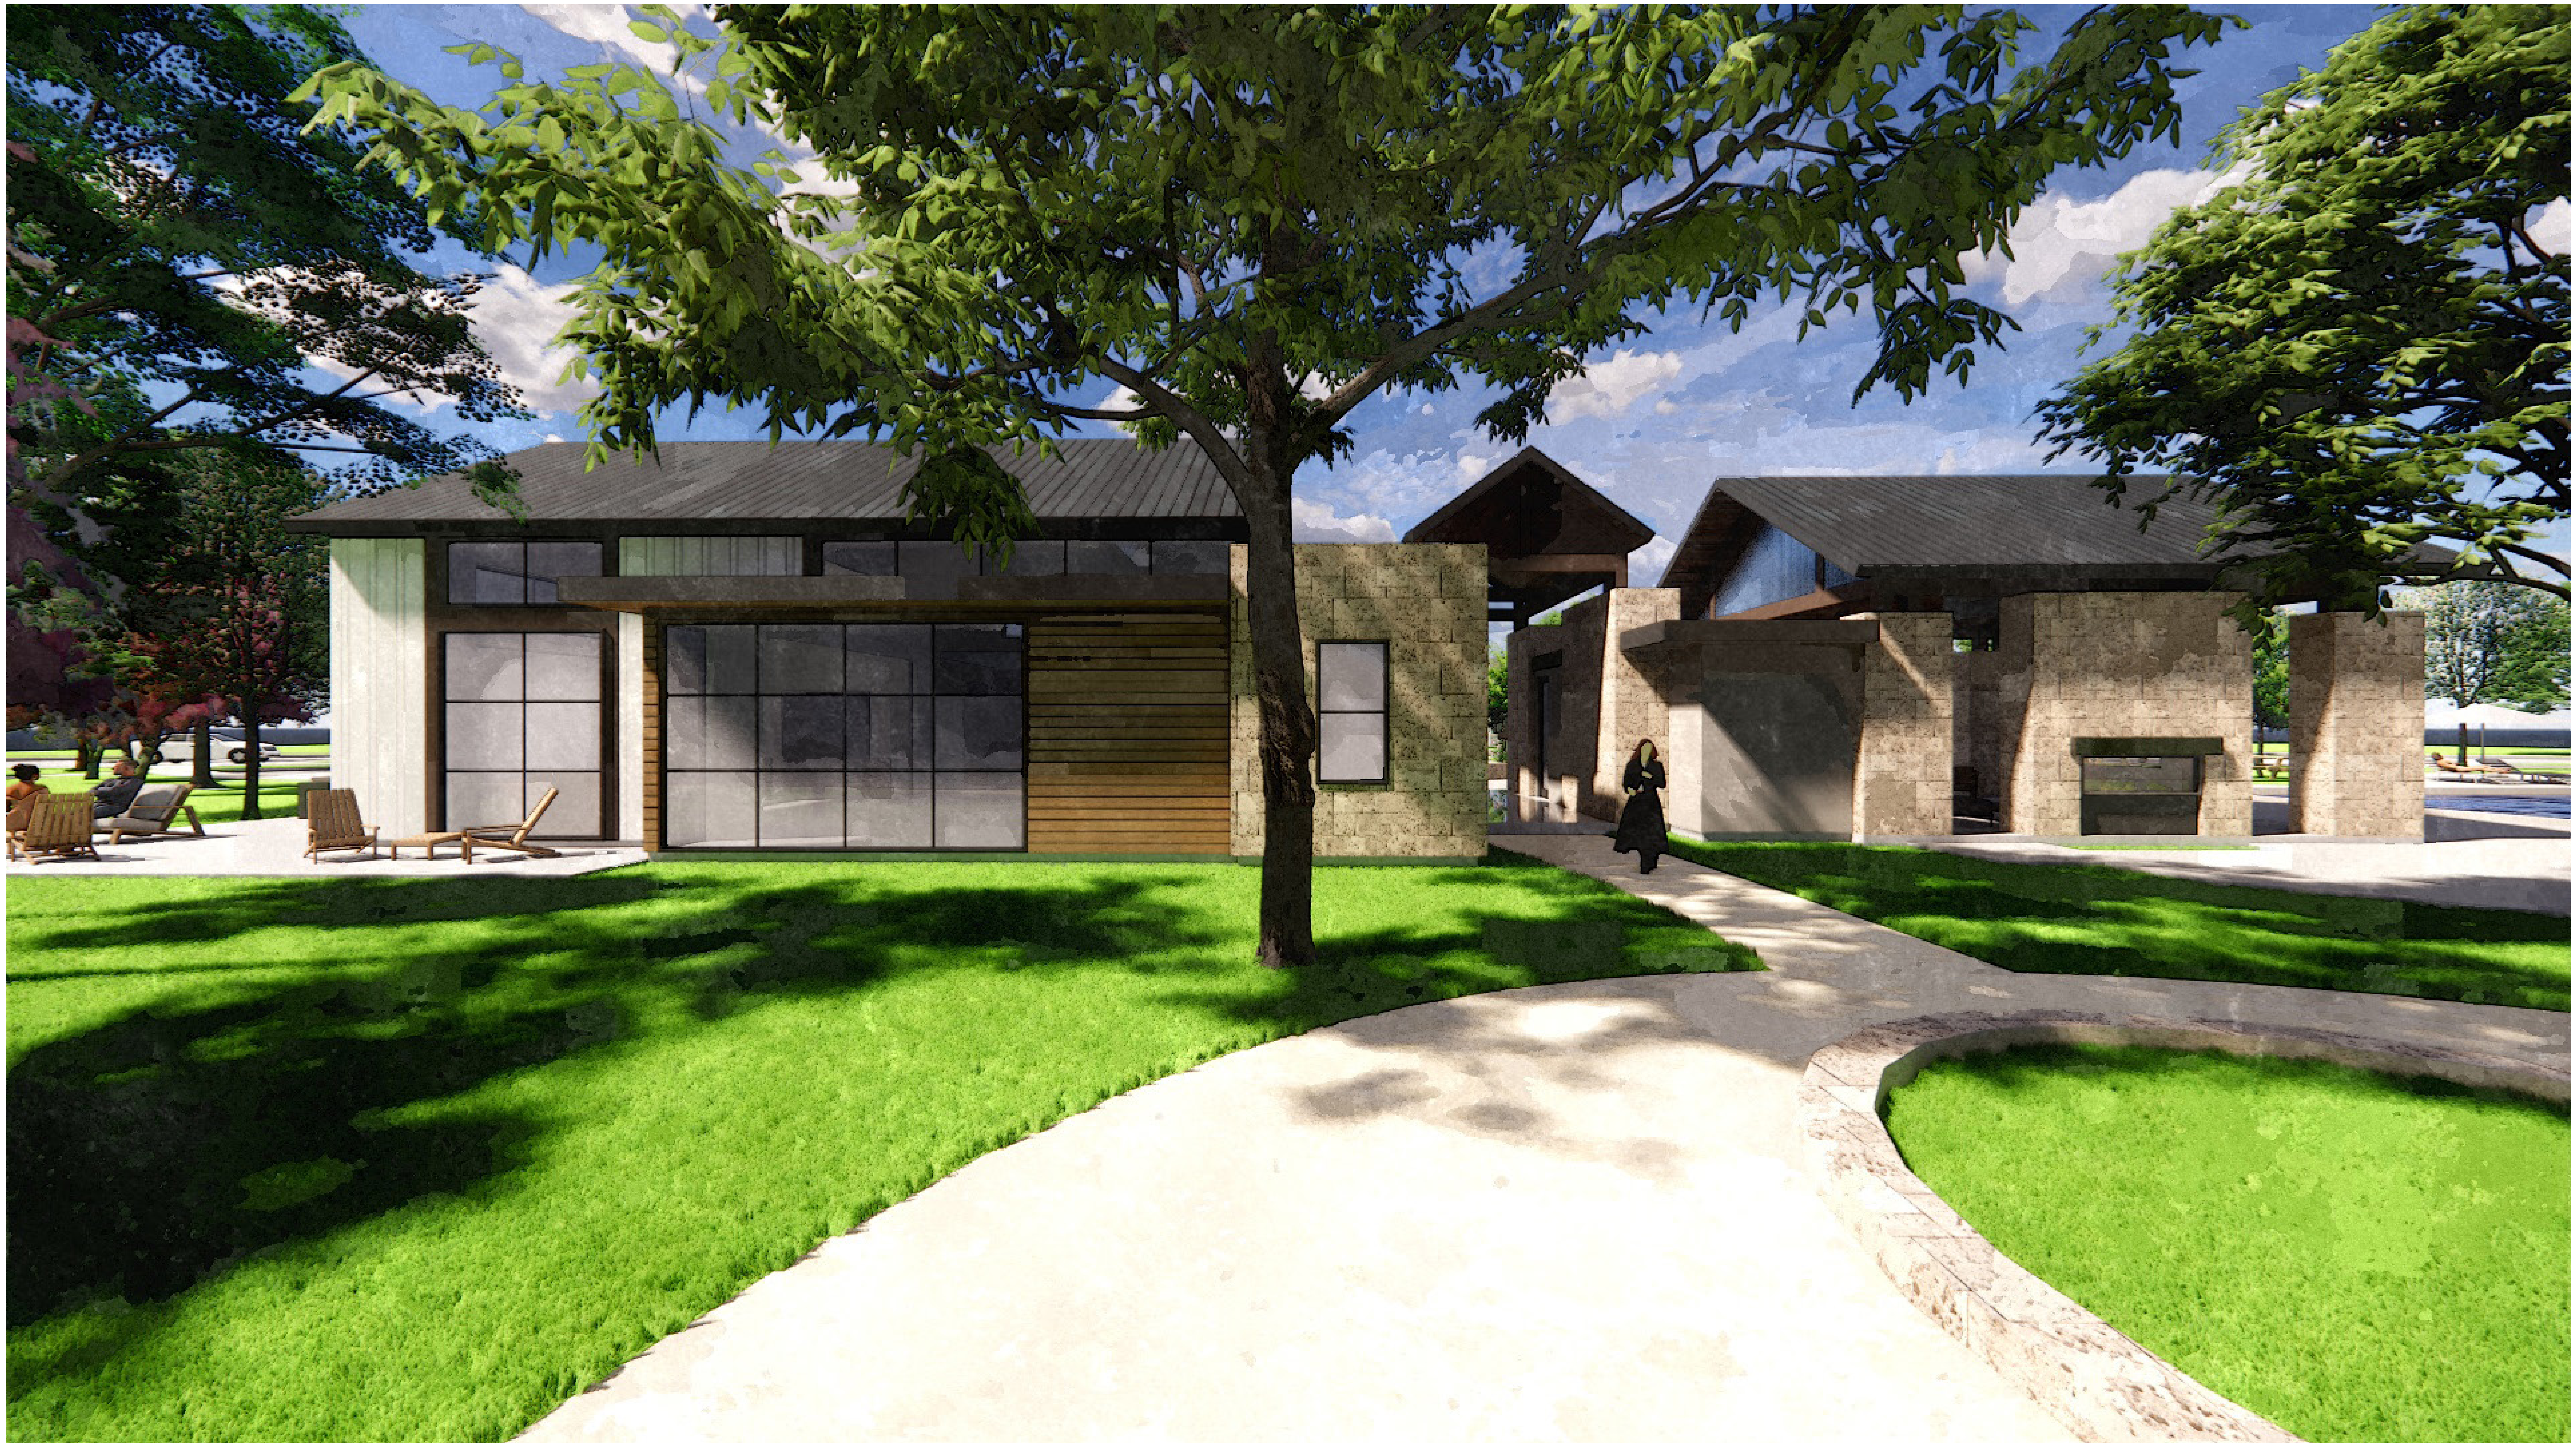

## APPROACH FROM APARTMENTS

**KERMAN MIXED DENSITY DEVELOPMENT - CLUBHOUSE**  
**BOYD COMPANIES**




JOB NO. 1610.001  
 DATE 07-15-2022  
 5865 Owens Drive  
 Pleasanton, CA 94588  
 925-251-7200

**A.94**





**KERMAN MIXED DENSITY DEVELOPMENT - CLUBHOUSE**  
**BOYD COMPANIES**

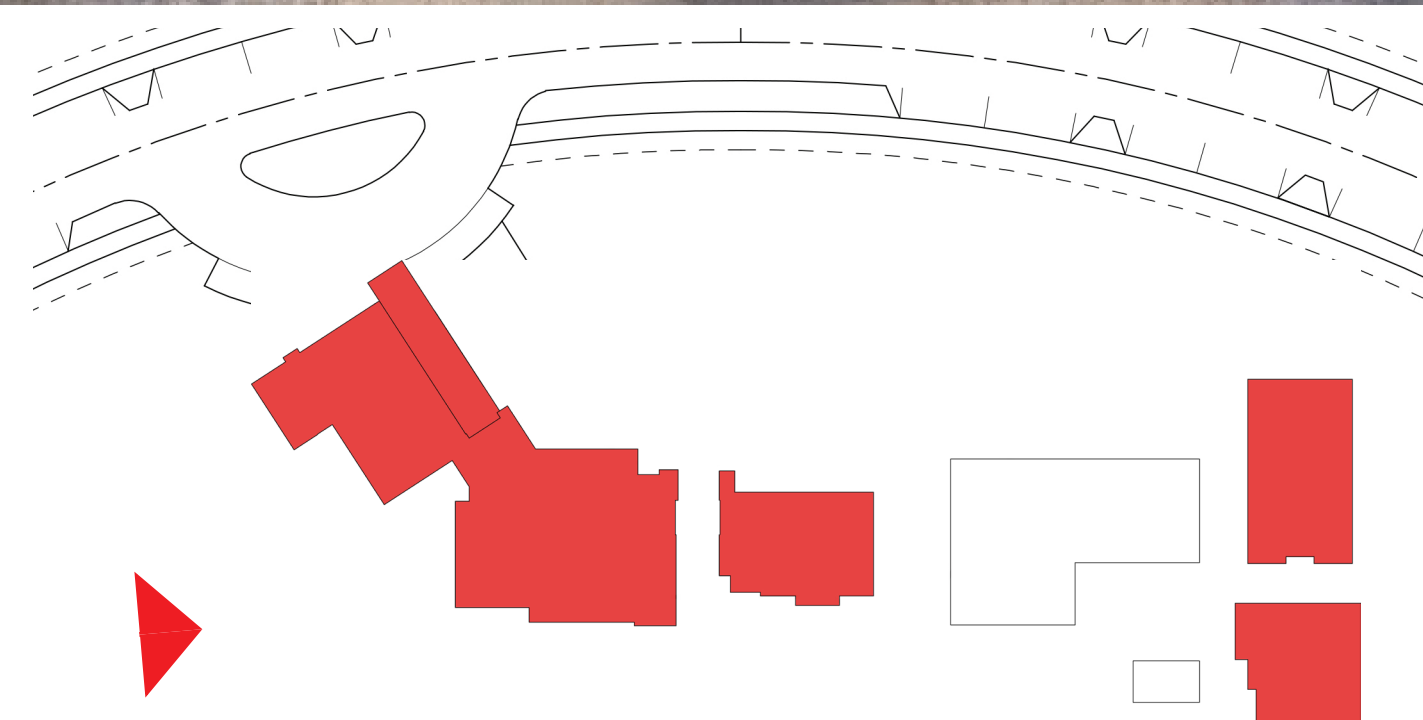

**GREEN SPACE**








JOB NO. 1610.001  
 DATE 07-15-2022  
 5865 Owens Drive  
 Pleasanton, CA 94588  
 925-251-7200

**A.95**



\\STEVE-PC\Boro Archives\2020-2021\Planning Submittal\Boro plan.dwg 3-16-23 03:45:27 PM Justin

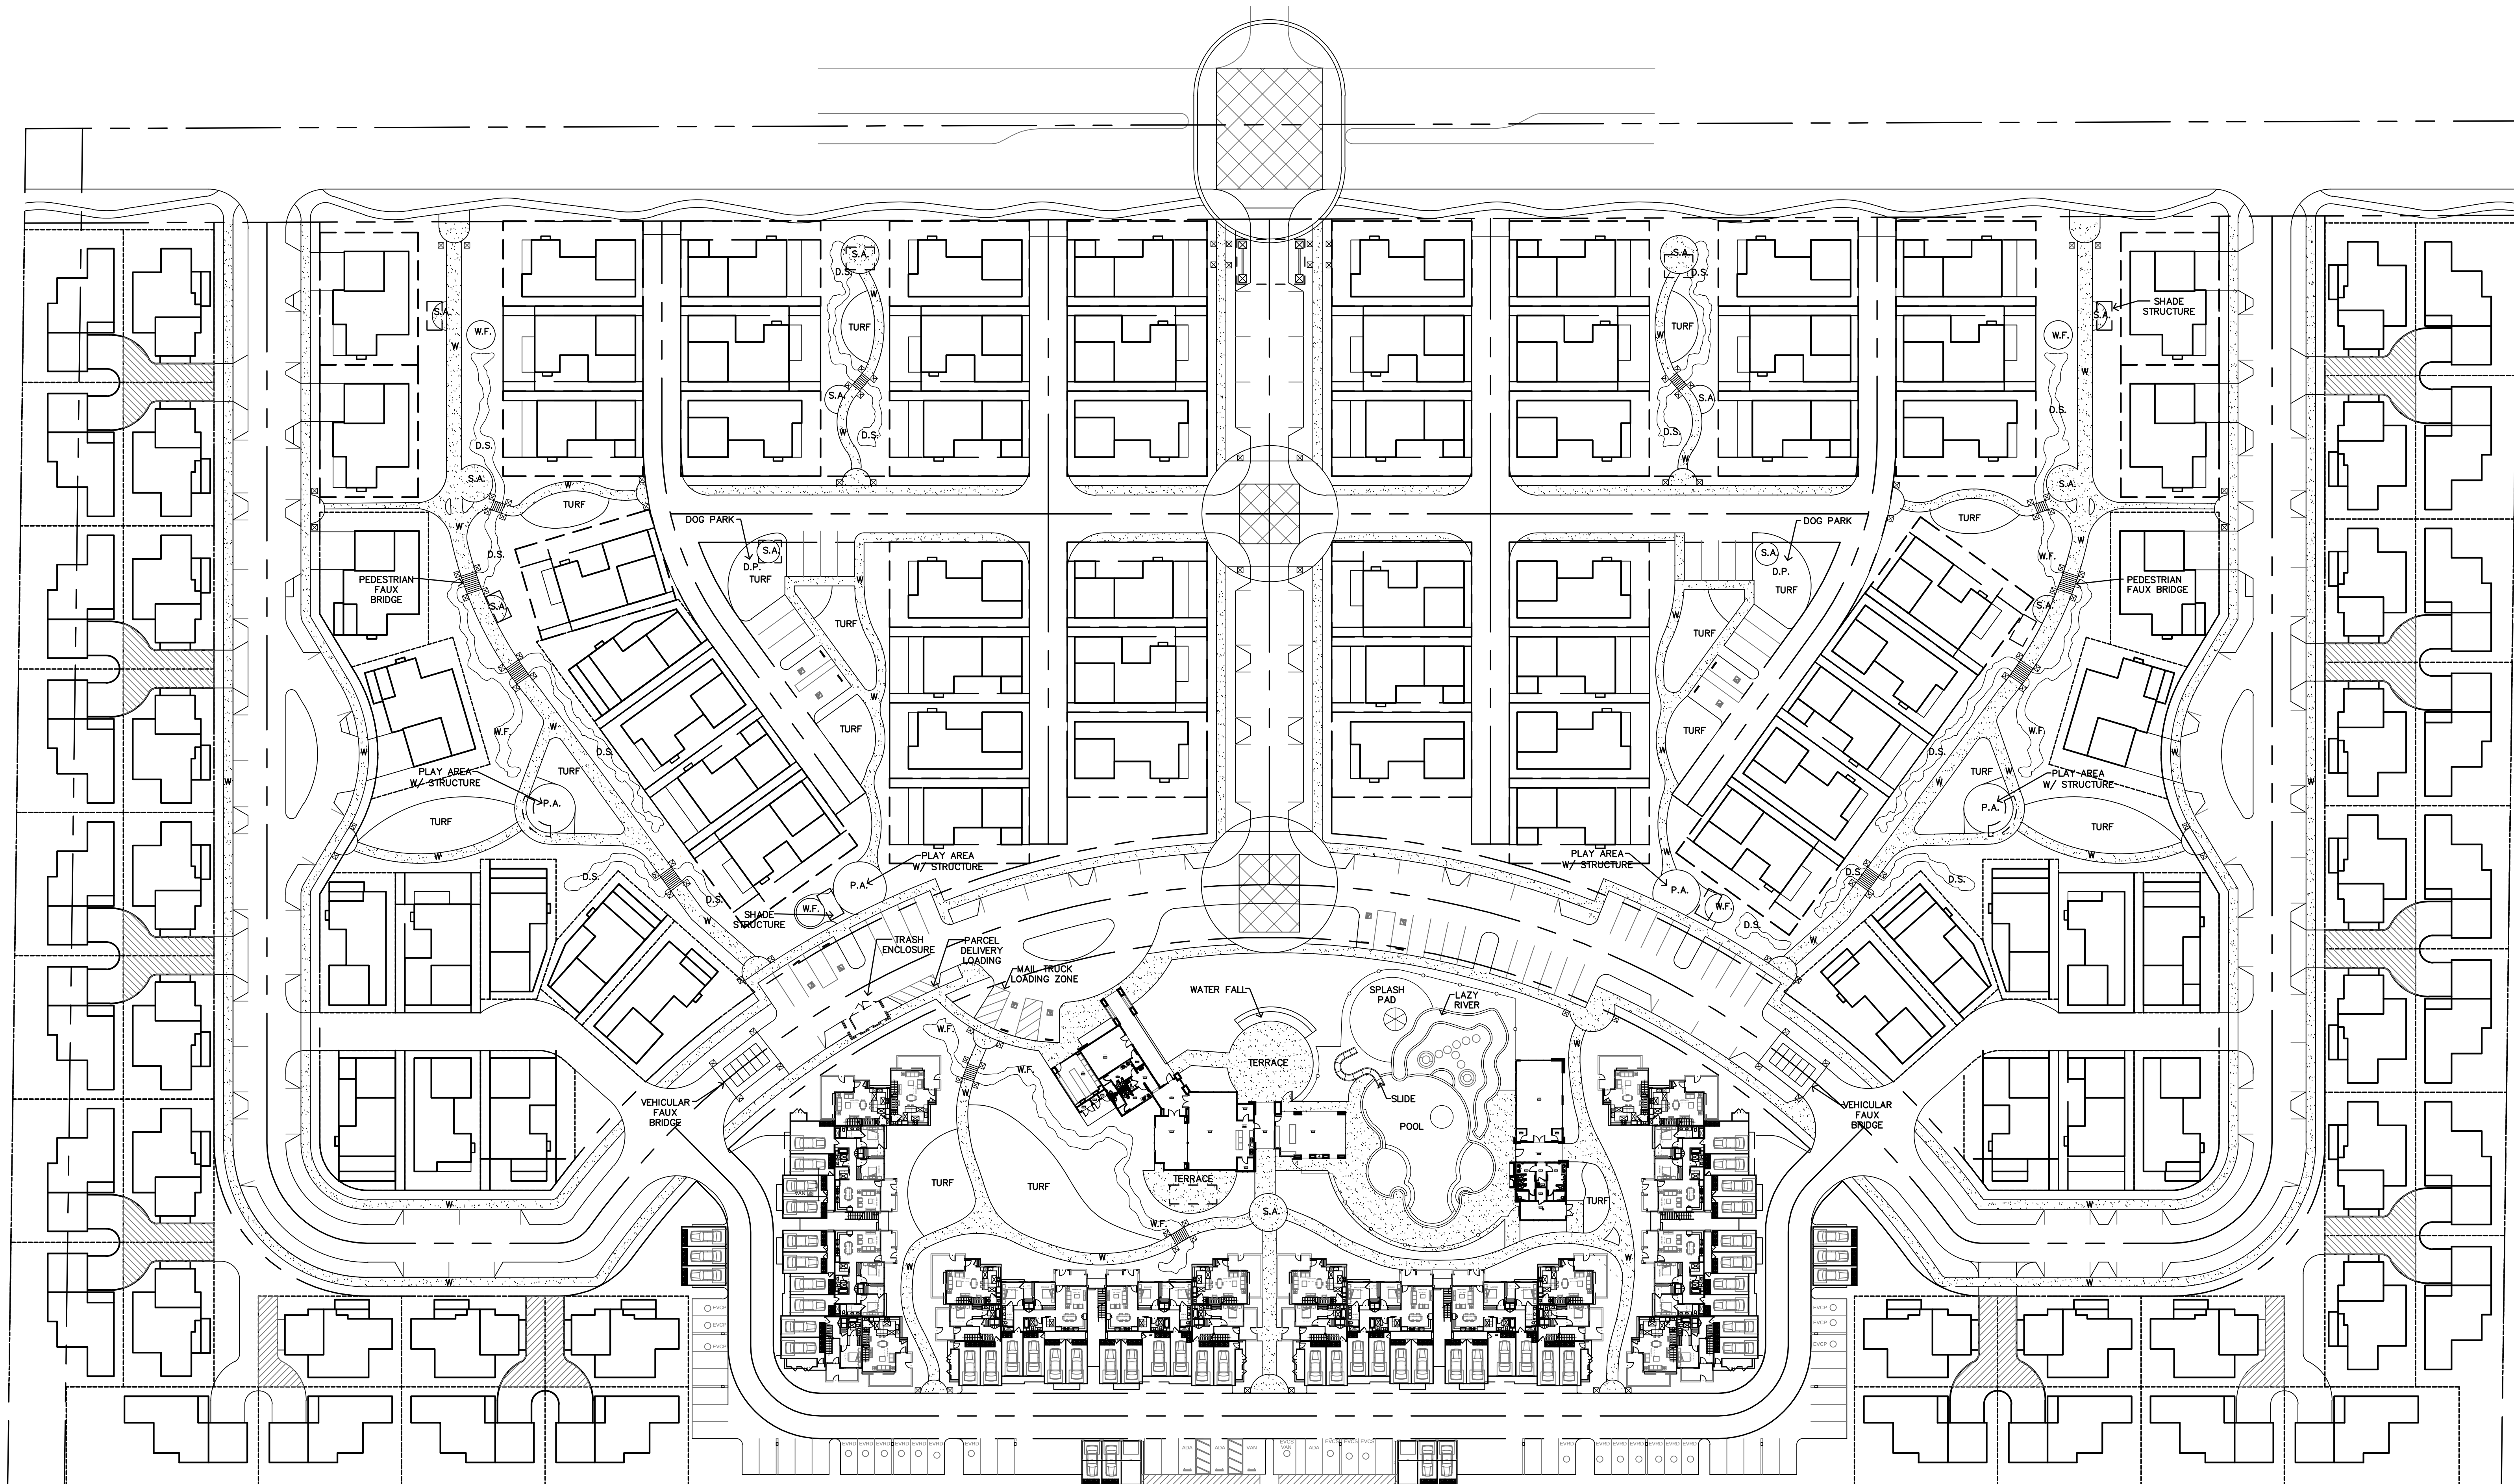
    
| COMMON AREA AMENITIES LEGEND                                                          |                                   |
|---------------------------------------------------------------------------------------|-----------------------------------|
| D.S.                                                                                  | DRAINAGE SWALE                    |
| W                                                                                     | PEDESTRIAN WALKWAY                |
| P.A.                                                                                  | PLAY AREA W/ PLAY STRUCTURE       |
| S.A.                                                                                  | PEDESTRIAN SEATING AREA           |
| D.P.                                                                                  | DOG PARK                          |
| TURF                                                                                  | BERMUDA GRASS TURF                |
| W.F.                                                                                  | WATER FEATURE - FOUNTAIN / STREAM |
|  | PEDESTRIAN FAUX BRIDGE            |
|  | VEHICULAR FAUX BRIDGE             |
|  | SHADE STRUCTURE                   |
|  | STONE CLAD PILASTER               |




WHISPERING FALLS  
PLANNED DEVELOPMENT AND  
TENTATIVE TRACT MAP IN CITY  
OF KERMAN/FRESNO COUNTY

LANDSCAPE SITE PLAN  
L1.0

SM325.21




\\STEVE-PC\Boro Archives\2020-2021\Planning Submittal\boro plan.dwg 3-16-23 03:46:21 PM Justin

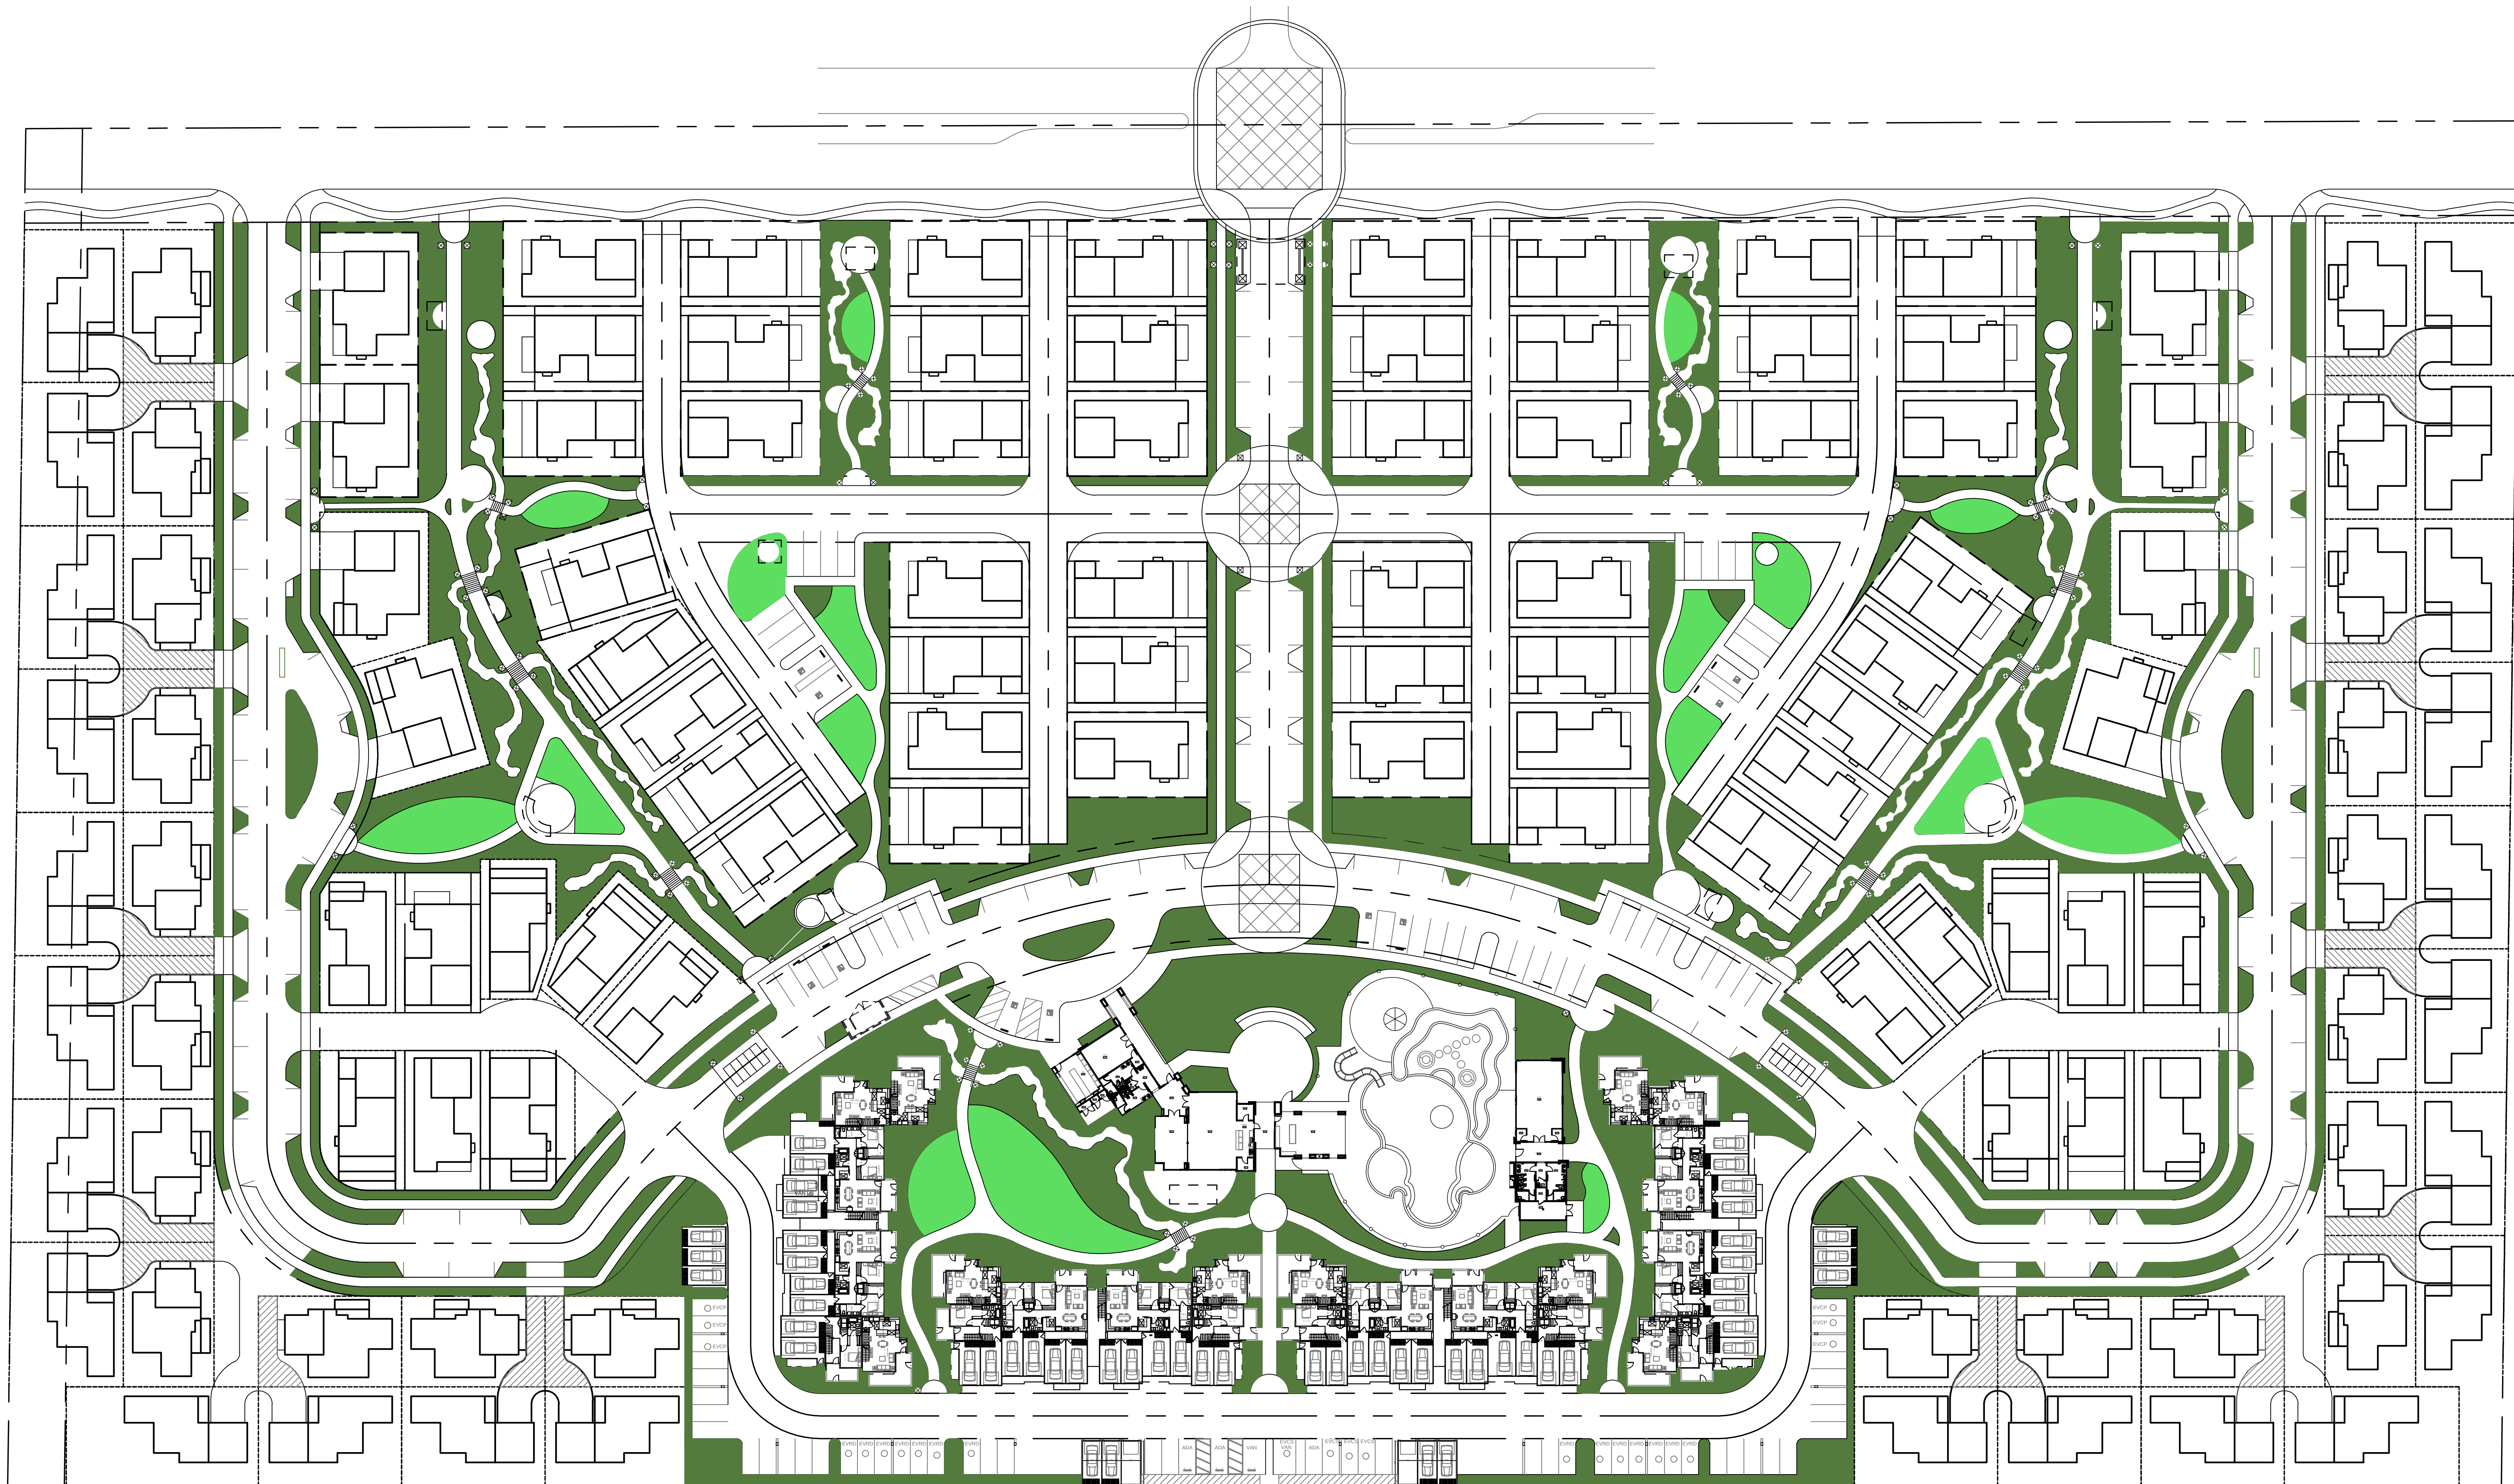

| PROPOSED PLANTING LEGEND                                                              |   |
|---------------------------------------------------------------------------------------|---|
| SYM.                                                                                  | DESCRIPTION   |
|  | HYBRID BERMUDA TURF GRASS -<br>'CELEBRATION' HYBRID BERMUDA                                                                                  |
|  | LOW WATER USE SHRUBS & GROUND COVER -<br>I.E. - AUTUM SAGE, PINK MUHLY GRASS, LITTLE<br>OLIVE OLIVE, LANTANA, ROSEMARY, DWARF<br>BOTTLEBRUSH |

TOTAL AREA OF LANDSCAPE COMMON SPACE - 138,928 S.F.

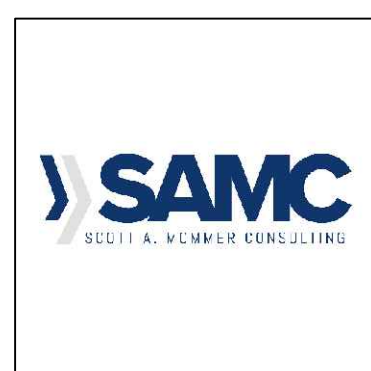


WHISPERING FALLS  
PLANNED DEVELOPMENT AND  
TENTATIVE TRACT MAP IN CITY  
OF KERMAN/FRESNO COUNTY

PLANTING PLAN  
L2.0

SM325.21



\\STEVE-PC\Boro Archives\2020-2021\Planning Submittal\boro plan.dwg 3-15-23 03:03:45 PM Justin

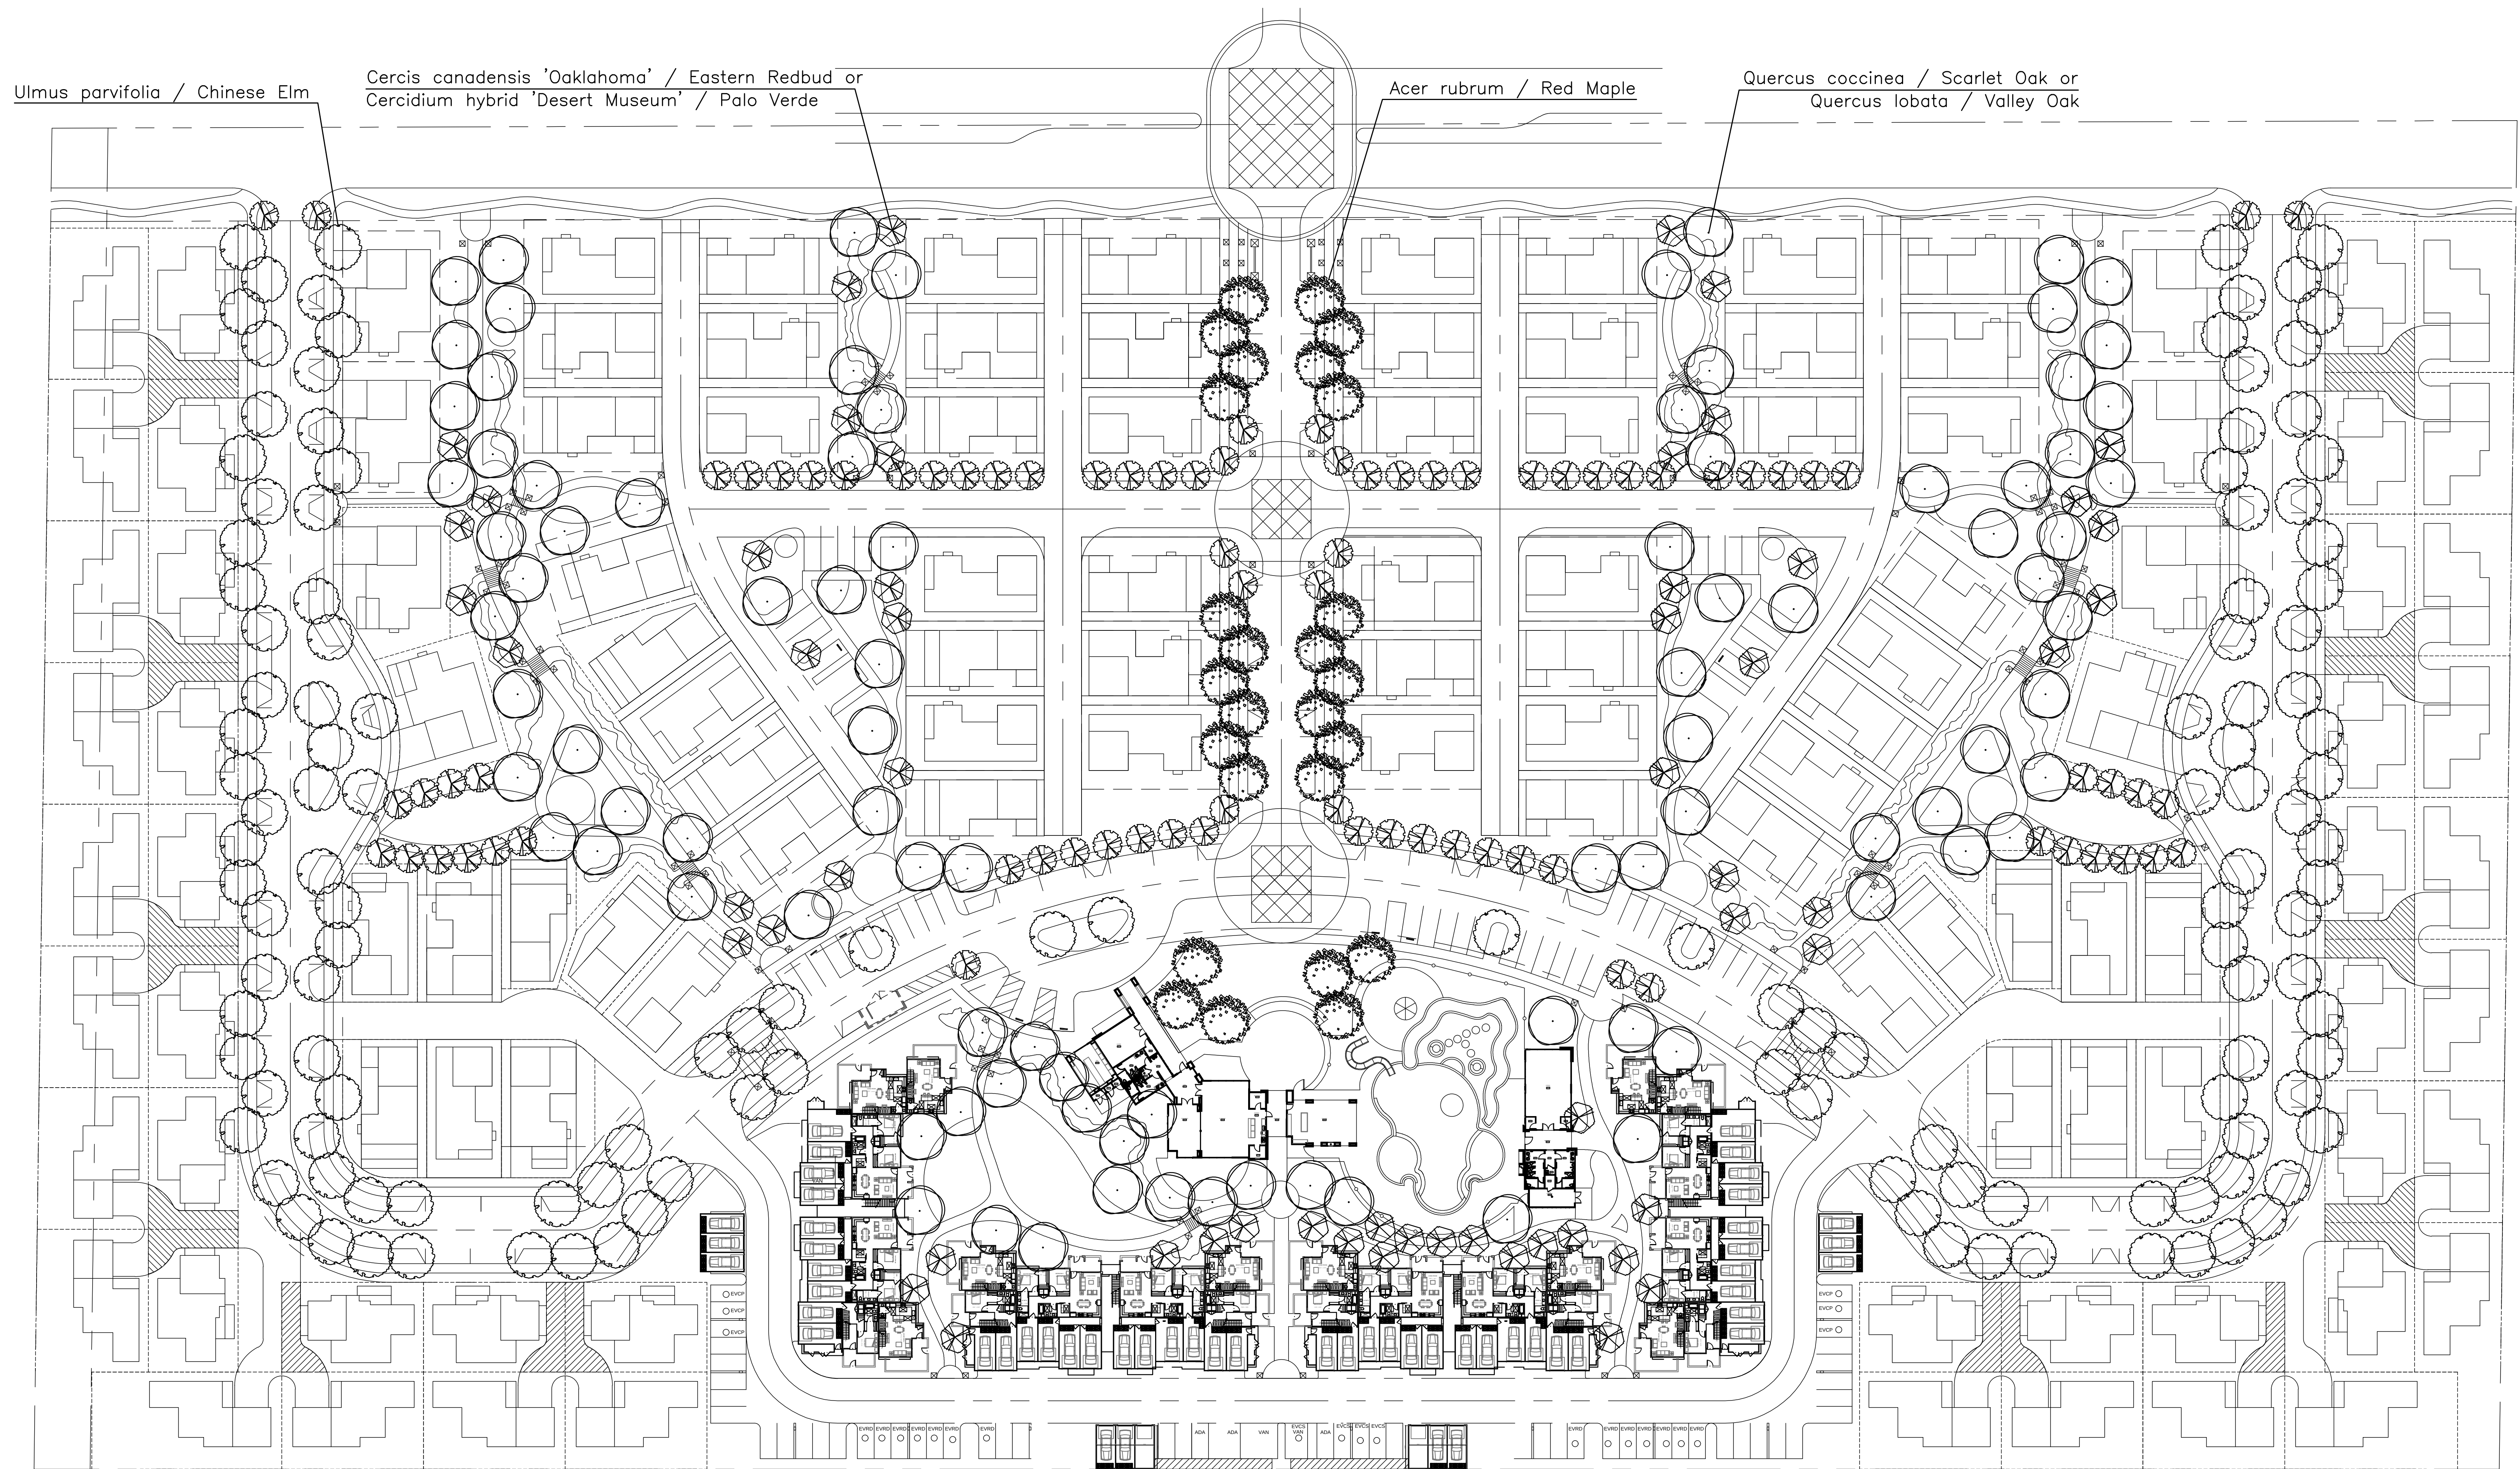

| PROPOSED PLANTING LEGEND |   |
|--------------------------|---|
| SYM.                     | DESCRIPTION                                                                                          |
|                          | Acer rubrum / Red Maple                                                                              |
|                          | Ulmus parvifolia / Chinese Elm                                                                       |
|                          | Quercus coccinea / Scarlet Oak<br>or<br>Quercus lobata / Valley Oak                                  |
|                          | Cercis canadensis 'Oklahoma' / Eastern Redbud<br>or<br>Cercidium hybrid 'Desert Museum' / Palo Verde |




WHISPERING FALLS  
PLANNED DEVELOPMENT AND  
TENTATIVE TRACT MAP IN CITY  
OF KERMAN/FRESNO COUNTY

PLANTING PLAN  
L2.1  
SM325.21



\\STEVE-PC\Boro Archives\20\20-282\Planning Submittal\Boro plan.dwg 3-15-23 03:03:00 PM Justin

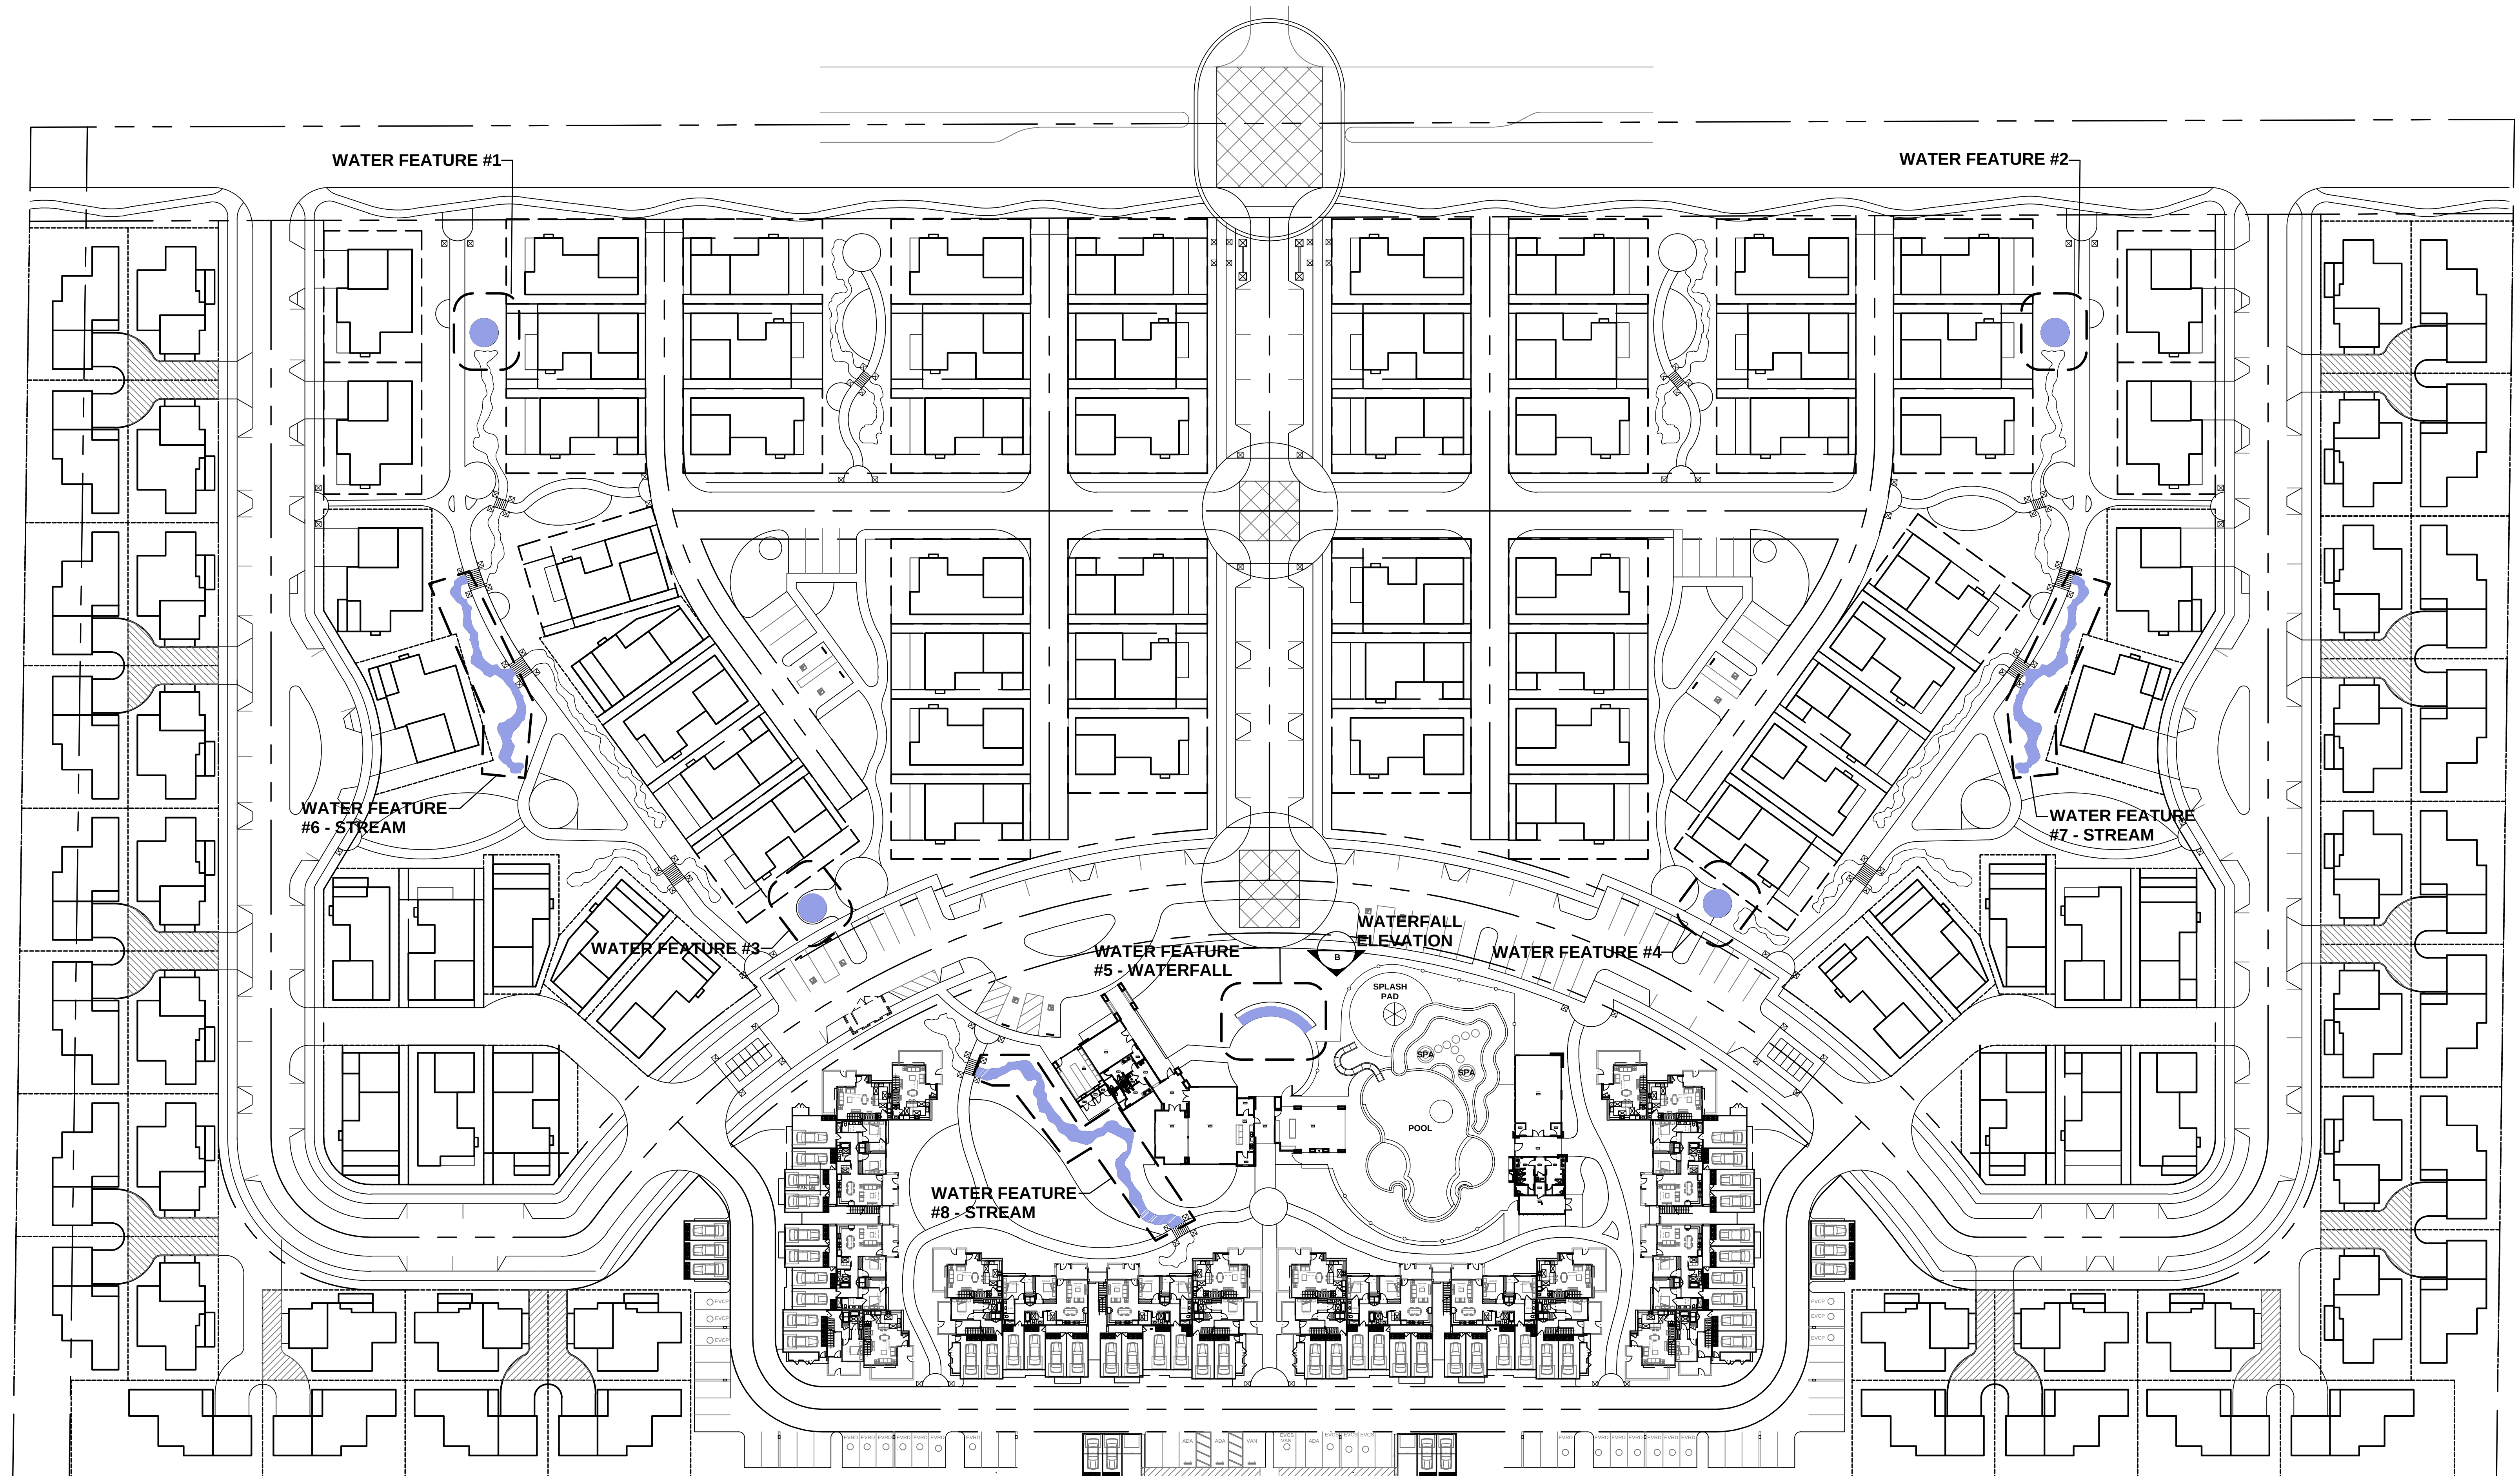


WHISPERING FALLS  
PLANNED DEVELOPMENT AND  
TENTATIVE TRACT MAP IN CITY  
OF KERMAN/FRESNO COUNTY

WATER FEATURE PLAN  
L3.0


SM325.21




\\STEVE-PC\ero Archives\2020-2021\Planning Submittal\ero plan.dwg 3-15-23 03:04:01 PM Justin

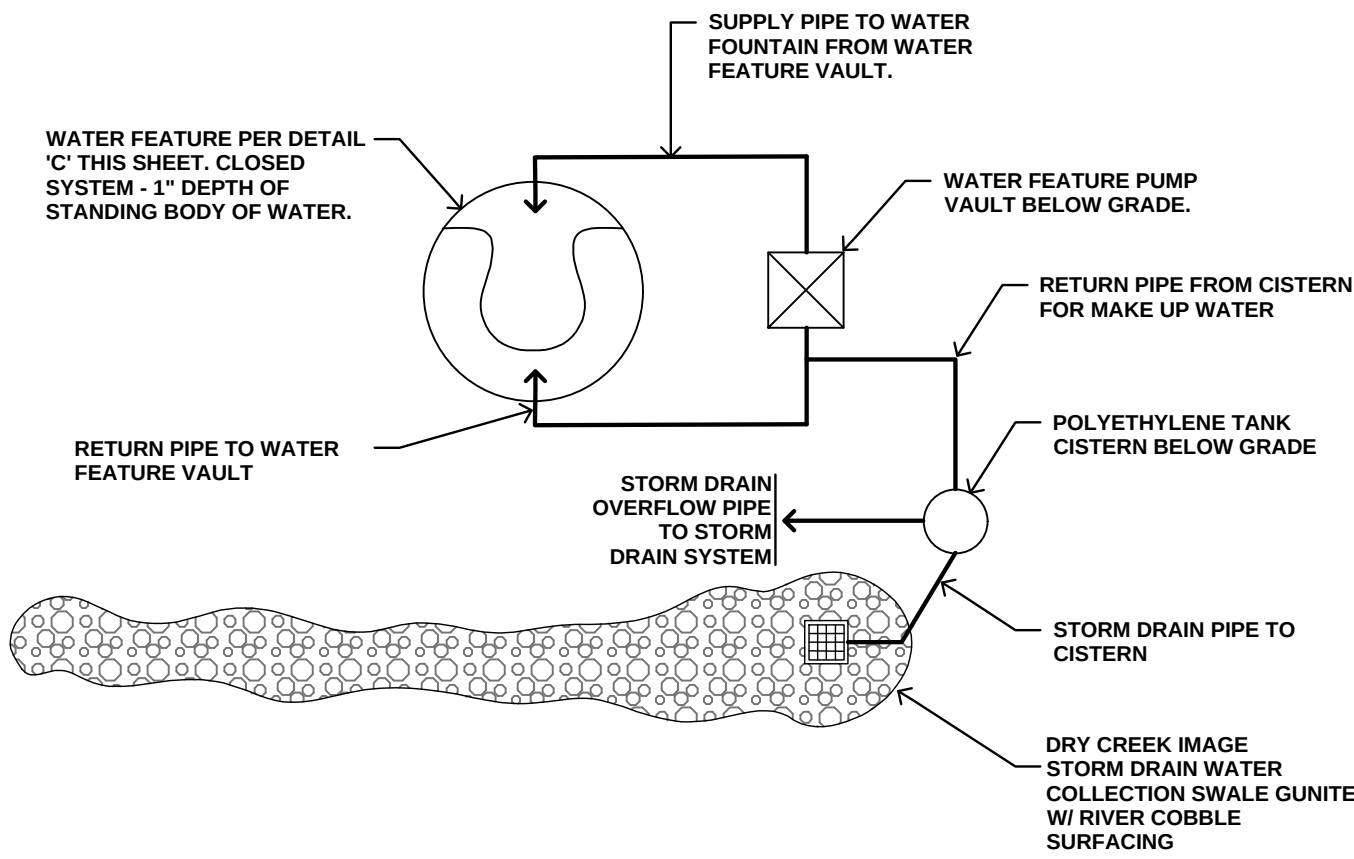


A WATER FEATURE ONE THROUGH FOUR  
PLUMBING SCHEMATIC PLAN / STORM WATER  
COLLECTION N.T.S.

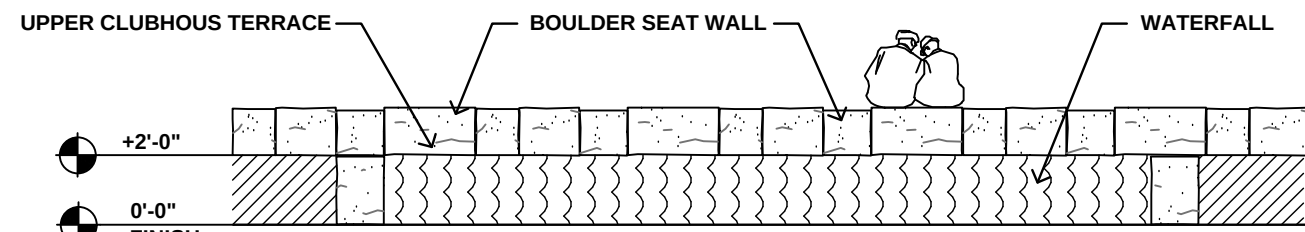


B WATERFALL AT CLUBHOUSE TERRACE ELEVATION  
1/8"=1'-0"

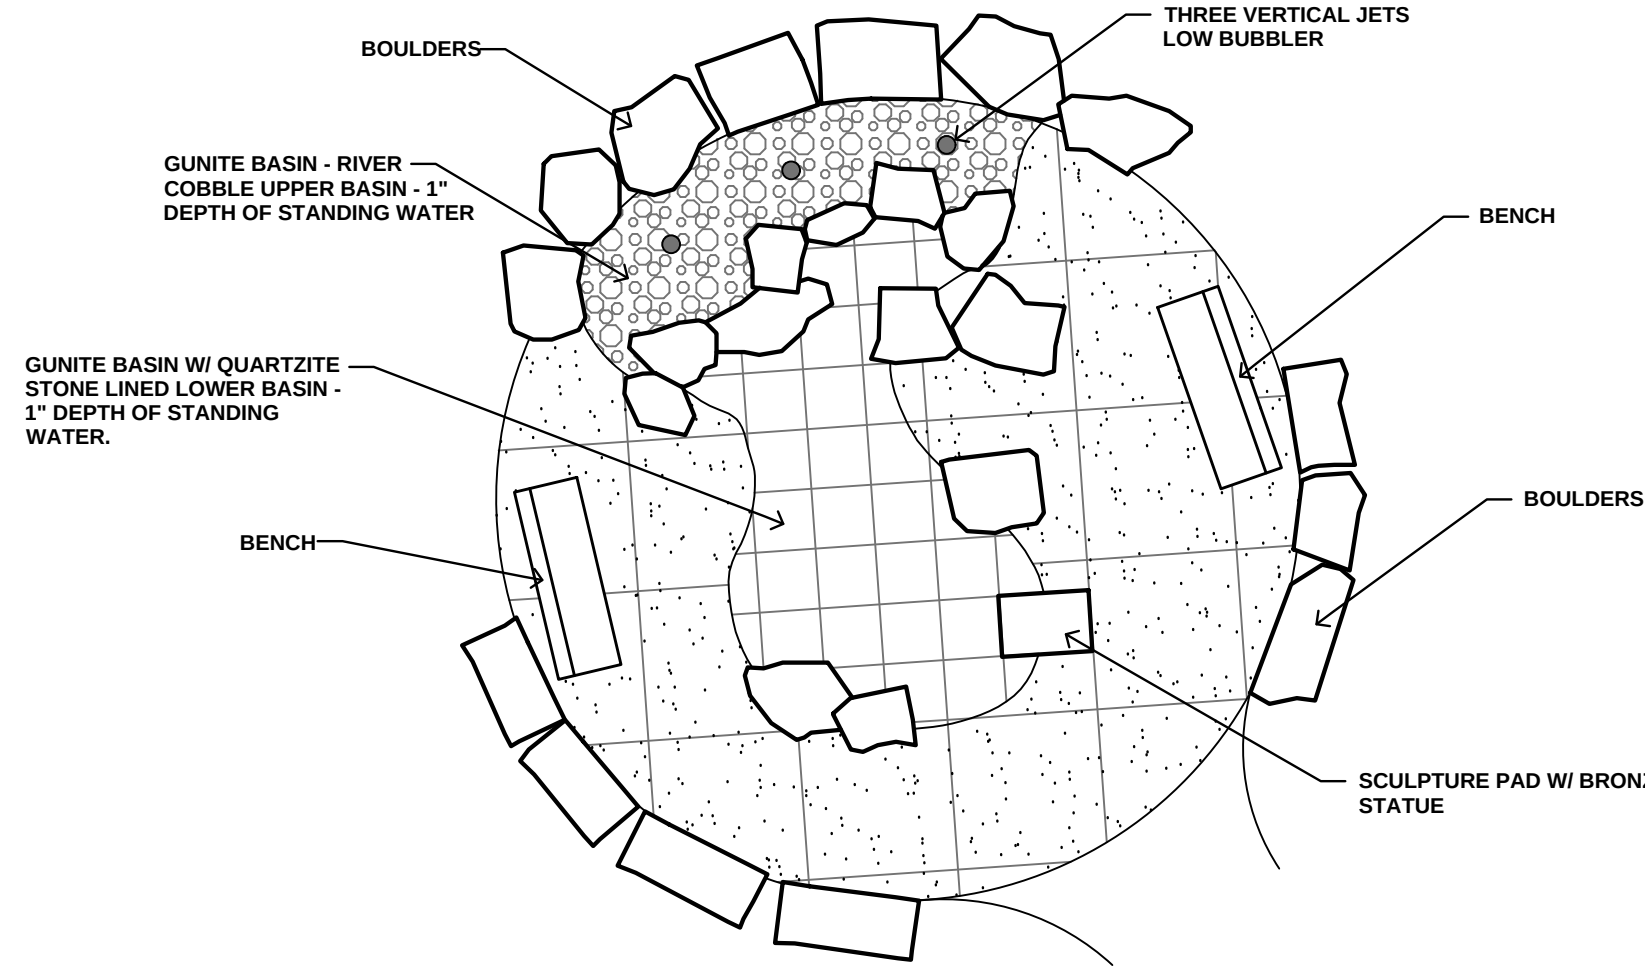


C WATER FEATURE - ONE THROUGH FOUR - PLAN - TYPICAL  
1/4"=1'-0"

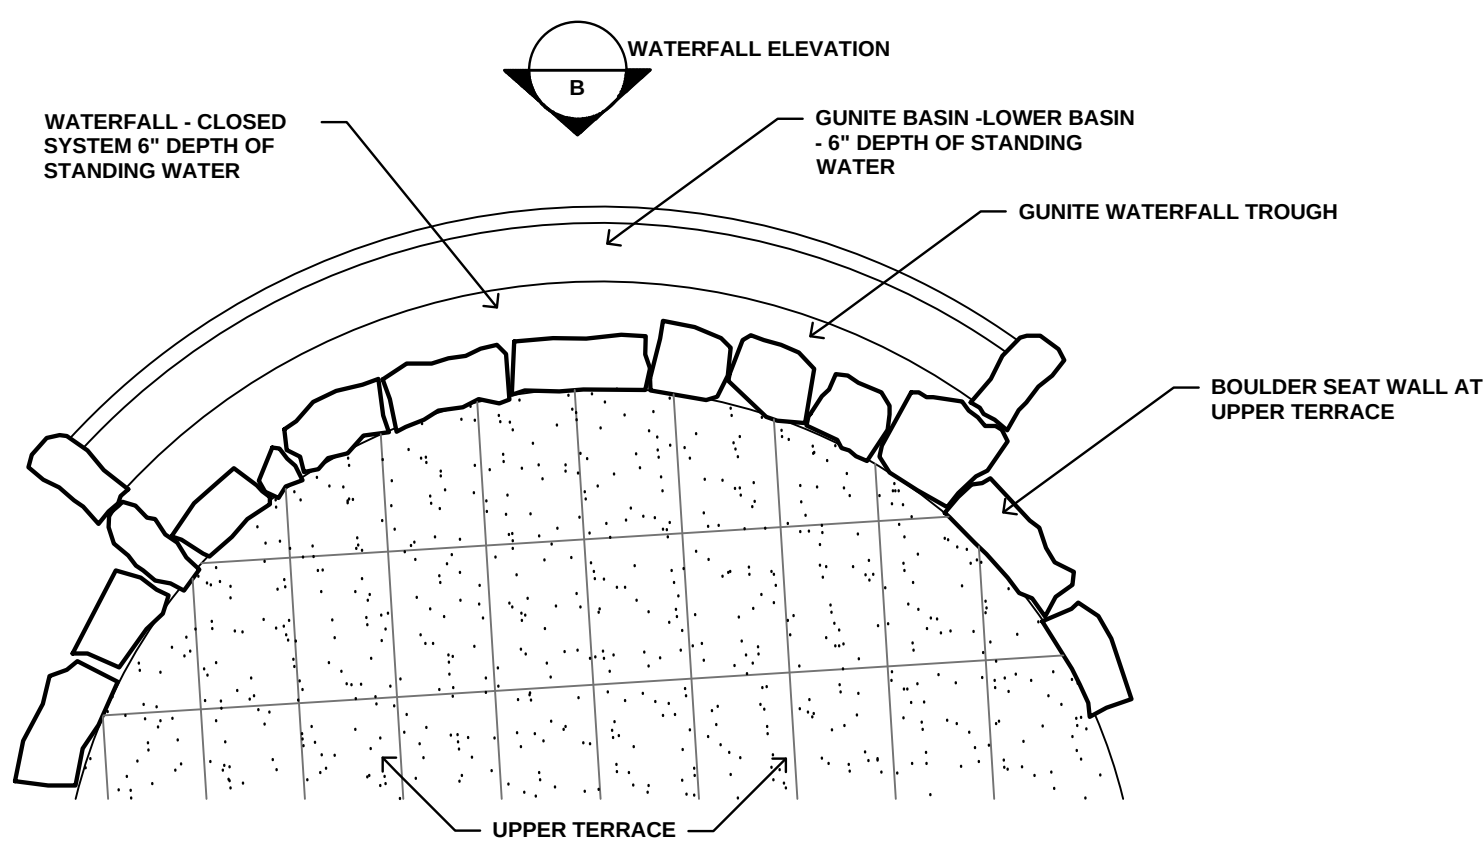

D WATER FEATURE FIVE - WATER FALL AT CLUBHOUSE TERRACE - PLAN  
1/8"=1'-0"

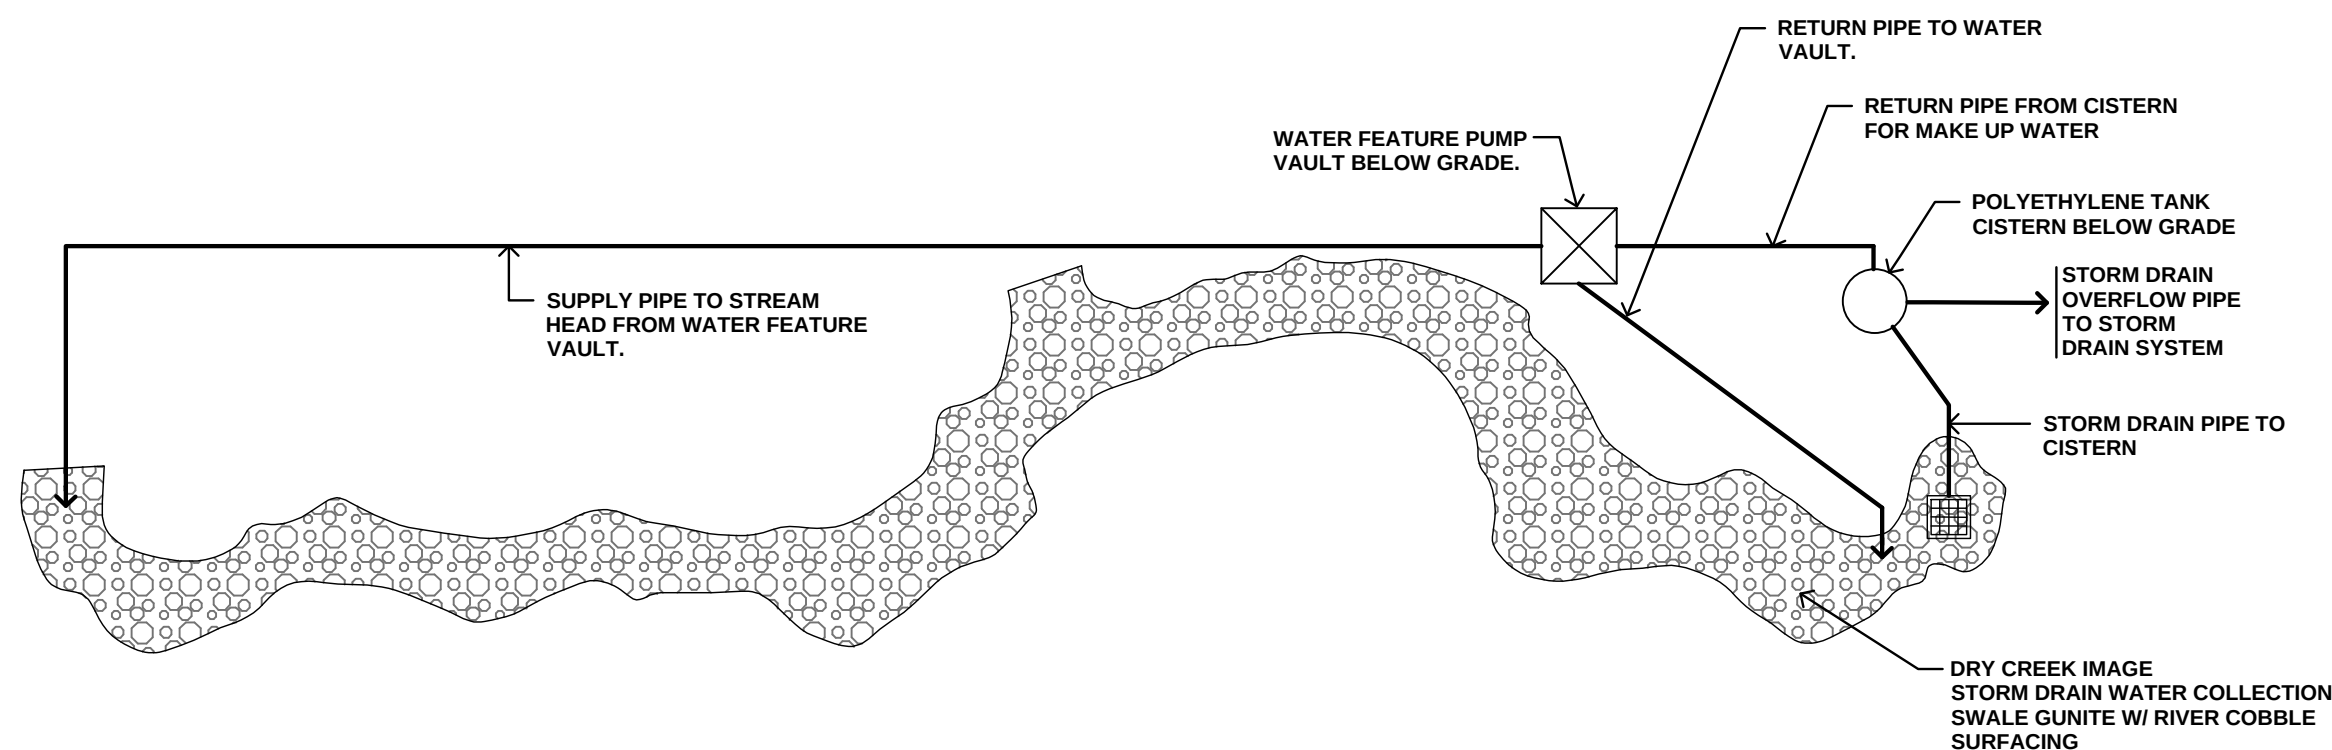

F STREAM WATER FEATURE - SIX THROUGH EIGHT - PLUMBING SCHEMATIC PLAN/STORM WATER COLLECTION  
1/8"=1'-0"

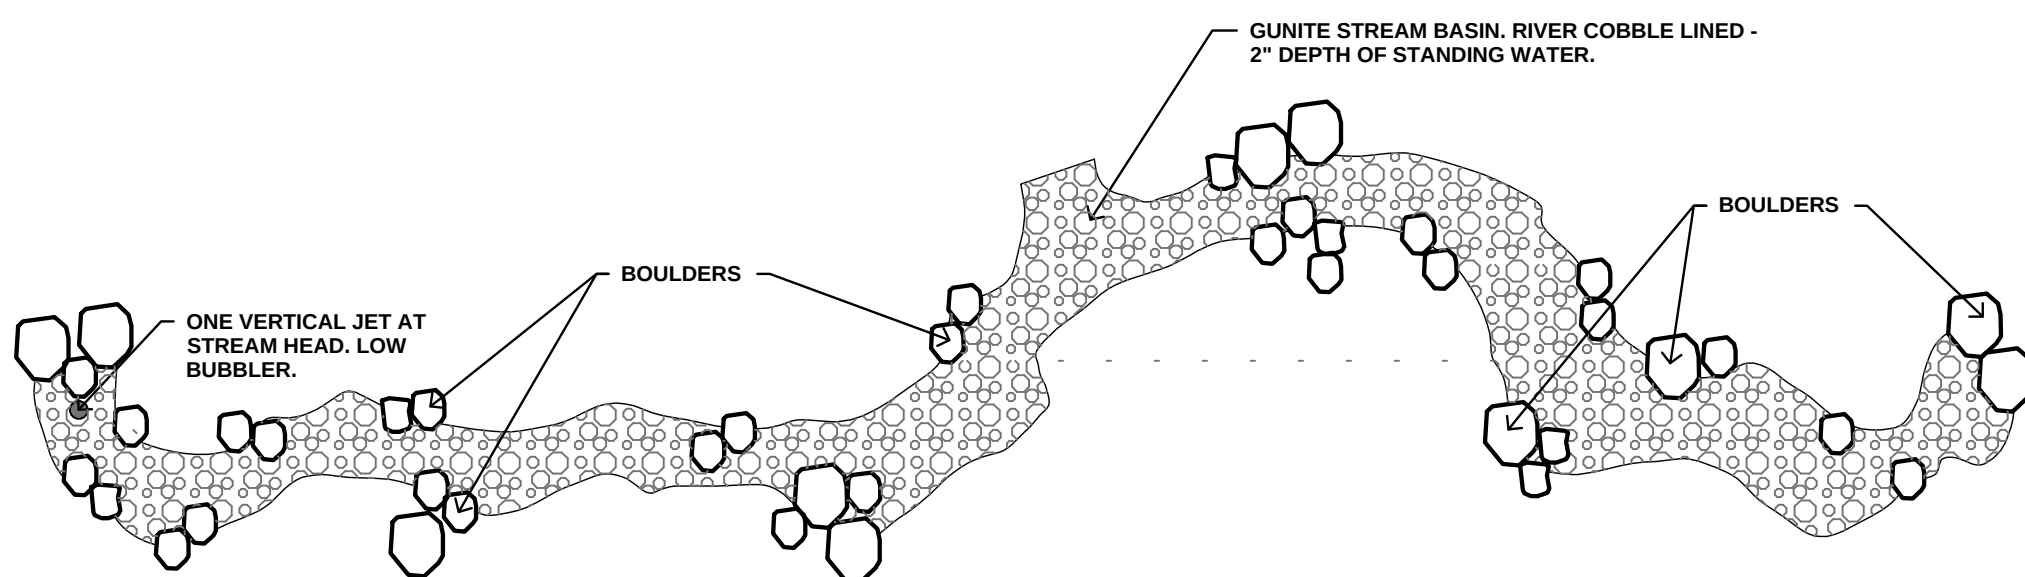

G STREAM WATER FEATURE - SIX THROUGH EIGHT - PLAN - TYPICAL  
1/8"=1'-0"

#### WATER FEATURE DESIGN PARAMETERS

The overall project development program focuses on efficient, sustainable, low impact living. Design features for the housing units and site improvements will provide for less energy consumption, solar power generation, recycling of domestic water used within homes, storm water capture / storage and low water use plantings.

The design direction with regard to water features follows the sustainable path. The eight water features located in the common areas of the development will be closed systems that circulate water through a pump vault in a continuous loop while operating. Water lost from the water features will be negligible with evaporation the main contributing factor to any water loss. To further mitigate water use the development will harvest rain water throughout the site and capture the runoff in below grade cisterns. The cisterns will then provide water to the water feature as required due to evaporation loss. The pumping system will include automatic fill devices that call for water from the cistern and irrigation system supply when needed to maintain the water pumping level.

Water features one through four as identified on the water feature plan are scaled to the intimate pedestrian experience. Standing water in the basins and streams will be no more than one inch in depth at any point. The display presents the sound of water from low vertical bubblers dropping on stone and an image of a small "Creek" nestled in a stone outcrop.

Water features six, seven and eight are shallow narrow "streams" providing a trickling sound of water. Standing water in the length of the stream will be two to four inches from high side to low side of the stream.

At the Clubhouse building there will be a terrace on the north face. The terrace will be elevated two feet above the entry boulevard to visually accent the Clubhouse. The north side terrace is designed with a waterfall that drops a sheet of water approximately two feet into a shallow basin. The water will then be circulated within a closed system. The waterfall will incorporate the cistern system consistent to the water features on site. The standing body of water in the upper and lower basins of the waterfall will maintain a depth of six inches.

The development understands the need to conserve water. Mitigation measure of recycled water use in the single family homes will offset the amount of water consumed by the proposed water features. The homes will provide a shower water recycling product manufactured by RAINSTOCK that saves approximately 11,400 gallons per year per each two person home. This effort as well as rain harvesting and use in the proposed water features justifies the cultural aspect of a serene relaxing water amenity enhancing quality of life for home owners.


G WATER FEATURE DESIGN PARAMETER  
N.T.S.



H WATER FEATURE INSPIRATION IMAGE  
N.T.S.




I WATER FEATURE INSPIRATION IMAGE  
N.T.S.

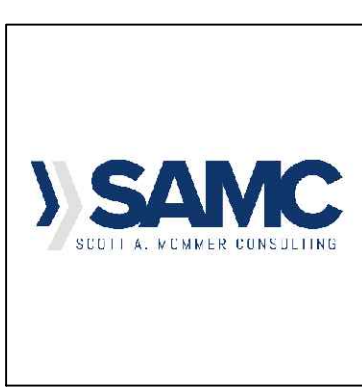


WHISPERING FALLS  
PLANNED DEVELOPMENT AND  
TENTATIVE TRACT MAP IN CITY  
OF KERMAN/FRESNO COUNTY

WATER FEATURE DETAIL:  
L3.1  
SM325.21




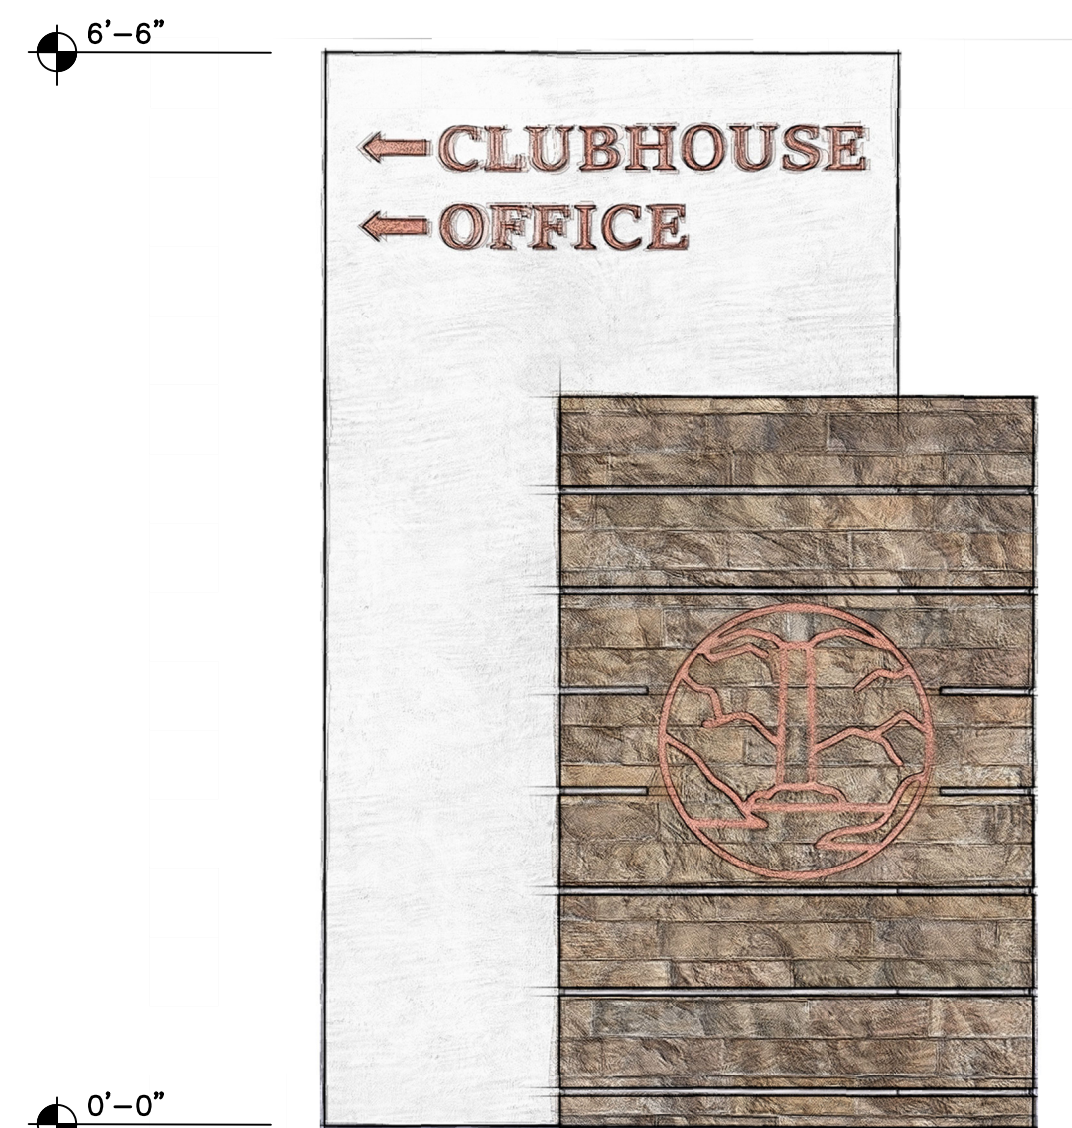

**A** VEHICULAR DIRECTIONAL SIGN

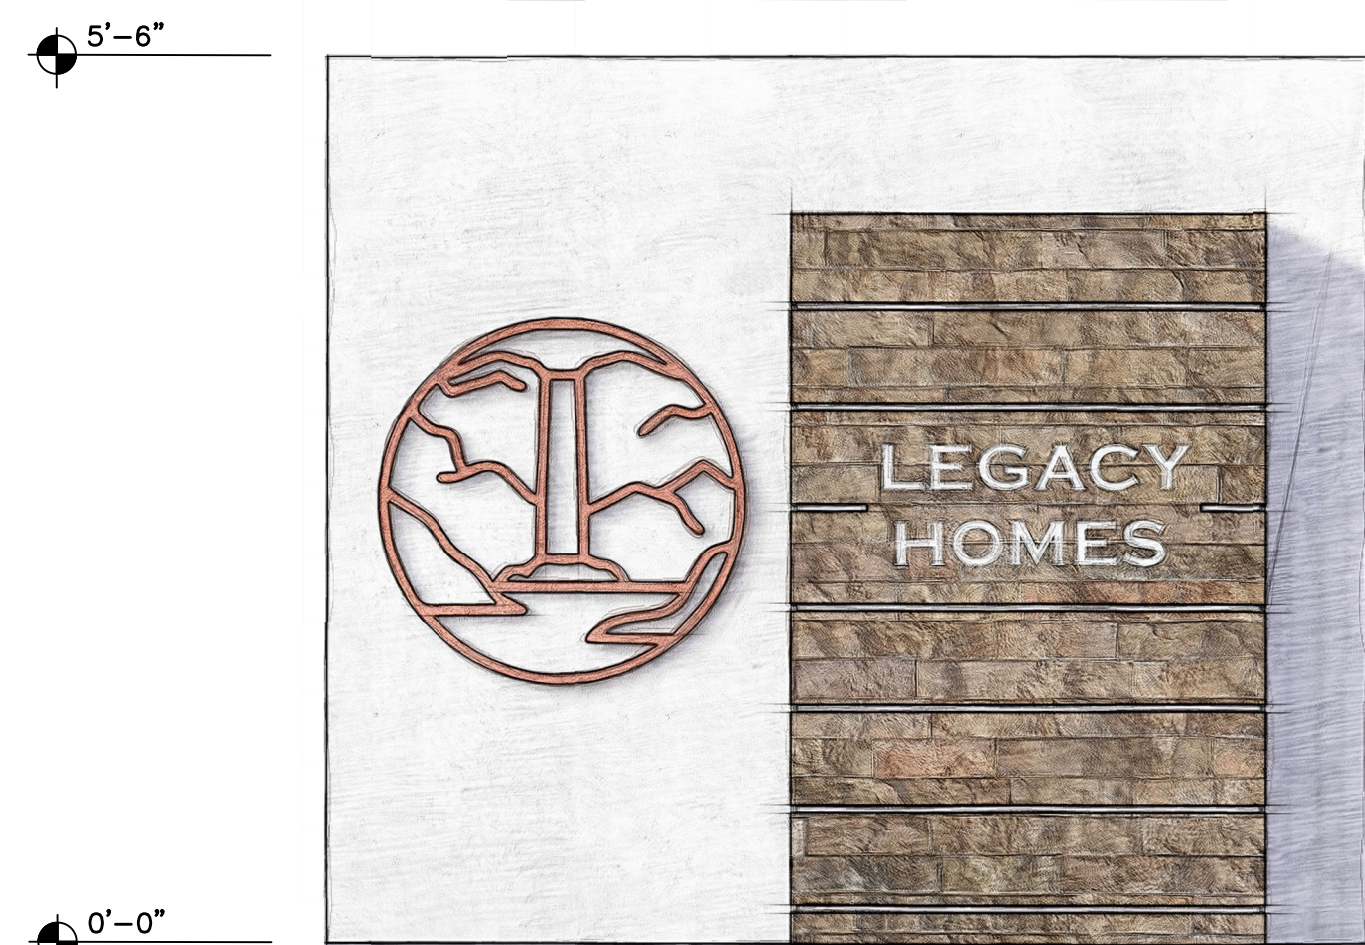

**B** ENTRY MONUMENT SIGN

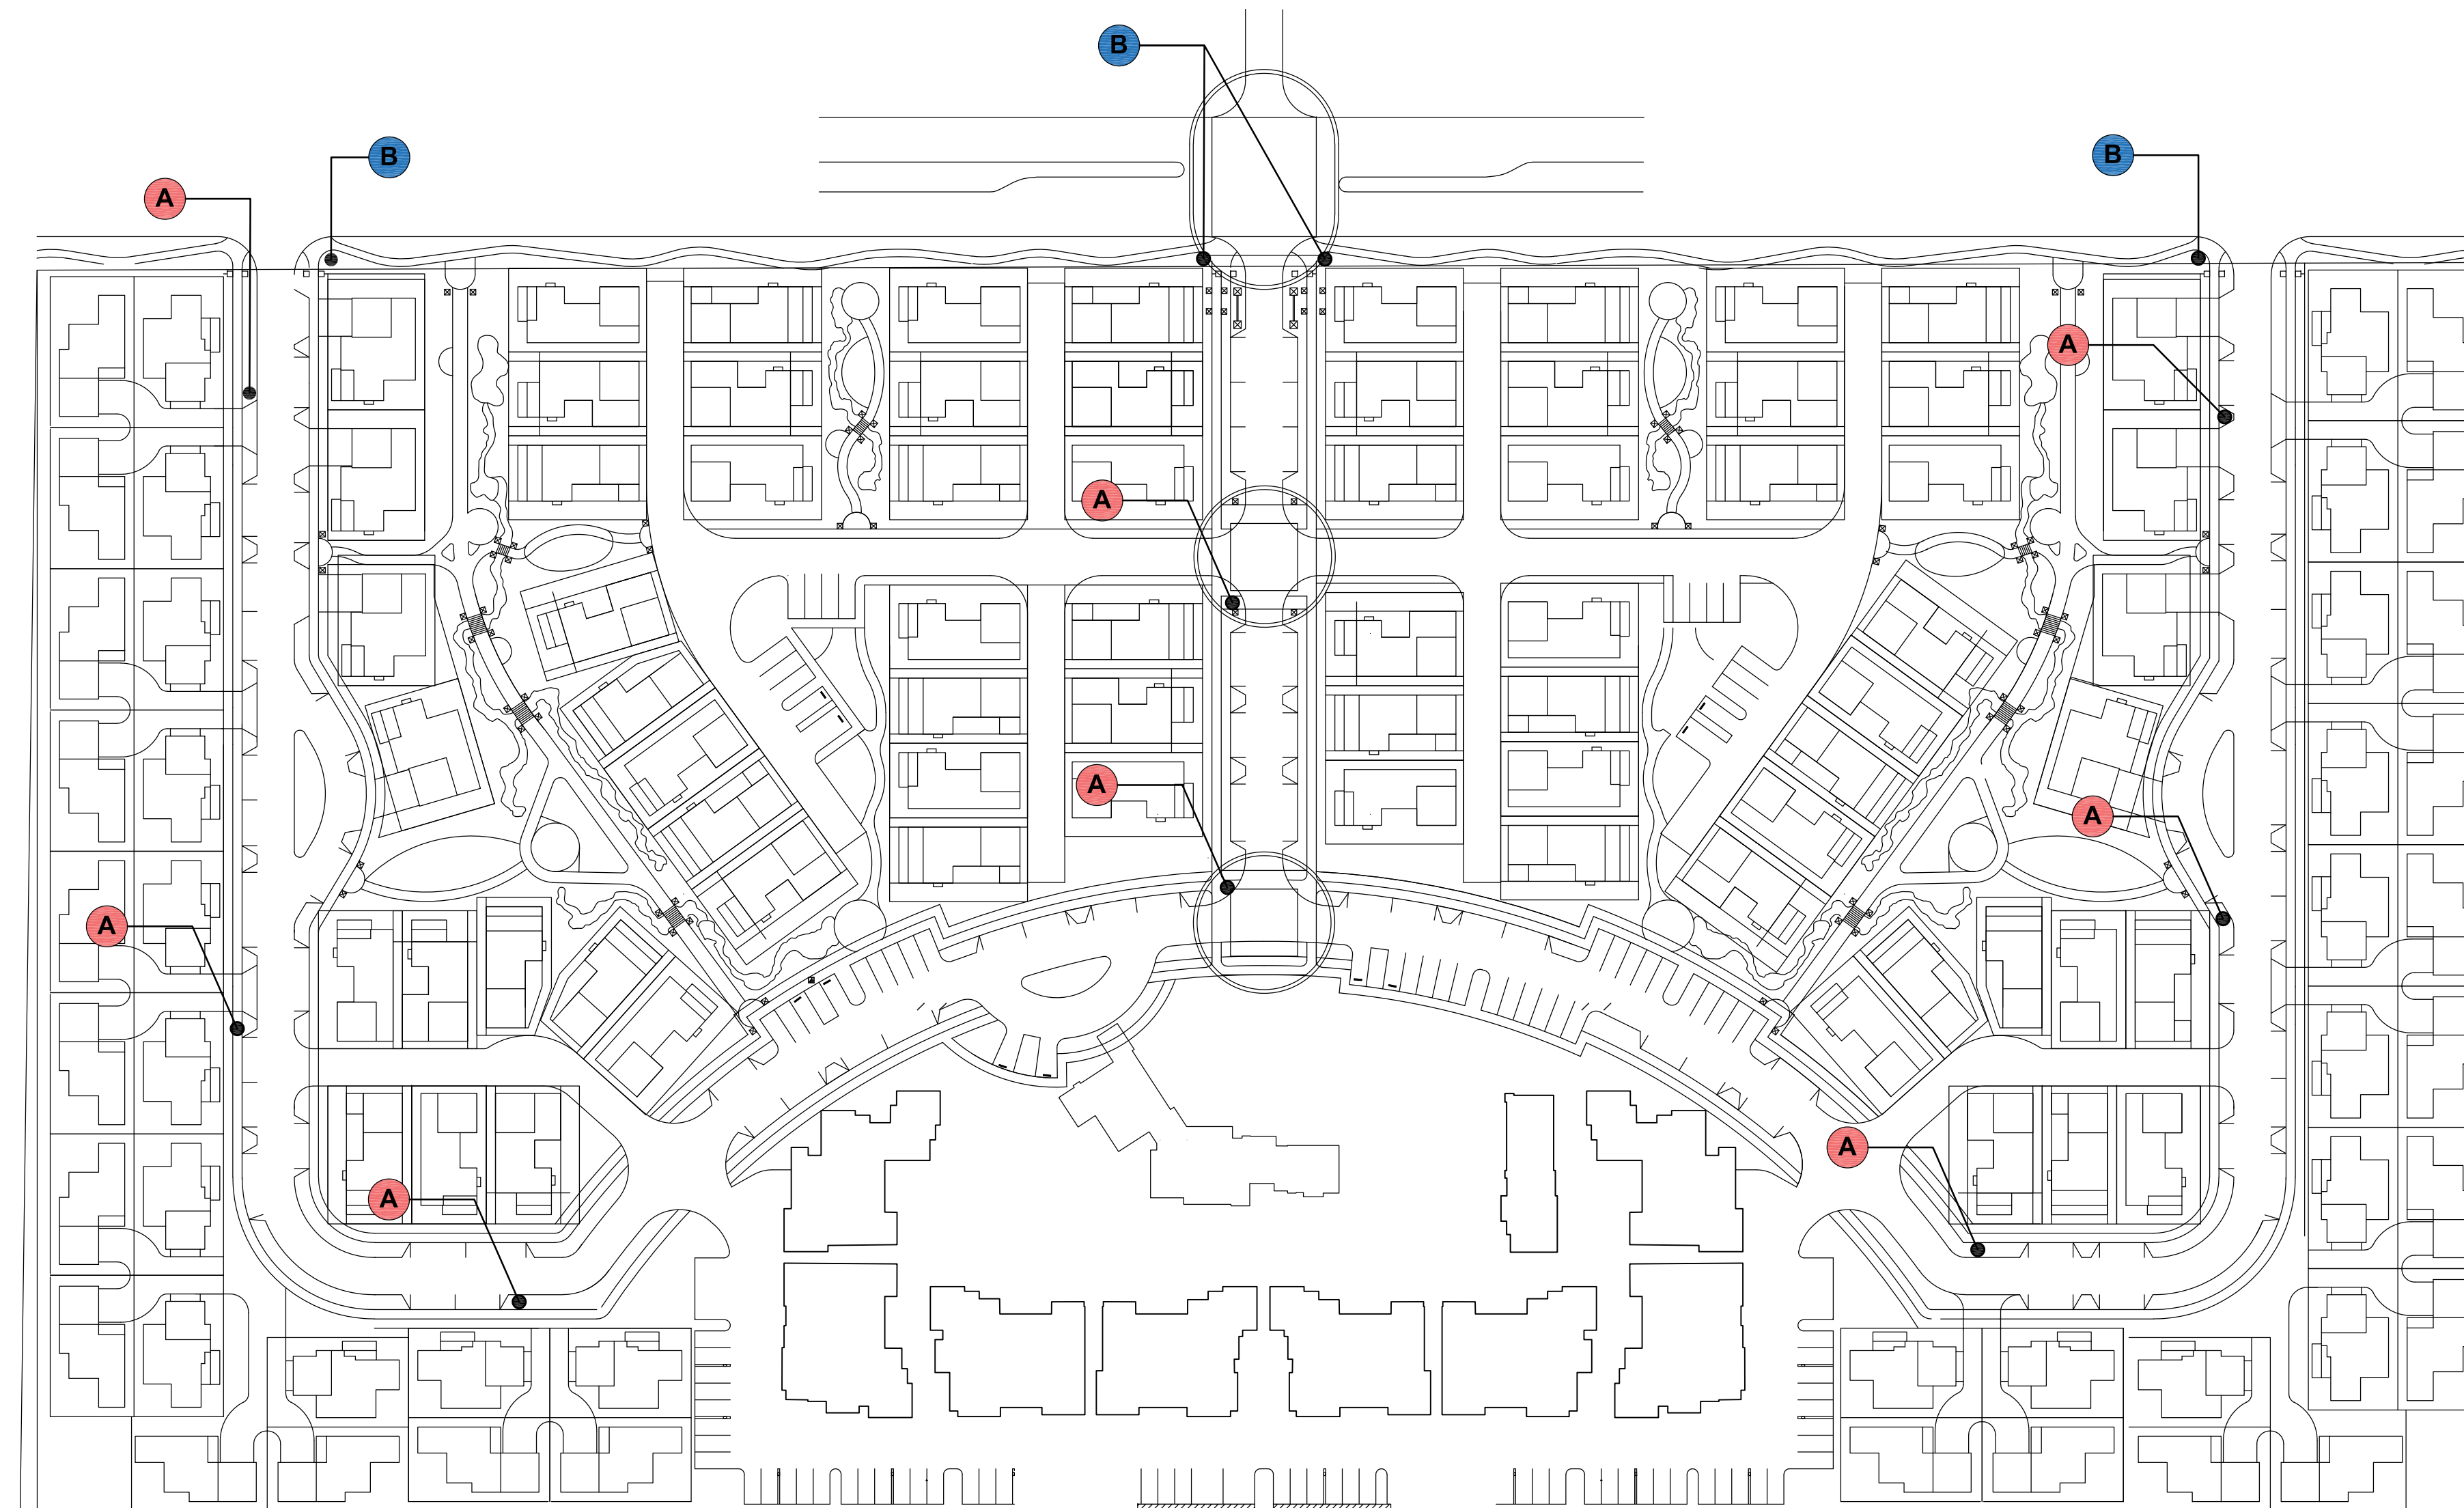

**A** VEHICULAR DIRECTIONAL SIGN - PERSPECTIVE



**B** ENTRY MONUMENT SIGN - PERSPECTIVE