


CITY NOTES

1. ---
2. ---
3. ---

CROOK RESIDENCE ADDITION

1 140 DIAMOND COURT
LOS ALTOS, CALIFORNIA

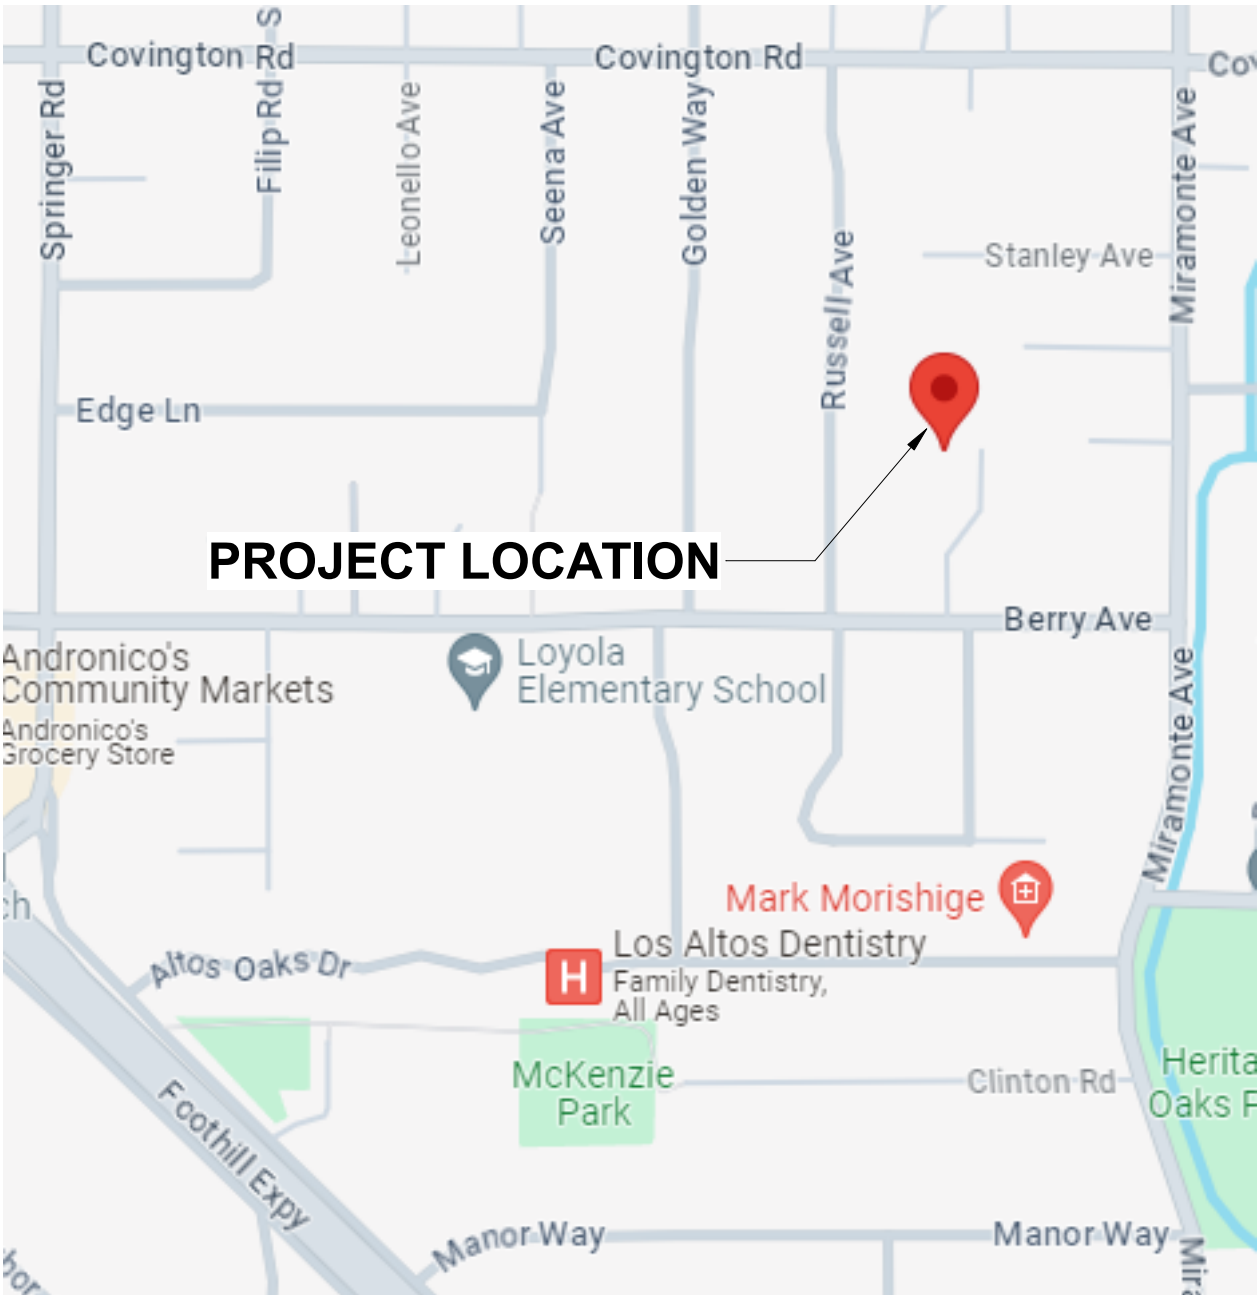


VICINITY MAP

OFFICE OF COUNTY ASSESSOR — SANTA CLARA COUNTY, CALIFORNIA

193
45

BOOK 189
PAGE 11

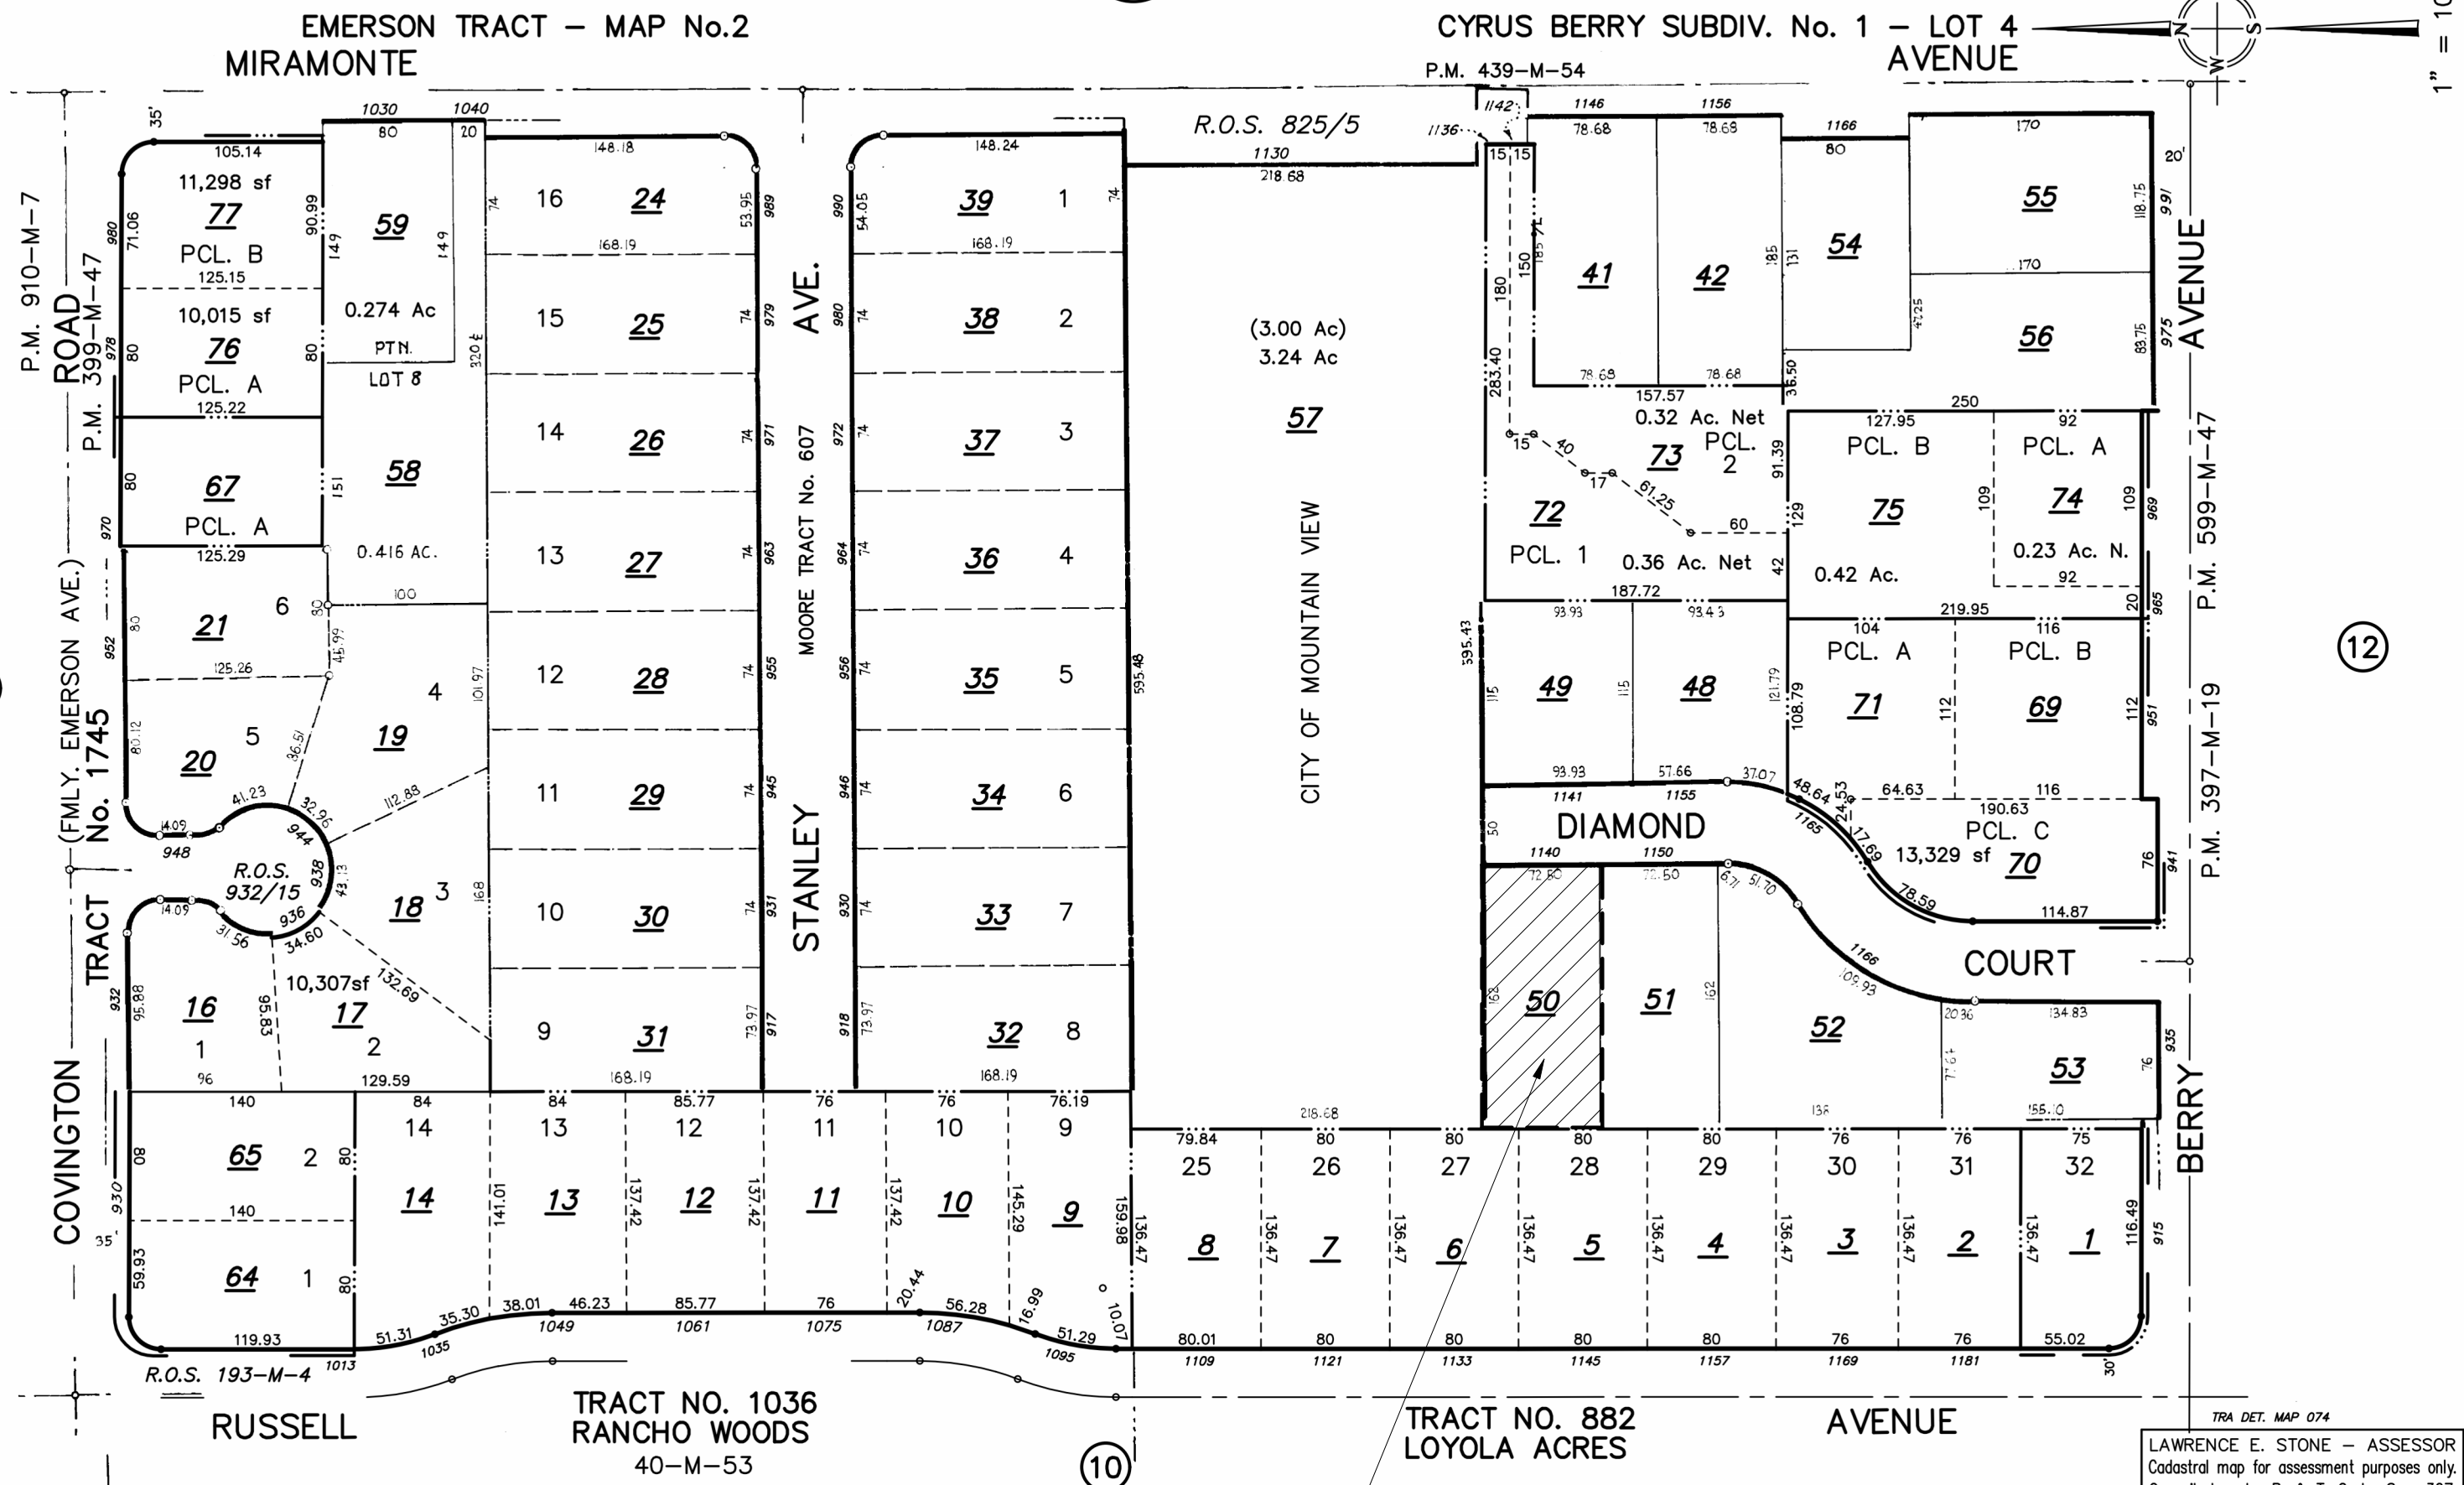

ASSESSOR MAP



PROJECT TEAM

OWNERS
AIDAN AND JENNIE CROOK
1140 DIAMOND COURT
LOS ALTOS, CA 94024
TEL: (650) 469-2890
aidan.crook@gmail.com

DESIGNERS
TIMELINE DESIGN AND BUILD
14401 BIG BASIN WAY
SARATOGA CA, 95070
TEL: (408) 761-4596
ATTN: SHLOMI CASPI
scaspi@tldesign.net

SURVEYOR
ABC SURVEYING & MAPPING
2484 EL CAMINO REAL Suite117
SANTA CLARA CA, 95051
TEL: (408) 470-0796
ATTN: TIM TRAN
manager.ambaco@gmail.com

STRUCTURAL
ROCA3 ENGINEERING
450 SOUTH ADEL ST, PO BOX 362100
MILPITAS, CA 95036
TEL: (408) 821-1335
ATTN: JOEY ROCA
joey@roca3.com

TITLE-24
CALIFORNIA LIVING & ENERGY
CERES, CA 95037
TEL: (209) 618-4462
ATTN: JAMES HERNANDEZ
janes.hernandez@califiving.com

GENERAL PROJECT INFORMATION

Address: 1140 DIAMOND COURT, LOS ALTOS, CALIFORNIA, 94024
Zoning District: R-1-10
Occupancy Type: R3, U
Construction Type: V-B

For Code Compliance:
2022 CALIFORNIA CODES (CBC, CRC, CEC, CMC, CPC)
2022 CALIFORNIA GREEN BUILDING STANDARD CODE (CALGreen)
2022 CALIFORNIA FIRE CODE
2022 CALIFORNIA ENERGY CODE
LOS ALTOS ORDINANCES

PROJECT DESCRIPTION

- REMODEL AND ADDITION:
- ADD 735.42 SF OF HABITABLE SPACE FOR A TOTAL PROPOSED FLOOR AREA OF 3,118.73 SF.
 - TOTAL PROPOSED AREAS INCLUDE 2,571.01 SF OF HABITABLE SPACE, 547.36 SF OF GARAGE SPACE.
 - REUSE INTERIOR, CHANGE FIXTURES OF EXISTING BATHROOMS.
 - EXISTING HOUSE INCLUDES 3 BEDROOMS AND 2 BATHROOMS. PROPOSED HOUSE INCLUDES 3 BEDROOMS AND 3 BATHROOMS.

NOTE:
NO GRADING, DRAINAGE OR LANDSCAPING WORK IS PROPOSED.

ZONING COMPLIANCE			
	Existing	Proposed	Allowed/Required
LOT COVERAGE Land area covered by all structures that are over 6 feet in height.	2,594.29 SF (22.09 %)	3,330.22 SF (28.35 %)	3523.5 SF 30%
FLOOR AREA Measured to the outside surfaces of exterior walls	2,382.95 SF (20.29 %)	3136.0 SF 25.7%	3,924.50 SF (33.41 %)
SETBACKS			
Front	25.10 FT	25.10 FT	25 FT
Rear	62.60 FT	62.60 FT	25 FT
Right side	9.96 FT/..... FT	9.96 FT/36.30 FT	7.30 FT/ 17.50 FT
Left side	15.40 FT/..... FT	13.40 FT/30.85 FT	7.30 FT/ 17.50 FT
HEIGHT	+/-15 FT - 2.25 IN	+/-17 FT - 8.25 IN	20 FT
SQUARE FOOTAGE BREAKDOWN			
	Existing	Total Proposed	Total
HABITABLE LIVING AREA	1,835.59 FT	735.42 FT	2,571.01 FT
NON- HABITABLE AREA	547.36 FT	0 FT	547.36 FT
SQUARE FOOTAGE BREAKDOWN			
NET LOT AREA	11,745.00 SF		
FRONT YARD HARDSCAPE AREA Hardscape area in the front yard setback shall not exceed 50%.	635.60 SF		
LANDSCAPING BREAKDOWN			
Total existing hardscape area	: 5,123.26 sq ft		
Total proposed hardscape area	: 5,761.09 sq ft		
Existing softscape (undisturbed) area	: 6,621.74 sq ft		
New softscape (new or replaced landscaping) area	: 637.83 sq ft		

APPROVED
Any changes to the drawings or scope of work, including moving, adding or deleting items, may incur a change order.
Designer: _____
Client X: _____
Client X: _____
Date: _____

SHEET INDEX


No.	Description	Revisions
3	Revision 3	Date 4/8/25
A0.1	COVER SHEET	• Planning Comments 10.09.2024
A0.3	SITE PLAN - AREA CALCULATIONS	•
A0.4	AREA PLAN - STREETSCAPE	•
A0.5	LANDSCAPE PLAN - FIRE TRUCK TURNING POINT	•
A0.6	DRAINAGE - ERROSION CONTROL - TREE PROTECTION PLAN	•
-	SURVEY	•
A1.1	FIRST FLOOR DEMOLITION PLAN	•
A1.3	ROOF DEMOLITION PLAN	•
A2.1	PROPOSED FLOOR PLANS	•
A2.3	PROPOSED ROOF PLAN	•
A3.1	EXISTING / PROPOSED FRONT AND REAR ELEVATIONS	•
A3.2	EXISTING / PROPOSED SIDE ELEVATIONS	•
A4.1	SECTIONS	•
MB	MATERIAL BOARD	•

ADDITION:
CROOK RESIDENCE

A.P.N. 189-11-050

SCALE: As indicated
DRAWN BY: DTN
APPROVED BY: BF
DATE: 04/08/25


TIMELINE
DESIGN + BUILD
14401 BIG BASIN WAY
SARATOGA, CALIFORNIA 95070
PHONE: 408.741.3000 FAX: 408.317.1708

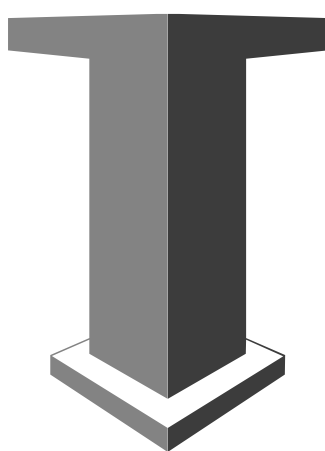

A0.1

COVER SHEET

Copyright 2014 TIMELINE DESIGN. All designs, drawings, and written materials appearing herein, are protected and constitute original and unpublished work of Timeline Design and may not be revised, re-used, copied, or disclosed without the written consent of the Timeline Design. Equipment manufactured by others is excluded. Drawings and specifications are instruments of architectural service, and shall remain the property of the Timeline Design. Use is restricted to the site for which they are prepared.

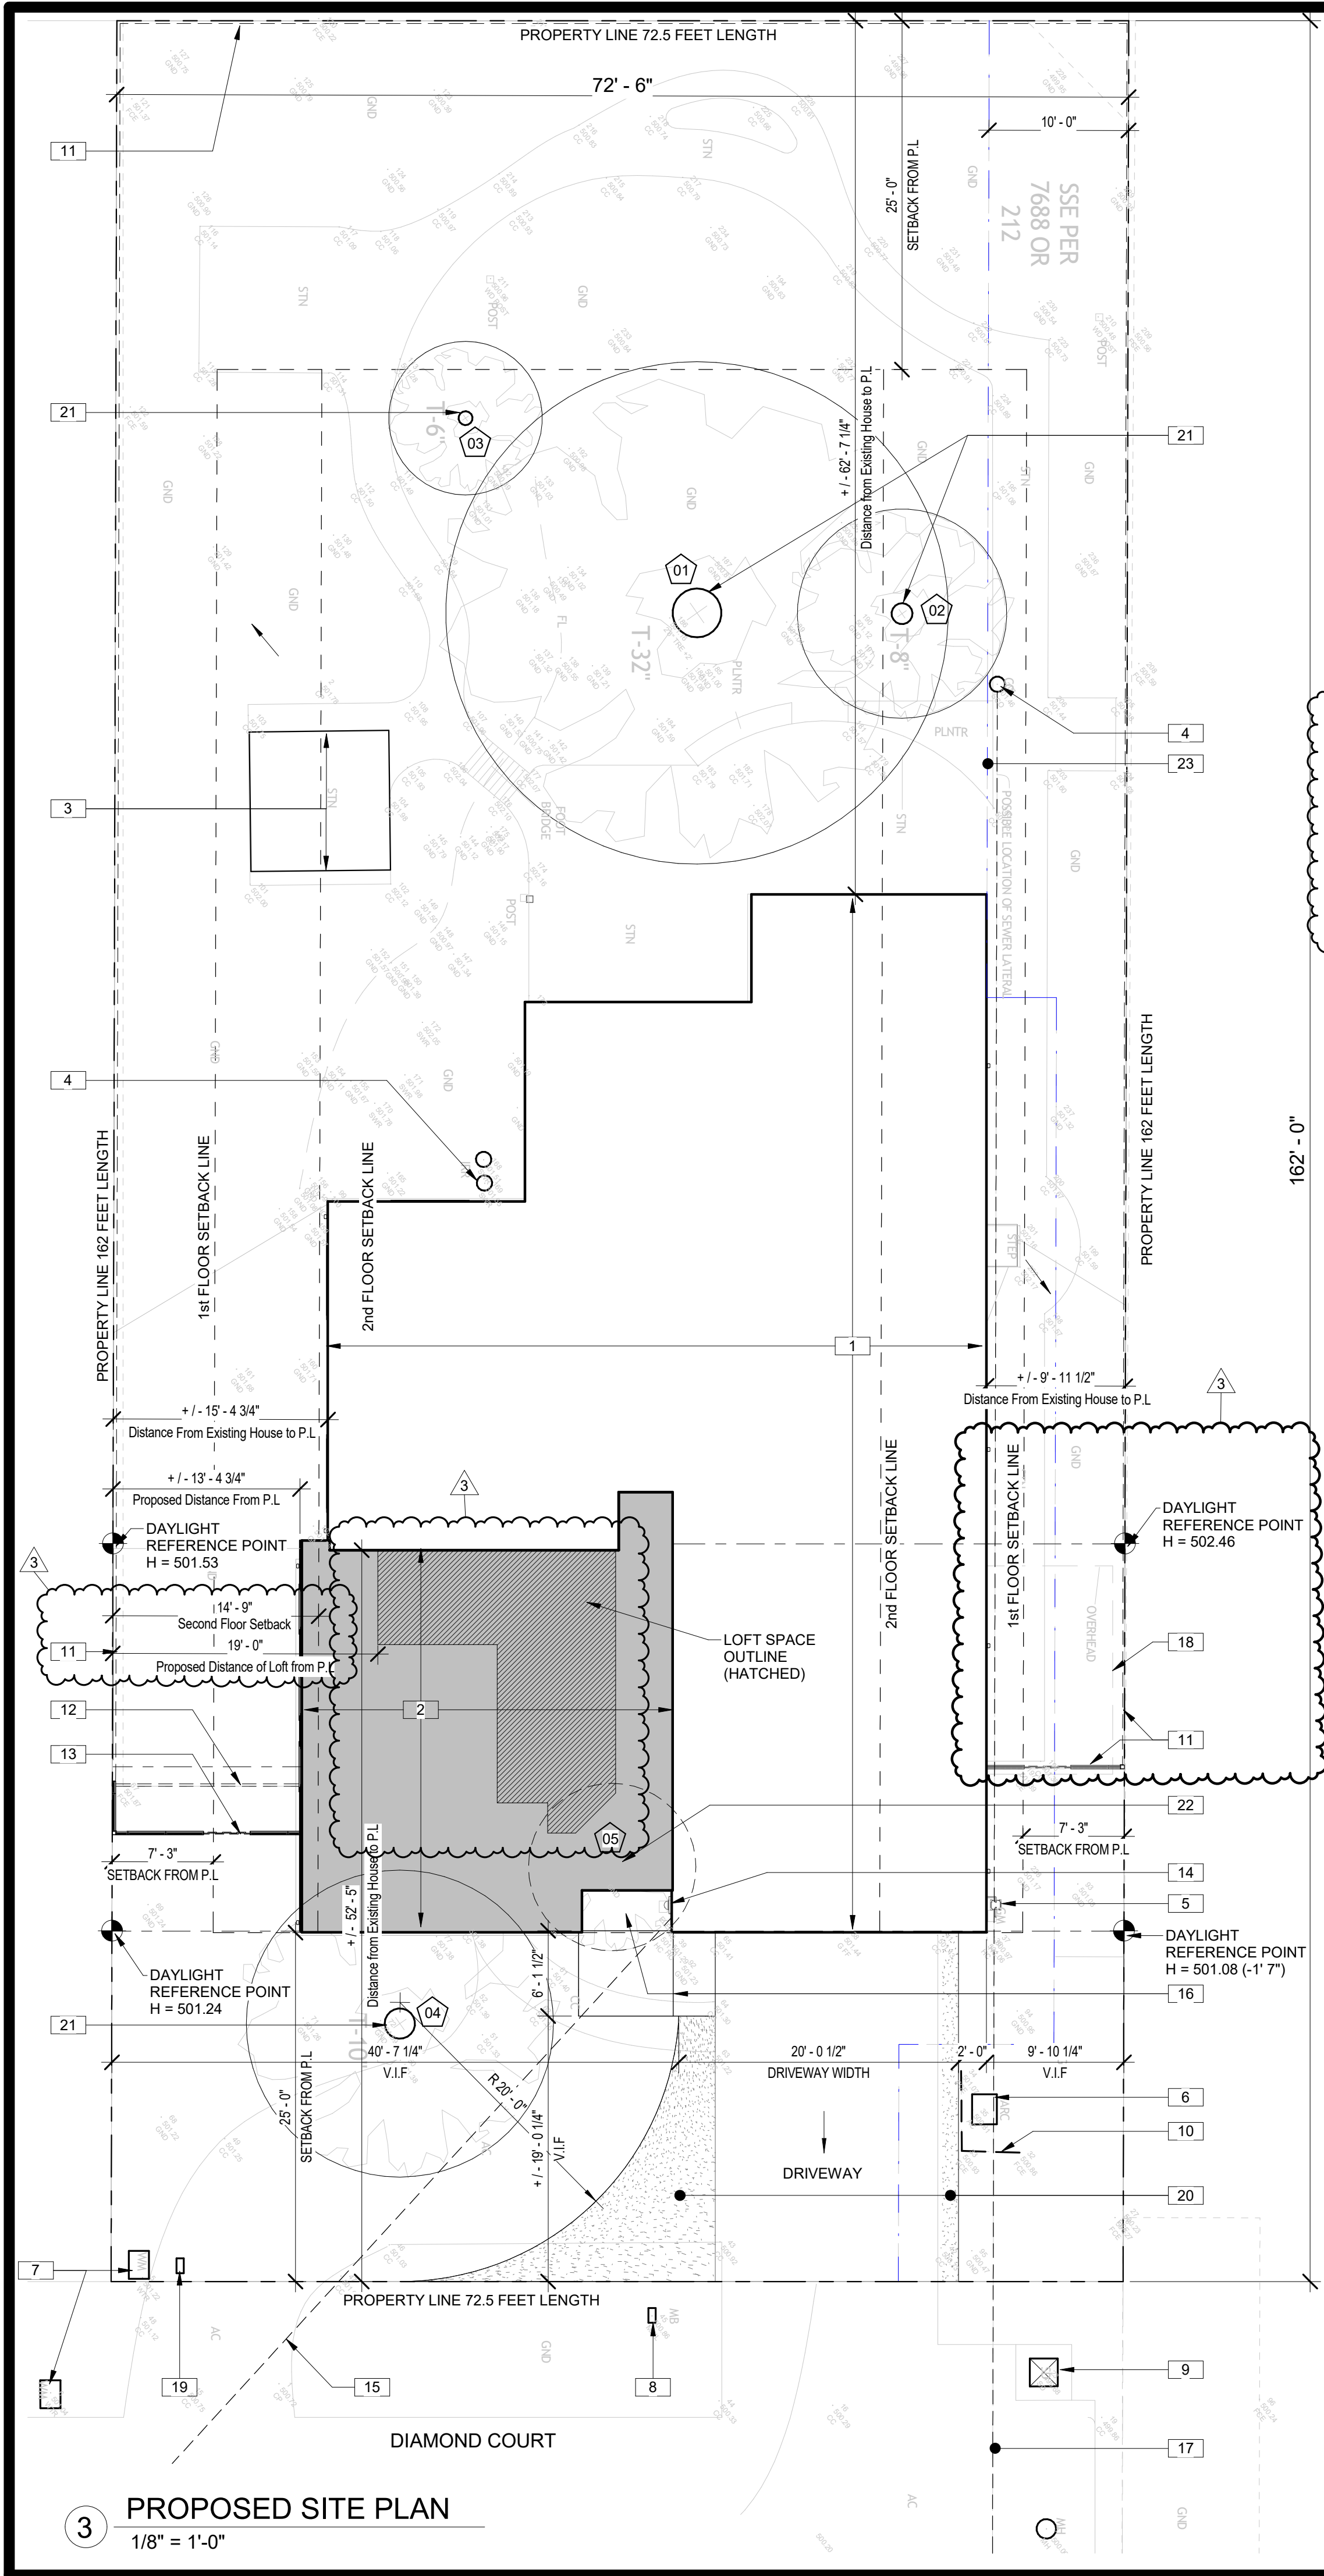

KEYNOTES	
1	EXISTING HOUSE TO REMAIN
2	SHADE INDICATES ADDITION AREA, REMOVE EXISTING LANDSCAPE, TREES, HARDSCAPE
3	EXISTING GAZEBO STRUCTURE TO REMAIN
4	SANITARY SEWER CLEAN OUT TO REMAIN
5	EXISTING GAS METER TO REMAIN
6	EXISTING A/C OUT DOOR UNIT TO REMAIN
7	EXISTING WATER METER TO REMAIN
8	EXISTING MAIL BOX TO BE RELOCATED
9	EXISTING STORM WATER DRAINAGE TO REMAIN
10	EXISTING 3" WOOD FENCE PROTECT A/C UNIT, TO BE REPAIRED WHEN JOB DONE.
11	EXISTING WOOD FENCE AND GATE TO REMAIN
12	EXISTING FENCE TO BE REMOVED, TYPICAL
13	NEW FENCE WITH GATE TO BE INSTALLED, TYPICAL
14	EXISTING ELECTRICAL PANEL 200A WITH OVERHEAD FEED TO REMAIN; PROVIDE NEW FLASHING AROUND IT
15	EXISTING OVERHEAD ELECTRICAL FEED LINE TO REMAIN
16	NEW CONCRETE STEPS AND LANDING, SLOPE 1/4" AWAY FROM BUILDING, NO POINT HIGHER 6" TO THE GRADE LEVEL
17	EXISTING SEWER LATERAL TO REMAIN
18	EXISTING OVERHEAD STRUCTURE TO REMOVE
19	NEW LOCATION OF MAIL BOX
20	PATTERN INDICATES AREA TO BE CONVERTED AND ADDED TO EXISTING DRIVEWAY AS SHOWN.
21	EXISTING TREES TO REMAIN, PROVIDE PROTECTION FENCE, REFER TO A0.6 FOR ADDITIONAL INFORMATION
22	EXISTING TREES TO BE REMOVED
23	BLUE DASH DOT LINE INDICATES AN EASEMENT FOR SANITARY SEWER FACILITIES, INCLUDING TEMPORARY CONSTRUCTION, CONSTRUCTION, INSTALLATION, AND MAINTENANCE AND INCIDENTAL PURPOSES, SHOWN IN THE TITLE REPORT

TREE SCHEDULE

No.	SPECIES	TRUNK SIZE	STATUS
01	REDWOOD	32.0"Ø	RETAIN
02	ORANGE	8.0"Ø	RETAIN
03	ORAGE	6.5"Ø	RETAIN
04	MAPLE JAPANESE	10"Ø	RETAIN
05	CHINESE PISTACHE	8.0"Ø	REMOVE

NATURAL AVERAGE GRADE CALCULATIONS




FLOOR LEVEL AT HABITABLE AREA:	502.66 = 0.00
LOWEST GRADE POINT AT HOUSE:	500.97 = - 1 - 8 1/4"
HIGHEST GRADE POINT AT HOUSE:	501.65 = - 1 - 0 1/8"
AVERAGE NATURAL GRADE:	501.31 = - 1 - 4 3/16"
LOWEST GRADE AT NORTH :	500.97 = - 1 - 8 1/4"
HIGHEST GRADE AT NORTH :	501.65 = - 1 - 0 1/8"
AVERAGE NATURAL GRADE AT NORTH SETBACK :	501.31 = - 1 - 5 5/8"
LOWEST GRADE AT SOUTH :	501.19 = - 1 - 3 1/4"
HIGHEST GRADE AT SOUTH :	501.59 = - 1 - 0 1/16"
AVERAGE NATURAL GRADE AT SOUTH SETBACK :	501.39 = - 1 - 3 1/4"

CRAWLSPACE VENTILATION CALCULATIONS

TYPICAL CRAWLSPACE VENT: Gibraltar Building Products Galvanized Steel 2-Way Reversible Vent 14" x 6" =	52.00 Sq.In.
VENTILATION REQUIRED:	
PROPOSED ADDITION AREA (T3.1 - L1) =	724.73 Sq.Ft.
TOTAL VENTILATION REQUIRED: 724.73 / 150 x 144 =	694.74 Sq.In.
VENTILATION PROVIDED:	
(17) NEW VENTS PROVIDED (3) EXISTING VENTS ABANDONED ADDITIONAL VENTILATION: (14) x 52 =	728.00 Sq.In.
TOTAL VENTILATION PROVIDED:	728.00 Sq.In.

REFER TO DETAIL 10/A8.2 FOR CRAWLSPACE VENT @ SIDING

FOR NEW CRAWLSPACE VENT LOCATIONS REFER TO:
FRONT ELEVATION (x6) 1/A3.1
SIDE ELEVATION (x8) 3/A3.2
SECTION (x1) 1, 2, 3 4/A4.1

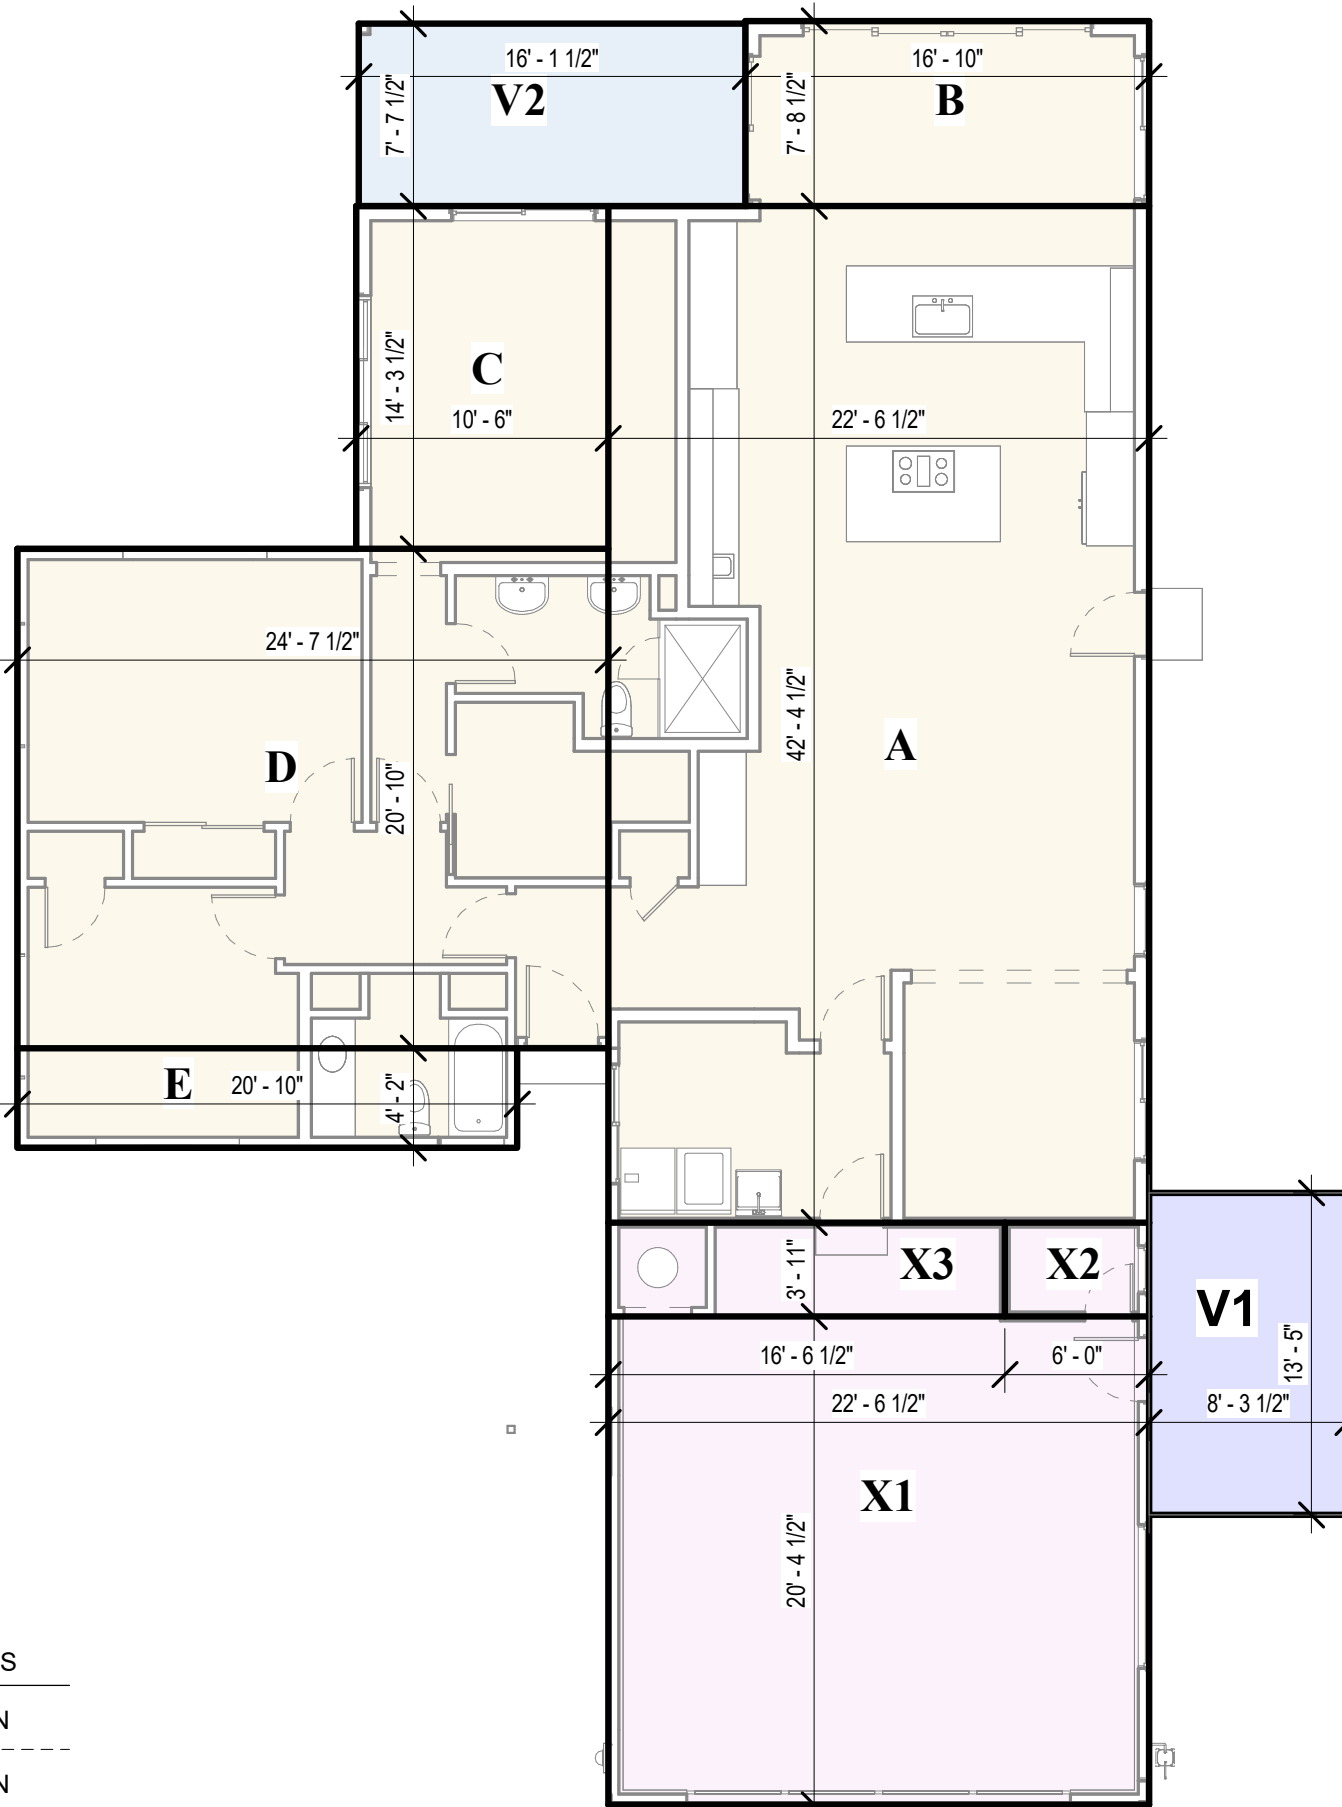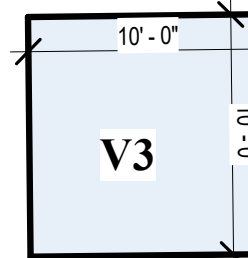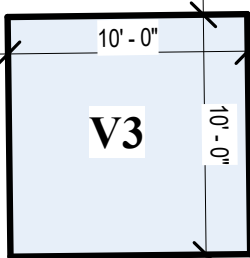

1 AREA DIAGRAM - EXISTING
1/8" = 1'-0"


(T1) EXISTING HABITABLE FLOOR AREA TO REMAIN			
#	Length	Width	Area
A	22' - 6 1/2"	x 42' - 4 1/2"	955.88 SF
B	7' - 8 1/2"	x 16' - 10"	129.93 SF
C	10' - 6"	x 14' - 3 1/2"	150.21 SF
D	20' - 10"	x 24' - 7 1/2"	512.98 SF
E	4' - 2"	x 20' - 10"	86.59 SF
Total Existing Habitable Area To Remain (T1)			1835.59 SF

(T2) EXISTING NON-HABITABLE FLOOR AREA TO REMAIN			
#	Length	Width	Area
X1	20' - 4 1/2"	x 22' - 6 1/2"	459.03 SF
X2	3' - 11"	x 6' - 0"	23.54 SF
X3	3' - 11"	x 16' - 6 1/2"	64.79 SF
Total Existing Non-Habitable Area To Remain (T2)			547.36 SF


(T3.1) NEW HABITABLE SPACE (1st AND LOFT FLOOR)			
#	Length	Width	Area
F	3' - 9 1/2"	x 28' - 6 1/2"	108.50 SF
G	20' - 10"	x 24' - 4 1/2"	507.95 SF
H	2' - 0"	x 25' - 1"	49.74 SF
J	2' - 11"	x 20' - 1"	58.53 SF
L1	2' - 0"	x 5' - 4"	10.69 SF
Total Additional Habitable Area (T3.1)			735.42 SF
EXISTING-TO-REMAIN HABITABLE AREA (T1)	:		1,835.59 SF
NEW HABITABLE AREA (T3.1)	:		735.42 SF
TOTAL PROPOSED HABITABLE SPACE (T1+T3.1)	:		2,571.01 SF
EXISTING NON-HABITABLE FLOOR AREA TO REMAIN (T2)	:		547.36 SF
TOTAL PROPOSED FLOOR AREA (T1+T2+T3.1)	:		3,136.02 SF

(T3.2) LOFT AREA (NOT INCLUDED IN FLOOR AREA)			
#	Length	Width	Area
L1	2' - 0"	x 5' - 4"	10.69 SF
L2	2' - 10 1/2"	x 3' - 7"	10.26 SF
L3	2' - 3 1/2"	x 3' - 2 1/2"	7.39 SF
L4	6' - 6"	x 32' - 11 1/2"	214.87 SF
Total Loft Area (Not Included in Floor Area) (T3.2)			243.21 SF

(T4) COVERAGE AREA			
#	Length	Width	Area
V2	7' - 7 1/2"	x 16' - 1 1/2"	122.54 SF
V3	10' - 0"	x 10' - 0"	100.00 SF
Total Coverage Area (T4)			222.54 SF

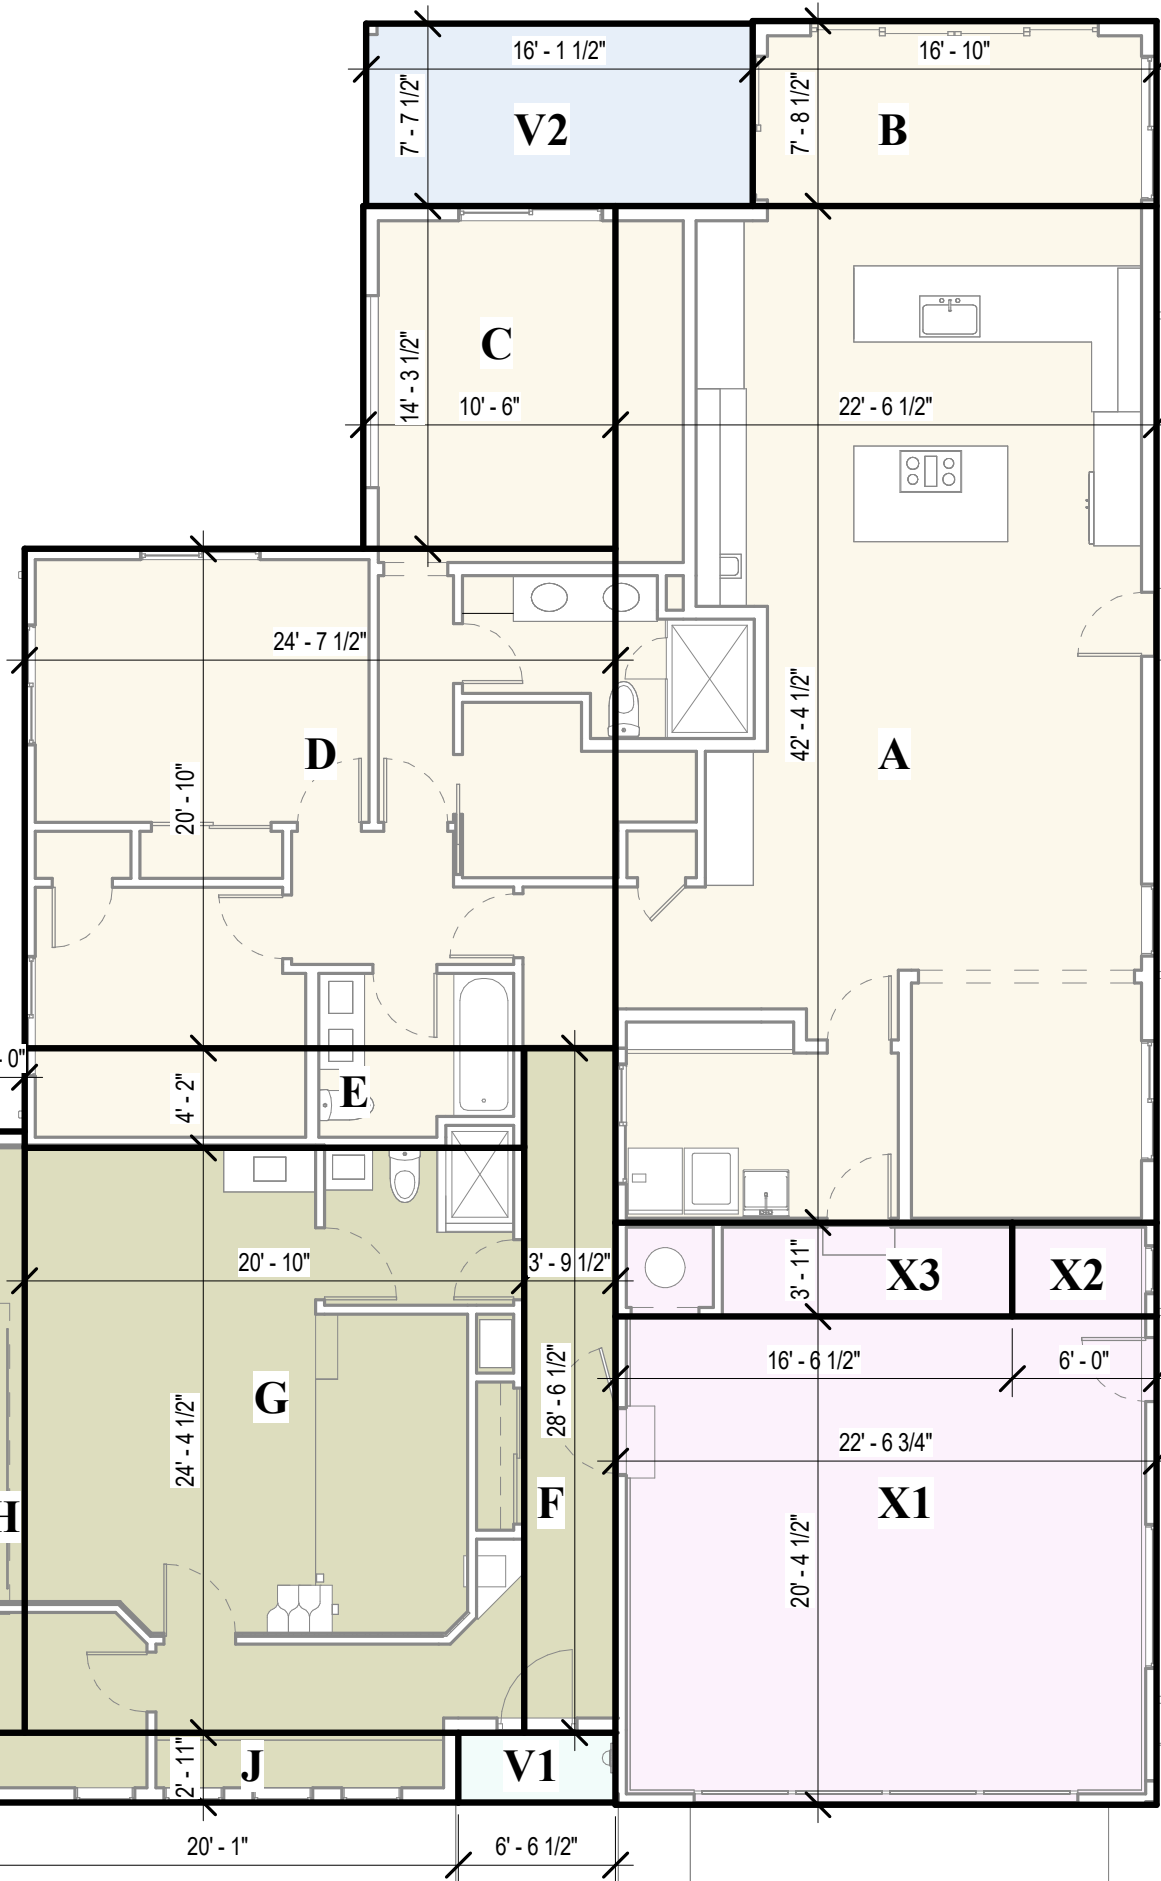

2 AREA DIAGRAM - PROPOSED 1st FLOOR
1/8" = 1'-0"

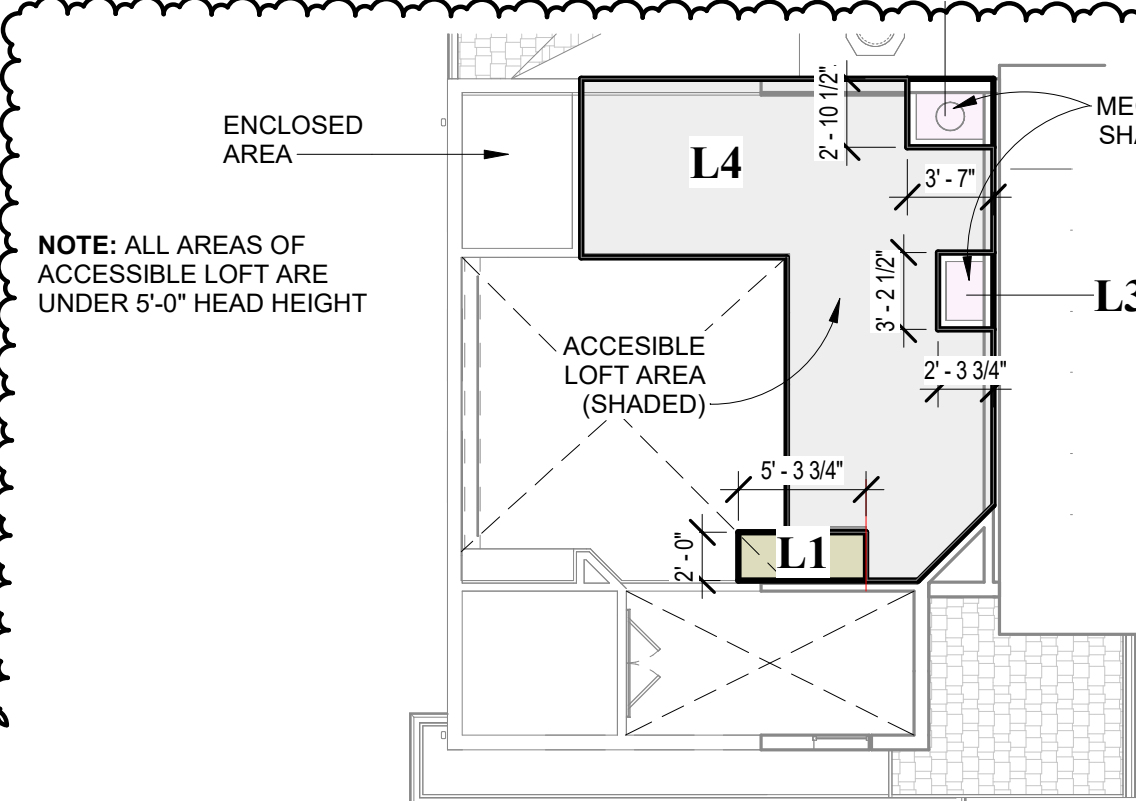


4 AREA DIAGRAM - PROPOSED LOFT LEVEL
1/8" = 1'-0"

FAL CALCULATIONS

LOT SIZE	: 11,745 SF
LENGTH	: 162.0 FT
WIDTH	: 72.5 FT
FLOOR AREA LIMIT [3,850 + 10% x (11,745 - 11,000)]	: 3,924.5 SF
TOTAL EXISTING FLOOR AREA TO REMAIN (T1+T2)	: 2,382.95 SF
NEW FLOOR AREA (T3.1)	: 735.42 SF
TOTAL PROPOSED FLOOR AREA (T1+T2+T3.1)	: 3,118.37 SF

LOT COVERAGE CALCULATIONS

LOT SIZE	: 11,745 SF
LENGTH	: 162.0 FT
WIDTH	: 72.5 FT
MAX. ALLOWABLE BUILDING COVERAGE 30% of Lot Size	: 3,523.5 SF
TOTAL EXISTING FLOOR AREA TO REMAIN (T1+T2)	: 2,382.95 SF
NEW 01st FLOOR AREA (T3.1 - L1)	: 724.73 SF
TOTAL COVERED AREA (T4)	: 222.54 SF
TOTAL PROPOSED COVERAGE	: 3,330.22 SF

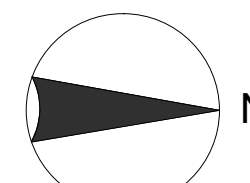

Copyright 2014, TIMELINE DESIGN. All designs, drawings, and written materials appearing herein, are protected and constitute original and unpublished work of Timeline Design and may not be revised, re-used, copied, or disclosed without the written consent of the Timeline Design. Equipment manufactured by others is excluded. Drawings and specifications are instruments of architectural service, and shall remain the property of the Timeline Design. Use is restricted to the site for which they are prepared.

Revisions

No.	Description	Date
3	Revision 3	4/8/25

ADDITION:

CROOK RESIDENCE

1140 DIAMOND CT., LOS ALTOS, CALIFORNIA, 94024

A.P.N. 189-11-050

SCALE: As indicated

DRAWN BY: DTN

APPROVED BY: BF


DATE: 04/08/25

TIMELINE
DESIGN + BUILD


14401 BIG BASIN WAY
SARATOGA, CALIFORNIA 95070
PHONE: 408.741.3000 FAX: 408.317.1708

A0.3

SITE PLAN -
AREA
CALCULATIONS

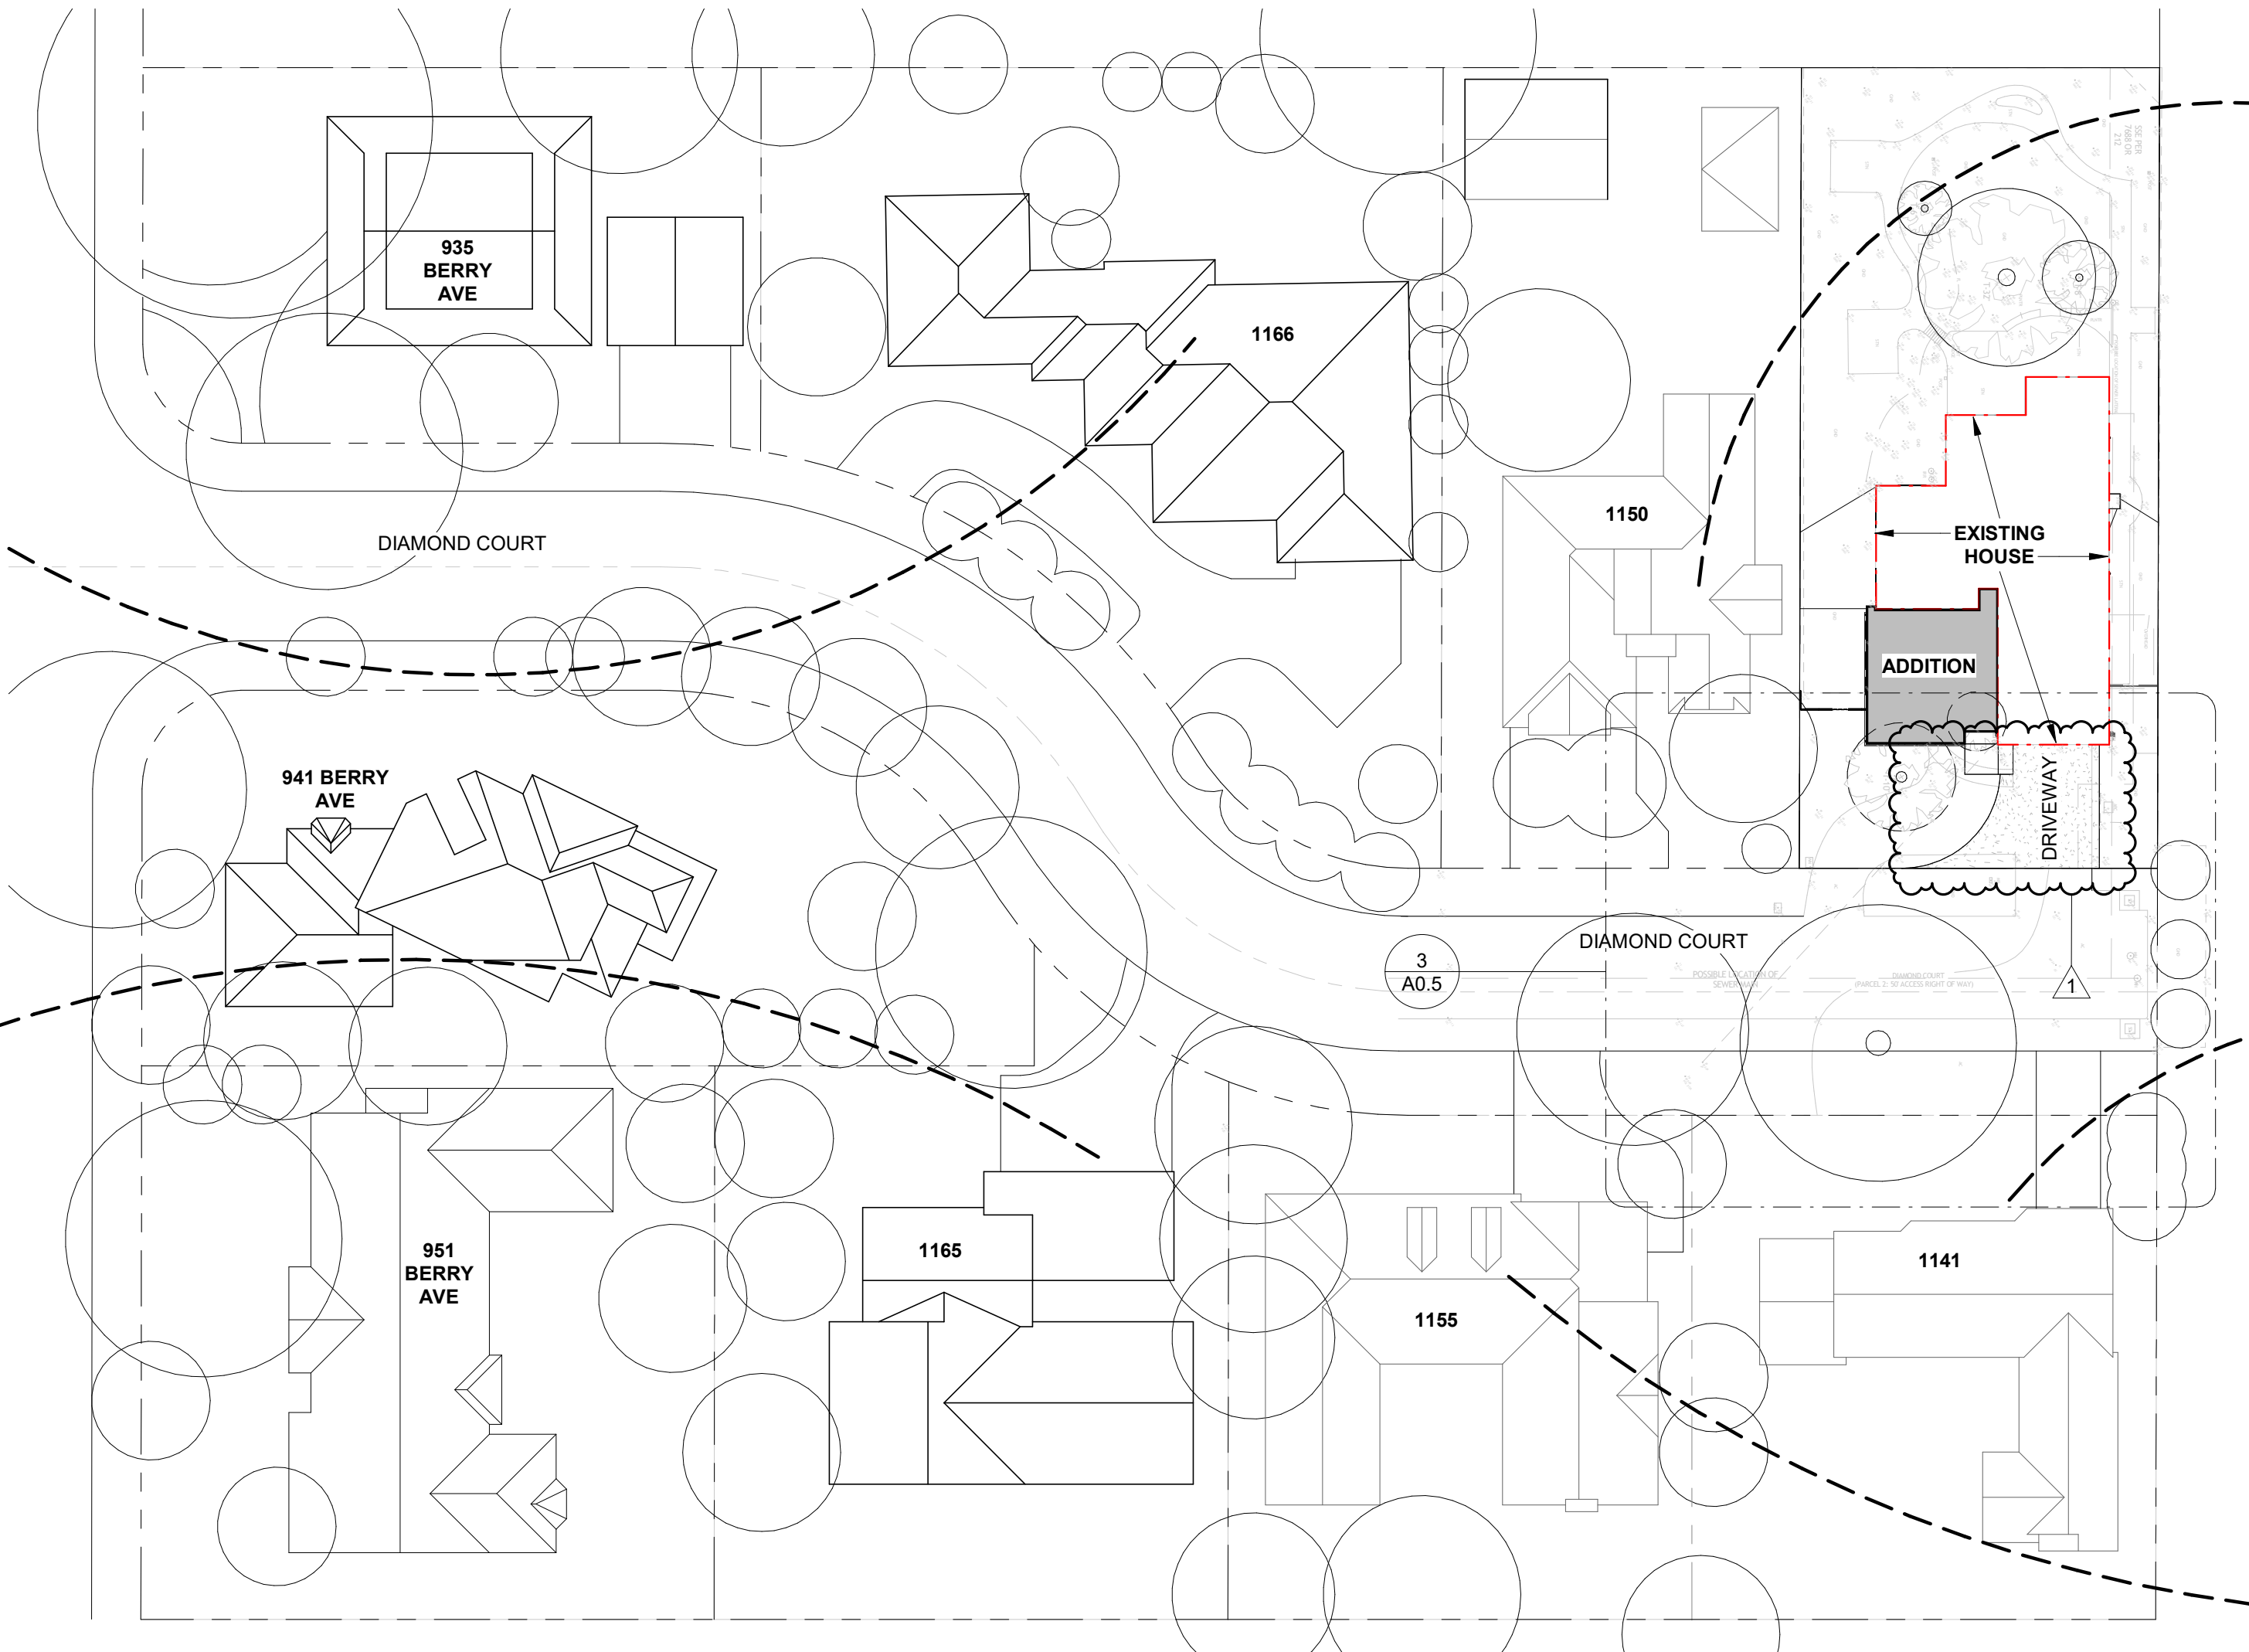

1 AREA PLAN - NEIGHBOR FACILITIES
1" = 30'-0"

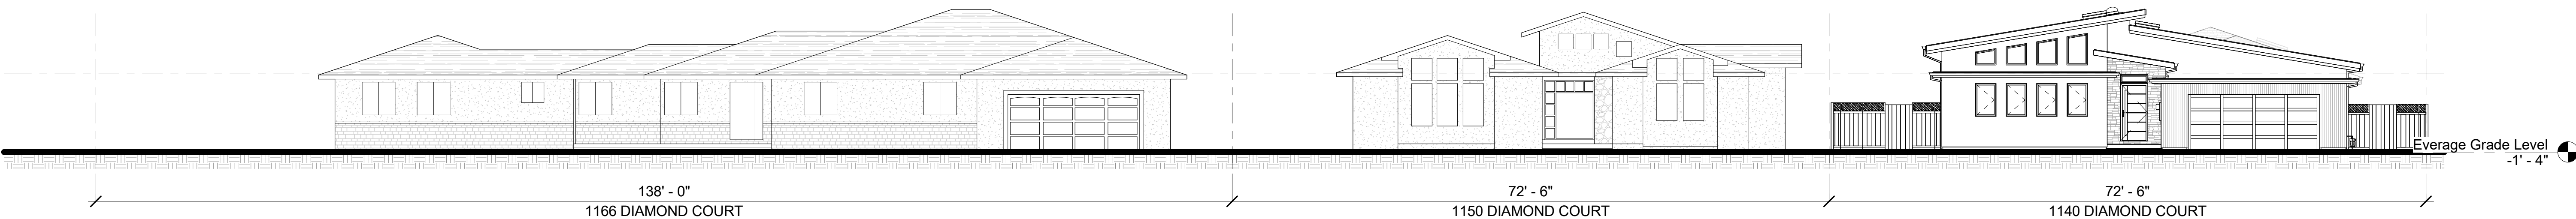

2 PROPOSED FRONT ELEVATION (EAST)
1" = 10'-0"


Copyright 2014, TIMELINE DESIGN. All designs, drawings, and written materials appearing herein, are protected and constitute original and unpublished work of Timeline Design and may not be revised, re-used, copied, or disclosed without the written consent of the Timeline Design. Equipment manufactured by others is excluded. Drawings and specifications are instruments of architectural service, and shall remain the property of the Timeline Design. Use is restricted to the site for which they are prepared.

Revisions		Date	
No.	Description	Revision 1	Date 1
1			

ADDITION:
CROOK RESIDENCE
1140 DIAMOND CT., LOS ALTOS, CALIFORNIA, 94024
A.P.N. 189-11-050

SCALE: As indicated
DRAWN BY: DTN
APPROVED BY: BF
DATE: 04/08/25

TIMELINE
DESIGN + BUILD
14401 BIG BASIN WAY
SARATOGA, CALIFORNIA 95070
PHONE: 408.741.3000 FAX: 408.317.1708

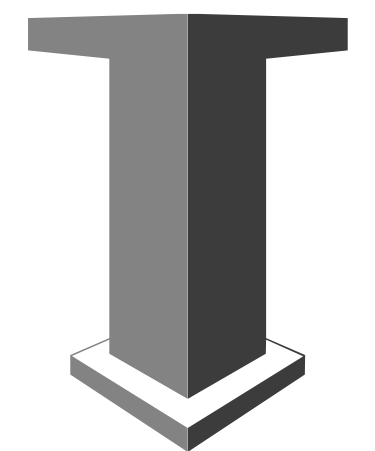

A0.4
AREA PLAN -
STREETSCAPE



1. EXISTING IMPERVIOUS AREA	: 1,014.03 SF
2. FRONT YARD AREA BEYOND SETBACK	: 1,820.43 SF

- | | | |
|----|---|--------------------|
| 1. | EXISTING IMPERVIOUS AREA BEFORE CONSTRUCTION | : 1,014.03 SF. |
| 2. | (E) PERVIOUS AREA TO BE CONVERTED TO IMPERVIOUS | : 136.95 SF. |
| 3. | (E) IMPERVIOUS AREA TO BE CONVERTED TO PERVIOUS | : <u>501.73 SF</u> |
| 4. | TOTAL HARDSCAPE AREA AFTER CONSTRUCTION | : 649.25 SF |
| 5. | FRONT YARD AREA BEYOND SETBACK | : 1,820.43 SF |
| 6. | RATIO | : 35.67 %. |

EXISTING FRONT YARD (25'-0" x 72'-6")	1,812.5 SF
50% OF FRONT YARD	906.25 SF
PROPOSED PERVIOUS AREA	655 SF (251.25 SF UNDER)



A0.5

LANDSCAPE
PLAN - FIRE
TRUCK
TURNING
POINT

Copyright 2014, TIMELINE DESIGN. All designs, drawings, and written materials appearing herein, are protected and constitute original and unpublished work of Timeline Design. Equipment manufactured by others is excluded. Drawings and specifications are instruments of architectural service, and shall remain the property of Timeline Design. Use is restricted to the site for which they are prepared.



**NOTE:
A WORKING HOSE BIB OR A WATER TRUCK
SHALL BE ON SITE TO CONTROL DUST
DURING DEMOLITION**

1. SLOPE ELEVATIONS ON GRADING AND DRAINAGE PLAN INDICATE EXISTING CONDITIONS PER THE TOPOGRAPHIC SURVEY. PROVIDE FINE ADJUSTMENTS AS REQUIRED TO SLOPE GRADE AWAY FROM BUILDING AND FROM NEIGHBORING PROPERTIES ONTO LANDSCAPING AREAS.
2. GRADES WITHIN THE FIRST 10 FEET ADJACENT TO A STRUCTURE MUST HAVE A 5% SLOPE ON PERVIOUS SURFACES, AND A 2% SLOPE ON IMPERVIOUS SURFACES PER SECTION 1804 OF THE CALIFORNIA BUILDING CODE (CBC).
3. UNDER NO CIRCUMSTANCE SHALL DRAINAGE RESULTING FROM THIS PROJECT, DURING OR POST CONSTRUCTION, DIRECTLY SHEET FLOW ACROSS AN ADJOINING PROPERTY. RUNOFF SHALL BE CONTAINED ON-SITE UP TO THE 10-YEAR STORM.
4. ALL EXISTING CRACKED OR DAMAGED PUBLIC IMPROVEMENTS ALONG THE PROPERTY FRONTAGE MUST BE REPAIRED IN KIND. ALL FRONTAGE IMPROVEMENT WORK SHALL BEIN ACCORDANCE WITH THE LATEST VERSION OF THE CITY STANDARD DETAILS.
5. AN ENCROACHMENT PERMIT FROM THE ENGINEERING DIVISION IS REQUIRED PRIOR TO ANY CONSTRUCTION ACTIVITIES IN THE PUBLIC RIGHT OF WAY.

1. PROTECT ADJACENT PROPERTIES AND UNDISTURBED AREAS FROM CONSTRUCTION IMPACTS USING VEGETATIVE BUFFER STRIPS, SEDIMENT BARRIERS OR FILTER, DIKES, MULCHING OR OTHER MEASURES AS APPROPRIATE.
2. PROTECT DOWN SLOPE DRAINAGE COURSES, STREAMS AND STORM DRAINS WITH ROCK FILLED SAND BAGS, TEMPORARY DRAINAGE SWALES, SILT FENCES, EARTH BERMS, STORM DRAIN INLET FILTERS AND/OR STRAW BALES USED ONLY IN CONJUNCTION WITH PROPERLY INSTALLED SILT FENCES. PROVIDE ROCKED DRIVEWAY FOR SITE ACCESS DURING CONSTRUCTION.
3. CONTRACTOR SHALL MAINTAIN ADJACENT STREETS IN A NEAT, CLEAN, DUST FREE AND SANITARY CONDITION AT ALL TIMES. CONTRACTOR SHALL BE RESPONSIBLE FOR ANY CLEAN UP ON ADJACENT STREETS AFFECTED BY THEIR CONSTRUCTION. NO STOCKPILING OF BUILDING MATERIALS WITHIN THE PUBLIC RIGHT-OF-WAY IS PERMITTED.
4. ALL EROSION CONTROL FACILITIES SHALL BE INSPECTED BY THE CONTRACTOR AND REPAIRED AS REQUIRED AT THE CONCLUSION OF EACH WORKING DAY DURING THE RAINY SEASON. REPAIRS TO DAMAGED FACILITIES SHALL BE MADE IMMEDIATELY UPON DISCOVERY
5. THE CONTRACTOR SHALL REMOVE ANY ACCUMULATION OF SILT OR DEBRIS FROM THE EROSION CONTROL SEDIMENT BASINS FOLLOWING EACH STORM AND SHALL CLEAR THE OUTLET PIPES OF ANY BLOCKAGE.
6. STOCKPILED MATERIAL SHALL BE COVERED WITH VISQUEEN OR TARPULIN UNTIL THE MATERIAL IS REMOVED FROM THE SITE. ANY REMAINING BARE SOIL, THAT EXISTS AFTER THE STOCKPILE HAS BEEN REMOVED SHALL BE COVERED UNTIL A NATURAL GROUND COVER IS ESTABLISHED OR IT MAY BE SEEDING OR PLANTED TO PROVIDE GROUND COVER PRIOR TO THE FALL RAINY SEASON (FROM OCT. 1 TO APR. 30).



ADDITION: **CROOK RESIDENCE**
1140 DIAMOND CT., LOS ALTOS, CALIFORNIA, 94024
A.P.N. 189-11-050

SCALE:	As indicated
DRAWN BY:	DTN
APPROVED BY:	BF
DATE:	04/08/25

TIMELINE
DESIGN + BUILD
14401 BIG BASIN WAY
SARATOGA, CALIFORNIA 95070
PHONE: 408.741.3000 FAX: 408.317.1708

A0.6
DRAINAGE -
ERROSION
CONTROL -
TREE
PROTECTION
PLAN

LEGEND

	PROPERTY LINE
	WOOD FENCE
AC	ASPHALT
AD	AREA DRAIN
ARC	ADDITIONAL DWELLING UNIT
BSBL	AIRCONDITIONER
CATV	BUILDING SETBACK LINE
CO	CABLE TELEVISION
CONC	SANITARY SEWER CLEAN OUT
DW	CONCRETE
EM	DRIVE WAY
FF	ELECTRIC METER
FL	FINISHED FLOOR
GA	FIRE HYDRANT
GM	FLOWLINE
GND	GUY ANCHOR
IRR	GAS METER
JP	GROUND
MB	IRREIGATION CONTROL
OH	JOINT POLE
PLNTR	MAIL BOX
PSDE	MANHOLE
RW	OVERHEAD
SD	PLANTER
SL	PRIVATE STORM DRAIN EASEMENT
SSE	BLOCK RETAINING WALL
SS	STORM DRAIN
STN	STREET LIGHT
TEL	SANITARY SEWER EASMENT
T-8	SANITARY SEWER
UB	STONE
VG	TELEPHONE
WV	TREE-WIDTH IN INCHES
WM	UTILITY BOX
	CONC VALLY GUTTER
	WATER VALVE
	WATER METER

NOTES

1. SITE: 1140 DIAMOND COURT, LOS ALTOS, CA 94024
2. APN: 189-11-050
3. TOTAL ACREAGE: 11,745 SQ. FT., 0.270 AC.
4. ALL DISTANCES ARE IN FEET AND DECIMALS THEREOF. THE UTILITIES SHOWN ON THIS MAP ARE DERIVED FROM RECORD DATA AND/OR SURFACE OBSERVATION AND ARE APPROXIMATE ONLY. ACTUAL LOCATION AND SIZE, TOGETHER WITH THE PRESENCE OF ANY ADDITIONAL UTILITY LINES NOT SHOWN ON THIS MAP, SHALL BE VERIFIED IN THE FIELD BY THE CONTRACTOR DURING CONSTRUCTION. THIS MAP REPRESENTS TOPOGRAPHY OF THE SURFACE FEATURES ONLY.
5. SPECIES OF TREES TO BE DETERMINED/VERIFIED BY AN ARBORIST.
6. A TITLE REPORT FOR THE SUBJECT PROPERTY HAS BEEN EXAMINED BY ABC. NO OTHER EASEMENTS OF RECORD EXIST THAT ARE NOT SHOWN ON THIS MAP.
7. BSBL TO BE DETERMINED/VERIFIED BY THE CITY.

SURVEYOR'S STATEMENT:

THIS MAP CORRECTLY REPRESENTS A SURVEY MADE BY ME OR UNDER MY DIRECTION IN CONFORMANCE WITH THE PROFESSION OF LAND SURVEYING AT THE REQUEST OF TIMELINE CONSTRUCTION IN APRIL 2023.

Dan Hoagland



BOUNDARY &
TOPOGRAPHICAL
LAND SURVEY

BEING A SURVEY OF THE LANDS OF CROOK, ET UX
PER THAT CERTAIN DOC#23538226 FILED 12/20/2016
COUNTY OF SANTA CLARA, STATE OF CALIFORNIA



APN: 189-11-050

OCTOBER 14, 2024

CONSISTING OF ONE SHEET

BASIS OF BEARINGS:

THE MONUMENT LINE IN DIAMOND COURT AS SHOWN ON THAT CERTAIN RECORD OF SURVEY, (BK 25 MAPS, PG 3) AND TAKEN AS NORTH 0°03'15" EAST WAS USED AS THE BASIS OF BEARINGS FOR THIS SURVEY.

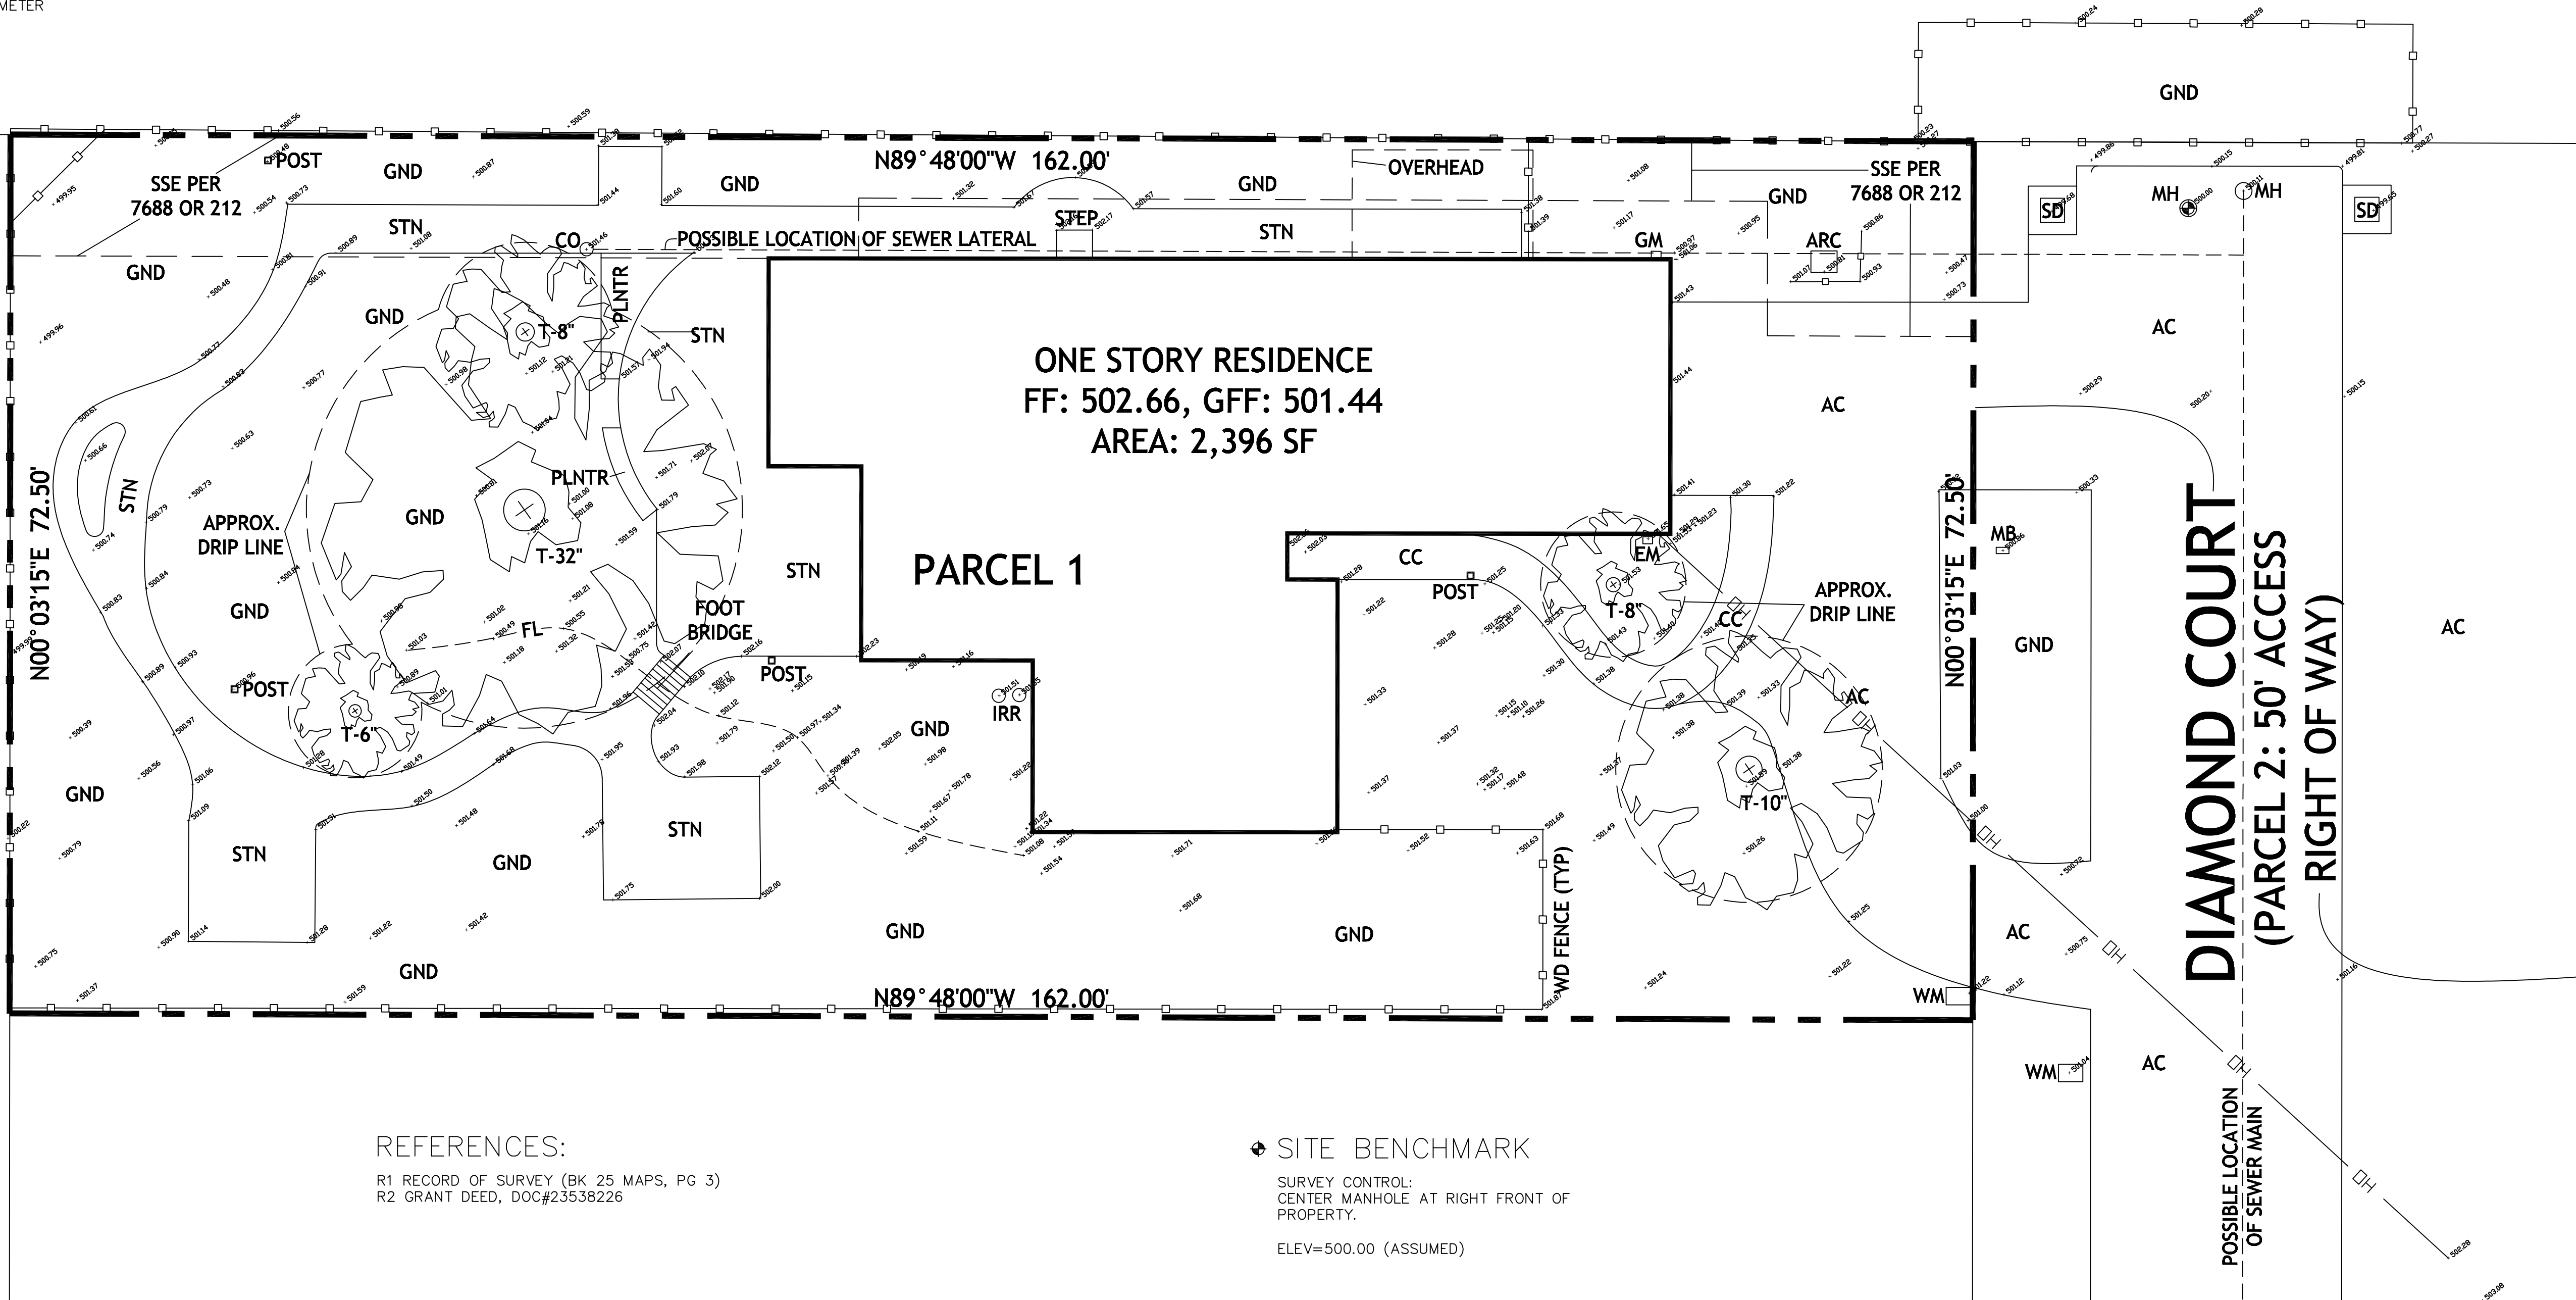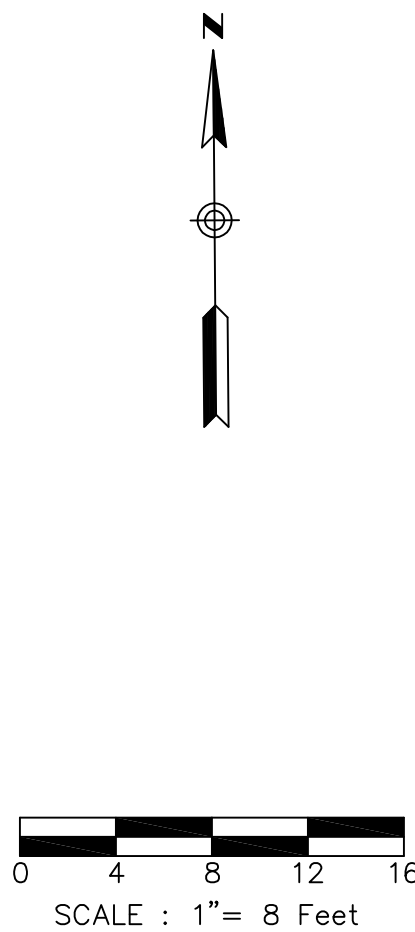

REFERENCES:

- R1 RECORD OF SURVEY (BK 25 MAPS, PG 3)
R2 GRANT DEED, DOC#23538226

◆ SITE BENCHMARK

SURVEY CONTROL:
CENTER MANHOLE AT RIGHT FRONT OF
PROPERTY.

ELEV=500.00 (ASSUMED)

PROPERTY LINE

A3.2
4

1st FLOOR SETBACK LINE

1

ROOF DEMOLITION PLAN
1/4" = 1'-0"

2
A3.1

1

3

5

2

6

4" / 1'-0"

4" / 1'-0"

4" / 1'-0"

4" / 1'-0"



2
A3.2

1st FLOOR SETBACK LINE

PROPERTY LINE

KEYNOTES

1	GREY DIAGONAL PATTERN INDICATES ROOF DEMOLITION WORK
2	PATTTN INDICATE EXISTING ROOF TO REMAIN, DON'T REMOVE THE EXISTING ROOF TILES AND UNDERLAYMENT
3	EXTERIOR WALL BELOW, LINE INDICATES EXTERIOR FACE OF WALL FRAMES.
4	EXISTING SKYLIGHTS TO REMAIN
5	GUTTER AND DOWNSPOUT TO BE REMOVED
6	GUTTER AND DOWNSPOUT TO REMAIN
7	EXISTING SUN TUNEL TO REMAIN
8	CUT ROOF FOR NEW SKYLIGHT, REFER TO ROOF PROPOSED PLAN FOR ADDITIONAL INFORMATION

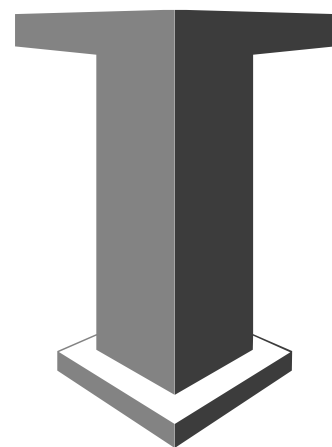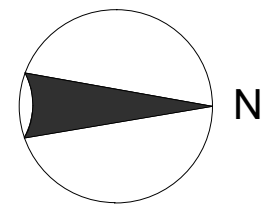

A1.3

ROOF
DEMOLITION
PLAN

TIMELINE
DESIGN + BUILD
14401 BIG BASIN WAY
SARATOGA, CALIFORNIA 95070
PHONE: 408.741.3000 FAX: 408.317.1708

SCALE: 1/4" = 1'-0"
DRAWN BY: DTN
APPROVED BY: BF
DATE: 04/08/25



A.P.N. 189-11-050

ADDITION:
CROOK RESIDENCE

1140 DIAMOND CT., LOS ALTOS, CALIFORNIA, 94024

No.	Description	Date

Copyright 2014 TIMELINE DESIGN. All designs, drawings, and written materials appearing herein, are protected and constitute original and unpublished work of Timeline Design and may not be revised, re-used, copied, or disclosed without the written consent of the Timeline Design. Equipment manufactured by others is excluded. Drawings and specifications are instruments of architectural service, and shall remain the property of the Timeline Design. Use is restricted to the site for which they are prepared.

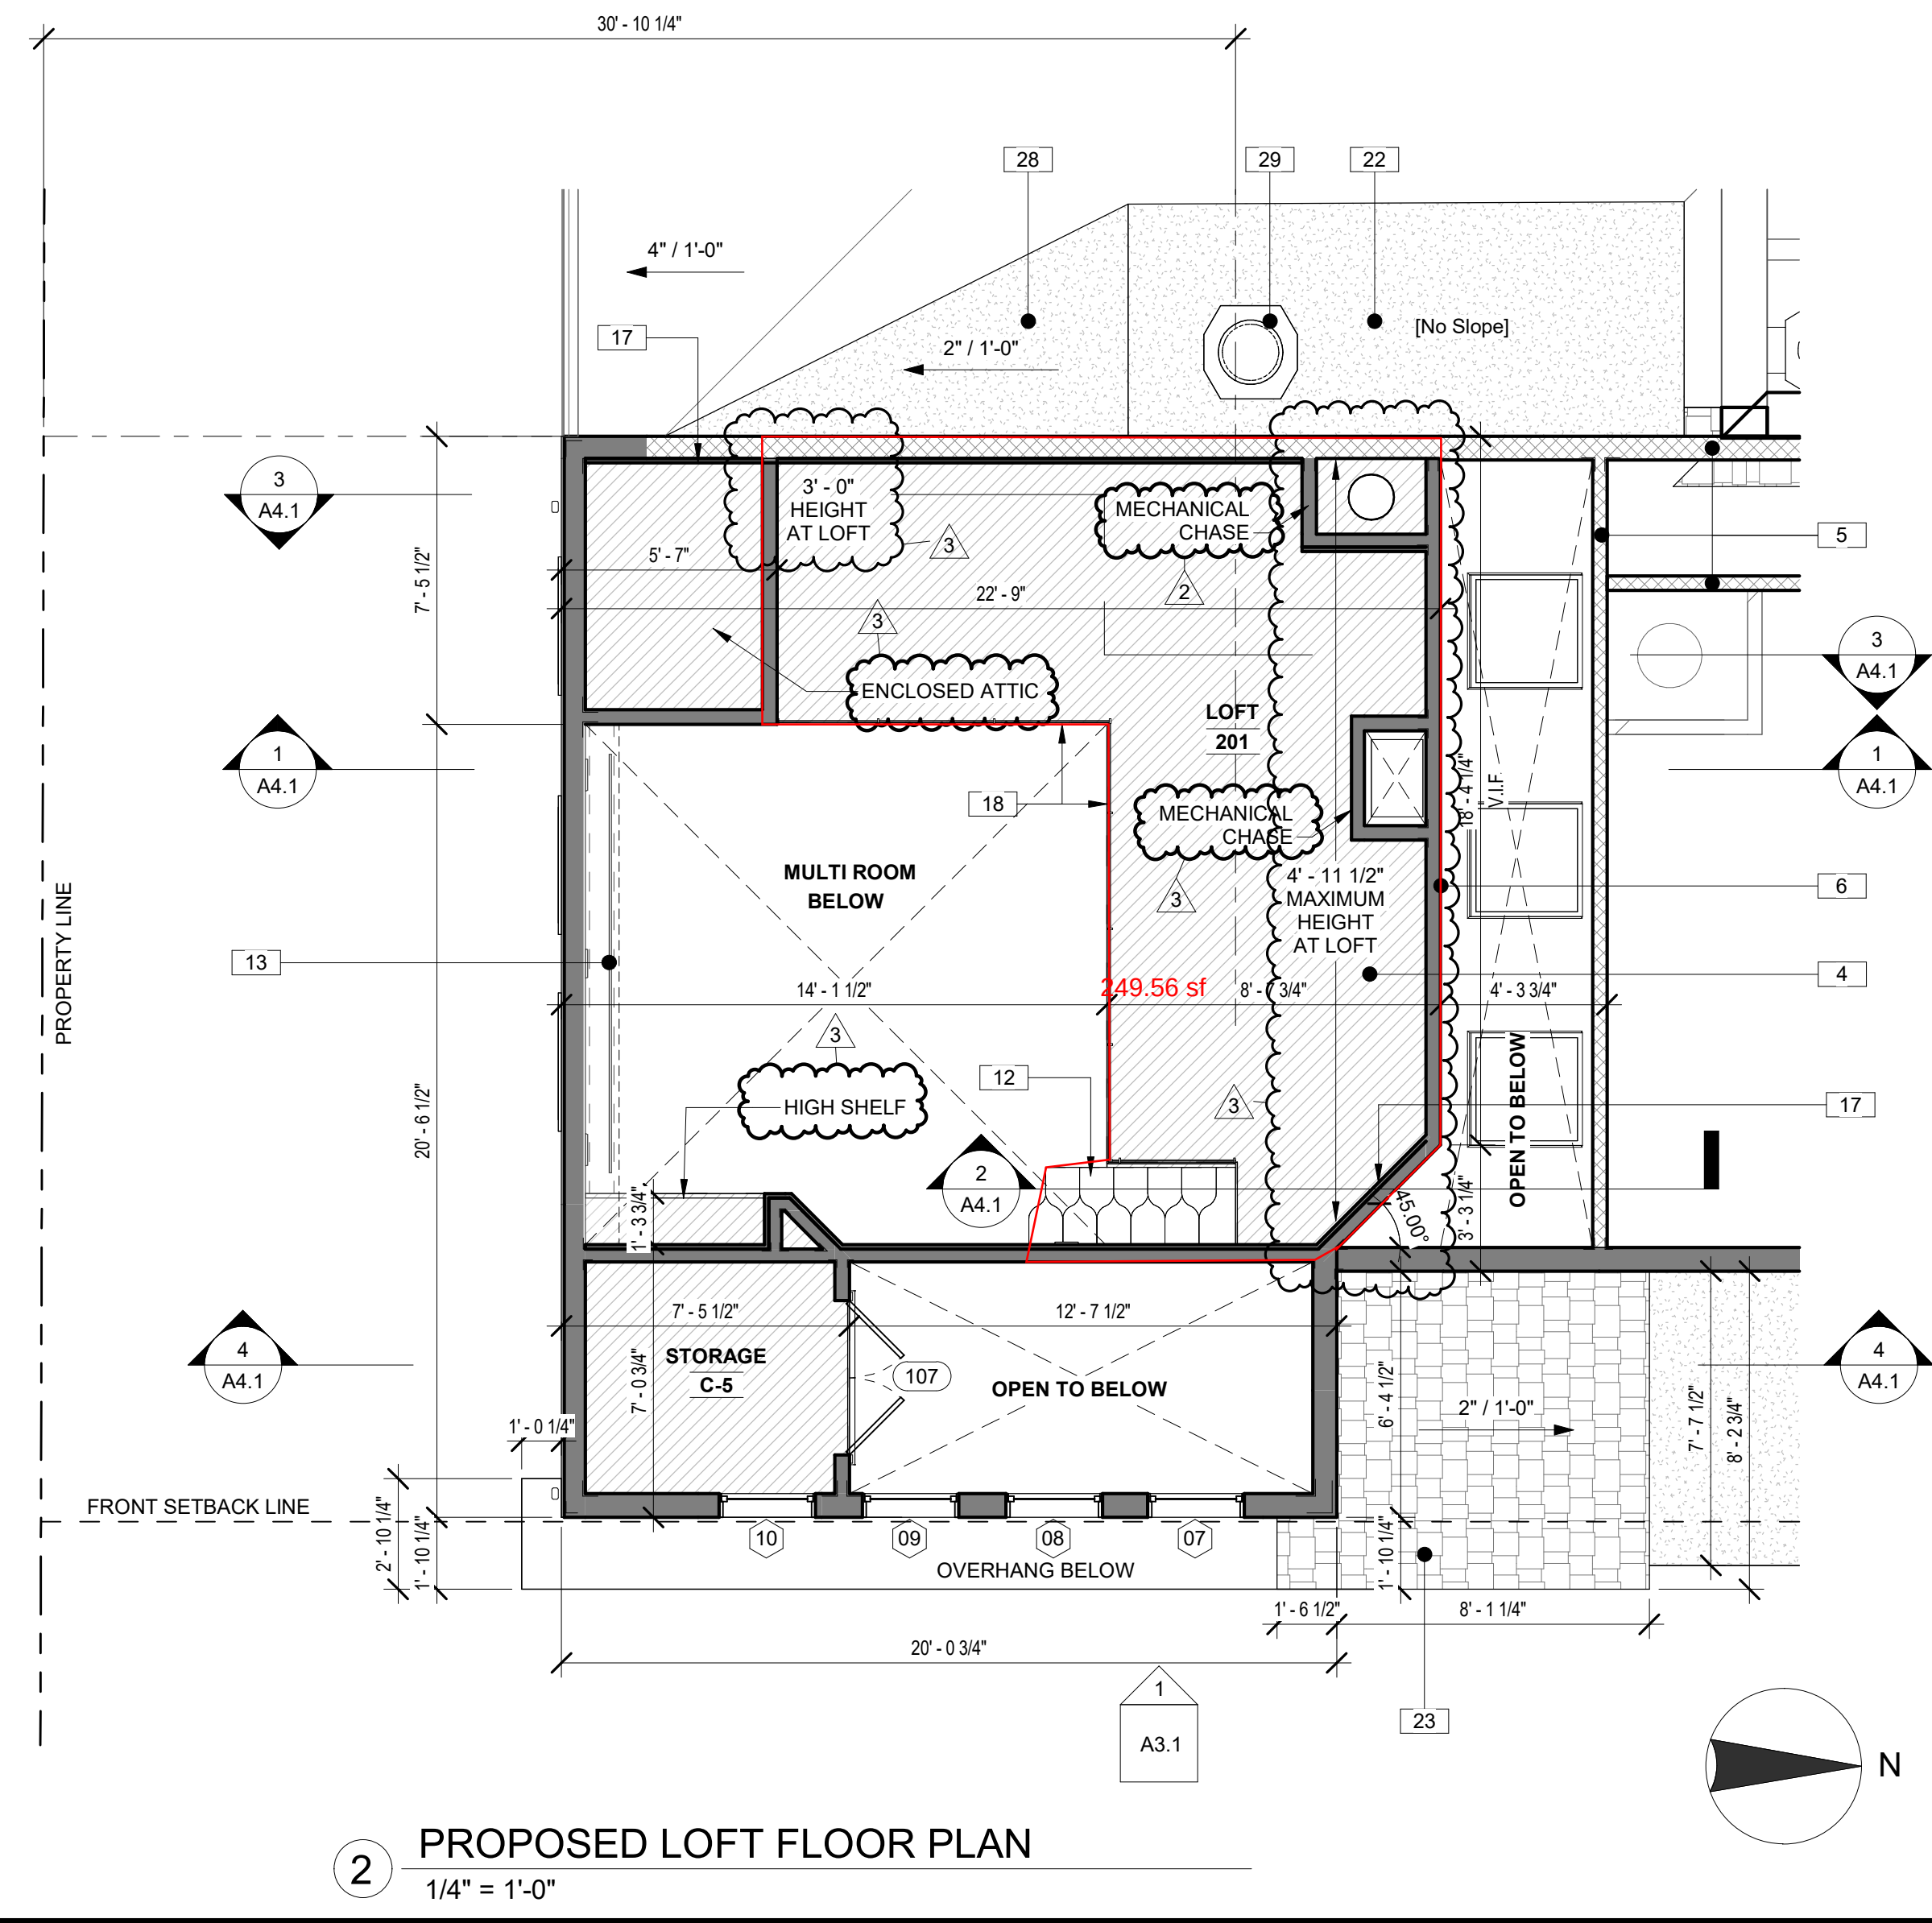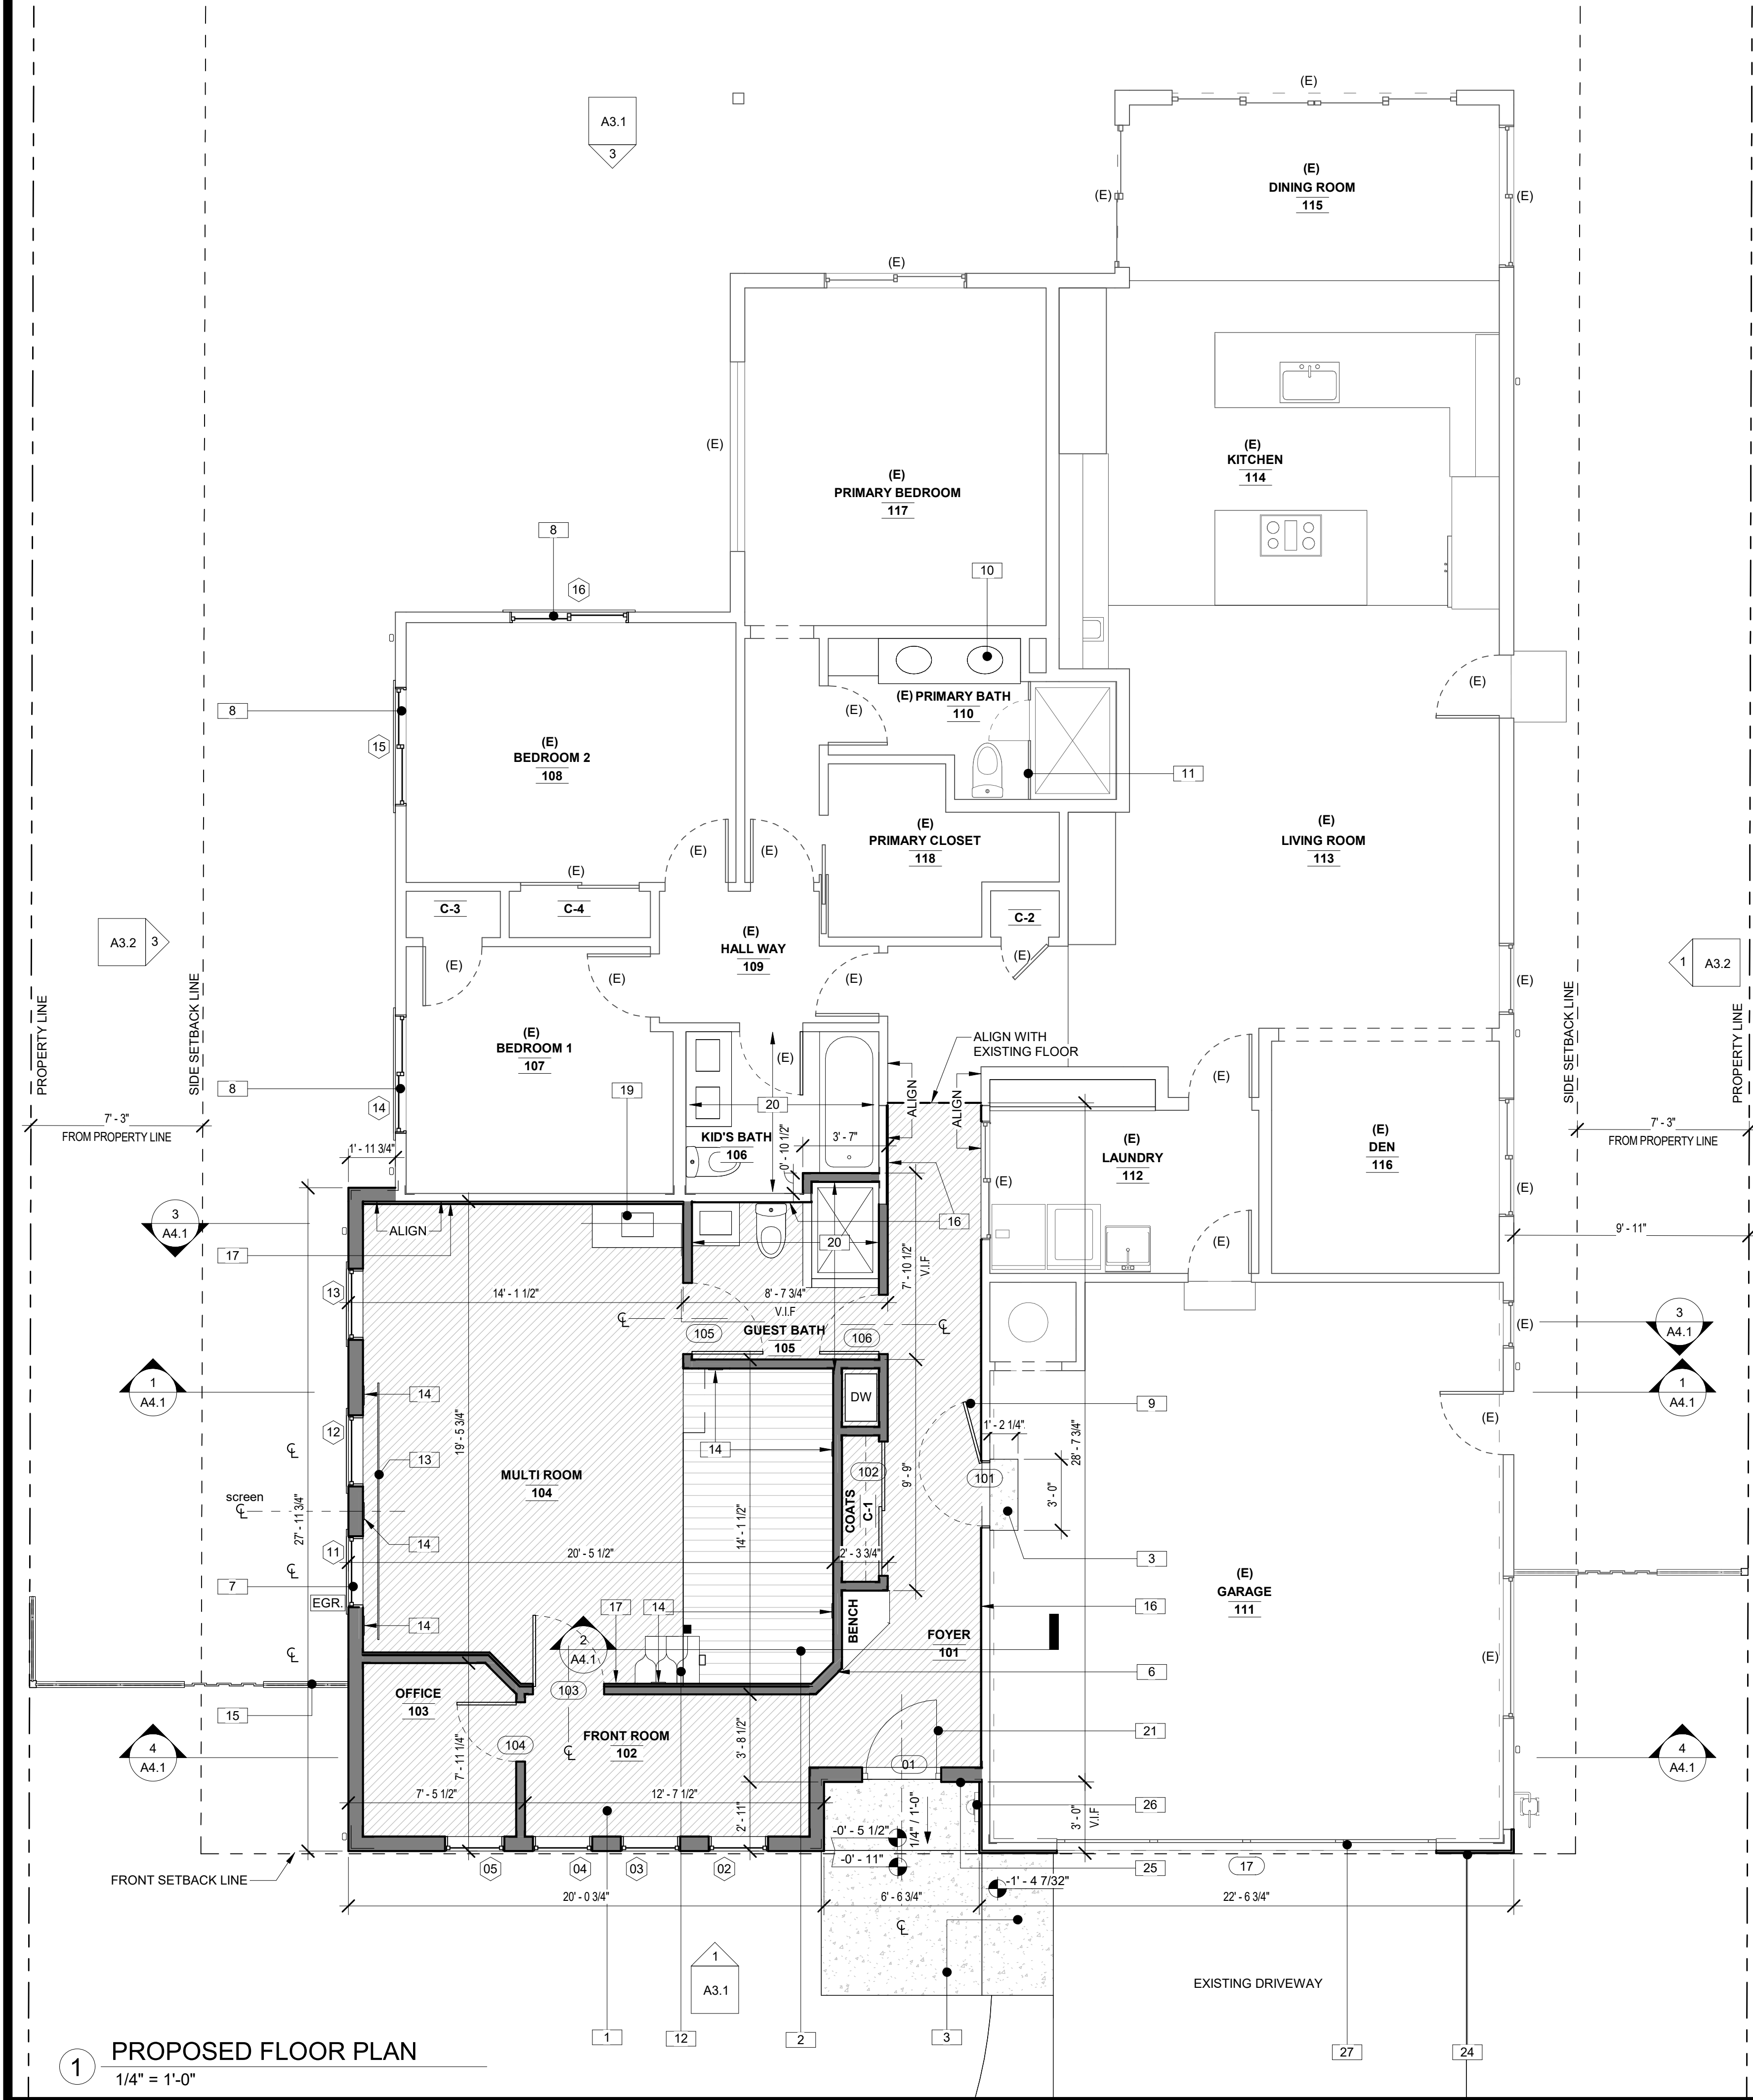

KEYNOTES	
1	PATTERN INDICATES AREA OF ADDITION; PROVIDE NEW ROOF AND FOUNDATION AS SHOWN
2	PATTERN INDICATES NEW DECK ON FRAMING WITH HARDWOOD FLOOR FINISHED
3	NEW CONCRETE STEPLANDING, SLOPE 1/4" AWAY FROM BUILDING, NO POINT 6" HIGHER THAN ADJACENT GRADE LEVEL
4	PATTERN INDICATES NEW FLOOR ON FRAMING, REFER TO INTERIOR DESIGN FOR FLOOR FINISHED
5	NEW WALL BUILT UPON EXISTING WALL
6	NEW WALL, TYPICAL
7	NEW WINDOWS ON NEW WALL
8	NEW WINDOWS TO BE INSTALLED IN NEW OPENINGS ON EXISTING WALLS
9	NEW INTERIOR DOORS ON EXISTING WALL, TO MATCH WITH EXISTING INTERIOR ONES
10	PROVIDE NEW DOUBLE FLOATING VANITY, FIXTURES, FINISHES AND RELATED ITEMS
11	PROVIDE NEW GLASS SHOWER DOOR
12	PROVIDE NEW ALTERNATING STEPS LADDER AND RELATED ITEMS, PRODUCT IS AS CLIENT CHOICE
13	SOLOSCREEN 3 INDOOR FLUSH MOUNT 133", INSTALLED BY OTHERS
14	KLIPSCH HOME THEATRE SYSTEM, INSTALLED BY OTHERS
15	NEW FENCE WITH GATE TO BE INSTALLED, TYPICAL
16	INTERIOR FINISH LAYER ON EXISTING FRAME, ALIGN WITH THE EXISTING
17	QUIETROCK 545 GYPSUM WALL BOARD FINISH, UP TO CEILING
18	GLASS PANEL RAILING, REFER TO INTERIOR DESIGN FOR ADDITIONAL INFORMATION
19	PROVIDE NEW CABINET WITH VANITY, FIXTURES, FINISHES AND RELATED ITEMS
20	PROVIDE BATHROOM FINISHES, FIXTURES AND RELATED ITEMS. REFER TO INTERIOR DESIGN FOR ADDITIONAL INFORMATION
21	NEW MAIN DOORS ON NEW WALL
22	FLAT ROOF WITH IB ROOFING AND TAPERED INSULATION, REFER TO ROOF ASSEMBLY DETAIL 2/A8.1(B) AND DETAILS 3, 4/A8.2 FOR ADDITIONAL INFORMATION
23	PATTERN INDICATES NEW ROOF FRAMING, REFER TO STRUCTURAL DRAWINGS FOR ADDITIONAL INFORMATION
24	NEW WOOD THERMORY BENCHMARK ASH CLADDING C72, VERTICAL DIRECTION, STAIN NATURAL COLOR
25	NEW CHATEAUX CREAM LIMESTONE VENEER FINISH, LIGHT CREAM COLOR
26	EXISTING ELECTRICAL PANEL 200A WITH OVERHEAD FEED TO REMAIN; PROVIDE NEW FLASHING AROUND IT
27	REPLACE GARAGE DOOR WITH NEW ONE, PRODUCT PICKED BY THE CLIENT
28	IB ROOFING OVER SLOPED ROOF, REFER TO ROOF ASSEMBLY DETAIL 2/A8.1(B) AND DETAILS 3, 4/A8.2 FOR ADDITIONAL INFORMATION
29	NEW SUN TUNEL, REFER TO SKYLIGHT SCHEDULE

Copyright 2014 TIMELINE DESIGN. All designs, drawings, and written materials appearing herein, are protected and constitute original and unpublished work of Timeline Design and may not be revised, re-used, copied, or disclosed without the written consent of the Timeline Design. Equipment manufactured by others is excluded. Drawings and specifications are instruments of architectural service, and shall remain the property of the Timeline Design. Use is restricted to the site for which they are prepared.

ADDITION:

CROOK RESIDENCE

1140 DIAMOND CT., LOS ALTOS, CALIFORNIA, 94024

A.P.N. 189-11-050

SCALE: 1/4" = 1'-0"

DRAWN BY: DTN

APPROVED BY: BF

DATE: 04/08/25


TIMELINE
DESIGN + BUILD

14401 BIG BASIN WAY
SARATOGA, CALIFORNIA 95070
PHONE: 408.741.3000 FAX: 408.317.1708

A2.1

PROPOSED FLOOR PLANS

Revisions		No.	Description	Date
2	Revision 2	2		1/7/25
3	Revision 3	3		4/8/25

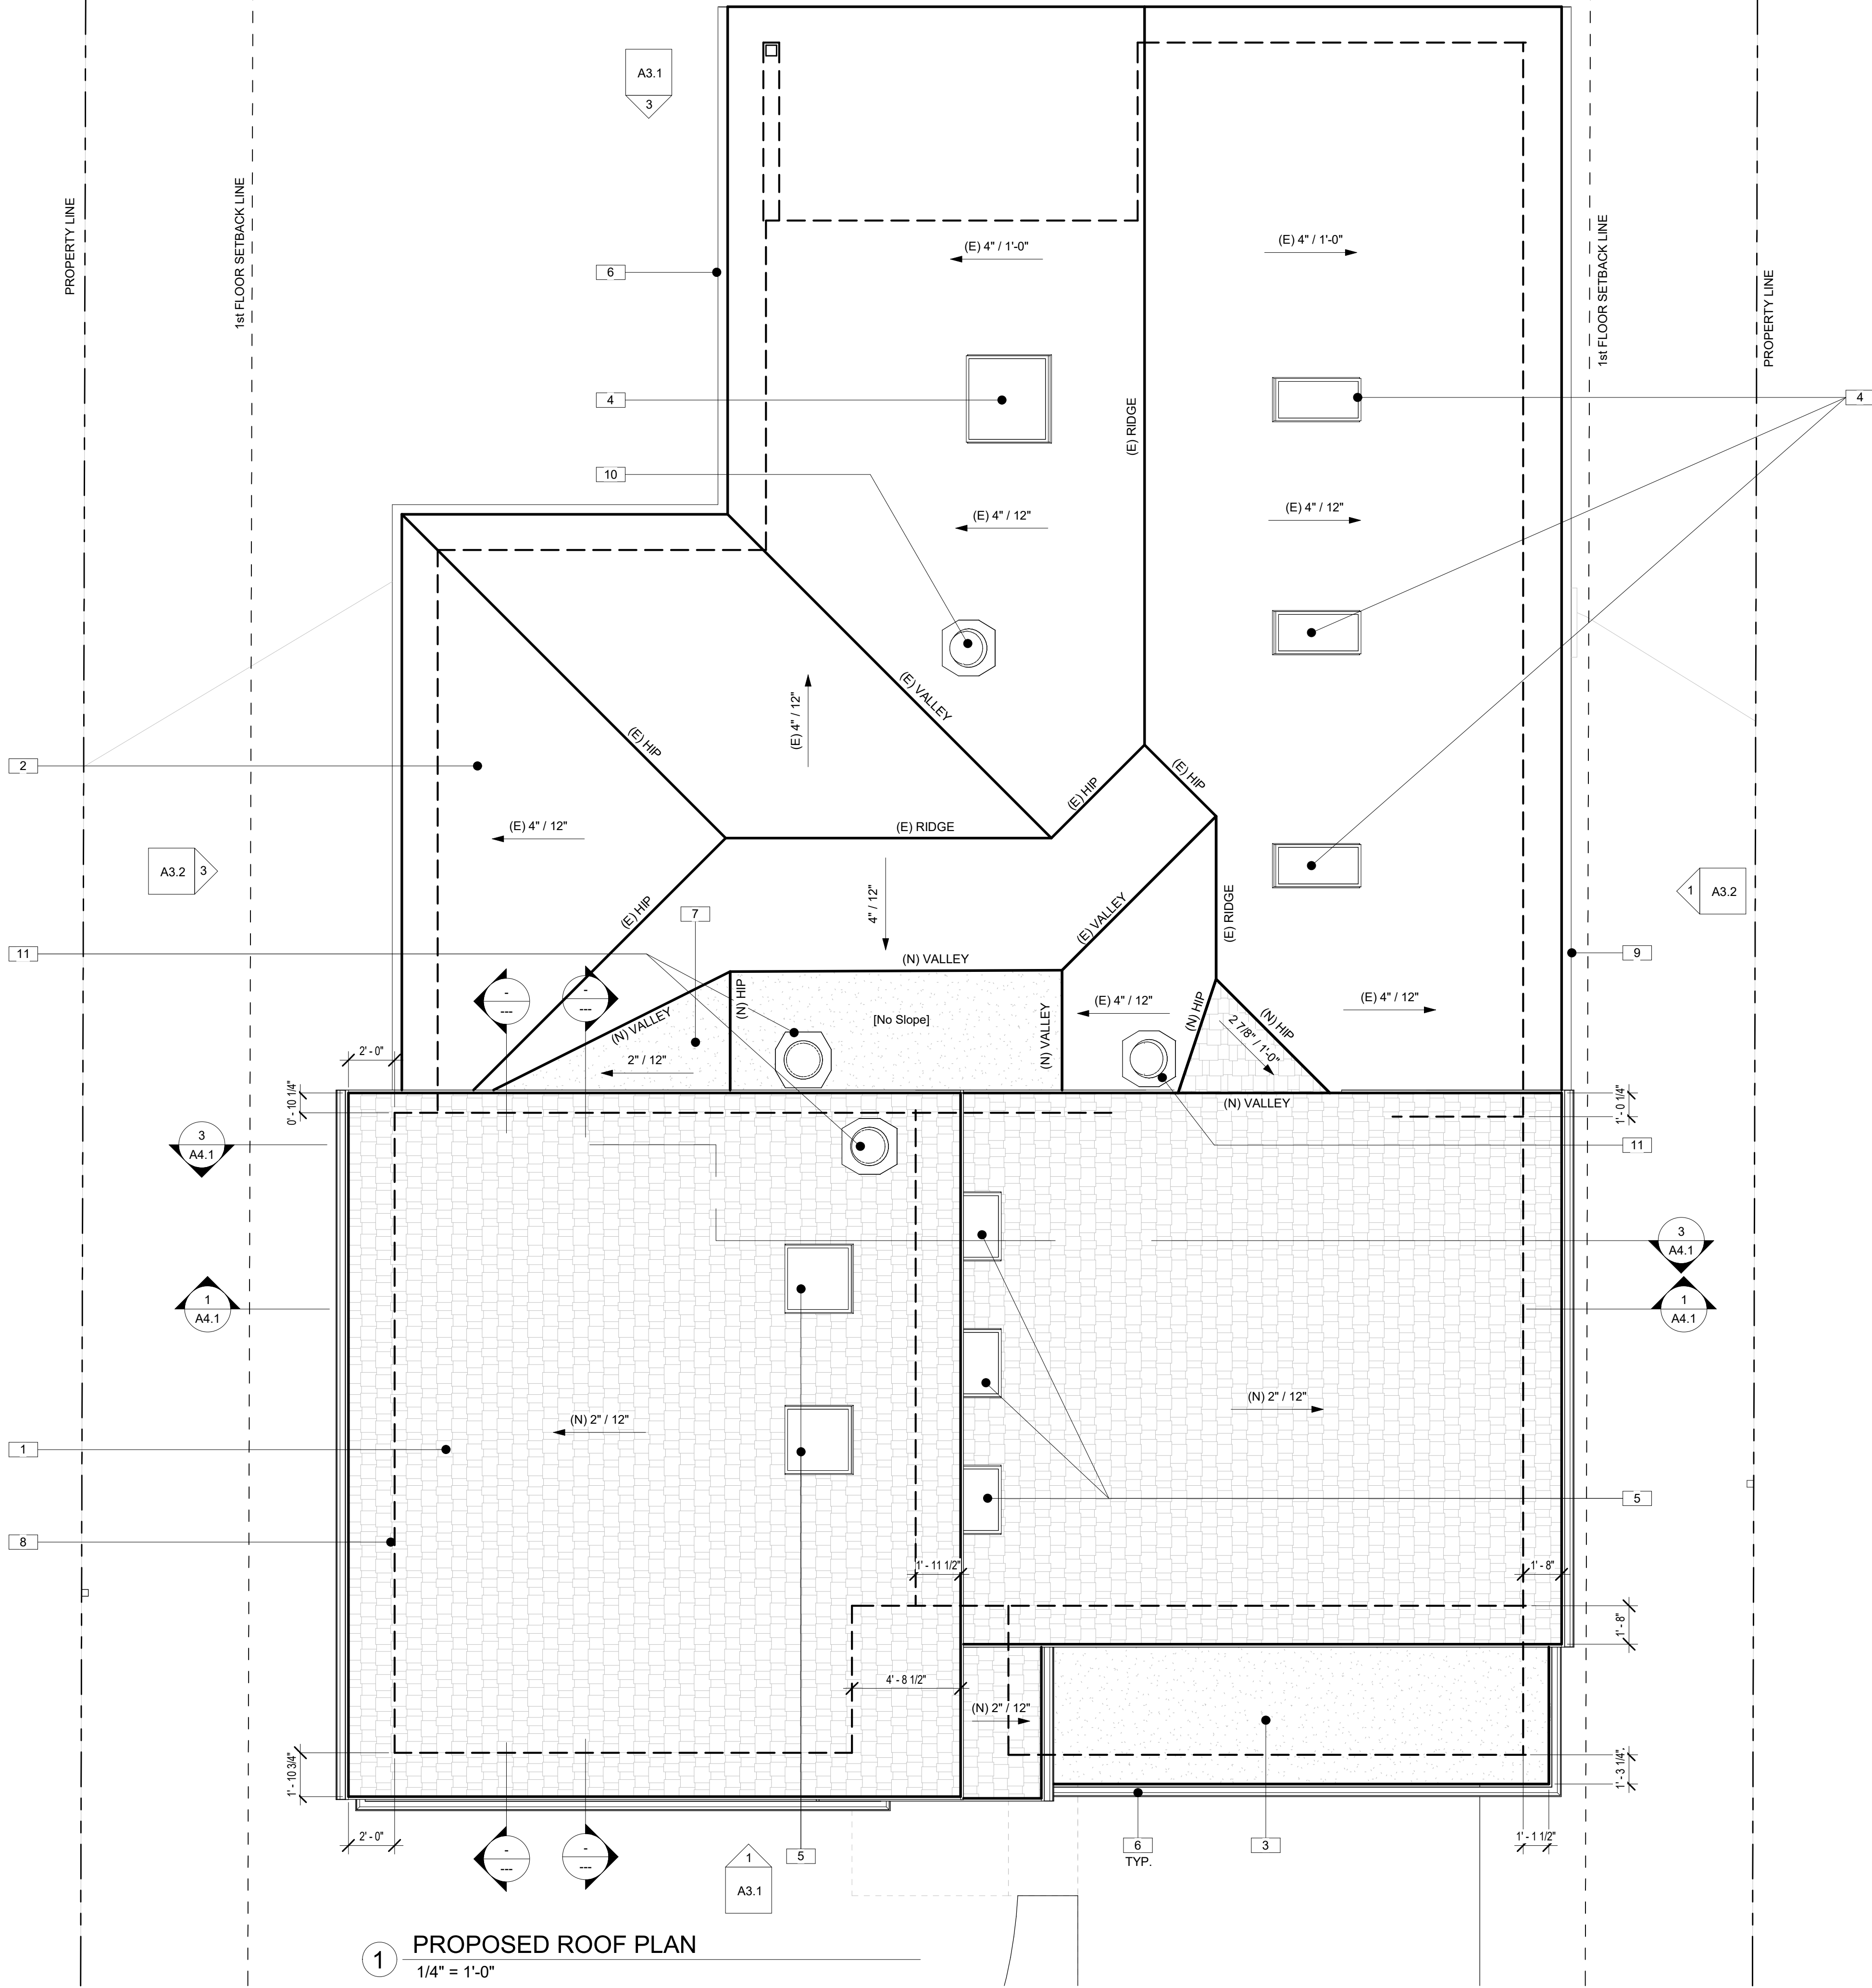

1 PROPOSED ROOF PLAN
1/4" = 1'-0"

		MANUFACTURER	STYLE	COLOR	MATERIAL
ROOFING MATERIAL	COMPOSITION SHINGLE ROOF	TBD	TBD	TBD	TBD
	FLAT ROOFING	IB ROOFING	N/A	DARK GREY	PVC
GUTTERS AND DOWNSPOUTS	GUTTERS	TBD	5 1/2" HALF ROUND	DARK GREY	COPPER
	RAIN WATER LEADERS	TBD	3" ROUND	N/A	COPPER

TYPICAL EAVE DETAIL: 5/A8.2
ROOFING ASSEMBLY DETAIL: 2/A8.1
SPECIFICATION SHEETS: ---

KEYNOTES	
1	PATTERN INDICATES NEW ROOF FRAMING, REFER TO STRUCTURAL DRAWINGS FOR ADDITIONAL INFORMATION
2	PATTTERN INDICATE EXISTING ROOF TO REMAIN, DON'T REMOVE THE EXISTING ROOF TILES AND UNDERLAYMENT
3	FLAT ROOF WITH IB ROOFING AND TAPPERED INSULATION, REFER TO ROOF ASSEMBLY DETAIL 2/A8.1(B) AND DETAILS 3, 4/A8.2 FOR ADDITIONAL INFORMATION
4	EXISTING SKYLIGHTS TO REMAIN
5	NEW SKYLIGHT WITH FLARED SHAFT AS SHOWN, TYPICAL, REFER TO SKYLIGHT SCHEDULE.
6	NEW GUTTER, DOWNSPOUT AND RELATED ITEMS, REFER TO TABLE A2.3 FOR ADDITIONAL INFORMATION
7	IB ROOFING OVER SLOPED ROOF, REFER TO ROOF ASSEMBLY DETAIL 2/A8.1(B) AND DETAILS 3, 4/A8.2 FOR ADDITIONAL INFORMATION
8	EXTERIOR WALL BELOW, LINE INDICATES EXTERIOR FACE OF WALL FRAMES.
9	GUTTER AND DOWNSPOUT TO REMAIN
10	EXISTING SUN TUNEL TO REMAIN
11	NEW SUN TUNEL, REFER TO SKYLIGHT SCHEDULE

Copyright 2014 TIMELINE DESIGN. All designs, drawings, and written materials appearing herein, are protected and constitute original and unpublished work of Timeline Design and may not be revised, re-used, copied, or disclosed without the written consent of the Timeline Design. Equipment manufactured by others is excluded. Drawings and specifications are instruments of architectural service, and shall remain the property of the Timeline Design. Use is restricted to the site for which they are prepared.


ADDITION:
CROOK RESIDENCE

1140 DIAMOND CT., LOS ALTOS, CALIFORNIA, 94024

A.P.N. 189-11-050





SCALE: 1/4" = 1'-0"
DRAWN BY: DTN
APPROVED BY: BF
DATE: 04/08/25

TIMELINE
DESIGN + BUILD
14401 BIG BASIN WAY
SARATOGA, CALIFORNIA 95070
PHONE: 408.741.3000 FAX: 408.317.1708

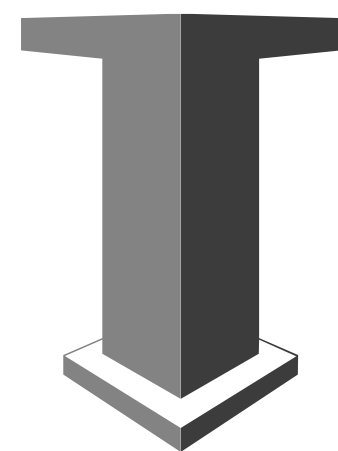

A2.3

PROPOSED
ROOF PLAN

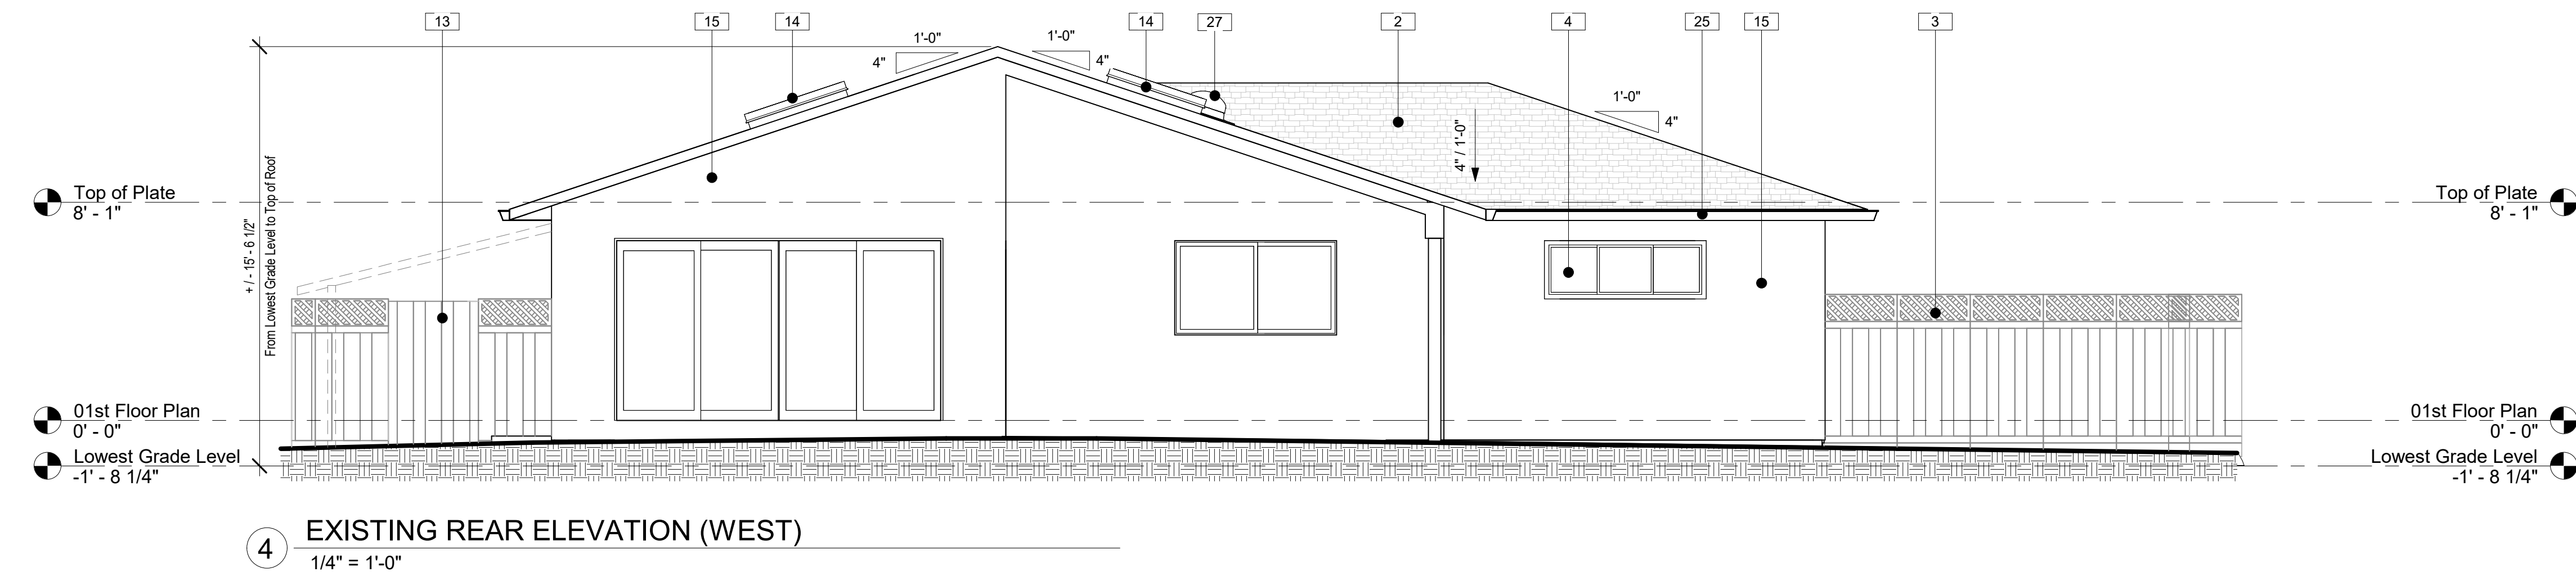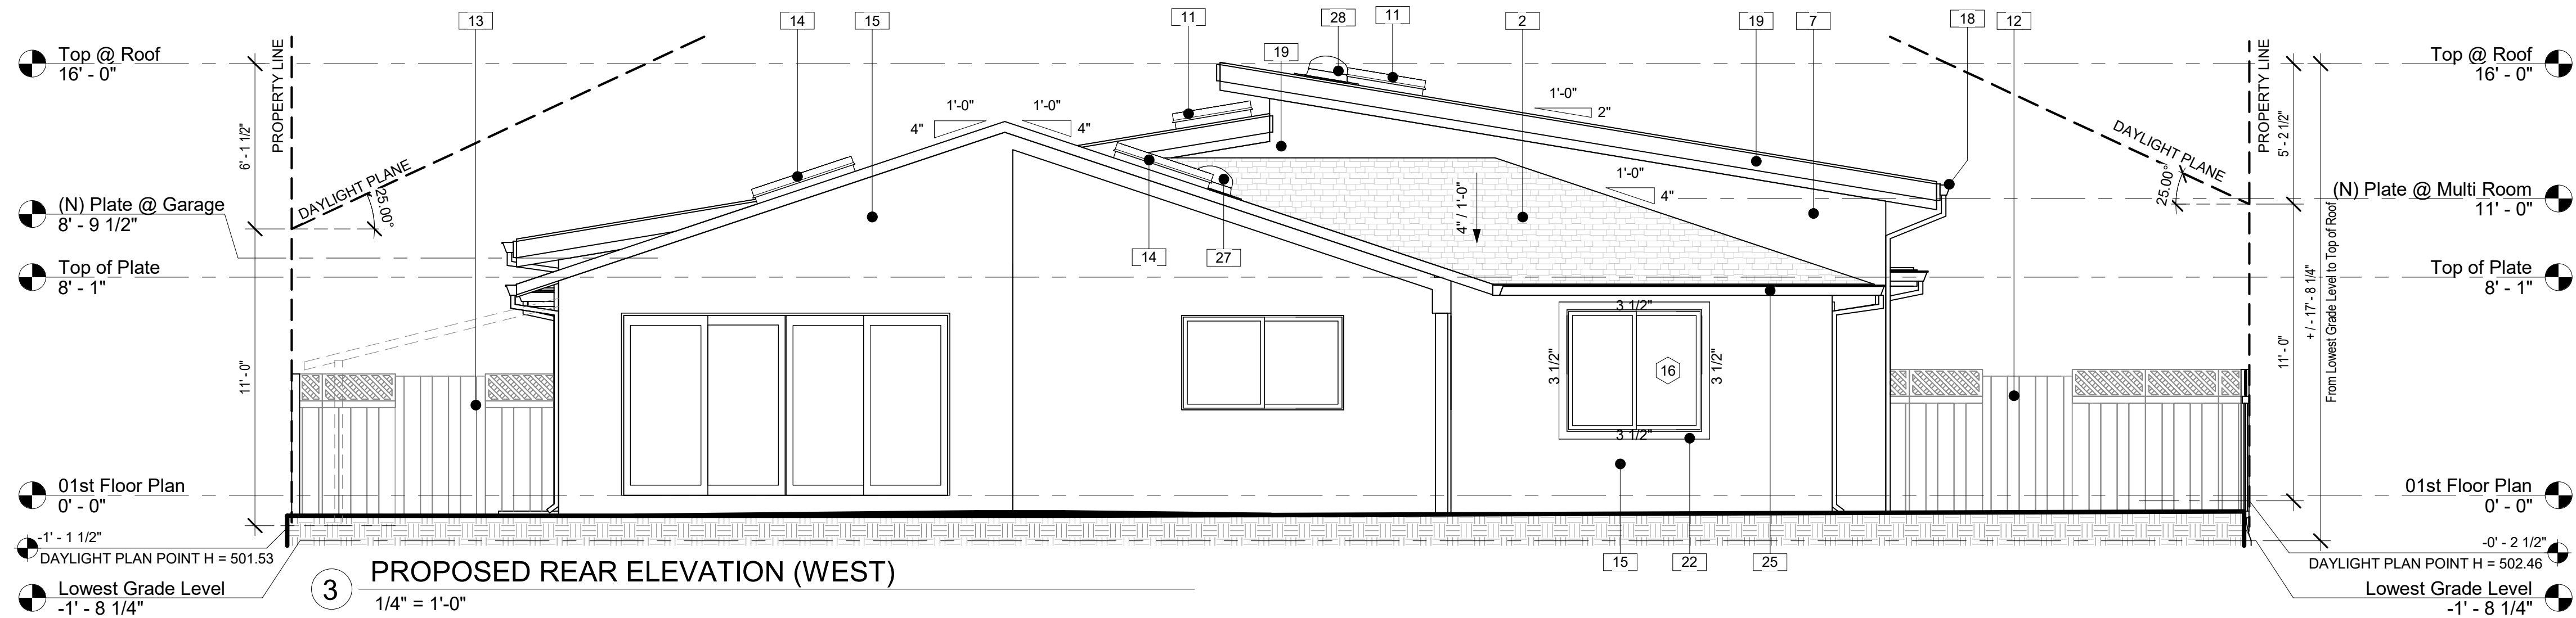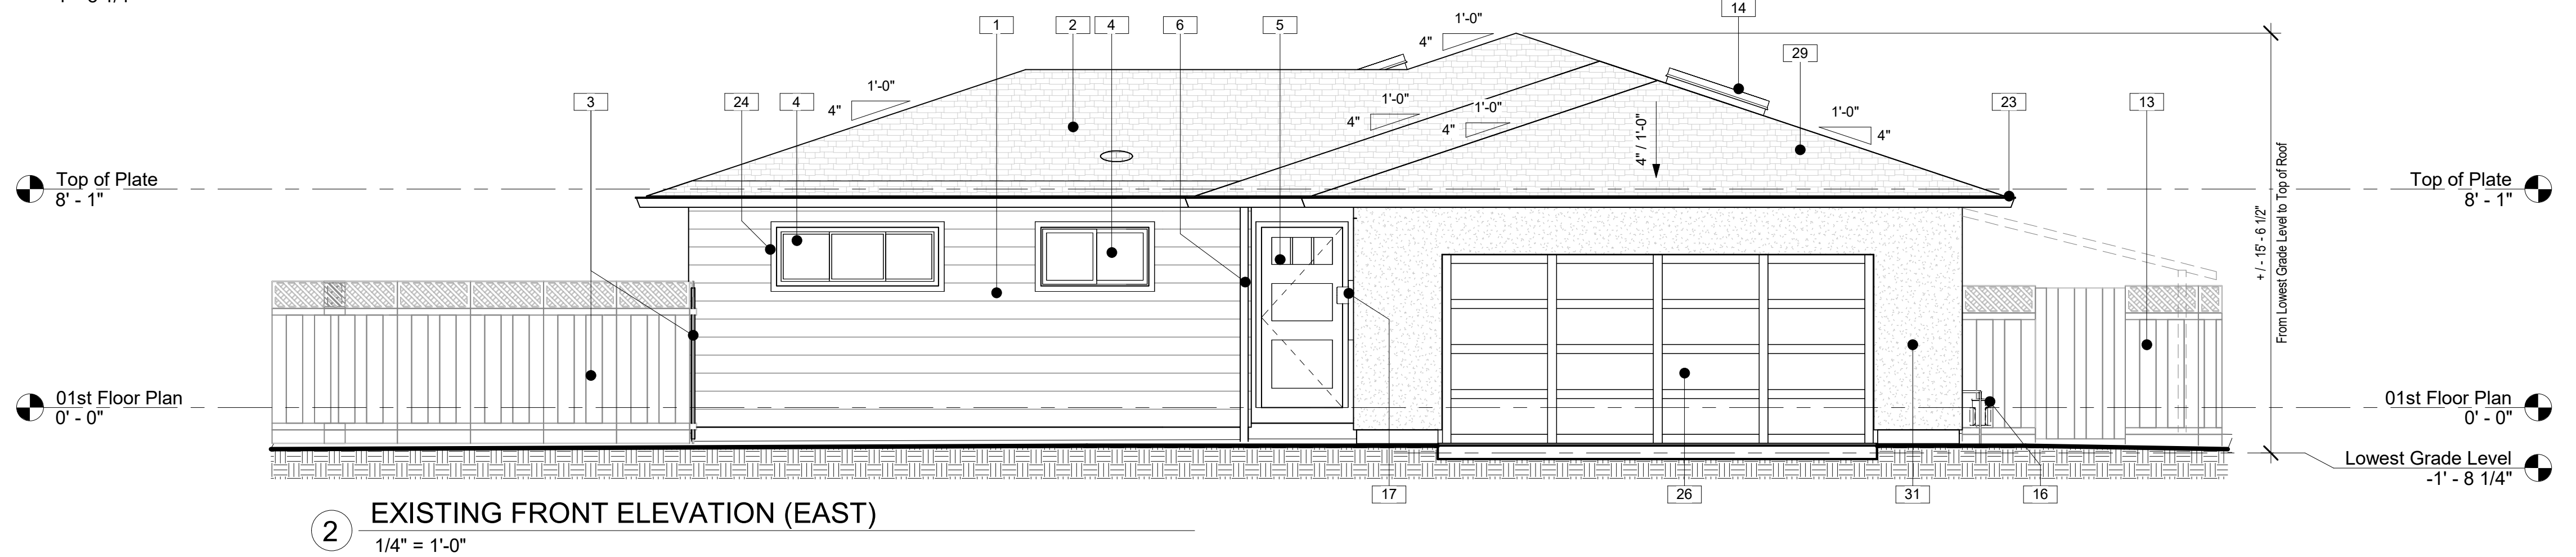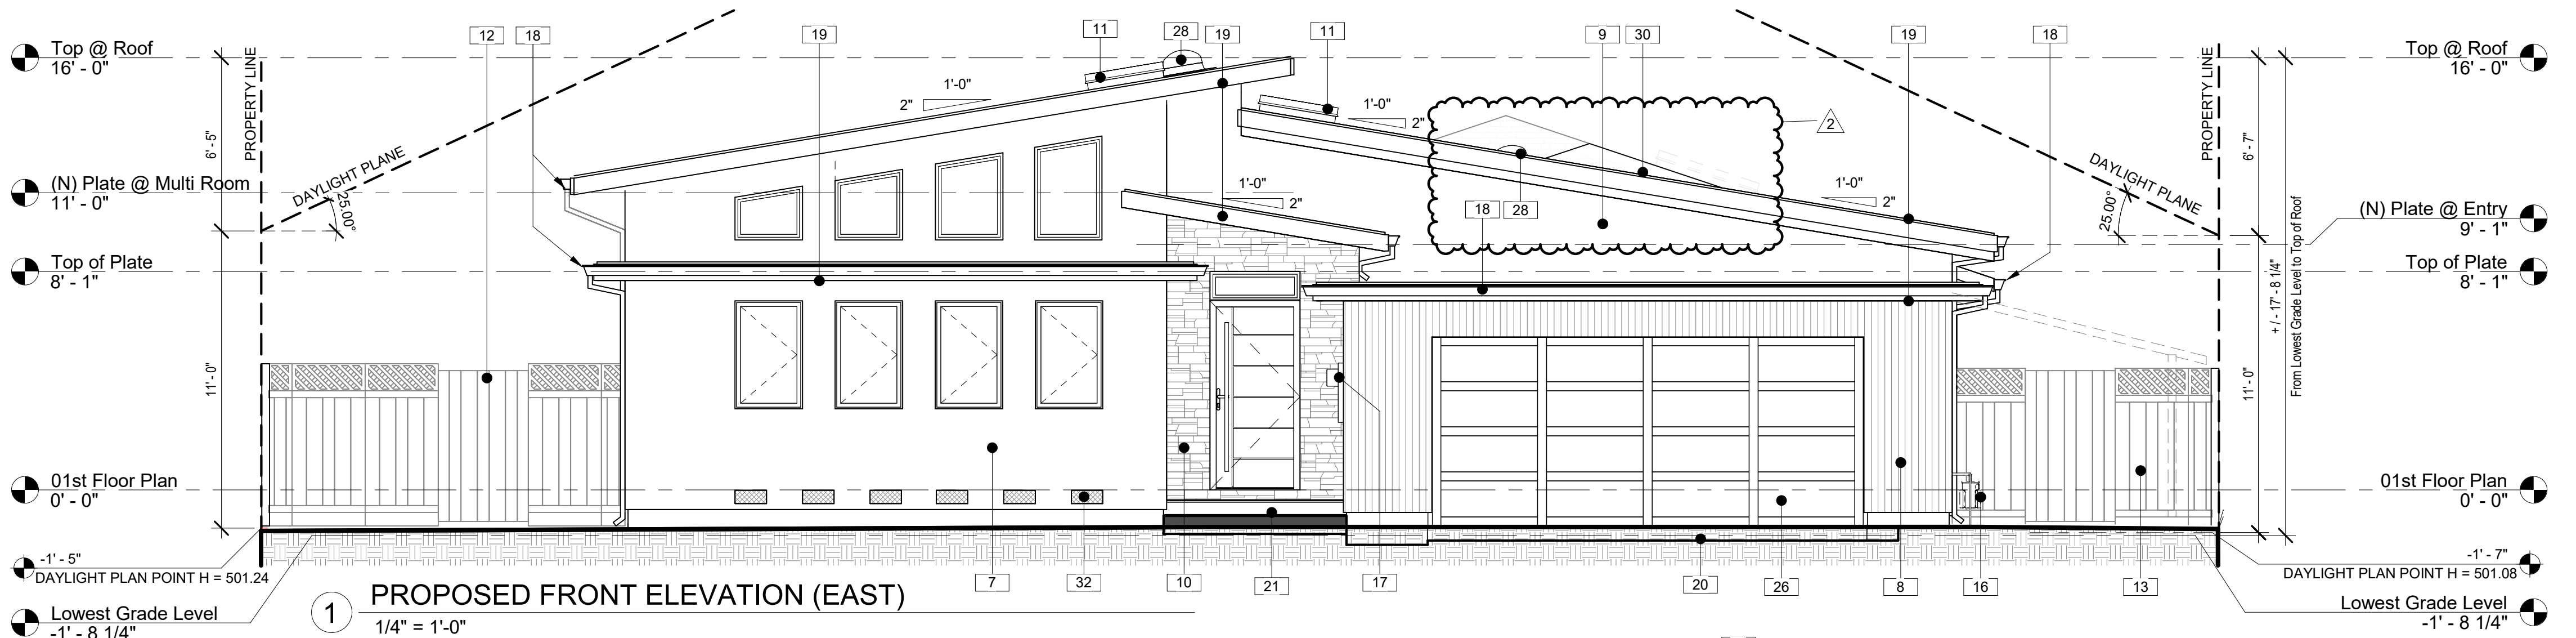

KEYNOTES	
1	REMOVE EXISTING SIDING
2	PATTERN INDICATE EXISTING ROOF TO REMAIN, DON'T REMOVE THE EXISTING ROOF TILES AND UNDERLAYMENT
3	EXISTING FENCE TO BE REMOVED, TYPICAL
4	REMOVE WINDOWS AND CUT EXISTING WALL FOR NEW OPENING, REFER TO PROPOSED FLOOR PLAN FOR DIMENSIONAL REQUIREMENTS
5	REMOVE MAIN DOOR
6	WOOD POST TO BE REMOVED
7	NEW STUCCO, OFF-WHITE COLOR TO MATCH THE EXISTING WALLS
8	NEW WOOD THERMORY BENCHMARK ASH CLADDING C72, VERTICAL DIRECTION, STAIN NATURAL COLOR
9	NEW STUCCO, TO PAINT DARK GREY COLOR
10	NEW CHATEAUX CREAM LIMESTONE VENEER FINISH, LIGHT CREAM COLOR,
11	NEW SKYLIGHT WITH FLARED SHAFT AS SHOWN, TYPICAL, REFER TO SKYLIGHT SCHEDULE.
12	NEW FENCE WITH GATE TO BE INSTALLED, TYPICAL
13	EXISTING WOOD FENCE AND GATE TO REMAIN
14	EXISTING SKYLIGHTS TO REMAIN
15	EXISTING WALL FINISH TO REMAIN
16	EXISTING GAS METER TO REMAIN
17	EXISTING ELECTRICAL PANEL 200A WITH OVERHEAD FEED TO REMAIN; PROVIDE NEW FLASHING AROUND IT
18	NEW GUTTER, DOWNSPOUT AND RELATED ITEMS, REFER TO TABLE A2.3 FOR ADDITIONAL INFORMATION
19	WOOD FASCIA 2x8 TO PAINT FINISH, REFER TO ROOF ASSEMBLY DETAILS
20	PATTERN INDICATES EXISTING DRIVEWAY
21	NEW CONCRETE STEPS AND LANDING, SLOPE 1/4" AWAY FROM BUILDING, NO POINT HIGHER 6" TO THE GRADE LEVEL
22	1x4 WINDOW TRIM TO PAINT FINISH
23	GUTTER AND DOWNSPOUT TO BE REMOVED
24	REMOVE WINDOW TRIM
25	GUTTER AND DOWNSPOUT TO REMAIN
26	REPLACE GARAGE DOOR WITH NEW ONE, PRODUCT PICKED BY THE CLIENT
27	EXISTING SUN TUNEL TO REMAIN
28	NEW SUN TUNEL, REFER TO SKYLIGHT SCHEDULE
29	GREY DIAGONAL PATTERN INDICATES ROOF DEMOLITION WORK
30	PATTERN INDICATES NEW ROOF FRAMING, REFER TO STRUCTURAL DRAWINGS FOR ADDITIONAL INFORMATION
31	REMOVE EXISTING STUCCO
32	CRAWLSPACE VENT, REFER TO DETAIL 10/A8.2 FOR ADDITIONAL INFORMAION

Copyright 2014 TIMELINE DESIGN. All designs, drawings, and written materials appearing herein, are protected and constitute original and unpublished work of Timeline Design and may not be revised, re-used, copied, or disclosed without the written consent of the Timeline Design. Equipment manufactured by others is excluded. Drawings and specifications are instruments of architectural service, and shall remain the property of the Timeline Design. Use is restricted to the site for which they are prepared.

Revisions

No.	Description	Date
2	Revision 2	1/7/25

ADDITION:

CROOK RESIDENCE

1140 DIAMOND CT., LOS ALTOS, CALIFORNIA, 94024

A.P.N. 189-11-050

SCALE: 1/4" = 1'-0"

DRAWN BY: DTN


APPROVED BY: BF

DATE: 04/08/25




TIMELINE
DESIGN + BUILD

14401 BIG BASIN WAY
SARATOGA, CALIFORNIA 95070
PHONE: 408.741.3000 FAX: 408.317.1708

A3.1
EXISTING /
PROPOSED
FRONT AND
REAR
ELEVATIONS

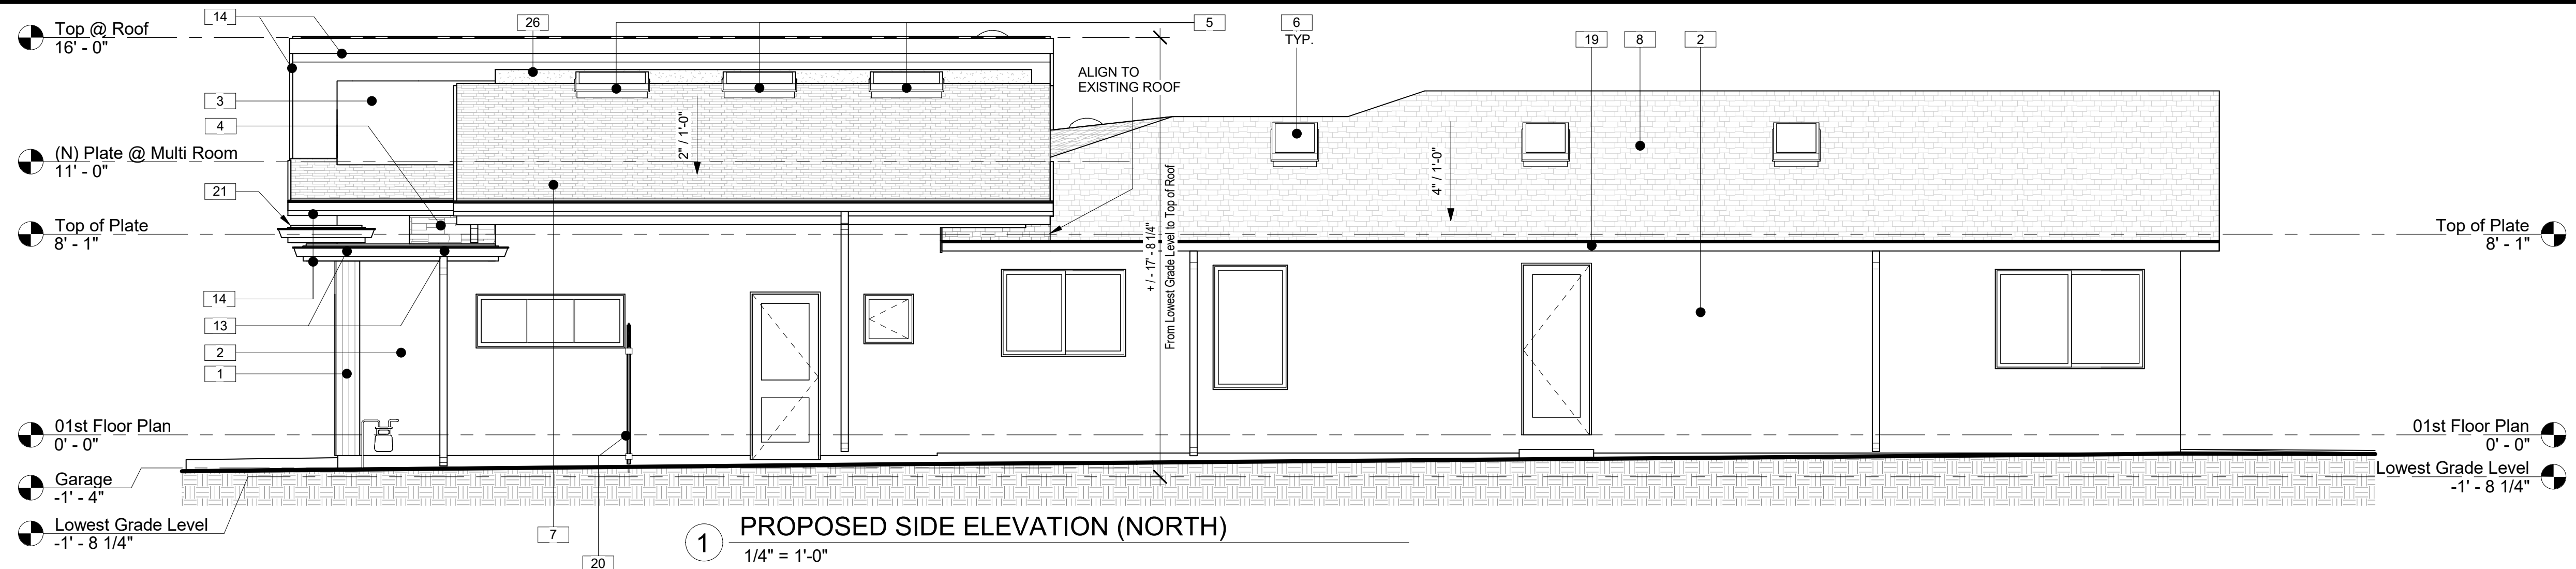

KEYNOTES	
1	NEW WOOD THERMORY BENCHMARK ASH CLADDING C72, VERTICAL DIRECTION, STAIN NATURAL COLOR
2	EXISTING WALL FINISH TO REMAIN
3	NEW STUCCO, OFF-WHITE COLOR TO MATCH THE EXISTING WALLS
4	NEW CHATEAUX CREAM LIMESTONE VENEER FINISH, LIGHT CREAM COLOR.
5	NEW SKYLIGHT WITH FLARED SHAFT AS SHOWN, TYPICAL, REFER TO SKYLIGHT SCHEDULE.
6	EXISTING SKYLIGHTS TO REMAIN
7	PATTERN INDICATES NEW ASPHALT SHINGLE ROOFING, CLASS "C" MINIMUM, TO MATCH WITH THE EXISTING ROOF
8	PATTTERN INDICATE EXISTING ROOF TO REMAIN, DON'T REMOVE THE EXISTING ROOF TILES AND UNDERLAYMENT
9	FLAT ROOF WITH IB ROOFING AND TAPERED INSULATION, REFER TO ROOF ASSEMBLY DETAIL 2/A8.1(B) AND DETAILS 3, 4/A8.2 FOR ADDITIONAL INFORMATION
10	NEW WINDOWS ON NEW WALL.
11	NEW WINDOWS TO BE INSTALLED IN NEW OPENINGS ON EXSISTING WALLS
12	REMOVE EXISTING STUCCO
13	NEW GUTTER, DOWNSPOUT AND RELATED ITEMS, REFER TO TABLE A2.3 FOR ADDITIONAL INFORMATION
14	WOOD FASCIA 2x8 TO PAINT FINISH, REFER TO ROOF ASSEMBLY DETAILS
15	NEW FENCE WITH GATE TO BE INSTALLED, TYPICAL
16	1x4 WINDOW TRIM TO PAINT FINISH
17	GREY DIAGONAL PATTERN INDICATES ROOF DEMOLITION WORK
18	GUTTER AND DOWNSPOUT TO BE REMOVED
19	GUTTER AND DOWNSPOUT TO REMAIN
20	EXISTING WOOD FENCE AND GATE TO REMAIN
21	WOOD STRUCTURE OVERHANG, REFER TO STRUCTURE DRAWINGS FOR ADDITIONAL INFORMATION.
22	EXISTING SUN TUNEL TO REMAIN
23	EXISTING ELECTRICAL PANEL 200A WITH OVERHEAD FEED TO REMAIN; PROVIDE NEW FLASHING AROUND IT
24	WOOD POST TO BE REMOVED
25	NEW SUN TUNEL, REFER TO SKYLIGHT SCHEDULE
26	NEW STUCCO, TO PAINT DARK GREY COLOR
27	EXISTING GAS METER TO REMAIN
28	WALLS WITH PATTERN INDICATES THE ONES TO BE REMOVED
29	CRAWLSPACE VENT, REFER TO DETAIL 10/A8.2 FOR ADDITIONAL INFORMAION

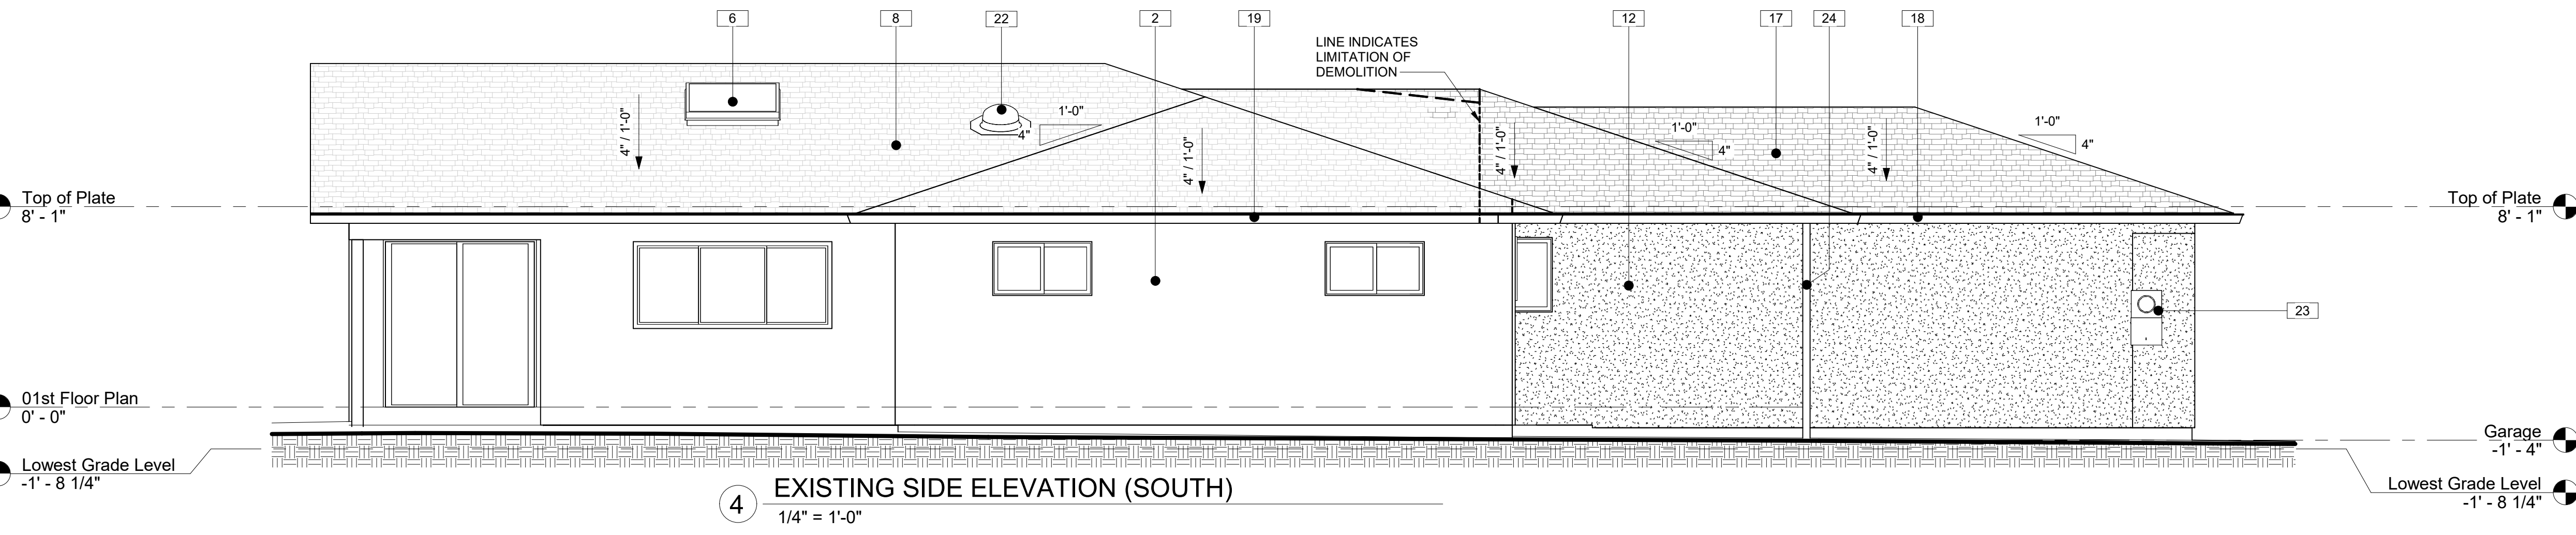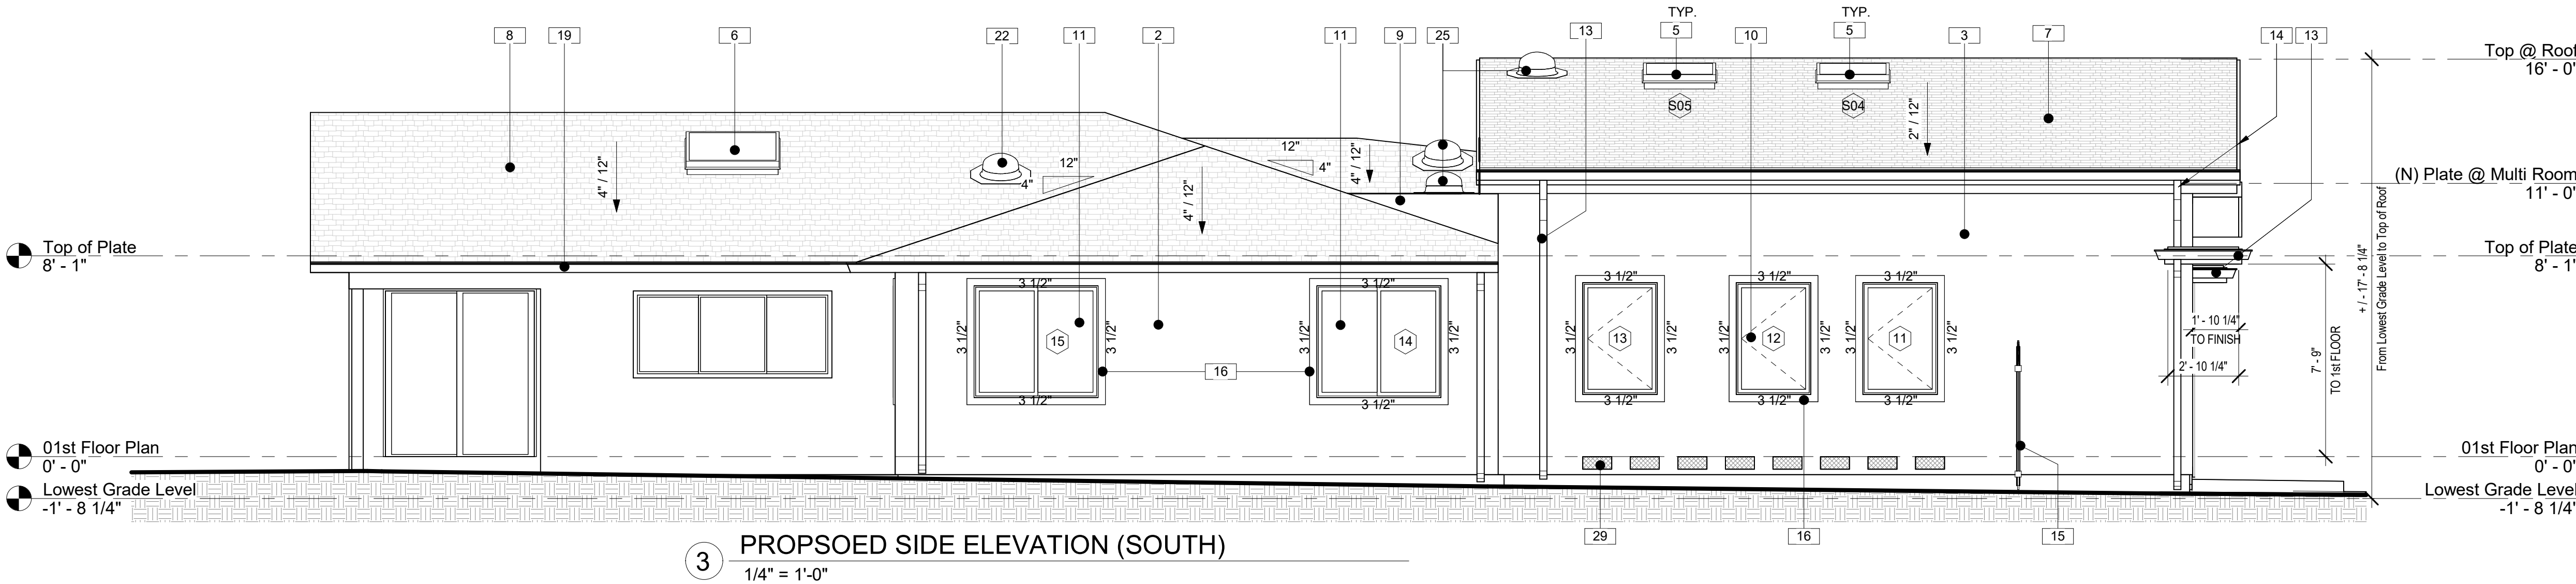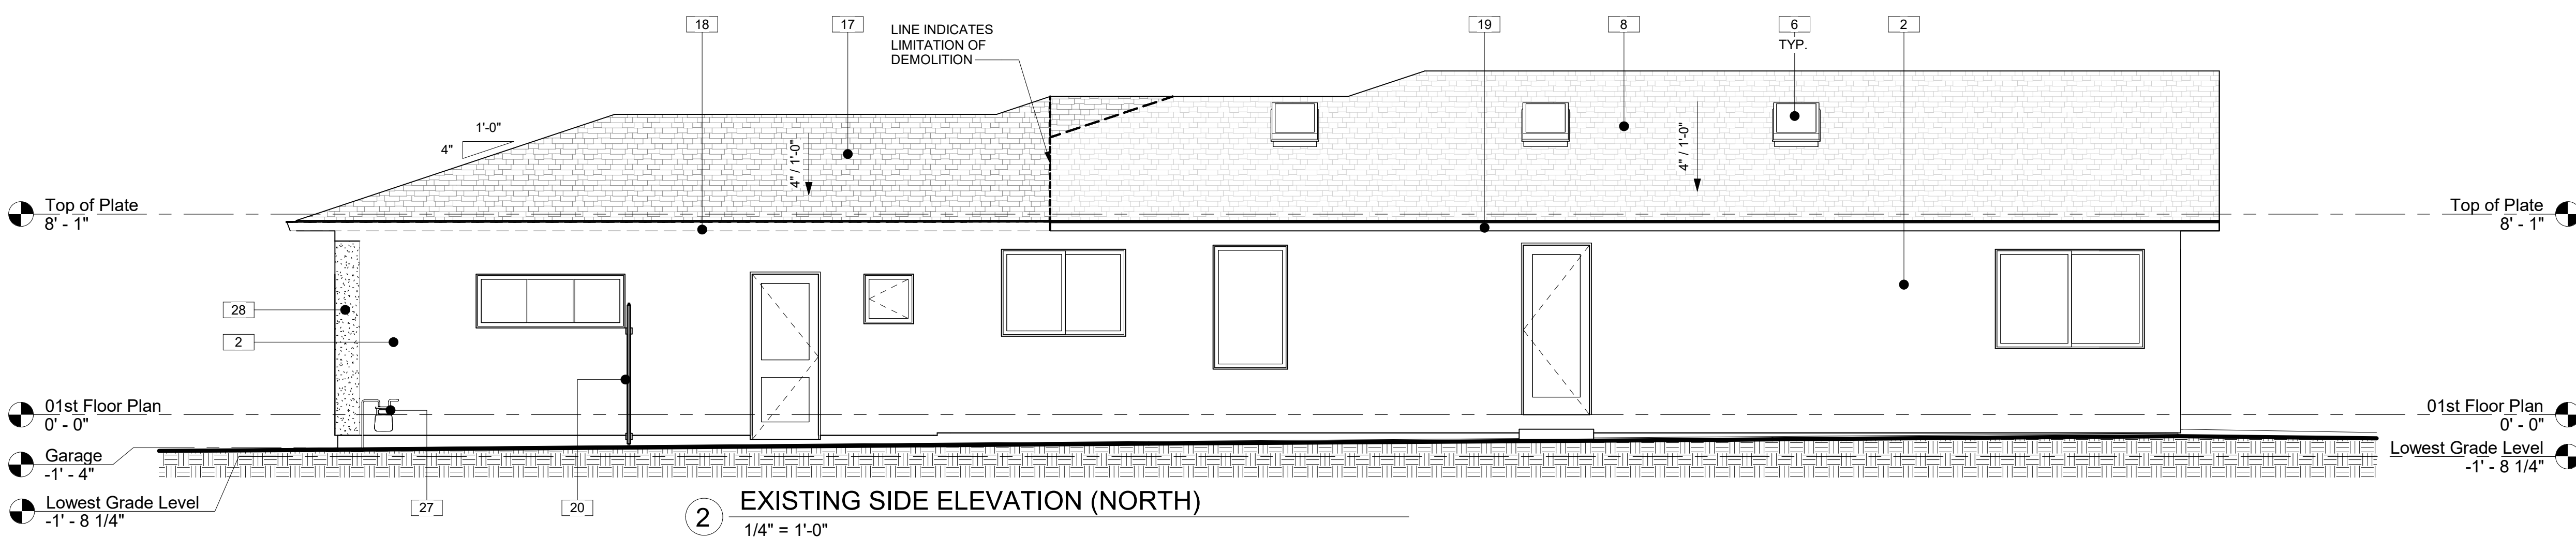

Copyright 2014 TIMELINE DESIGN. All designs, drawings, and written materials appearing herein, are protected and constitute original and unpublished work of Timeline Design and may not be revised, re-used, copied, or disclosed without the written consent of the Timeline Design. Equipment manufactured by others is excluded. Drawings and specifications are instruments of architectural service, and shall remain the property of the Timeline Design. Use is restricted to the site for which they are prepared.

Revisions

No.	Description	Date

ADDITION:

CROOK RESIDENCE

1140 DIAMOND CT., LOS ALTOS, CALIFORNIA, 94024

A.P.N. 189-11-050

SCALE: 1/4" = 1'-0"

DRAWN BY: DTN


APPROVED BY: BF

DATE: 04/08/25


TIMELINE
DESIGN + BUILD

14401 BIG BASIN WAY
SARATOGA, CALIFORNIA 95070
PHONE: 408.741.3000 FAX: 408.317.1708


A3.2
EXISTING /
PROPOSED
SIDE
ELEVATIONS

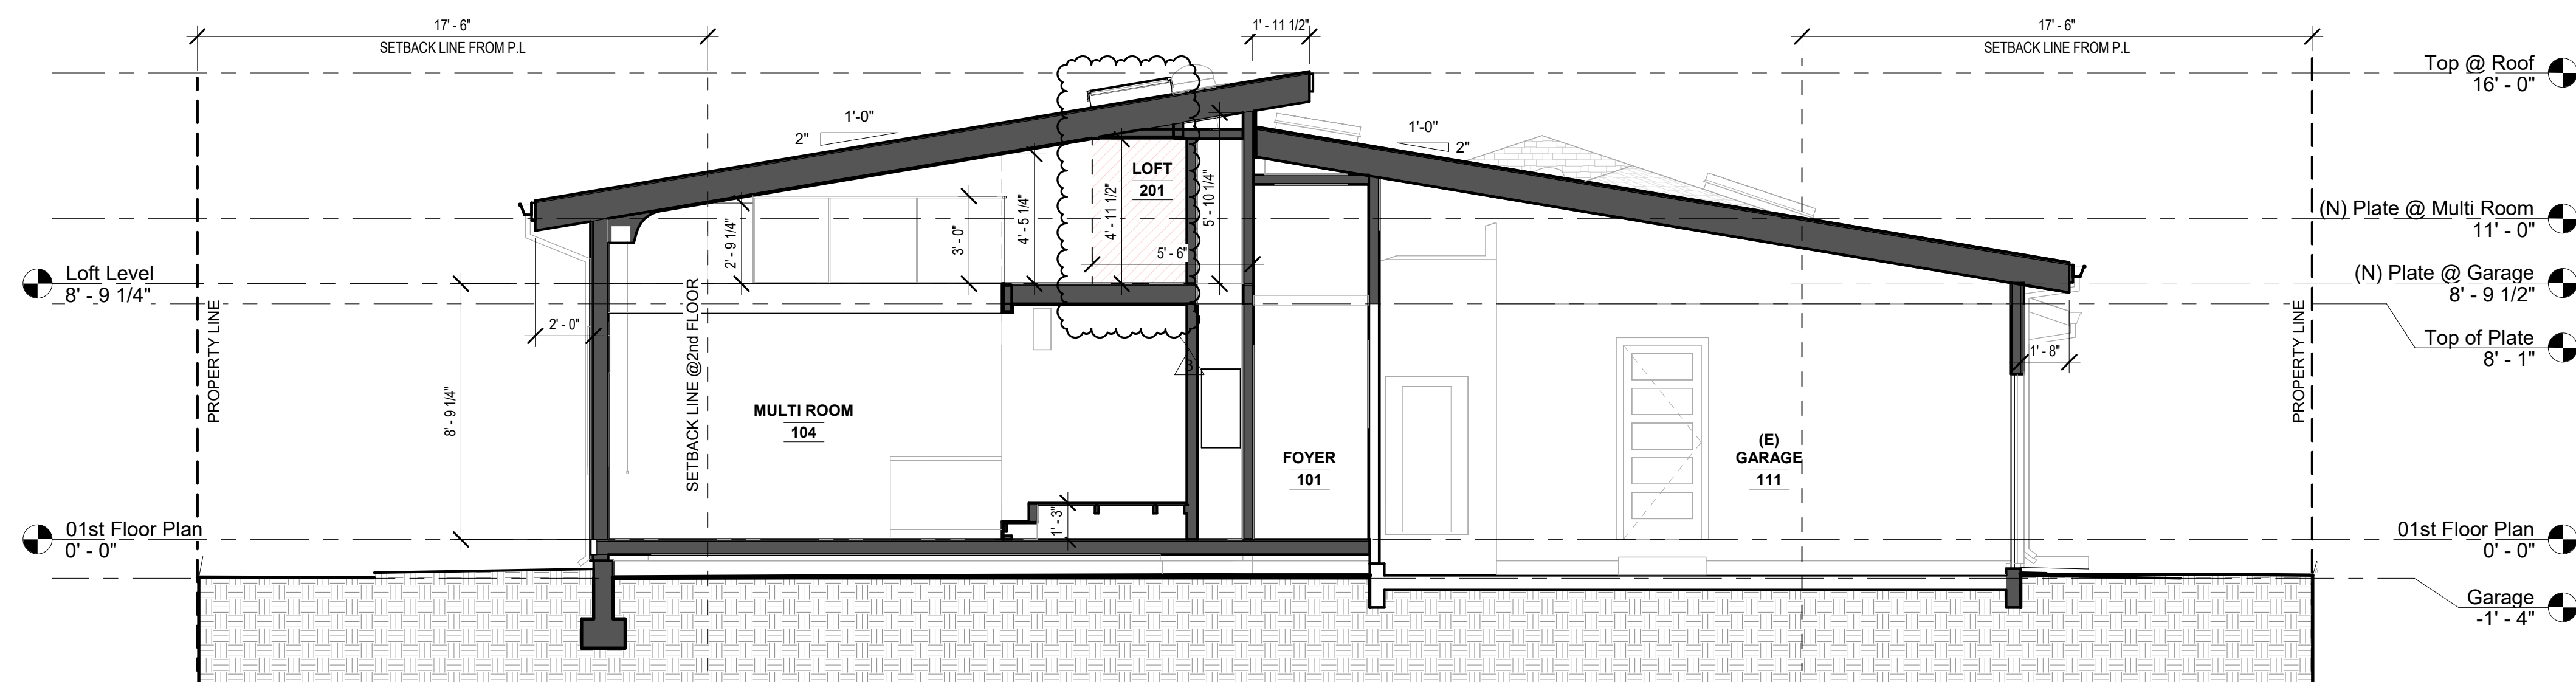


1 SECTION 01
1/4" = 1'-0"

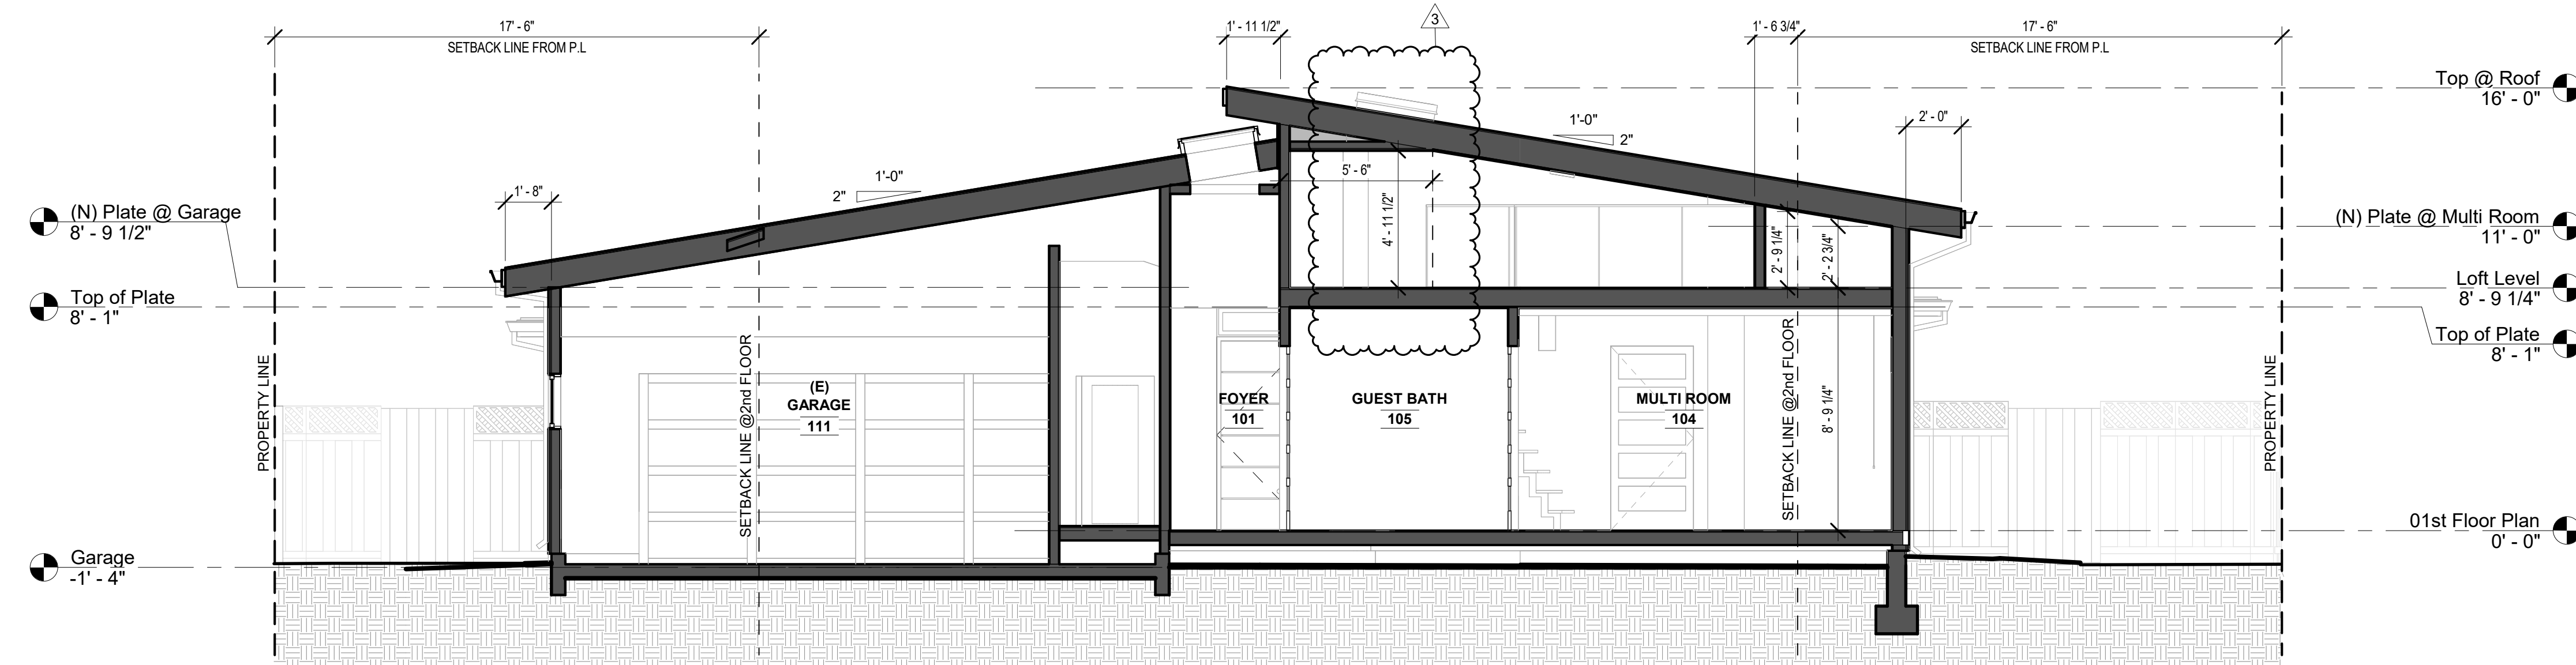


3 SECTION 03
1/4" = 1'-0"

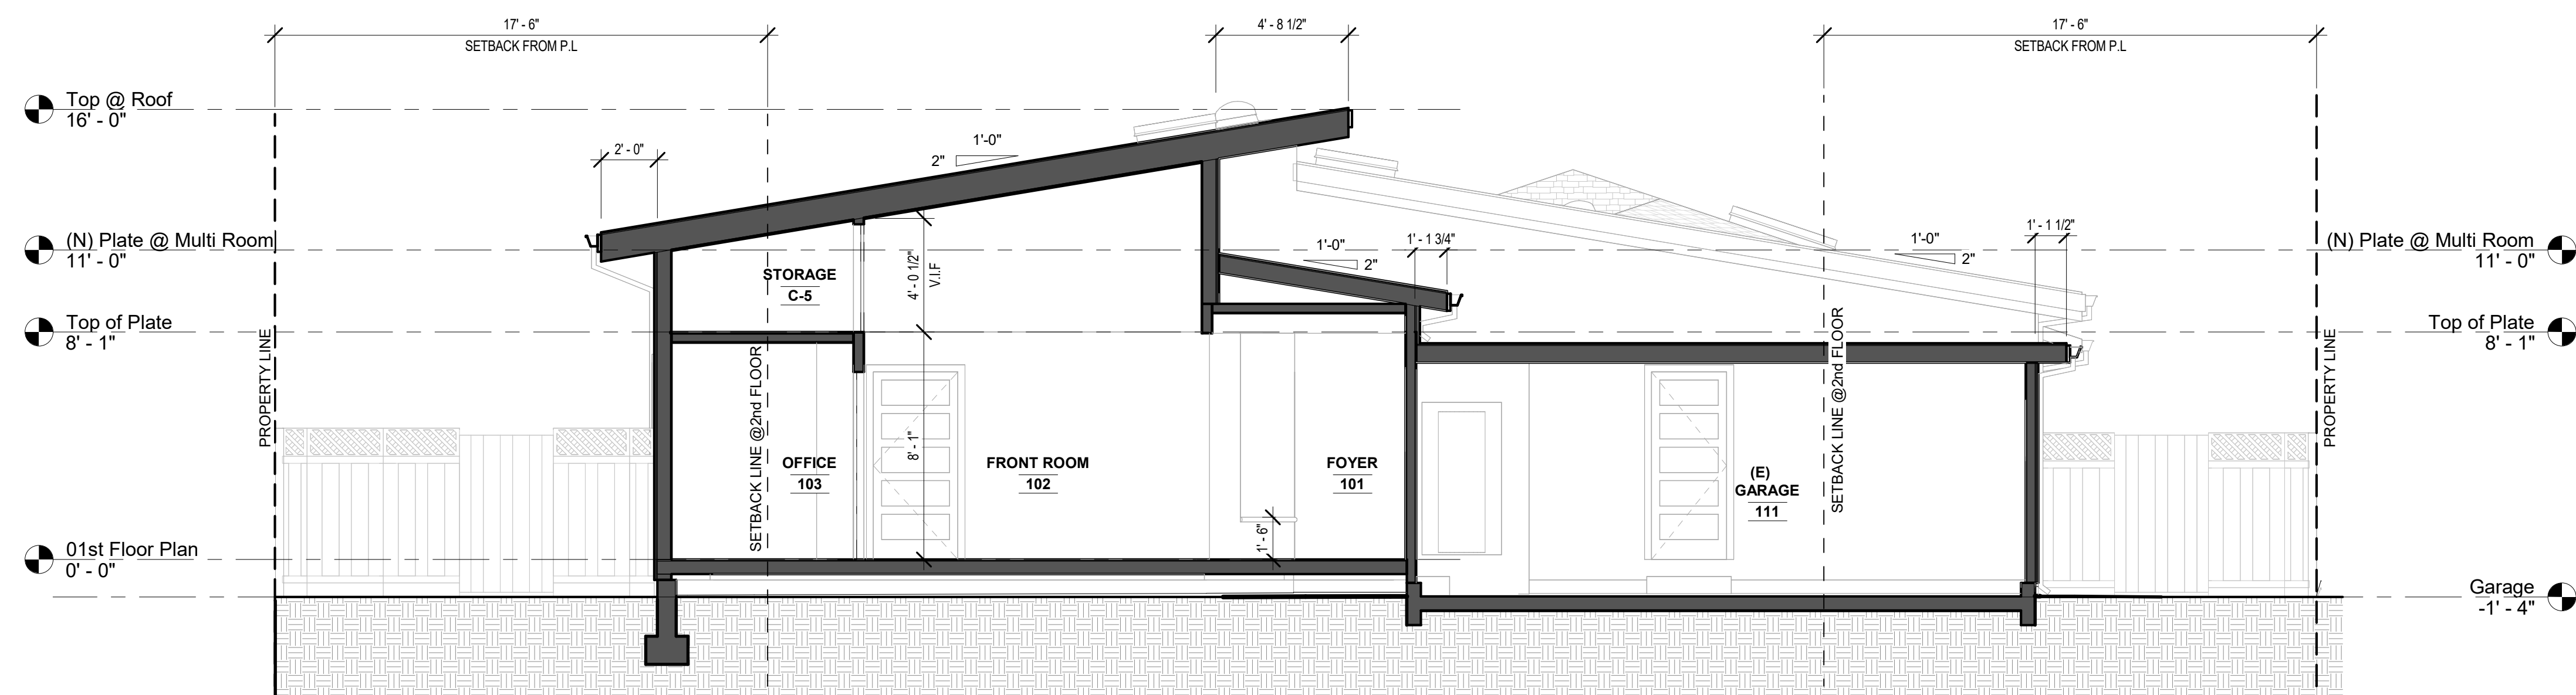


4 SECTION 04
1/4" = 1'-0"

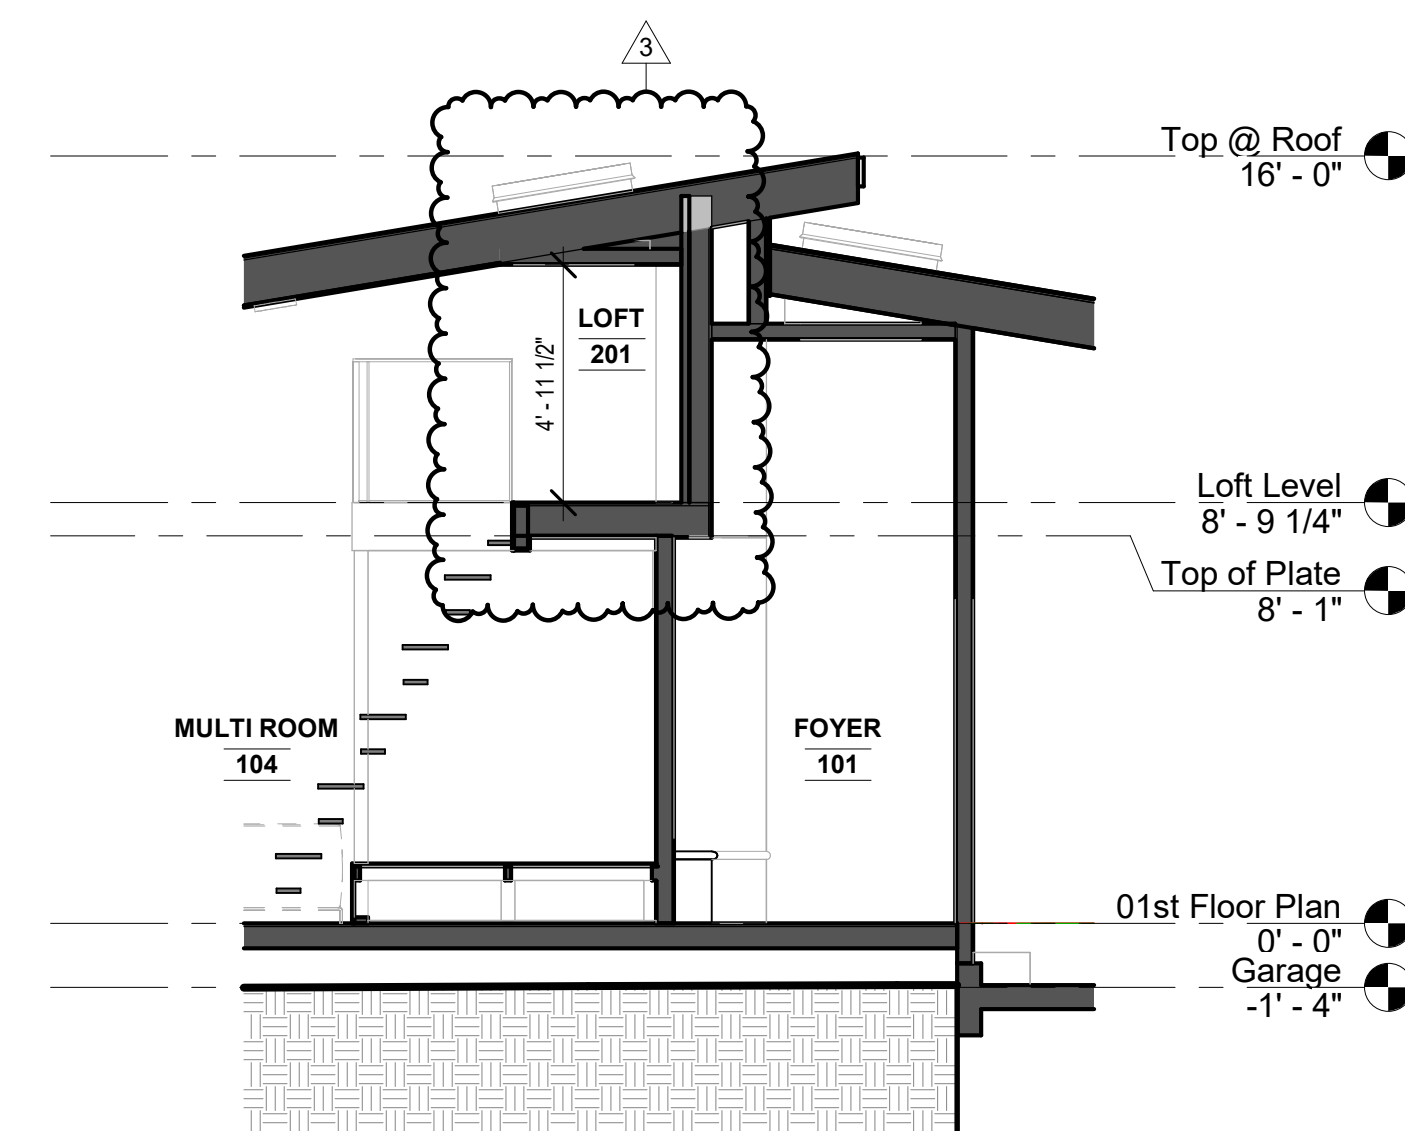

2 SECTION AT LADDER
1/4" = 1'-0"

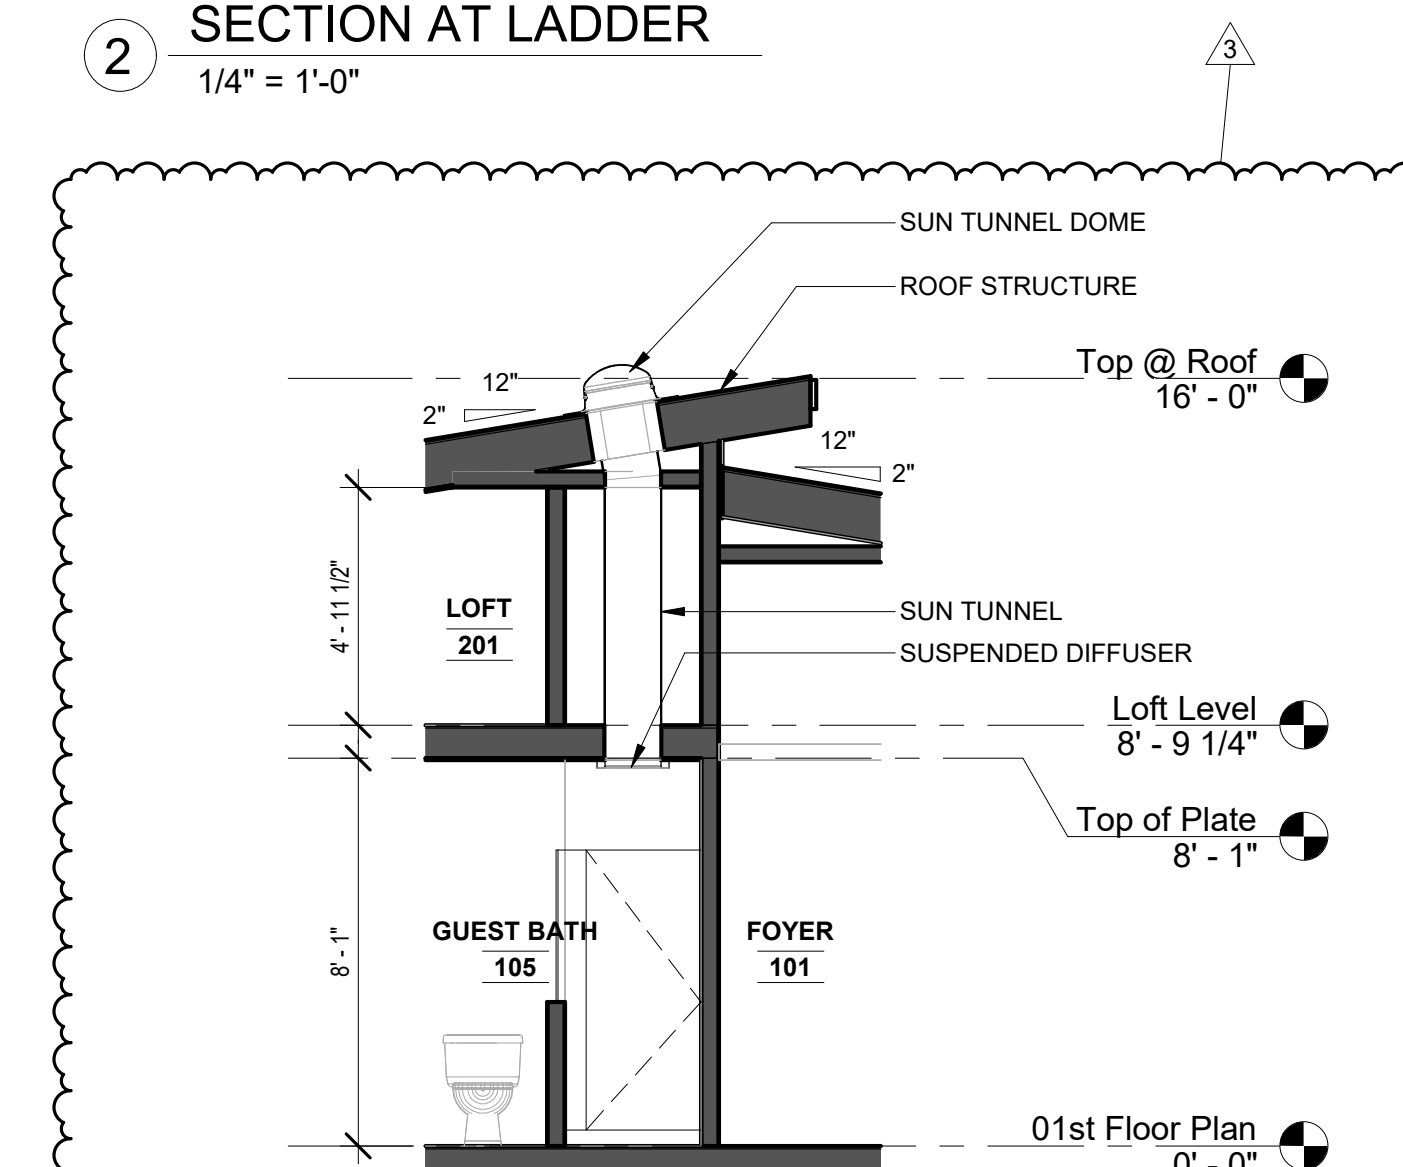

5 SECTION THROUGH SUN TUNNEL
1/4" = 1'-0"

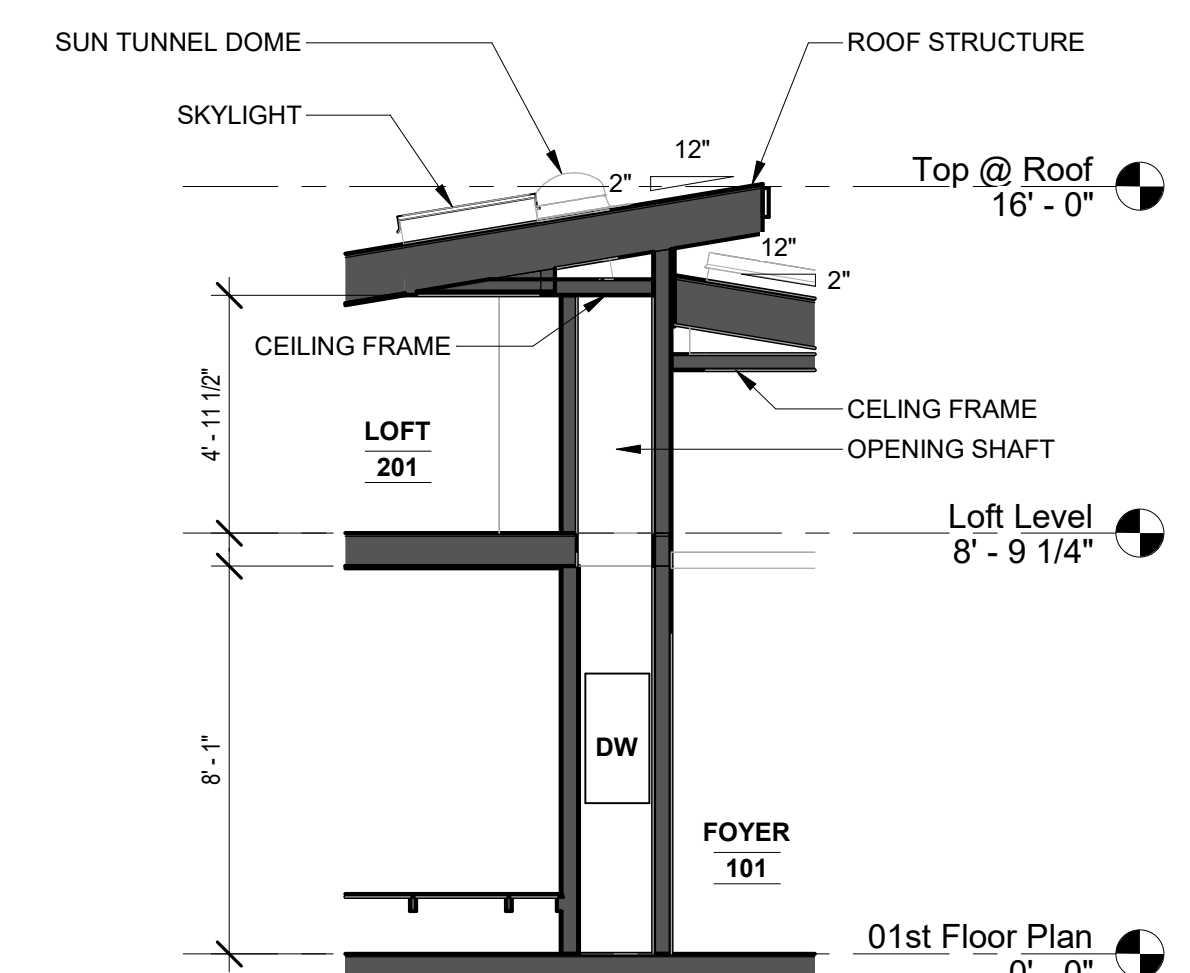

6 SECTION THROUGH DUMP WAITER HOISTWAY
1/4" = 1'-0"

Copyright 2014, TIMELINE DESIGN. All designs, drawings, and written materials appearing herein, are protected and constitute original and unpublished work of Timeline Design and may not be revised, re-used, copied, or disclosed without the written consent of the Timeline Design. Use is restricted to the site for which they are prepared.


No.	Description	Date
3	Revision 3	4/8/25

ADDITION:
CROOK RESIDENCE
1140 DIAMOND CT., LOS ALTOS, CALIFORNIA, 94024

A.P.N. 189-11-050

SCALE: 1/4" = 1'-0"
DRAWN BY: DTN
APPROVED BY: BF
DATE: 04/08/25

TIMELINE
DESIGN + BUILD
14401 BIG BASIN WAY
SARATOGA, CALIFORNIA 95070
PHONE: 408.741.3000 FAX: 408.317.1708

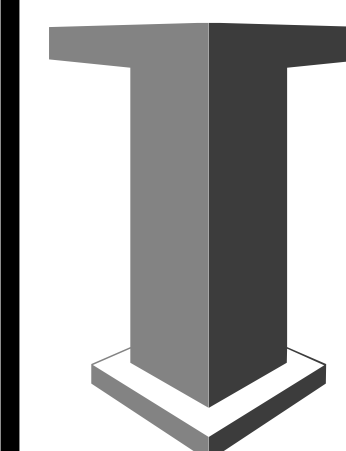

A4.1
SECTIONS



OFF-WHITE STUCCO WALLS
BLACK METAL WINDOW FRAMES
DARK GREY FASCIA BOARD



OFF-WHITE STUCCO WALLS
BLACK METAL WINDOW FRAMES
DARK GREY FASCIA BOARD

STONE VENEER, GREY COLOR




STONE VENEER, GREY COLOR


VERTICAL WOOD SIDING, STAINED



VERTICAL WOOD SIDING, STAINED

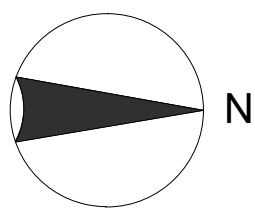

Copyright 2014, TIMELINE DESIGN. All designs, drawings, and written materials appearing herein, are protected and constitute original and unpublished work of Timeline Design and may not be revised, re-used, copied, or disclosed without the written consent of the Timeline Design. Equipment manufactured by others is excluded. Drawings and specifications are instruments of architectural service, and shall remain the property of the Timeline Design. Use is restricted to the site for which they are prepared.

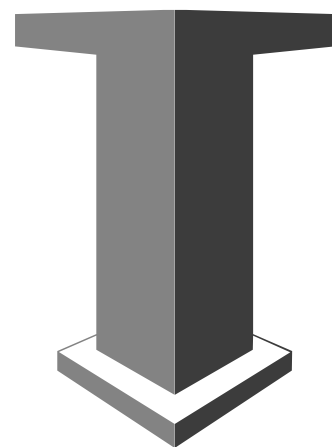

TIMELINE
DESIGN + BUILD

14401 BIG BASIN WAY
SARATOGA, CALIFORNIA 95070
PHONE: 408.741.3000 FAX: 408.317.1708

SCALE:
DRAWN BY: DTN
APPROVED BY: BF
DATE: 04/08/25

ADDITION:
CROOK RESIDENCE
1140 DIAMOND CT., LOS ALTOS, CALIFORNIA, 94024
A.P.N. 189-11-050

Revisions		
No.	Description	Date

MB
MATERIAL
BOARD