

DRAWING INDEX

ARCHITECTURAL
A-0.1 COVER SHEET
C-1 SURVEY
A-1.0 SITE PLAN
A-1.1 DEMO CALC.
A-2.0 EXISTING BASEMENT PLAN / 3D VIEWS
A-2.1 EXISTING FIRST FLOOR PLAN
A-2.2 PROPOSED FIRST FLOOR PLAN
A-2.4 (E) ROOF PLAN
A-2.5 (N) ROOF PLAN
A-3.1 SOUTH ELEVATIONS
A-3.2 NORTH ELEVATIONS
A-3.3 EAST & WEST ELEVATIONS
A-4.1 SECTION A


PROJECT TEAM

PROPERTY OWNER:
JIGNESH MEHTA

DESIGNER:
AMIR AFIFI
DESING RITUALS LLC
1807 LYON STREET
SAN FRANCISCO, CA 94115
P: 408.857.3077
E: amir@designrituals.studio

SURVEYOR:
ALPHA LAND SURVEYS INC.
4444 SCOTTS VALLEY DR. #7
SCOTTS VALLEY CA 95066
P: 831.438.4453

ASSESSOR'S MAP

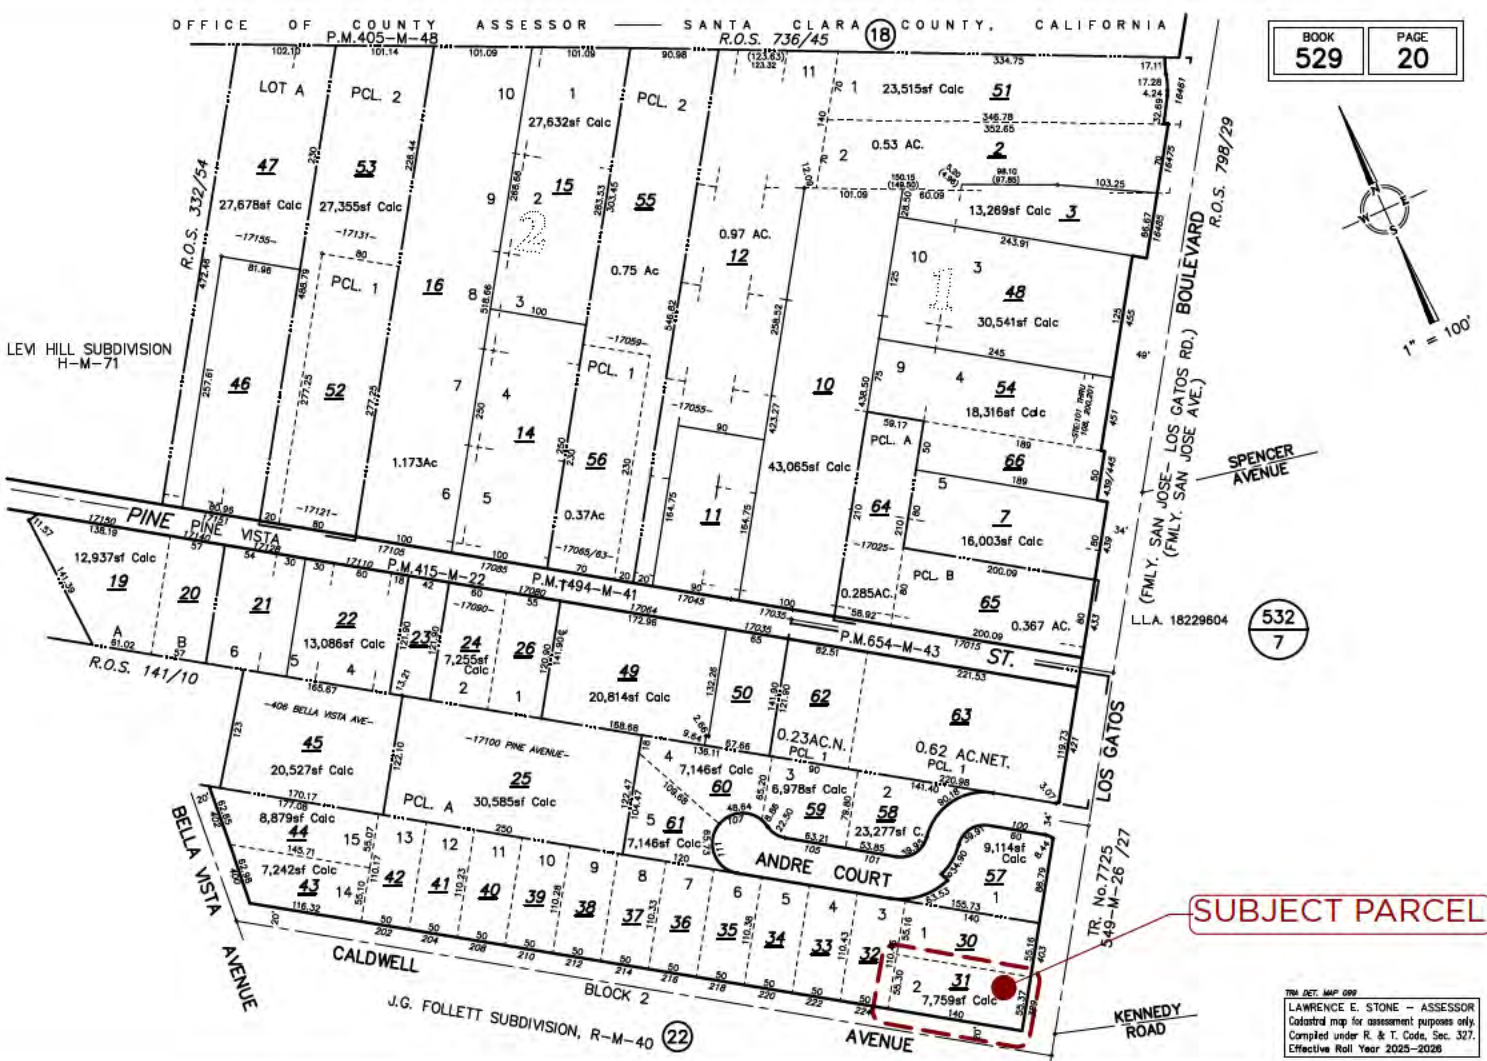

ABBREVIATION

#	POUND OR NUMBER	GYP	GYPSUM
&	AND	H.C.	HANDICAPPED
@	AT	HI	HIGH
ABV	ABOVE	HM	HOLLOW METAL
ACT	ACOUSTIC CEILING TILE	HP	HIGH POINT
AD	AREA DRAIN	HR	HOUR
AFF	ABOVE FINISHED FLOOR	VAC	HEATING, VENTILATING, & AIR CONDITIONING
ALUM	ALUMINUM		AIR CONDITIONING
APPROX	APPROXIMATE	IRGWB	IMPACT RESISTANT GYPSUM
ANOD	ANODIZED		WALLBOARD
ASPH	ASPHALT	ILO	IN LIEU OF
BD	BOARD	INSUL	INSULATED
BLDG	BUILDING	INT	INTERIOR
BLKG	BLOCKING	LO	LOW
BOT	BOTTOM	MAX	MAXIMUM
BSMT	BASEMENT	MECH	MECHANICAL
BST	BOTTOM OF STAIRS	MEMBR	MEMBRANE
BYND	BEYOND	MIN	MINIMUM
CIP	CAST IN PLACE	MO	MASONRY OPENING
CHNL	CHANNEL	(N)	NEW
CJ	CONTROL JOINT	NIC	NOT IN CONTRACT
CLG	CEILING	NO	NUMBER
CLO	CLOSET	NOM	NOMINAL
CLR	CLEAR	N.T.S.	NOT TO SCALE
CNTR	COUNTER	O.C.	ON CENTER
CMU	CONCRETE MASONRY UNIT	OFF	OFFICE
		OH	OPPOSITE HAND
COL	COLUMN	OZ	OUNCE
COMPR	COMPRESSIBLE	P.H	PLATE HEIGHT
CONC	CONCRETE	P.L.	PROPERTY LINE
CONT	CONTINUOUS	PLUMB	PLUMBING
CORR	CORRIDOR	PLYD	PLYWOOD
CPT	CARPET	PT	PRESSURE TREATED
CT	CERAMIC TILE	PNT	PAINT/PAINTED
CTR	CENTER	PVC	POLYVINYL CHLORIDE
CTYD	COURTYARD	RBR	RUBBER
DBL	DOUBLE	RCP	REFLECTED CEILING PLAN
DEMO	DEMOLISH	RD	ROOF DRAIN
DET	DETAIL	RDWD	REDWOOD
D.F.	DRINKING FOUNTAIN	REQD	REQUIRED
DIA	DIAMETER	RM	ROOM
DIMS	DIMENSIONS	S.F.	SQUARE FOOT
DN	DOWN	SIM	SIMILIAR
DR	DOOR	SPEC	SPECIFIED OR SPECIFICATION
DWG	DRAWING	SPK	SPRINKLER
(E)	EXISTING	SSTL	STAINLESS STEEL
EA	EACH	STC	SOUND TRANSMISSION COEFFICIENT
EL	ELEVATION	STD	STANDARD
ELEC	ELECTRICAL	STL	STEEL
ELEV	ELEVATOR/ELEVATION	STRUCT	STRUCTURAL
EQ	EQUAL	SQ.	SQUARE
EX	EXCLUDE	T&G	TONGUE AND GROOVE
EXT	EXTERIOR	TC	TOP OF CURB
EXP JT	EXPANSION JOINT	TLT	TOILET
F.D.	FLOOR DRAIN	TO	TOP OF
FIXT	FIXTURE	TOC	TOP OF CONCRETE
FLR	FLOOR	TOS	TOP OF STEEL
FLUOR	FLUORESCENT	TP	TOILET PAPER DISPENSER
FM	FILLED METAL	T/D	TELEPHONE/DATA
FND	FOUNDATION	TYP	TYPICAL
FO	FACE OF	U.N.O.	UNLESS NOTED OTHERWISE
F.O.F.	FACE OF FININSH	U/S	UNDERSIDE
FURR	FURRING	V.I.F.	VERIFY IN FIELD
GALV	GALVANIZED	W/	WITH
G.B.	GRAB BAR	WD	WOOD
GND	GROUND	W/D	WASHER & DRYER
GRP	GROUP	W.H.	WATER HEATER
GWB	GYPSUM WALL BOARD		

SCOPE OF WORK

- PROPOSED INTERIOR REMODEL & REAR ADDITION TO:

- RELOCATE BEDROOMS

- ADD BATHROOM

- RENOVATE LIVING & FAMILY ROOM

- ADD SECOND FLOOR W/ 2 BEDROOMS & A BATH

PROJECT DATA

PLANNING DATA:
APN: 529-20-031
ZONING: R-ID
LOT AREA: ± 7,746 S.F.
OCCUPANCY GROUP: R-3
BUILDING TYPE: V-B
OF UNITS: 1 (NO CHANGE)
OF BED/BATH: (E) 4/2 (N) 5/4
BUILDING HEIGHT: (E) ±14'-3" (N) ±22'-9"
FIRE SPRINKLER: NONE
APPLICABLE CODES: 2025 CALIFORNIA CODE EDITIONS CBC, CRC, CEC, CPC, GREEN BUILDING STANDARD, BUILDING ENERGY EFFICIENCY STANDARDS W/ LOS GATOS AMENDMENTS

GROSS FLOOR AREA:

	EXISTING:	CHANGE:	PROPOSED:
BASEMENT:	330 ± S.F.	0 ± S.F.	330 ± S.F.
FIRST FLOOR:	1,922 ± S.F.	52 ± S.F.	1,974 ± S.F.
SECOND FLOOR:	-	568 ± S.F.	568 ± S.F.
TOTAL:	2,252 ± S.F.	620 ± S.F.	2,872 ± S.F.

FAR24.81 %32.82 %

DETACHED GARAGE:411 ± S.F.0 ± S.F.411 ± S.F.

NOTE:
ALL WORK SHALL BE DONE IN CONFORMANCE W/ ALL APPLICABLE FEDERAL, STATE, COUNTRY & CITY ORDINANCES & BUILDING CODES, & REQUIREMENTS ESTABLISHED BY STATE & LOCAL FIRE MARSHALS, IN CASE OF CONFLICT, MOST STRINGENT REQUIREMENTS SHALL SUPPLY.

THE FOLLOWING CODES HAVE BEEN ADOPTED
2025 CALIFORNIA BUILDING CODE
2025 CALIFORNIA RESIDENTIAL CODE
2025 CALIFORNIA PLUMBING CODE
2025 CALIFORNIA MECHANICAL CODE
2025 CALIFORNIA ELECTRICAL CODE
2025 CALIFORNIA FIRE CODE
2025 CALIFORNIA TITLE 24 CODE
2025 CALIFORNIA ENERGY CODE
2025 CALIFORNIA GREEN BUILDING STANDARDS CODE

COVER SHEET

1807 Lyon St | San Francisco | CA

226 Caldwell Ave
Los Gatos

Amir Afifi

PROJECT #25-150

DRAWN BYA.A.

DATE08/07/2025

REVISED DATE09/30/2026

REVISIONS

A-0.1

PROPERTY LINE:

(E) BUILDING

(N) 2ND STORY

Design Rituals

1807 Lyon St | San Francisco | CA

226
Caldwell Ave

Los Gatos

PROJECT # 25-150

DRAWN BY A.A.



DATE 08/07/2025

REVISED DATE 09/30/2026

Site Plan

REVISIONS

A-1.0

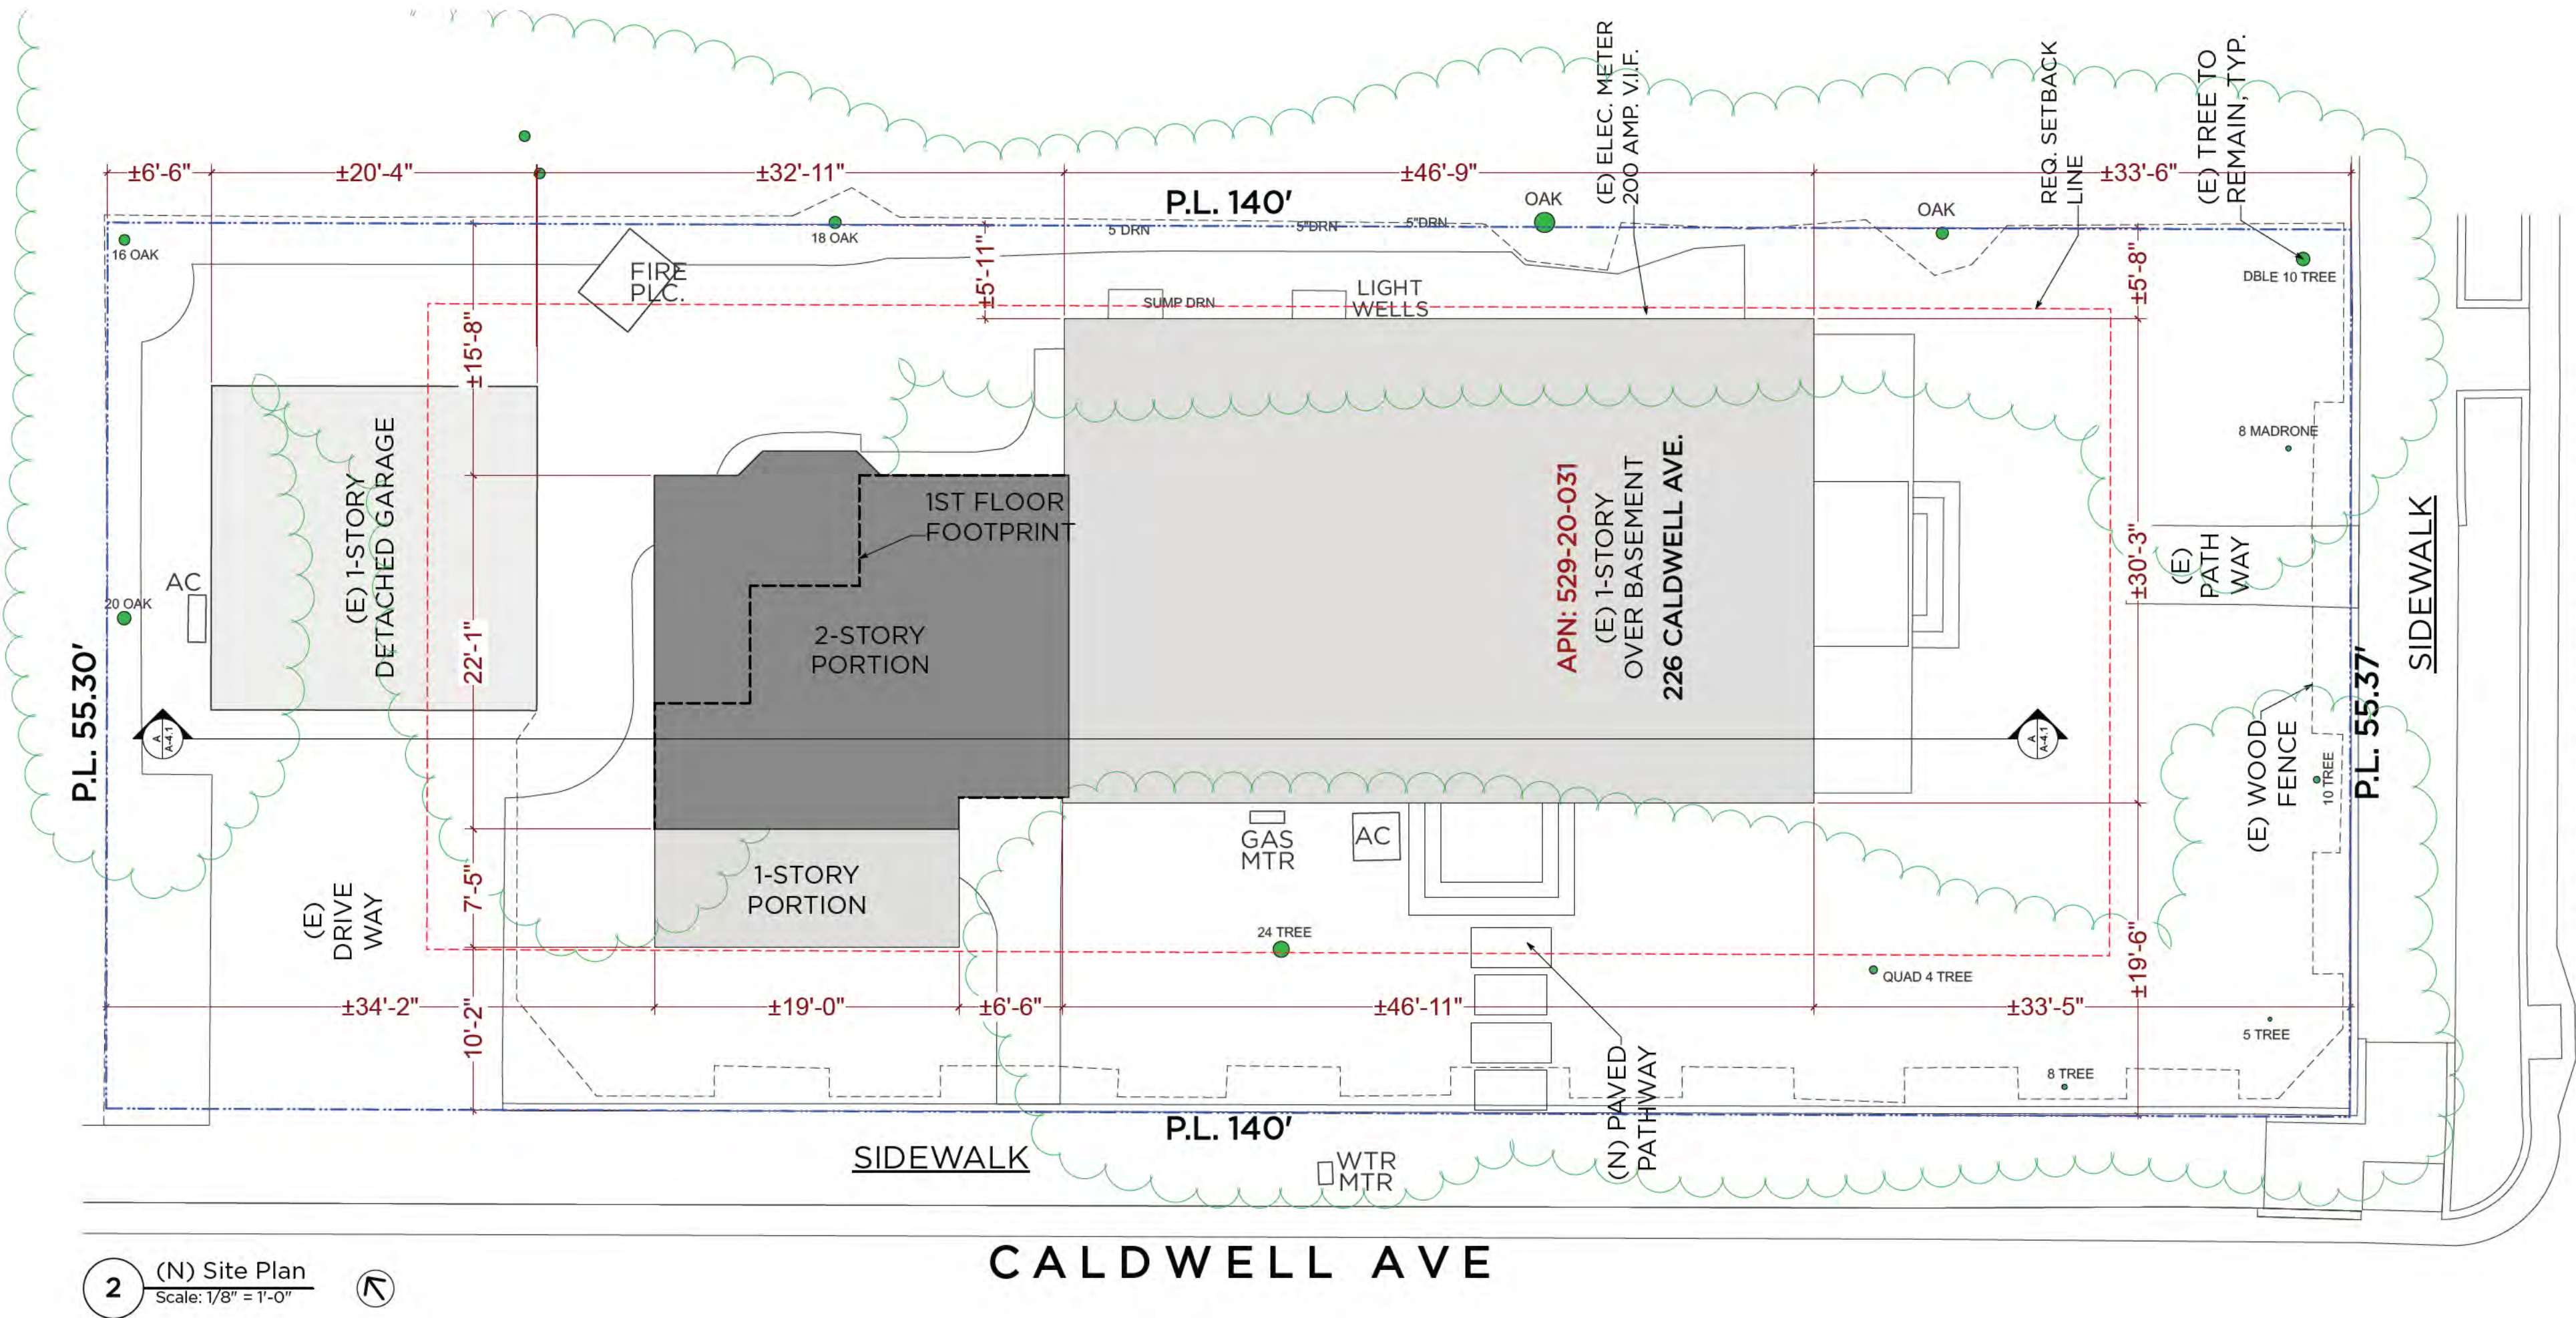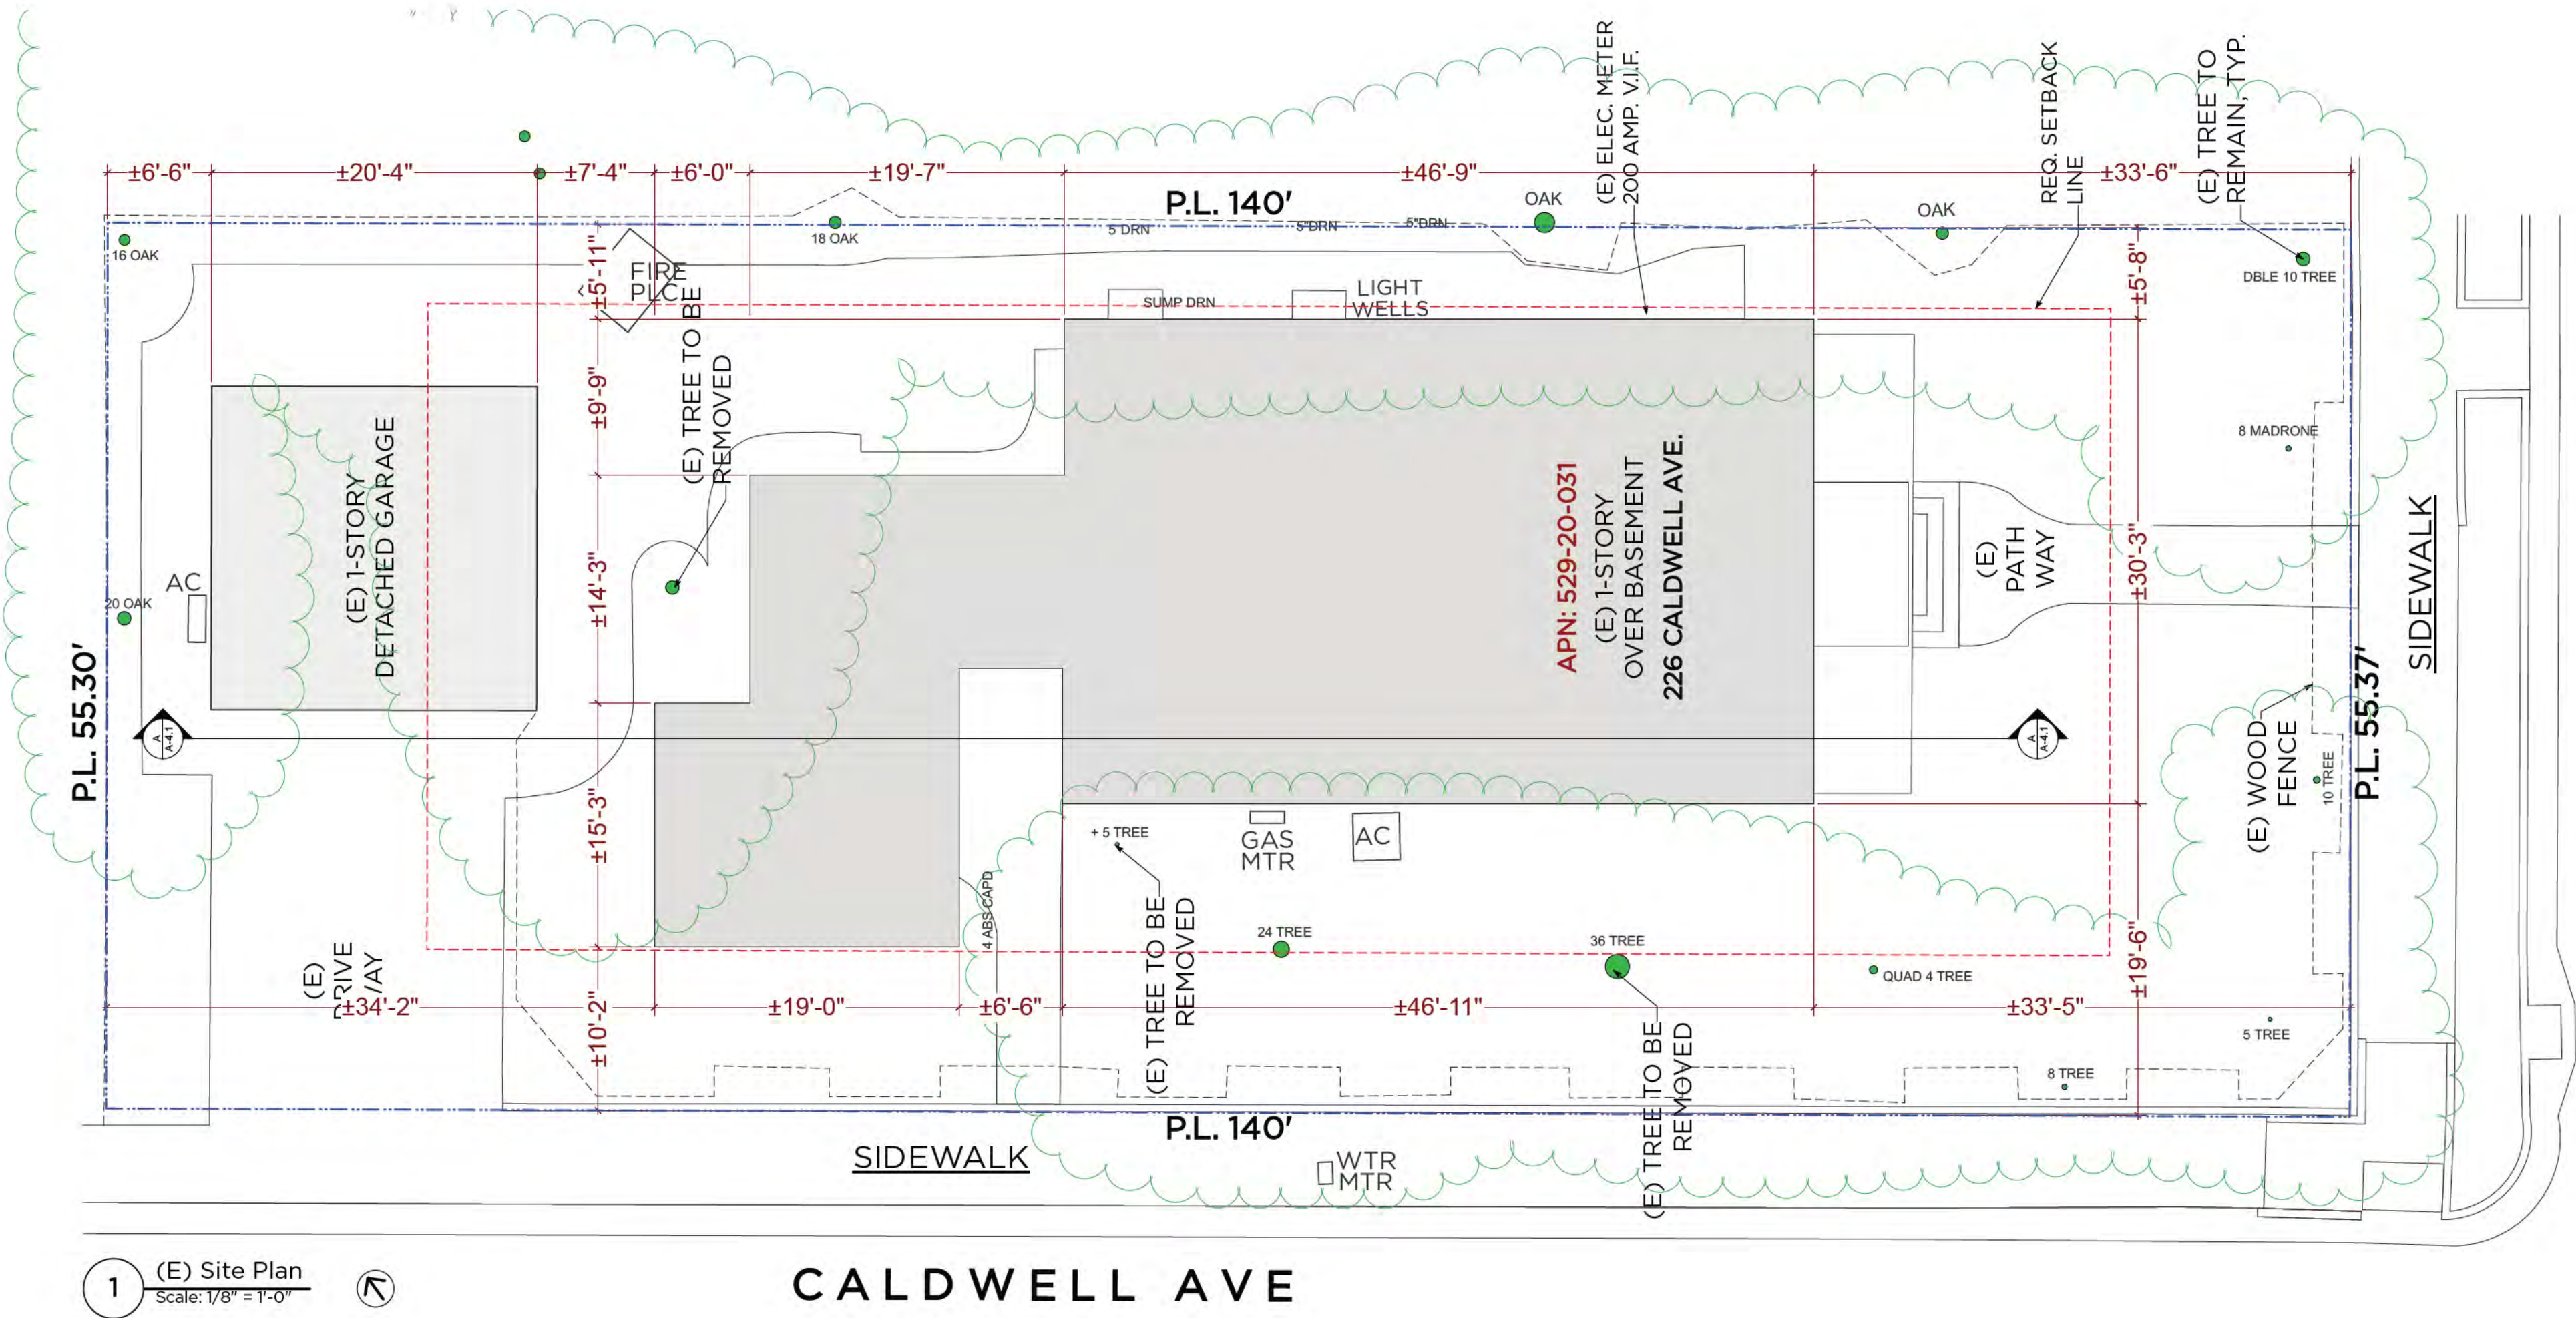


VICINITY MAP
N.T.S.

EXTERIOR WALL DEMO CALC:

TOTAL EXISTING EXT. WALLS:	(L.F):	240'
TOTAL EXISTING EXT. WALLS TO REMAIN:		233.52'
PERMANENTLY REMOVED EXT. WALLS:		6.49'

REMOVED EXT. WALLS CALC:
97.93' /240' = 40.80% < 50%

DEMO CALC:	
WALL TO REMAIN	WALL TO REMOVE
12.78	6.49
6.91	
6.82	6.49'
7.30	
5.98	
15.24	
19.01	
7.75	
9.65	
46.79	
30.23	
46.88	
8.41	
9.76	
233.52'	

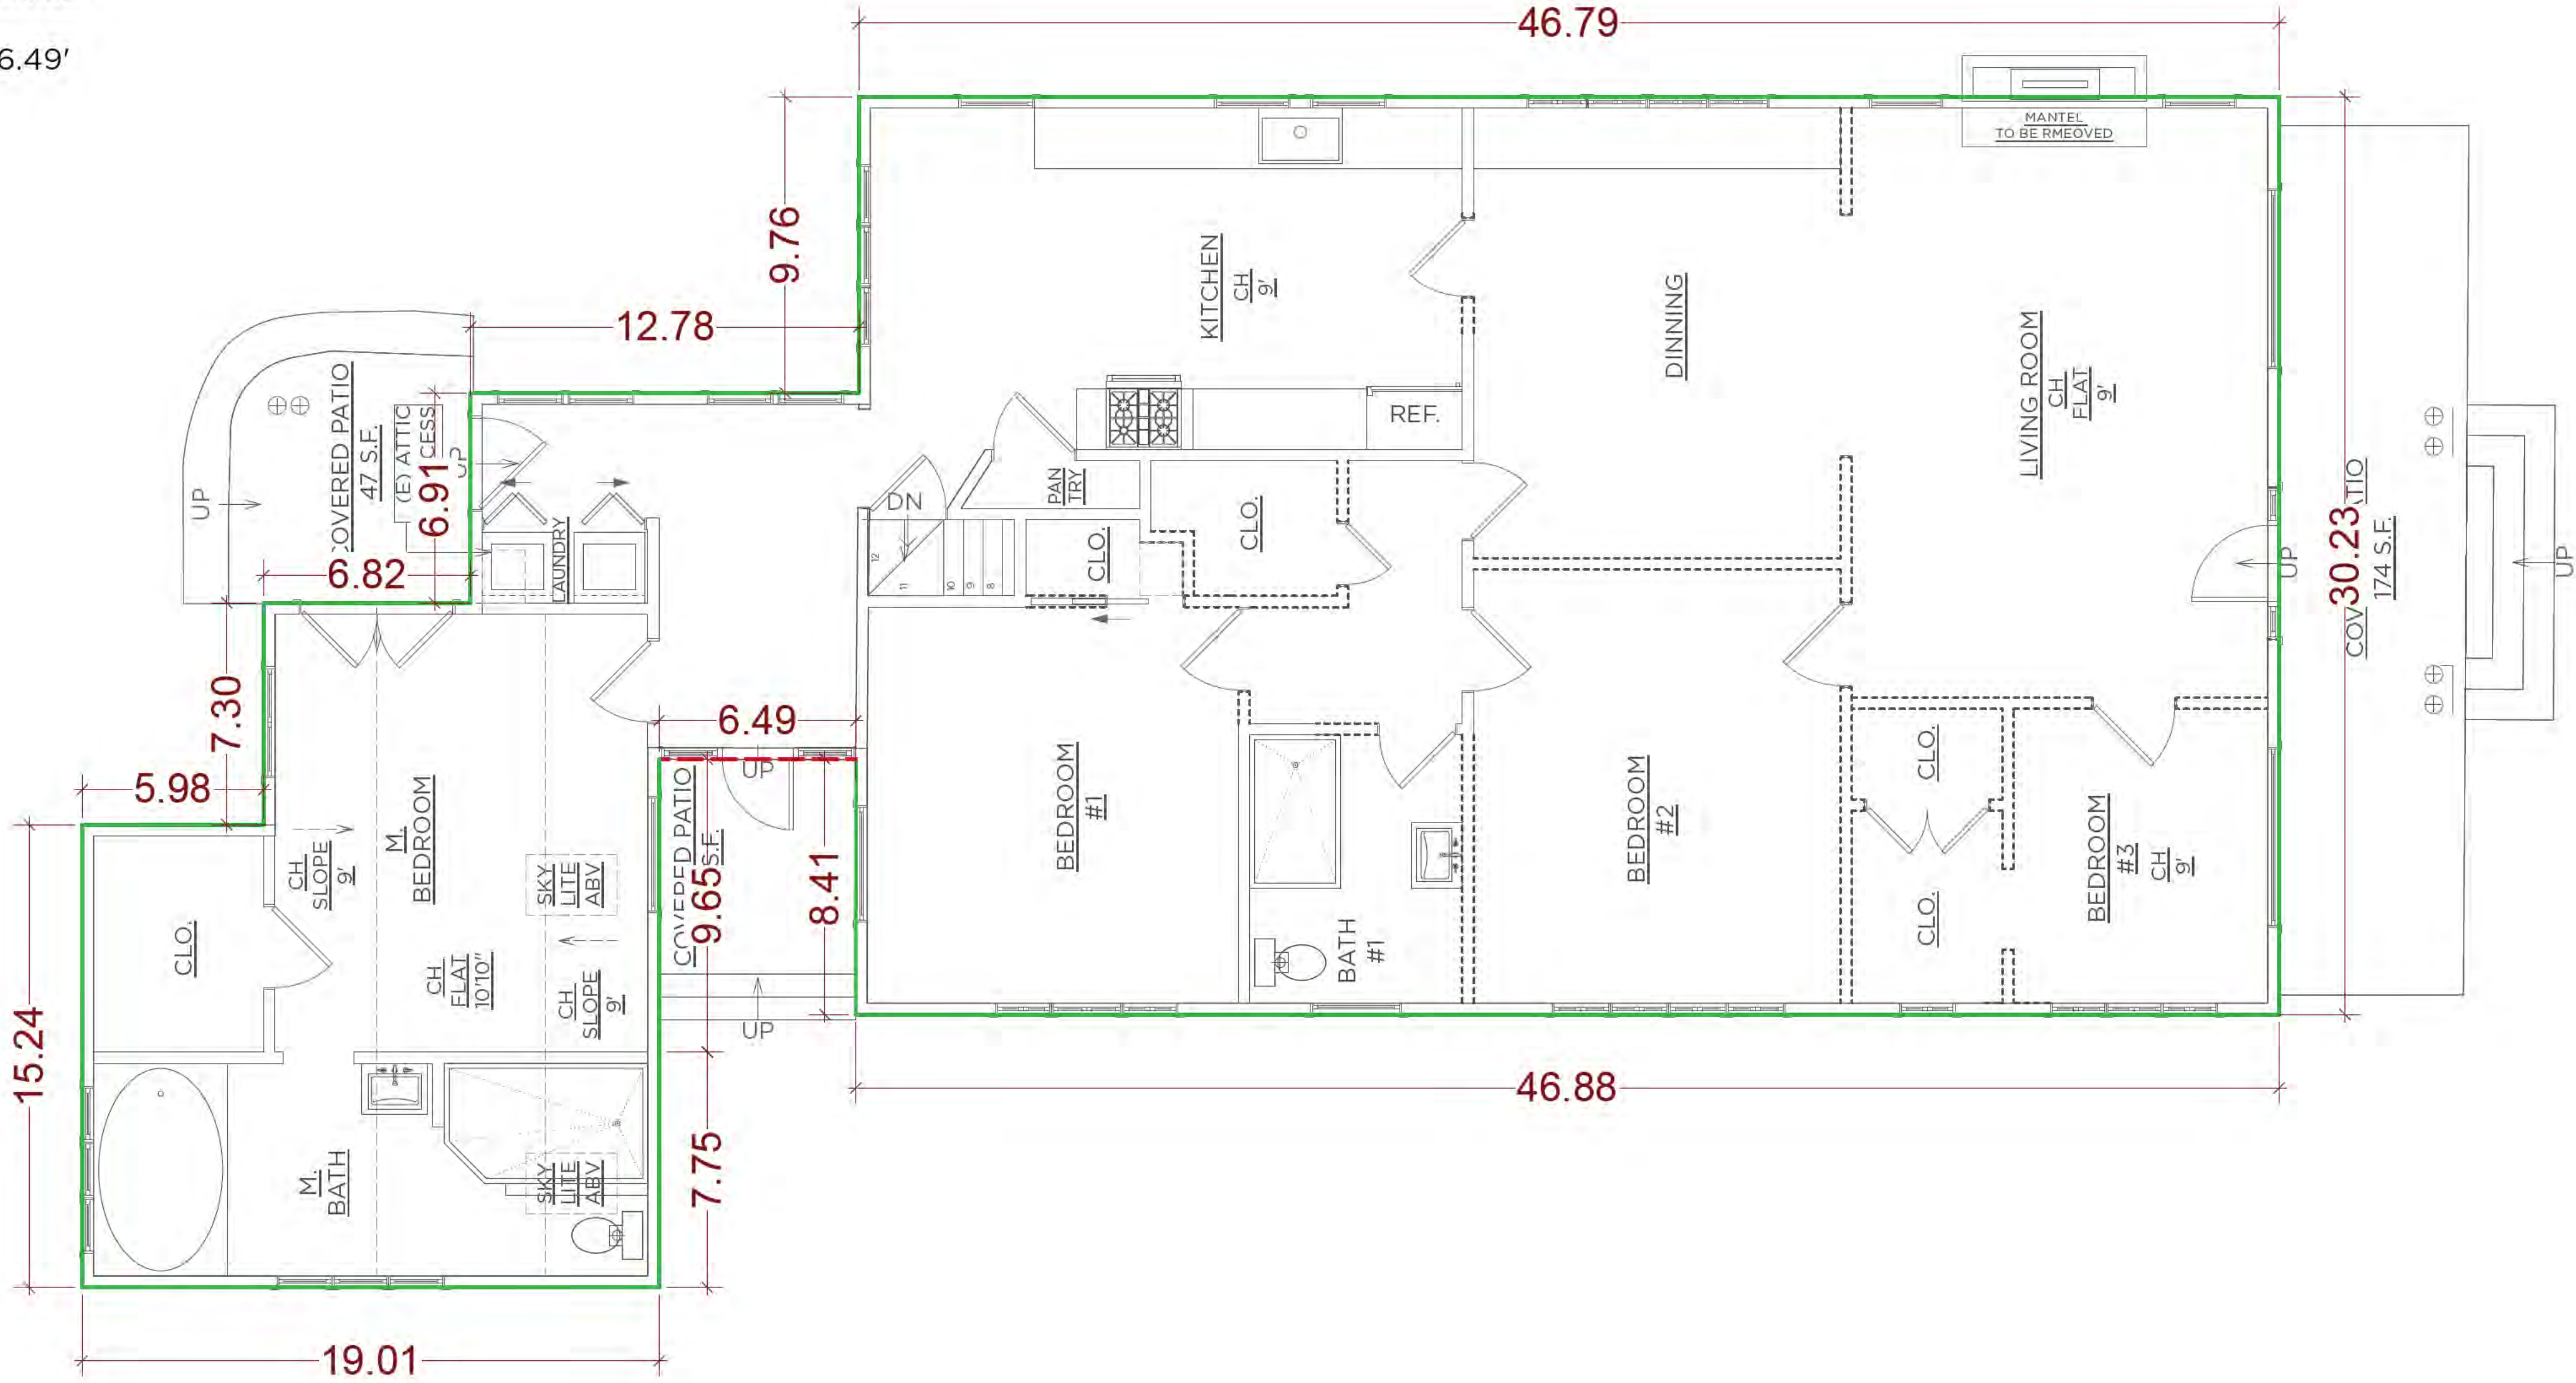

1 (E) Floor Plan
Scale: 1/4" = 1'-0"

IMPORTANT DEMO NOTE:

- CONTRACTOR SHALL NOT PERFORM ANY WORK BEYOND THE SCOPE OF WORK THAT MAY AFFECT THE PERCENTAGE OF DEMOLISHED WALLS WITHOUT PRIOR CONSULTATION W/ OWNER & ENGINEER OF RECORD. **CHANGE OF SCOPE OF WORK MAY HAVE A SIGNIFICANT & COSTLY EFFECT AS A RESULT OF THE INCREASE IN WALL DEMOLITION.**
- DRY ROT OR ANY OTHER DAMAGE DOES NOT EXEMPT THE PROJECT FROM ANY PROVISION SET FORTH BY SECTION 2910.09030 IF YOU FIND DRY ROT & NEED TO REPAIR IT, STOP WORK & CONTACT THE PLANNING DIVISION AT (408) 354-6872 TO DISCUSS THE CHANGES BEFORE YOU PROCEED.
- IF YOU ENCOUNTER AN UNANTICIPATED SITUATION THAT CHANGES THE SCOPE OF WORK, STOP WORK & CONTACT THE PLANNING DIVISION AT (408) 354-6872 TO DISCUSS THE CHANGES BEFORE YOU PROCEED
- THE INSTALLATION OF NEW DOORS OR WINDOWS WITHIN EXISTING DOOR & WINDOW OPENINGS DOES NOT COUNT AS DEMOLITION.
- EXISTING EXTERIOR WALL FRAMING MAY NOT BE REMOVED FROM THE EXISTING WALL PLANE, STORED ELSEWHERE, AND/OR REPLACED.
EXISTING EXTERIOR WALL FRAMING MUST REMAIN WITHIN THE EXISTING WALL PLANE
- THE HEIGHT OF THE EXISTING WALL FRAMING MAY BE INCREASED TO ACCOMMODATE A TALLER PLATE HEIGHT IF KEPT WITHIN THE EXISTING WALL PLANE.
- THE EXISTING TOP & BOTTOM PLATE OF THE WALL FRAMING SHALL REMAIN, & PORTIONS MAY NOT BE REMOVED. IF CUT, THIS SECTION OF WALL FRAMING WILL BE COUNTED AS REMOVED.
- EXISTING EXTERIOR WALL FRAMING MAY BE LIFTED IF KEPT WITHIN THE EXISTING WALL PLANE TO BE ATTACHED TO A NEW FOUNDATION OR BELOW-GRADE SQUARE FOOTAGE.

Design
Rituals

1807 Lyon St | San Francisco | CA

226
Caldwell
Ave
Los Gatos

[Signature]

PROJECT # 25-150

DRAWN BY A.A.

DATE 08/07/2025


REVISED DATE 09/30/2026

Demo Calc.

REVISIONS

A-1.1

	PROPERTY LINE
	(E) WALL TO BE REMOVED
	(E) WALL
	(N) WALL
	(N) WALL TO BE 1-HR. FIRE RATED
	(N) PONY WALL

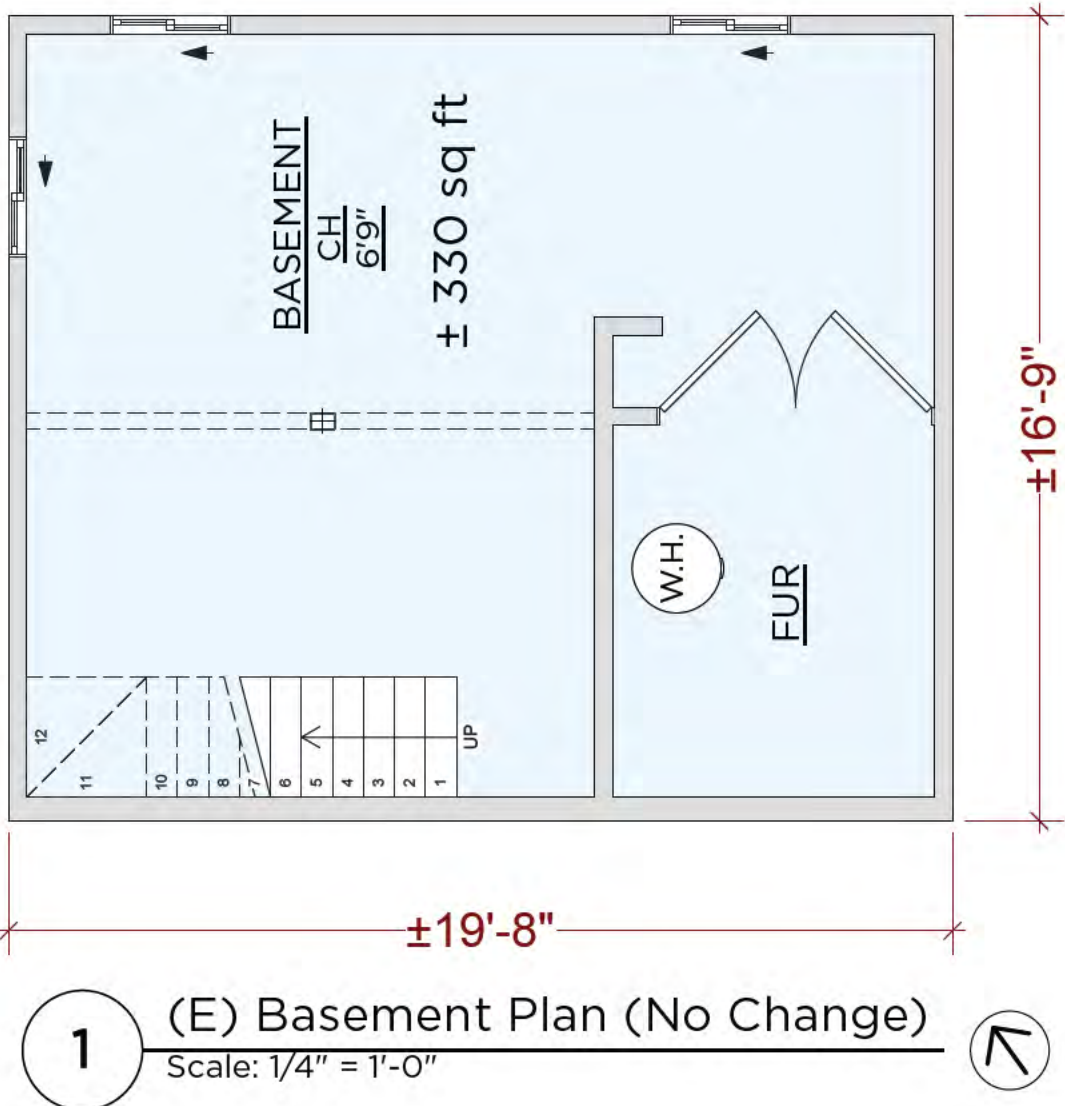

Design
Rituals

1807 Lyon St | San Francisco | CA

226
Caldwell
Ave

Los Gatos

A.A. Aif

PROJECT # 25-150

DRAWN BY A.A.



DATE 08/07/2025

REVISED DATE 09/30/2026

(E)
Basement
Plan / 3D
Views

REVISIONS

A-2.0

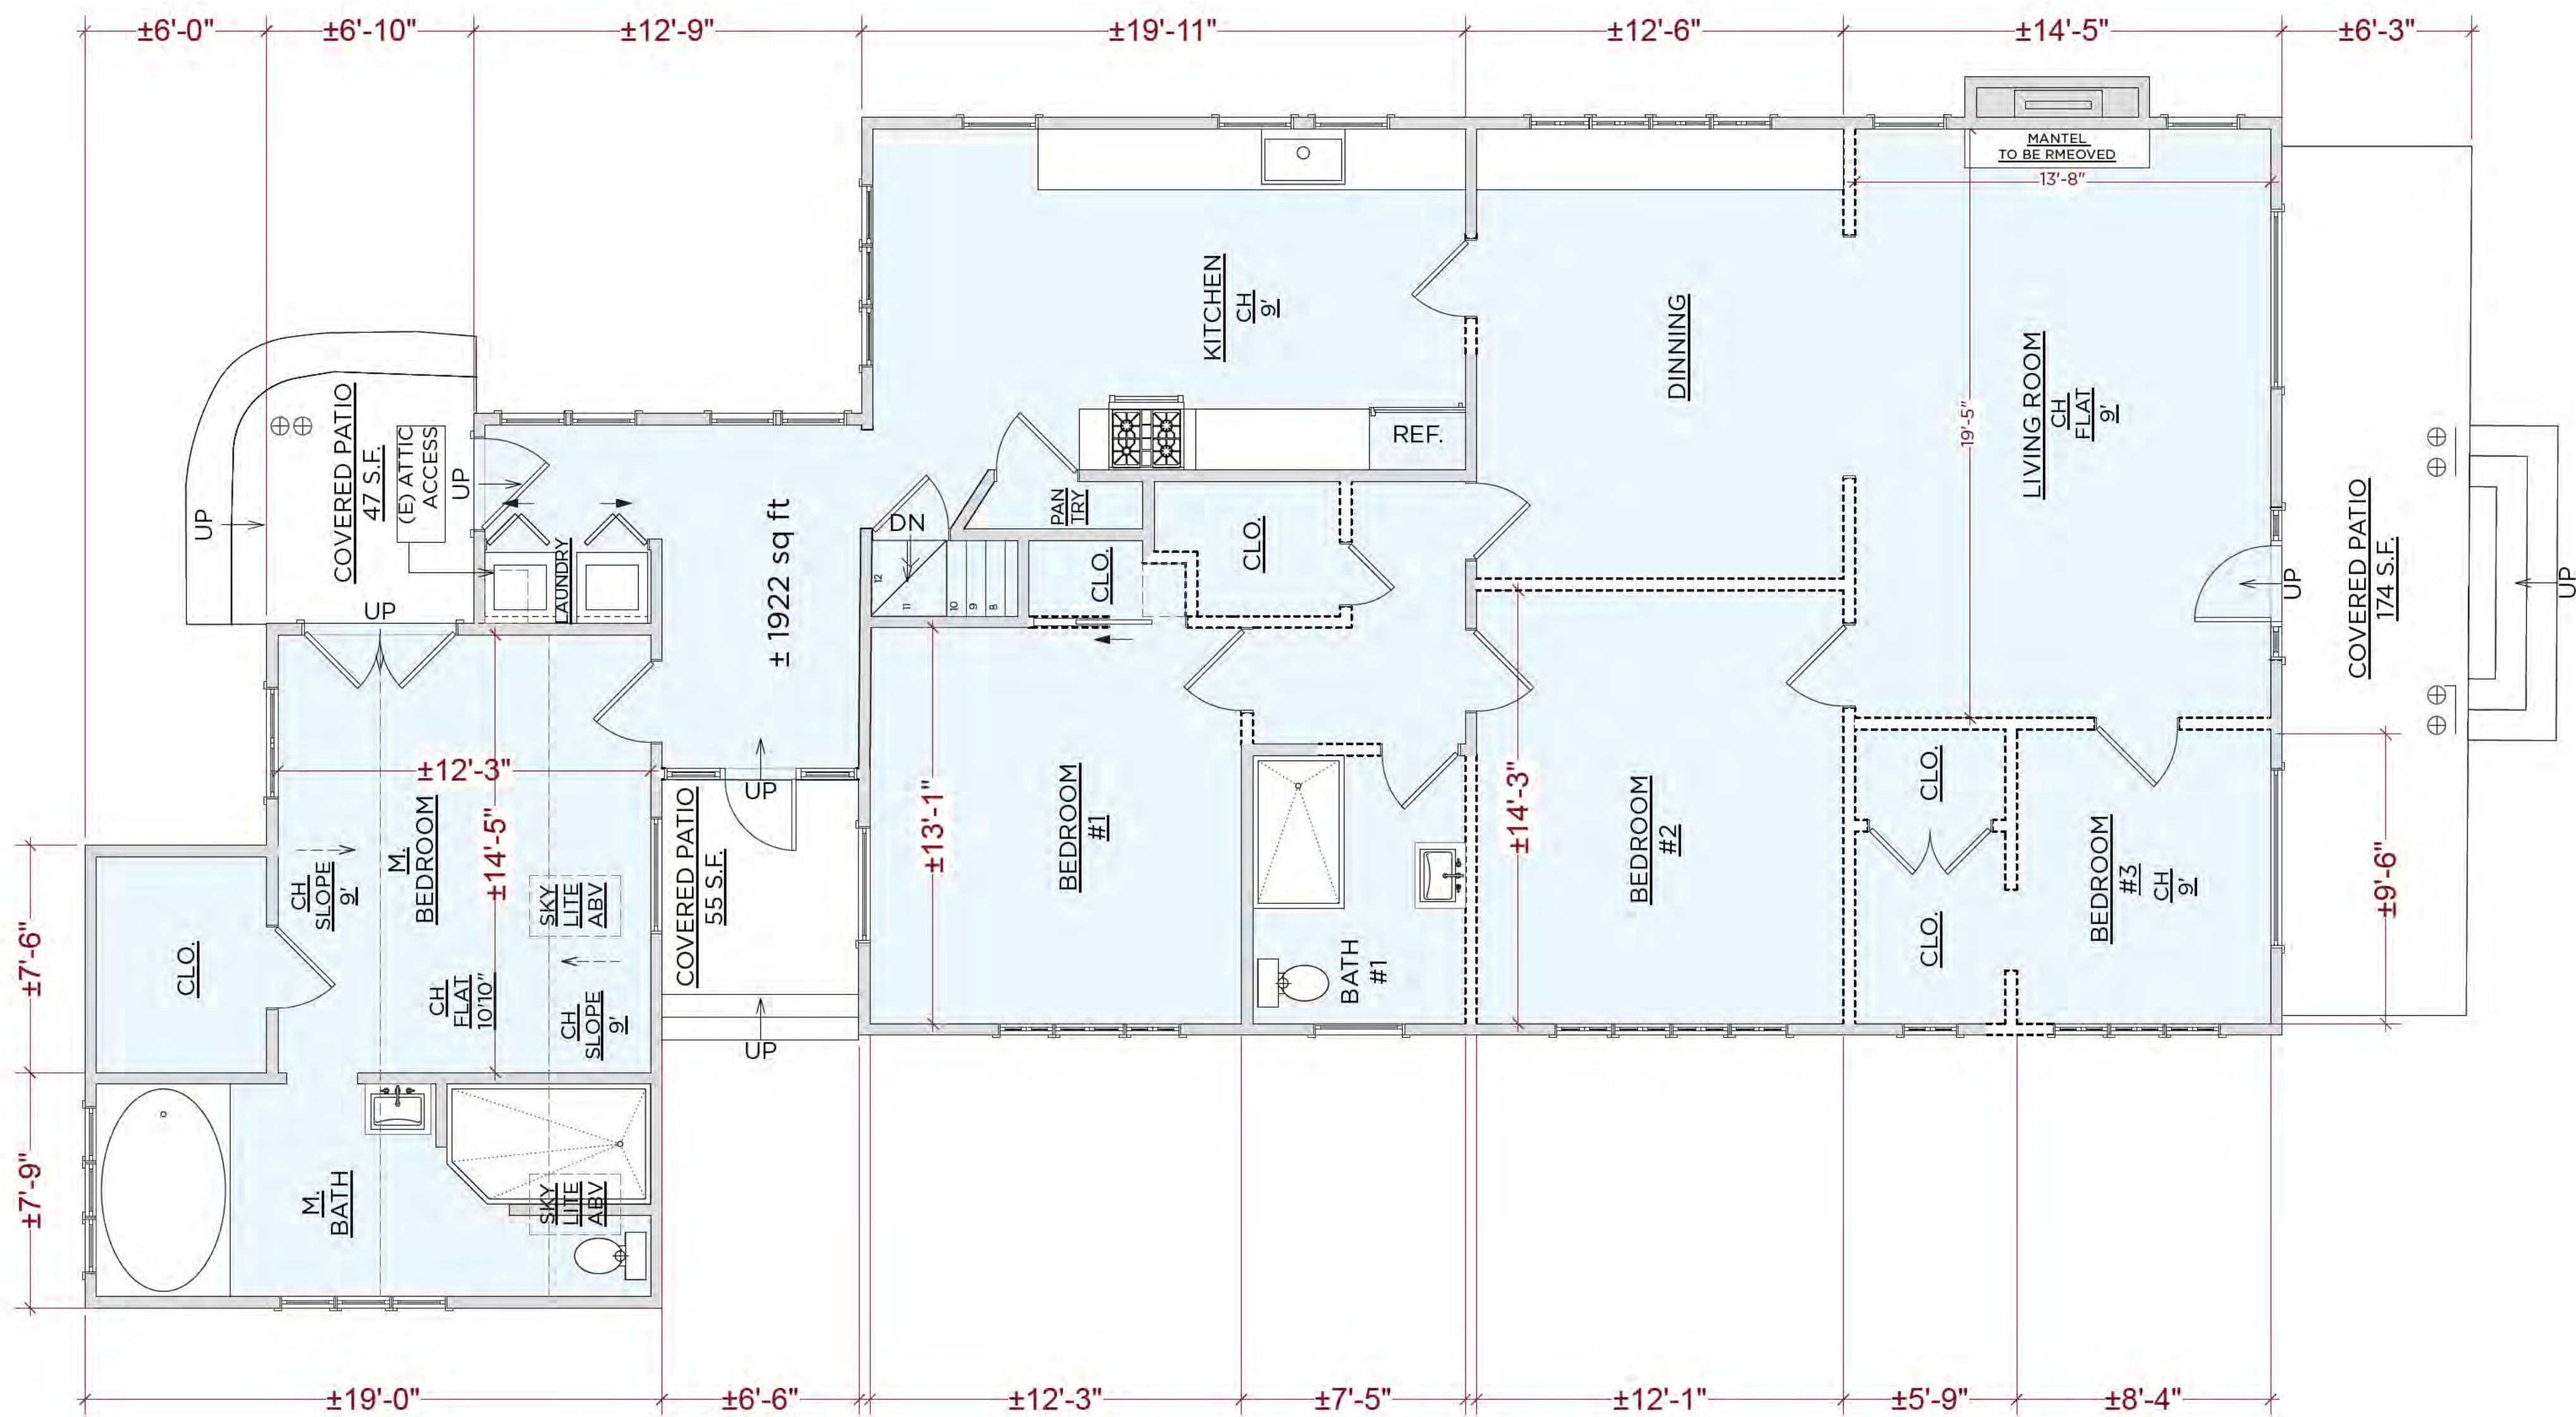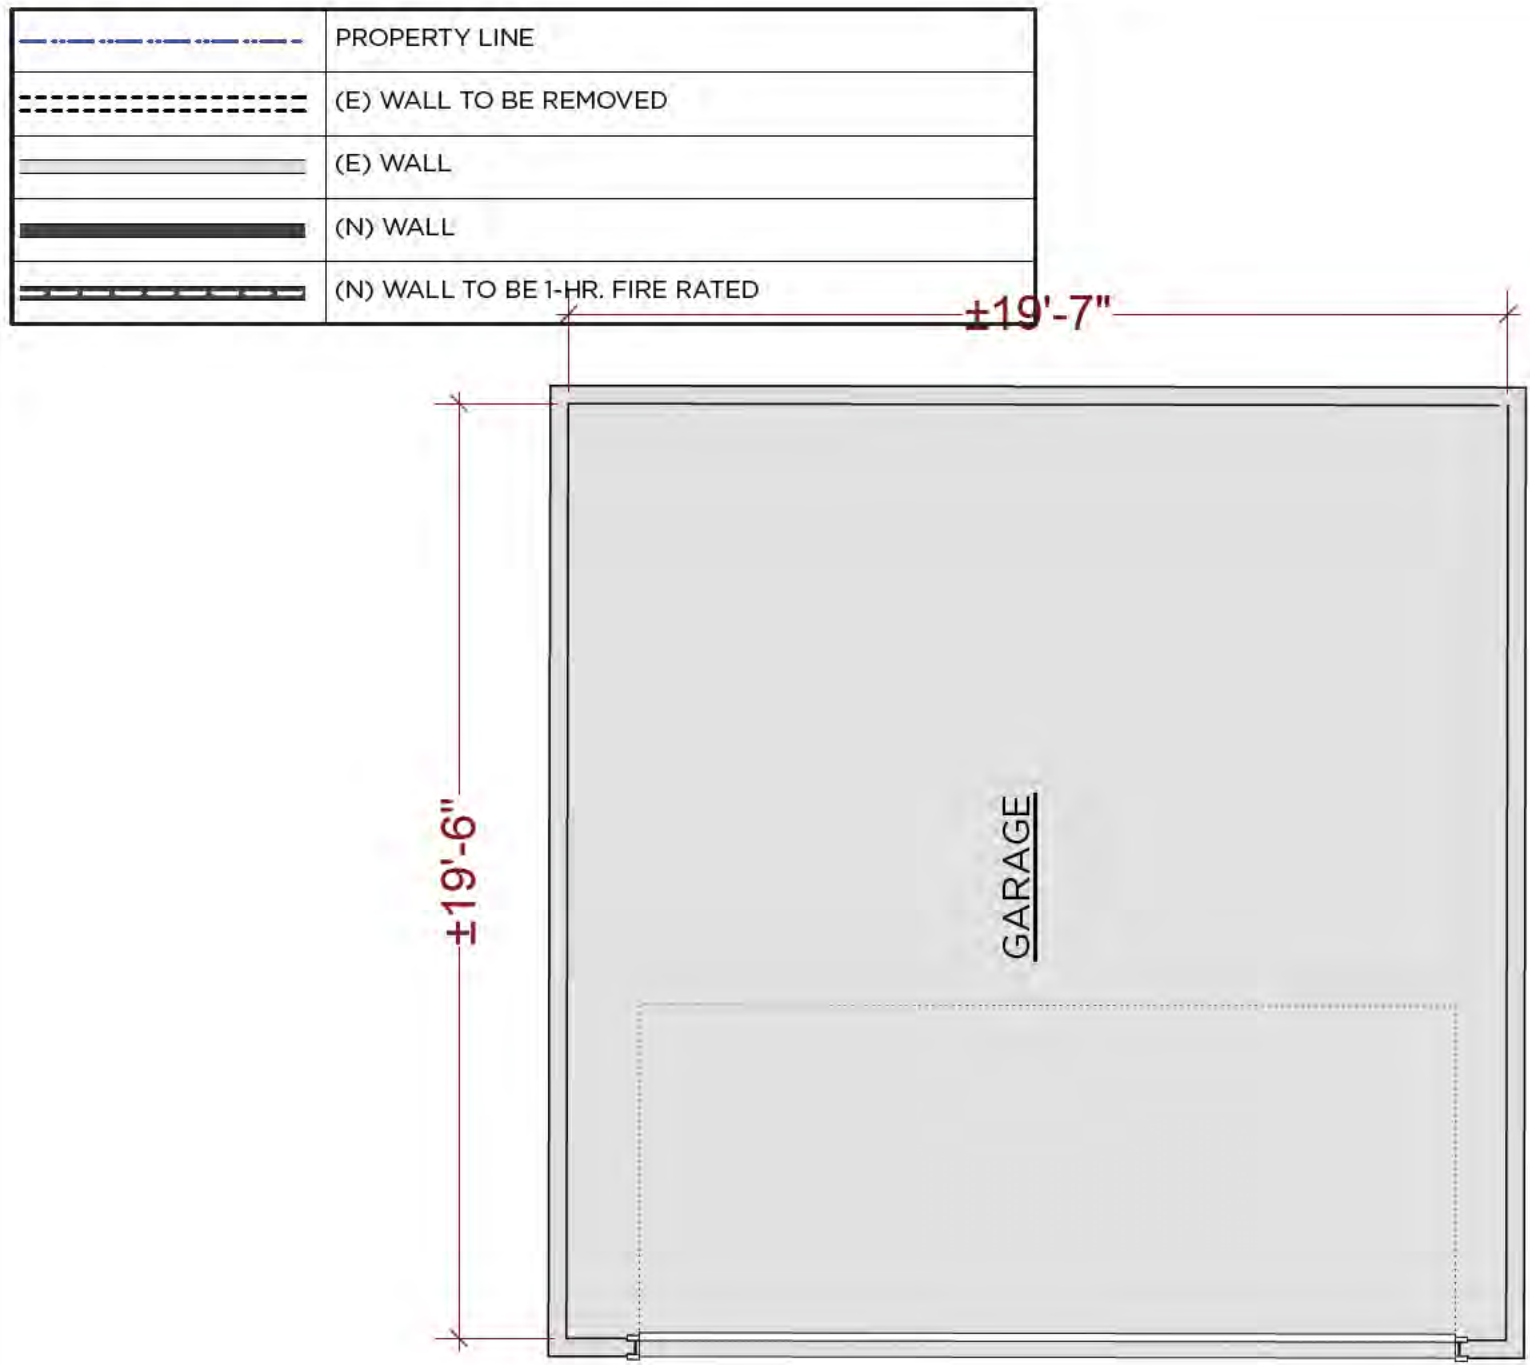

1 (E) Floor Plan
Scale: 1/4" = 1'-0"

Design
Rituals

1807 Lyon St | San Francisco | CA

226
Caldwell
Ave
Los Gatos

A.A. A.A.

PROJECT # 25-150

DRAWN BY A.A.



DATE 08/07/2025

REVISED DATE 09/30/2026


(E) 1st Floor
Plan

REVISIONS

A-2.1

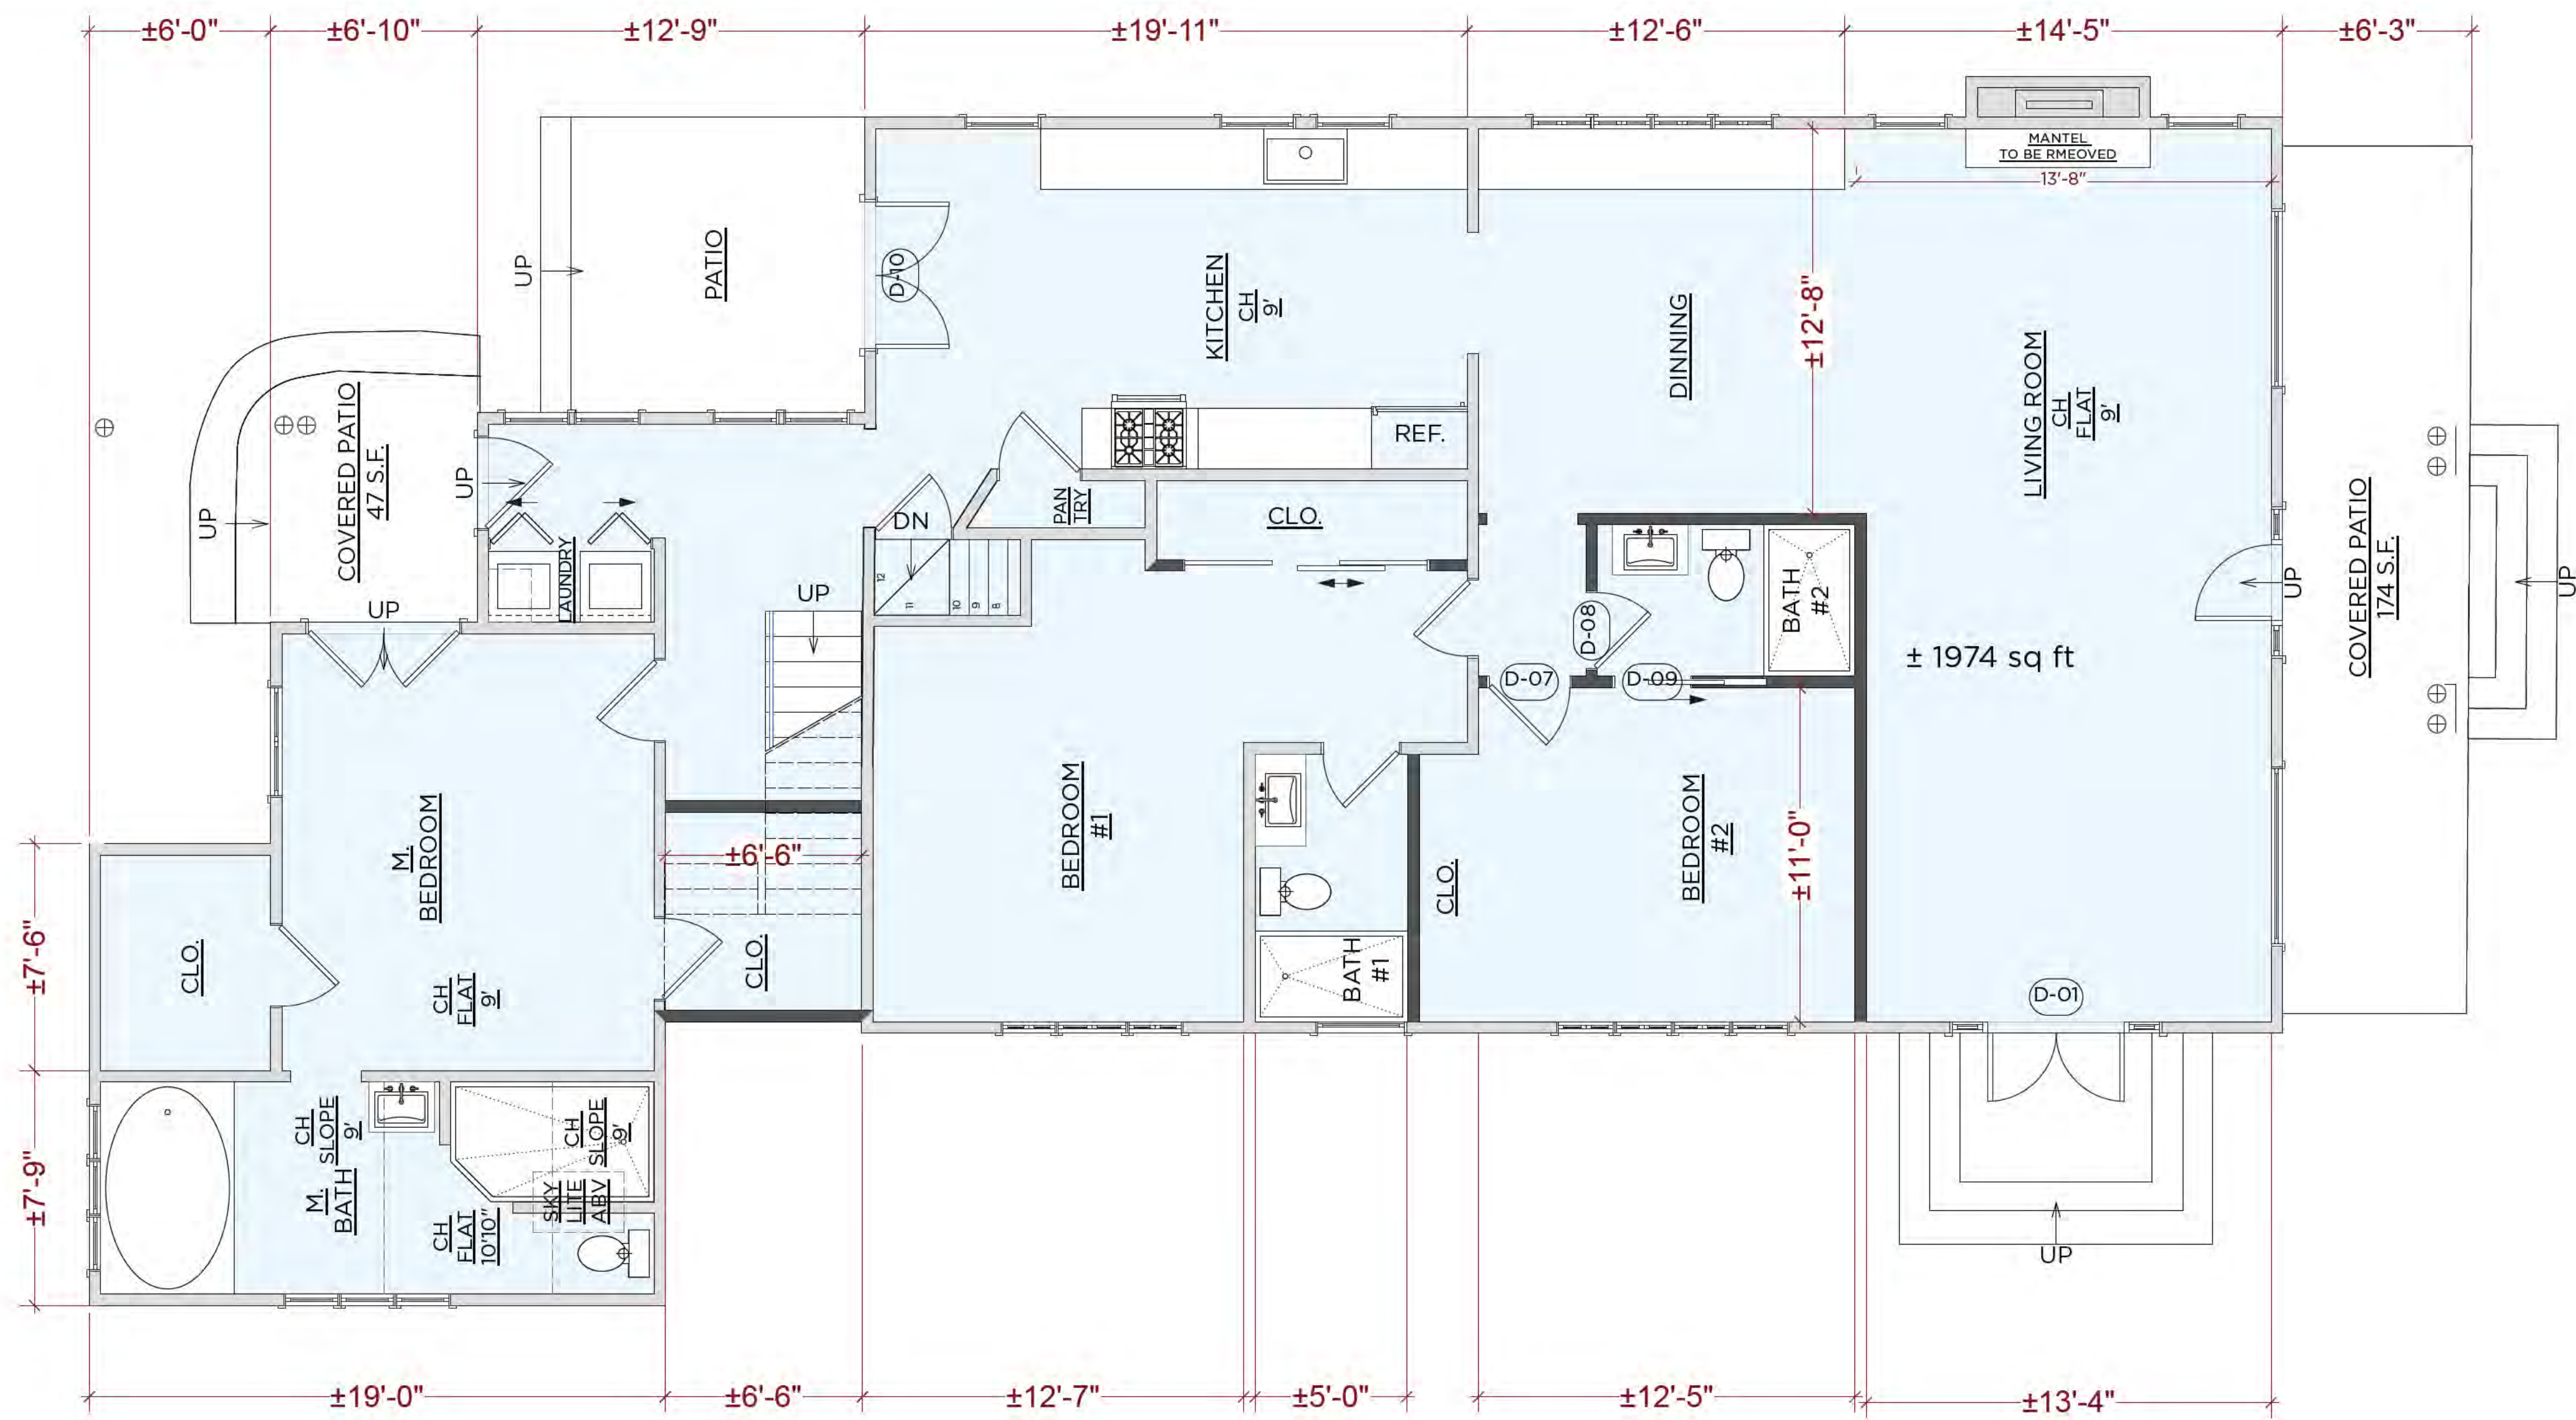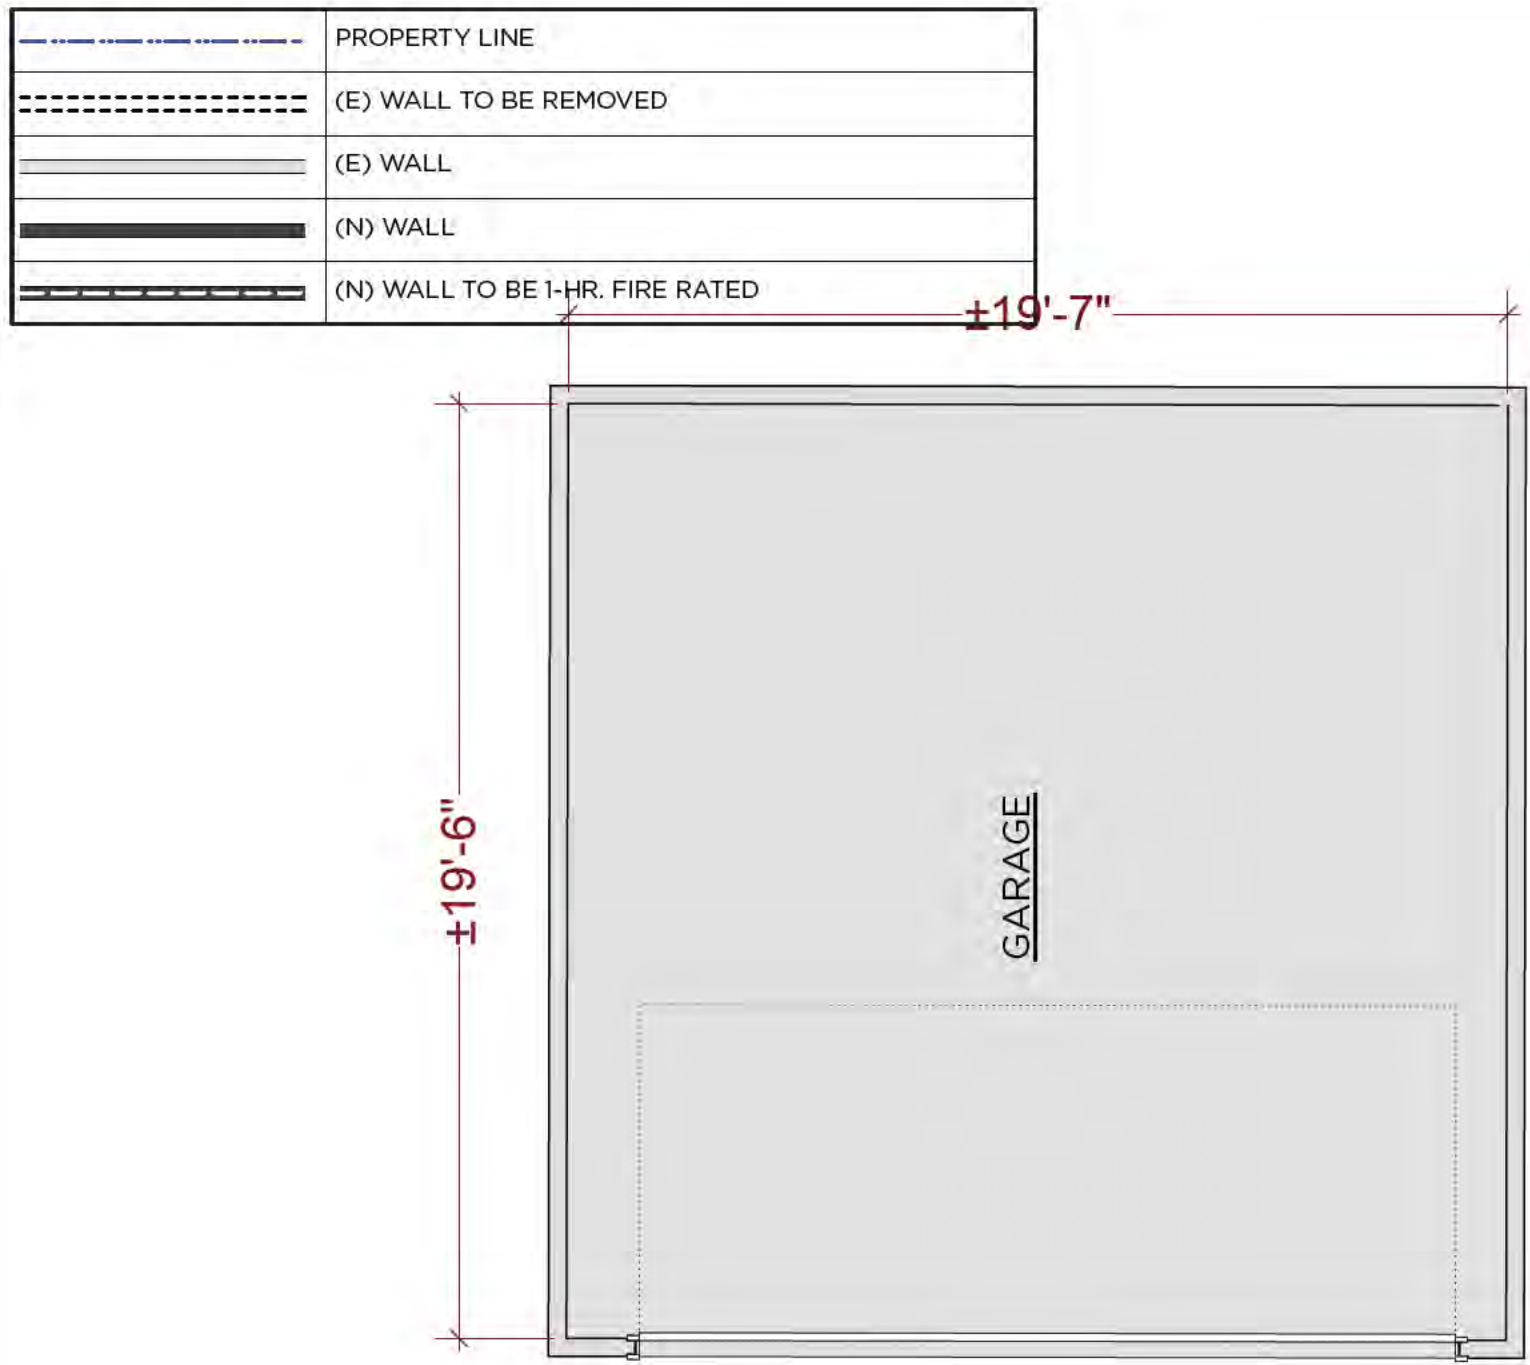

1 (N) Floor Plan
Scale: 1/4" = 1'-0"

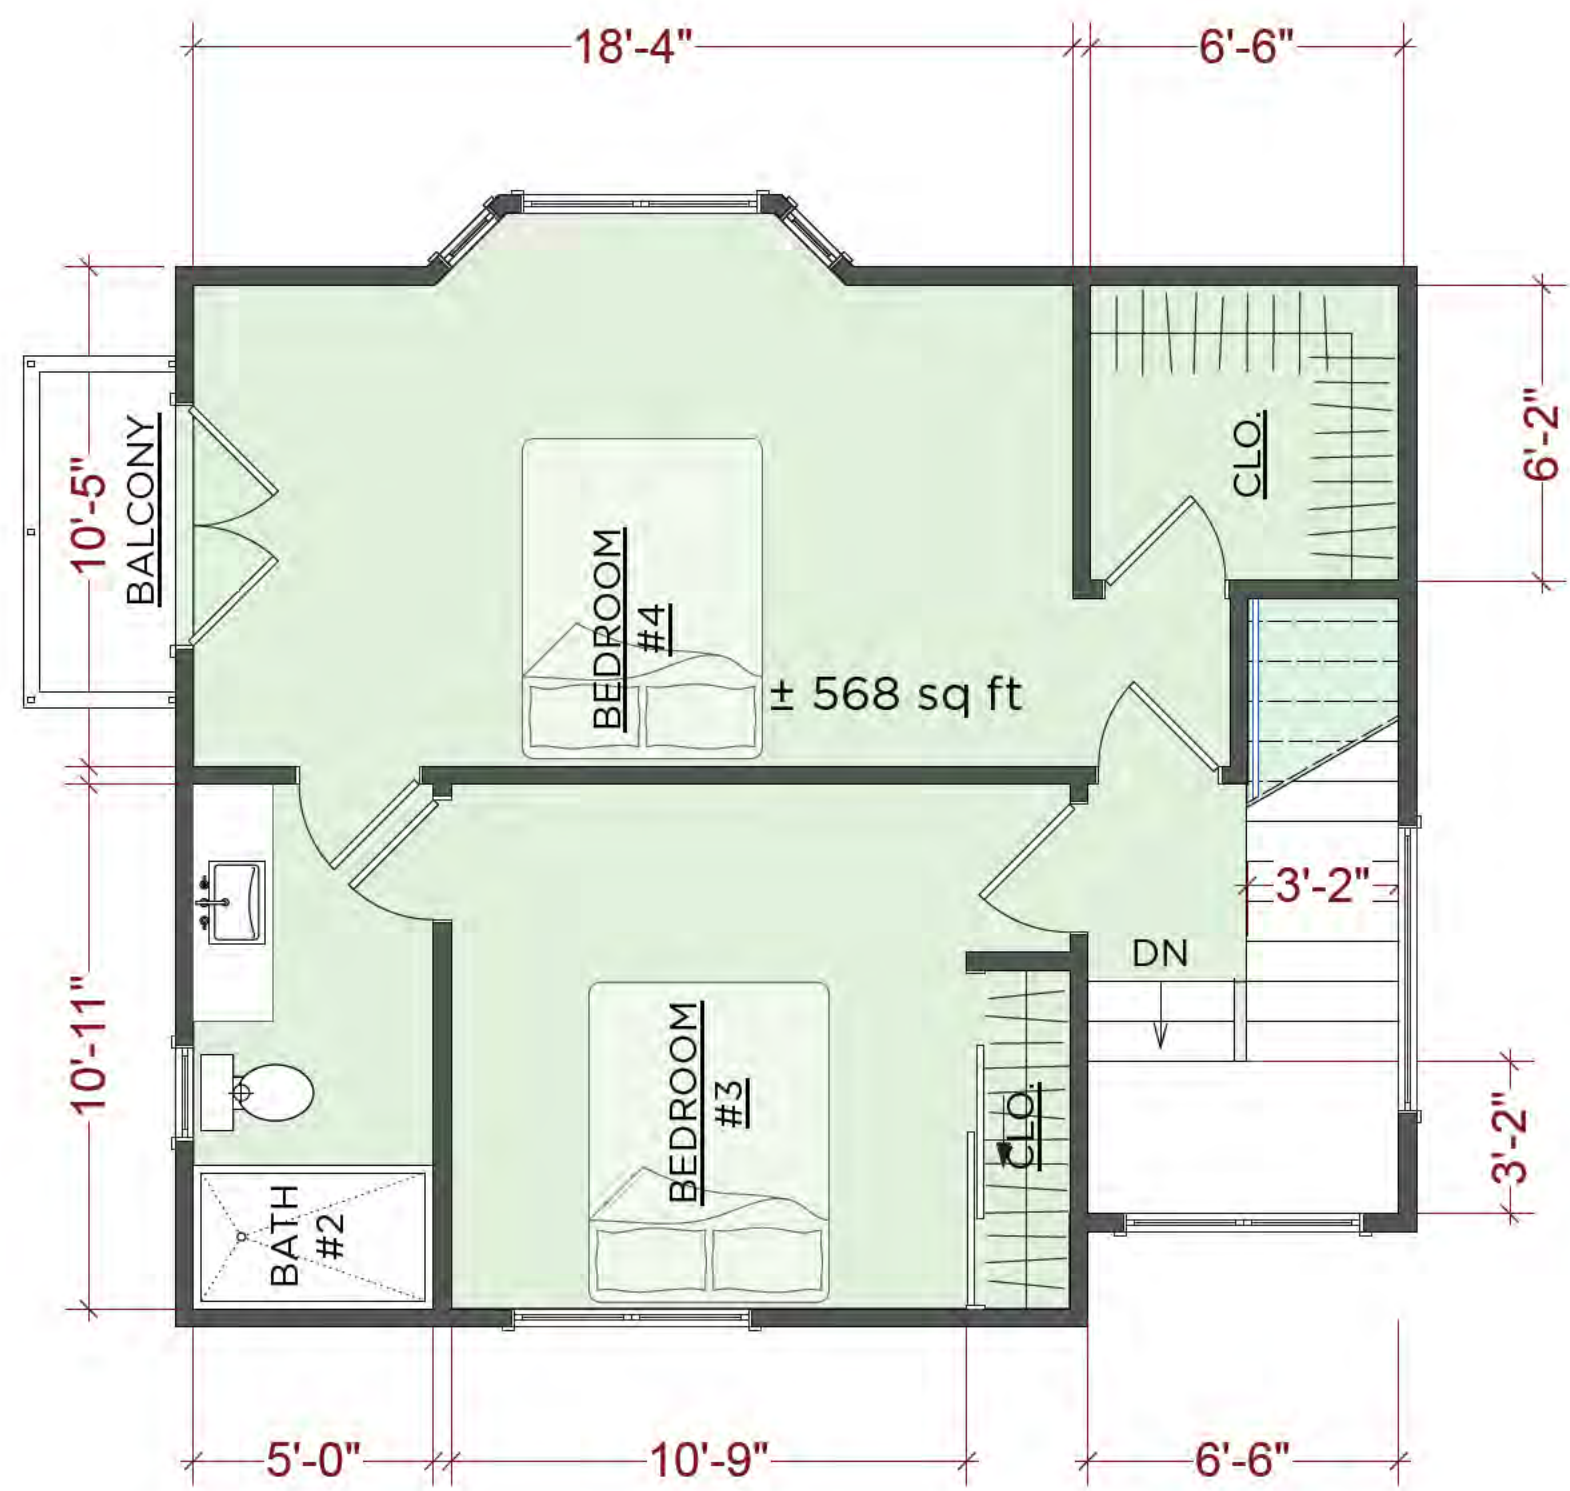

2 (N) Floor Plan
Scale: 1/4" = 1'-0"

Design Rituals

1807 Lyon St | San Francisco | CA

226
Caldwell Ave
Los Gatos

A.A. Aif

PROJECT # 25-150

DRAWN BY A.A.

DATE 08/07/2025

REVISED DATE 09/30/2026

(N) Floor Plans

REVISIONS

A-2.2

A.A. Alfaro

PROJECT # 25-150

DRAWN BY A.A.


DATE 08/07/2025

REVISED DATE 09/30/2026

(E) Roof
Plan

REVISIONS

A-2.4

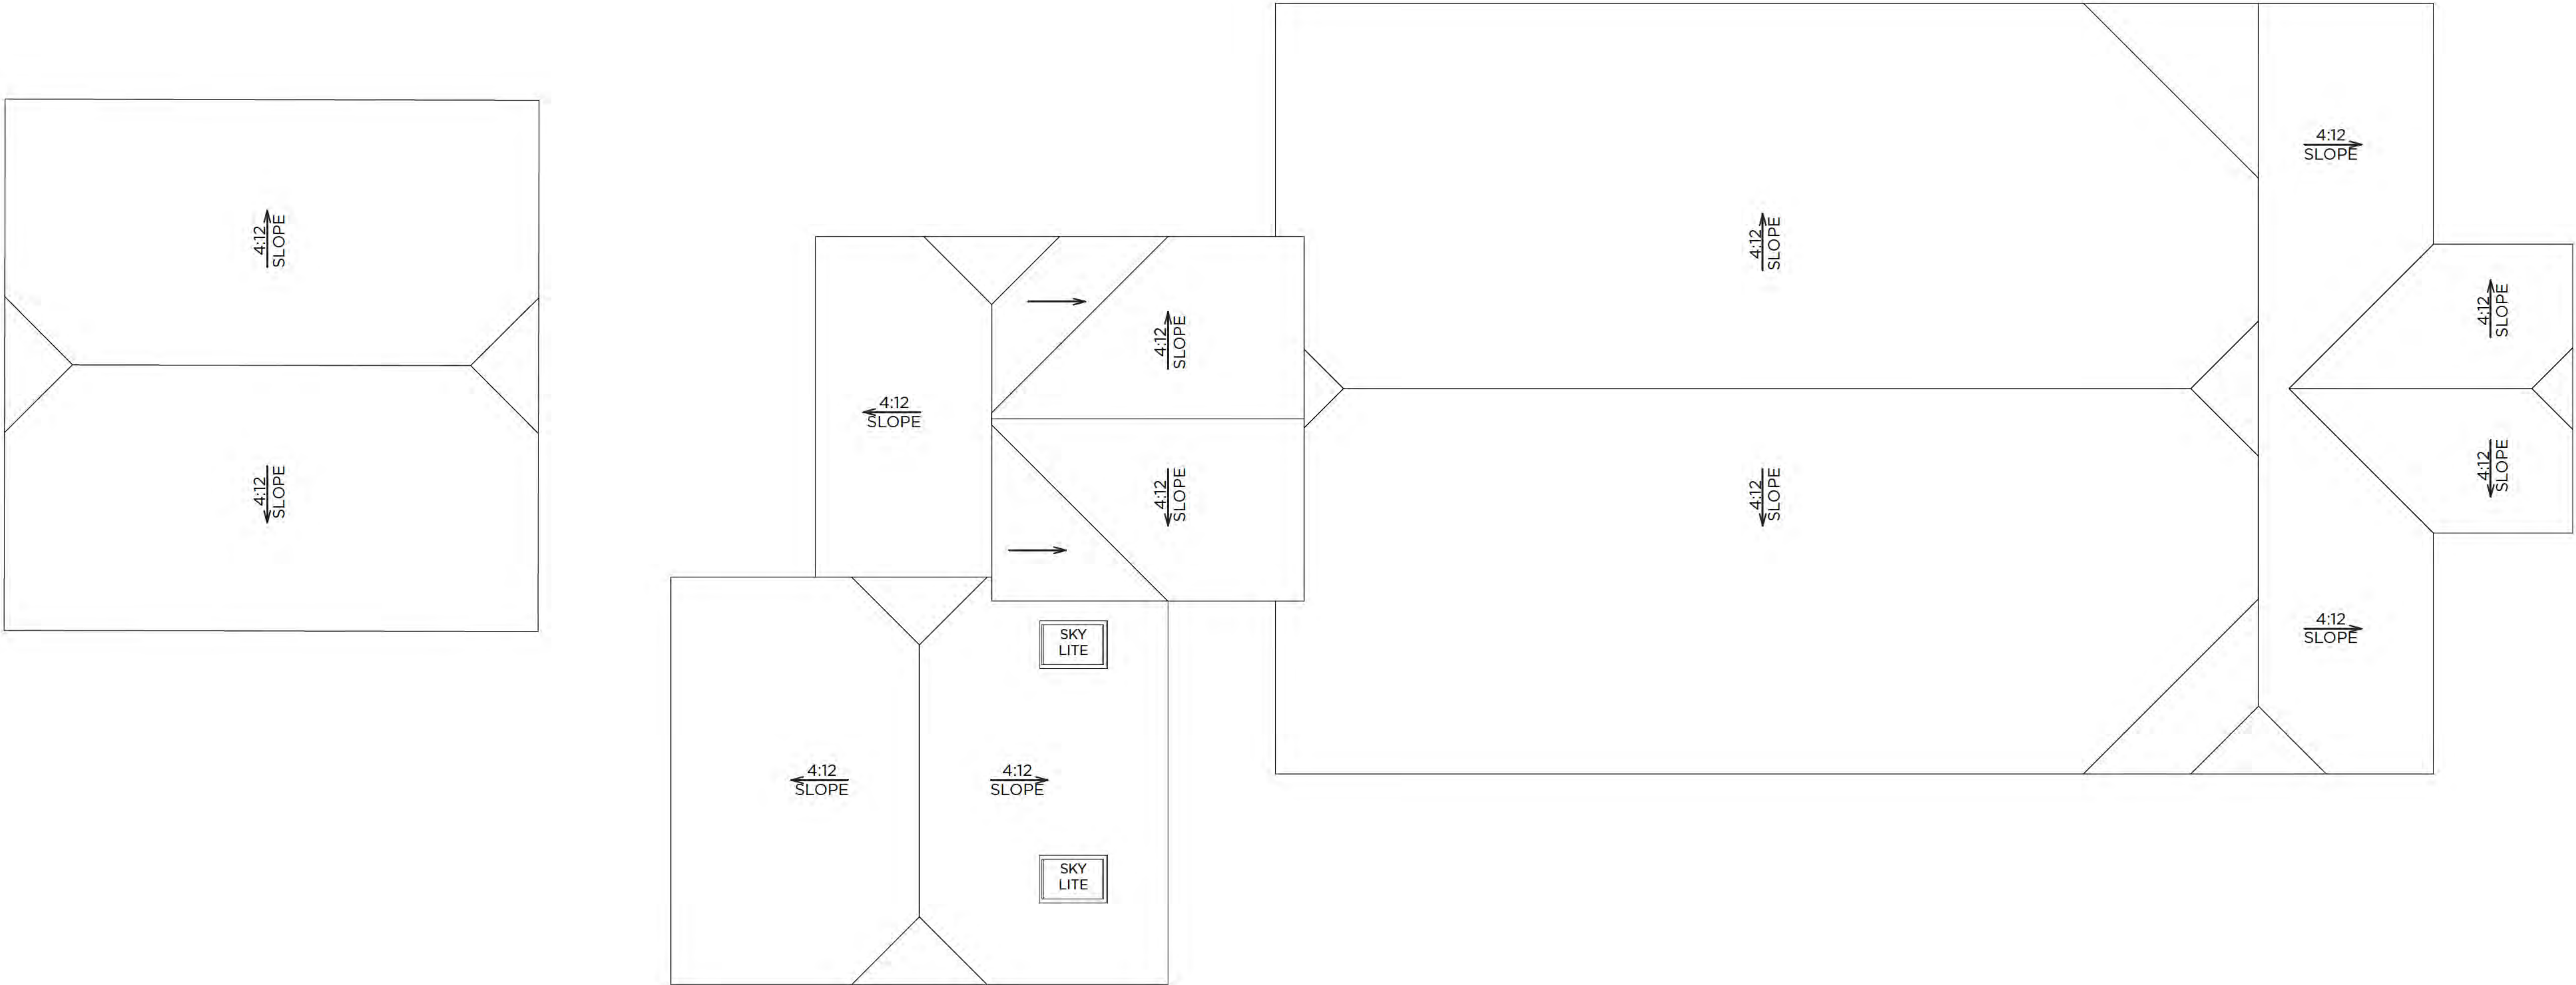

1 (E) Roof Plan
Scale: 1/4" = 1'-0"

A.A. Alfaro

PROJECT # 25-150

DRAWN BY A.A.


DATE 08/07/2025

REVISED DATE 09/30/2026

(N) Roof
Plan

REVISIONS


A-2.5

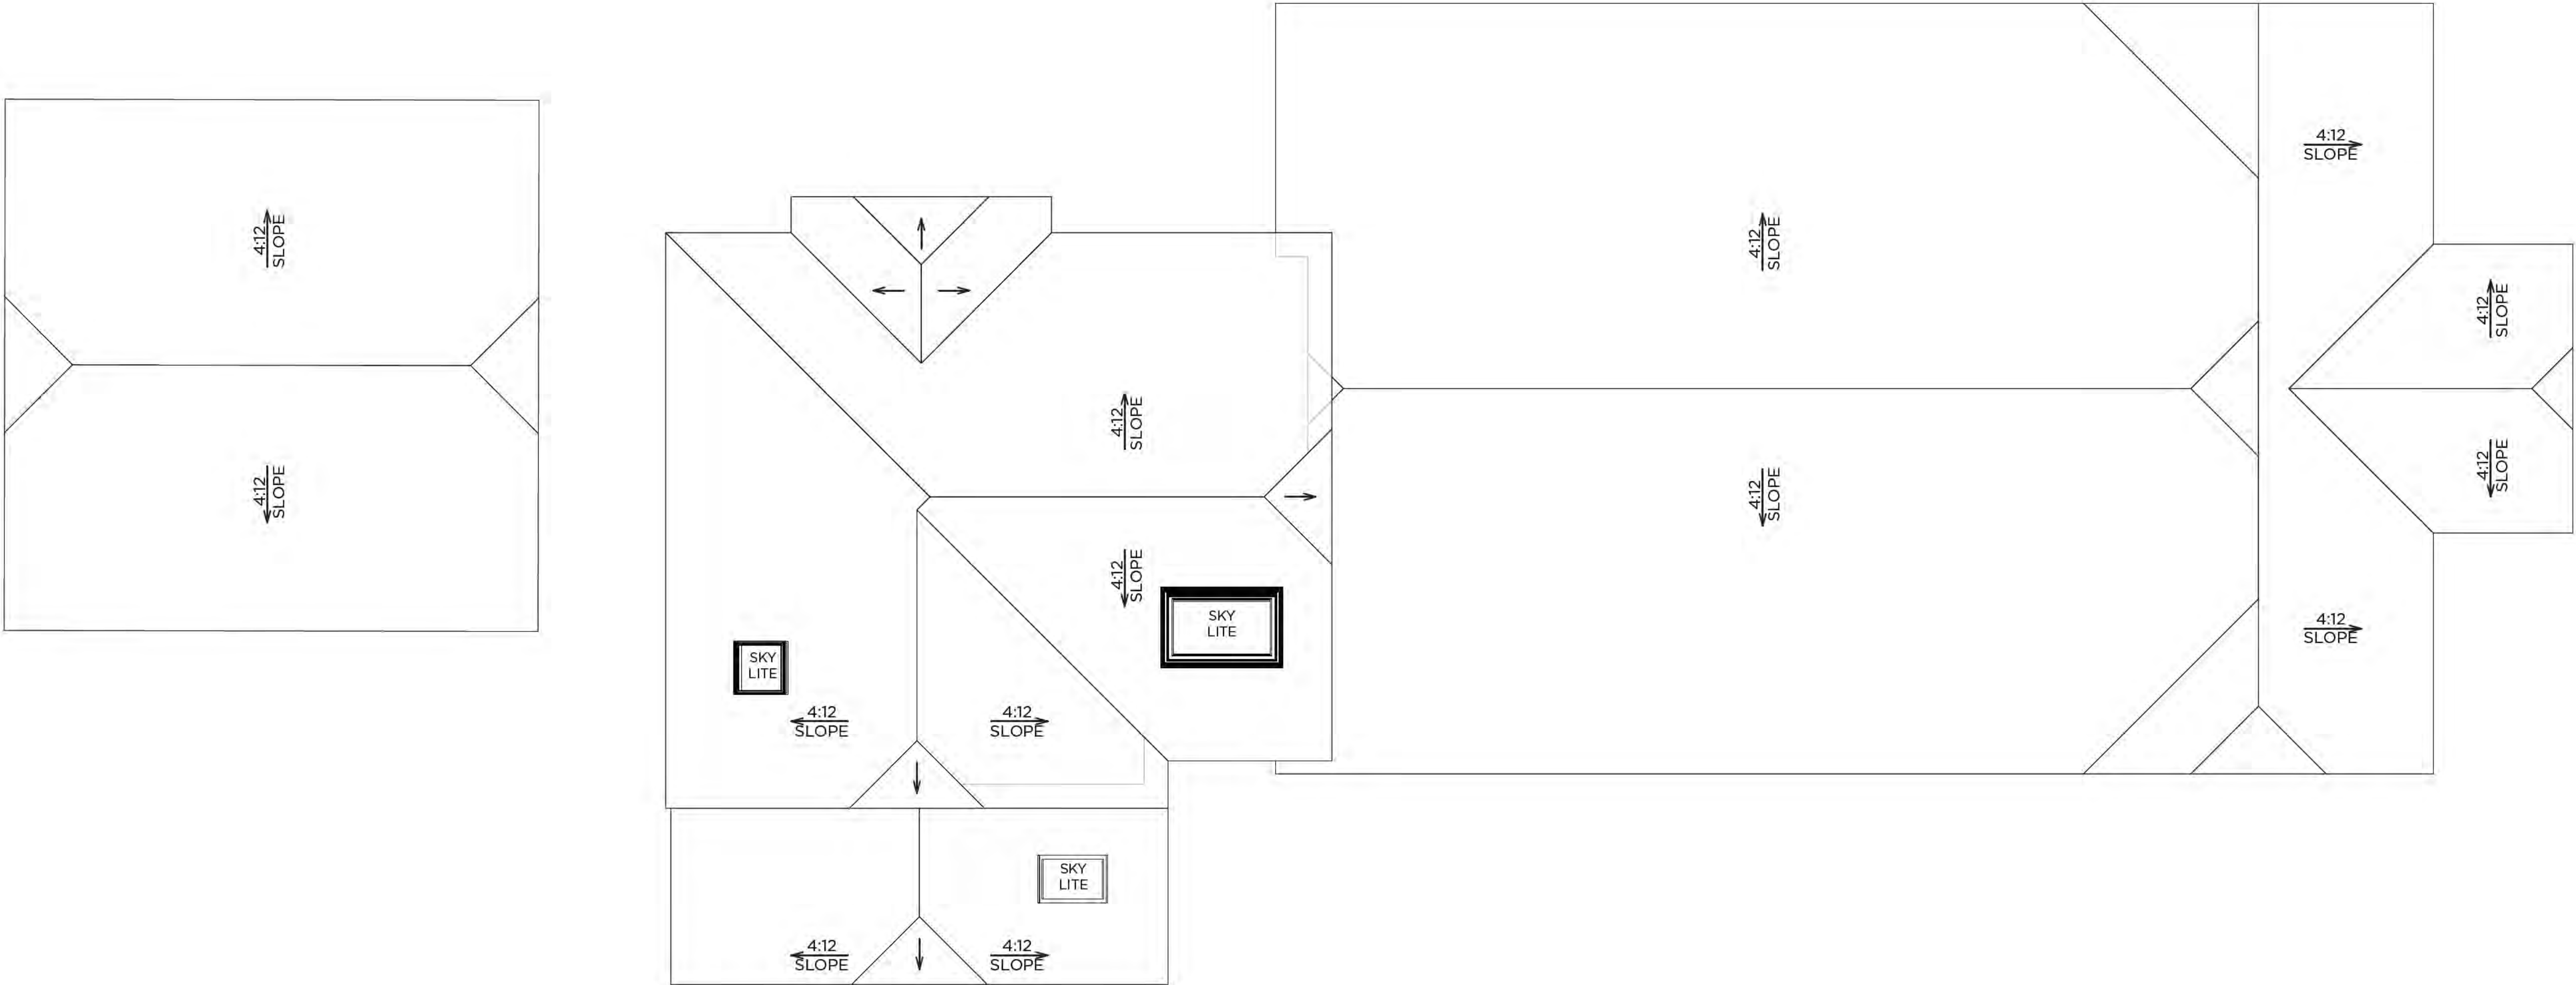

1 (N) Roof Plan
Scale: 1/4" = 1'-0"



1 (E) South Elevation
Scale: 1/4" = 1'-0"

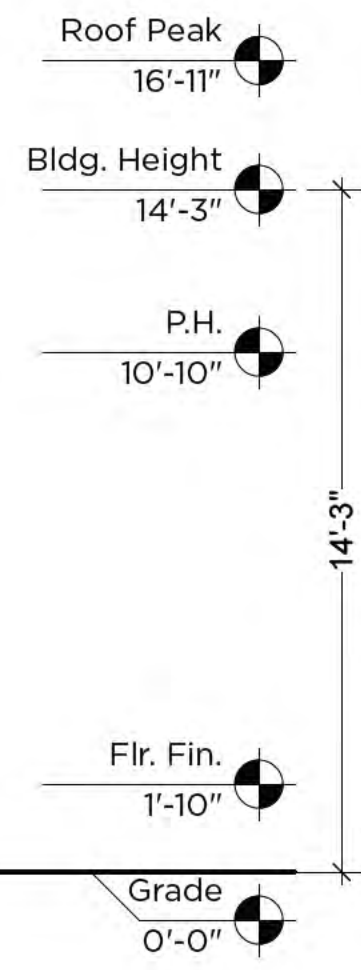

Design
Rituals

1807 Lyon St | San Francisco | CA

226
Caldwell
Ave
Los Gatos

A.A. Alf

PROJECT # 25-150

DRAWN BY A.A.

DATE 08/07/2025


REVISED DATE 09/30/2026

South
Elevations

REVISIONS



2 (N) South Elevation
Scale: 1/4" = 1'-0"

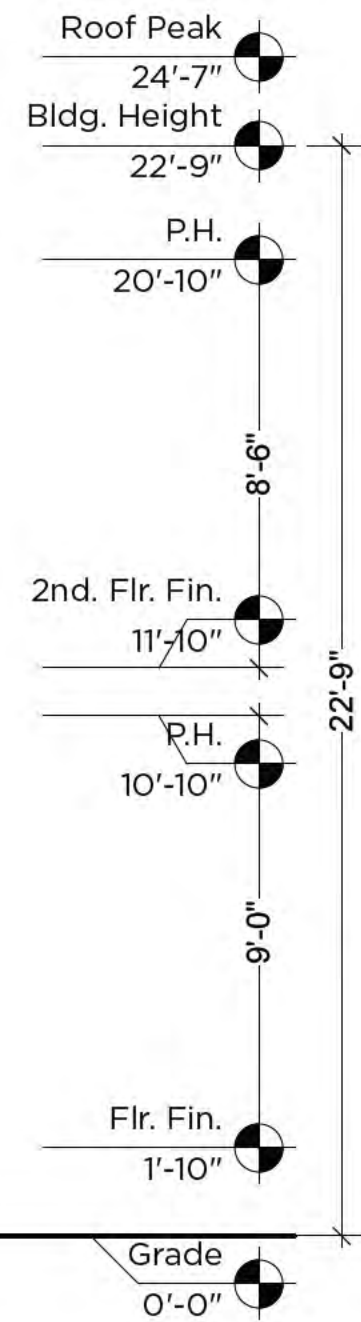

- 01 → SKYLITE, TYP.
- 02 → EXT. GRADE WOOD TRIM TO MATCH (E), TYP.
- 03 → (N) STUCCO TO MATCH (E), TYP.
- 04 → DBL. GLZ. WOOD DOOR, TYP.
- 05 → DBL. GLZ. WOOD WINDOW, TYP.
- 06 → (N) ASPHALT SHINGLE ROOF TO MATCH (E)
- 07 → WOOD GUARDRAIL

A-3.1

A.A. [Signature]

PROJECT # 25-150

DRAWN BY A.A.


DATE 08/07/2025

REVISED DATE 09/30/2026

North
Elevations

REVISIONS

A-3.2

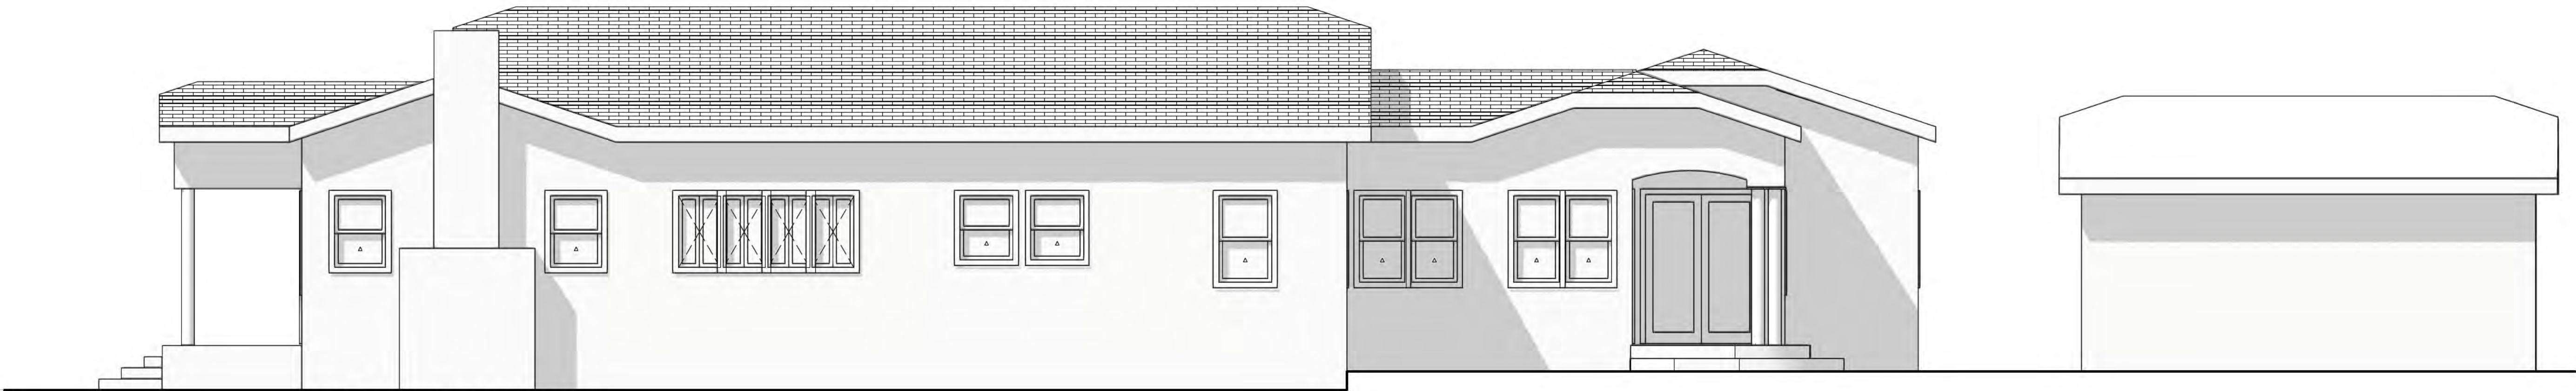

1 (E) North Elevation
Scale: 1/4" = 1'-0"



2 (N) North Elevation
Scale: 1/4" = 1'-0"

- 01 —> SKYLITE, TYP.
- 02 —> EXT. GRADE WOOD TRIM TO MATCH (E), TYP.
- 03 —> (N) STUCCO TO MATCH (E), TYP.
- 04 —> DBL. GLZ. WOOD DOOR, TYP.
- 05 —> DBL. GLZ. WOOD WINDOW, TYP.
- 06 —> (N) ASPHALT SHINGLE ROOF TO MATCH (E)
- 07 —> WOOD GUARDRAIL

A.A. Aif

PROJECT # 25-150

DRAWN BY A.A.


DATE 08/07/2025

REVISED DATE 09/30/2026

East & West Elevations

REVISIONS

A-3.3

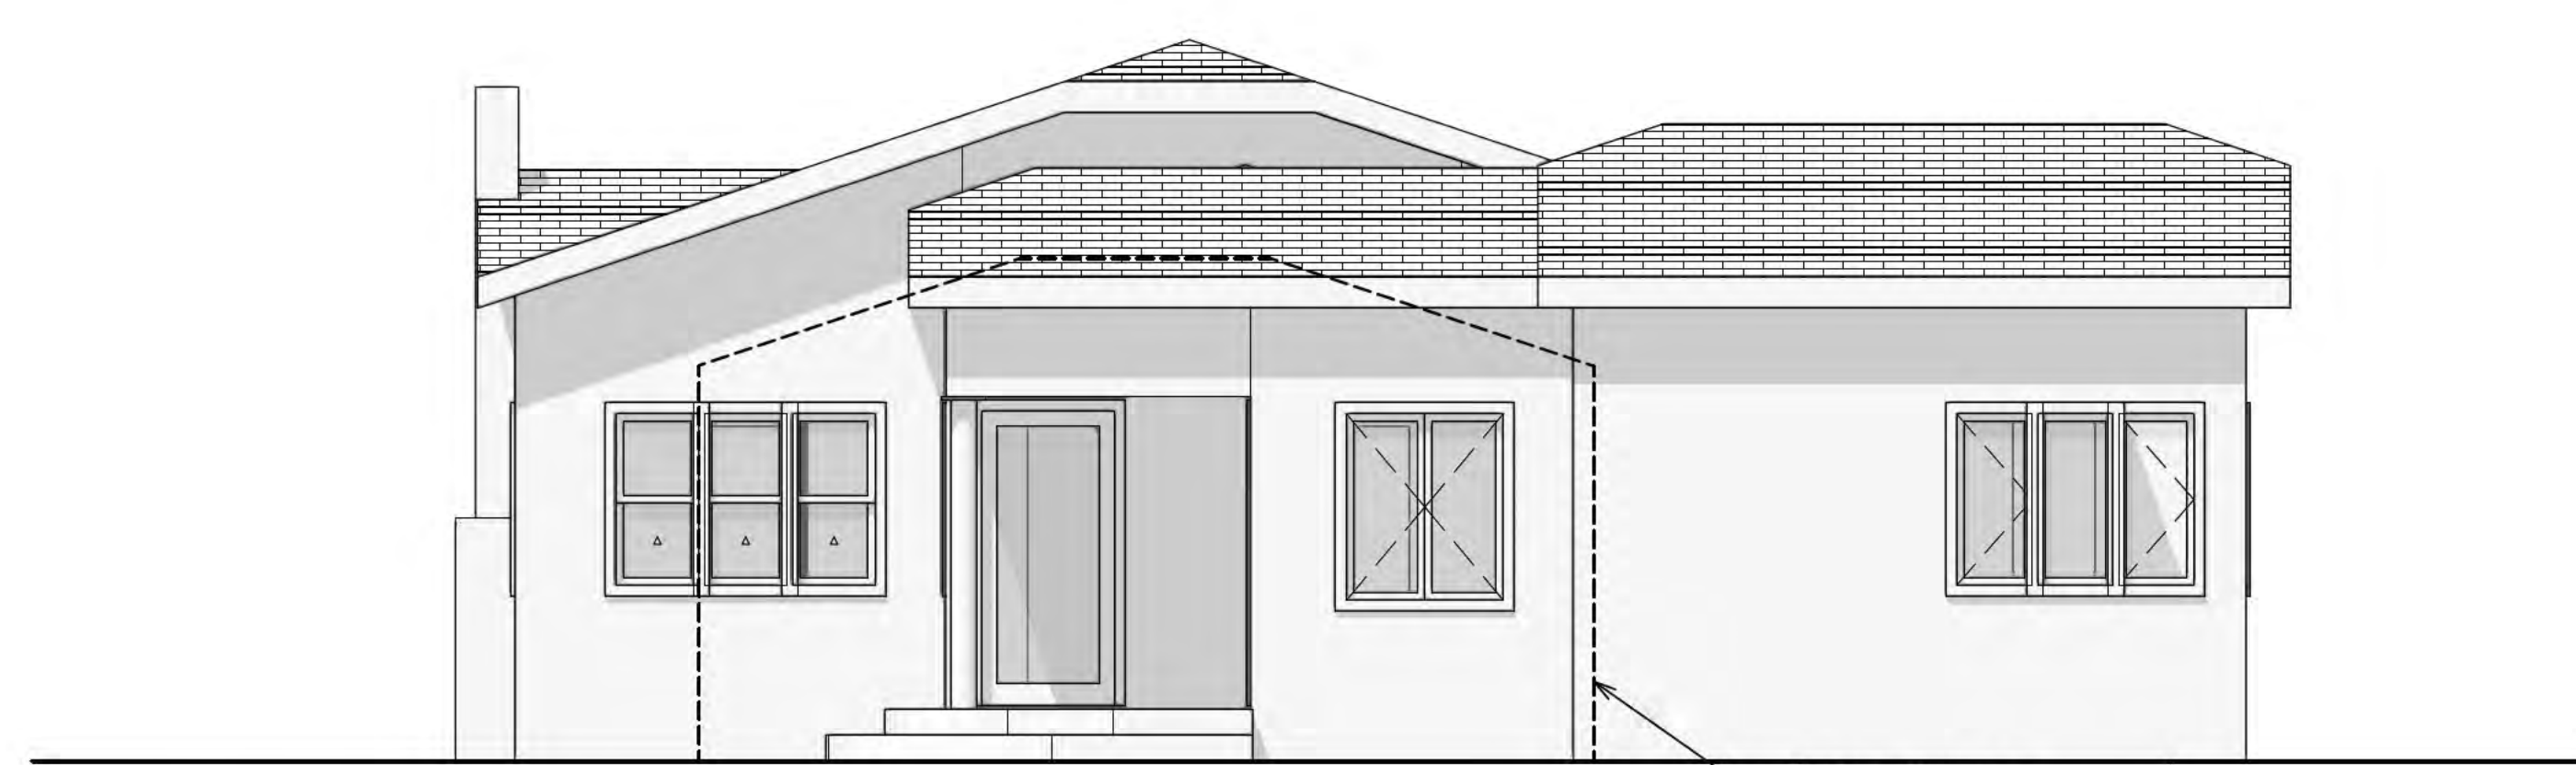

3 (E) West Elevation
Scale: 1/4" = 1'-0"

OUTLINE OF
DETACHED
GARAGE




4 (N) West Elevation
Scale: 1/4" = 1'-0"

OUTLINE OF
DETACHED
GARAGE



1 (E) East Elevation
Scale: 1/4" = 1'-0"

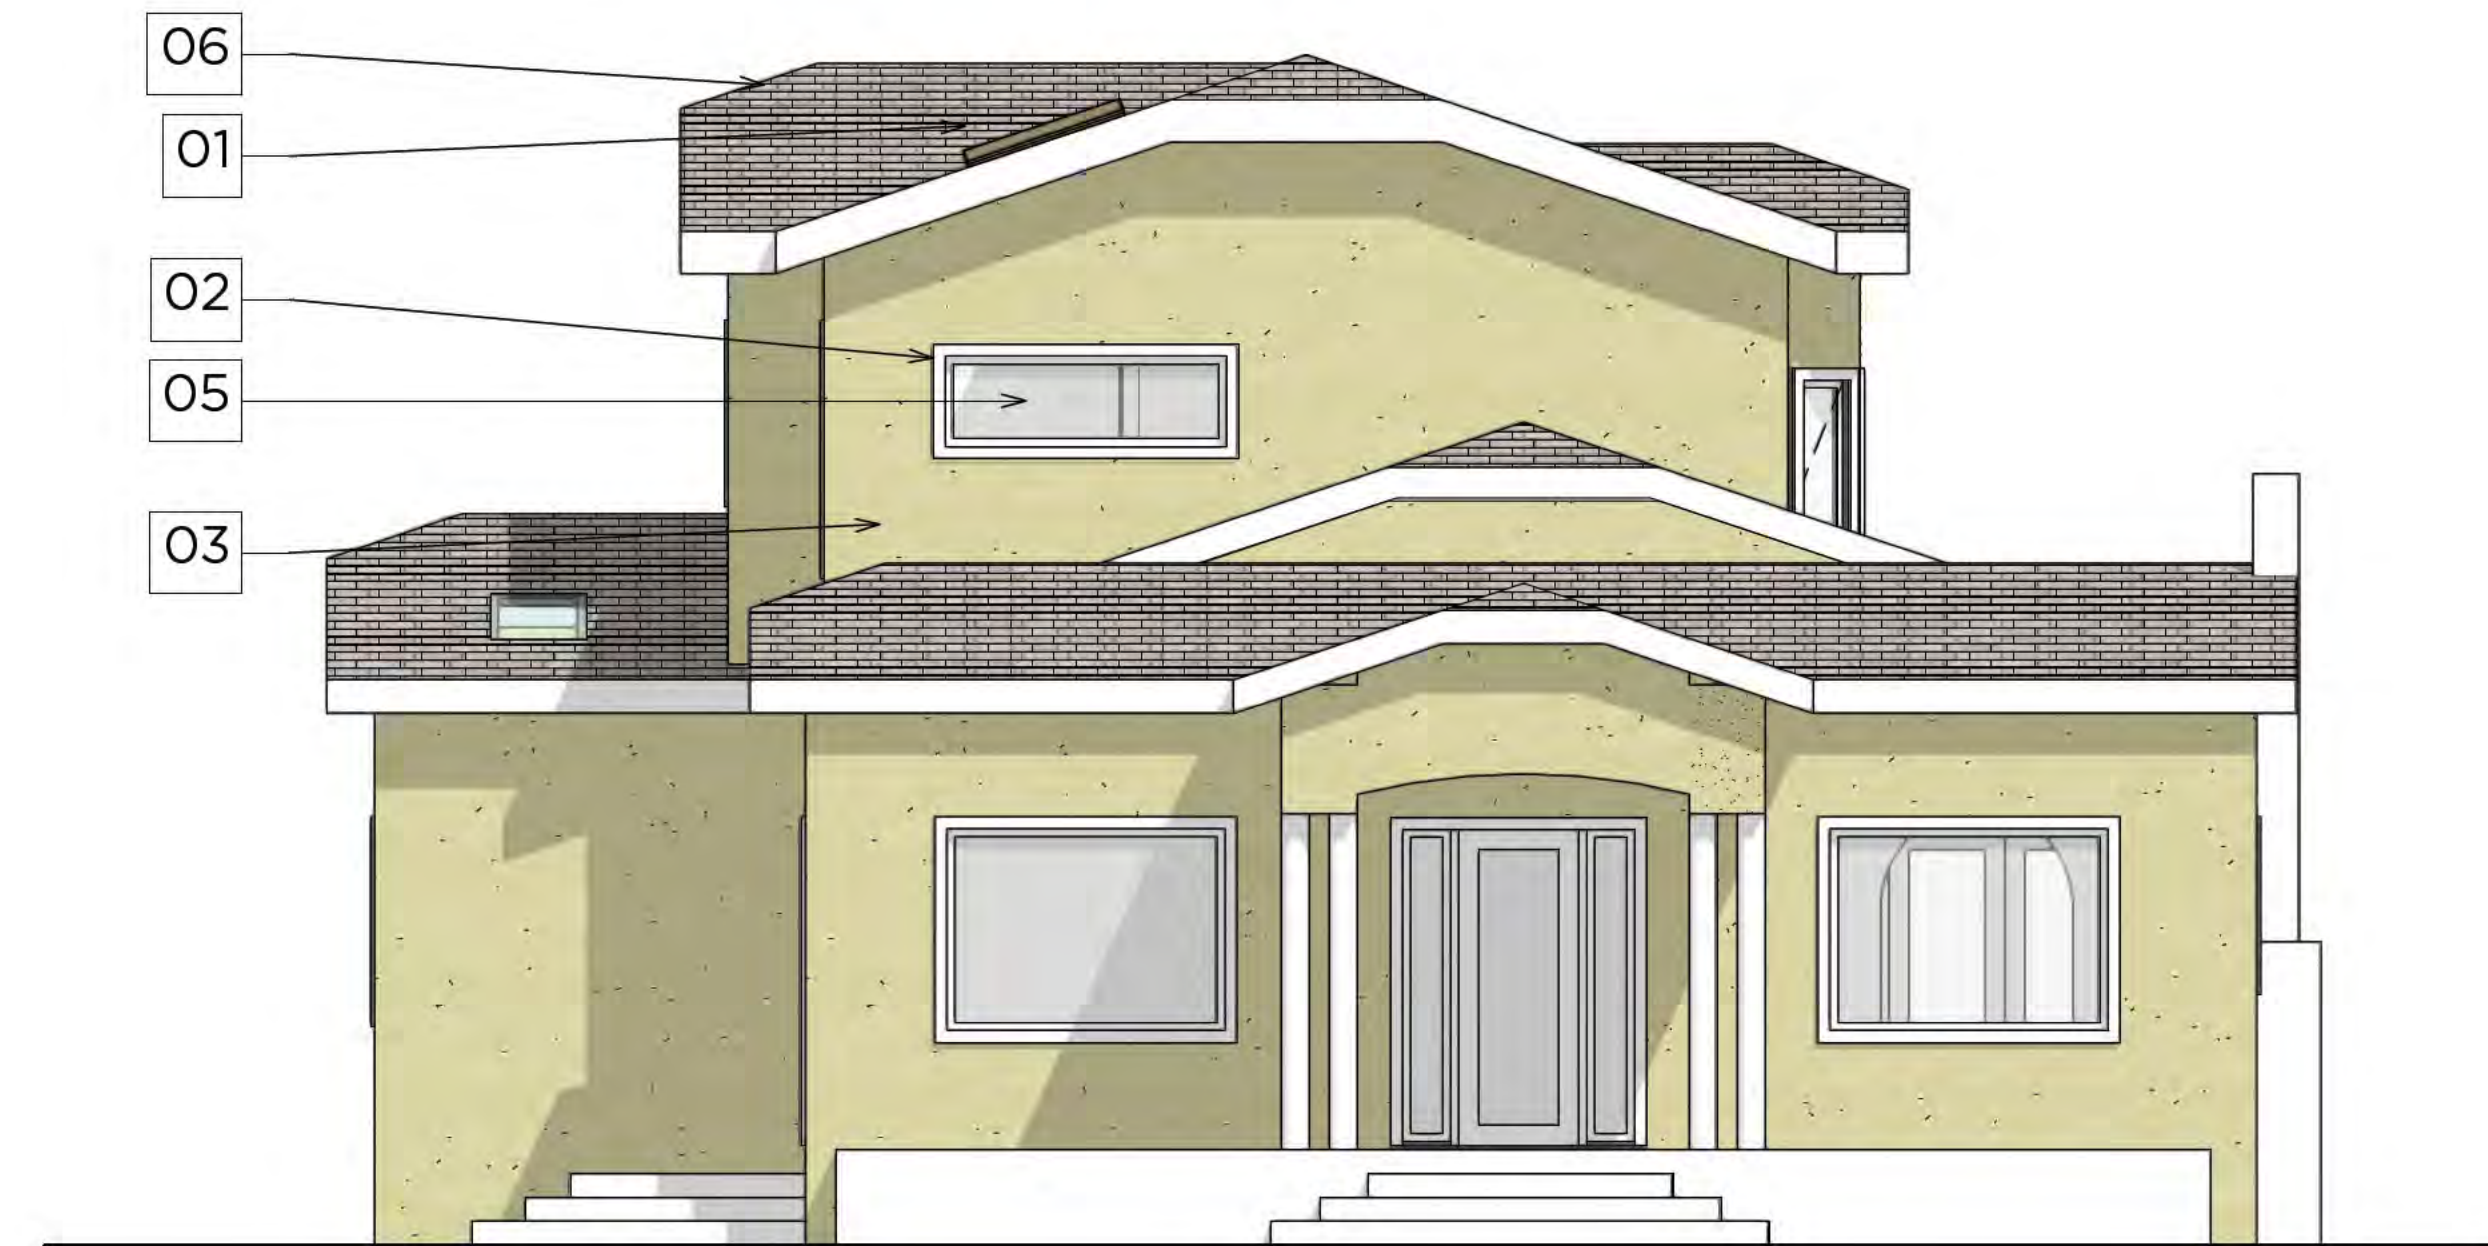

2 (N) East Elevation
Scale: 1/4" = 1'-0"

- 01 —> SKYLITE, TYP.
- 02 —> EXT. GRADE WOOD TRIM TO MATCH (E), TYP.
- 03 —> (N) STUCCO TO MATCH (E), TYP.
- 04 —> DBL. GLZ. WOOD DOOR, TYP.
- 05 —> DBL. GLZ. WOOD WINDOW, TYP.
- 06 —> (N) ASPHALT SHINGLE ROOF TO MATCH (E)
- 07 —> WOOD GUARDRAIL

A.A. A.S.F.

PROJECT # 25-150

DRAWN BY A.A.

DATE 08/07/2025

REVISED DATE 09/30/2026

Section A

REVISIONS

