



URBAN DESIGN + ARCHITECTURE
96 N.Third Street, Suite 110, San Jose, CA, 95112
T. 408.816.2000 www.studiocurrent.com

Project:

16245 BURTON RD

Mixed Use Proposal

Consultant

PRELIMINARY REVIEW

Revision

N

D

Stamp



Sheet Information

Issue Date 12/02/25

Job Number _____ Project Number _____

Drawn	Author
-------	--------

Checked	Checker
---------	---------

Approved _____ Designer _____

Scale

Sheet Title

COVER SHEET

E9 - 1


1
 2
COPYRIGHT © 2015 STUDIO CURRENT




PROJECT DATA




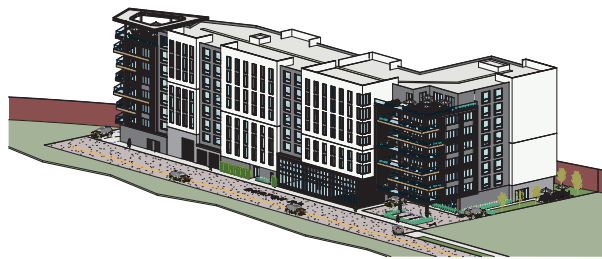


A View A
Scale:

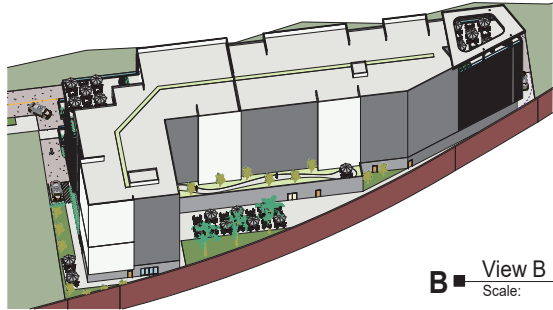


B View B
Scale:

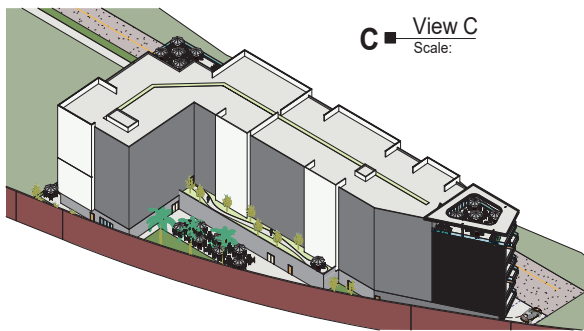

C View C
Scale:

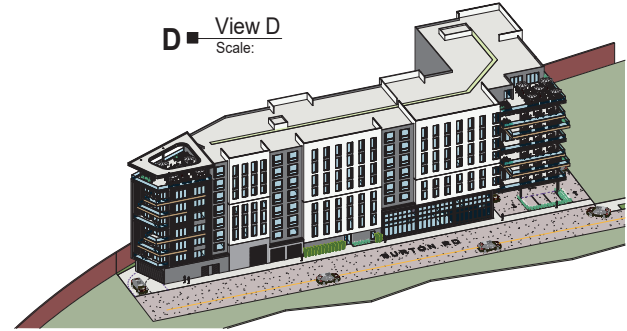

D View D
Scale:

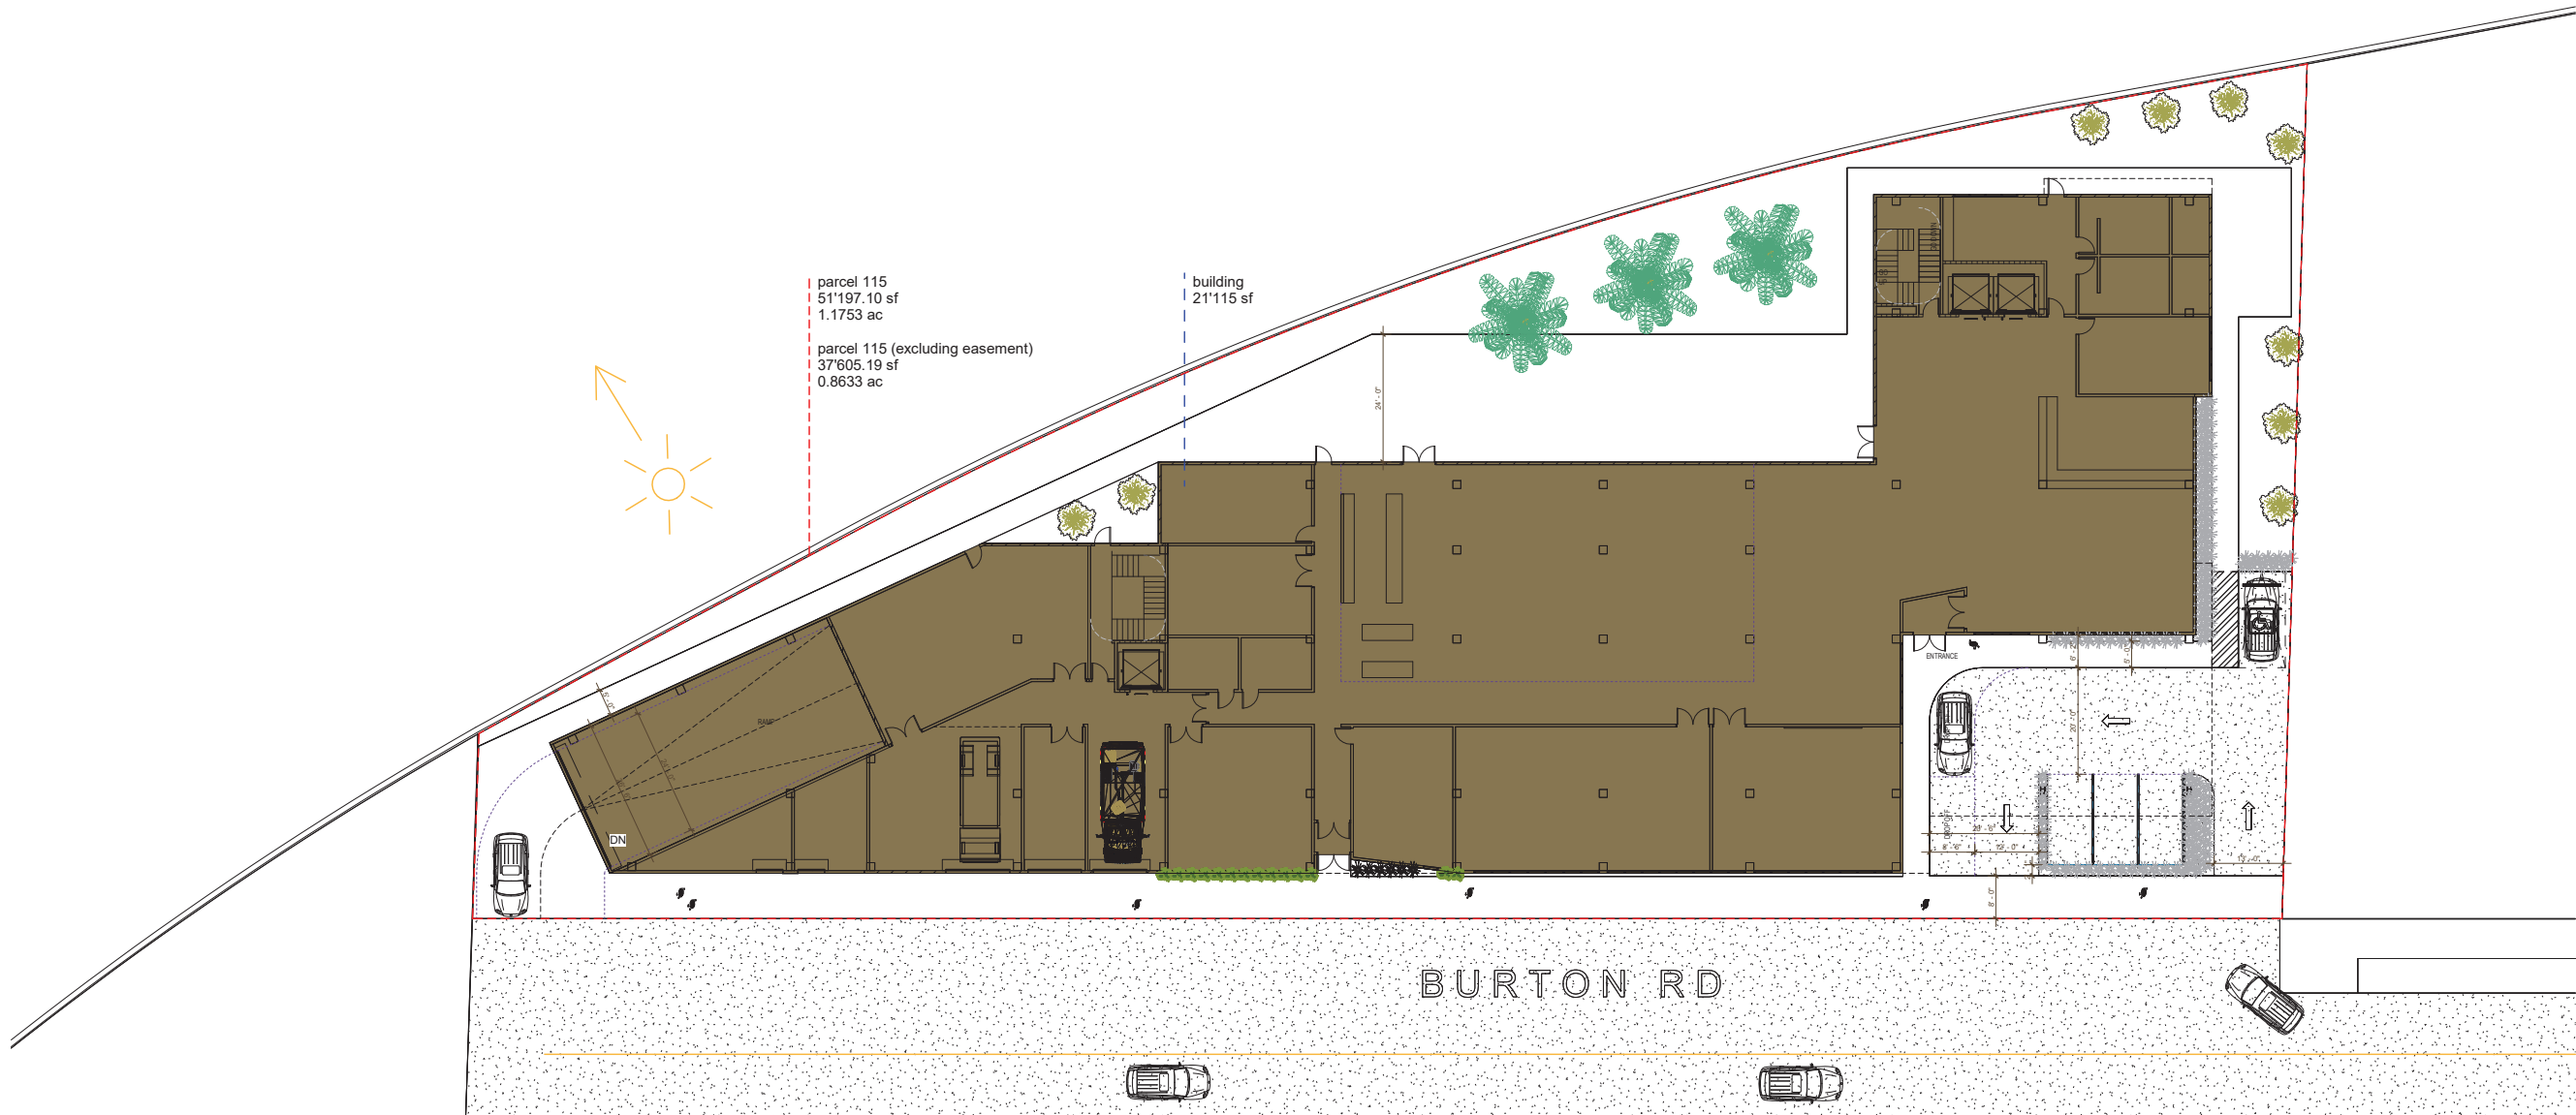

1 SITE PLAN
Scale: 1/16" = 1'-0"



**STUDIO
current**

URBAN DESIGN + ARCHITECTURE
96 N. Third Street, Suite 110, San Jose, CA, 95112
T. 408.816.2000 www.studiocurrent.com

Project:
16245 BURTON RD

Mixed Use Proposal
Consultant

PRELIMINARY REVIEW

Revision	
No	Date

Stamp



Sheet Information

Issue Date	12/27/24
Job Number	Project Number
Drawn	SC - NR
Checked	Checker
Approved	Designer
Scale	1/16" = 1'-0"

Sheet Title

**SITE PLAN &
AXONOMETRIES**

E9 - 2

12/4/2025 11:22:17 AM



STUDIO
current

URBAN DESIGN + ARCHITECTURE
96 N. Third Street, Suite 110, San Jose, CA, 95112
T. 408.816.2000 www.studiocurrent.com

Project:

16245 BURTON RD

Mixed Use Proposal

Consultant

PRELIMINARY REVIEW

Revision

No

Date

Stamp



Sheet Information

Issue Date 01/16/24
Job Number Project Number
Drawn SC - NR
Checked Checker
Approved Designer
Scale 1/16" = 1'-0"

Sheet Title

UND. & GROUND
LEVEL PLANS


E9 - 3

12/4/2025 11:23:31 AM


COPYRIGHT © 2015 STUDIO CURRENT



U ■ UND.GND - 1
Scale: 1/16" = 1'-0"

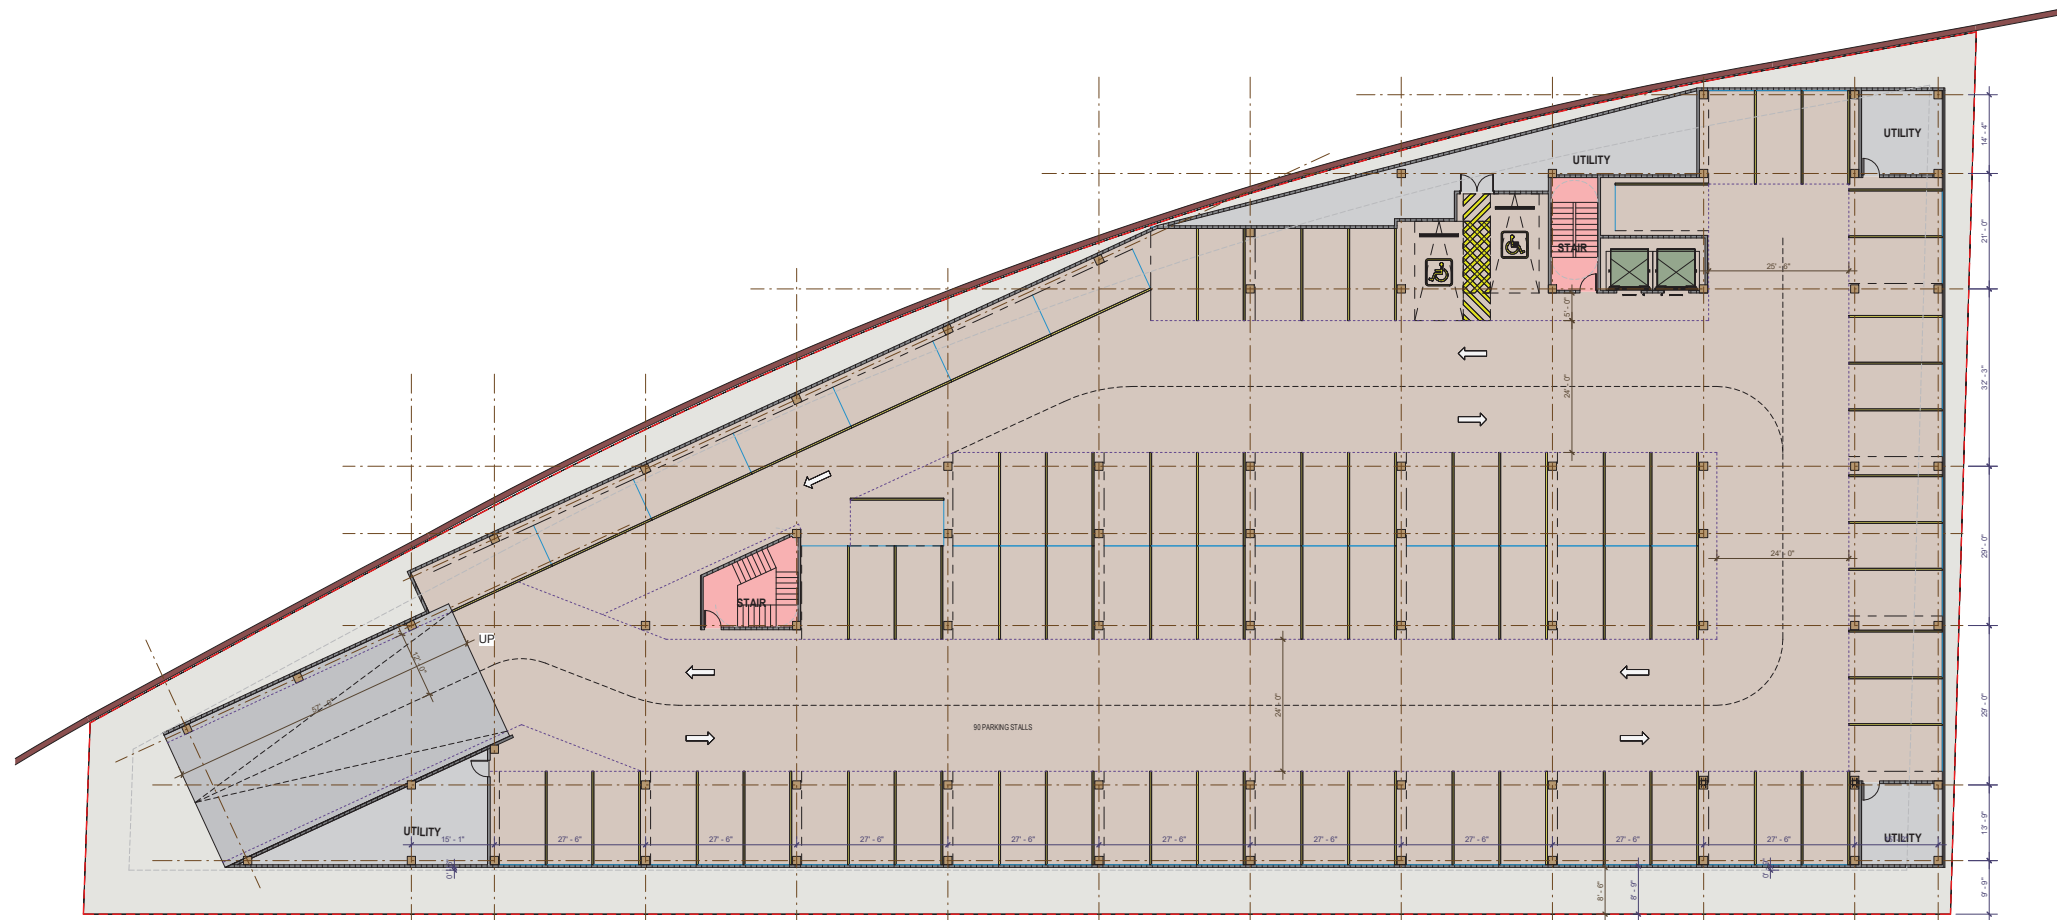


G ■ GROUND FLOOR PLAN
Scale: 1/16" = 1'-0"

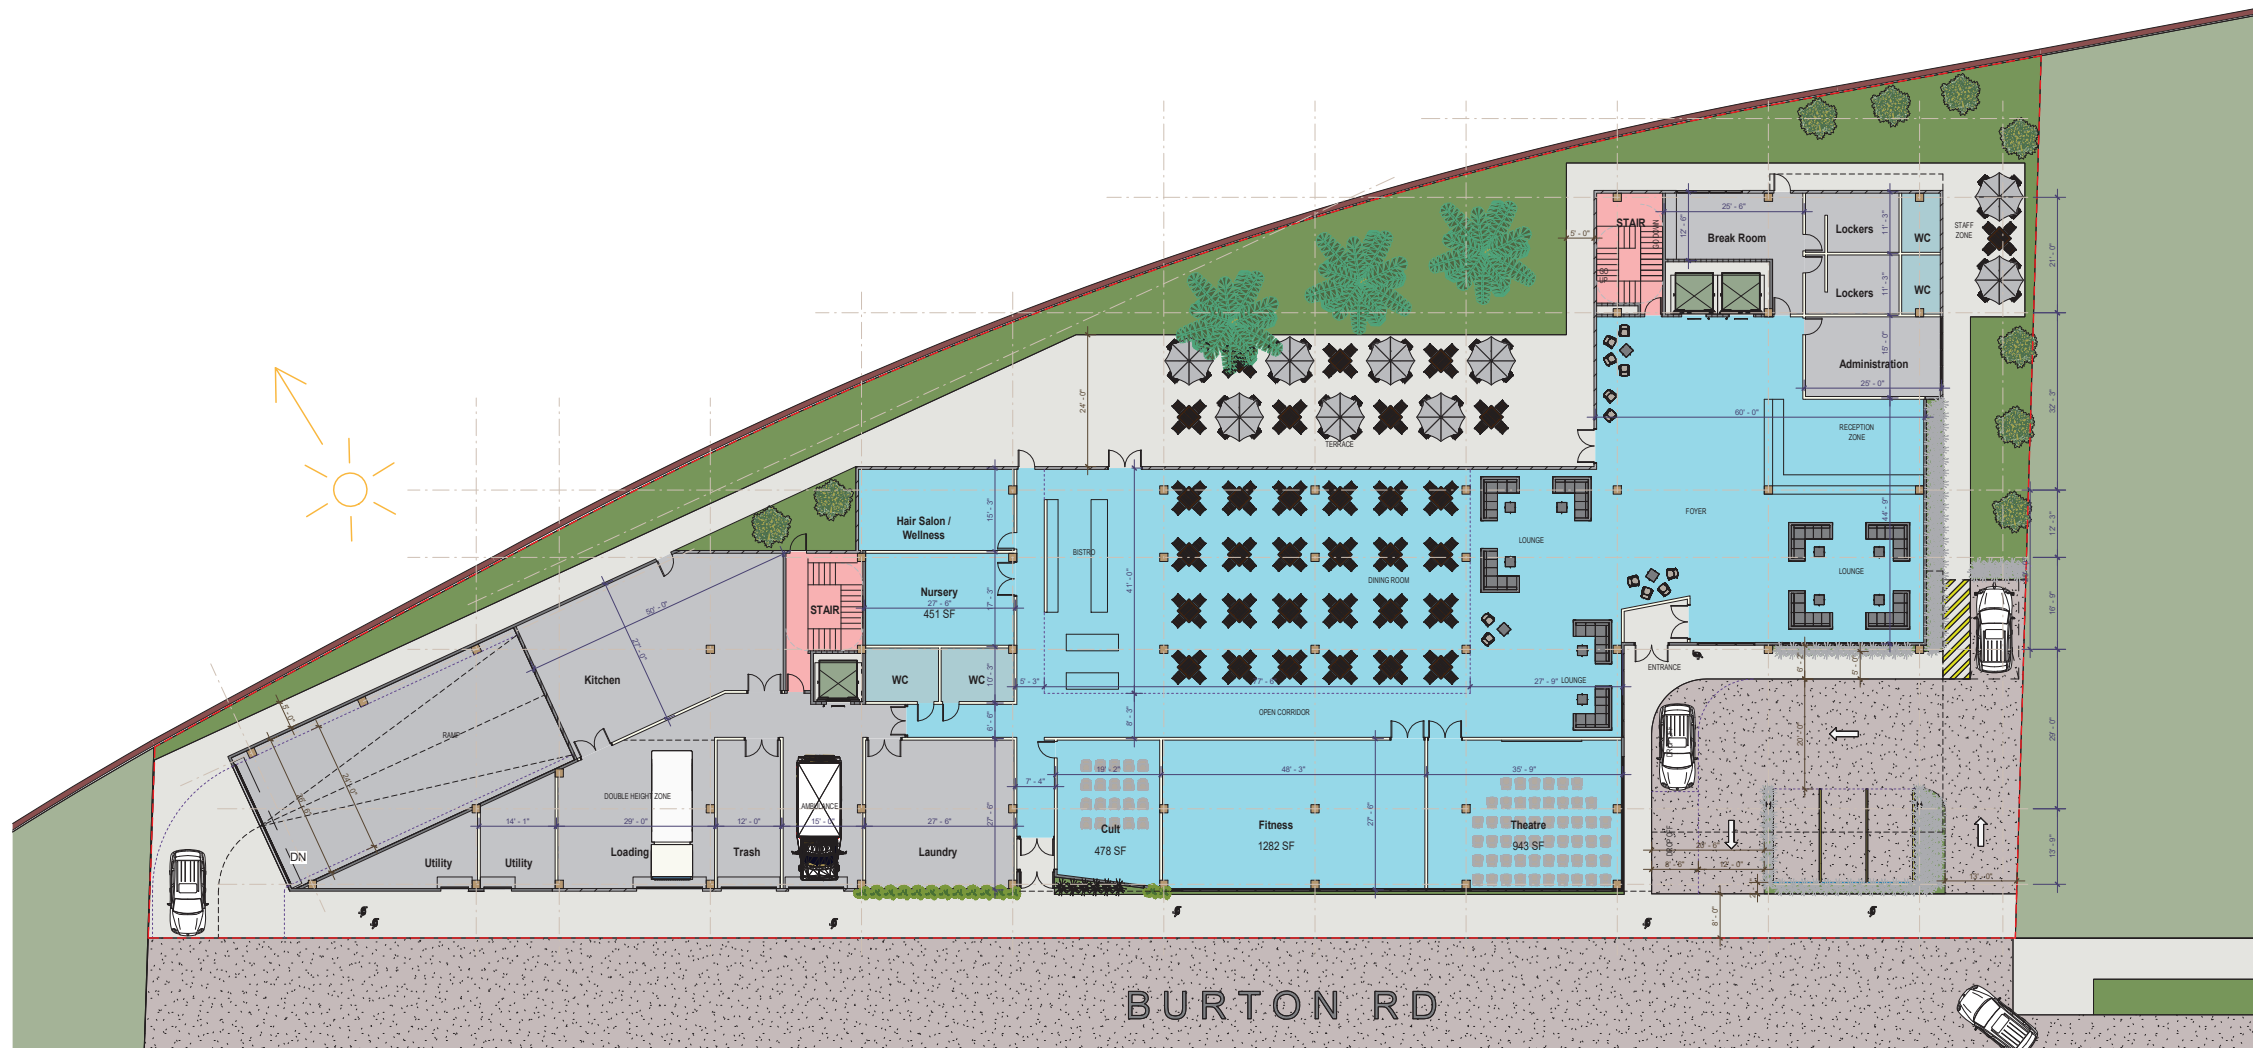



2 ■ LEVEL 2
Scale: 1/16" = 1'-0"

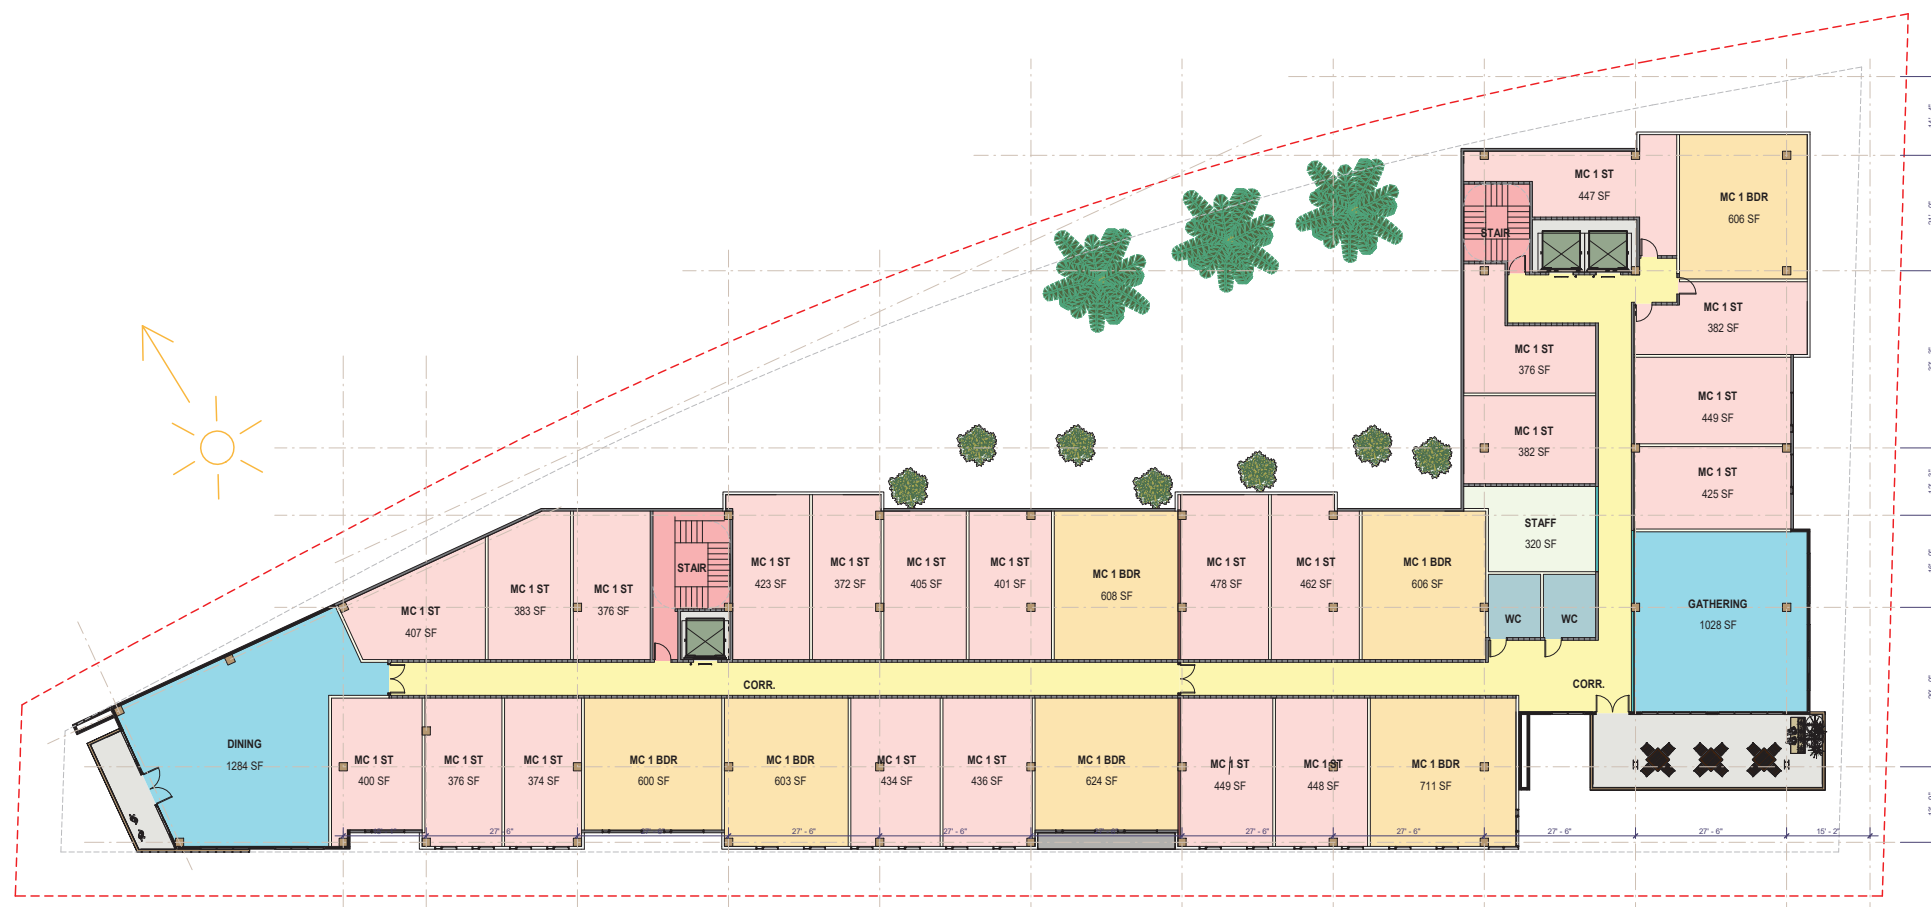

3 ■ LEVEL 3 (similar to LEVEL 4)
Scale: 1/16" = 1'-0"

Project:
16245 BURTON RD
Mixed Use Proposal
Consultant

PRELIMINARY REVIEW

Revision

No. Date

Stamp



Sheet Information

Issue Date: 10/31/24
Job Number: Project Number
Drawn: SC - NR
Checked: Checker
Approved: Designer
Scale: 1/16" = 1'-0"

Sheet Title

LEVELS 2, 3 & 4 PLANS



STUDIO
current

URBAN DESIGN + ARCHITECTURE
96 N. Third Street, Suite 110, San Jose, CA, 95112
T: 408.516.2000 www.studiocurrent.com

Project:
16245 BURTON RD
Mixed Use Proposal
Consultant

PRELIMINARY REVIEW

Revision

No	Date

Stamp



Sheet Information


Issue Date 11/14/24
Job Number Project Number
Drawn SC - NR
Checked Checker
Approved Designer
Scale 1/16" = 1'-0"

Sheet Title


LEVELS 5, 6, 7 & 8
PLANS



5 LEVEL 5 (similar to LEVELS 6 & 7)
Scale: 1/16" = 1'-0"

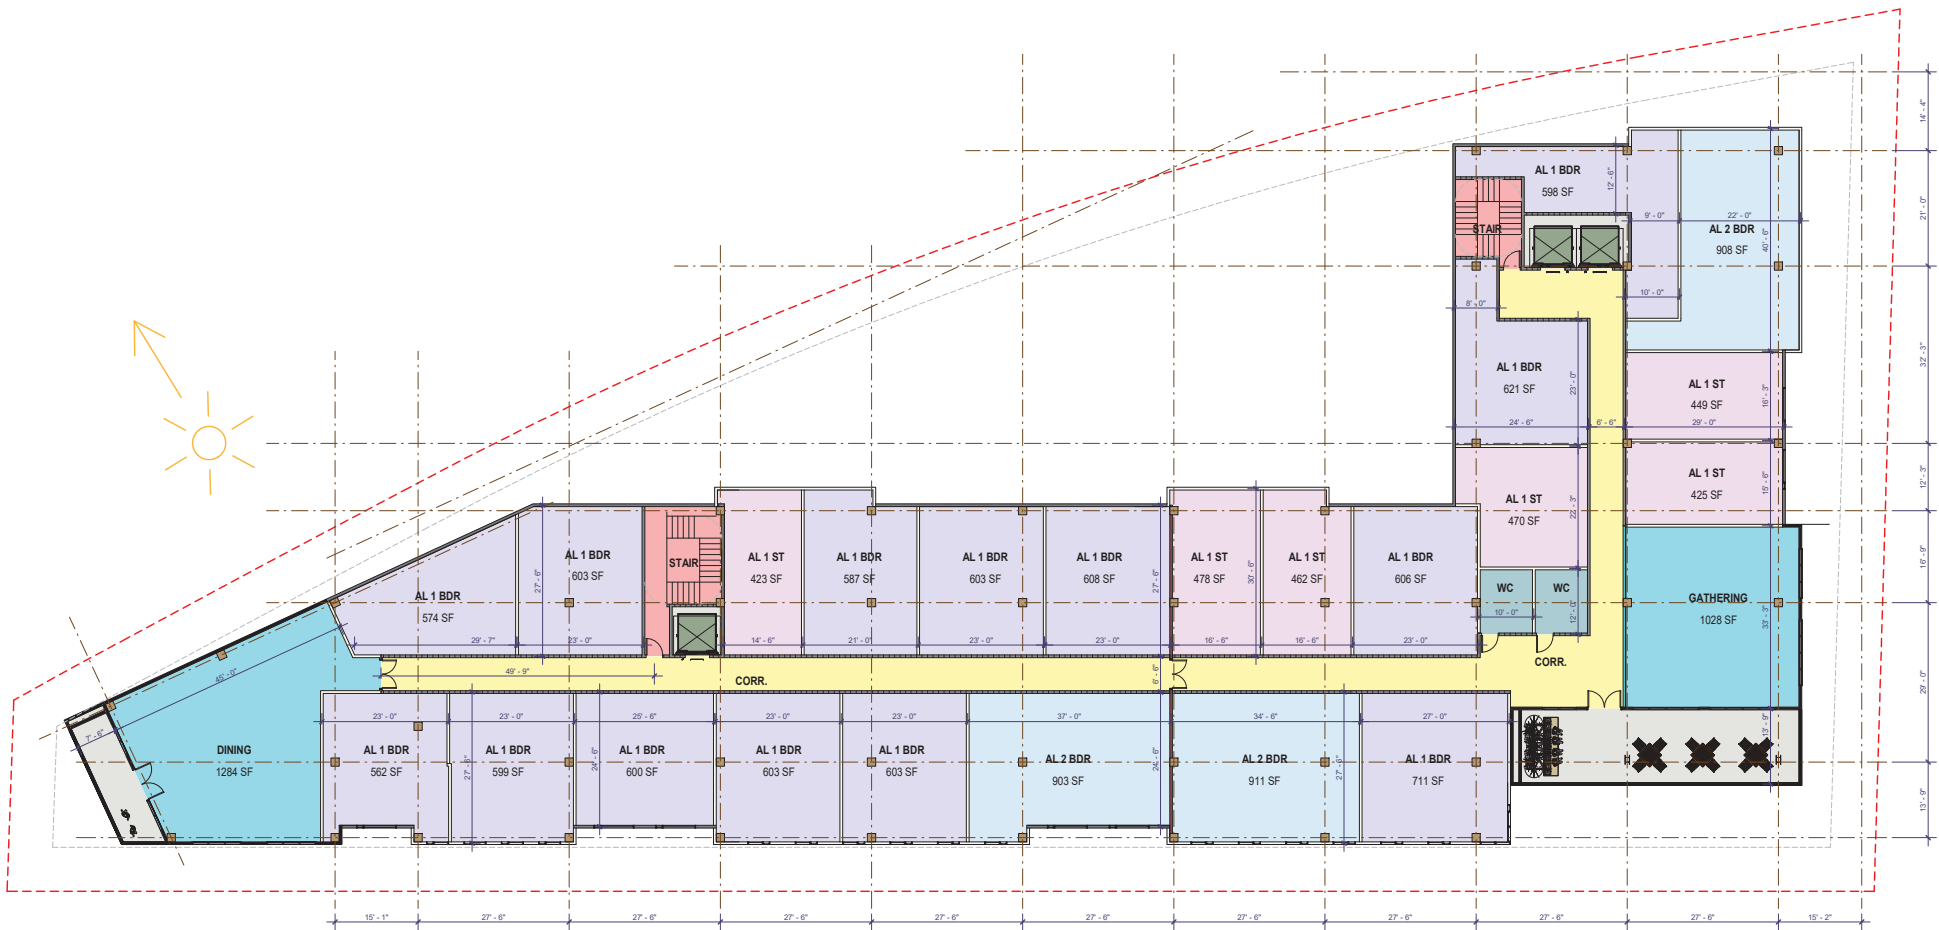

8 LEVEL 8
Scale: 1/16" = 1'-0"

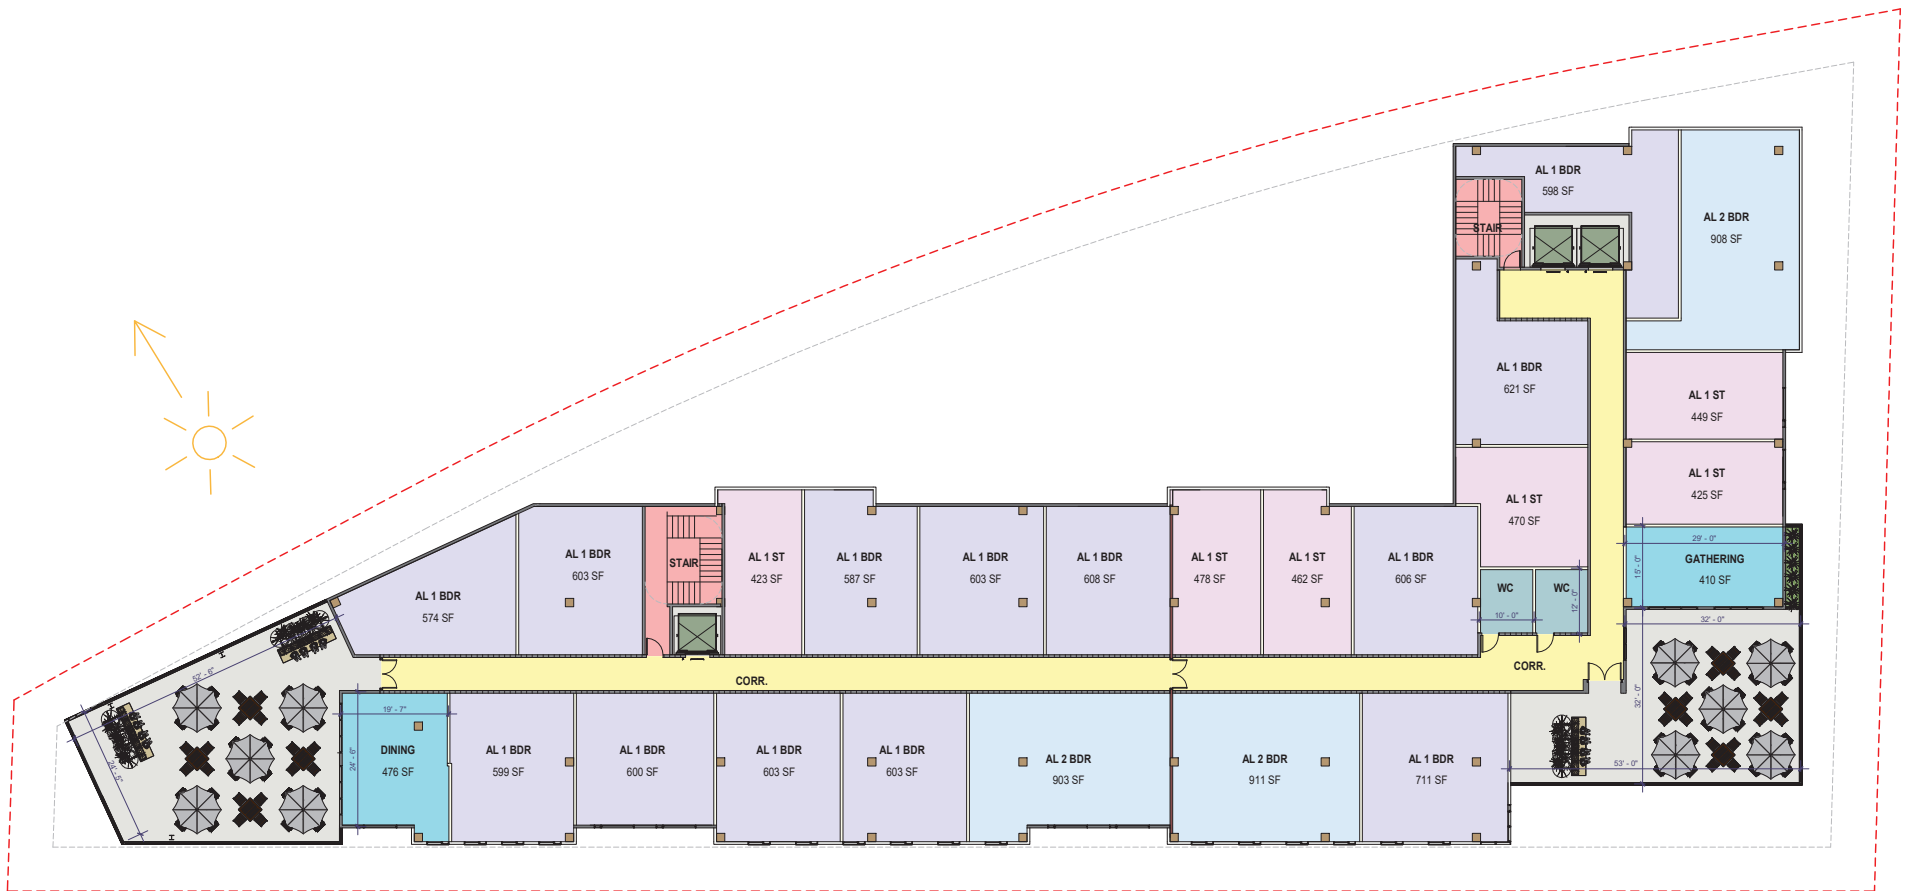




STUDIO
current

URBAN DESIGN + ARCHITECTURE
96 N. Third Street, Suite 110, San Jose, CA, 95112
T. 408.816.2000 www.studiocurrent.com

Project:
16245 BURTON RD
Mixed Use Proposal
Consultant

PRELIMINARY REVIEW

Revision	
No	Date

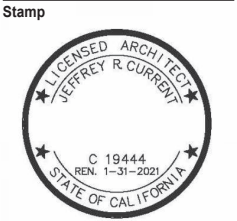


Sheet Information	
Issue Date	01/13/25
Job Number	Project Number
Drawn	SC - NR
Checked	Checker
Approved	Designer
Scale	1/16" = 1'-0"

Sheet Title
ROOF & SECTION


E9 - 6

12/4/2025 11:23:57 AM

COPYRIGHT © 2015 STUDIO CURRENT

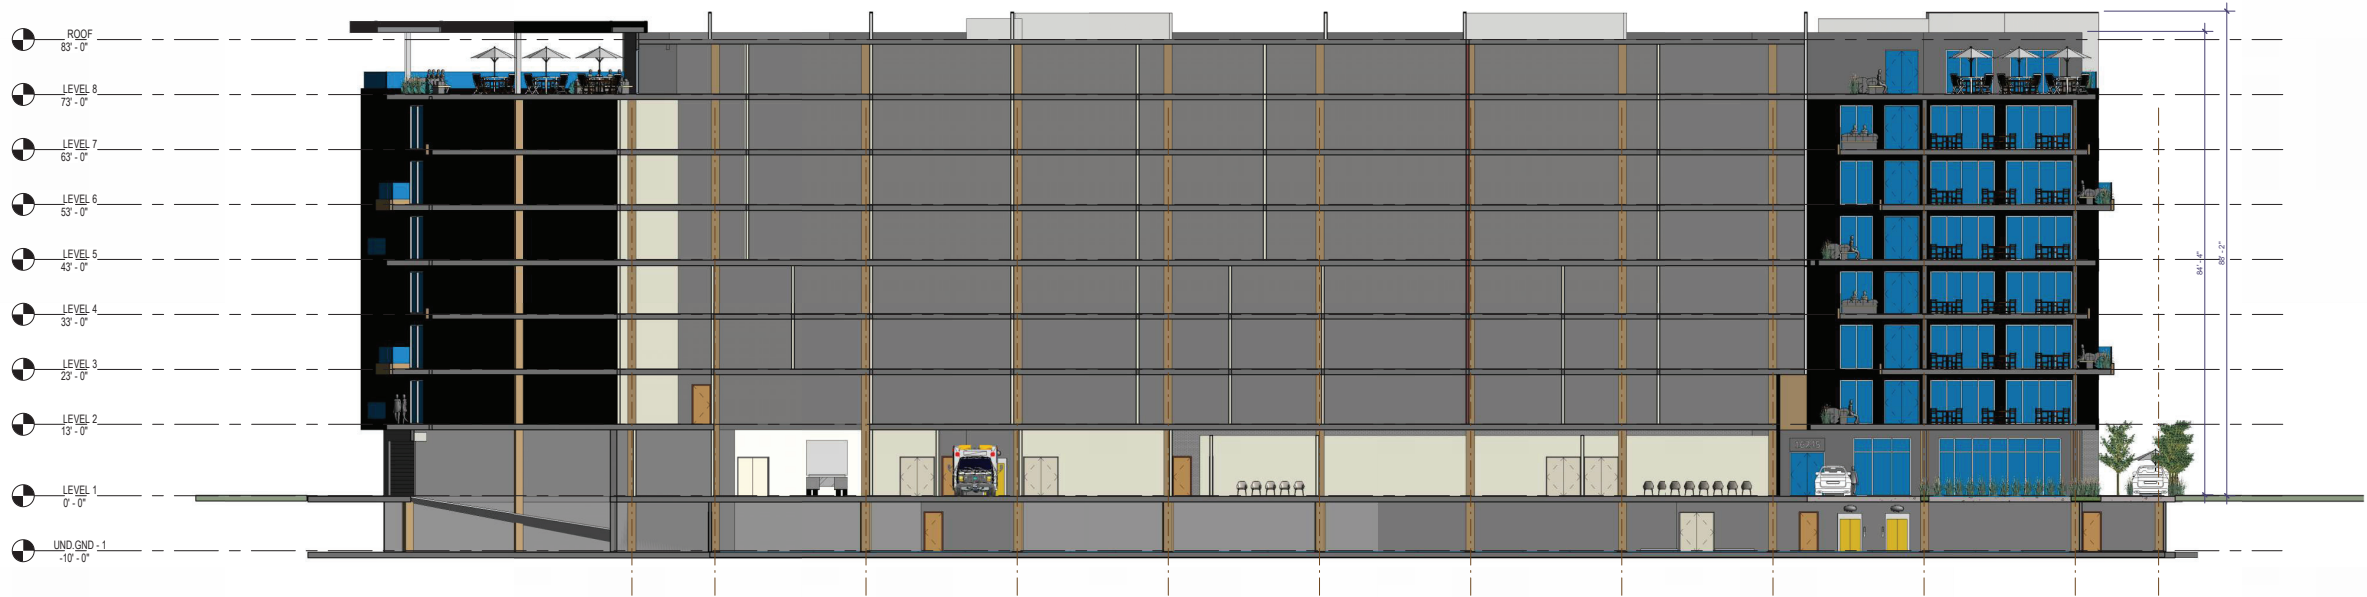

S Section 1
Scale: 1/16" = 1'-0"

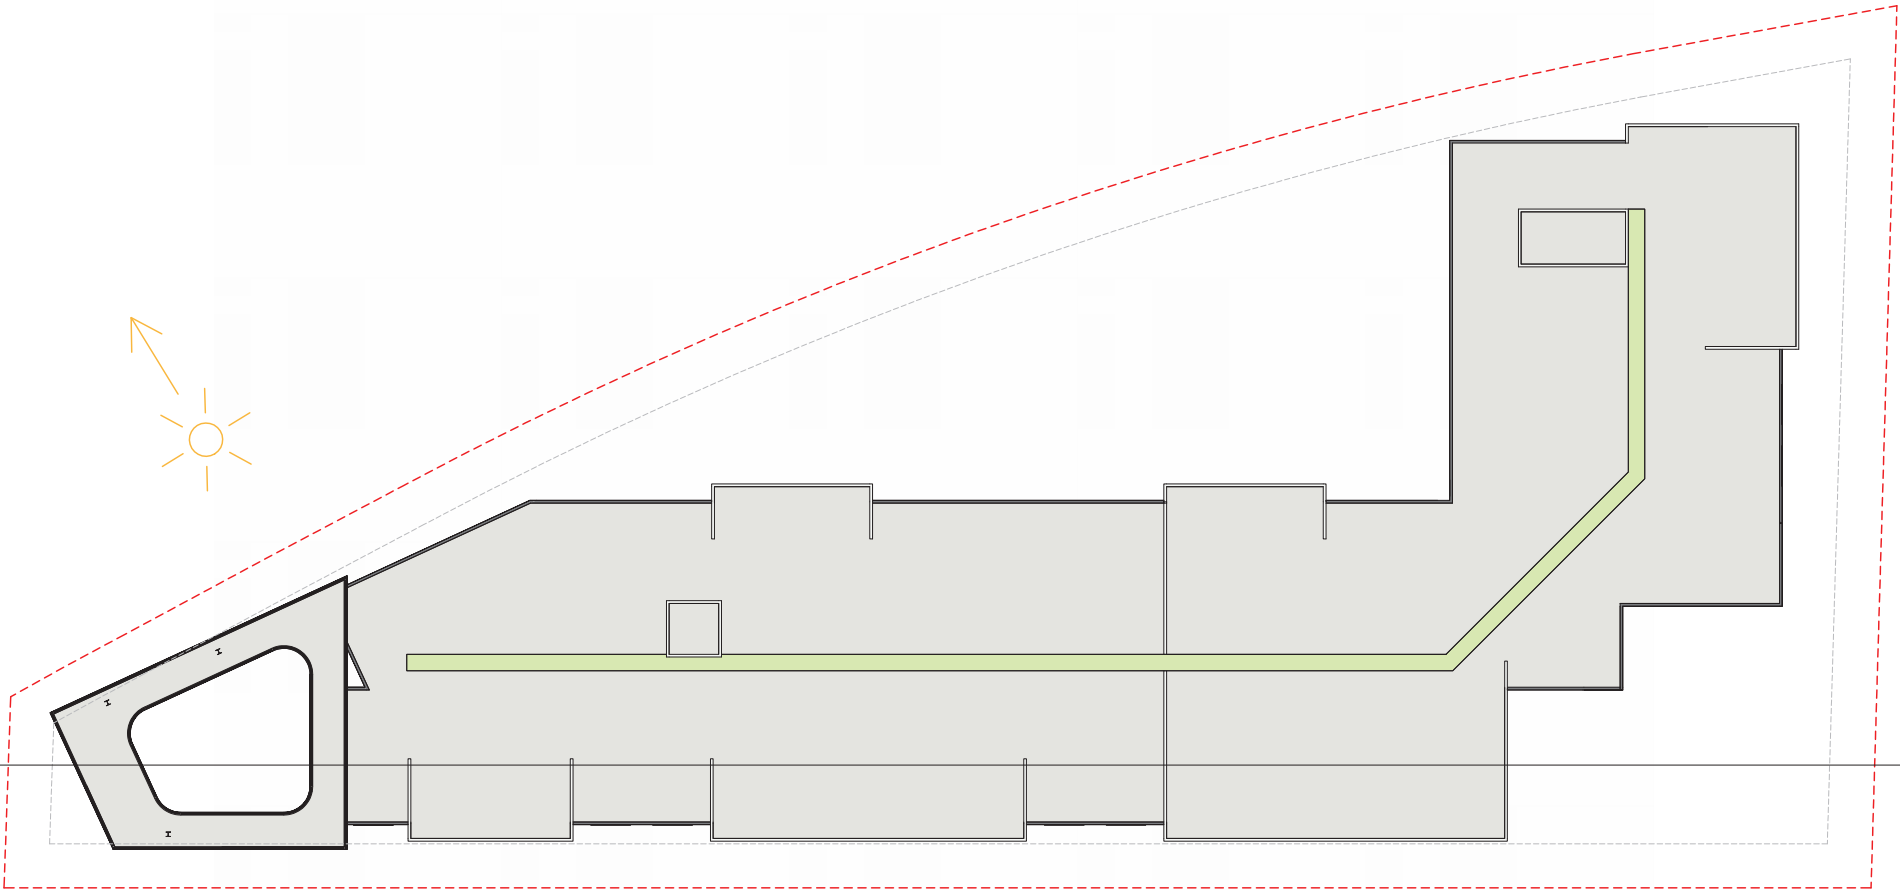

9 ROOF
Scale: 1/16" = 1'-0"



STUDIO
current

URBAN DESIGN + ARCHITECTURE
96 N. Third Street, Suite 110, San Jose, CA, 95112
T. 408.816.2000 www.studiocurrent.com

Project:
16245 BURTON RD
Mixed Use Proposal
Consultant

PRELIMINARY REVIEW

Revision

No. Date

Stamp



Sheet Information

Issue Date 12/03/25
Job Number Project Number
Drawn Author
Checked Checker
Approved Designer
Scale 1/16" = 1'-0"

Sheet Title

ELEVATIONS

E9 - 11

12/4/2025 11:28:49 AM



1 ■ South West Elevation - Burton Road View
Scale: 1/16" = 1'-0"



2 ■ South East Elevation
Scale: 1/16" = 1'-0"