

INDEX

SHEET NO. DESCRIPTION

1	Title Sheet
2	Estimated Quantity Sheet
3	Notes & Typical Sections Sheet
4-5	SWPPP Sheets
6-11	Pedestrian Curb Ramp Details
12-15	Driveway and Sidewalk Details
16-19	Existing Conditions and Removals
20-26	Plan and Profile Sheets
27	ADA Plan Sheet
28-32	Cross Section Sheets

THIS PLAN SET CONTAINS 32 SHEETS.

I HEREBY CERTIFY THAT THIS PLAN WAS PREPARED BY ME OR UNDER MY DIRECT SUPERVISION AND THAT I AM A DULY LICENSE PROFESSIONAL ENGINEER UNDER THE LAWS OF THE STATE OF MINNESOTA.

Eric R. Hansen DATE 5-16-25
DESIGN ENGINEER, MARSHALL MINNESOTA LIC NO 53316

Eric R. Hansen DATE 5-16-25
DESIGN ENGINEER, PRINTED NAME

Jason Anderson DATE 5-16-25
APPROVED: CITY ENGINEER, MARSHALL MINNESOTA


DISTRICT STATE AID ENGINEER: REVIEWED FOR COMPLIANCE WITH STATE AND/OR FEDERAL AID RULES/POLICY DATE _____

STATE AID ENGINEER: APPROVED FOR STATE AND/OR FEDERAL AID FUNDING DATE _____

Minnesota Department of Transportation
City of Marshall, Minnesota
Project Number PK-011
SP 139-090-006

Construction Plans for Grading, Concrete Trail, and ADA Improvements

C Street & Southview Trail
From: The intersection of C Street and Progress Drive
To: The intersection of Southview Dr and E Main St
SECTION #9 T111N, R41W

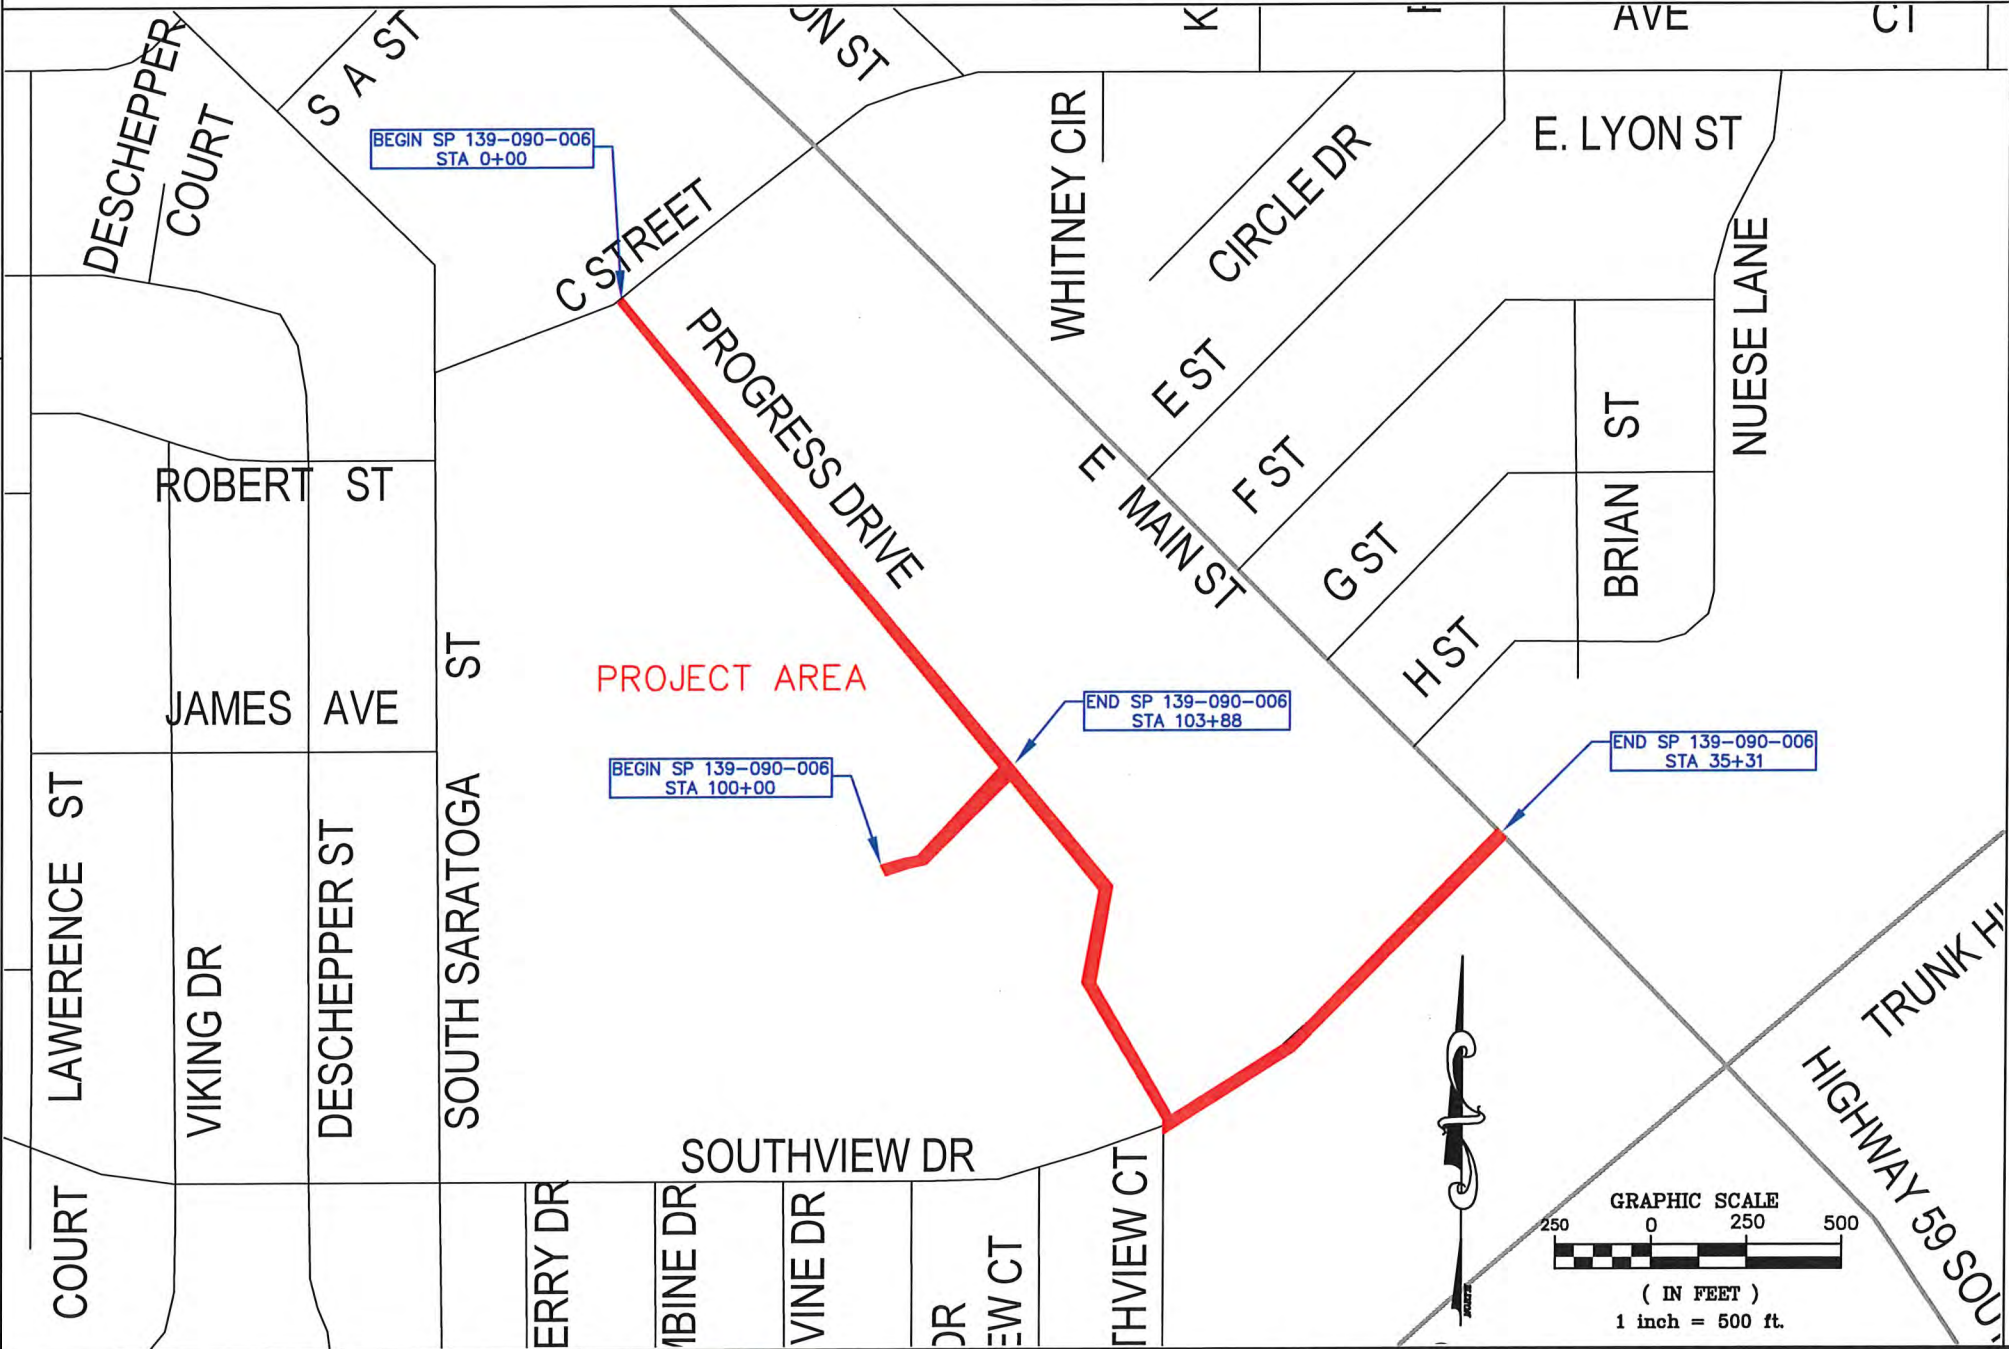

LEGEND

ALIGNMENT STATIONS	_____
EXISTING GAS LINE	_____
EXISTING COMMUNICATION LINE	_____
EXISTING FIBER LINE	— FIB — FIB —
EXISTING UNDERGROUND POWER	_____
EXISTING STREET LIGHT	⦿
EXISTING CATCH BASIN	□
EXISTING STORM MANHOLE	⊙
EXISTING SANITARY MANHOLE	⊙
EXISTING HYDRANT	⊙
EXISTING WATER VALVE	⊙
NEW CATCH BASIN	□
NEW HYDRANT	⊙
NEW WATER VALVE	⊙
NEW SANITARY MANHOLE	⊙
NEW STORM MANHOLE	⊙
BENCHMARK TOP NUT HYDRANT	⊙

SPECIFICATION REFERENCE

THE 2020 EDITION OF THE MINNESOTA DEPARTMENT OF TRANSPORTATION "STANDARD SPECIFICATIONS FOR CONSTRUCTION" SHALL GOVERN

ALL TRAFFIC CONTROL DEVICES SHALL CONFORM TO THE LATEST EDITION OF THE MINNESOTA MANUAL ON UNIFORM TRAFFIC CONTROL DEVICES, INCLUDING THE LATEST FIELD MANUAL FOR TEMPORARY TRAFFIC CONTROL ZONE LAYOUTS.

PROJECT LENGTH

PRIMARY TRAIL	3531	FEET	0.669	MILES
SCHOOL TRAIL LEG	389	FEET	0.074	MILES
GROSS LENGTH TRAIL	3920	FEET	0.742	MILES
EXCEPTIONS	0	FEET	0.000	MILES
NET LENGTH	3920	FEET	0.742	MILES

DESIGN DATA
DESIGN SPEED 20 MPH
STOPPING SIGHT DISTANCE BASED ON
4.5' HEIGHT OF EYE
0.0' HEIGHT OF OBJECT

SCALES

PLAN	1"=40'
PROFILE	1"=5'
INDEX MAP	1"=500'
GENERAL LAYOUT	1"=40'

DESIGNED BY: JRL
DRAWN BY: JRL
APPROVED BY: JRA
SCALE: N/A



DATE	REVISIONS	INIT.





ENGINEERING DEPARTMENT
344 WEST MAIN STREET
MARSHALL, MINNESOTA
56258

C STREET & SOUTHVIEW TRAIL
TITLE SHEET



CITY PROJECT NO. PK-011	DATE 05/15/2025
STATE PROJECT NO. SP 139-090-006	SHEET NO. 1 OF 32

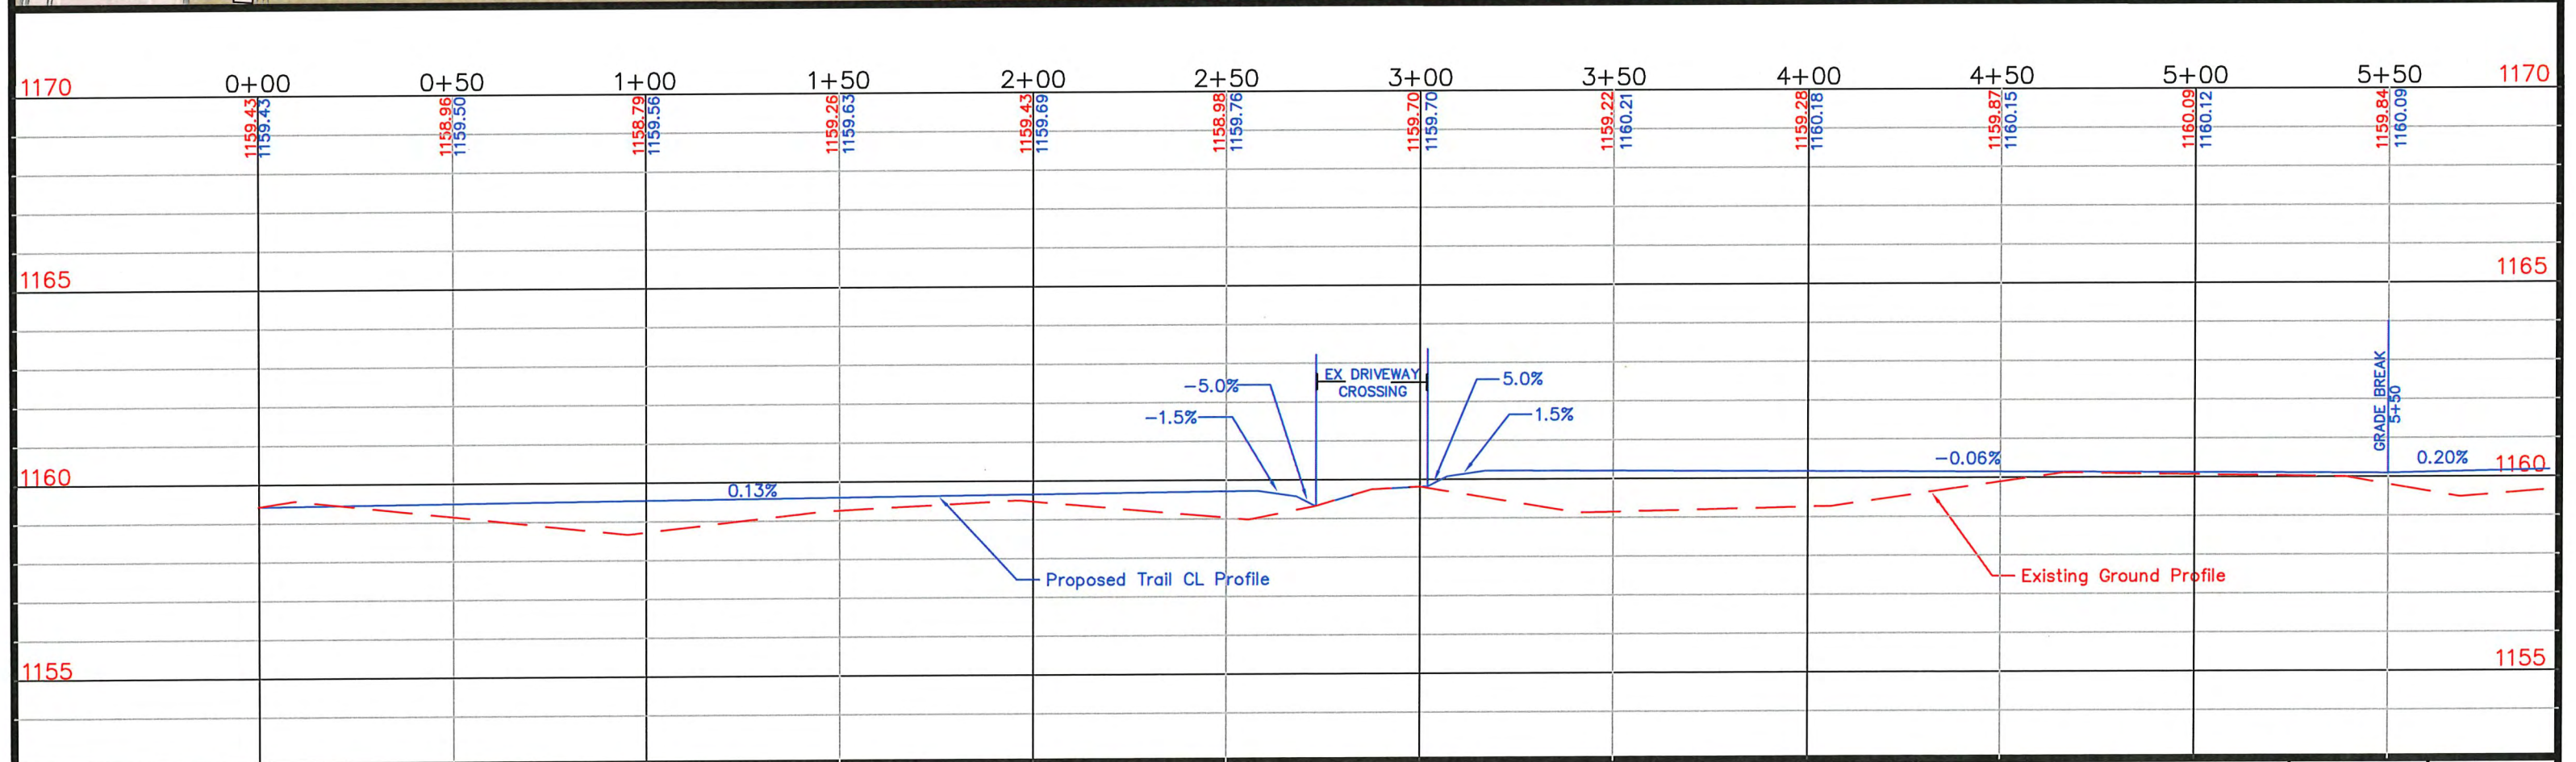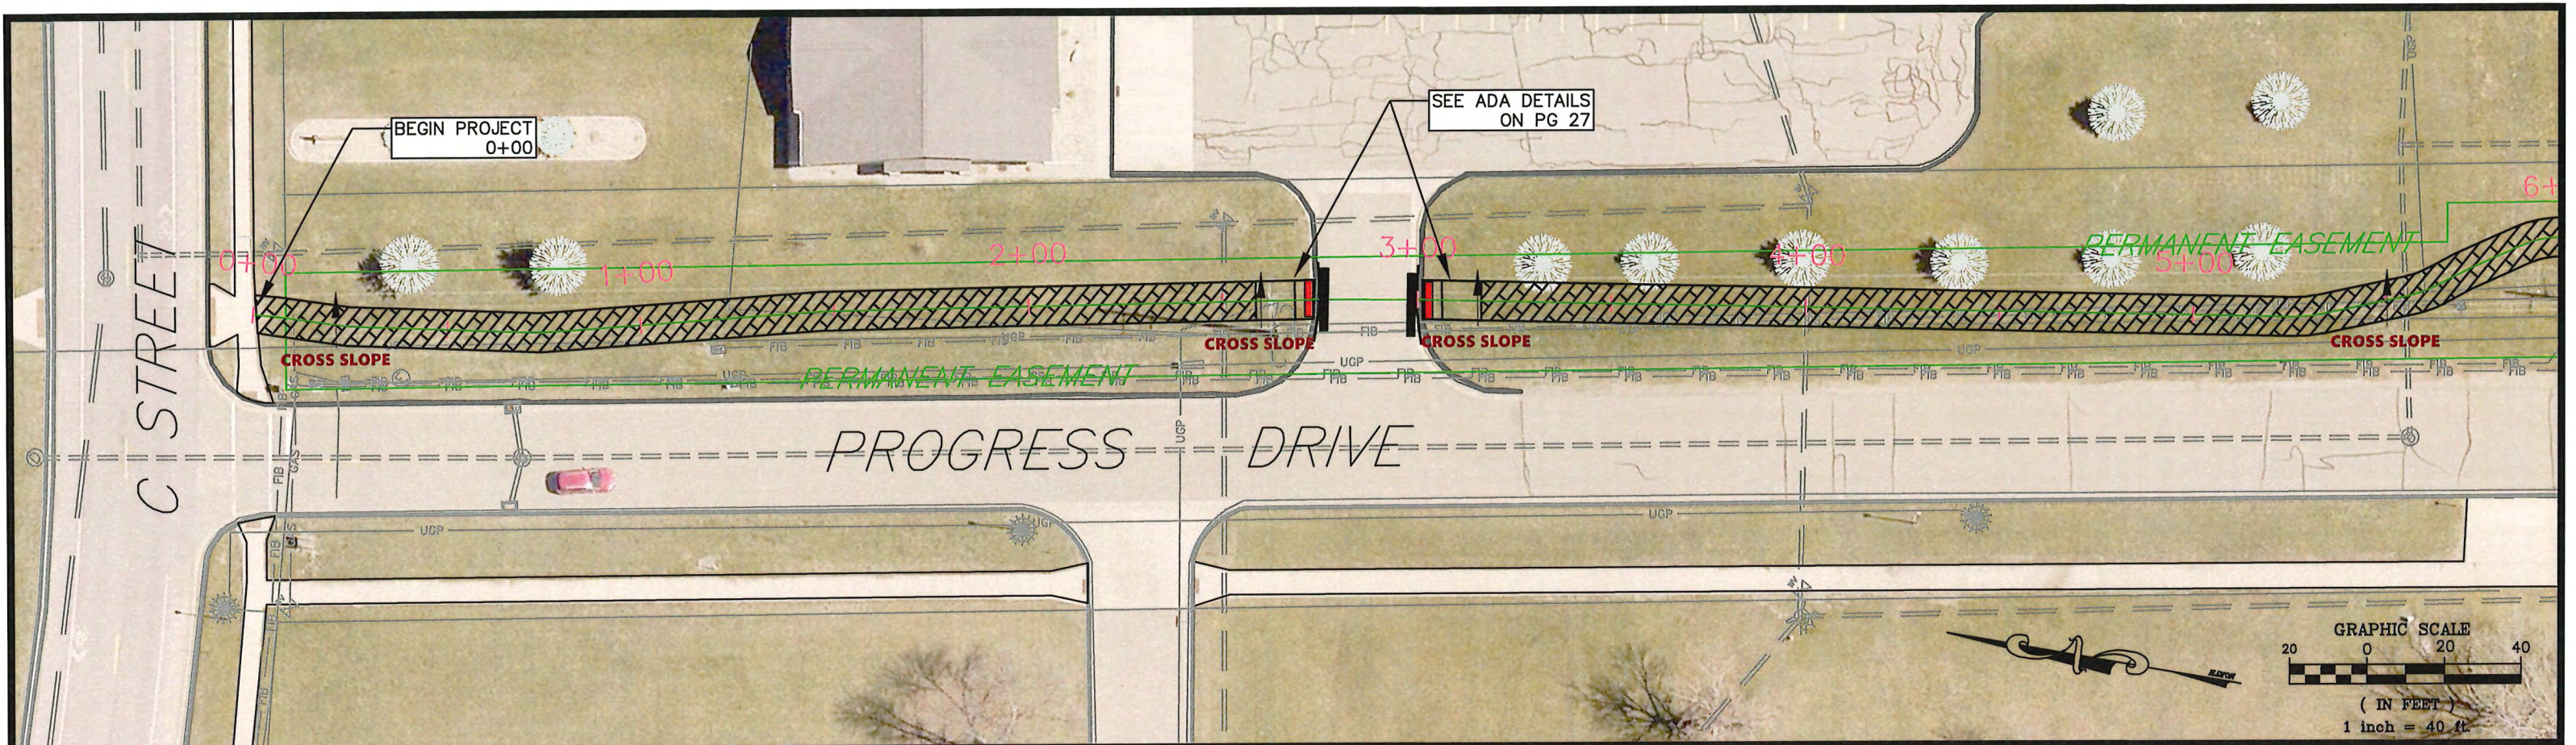

DESIGNED BY: JRL	DATE	REVISIONS	INIT.	MARSHALL ENGINEERING DEPARTMENT 344 WEST MAIN STREET MARSHALL, MINNESOTA 56258	C STREET & SOUTHVIEW TRAIL PLAN AND PROFILE SHEETS	I HEREBY CERTIFY THAT THIS PLAN, SPECIFICATION OR REPORT WAS PREPARED BY ME OR UNDER MY DIRECT SUPERVISION AND THAT I AM A DULY LICENSED PROFESSIONAL ENGINEER UNDER THE LAWS OF THE STATE OF MINNESOTA. <i>[Signature]</i> DATE: 5-16-25 LICENSE NO. 53318	CITY PROJECT NO. PK-011	DATE 05/15/2025
DRAWN BY: JRL							STATE PROJECT NO. 139-090-006	SHEET NO. 20 OF 32
APPROVED BY: JRA								
SCALE: 1"=40'								

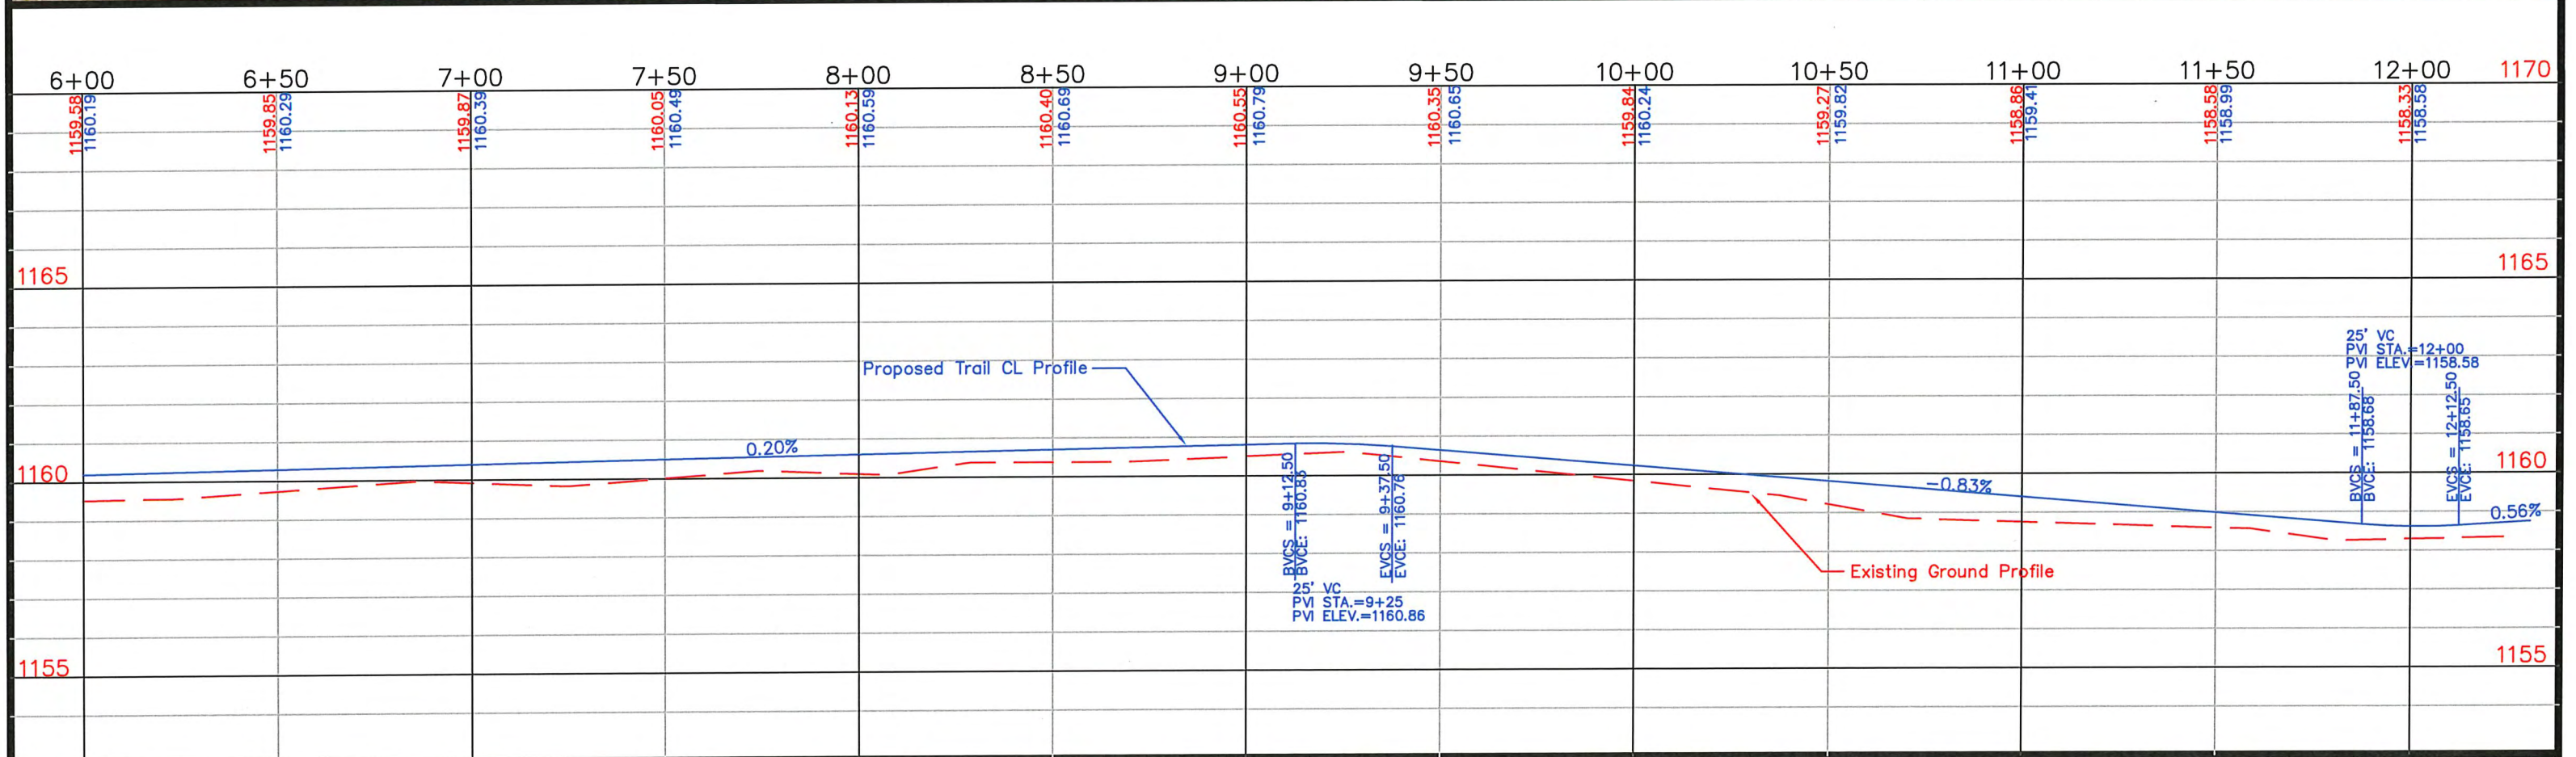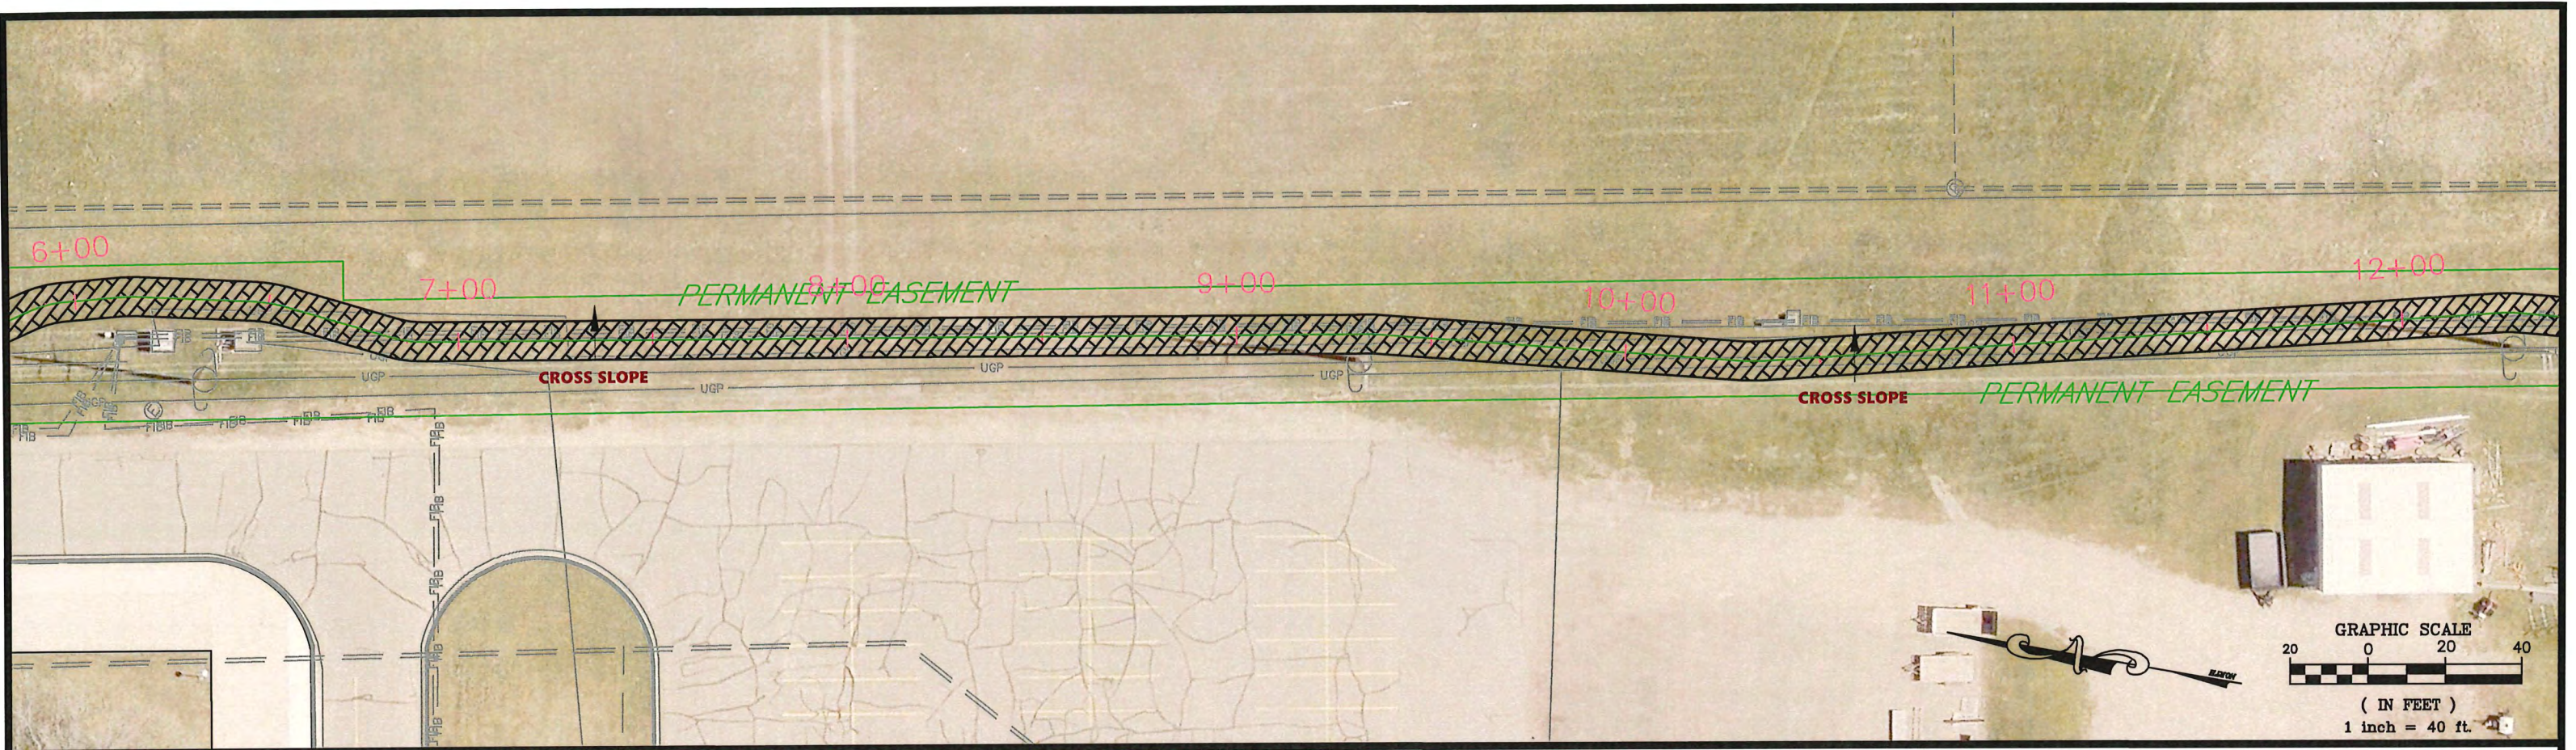

DESIGNED BY: JRL DRAWN BY: JRL APPROVED BY: RA	<table border="1" style="width: 100%; border-collapse: collapse;"> <thead> <tr> <th>DATE</th> <th>REVISIONS</th> <th>INIT.</th> </tr> </thead> <tbody> <tr><td> </td><td> </td><td> </td></tr> <tr><td> </td><td> </td><td> </td></tr> <tr><td> </td><td> </td><td> </td></tr> <tr><td> </td><td> </td><td> </td></tr> </tbody> </table>	DATE	REVISIONS	INIT.													 MARSHALL ENGINEERING DEPARTMENT 344 WEST MAIN STREET MARSHALL, MINNESOTA 56258	C STREET & SOUTHVIEW TRAIL PLAN AND PROFILE SHEETS	I HEREBY CERTIFY THAT THIS PLAN, SPECIFICATION OR REPORT WAS PREPARED BY ME OR UNDER MY DIRECT SUPERVISION AND THAT I AM A DULY LICENSED PROFESSIONAL ENGINEER UNDER THE LAWS OF THE STATE OF MINNESOTA. DATE: 5-16-25 LICENSE NO. 53316	CITY PROJECT NO. PK-011 STATE PROJECT NO. 139-090-006 SHEET NO. 210F 32
DATE	REVISIONS	INIT.																		

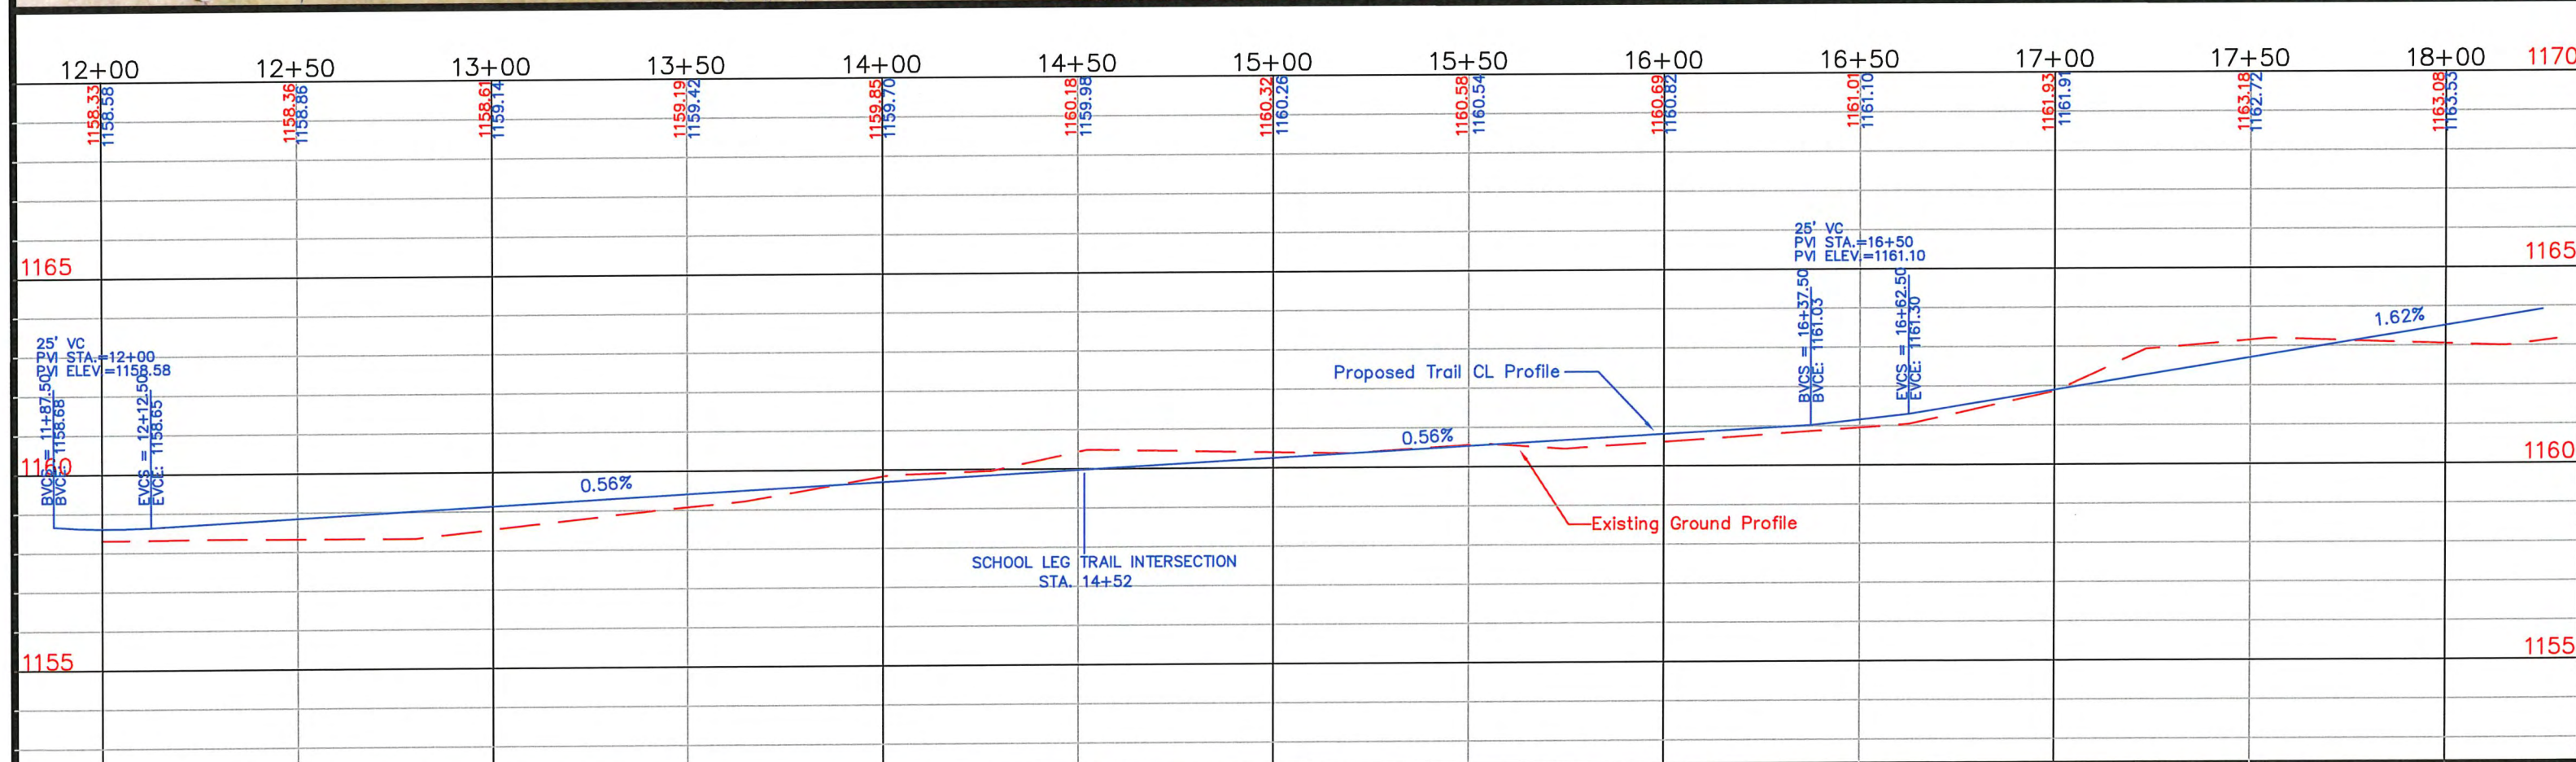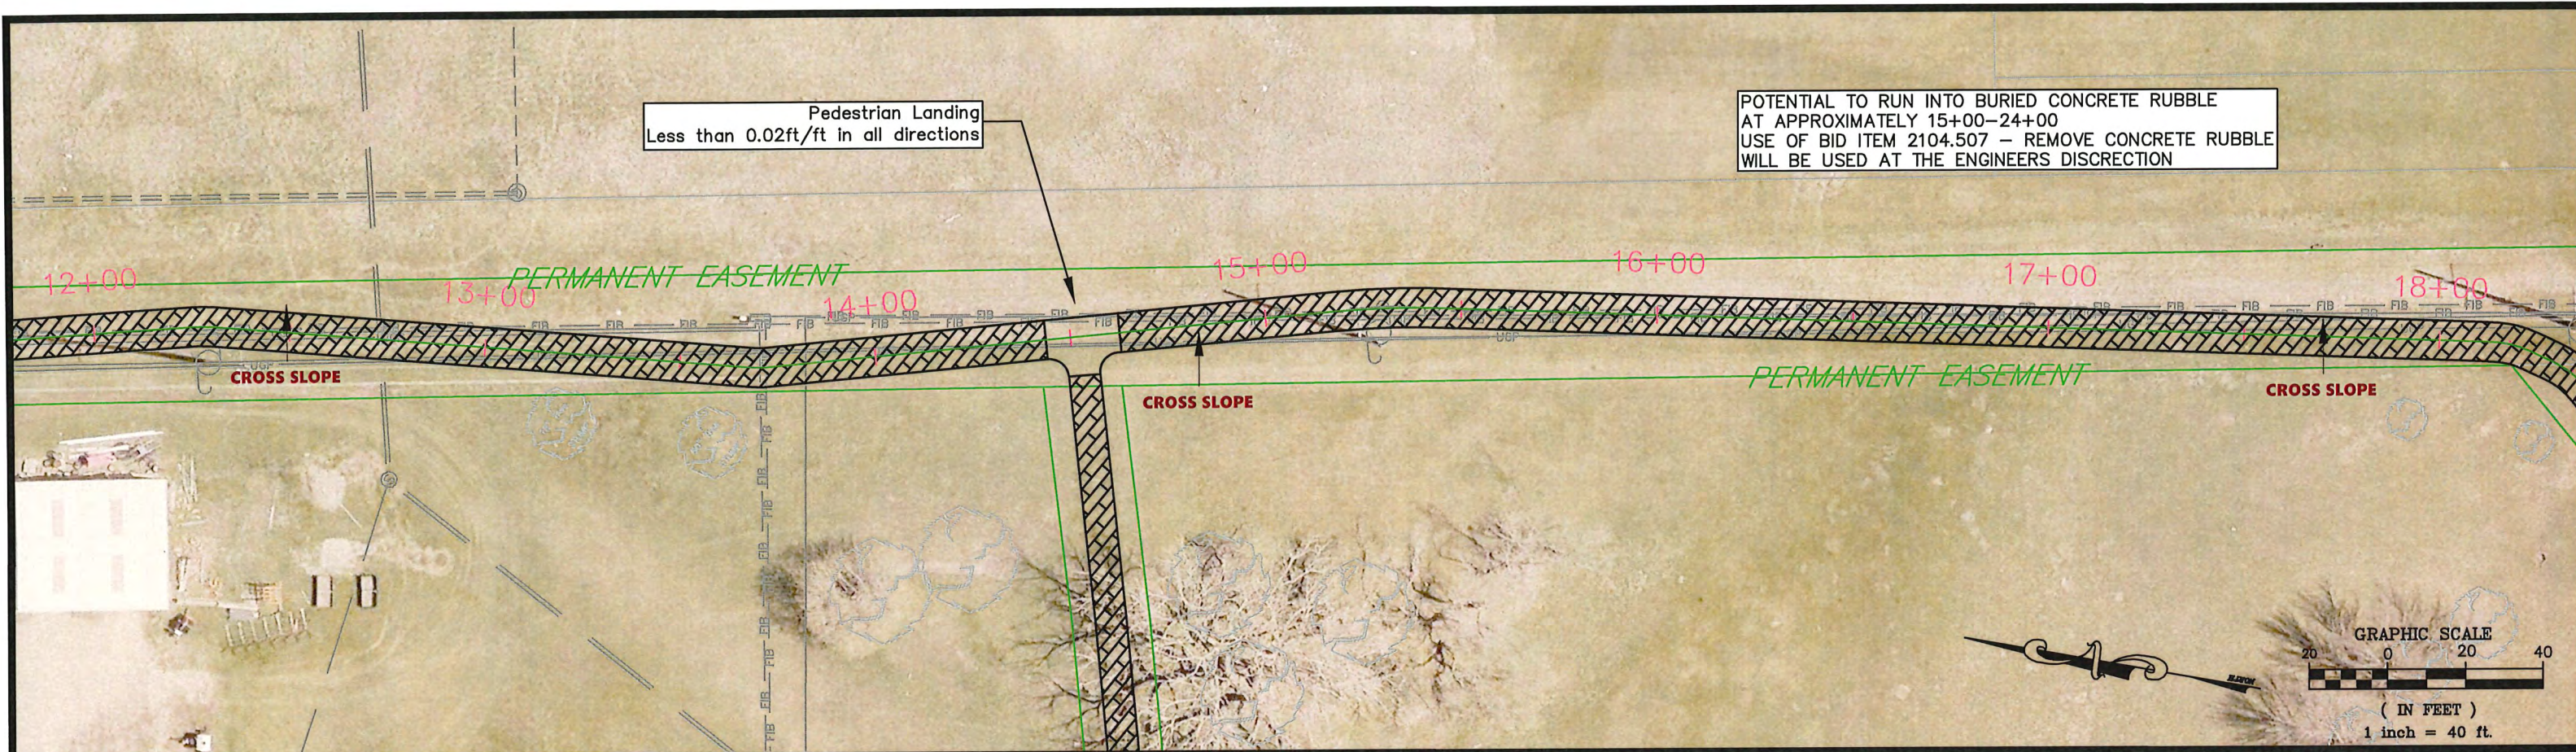

DESIGNED BY: JRL	DATE	REVISIONS	INIT.
DRAWN BY: JRL			
APPROVED BY: JRA			
SCALE: 1"=40'			



MARSHALL
ENGINEERING DEPARTMENT
344 WEST MAIN STREET
MARSHALL, MINNESOTA
56258

C STREET & SOUTHVIEW TRAIL

PLAN AND PROFILE SHEETS

I HEREBY CERTIFY THAT THIS PLAN, SPECIFICATION OR REPORT WAS PREPARED BY ME OR UNDER MY DIRECT SUPERVISION AND THAT I AM A DULY LICENSED PROFESSIONAL ENGINEER UNDER THE LAWS OF THE STATE OF MINNESOTA.



Eric R. Henn
DATE: 5-16-25 LICENSE NO. 53318

CITY PROJECT NO.
PK-011

STATE PROJECT NO.
139-090-006

DATE
05/15/2025

SHEET NO.
22 OF 32

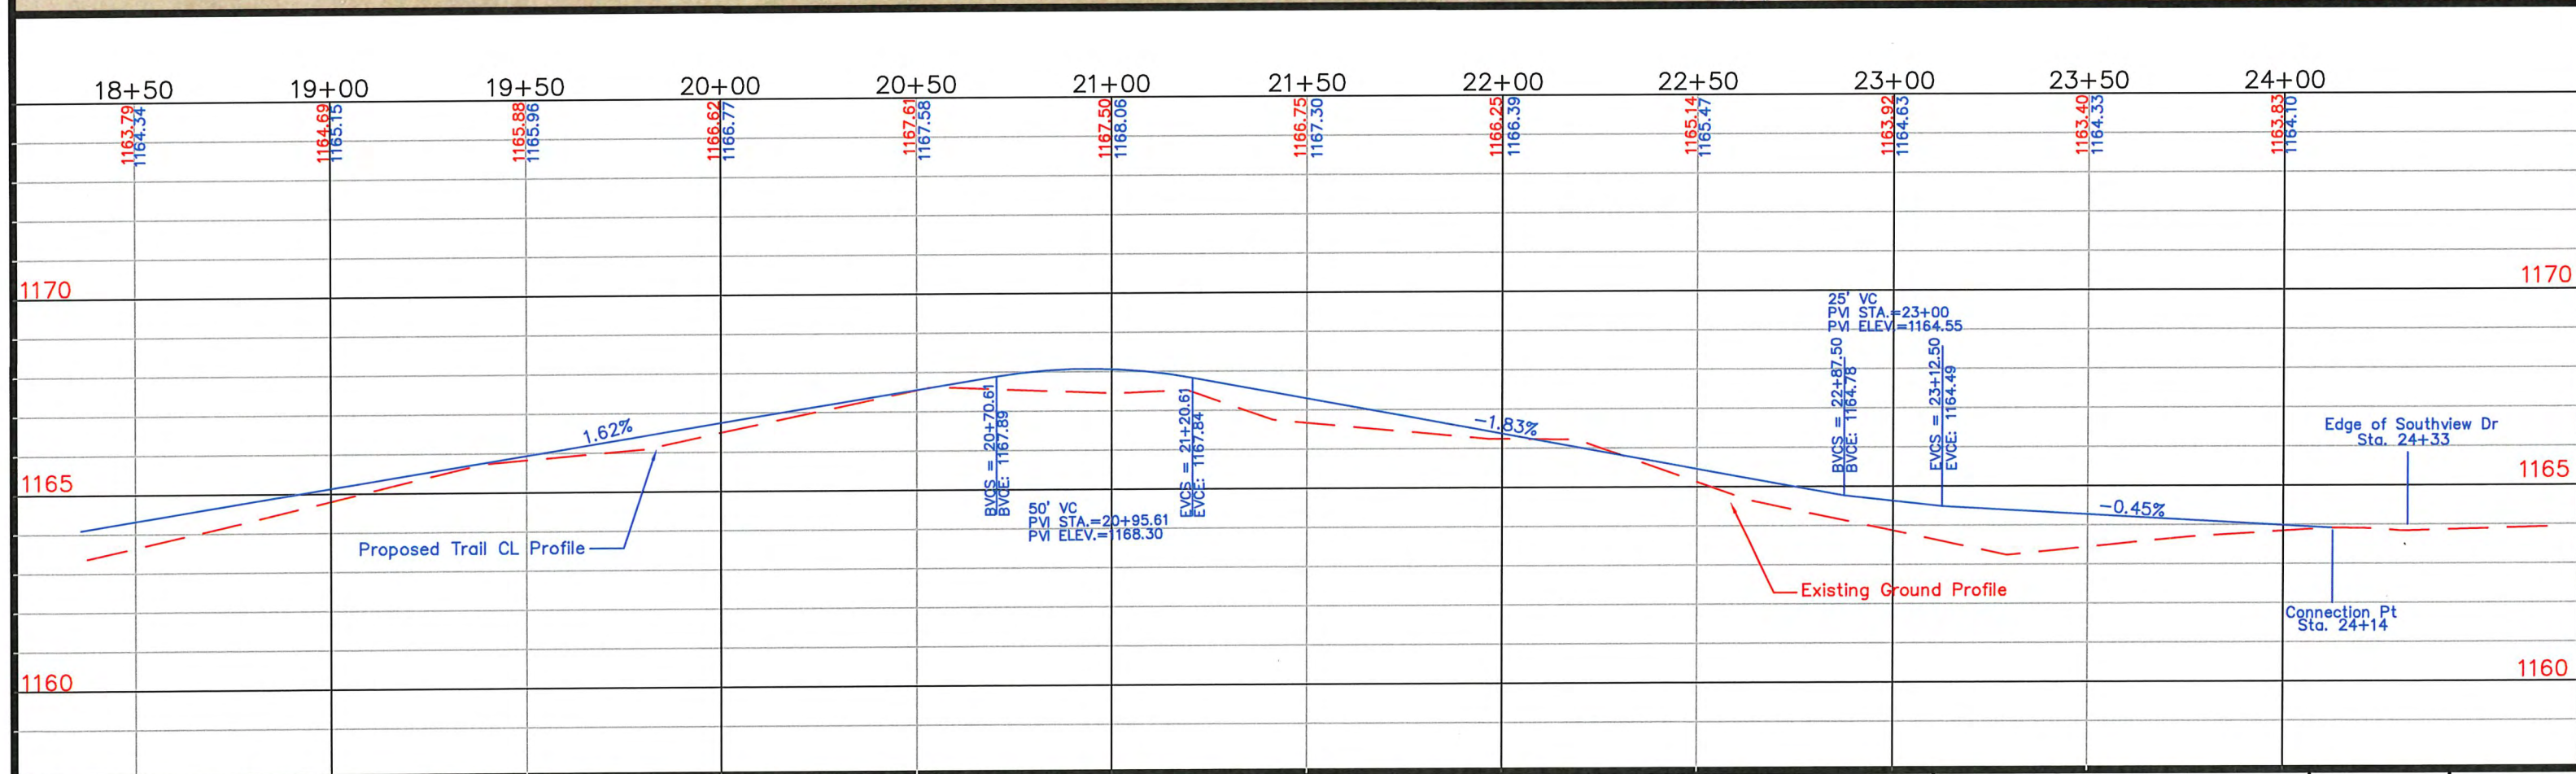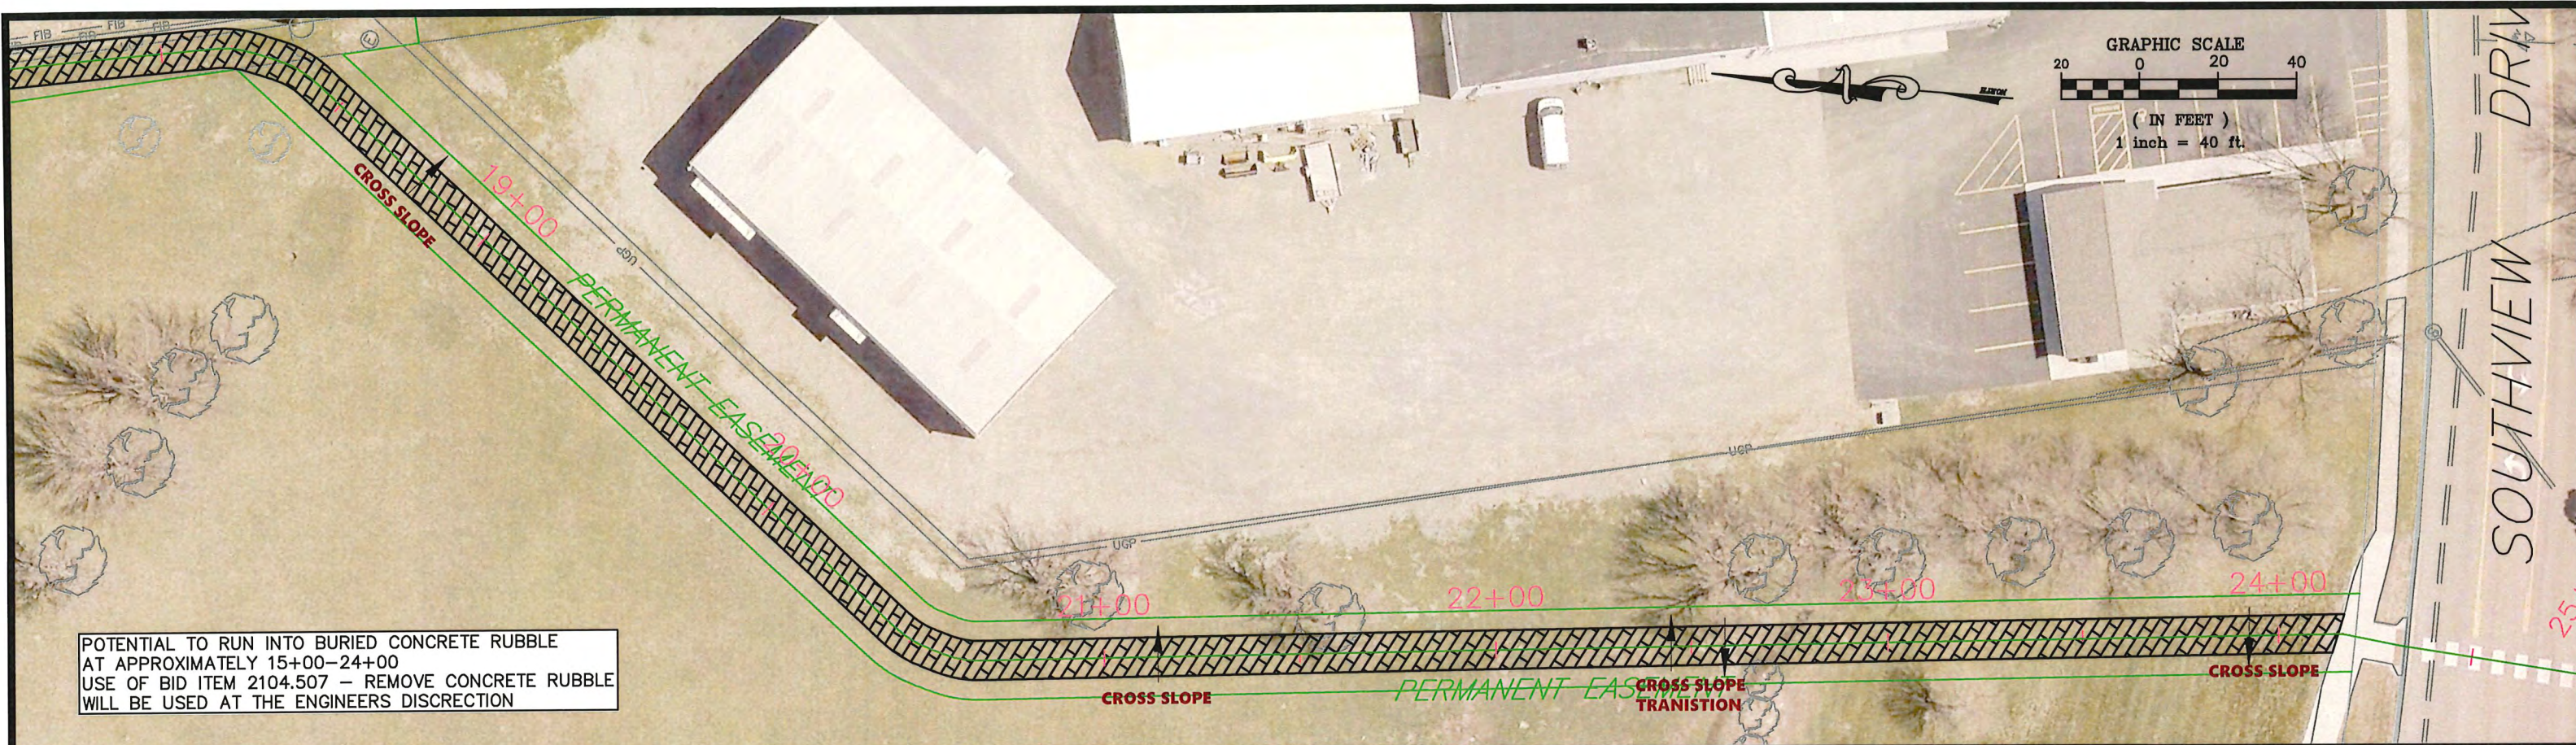

DESIGNED BY: JRL	DATE	REVISIONS	INIT.
DRAWN BY: JRL			
APPROVED BY: JRA			
SCALE: 1"=40'			



MARSHALL
ENGINEERING DEPARTMENT
344 WEST MAIN STREET
MARSHALL, MINNESOTA 56258

C STREET & SOUTHVIEW TRAIL

PLAN AND PROFILE SHEETS

I HEREBY CERTIFY THAT THIS PLAN, SPECIFICATION OR REPORT WAS PREPARED BY ME OR UNDER MY DIRECT SUPERVISION AND THAT I AM A DULY LICENSED PROFESSIONAL ENGINEER UNDER THE LAWS OF THE STATE OF MINNESOTA.



Eric K. Hansen
DATE: 5-16-25 LICENSE NO. 53316

CITY PROJECT NO. PK-011

STATE PROJECT NO. 139-090-006

DATE 05/15/2025

SHEET NO. 23 OF 32

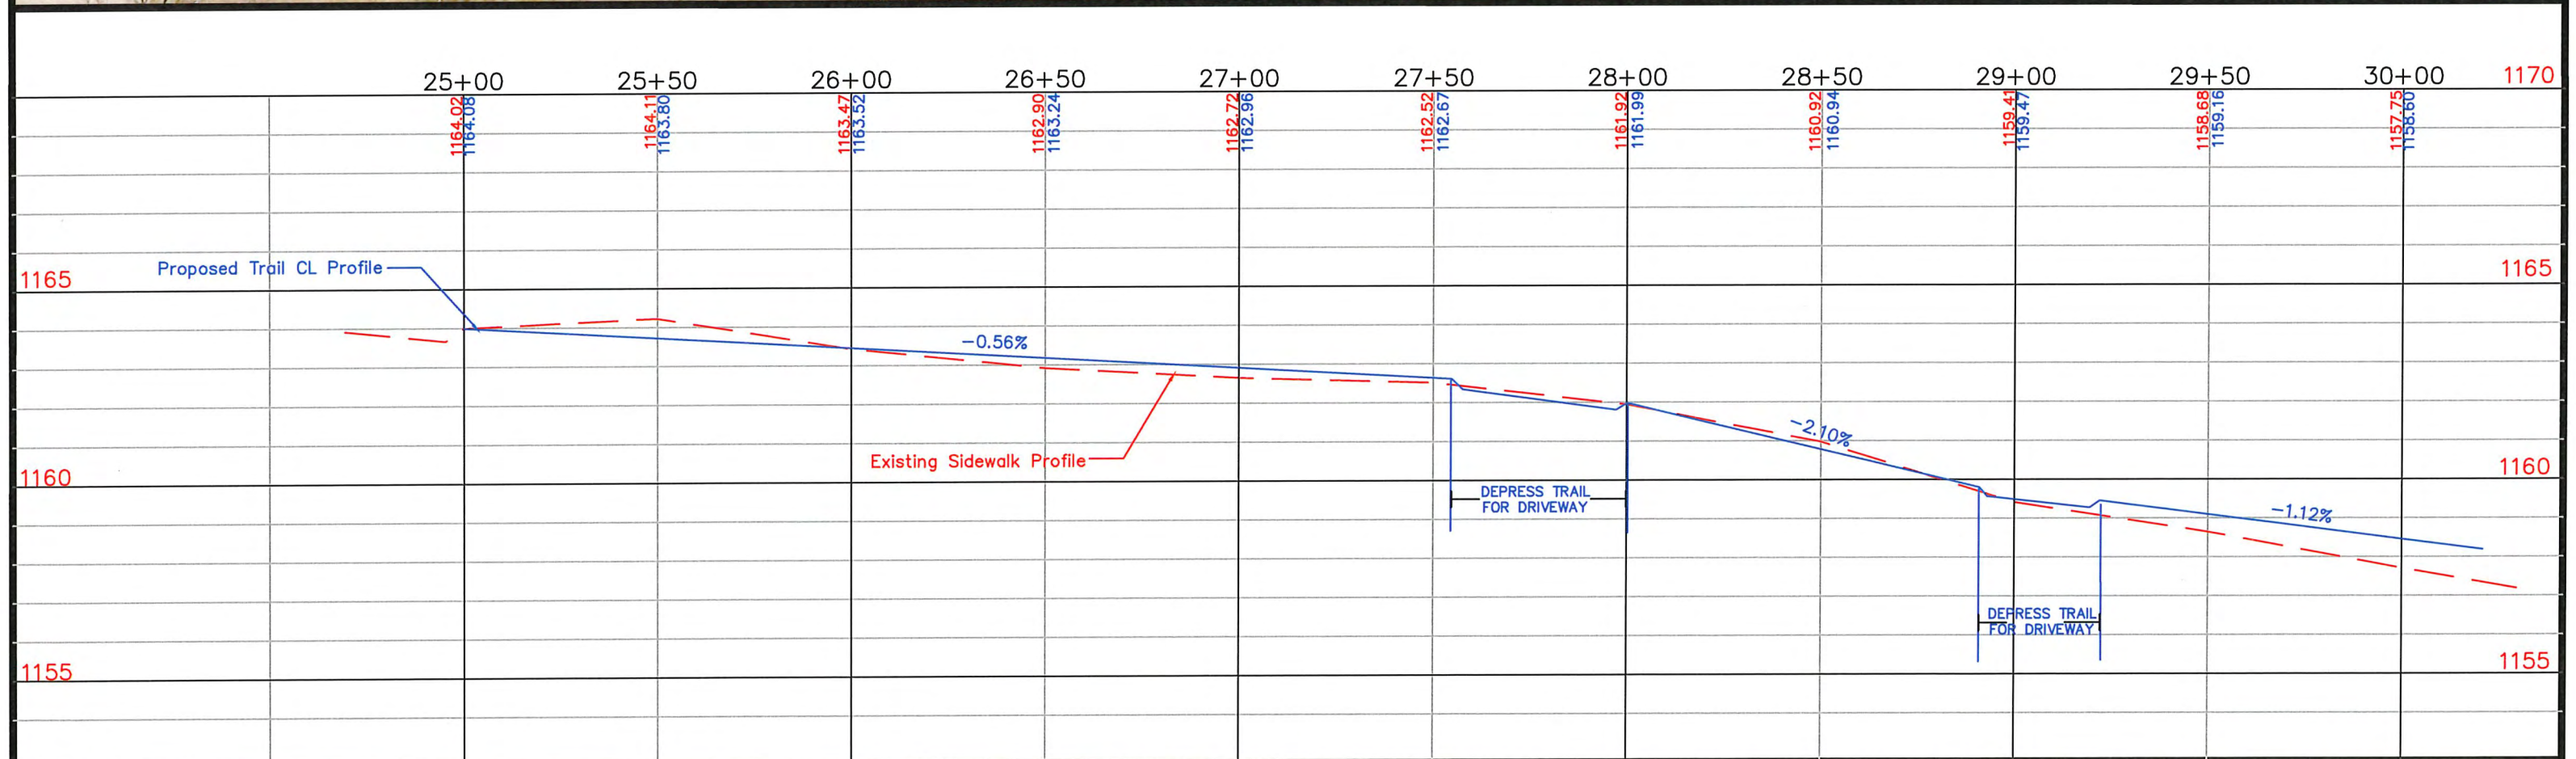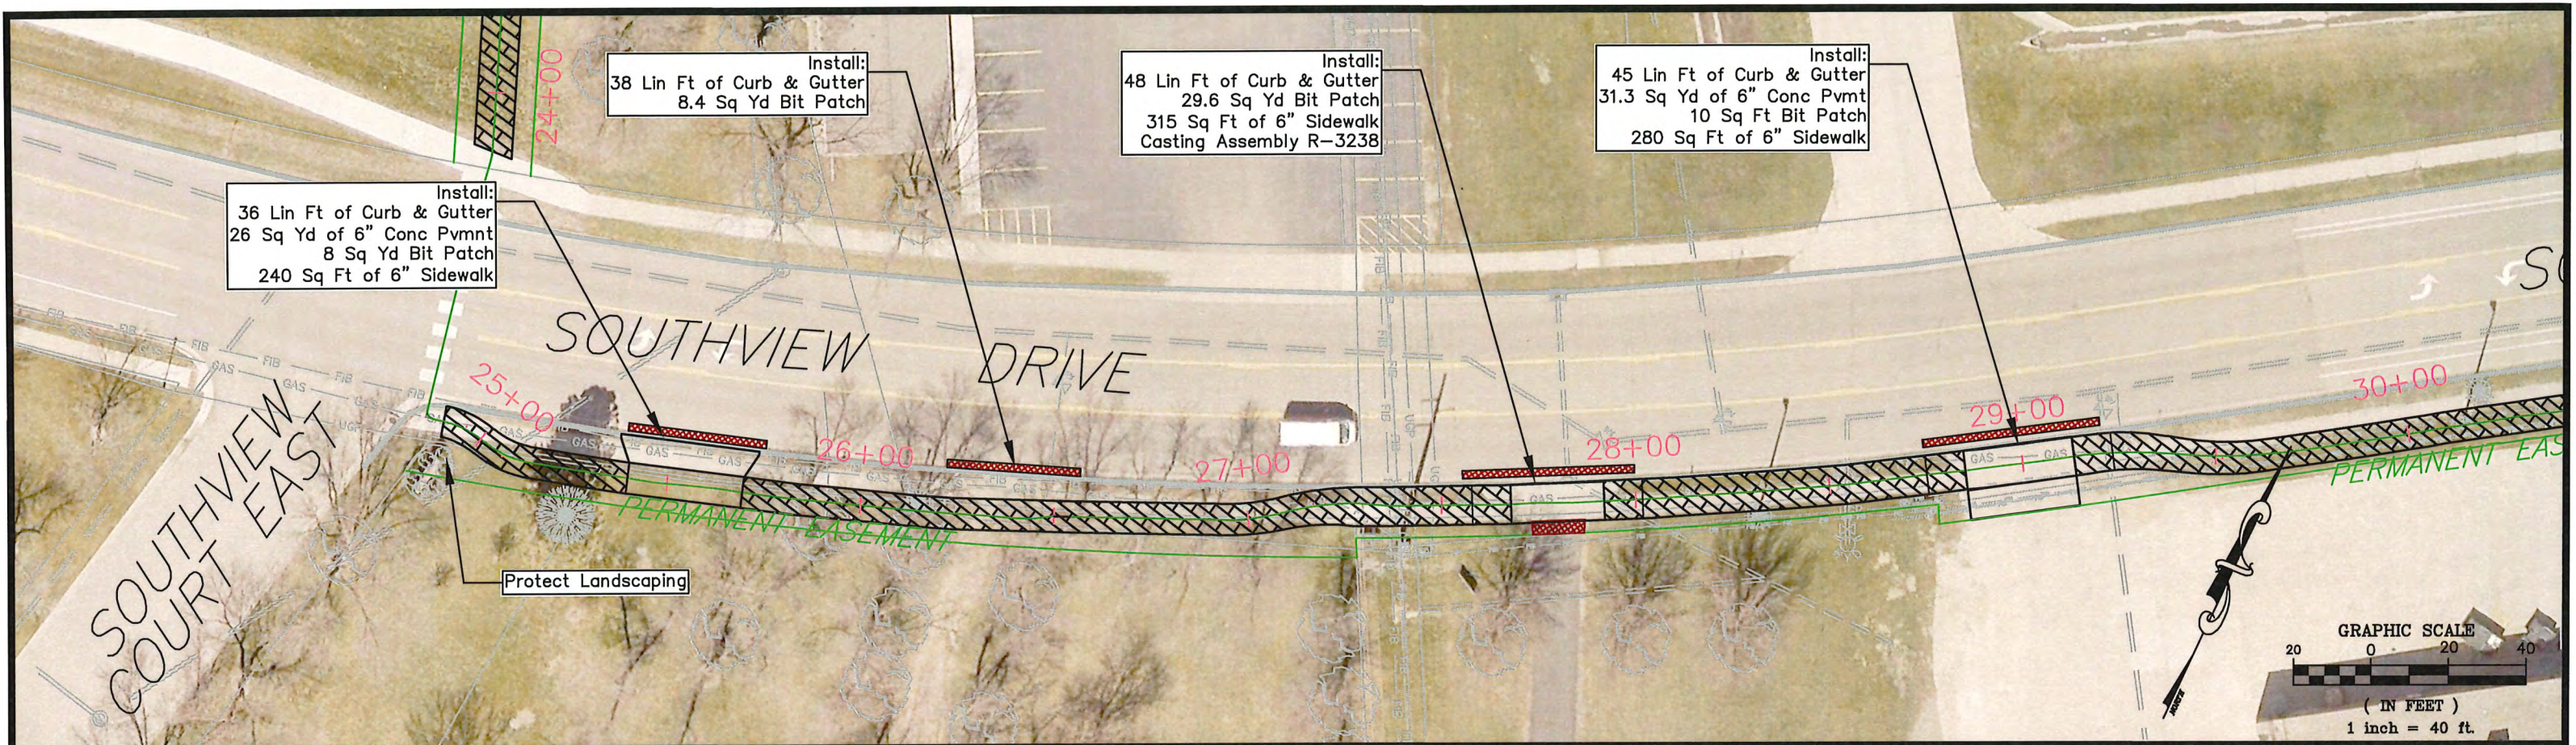

DESIGNED BY: JRL	DATE	REVISIONS	INIT.
DRAWN BY: JRL			
APPROVED BY: JRA			
SCALE: 1"=40'			

ENGINEERING DEPARTMENT
344 WEST MAIN STREET
MARSHALL, MINNESOTA
56258

C STREET & SOUTHVIEW TRAIL

PLAN AND PROFILE SHEETS

I HEREBY CERTIFY THAT THIS PLAN, SPECIFICATION OR REPORT WAS PREPARED BY ME OR UNDER MY DIRECT SUPERVISION AND THAT I AM A DULY LICENSED PROFESSIONAL ENGINEER UNDER THE LAWS OF THE STATE OF MINNESOTA.



Signature
DATE: 5-16-25 LICENSE NO. 53318

CITY PROJECT NO. PK-011

STATE PROJECT NO. 139-090-006

DATE 05/15/2025

SHEET NO. 24 OF 32

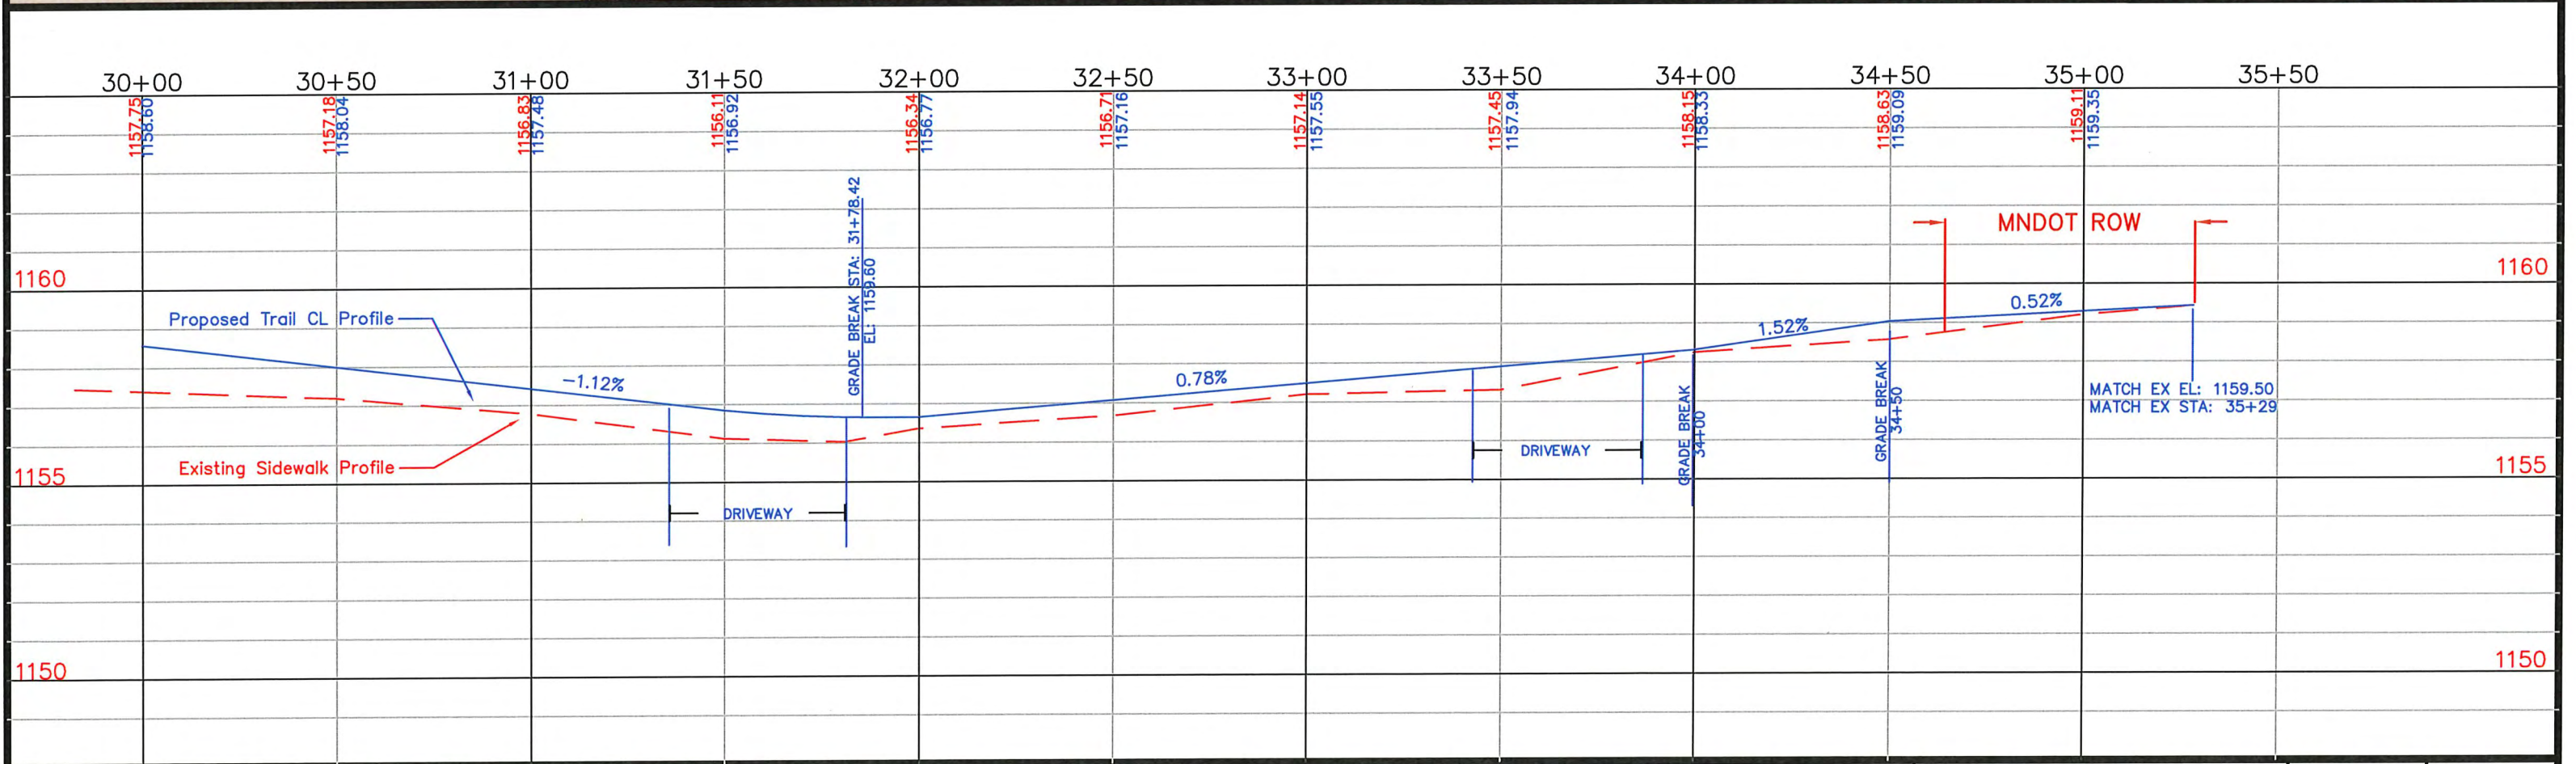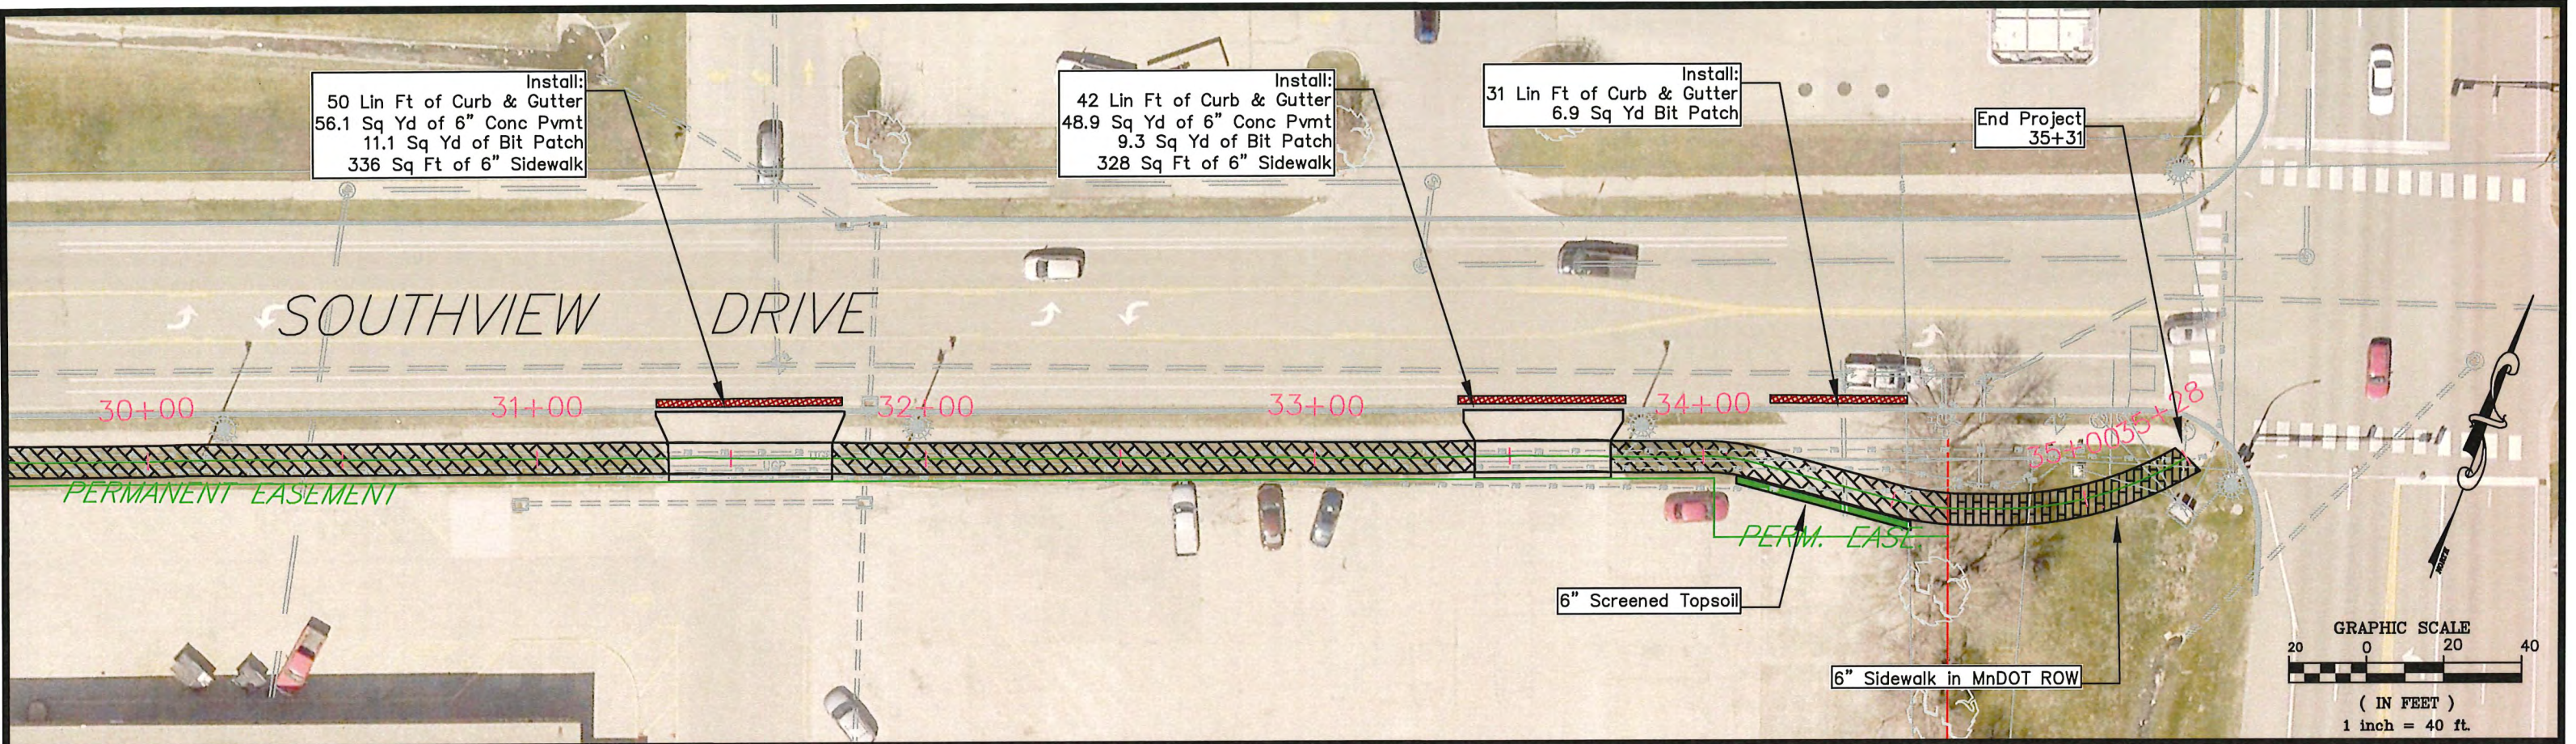

DESIGNED BY: JRL	DATE	REVISIONS	INIT.
DRAWN BY: JRL			
APPROVED BY: JRA			
SCALE: 1"=40'			

ENGINEERING DEPARTMENT
344 WEST MAIN STREET
MARSHALL, MINNESOTA
56258

C STREET & SOUTHVIEW TRAIL

PLAN AND PROFILE SHEETS

I HEREBY CERTIFY THAT THIS PLAN, SPECIFICATION OR REPORT WAS PREPARED BY ME OR UNDER MY DIRECT SUPERVISION AND THAT I AM A DULY LICENSED PROFESSIONAL ENGINEER UNDER THE LAWS OF THE STATE OF MINNESOTA.



Paul H. Hume
DATE: 5-16-25 LICENSE NO. 53318

CITY PROJECT NO.
PK-011


STATE PROJECT NO.
139-090-060

DATE
05/15/2025

SHEET NO.
25 OF 32

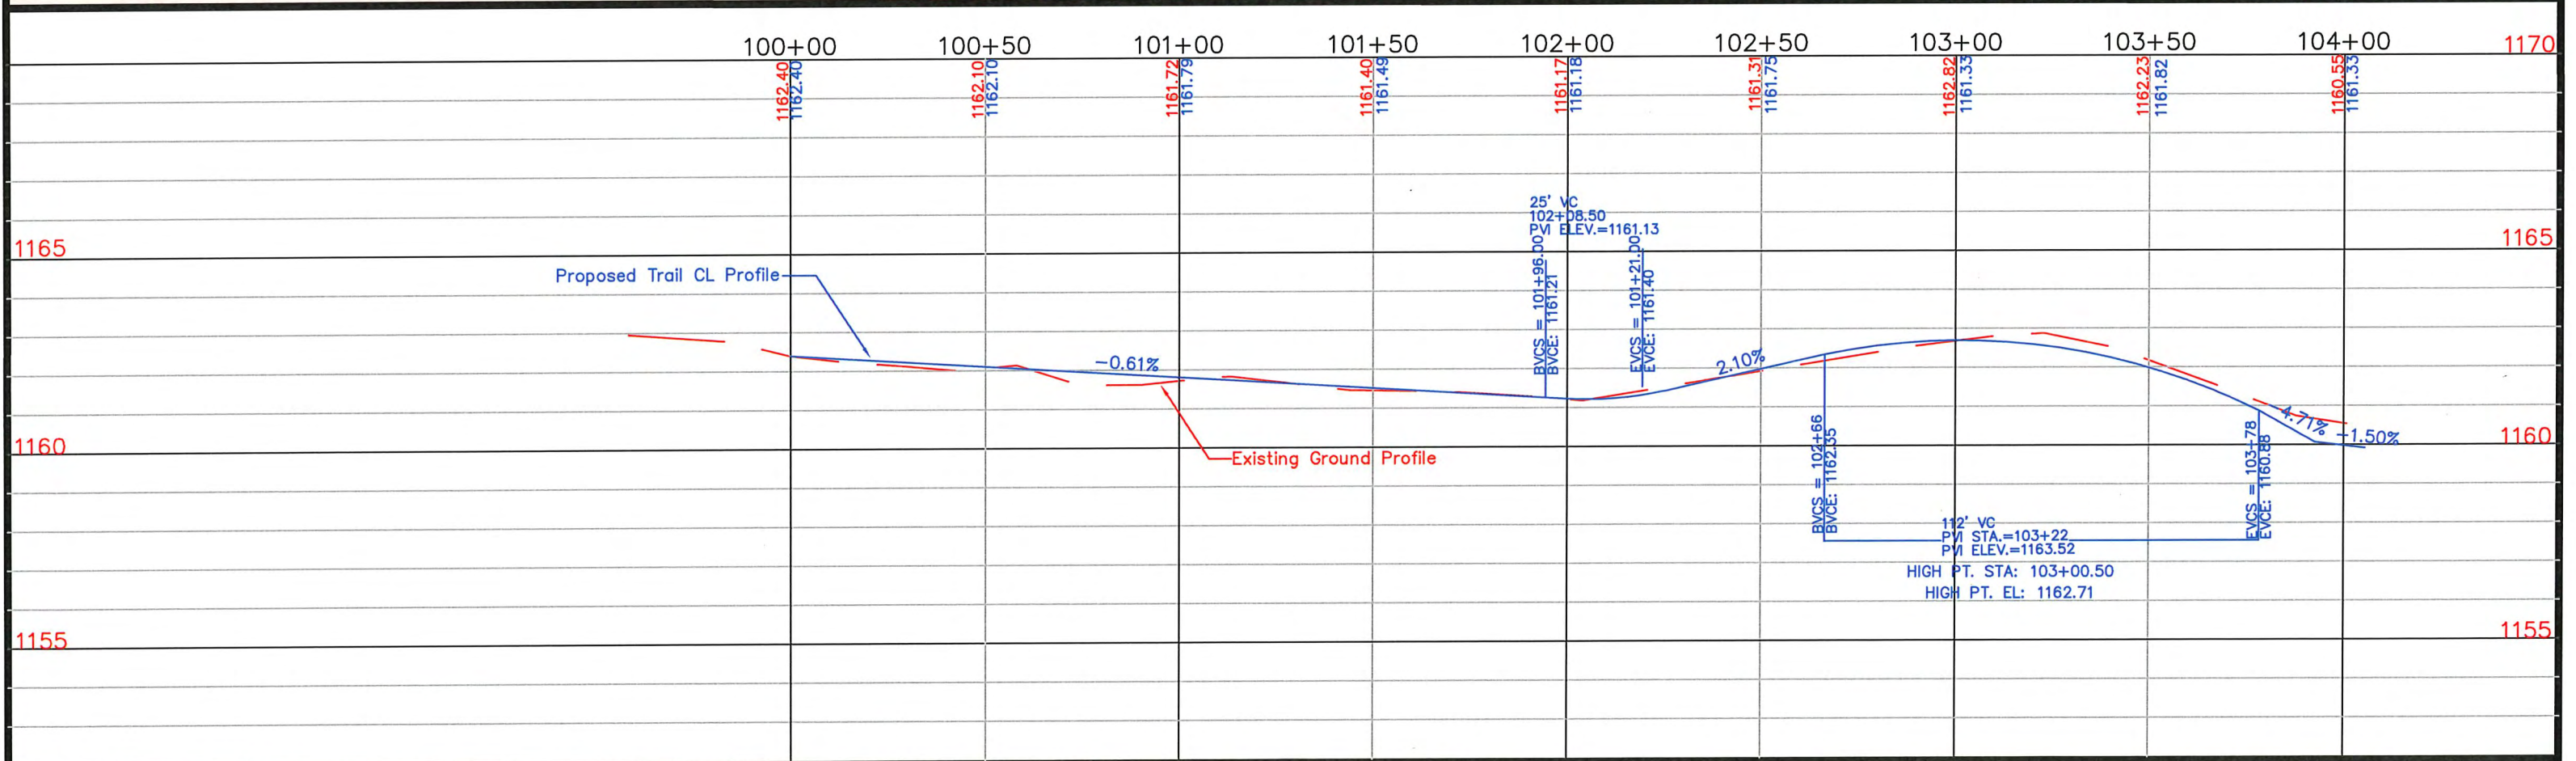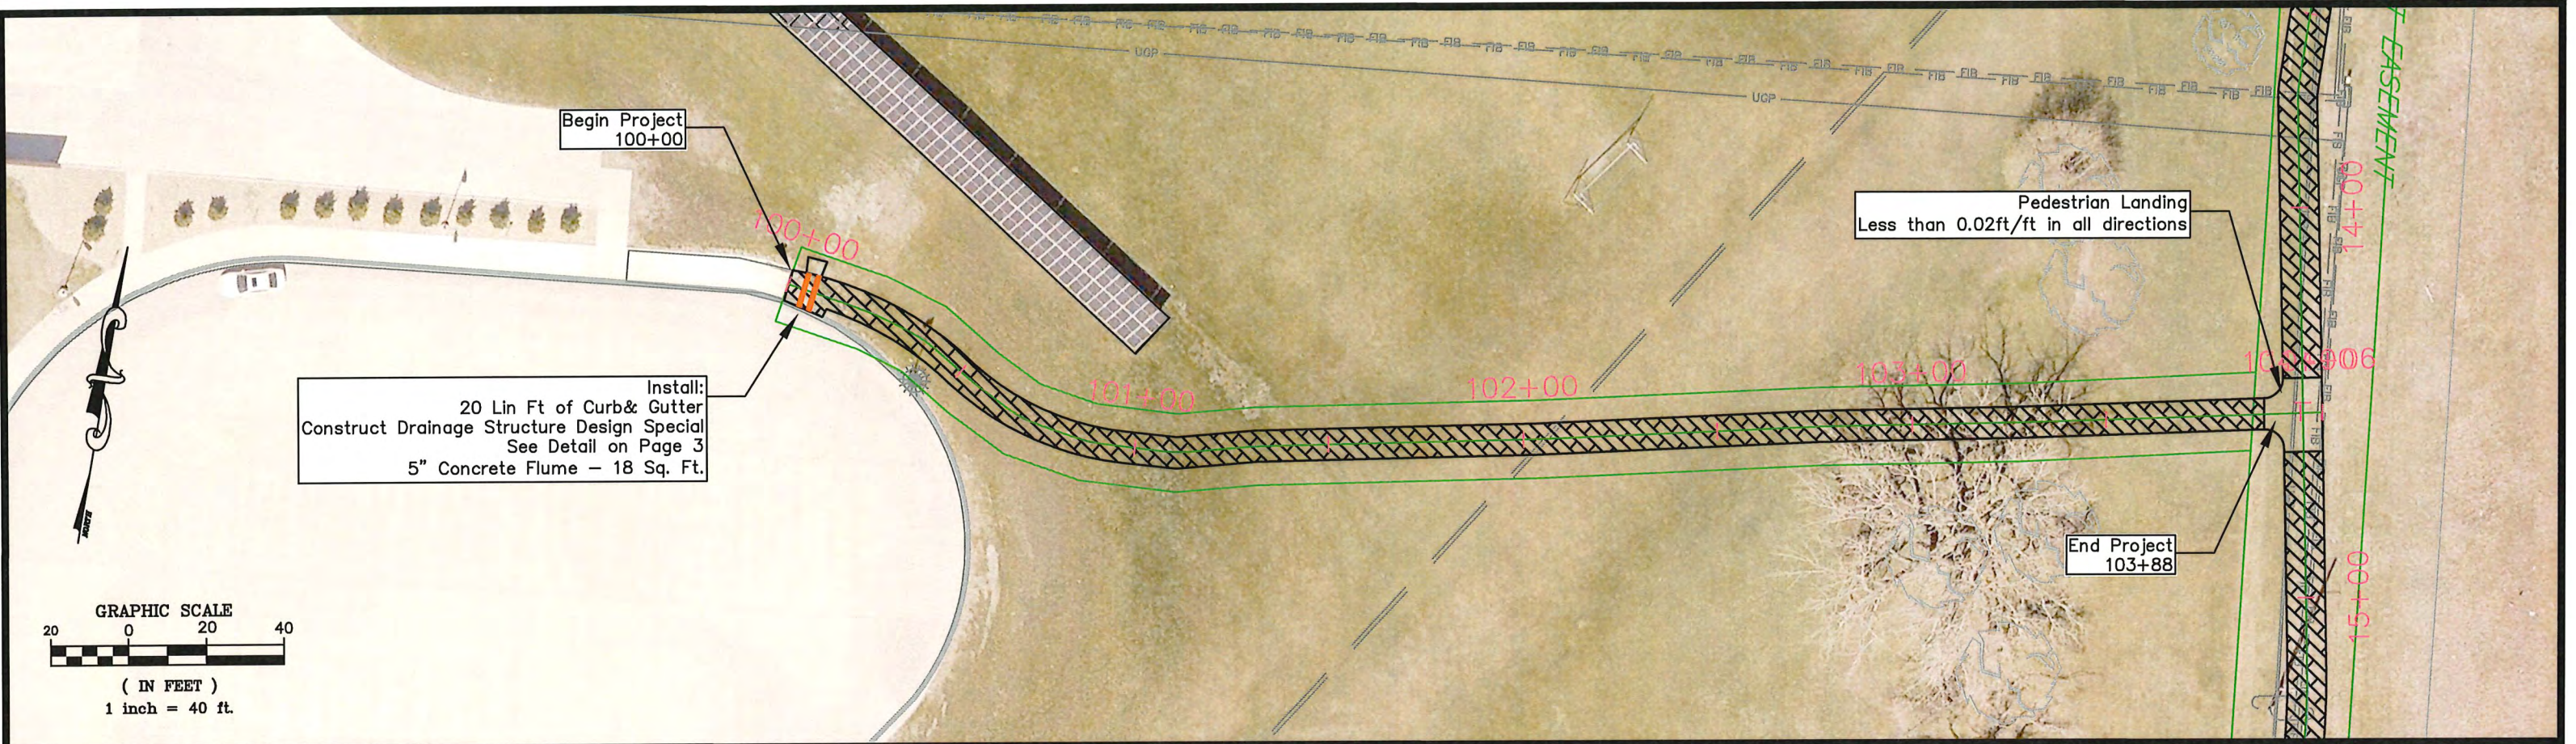

DESIGNED BY: JRL	DATE	REVISIONS	INIT.
DRAWN BY: JRL			
APPROVED BY: JRA			
SCALE: 1"=40'			

  MARSHALL	ENGINEERING DEPARTMENT 344 WEST MAIN STREET MARSHALL, MINNESOTA 56258	C STREET & SOUTHVIEW TRAIL	I HEREBY CERTIFY THAT THIS PLAN, SPECIFICATION OR REPORT WAS PREPARED BY ME OR UNDER MY DIRECT SUPERVISION AND THAT I AM A DULY LICENSED PROFESSIONAL ENGINEER UNDER THE LAWS OF THE STATE OF MINNESOTA.  DATE: 5-16-25 LICENSE NO. 53316	CITY PROJECT NO. PK-011	DATE 05/15/2025
	PLAN AND PROFILE SHEETS	STATE PROJECT NO. 139-090-006		SHEET NO. 26 OF 32	