



EXISTING SITE PLAN
SCALE: 1" = 20'-0"



SITE NOTES

1. UTILITIES SHALL BE PLACED IN UNDERGROUND OR SUBSURFACE CONDUITS.
2. ALL MECHANICAL EQUIPMENT, GROUND TRANSFORMERS AND METERS SHALL BE LOCATED AND SCREENED TO MINIMIZE VISUAL IMPACTS.
3. ROOFTOP MECHANICAL EQUIPMENT SHALL BE CONCEALED FROM STREET LEVEL VIEWS THROUGH ROOF DESIGNS THAT AREA ARCHITECTURALLY INTEGRATED WITH THE BUILDING, SUCH AS EQUIPMENT WELLS AND PARAPETS.
4. PUBLIC UTILITY DISTRIBUTION METERS, VAULTS AND SIMILAR INSTALLATIONS SHALL BE CONSOLIDATED IN A SINGLE AREA WHENEVER POSSIBLE AND LOCATED AWAY FROM HIGHLY VISIBLE AREAS SUCH AS STREET CORNERS AND PUBLIC OPEN SPACES.
5. BACKFLOW PREVENTORS SHALL BE LOCATED WITHIN LANDSCAPED SETBACK AREAS AND PAINTED BLACK OR DARK GREEN TO MINIMIZE VISUAL IMPACT. WHERE NO LANDSCAPED SETBACK AREAS EXIST THE BACKFLOW PREVENTORS SHALL BE INCORPORATED INTO THE FRONT OF THE BUILDING TO MINIMIZE VISUAL OBTRUSIVENESS.
6. REFUSE AND RECYCLING CONTAINERS SHALL NOT BE VISIBLE FROM A PUBLIC OR PRIVATE STREET. SUCH CONTAINERS SHALL BE STORED EITHER WITHIN THE PARKING FACILITY OF THE BUILDING OR WITHIN A VEHICULAR ACCESSWAY WITH SCREENING DESIGNED TO MEET THE REQUIREMENTS OF THIS SECTION.
7. TRASH ENCLOSURE WALLS SHALL INCORPORATE BUILDING MATERIALS AND COLORS THAT MATCH THE ARCHITECTURE OF THE BUILDING, AND BE WELL LANDSCAPED.
8. ALL LANDSCAPE AREAS SHOULD BE PROTECTED WITH PLANTER CURBS A MINIMUM OF 6-INCHES HIGH.
9. ACCESSIBLE PATH OF TRAVEL SHOWN BY: - - - - -

TRASH ENCLOSURE NOTES

1. TRASH ENCLOSURE TO CONFORM TO CITY OF MILPITAS DESIGN GUIDELINES. FINAL CONSTRUCTION DETAILS TO BE PART OF CONSTRUCTION DOCUMENT PACKAGE SUBMITTED FOR PLAN CHECK.
2. OWNER TO CONTRACT FOR PICKUP SERVICES.
3. A SCOUT TRUCK MAY BE REQUIRED DUE TO LIMITED MANEUVERING ON SITE. AN UNOBSTRUCTED 24' WIDE FORWARD APPROACH IS PROVIDED TO THE 12' WIDE PAIR OF MAIN TRASH ENCLOSURE GATES.
4. TRASH ENCLOSURE CAN ACCOMMODATE (2) 6 CU YARD BINS, ONE FOR TRASH AND ONE FOR RECYCLING OR A COMBINATION OF SMALLER BINS.
5. TRASH ENCLOSURE HAS PEDESTRIAN ACCESS WITHOUT OPENING MAIN GATES.

KEYNOTES

- 1 IMPROVED CONCRETE DRIVEWAY
- 2 NEW LANDSCAPE PLANTER
- 3 NEW 6" HIGH CONCRETE CURB - SEE CIVIL FOR CURB TYPE
- 4 NEW PAINTED DIRECTIONAL ARROW
- 5 NEW AC PAVING
- 6 NEW 4" WIDE PAINTED STRIPES
- 7 NEW ACCESSIBLE PARKING STALL
- 8 NEW CONCRETE WALK WITH MEDIUM BROOM FINISH
- 9 NEW TRUNCATED DOMES
- 10 NEW CONCRETE ISLAND WITH CARWASH SALES MACHINE AND AUTOMATIC GATE
- 11 NEW IN GROUND SENSING LOOP
- 12 NEW CONCRETE WHEEL STOP
- 13 NEW UNDERGROUND WATER RECLAMATION TANKS
- 14 NEW VACUUM STATION
- 15 NEW CHU TRASH ENCLOSURE WITH PAIR OF METAL GATES. MATERIALS AND COLORS TO MATCH BUILDING.
- 16 NEW CONCRETE APRON
- 17 NEW CANOPY COLUMN
- 18 NEW FIRE RISER
- 19 EXISTING SETBACK LINE
- 20 NEW RAINWATER LEADER ROUTED TO WASH SYSTEM RECLAMATION TANKS. OVERFLOW DAYLIGHTS AT FACE OF WALL
- 21 PERVIOUS PAVING - SEE CIVIL PLANS
- 22 REFURBISH EXISTING MONUMENT SIGNAGE
- 23 PROVIDE CURB BREAK PER CIVIL
- 24 PROVIDE NEW LED AREA LIGHT.
- 25 PROVIDE NEW LED ILLUMINATED BOLLARD.
- 26 PROVIDE NEW 12" HIGH CHU FENCE TO MATCH BUILDING.
- 27 PROVIDE NEW 12" HIGH CHU WALL TO PROTECT FUTURE VENDING MACHINES. CHU TO MATCH BUILDING.
- 28 FUTURE EV CAPABLE STALL DENOTE AS CARPOOL/CLEAN AIR VEHICLE STALL TO SATISFY CALGREEN REQUIREMENTS.
- 29 VACUUM STATION TO SERVE ACCESSIBLE STALL.

PROJECT NOTES

1. THIS INFORMATION IS CONCEPTUAL IN NATURE AND IS SUBJECT TO ADJUSTMENTS PENDING FURTHER VERIFICATION AND CLIENT, TENANT, AND GOVERNMENTAL AGENCY APPROVALS. NO WARRANTIES OR GUARANTEES OF ANY KIND ARE GIVEN OR IMPLIED BY THE ARCHITECT.

PRELIMINARY PROJECT DATA

APN: 086-25-012
ADDRESS: 554 S MAIN STREET, MILPITAS
ZONING: MXD - MIXED USE MIDTOWN AREA
SETBACKS REQUIRED:
FRONT YARD: 15' BEHIND CURB BUILD TO LINE
REAR YARD: 10'
INTERIOR SIDE YARD: 10'
CONDITIONAL USE PERMIT REQUIRED: YES
PARKING REQUIRED:
1 PER 100 SQ. FT.
+ RESERVOIR SPACE OUTSIDE OF BUILDING + TO 2 TIMES THE MAX. CAPACITY OF THE FACILITY
MAX. CAPACITY OF WASH: 1 CAR AT A TIME + 2 SPACES
OCCUPIED SPACE (OFFICE/STORAGE/EQUIPMENT BAY): + 1,342 GSF
1,342 GSF / 7,000 SF = 19.61%
PARKING PROVIDED:
8 VACUUM/STANDARD STALLS
1 VAN ACCESSIBLE STALL
1 NON VACUUM STALL (FUTURE EV CAPABLE)
+ 13 CARS IN QUEUE
PARKING SPACE DIMENSIONS:
STANDARD: 9'x18' WITH 24' AISLE
PUBLIC ART REQUIREMENT:
MIN 0.5% OF CONSTRUCTION COST
EMPLOYEES ON SHIFT
1 MAXIMUM.
CAR WASH IS FULLY AUTOMATED.
FLOOR AREA RATIO:
SITE AREA: +20,211 GSF
EXISTING WASH BAYS: +2,131 GSF + 10.5%
EXISTING STORAGE CONTAINER: +250 GSF + 1.23%
EXISTING COVERED AREA: +2,381 GSF + 11.7%
(N) BUILDING AREA: +3,189 GSF + 15.8%
(N) CANOPY AREA: +2,201 GSF + 11.3%
(N) TOTAL COVERED AREA: +5,390 GSF + 27.1%
(N) OCCUPIED AREA: 1,342 GSF + 6.61%
CONSTRUCTION TYPE: VB
OCCUPANCY GROUP: B
ALLOWABLE AREA: NS + 9,000 SF

DATE	ISSUED FOR	REV
05-06-19	PLANNING REVISIONS	
07-19-19	PLANNING REVISIONS	

NORR ASSOCIATES INC. AND THE UNDERSIGNING LICENSED PROFESSIONALS DO NOT REPRESENT THAT THESE PLANS AND SPECIFICATIONS ARE SUITABLE FOR ANY OTHER CLIENT AND/OR SITE OTHER THAN THE ONE DENOTED. NORR ASSOCIATES INC. AND THE UNDERSIGNING LICENSED PROFESSIONAL DISCLAIMS RESPONSIBILITY FOR THESE PLANS AND SPECIFICATIONS IF THEY ARE USED IN WHOLE OR IN PART BY ANOTHER CLIENT OR AT ANY OTHER SITE.

THIS DRAWING IS NOT FINAL OR TO BE USED FOR CONSTRUCTION UNTIL SIGNED BY THE LICENSED PROFESSIONALS.

ALL DRAWINGS AND WRITTEN MATERIAL ASSOCIATED WITH THIS PROJECT CONSTITUTE THE ORIGINAL AND UNPUBLISHED WORK OF NORR ASSOCIATES INC. AND THE SAME MAY NOT BE DUPLICATED, USED OR DISCLOSED WITHOUT THE WRITTEN CONSENT OF NORR ASSOCIATES INC.

Project
EXTRA SHINE CAR WASH
554 S MAIN STREET,
MILPITAS CA

Consultants

Seal

NORR
NORR Associates Inc.
An Ingenium Group Company
1631 Alhambra Blvd, Suite 100
Sacramento, CA 95816 USA
(916) 930-0210
www.norr.com

Project Manager D. ALBRIGHT	Drawn
Project Leader J. CHAPIN	Checked


Client
EXTRA SHINE CARWASH

Drawing Title
SITE PLAN

Check Scale (may be photo reduced)
0 1 inch 0 10mm


Project No. XXX##-####

Drawing No. **A1.01**

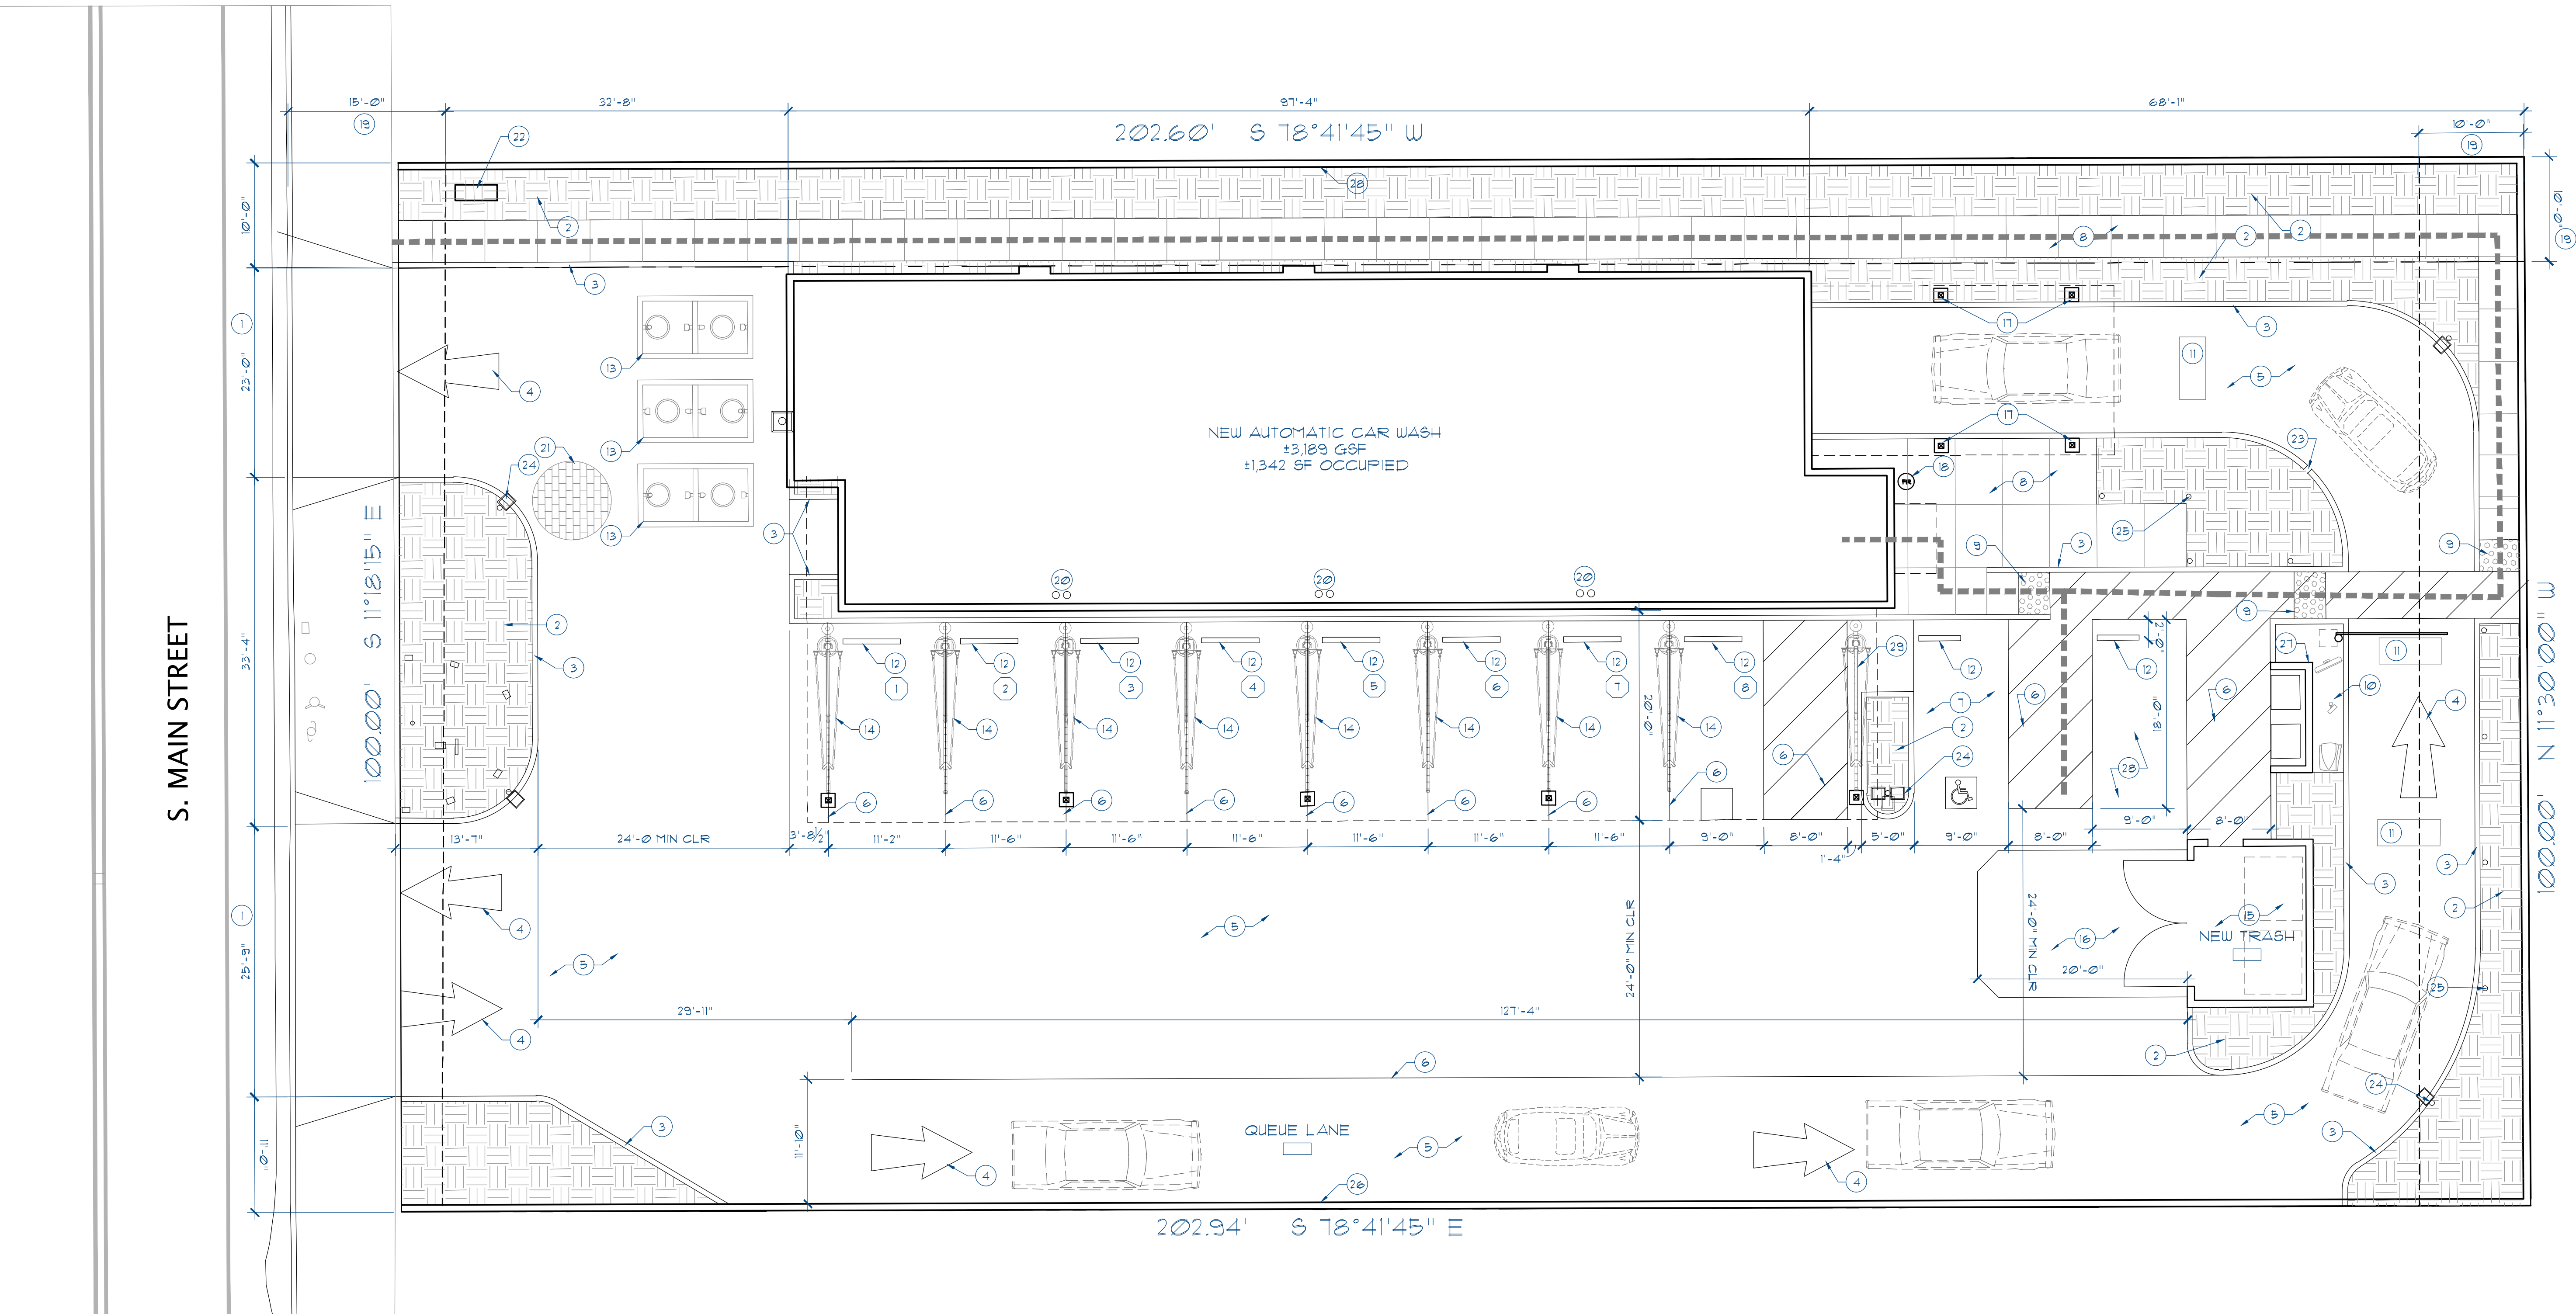

PROPOSED SITE PLAN
SCALE: 1/8" = 1'-0"



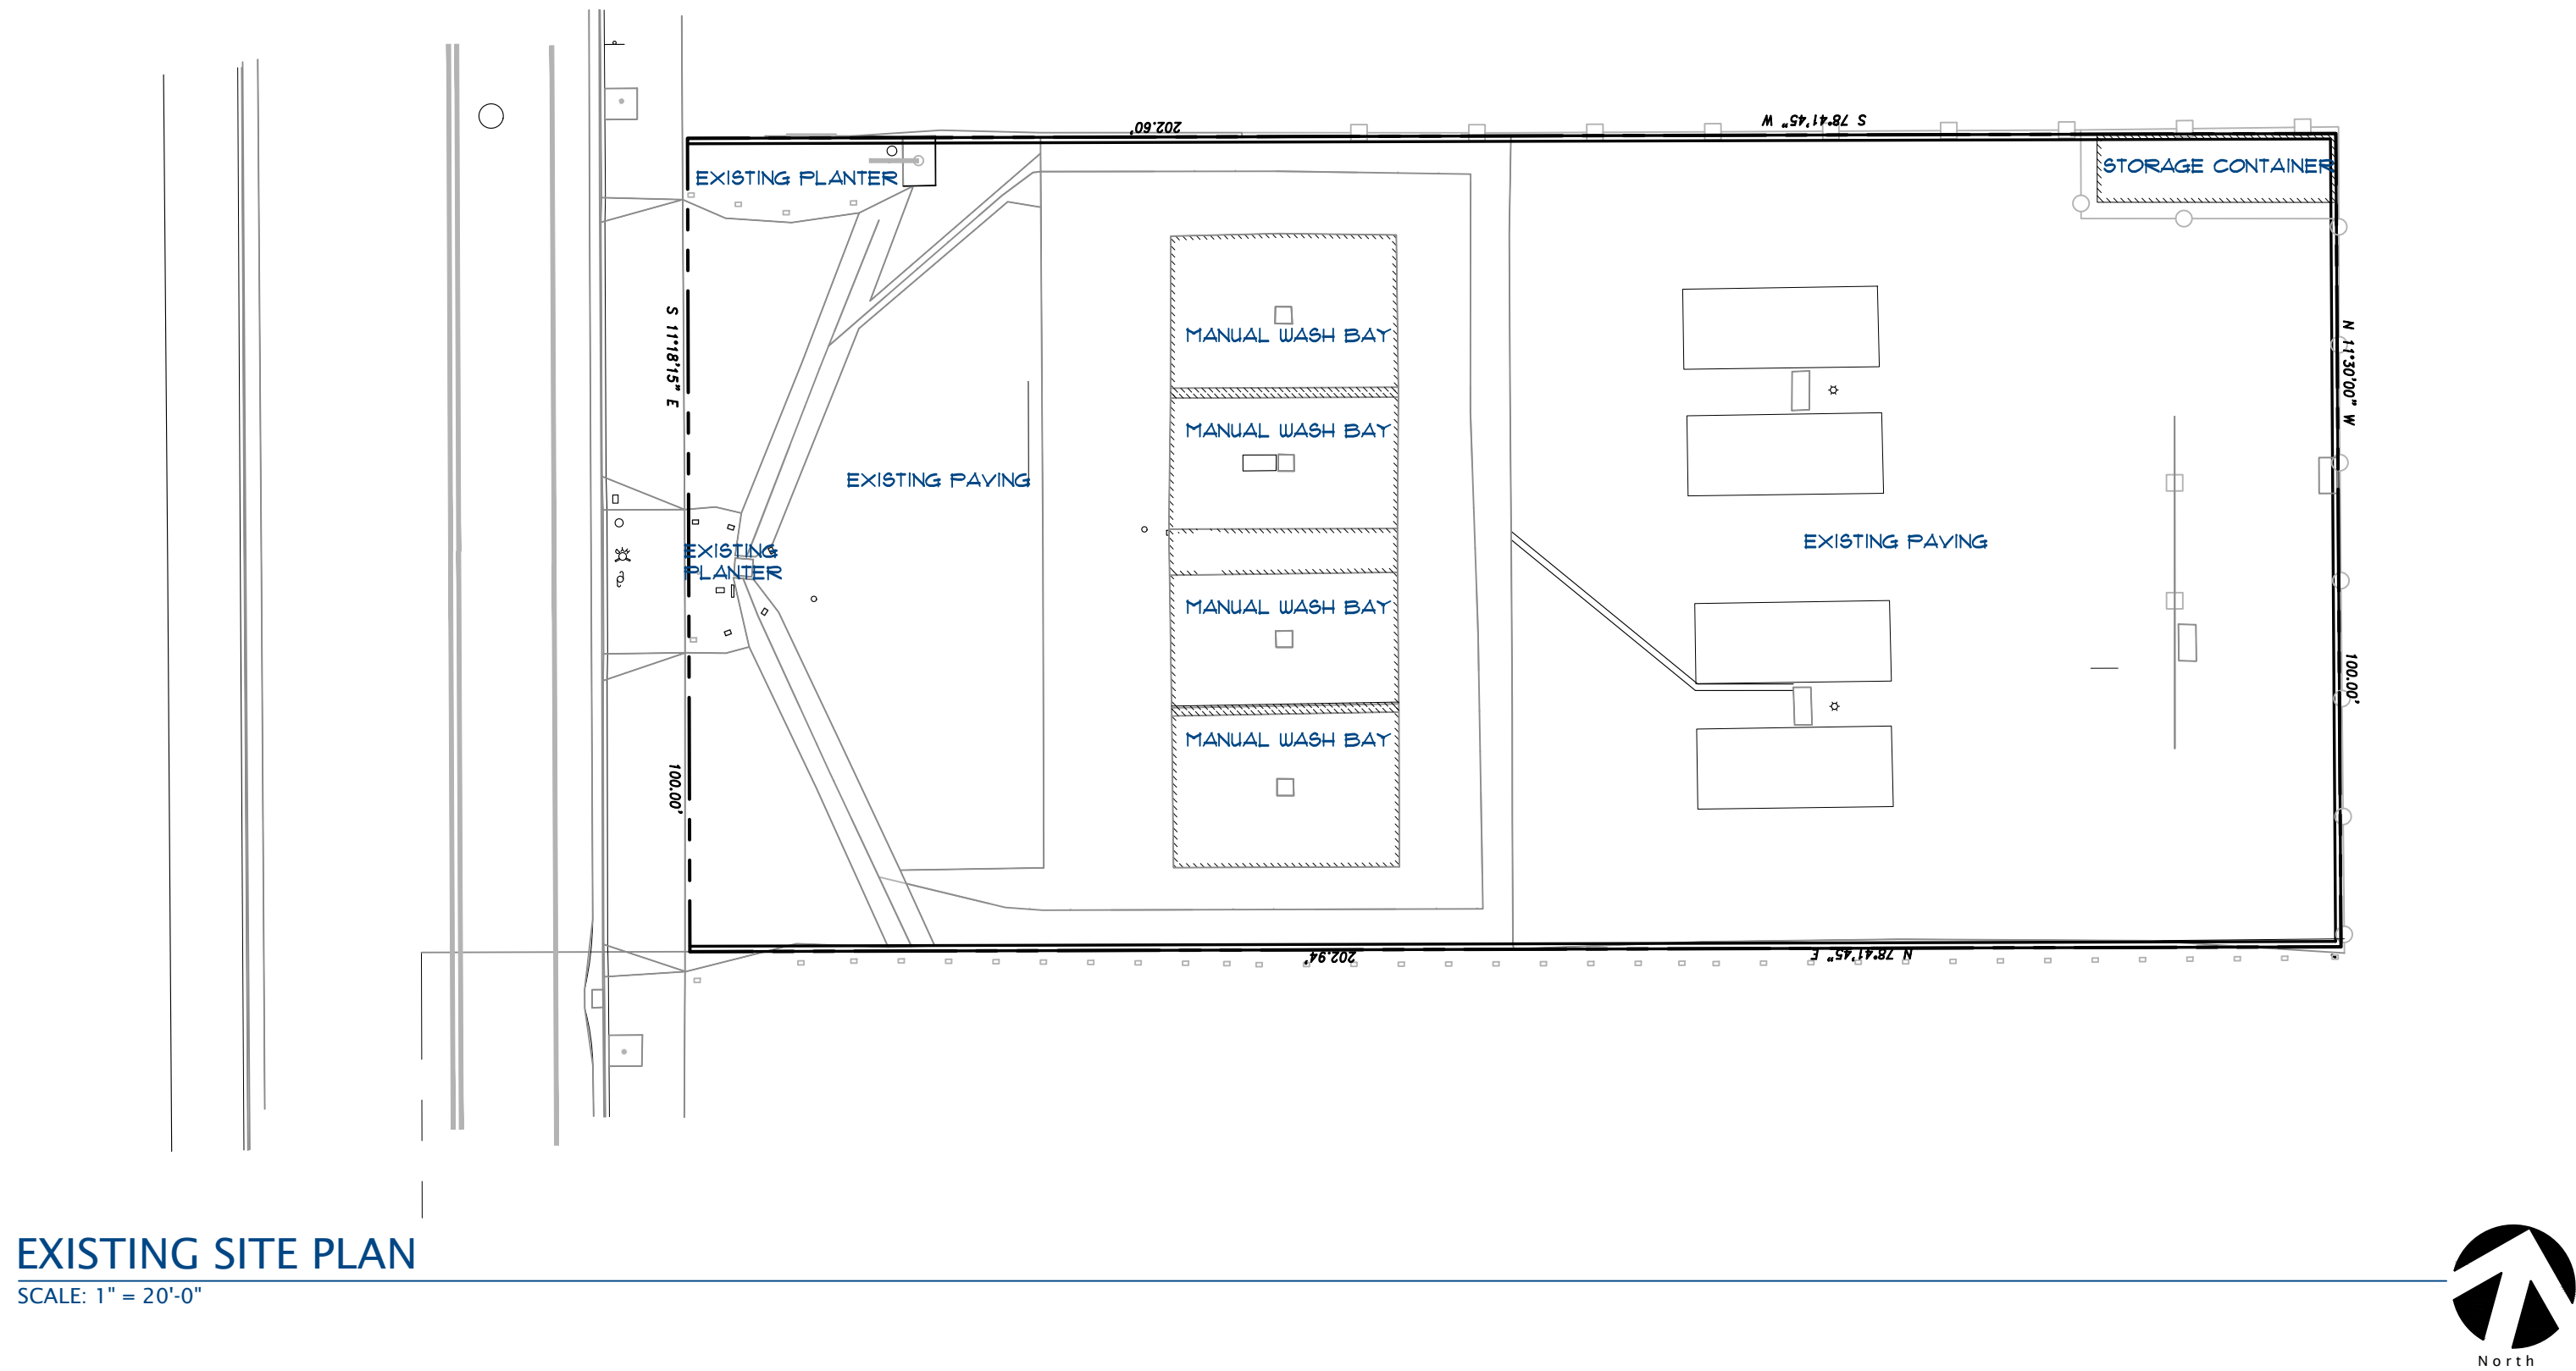

EXISTING SITE PLAN
SCALE: 1" = 20'-0"



KEYNOTES

1. PROVIDE 3" UNIFORM COVERING OF SMALL DECORATIVE BARK, 1/4" TO 3/4" IN SIZE.
2. PROVIDE AGAPANTHUS AFRICANUS SPACED 2 FEET ON CENTER
3. PROVIDE ARCTOTIS BUMBLE BEE SPACED 2 FEET ON CENTER
4. PROVIDE EURYOPS PECTINATUS MUNCHKIN' SPACED 3 FEET ON CENTER
5. PROVIDE MYRTUS COMMUNIS COMPACTA SPACED 4 FEET ON CENTER
6. PROVIDE PHORMIUM TENAX JACK SPRATT SPACED 1'-6" ON CENTER

PLANTING LEGEND

SYMBOL	BOTANICAL NAME	COMMON NAME	SIZE	SPACING	WATER USE
	AGAPANTHUS AFRICANUS	LILLY OF THE NILE	1 GAL	2'-0"	M
	ARCTOTIS BUMBLE BEE	AFRICAN DAISY	1 GAL	2'-0"	L
	EURYOPS PECTINATUS MUNCHKIN	DIWARF EURYOPS	1 GAL	3'-0"	L
	MYRTUS COMMUNIS COMPACTA	MYRTLE	5 GAL	4'-0"	L
	PHORMIUM TENAX JACK SPRATT	JACK SPRATT NEW ZEALAND FLAX	5 GAL	1'-6"	L
	CELTIS SINENSIS	CHINESE HACKBERRY	15 GAL		
	PISTACHIA CHINENSIS	CHINESE PISTACHE	15 GAL		

LANDSCAPE NOTES

1. THIS INFORMATION IS CONCEPTUAL IN NATURE AND IS SUBJECT TO ADJUSTMENTS PENDING FURTHER VERIFICATION AND CLIENT, TENANT, AND GOVERNMENTAL AGENCY APPROVALS. NO WARRANTIES OR GUARANTIES OF ANY KIND ARE GIVEN OR IMPLIED BY THE ARCHITECT.
2. LANDSCAPE IRRIGATION TO CONFORM TO LOCAL ORDINANCE. INSTALL A UNIFORM 3" COVERING OF SMALL DECORATIVE BARK, 1/4 TO 3/4 INCH PARTICLE SIZE IN ALL PLANTING AREAS.
3. PROVIDE GROUND COVER AS INDICATED ON CENTER SPACING THROUGHOUT ALL PLANTING AREAS. GROUND COVER SHALL BE PROVIDED UP TO THE WATER BASIN OF ALL TREES AND SHRUBS.
5. ALL NEW PLANTING AREAS TO RECEIVE AND 18" LAYER OF IMPORT TOPSOIL.

DATE	ISSUED FOR	REV
05-06-19	PLANNING REVISIONS	
07-19-19	PLANNING REVISIONS	

NORR ASSOCIATES INC. AND THE UNDERSIGNING LICENSED PROFESSIONALS DO NOT REPRESENT THAT THESE PLANS AND SPECIFICATIONS ARE SUITABLE FOR ANY OTHER CLIENT AND/OR SITE OTHER THAN THE ONE DENOTED. NORR ASSOCIATES INC. AND THE UNDERSIGNING LICENSED PROFESSIONAL DISCLAIMS RESPONSIBILITY FOR THESE PLANS AND SPECIFICATIONS IF THEY ARE USED IN WHOLE OR IN PART BY ANOTHER CLIENT OR AT ANY OTHER SITE.

THIS DRAWING IS NOT FINAL OR TO BE USED FOR CONSTRUCTION UNTIL SIGNED BY THE LICENSED PROFESSIONALS.

ALL DRAWINGS AND WRITTEN MATERIAL ASSOCIATED WITH THIS PROJECT CONSTITUTE THE ORIGINAL AND UNPUBLISHED WORK OF NORR ASSOCIATES INC. AND THE SAME MAY NOT BE DUPLICATED, USED OR DISCLOSED WITHOUT THE WRITTEN CONSENT OF NORR ASSOCIATES INC.

Project

EXTRA SHINE CAR WASH
554 S MAIN STREET,
MILPITAS CA

Consultants

Seal

NORR
NORR Associates Inc.
An Ingenium Group Company
1631 Alhambra Blvd, Suite 100
Sacramento, CA 95816 USA
(916) 930-0210
www.norr.com

Project Manager D. ALBRIGHT	Drawn
Project Leader J. CHAPIN	Checked
Client EXTRA SHINE CARWASH	

Drawing Title
PRELIMINARY LANDSCAPE PLAN

Check Scale (may be photo reduced)
0 1 inch 0 10mm


Project No. XXX##-####

Drawing No. **A1.02**

PRELIMINARY LANDSCAPE PLAN
SCALE: 1/8" = 1'-0"



ARCH E1 - 30"x42" - 762mmx1067mm (rounded)

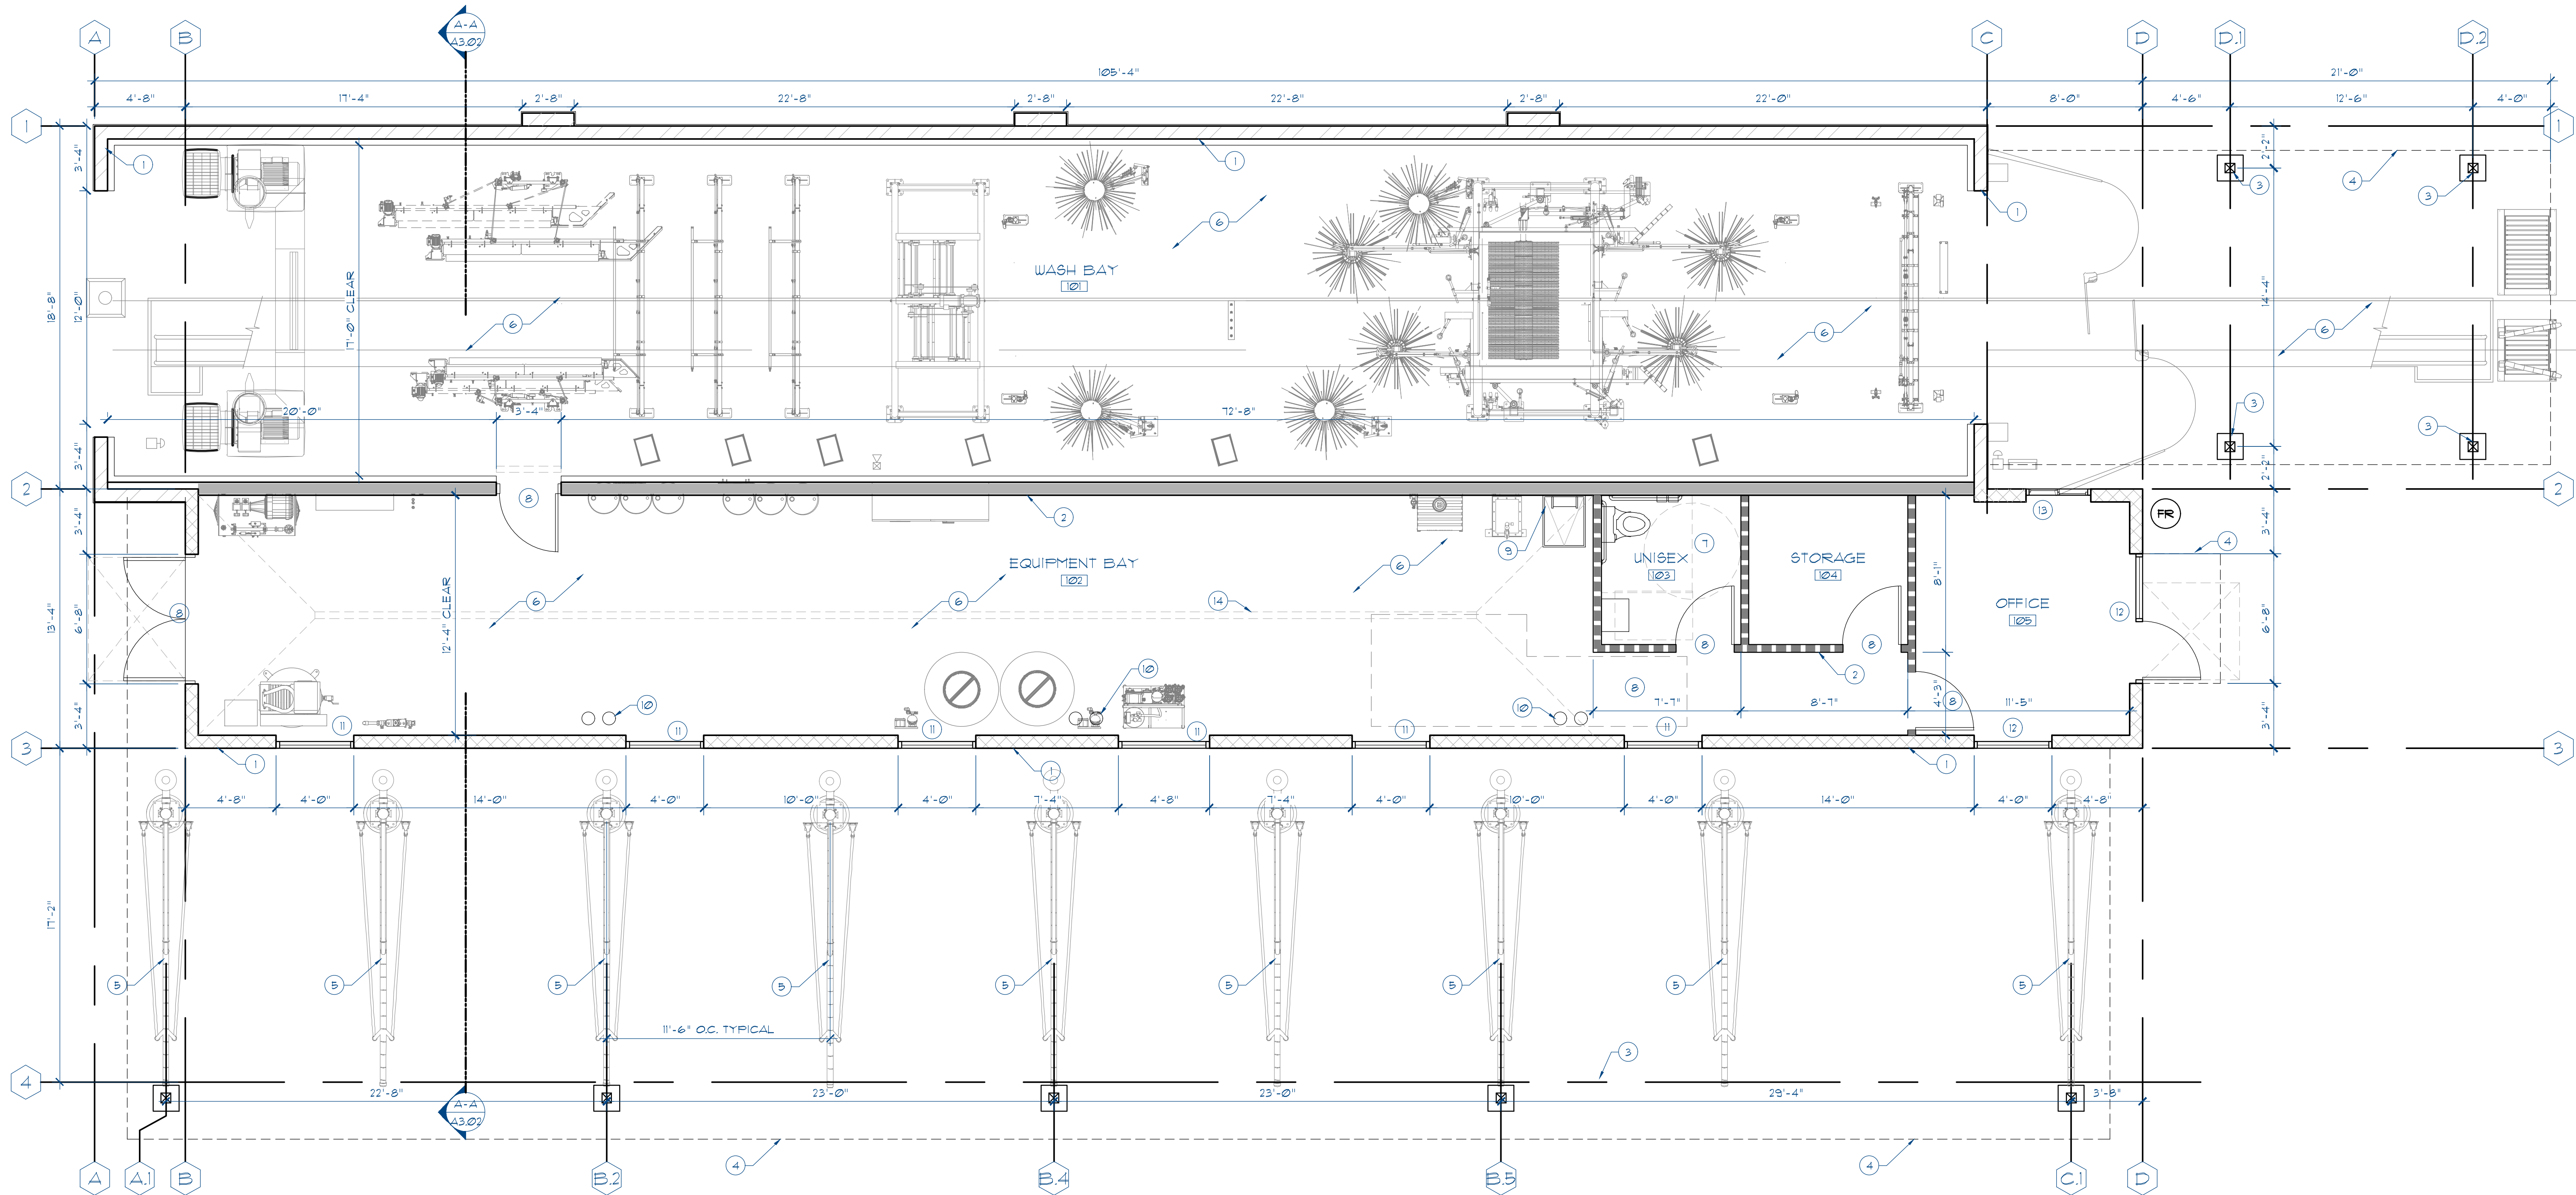

FLOOR PLAN
SCALE: 1/4" = 1'-0"

KEYNOTES

- 1 CMU WALL
- 2 FRAMED WALL
- 3 CANOPY COLUMN
- 4 CANOPY OVERHEAD
- 5 VACUUM SYSTEM
- 6 CAR WASH EQUIPMENT
- 7 ACCESSIBLE RESTROOM
- 8 DOOR
- 9 ROOF ACCESS HATCH AND LADDER
- 10 RAINWATER LEADER AND OVERFLOW PIPING
- 11 CLEAR ANODIZED ALUMINUM STOREFRONT WINDOW WITH SANDBLASTED GLAZING W/ NIGHTTIME INTERIOR ILLUMINATION, TYPICAL OF 6
- 12 CLEAR ANODIZED ALUMINUM STOREFRONT SLIDING PASS-THRU WINDOW WITH CLEAR DUAL GLAZING, TYPICAL OF 1
- 13 TRENCH DRAIN

PROJECT NOTES

- 1. THIS INFORMATION IS CONCEPTUAL IN NATURE AND IS SUBJECT TO ADJUSTMENTS PENDING FURTHER VERIFICATION AND CLIENT, TENANT, AND GOVERNMENTAL AGENCY APPROVALS. NO WARRANTIES OR GUARANTIES OF ANY KIND ARE GIVEN OR IMPLIED BY THE ARCHITECT.
- 2. ALL WASH EQUIPMENT BY WASH EQUIPMENT VENDOR LAYOUT SHOWN FOR REFERENCE ONLY.

WALL LEGEND

- CMU WALL
EXTERIOR: 4x8x16 STACKED SPLIT FACE CMU WALLS, FULLY GROUTED, METAL FURRING WITH 5/8" TYP X GYP BOARD IN OFFICE. SEE ELEVATION FOR SPLIT FACE WAINGSCOT.
- CMU WALL
EXTERIOR: 8x8x16 PRECISION CUT CMU, FULLY GROUTED WITH 7/8" SMOOTH FINISH CEMENT PLASTER. INTERIOR, INTERIOR SIDE TO BE FINISHED WITH WATERPROOF PANELING PER WASH VENDOR. SEE ELEVATION FOR SPLIT FACE WAINGSCOT.
- NON RATED INTERIOR WALL
MIN 3-5/8" 20 GA METAL STUDS AT 16" OC WITH 1 LAYER 5/8" TYPE GYP BOARD EACH SIDE.
- NON RATED INTERIOR WALL
MIN 6" 20 GA METAL STUDS AT 16" OC WITH 1 LAYER 5/8" TYPE GYP BOARD EACH SIDE. WASH BAY SIDE TO RECEIVE WATERPROOF PANELING PER WASH VENDOR.

DATE	ISSUED FOR	REV
05-06-19	PLANNING REVISIONS	
07-19-19	PLANNING REVISIONS	

NORR ASSOCIATES INC. AND THE UNDERSIGNING LICENSED PROFESSIONALS DO NOT REPRESENT THAT THESE PLANS AND SPECIFICATIONS ARE SUITABLE FOR ANY OTHER CLIENT AND/OR SITE OTHER THAN THE ONE DENOTED. NORR ASSOCIATES INC. AND THE UNDERSIGNING LICENSED PROFESSIONAL DISCLAIMS RESPONSIBILITY FOR THESE PLANS AND SPECIFICATIONS IF THEY ARE USED IN WHOLE OR IN PART BY ANOTHER CLIENT OR AT ANY OTHER SITE.

THIS DRAWING IS NOT FINAL OR TO BE USED FOR CONSTRUCTION UNTIL SIGNED BY THE LICENSED PROFESSIONALS.

ALL DRAWINGS AND WRITTEN MATERIAL ASSOCIATED WITH THIS PROJECT CONSTITUTE THE ORIGINAL AND UNPUBLISHED WORK OF NORR ASSOCIATES INC. AND THE SAME MAY NOT BE DUPLICATED, USED OR DISCLOSED WITHOUT THE WRITTEN CONSENT OF NORR ASSOCIATES INC.

Project

EXTRA SHINE CAR WASH
554 S MAIN STREET,
MILPITAS CA


Consultants

Seal

NORR
NORR Associates Inc.
An Ingenium Group Company
1631 Alhambra Blvd, Suite 100
Sacramento, CA 95816 USA
(916) 930-0210
www.norr.com

Project Manager D. ALBRIGHT	Drawn
Project Leader J. CHAPIN	Checked
Client EXTRA SHINE CARWASH	
Drawing Title FLOOR PLAN	
Check Scale (may be photo reduced) 0 1 inch 0 10mm	
Project No. XXX##-####	
Drawing No. A2.01	

ARCH E1 - 30"x42" - 762mmx1067mm (rounded)

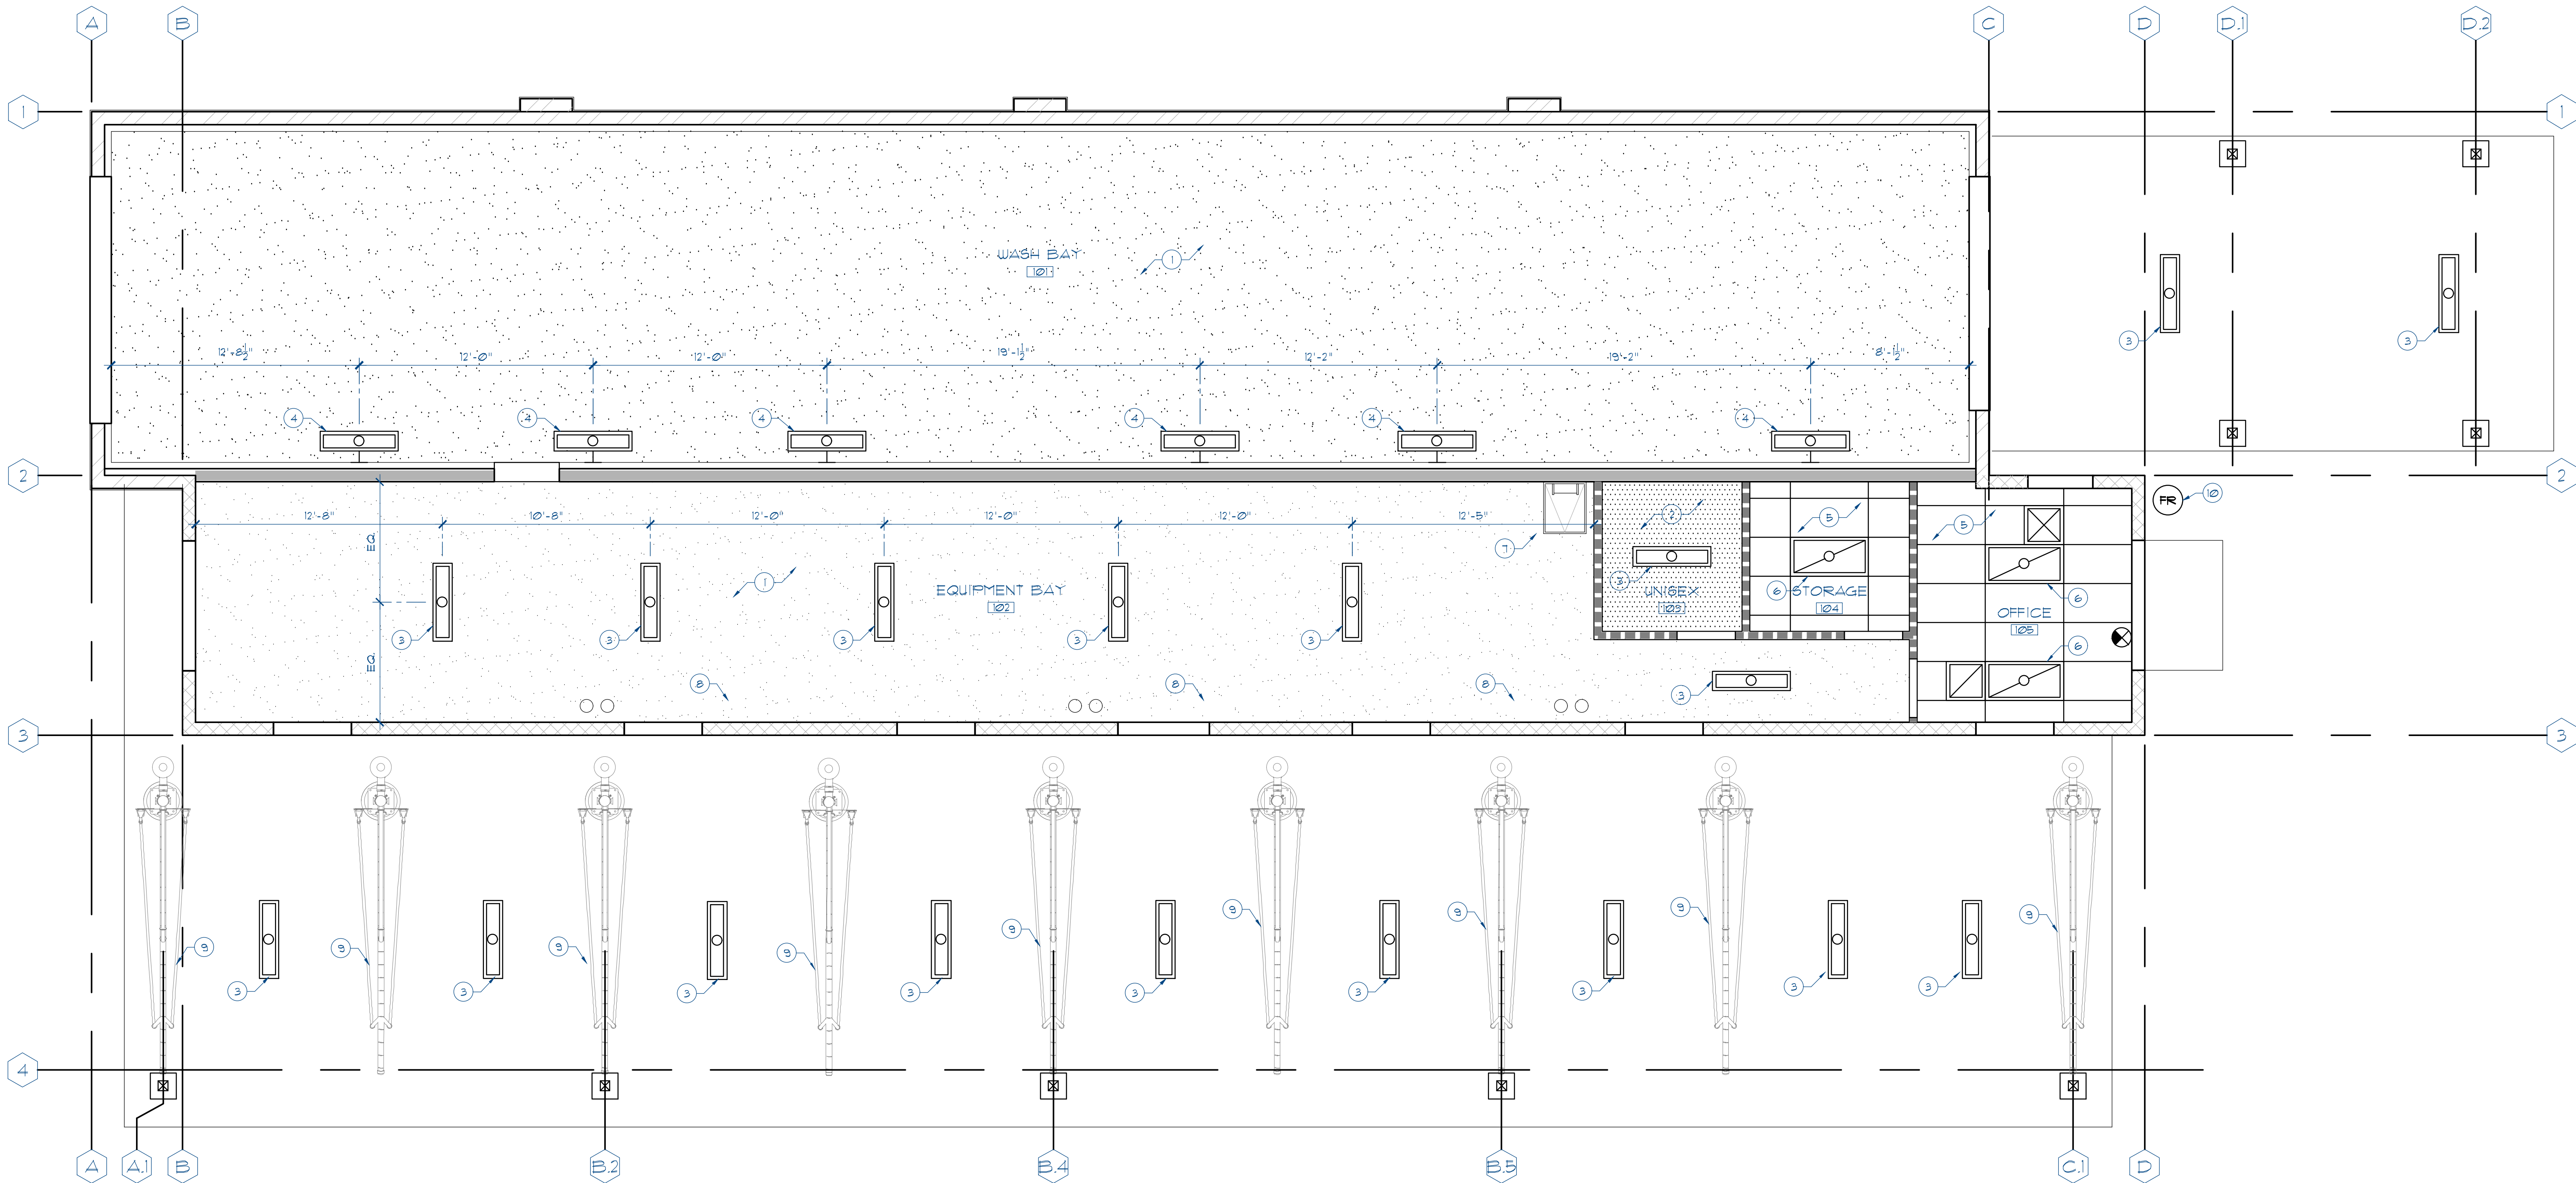

REFLECTED CEILING PLAN
SCALE: 1/4" = 1'-0"

KEYNOTES

1. GYP BOARD CEILING SECURED TO UNDERSIDE OF ROOF FRAMING. PROVIDE WATER PROOF FINISH.
2. FRAMED GYP BOARD CEILING.
3. SURFACE MOUNTED LIGHT FIXTURE.
4. WALL MOUNTED LIGHT FIXTURE.
5. SUSPENDED ACOUSTIC CEILING.
6. SUSPENDED 2x4 LIGHT FIXTURE.
7. ROOF ACCESS LADDER AND HATCH.
8. ROOF DRAIN AND OVERFLOW LEADER.
9. VACUUM STATION WITH INTEGRAL CANOPY AND LED LIGHT.
10. FIRE RISER, SPRINKLER LINE AND HEAD DISTRIBUTION BY OTHERS.

PROJECT NOTES

1. THIS INFORMATION IS CONCEPTUAL IN NATURE AND IS SUBJECT TO ADJUSTMENTS PENDING FURTHER VERIFICATION AND CLIENT, TENANT, AND GOVERNMENTAL AGENCY APPROVALS. NO WARRANTIES OR GUARANTEES OF ANY KIND ARE GIVEN OR IMPLIED BY THE ARCHITECT.

DATE	ISSUED FOR	REV
05-06-19	PLANNING REVISIONS	
07-19-19	PLANNING REVISIONS	

NORR ASSOCIATES INC. AND THE UNDERSIGNING LICENSED PROFESSIONALS DO NOT REPRESENT THAT THESE PLANS AND SPECIFICATIONS ARE SUITABLE FOR ANY OTHER CLIENT AND/OR SITE OTHER THAN THE ONE DENOTED. NORR ASSOCIATES INC. AND THE UNDERSIGNING LICENSED PROFESSIONAL DISCLAIMS RESPONSIBILITY FOR THESE PLANS AND SPECIFICATIONS IF THEY ARE USED IN WHOLE OR IN PART BY ANOTHER CLIENT OR AT ANY OTHER SITE.

THIS DRAWING IS NOT FINAL OR TO BE USED FOR CONSTRUCTION UNTIL SIGNED BY THE LICENSED PROFESSIONALS.

ALL DRAWINGS AND WRITTEN MATERIAL ASSOCIATED WITH THIS PROJECT CONSTITUTE THE ORIGINAL AND UNPUBLISHED WORK OF NORR ASSOCIATES INC. AND THE SAME MAY NOT BE DUPLICATED, USED OR DISCLOSED WITHOUT THE WRITTEN CONSENT OF NORR ASSOCIATES INC.


Project
EXTRA SHINE CAR WASH
554 S MAIN STREET,
MILPITAS CA

Consultants

Seal

NORR
NORR Associates Inc.
An Ingenium Group Company
1631 Alhambra Blvd, Suite 100
Sacramento, CA 95816 USA
(916) 930-0210
www.norr.com

Project Manager D. ALBRIGHT	Drawn
Project Leader J. CHAPIN	Checked
Client EXTRA SHINE CARWASH	
Drawing Title REFLECTED CEILING PLAN	
Check Scale (may be photo reduced) 0 1inch 0 10mm	
Project No. XXX##-####	
Drawing No. A2.02	

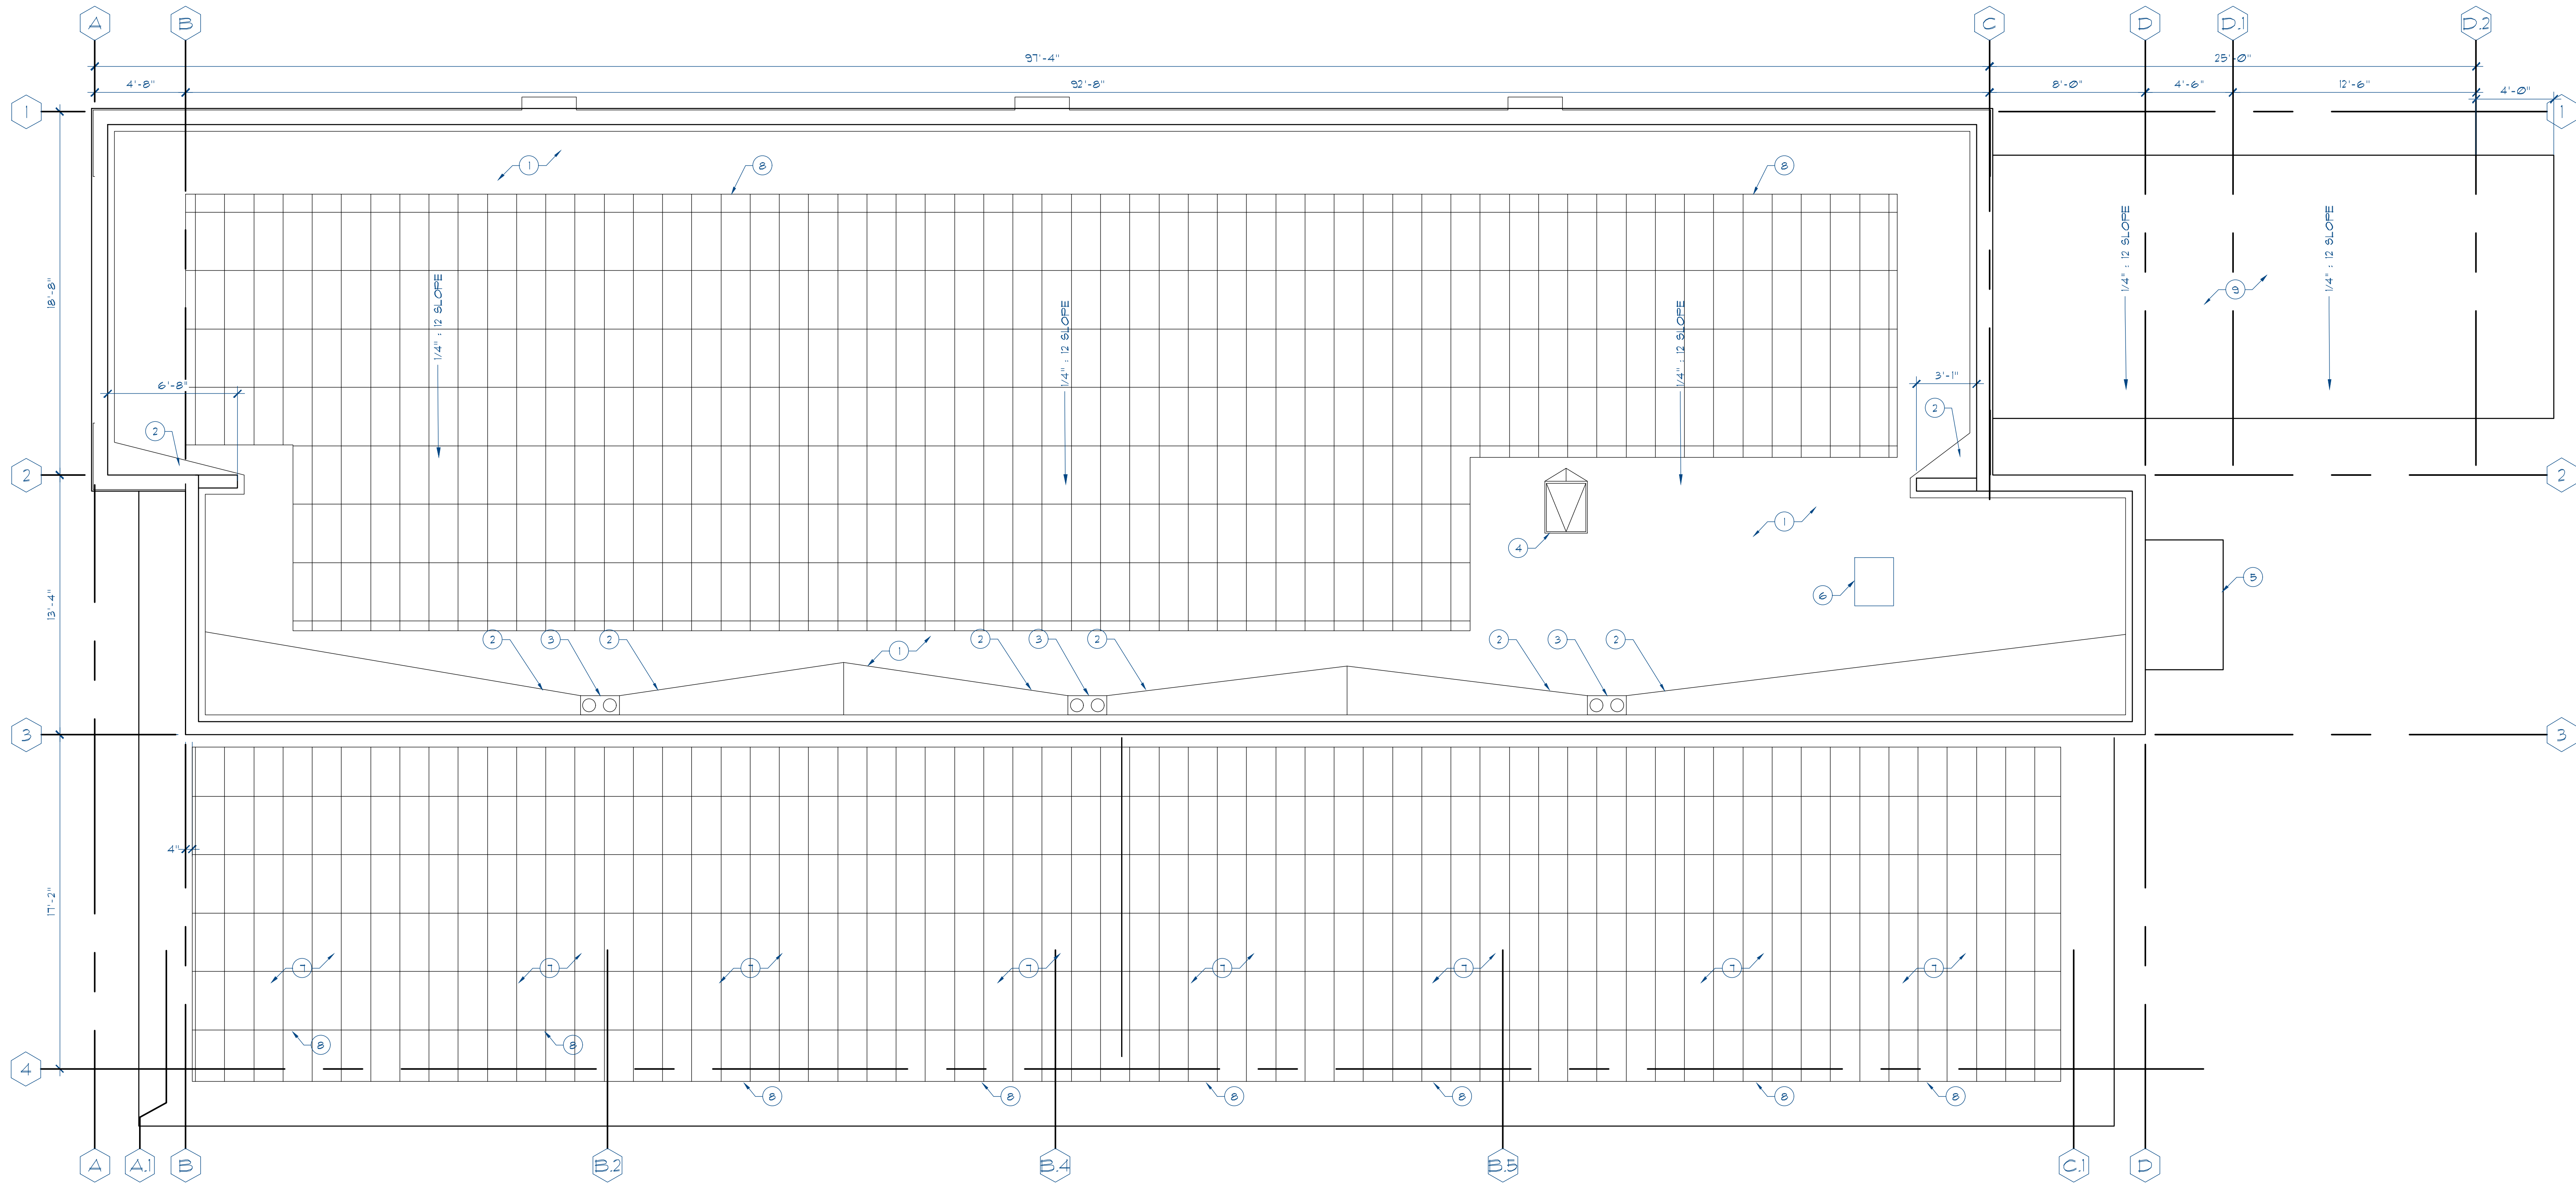

ROOF PLAN
SCALE: 1/4" = 1'-0"



KEYNOTES

- 1 SINGLE PLY ROOFING OVER COVER BARRIER BOARD OVER ROOF DECKING.
- 2 PROVIDE CRICKETS TO ACHIEVE POSITIVE DRAINAGE.
- 3 ROOF DRAIN AND OVERFLOW INLET, ROUTED TO WATER RECLAMATION SYSTEM
- 4 ROOF ACCESS HATCH
- 5 STEEL EYEBROW CANOPY OVER ENTRY
- 6 ROOF TOP CONDENSING UNIT, HEIGHT IS BELOW PARAPET
- 7 FRAMED CANOPY OVER PARKING AND VACUUM STATIONS.
- 8 SOLAR PANEL SYSTEM
- 9 FRAMED CANOPY OVER VEHICLE WASH BAY ENTRANCE.

PROJECT NOTES

- 1. THIS INFORMATION IS CONCEPTUAL IN NATURE AND IS SUBJECT TO ADJUSTMENTS PENDING FURTHER VERIFICATION AND CLIENT, TENANT, AND GOVERNMENTAL AGENCY APPROVALS. NO WARRANTIES OR GUARANTIES OF ANY KIND ARE GIVEN OR IMPLIED BY THE ARCHITECT.

DATE	ISSUED FOR	REV
05-06-19	PLANNING REVISIONS	
07-19-19	PLANNING REVISIONS	

NORR ASSOCIATES INC. AND THE UNDERSIGNING LICENSED PROFESSIONALS DO NOT REPRESENT THAT THESE PLANS AND SPECIFICATIONS ARE SUITABLE FOR ANY OTHER CLIENT AND/OR SITE OTHER THAN THE ONE DENOTED. NORR ASSOCIATES INC. AND THE UNDERSIGNING LICENSED PROFESSIONAL DISCLAIMS RESPONSIBILITY FOR THESE PLANS AND SPECIFICATIONS IF THEY ARE USED IN WHOLE OR IN PART BY ANOTHER CLIENT OR AT ANY OTHER SITE.

THIS DRAWING IS NOT FINAL OR TO BE USED FOR CONSTRUCTION UNTIL SIGNED BY THE LICENSED PROFESSIONALS.

ALL DRAWINGS AND WRITTEN MATERIAL ASSOCIATED WITH THIS PROJECT CONSTITUTE THE ORIGINAL AND UNPUBLISHED WORK OF NORR ASSOCIATES INC. AND THE SAME MAY NOT BE DUPLICATED, USED OR DISCLOSED WITHOUT THE WRITTEN CONSENT OF NORR ASSOCIATES INC.

Project

EXTRA SHINE CAR WASH
554 S MAIN STREET,
MILPITAS CA

Consultants

Seal

NORR

NORR Associates Inc.
An Ingenium Group Company

1631 Alhambra Blvd, Suite 100
Sacramento, CA 95816 USA
(916) 930-0210
www.norr.com

Project Manager D. ALBRIGHT	Drawn
Project Leader J. CHAPIN	Checked
Client EXTRA SHINE CARWASH	
Drawing Title ROOF PLAN	
Check Scale (may be photo reduced) 0 1inch 0 10mm	
Project No.	XXX##-####
Drawing No.	A2.03

KEYNOTES

- 1

4x8x16 STACKED SPLIT FACE CMU WALLS, FULLY GROUTED, BASIS OF DESIGN: BASALITE STANDARD COLOR 128
- 2

1/8" CEMENT PLASTER OVER 8x8x16 PRECISION CUT CMU BLOCK WALL, PAINTED SHERWIN WILLIAMS BUT631 CITY LOFT
- 3

1" CLEAR ANODIZED ALUMINUM REVEAL
- 4

PREMANUFACTURED VACUUM STRUCTURE, BASIS OF DESIGN: PALM ARCH BY VACUTECH
- 5

CLEAR ANODIZED ALUMINUM STOREFRONT DOORS WITH SANDBLASTED GLAZING, W/ NIGHTTIME INTERIOR ILLUMINATION
- 6

CLEAR ANODIZED ALUMINUM STOREFRONT WINDOW WITH SANDBLASTED GLAZING W/ NIGHTTIME INTERIOR ILLUMINATION . TYPICAL OF 6
- 7

CLEAR ANODIZED ALUMINUM STOREFRONT WITH CLEAR DUAL GLAZING, TYPICAL OF 1
- 8

CLEAR ANODIZED ALUMINUM STOREFRONT WITH STOREFRONT DOOR AND CLEAR DUAL GLAZING.
- 9

STEEL CANOPY PAINTED
- 10

ROOF LINE SHOWN DASHED FOR REFERENCE ONLY.
- 11

PLASTER CONTROL JOINT.

12

ILLUMINATED PIN LETTER SIGNAGE UNDER SEPARATE SIGNAGE SUBMITTAL SHOWN FOR REFERENCE ONLY. REFER TO SIGNAGE PACKAGE FOR FINAL DESIGN AND PLACEMENT

13

ILLUMINATED ADDRESS NUMBERS.

14

CLEAR ANODIZED ALUMINUM STOREFRONT SLIDING PASS-THRU WINDOW WITH CLEAR DUAL GLAZING.

15

DECORATIVE LIGHT FIXTURE, BASIS OF DESIGN VISA LIGHTING LIGHTSHOWER MODEL NUMBER 0U4400, GLITTER FINISH

16

WALL LIGHT FIXTURE, BASIS OF DESIGN GARDCO LED WALL SCONCE MODEL 101L, DARK GRAY FINISH.

17

GREENSCREEN TRELLIS

18

PILASTER 1/8" CEMENT PLASTER OVER 8x8x16 PRECISION CUT CMU BLOCK WALL, PAINTED SHERWIN WILLIAMS BUT631 THRESHOLD TAUPE.

19

CMU WAINSCOT: 8x8x16 STACKED SPLIT FACE CMU WALLS, FULLY GROUTED, BASIS OF DESIGN: BASALITE STANDARD COLOR 136

20

HIGH DEFINITION VIDEO CAMERAS AFFIXED TO COLUMNS, ROUTE CABLE INSIDE COLUMN TO VIDEO RECORDING SYSTEM IN OFFICE. FINAL CONFIGURATION TBD.

PROJECT NOTES

1. THIS INFORMATION IS CONCEPTUAL IN NATURE AND IS SUBJECT TO ADJUSTMENTS PENDING FURTHER VERIFICATION AND CLIENT, TENANT, AND GOVERNMENTAL AGENCY APPROVALS. NO WARRANTIES OR GUARANTIES OF ANY KIND ARE GIVEN OR IMPLIED BY THE ARCHITECT.
2. ALL SIGNAGE IS SHOWN FOR REFERENCE ONLY AND WILL BE SUBMITTED AND APPROVED SEPARATELY.

DATE	ISSUED FOR	REV
05-06-19	PLANNING REVISIONS	
07-19-19	PLANNING REVISIONS	

NORR ASSOCIATES INC. AND THE UNDERSIGNING LICENSED PROFESSIONALS DO NOT REPRESENT THAT THESE PLANS AND SPECIFICATIONS ARE SUITABLE FOR ANY OTHER CLIENT AND/OR SITE OTHER THAN THE ONE DENOTED. NORR ASSOCIATES INC. AND THE UNDERSIGNING LICENSED PROFESSIONAL DISCLAIMS RESPONSIBILITY FOR THESE PLANS AND SPECIFICATIONS IF THEY ARE USED IN WHOLE OR IN PART BY ANOTHER CLIENT OR AT ANY OTHER SITE.

THIS DRAWING IS NOT FINAL OR TO BE USED FOR CONSTRUCTION UNTIL SIGNED BY THE LICENSED PROFESSIONALS.

ALL DRAWINGS AND WRITTEN MATERIAL ASSOCIATED WITH THIS PROJECT CONSTITUTE THE ORIGINAL AND UNPUBLISHED WORK OF NORR ASSOCIATES INC. AND THE SAME MAY NOT BE DUPLICATED, USED OR DISCLOSED WITHOUT THE WRITTEN CONSENT OF NORR ASSOCIATES INC.

Project

EXTRA SHINE CAR WASH
554 S MAIN STREET,
MILPITAS CA

Consultants


Seal

NORR


NORR Associates Inc.
An Ingenium Group Company

1631 Alhambra Blvd, Suite 100
Sacramento, CA 95816 USA
(916) 930-0210
www.norr.com


Project Manager D. ALBRIGHT	Drawn
Project Leader J. CHAPIN	Checked
Client EXTRA SHINE CARWASH	
Drawing Title ELEVATIONS	
Check Scale (may be photo reduced) 0 1inch 0 10mm	
Project No. XXX##-####	
Drawing No. A3.01	

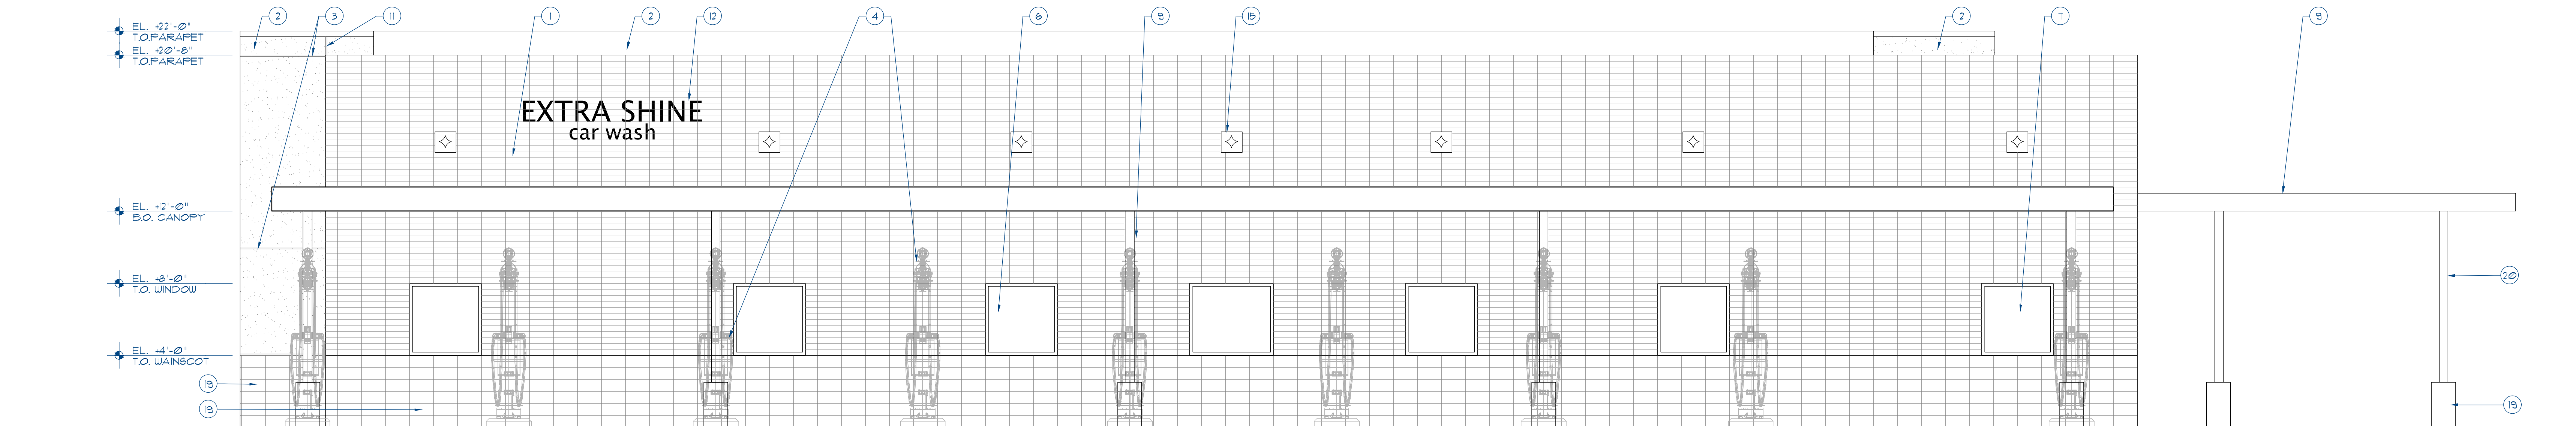


SOUTH ELEVATION
SCALE: 1/4" = 1'-0"

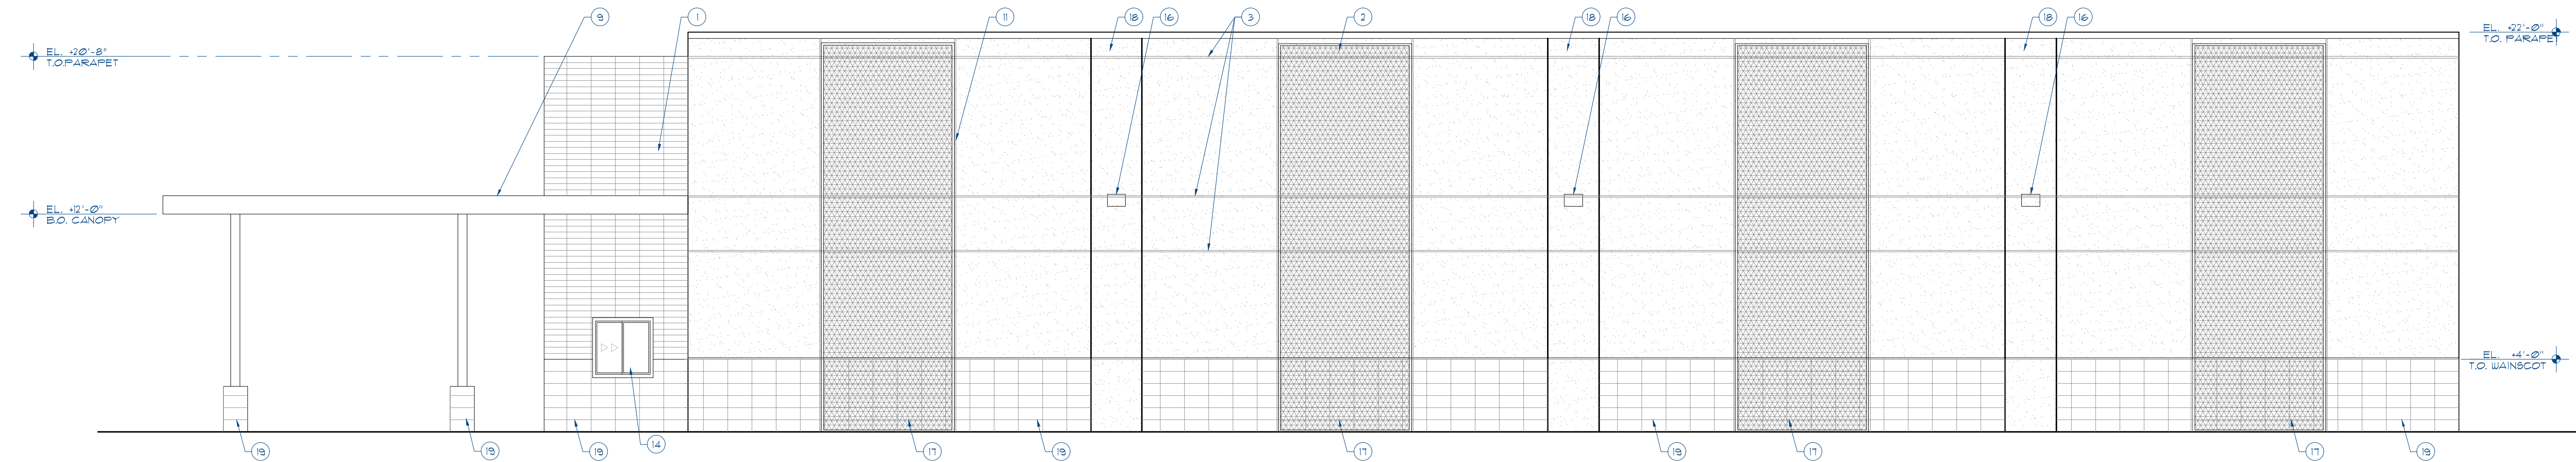

NORTH ELEVATION
SCALE: 1/4" = 1'-0"

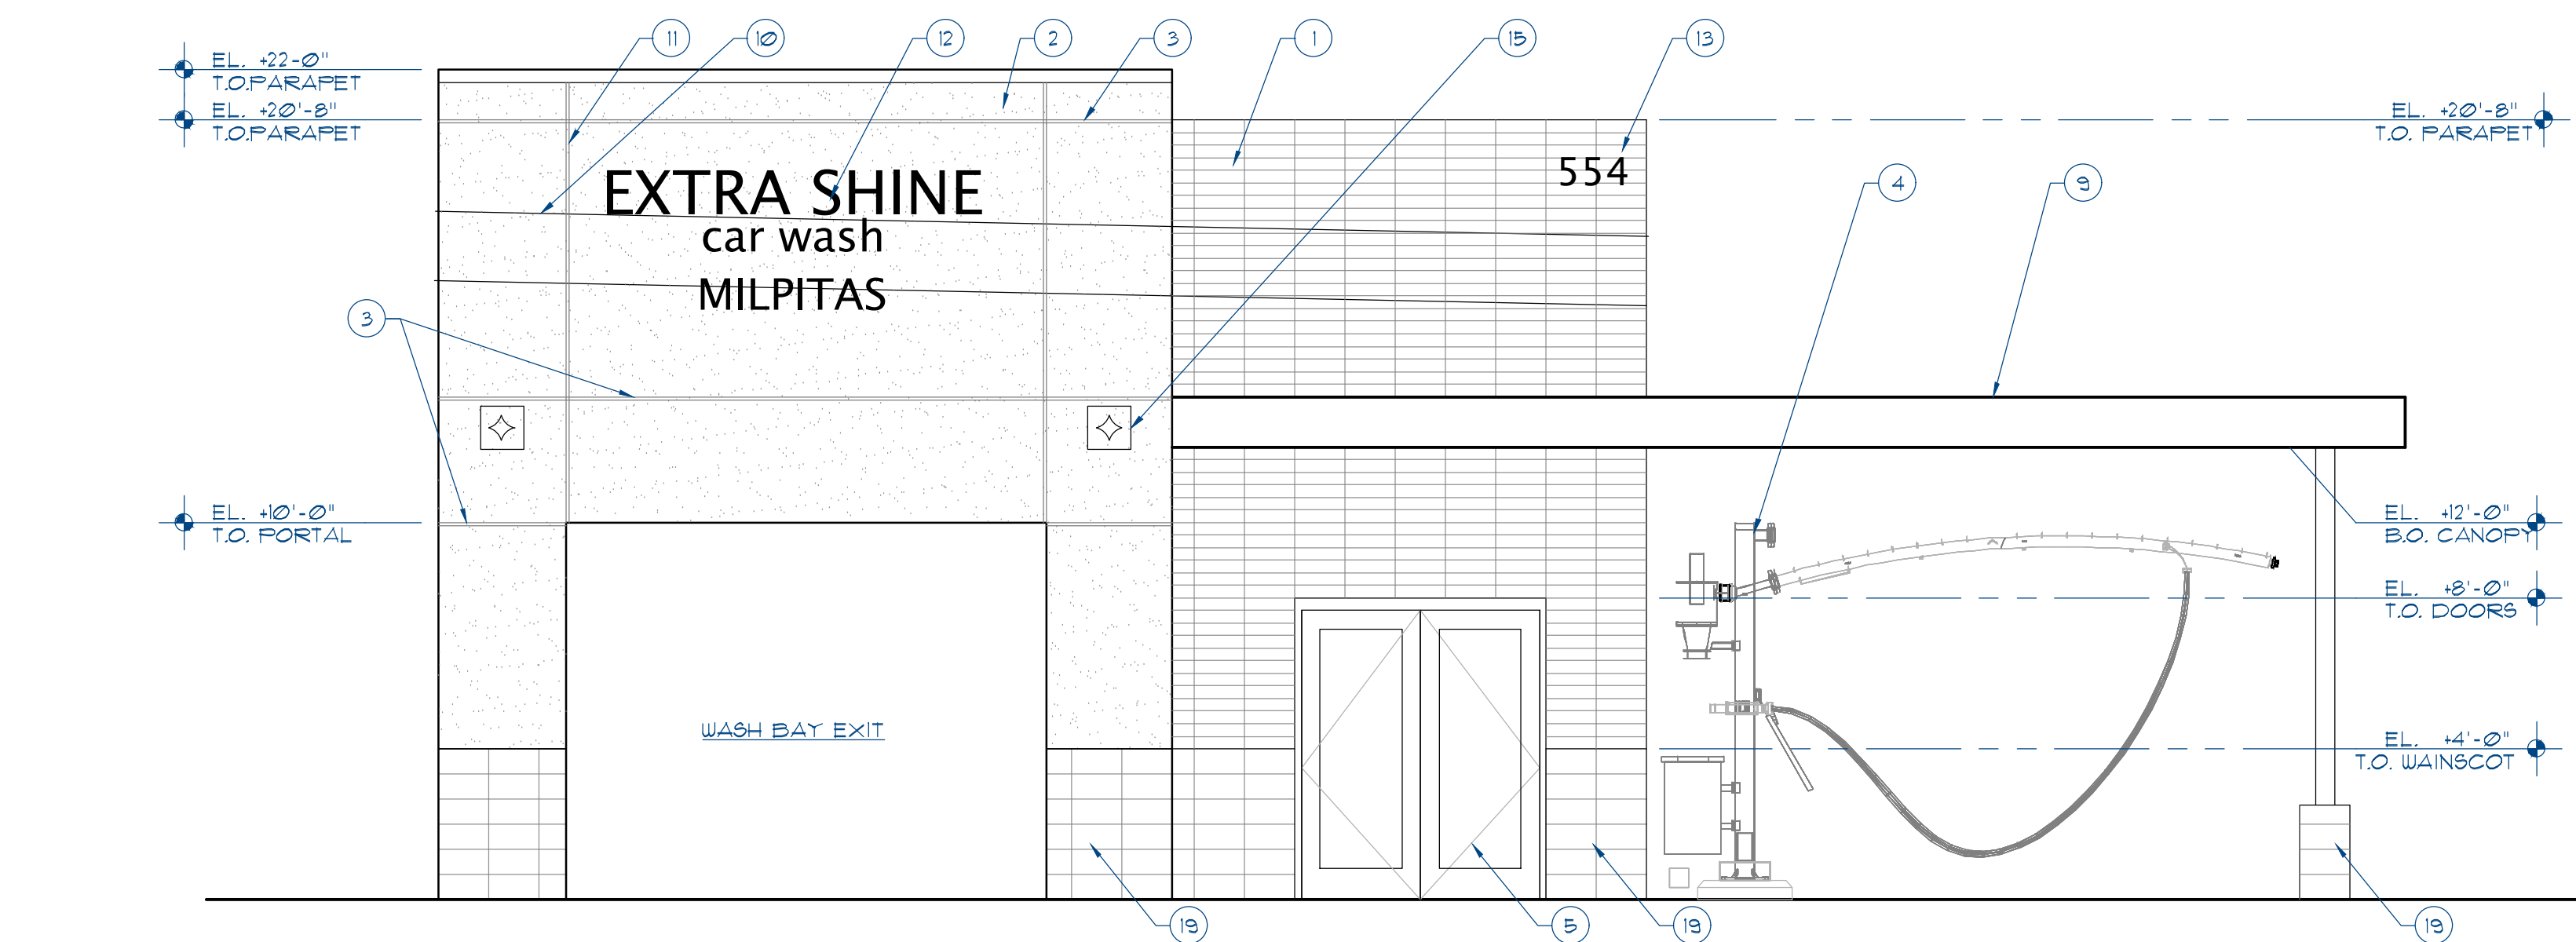


WEST ELEVATION
SCALE: 1/4" = 1'-0"

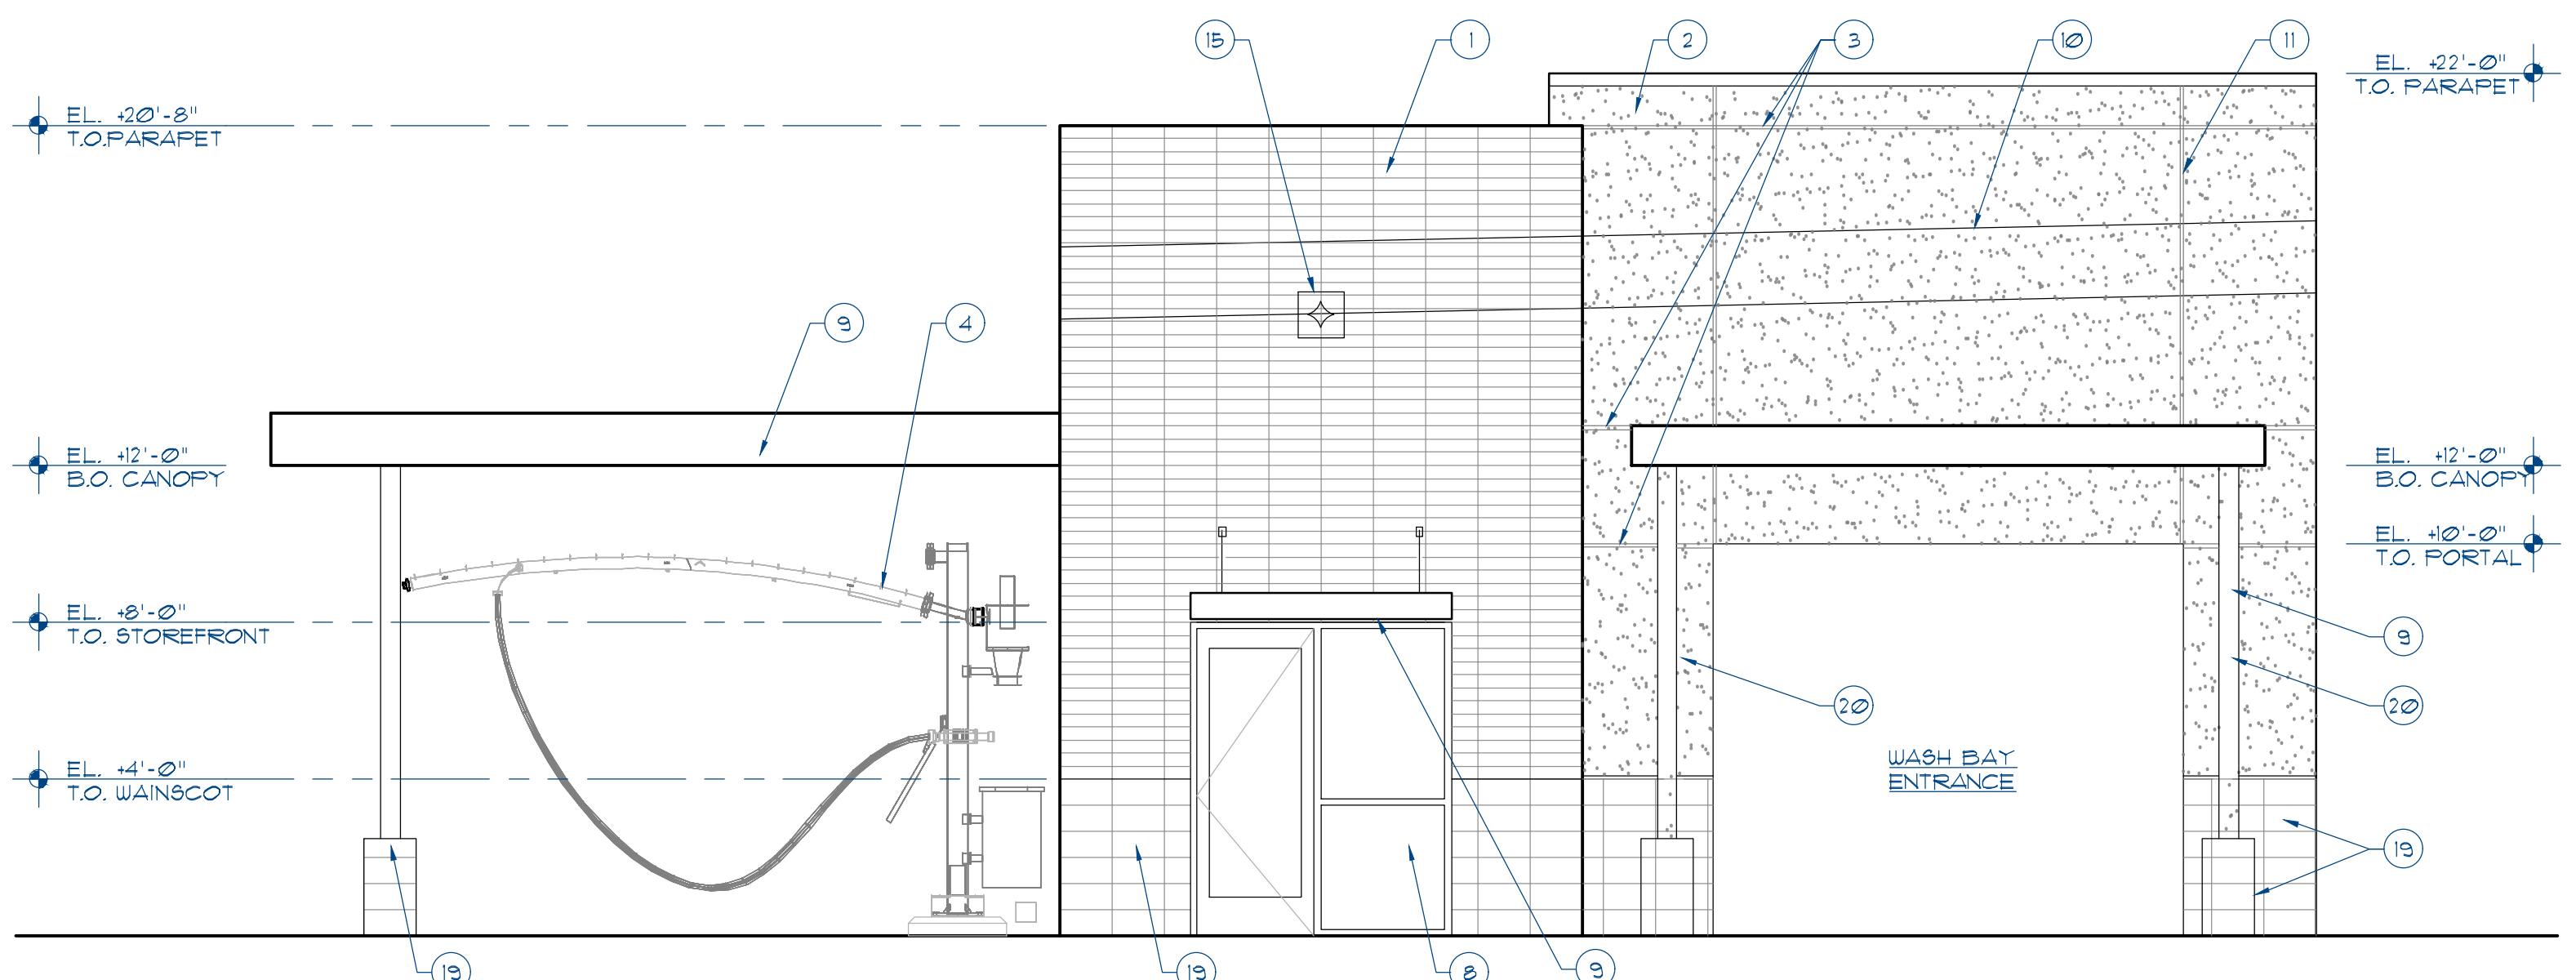

EAST ELEVATION
SCALE: 1/4" = 1'-0"

ARCH E1 - 30"x42" - 762mmx1067mm (rounded)

LIGHT FIXTURES

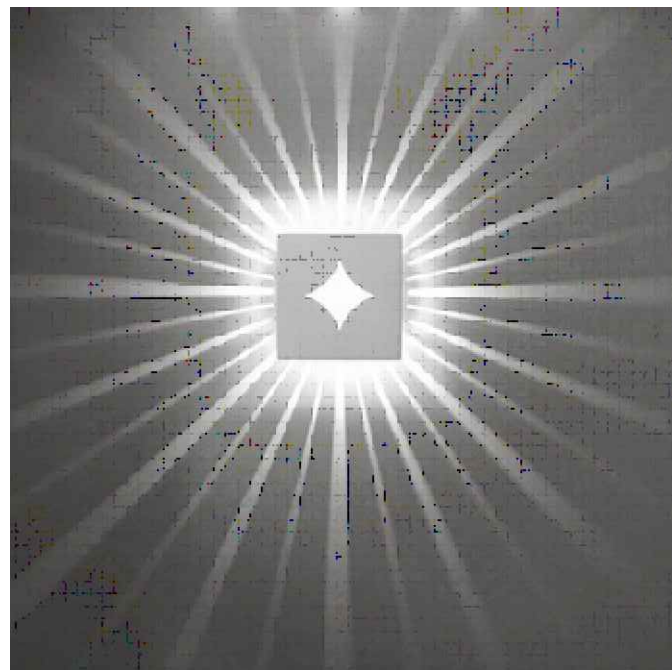

VISA LIGHTSHOWER



GARCO 101L

MATERIAL LEGEND



4x8x16 STACKED SPLIT FACE CMU WALLS, FULLY GROUTED, BASIS OF DESIGN: BASALITE STANDARD COLOR 128




WAINSCOT: 8x8x16 STACKED SPLIT FACE CMU WALLS, FULLY GROUTED, BASIS OF DESIGN: BASALITE STANDARD COLOR 136




PAINTED METAL, SHERWIN WILLIAMS 8W106 ROCK BOTTOM



1/8" CEMENT PLASTER OVER 8x8x16 PRECISION CUT CMU BLOCK WALL, PAINTED SHERWIN WILLIAMS 8W131 CITY LOFT

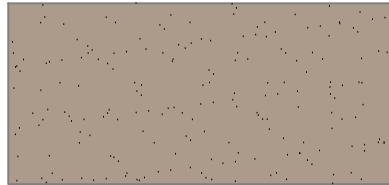

WAINSCOT: 1/8" CEMENT PLASTER OVER 8x8x16 PRECISION CUT CMU BLOCK WALL, PAINTED SHERWIN WILLIAMS 8W130 THRESHOLD TAUPE

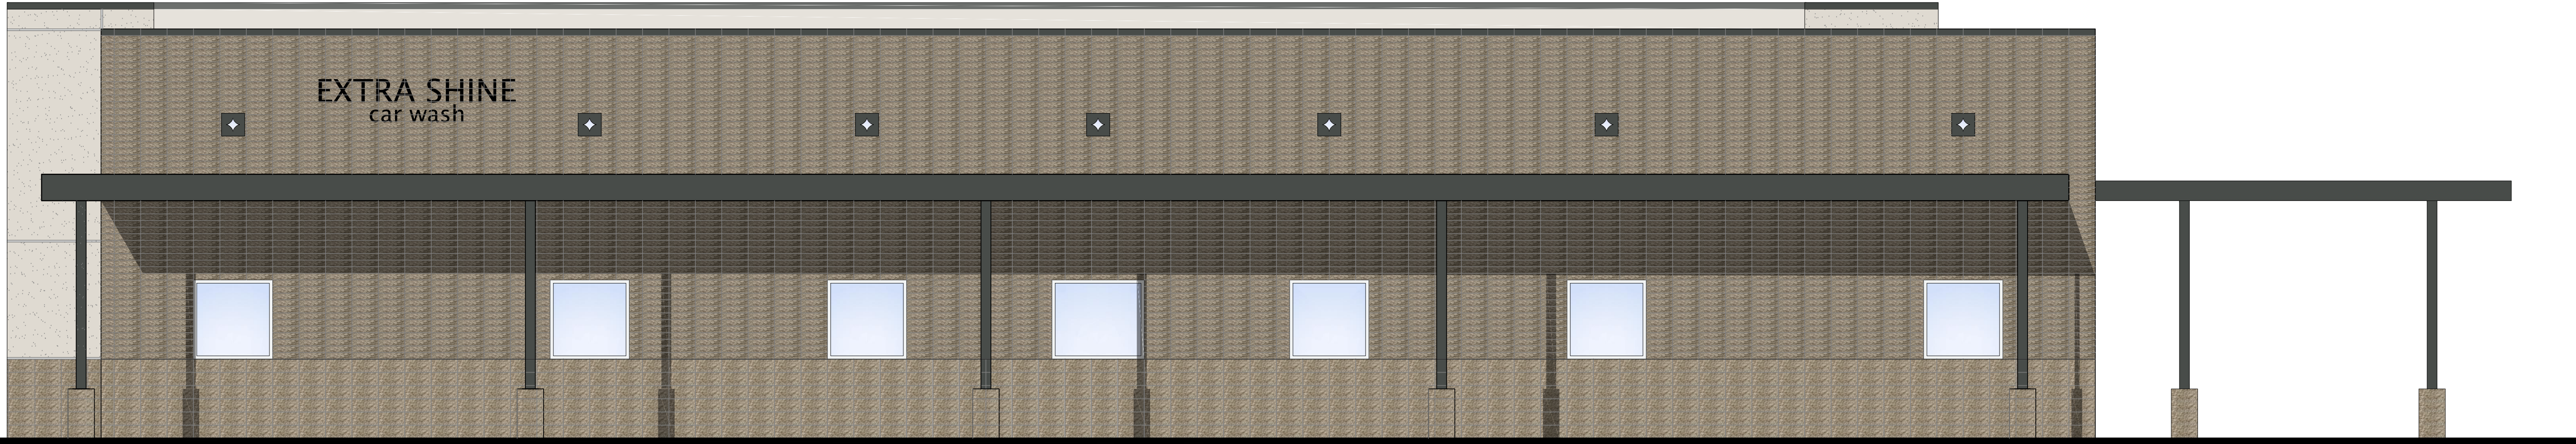

SOUTH ELEVATION

SCALE: 1/4" = 1'-0"

VACUUM UNITS NOT SHOWN FOR CLARITY




NORTH ELEVATION

SCALE: 1/4" = 1'-0"



WEST ELEVATION

SCALE: 1/4" = 1'-0"

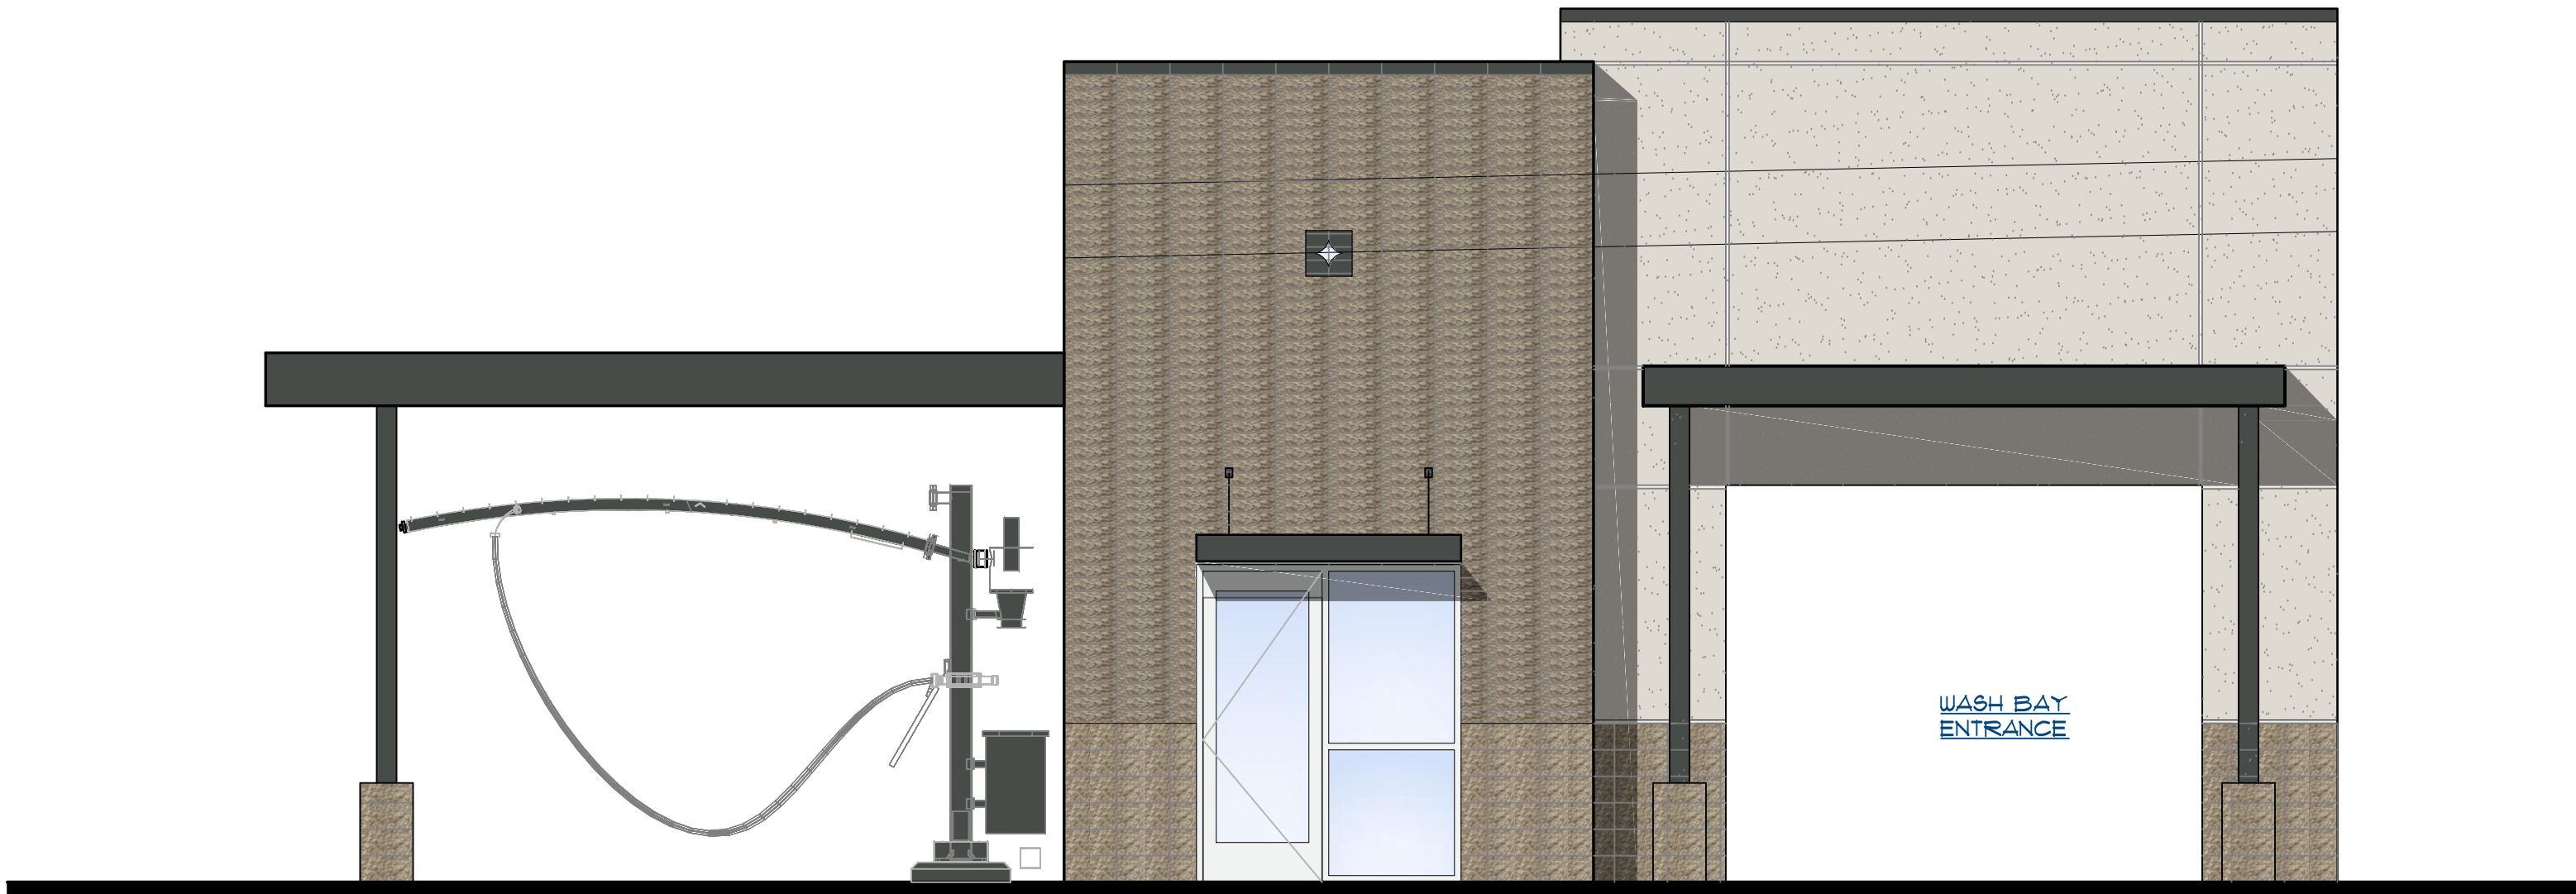

EAST ELEVATION

SCALE: 1/4" = 1'-0"

DATE	ISSUED FOR	REV
05-06-19	PLANNING REVISIONS	
07-19-19	PLANNING REVISIONS	

NORR ASSOCIATES INC. AND THE UNDERSIGNING LICENSED PROFESSIONALS DO NOT REPRESENT THAT THESE PLANS AND SPECIFICATIONS ARE SUITABLE FOR ANY OTHER CLIENT AND/OR SITE OTHER THAN THE ONE DENOTED. NORR ASSOCIATES INC. AND THE UNDERSIGNING LICENSED PROFESSIONAL DISCLAIMS RESPONSIBILITY FOR THESE PLANS AND SPECIFICATIONS IF THEY ARE USED IN WHOLE OR IN PART BY ANOTHER CLIENT OR AT ANY OTHER SITE.

THIS DRAWING IS NOT FINAL OR TO BE USED FOR CONSTRUCTION UNTIL SIGNED BY THE LICENSED PROFESSIONALS.

ALL DRAWINGS AND WRITTEN MATERIAL ASSOCIATED WITH THIS PROJECT CONSTITUTE THE ORIGINAL AND UNPUBLISHED WORK OF NORR ASSOCIATES INC. AND THE SAME MAY NOT BE DUPLICATED, USED OR DISCLOSED WITHOUT THE WRITTEN CONSENT OF NORR ASSOCIATES INC.

Project

EXTRA SHINE CAR WASH
554 S MAIN STREET,
MILPITAS CA

Consultants

Seal

NORR

NORR Associates Inc.
An Ingenium Group Company

1631 Alhambra Blvd, Suite 100
Sacramento, CA 95816 USA
(916) 930-0210
www.norr.com

Project Manager D. ALBRIGHT	Drawn I. LASTNAME
Project Leader J. CARPNAME	Checked I. LASTNAME
Client EXTRA SHINE CARWASH	

Drawing Title
ELEVATIONS

Check Scale (may be photo reduced)
0 1inch 0 10mm

Project No. XXX##-####

Drawing No. A3.01

KEYNOTES

- 1
- 4x8x16 STACKED SPLIT FACE CMU WALLS, FULLY GROUTED. BASIS OF DESIGN: BASALITE STANDARD COLOR 128
- 2
- 7/8" CEMENT PLASTER OVER 8x8x16 PRECISION CUT CMU BLOCK WALL. PAINTED SHERWIN WILLIAMS SW7631 CITY LOFT
- 3
- BASIS OF DESIGN: PALM ARCH BY VACUTECH
- 4
- CLEAR ANODIZED ALUMINUM STOREFRONT DOORS WITH SANDBLASTED GLAZING. W/ NIGHTTIME INTERIOR ILLUMINATION
- 5
- CLEAR ANODIZED ALUMINUM STOREFRONT WINDOW PER ELEVATION
- 6
- SINGLE PLY ROOFING OVER COVER BARRIER BOARD
- 7
- ROOF STRUCTURE TO CREATE A 1/4 : 12 MINIMUM ROOF SLOPE.
- 8
- WASH EQUIPMENT PER VENDOR
- 9
- SLOPE CONCRETE FLOOR TO CENTER DRAIN. ROUTE DRAIN TO WATER RECLAMATION SYSTEM BY VENDOR
- 10
- 6" METAL FRAMED WALL ASSEMBLY PER PLAN.
- 11
- ROOF TOP HVAC UNIT (WHERE OCCURS, SIZE AND LOCATE SO AS TO BE BELOW ADJACENT PARAPET.
- 12
- SOLAR PANEL ARRAY BY OWNER'S VENDOR
- 13
- WAINSCOT: 8x8x16 STACKED SPLIT FACE CMU WALLS, FULLY GROUTED. BASIS OF DESIGN: BASALITE STANDARD COLOR 136
- 14
- FRAMED STEEL CANOPY WITH SOLAR PANEL ARRAY
- 15
- WHERE VISIBLE ABOVE LOWER PARAPET, BACKSIDE OF UPPER PARAPET TO BE FINISHED WITH 7/8" CEMENT PLASTER OVER 8x8x16 PRECISION CUT CMU BLOCK WALL. PAINTED SHERWIN WILLIAMS SW7631 CITY LOFT

PROJECT NOTES


1.
- THIS INFORMATION IS CONCEPTUAL IN NATURE AND IS SUBJECT TO ADJUSTMENTS PENDING FURTHER VERIFICATION AND CLIENT, TENANT, AND GOVERNMENTAL AGENCY APPROVALS. NO WARRANTIES OR GUARANTIES OF ANY KIND ARE GIVEN OR IMPLIED BY THE ARCHITECT.

DATE	ISSUED FOR	REV
05-06-19	PLANNING REVISIONS	
07-19-19	PLANNING REVISIONS	

NORR ASSOCIATES INC. AND THE UNDERSIGNING LICENSED PROFESSIONALS DO NOT REPRESENT THAT THESE PLANS AND SPECIFICATIONS ARE SUITABLE FOR ANY OTHER CLIENT AND/OR SITE OTHER THAN THE ONE DENOTED. NORR ASSOCIATES INC. AND THE UNDERSIGNING LICENSED PROFESSIONAL DISCLAIMS RESPONSIBILITY FOR THESE PLANS AND SPECIFICATIONS IF THEY ARE USED IN WHOLE OR IN PART BY ANOTHER CLIENT OR AT ANY OTHER SITE.

THIS DRAWING IS NOT FINAL OR TO BE USED FOR CONSTRUCTION UNTIL SIGNED BY THE LICENSED PROFESSIONALS.

ALL DRAWINGS AND WRITTEN MATERIAL ASSOCIATED WITH THIS PROJECT CONSTITUTE THE ORIGINAL AND UNPUBLISHED WORK OF NORR ASSOCIATES INC. AND THE SAME MAY NOT BE DUPLICATED, USED OR DISCLOSED WITHOUT THE WRITTEN CONSENT OF NORR ASSOCIATES INC.

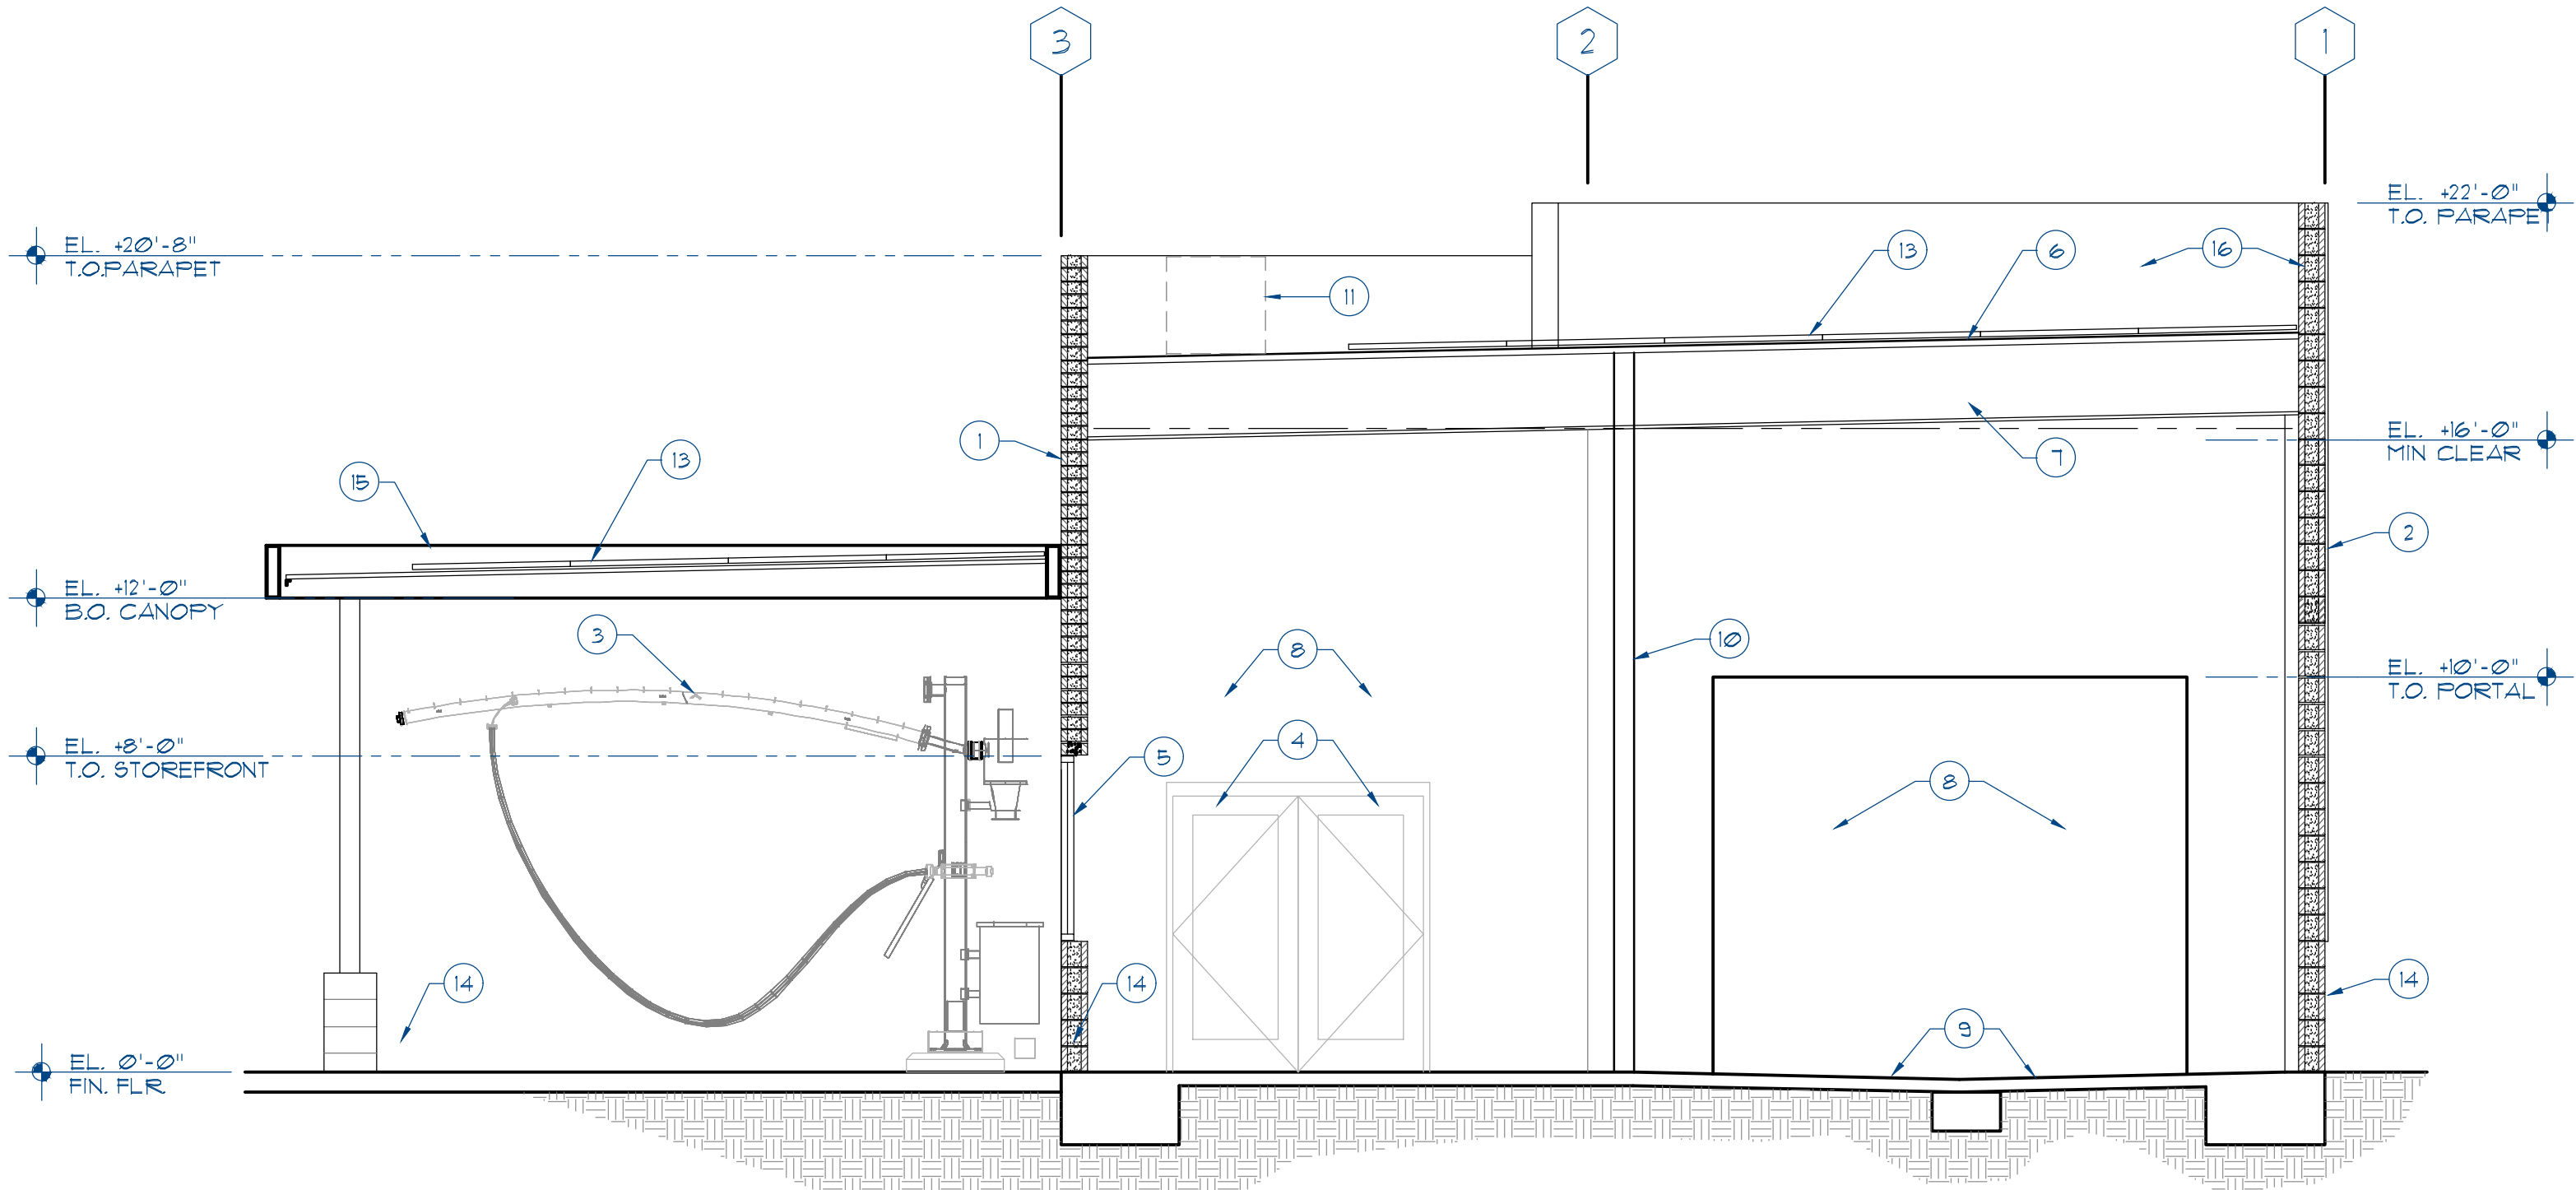

SECTION A-A
SCALE: 1/4" = 1'-0"

Project

EXTRA SHINE CAR WASH
554 S MAIN STREET,
MILPITAS CA

Consultants

Seal

NORR


NORR Associates Inc.
An Ingenium Group Company

1631 Alhambra Blvd, Suite 100
Sacramento, CA 95816 USA
(916) 930-0210
www.norr.com

Project Manager D. ALBRIGHT	Drawn
Project Leader J. CHAPIN	Checked
Client EXTRA SHINE CARWASH	
Drawing Title SECTION	
Check Scale (may be photo reduced) 0 1inch 0 10mm	
Project No. XXX##-####	
Drawing No. A3.02	

ARCH E1 - 30"x42" - 762mmx1067mm (rounded)

LIGHT FIXTURES

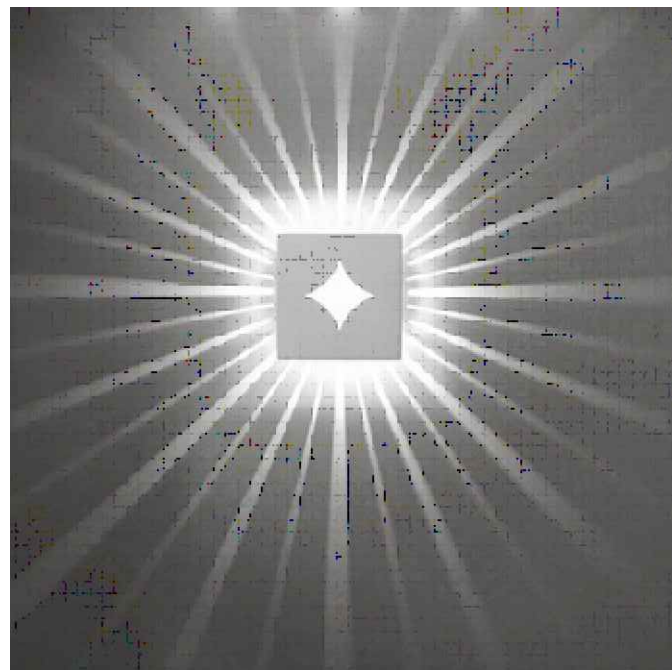

VISA LIGHTSHOWER



GARCO 101L

MATERIAL LEGEND



4x8x16 STACKED SPLIT FACE CMU WALLS, FULLY GROUTED, BASIS OF DESIGN: BASALITE STANDARD COLOR 128




WAINSCOT: 8x8x16 STACKED SPLIT FACE CMU WALLS, FULLY GROUTED, BASIS OF DESIGN: BASALITE STANDARD COLOR 136




PAINTED METAL, SHERWIN WILLIAMS 80106 ROCK BOTTOM



1/8" CEMENT PLASTER OVER 8x8x16 PRECISION CUT CMU BLOCK WALL, PAINTED SHERWIN WILLIAMS 80106 CITY LOFT

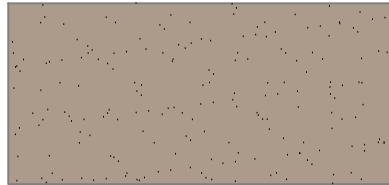

WAINSCOT: 1/8" CEMENT PLASTER OVER 8x8x16 PRECISION CUT CMU BLOCK WALL, PAINTED SHERWIN WILLIAMS 80106 THRESHOLD TAUPE

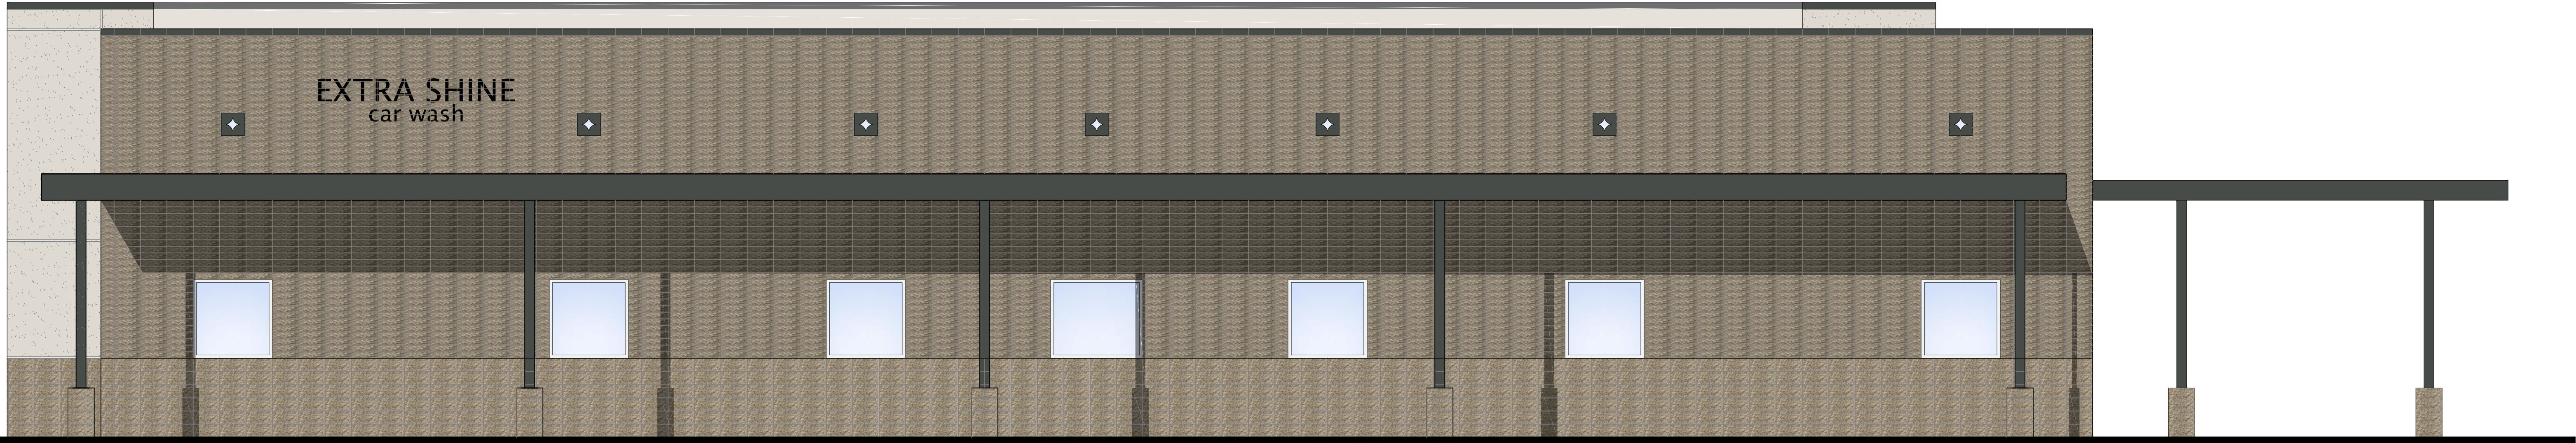

SOUTH ELEVATION

SCALE: 1/4" = 1'-0"

VACUUM UNITS NOT SHOWN FOR CLARITY



NORTH ELEVATION

SCALE: 1/4" = 1'-0"



WEST ELEVATION

SCALE: 1/4" = 1'-0"



EAST ELEVATION

SCALE: 1/4" = 1'-0"

DATE	ISSUED FOR	REV
05-06-19	PLANNING REVISIONS	
07-19-19	PLANNING REVISIONS	

NORR ASSOCIATES INC. AND THE UNDERSIGNING LICENSED PROFESSIONALS DO NOT REPRESENT THAT THESE PLANS AND SPECIFICATIONS ARE SUITABLE FOR ANY OTHER CLIENT AND/OR SITE OTHER THAN THE ONE DENOTED. NORR ASSOCIATES INC. AND THE UNDERSIGNING LICENSED PROFESSIONAL DISCLAIMS RESPONSIBILITY FOR THESE PLANS AND SPECIFICATIONS IF THEY ARE USED IN WHOLE OR IN PART BY ANOTHER CLIENT OR AT ANY OTHER SITE.

THIS DRAWING IS NOT FINAL OR TO BE USED FOR CONSTRUCTION UNTIL SIGNED BY THE LICENSED PROFESSIONALS.

ALL DRAWINGS AND WRITTEN MATERIAL ASSOCIATED WITH THIS PROJECT CONSTITUTE THE ORIGINAL AND UNPUBLISHED WORK OF NORR ASSOCIATES INC. AND THE SAME MAY NOT BE DUPLICATED, USED OR DISCLOSED WITHOUT THE WRITTEN CONSENT OF NORR ASSOCIATES INC.

Project

EXTRA SHINE CAR WASH
554 S MAIN STREET,
MILPITAS CA

Consultants

Seal

NORR

NORR Associates Inc.
An Ingenium Group Company

1631 Alhambra Blvd, Suite 100
Sacramento, CA 95816 USA
(916) 930-0210
www.norr.com

Project Manager D. ALBRIGHT	Drawn I. LASTNAME
Project Leader J. CARPNAME	Checked I. LASTNAME
Client EXTRA SHINE CARWASH	

Drawing Title
ELEVATIONS

Check Scale (may be photo reduced)
0 1 inch 0 10mm


Project No. XXX##-####

Drawing No. A3.01

Statistics				
Description		Symbol	Avg	Max
ENTRANCE CANOPY	+	2.6'c	3.4'c	1.7'c
		2.0'c	2.0'c	1.5'c
	N/A			
PROPERTY LINE	+	0.3'c	1.0'c	0.0'c
		2.4'c	7.2'c	18.0'c
				6.0'c
SITE				

Schedule	Symbol	Label	Quantity	Manufacturer	Catalog Number	Description	Lamp	Number	File/name	Lumens Per Lamp	Light Loss Factor	Wattage
A2HS		A2HS	1	Lithonia Lighting	DSX1 LED P3 40K T2S	DSX1 LED P3 40K T2S shield	LED	1	DSX1_LED_P3_40K_T2S_MVOLT_HS.J	3,40K T2S	86.75	102
D2HS		D2HS	1	Lithonia Lighting	DSX1 LED P1 40K T2M	DSX1 LED P1 40K T2M shield	LED	1	DSX1_LED_P1_40K_T2M_MVOLT_HS.J	1,40K T2M	569.3	54
A3M		A3M	1	Lithonia Lighting	DSX1 LED P3 40K T3M	DSX1 LED P3 40K T3M shield	LED	1	DSX1_LED_P3_40K_T3M_MVOLT_HS.J	3,40K T3M	122.14	102
B		B	8	Lithonia Lighting	OLCFM 15 D08	GENERAL PURPOSE LED CAST FLUSH MOUNT WITH DARK BRONZE FINISH	LED	1	OLCFM_15_D08_HS.J	280.23	104.2	16.6
C4HS		C4HS	1	Lithonia Lighting	DSX1 LED P1 40K T4M	DSX1 LED P1 40K T4M shield	LED	1	DSX1_LED_P1_40K_T4M_MVOLT_HS.J	1,40K T4M	529.0	54

Luminaire Locations												
Location			Alim			No. Label X Y Z MH Orientation Tilt X Y Z						
2	A2HS	24.41	48.34	16.00	102.59	0.00	25.53	48.09	0.00	0.00	0.00	0.00
2	A3M	147.54	5.10	16.00	193.92	0.00	147.22	3.82	0.00	0.00	0.00	0.00
1	B	155.56	44.50	10.00	0.00	0.00	155.56	44.50	0.00	0.00	0.00	0.00
3	B	121.65	40.49	10.00	0.00	0.00	121.65	40.49	0.00	0.00	0.00	0.00
4	B	58.83	35.42	10.00	0.00	0.00	58.83	35.42	0.00	0.00	0.00	0.00
5	B	74.92	31.41	10.00	0.00	0.00	74.92	31.41	0.00	0.00	0.00	0.00
6	B	91.11	27.38	10.00	0.00	0.00	91.11	27.38	0.00	0.00	0.00	0.00
7	B	107.38	23.27	10.00	0.00	0.00	107.38	23.27	0.00	0.00	0.00	0.00
8	B	123.75	19.07	10.00	0.00	0.00	123.75	19.07	0.00	0.00	0.00	0.00
9	B	140.02	15.04	10.00	0.00	0.00	140.02	15.04	0.00	0.00	0.00	0.00
6	C4HS	208.07	15.25	16.00	280.23	0.00	206.94	15.45	0.00	0.00	0.00	0.00
1	D2HS	23.85	-1.34	16.00	16.00	21.20	24.27	-0.27	0.00	0.00	0.00	0.00

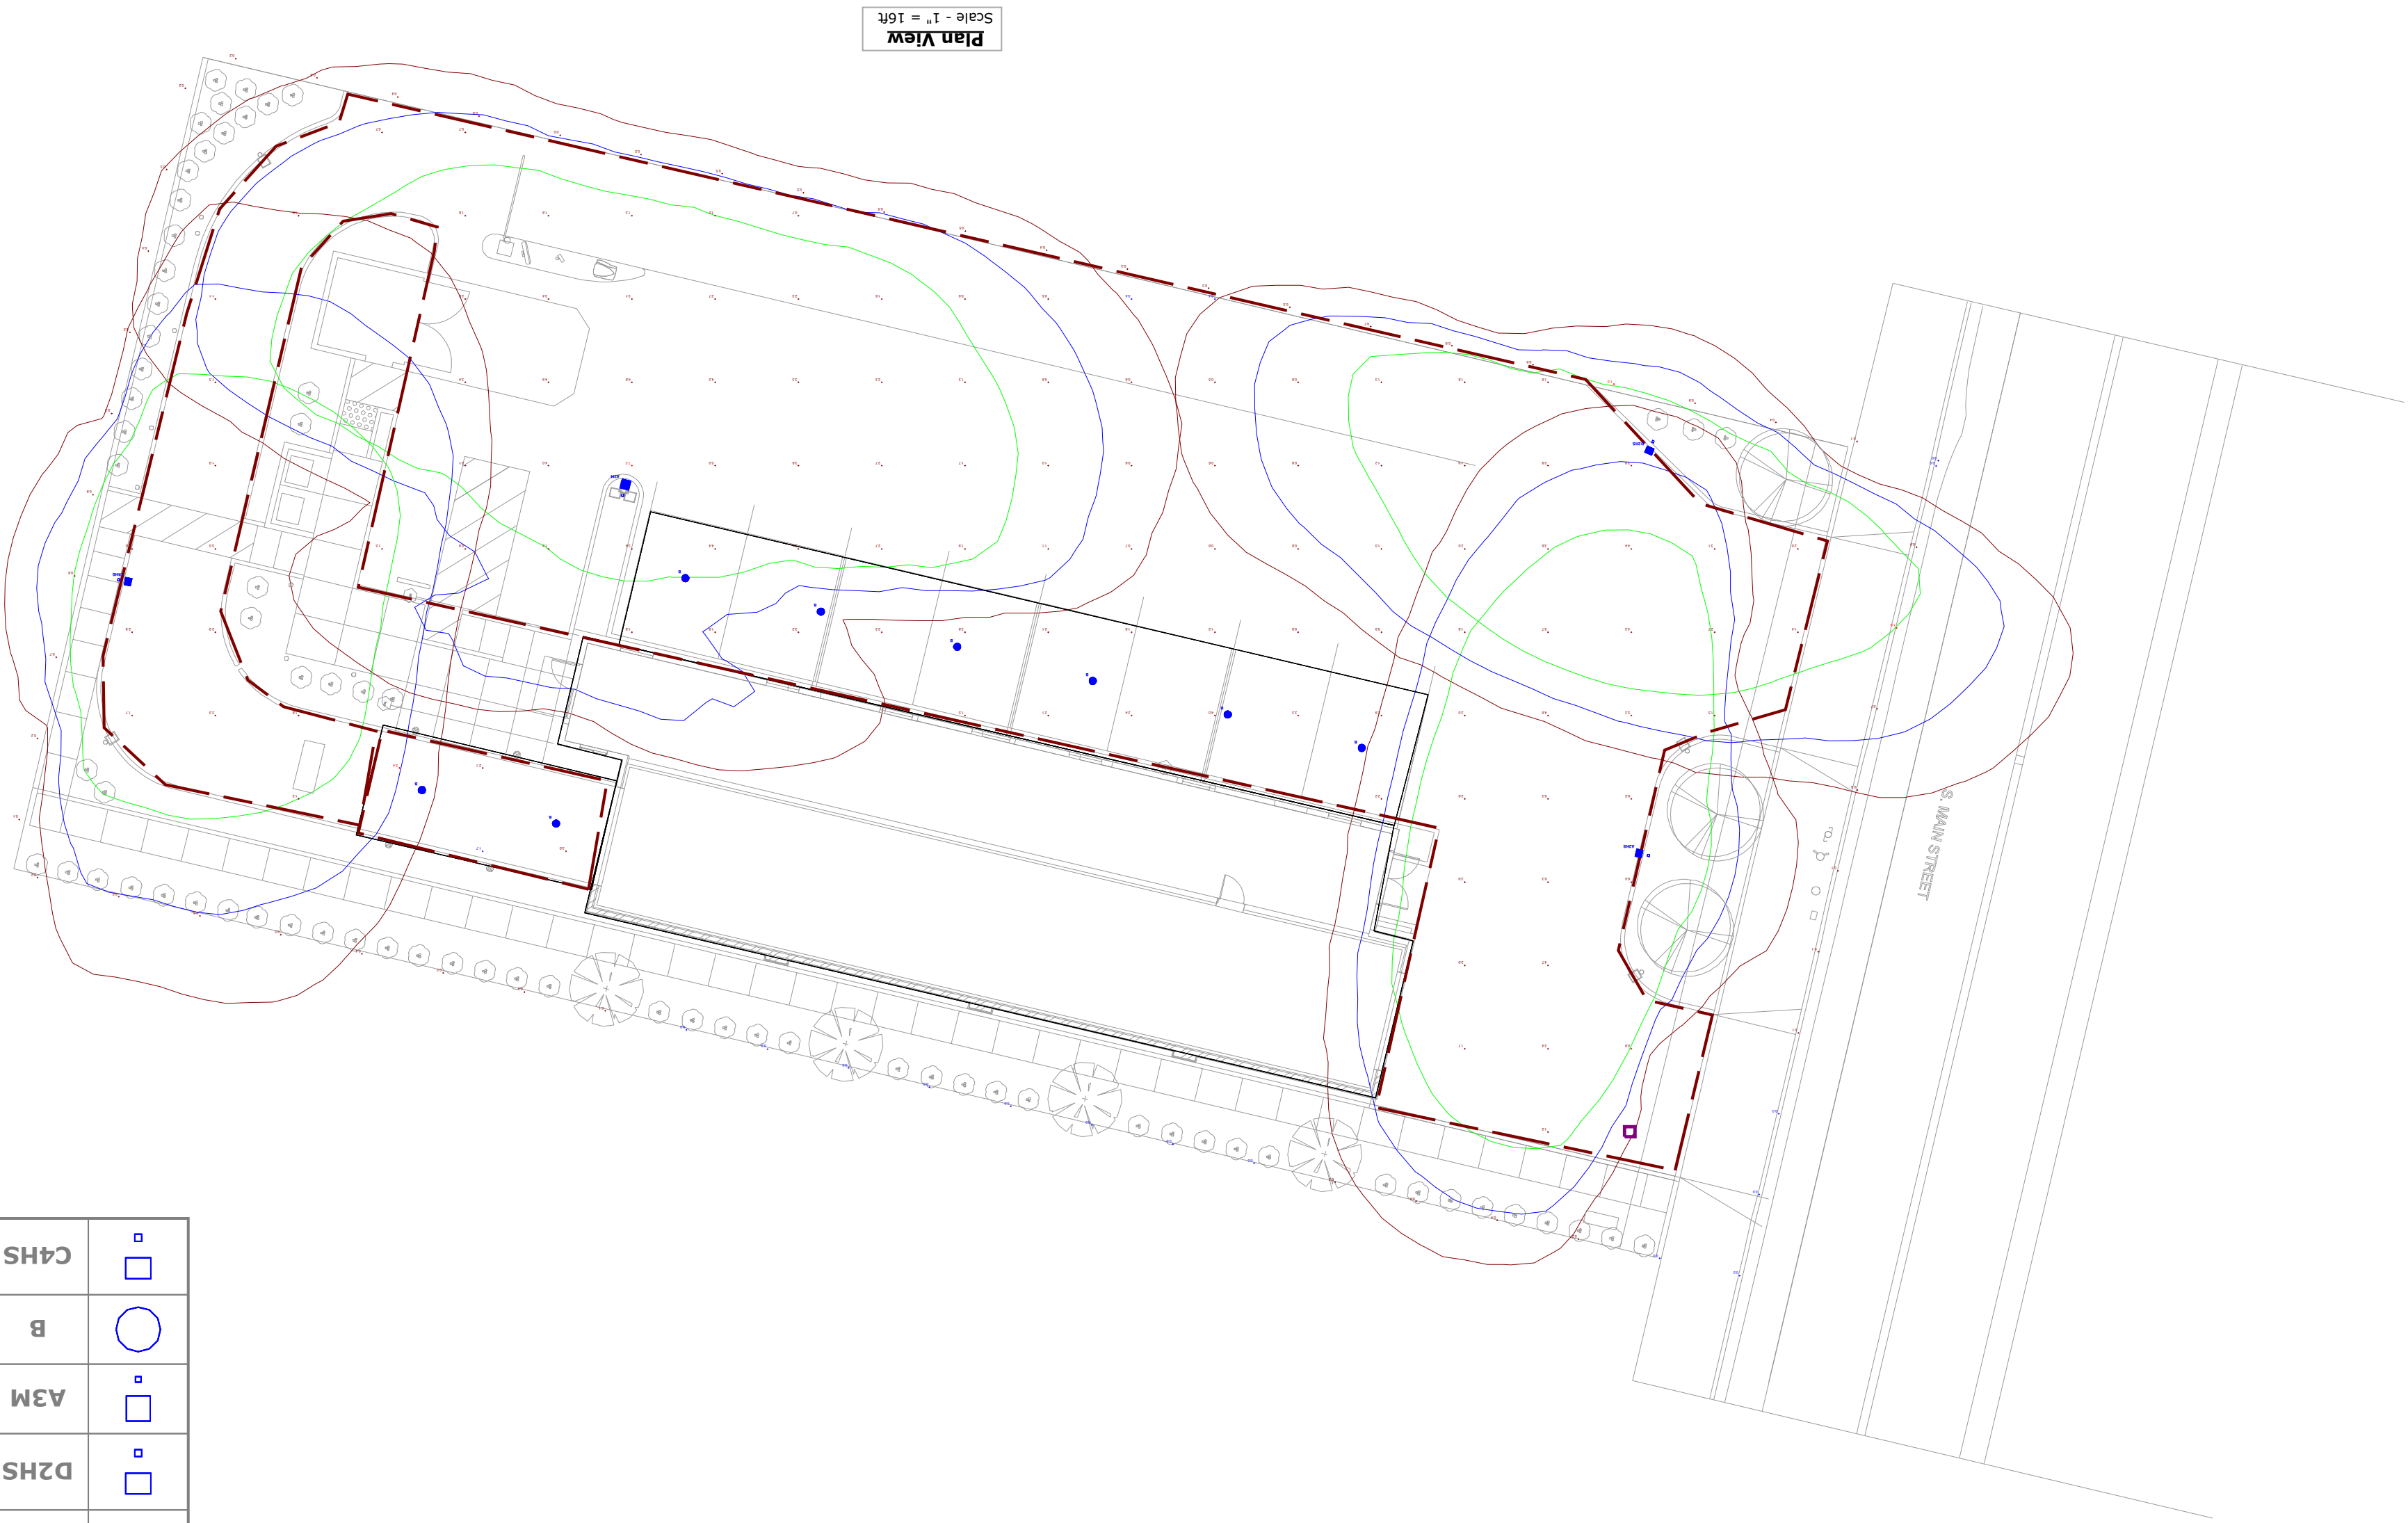

EXTRA SHINE CARWASH

1 of 1
Summary
Designer
M.GOOD
Date
4/1/2019
Scale
Not to Scale
Drawing No.