


5/31/2021 11:28:06 AM

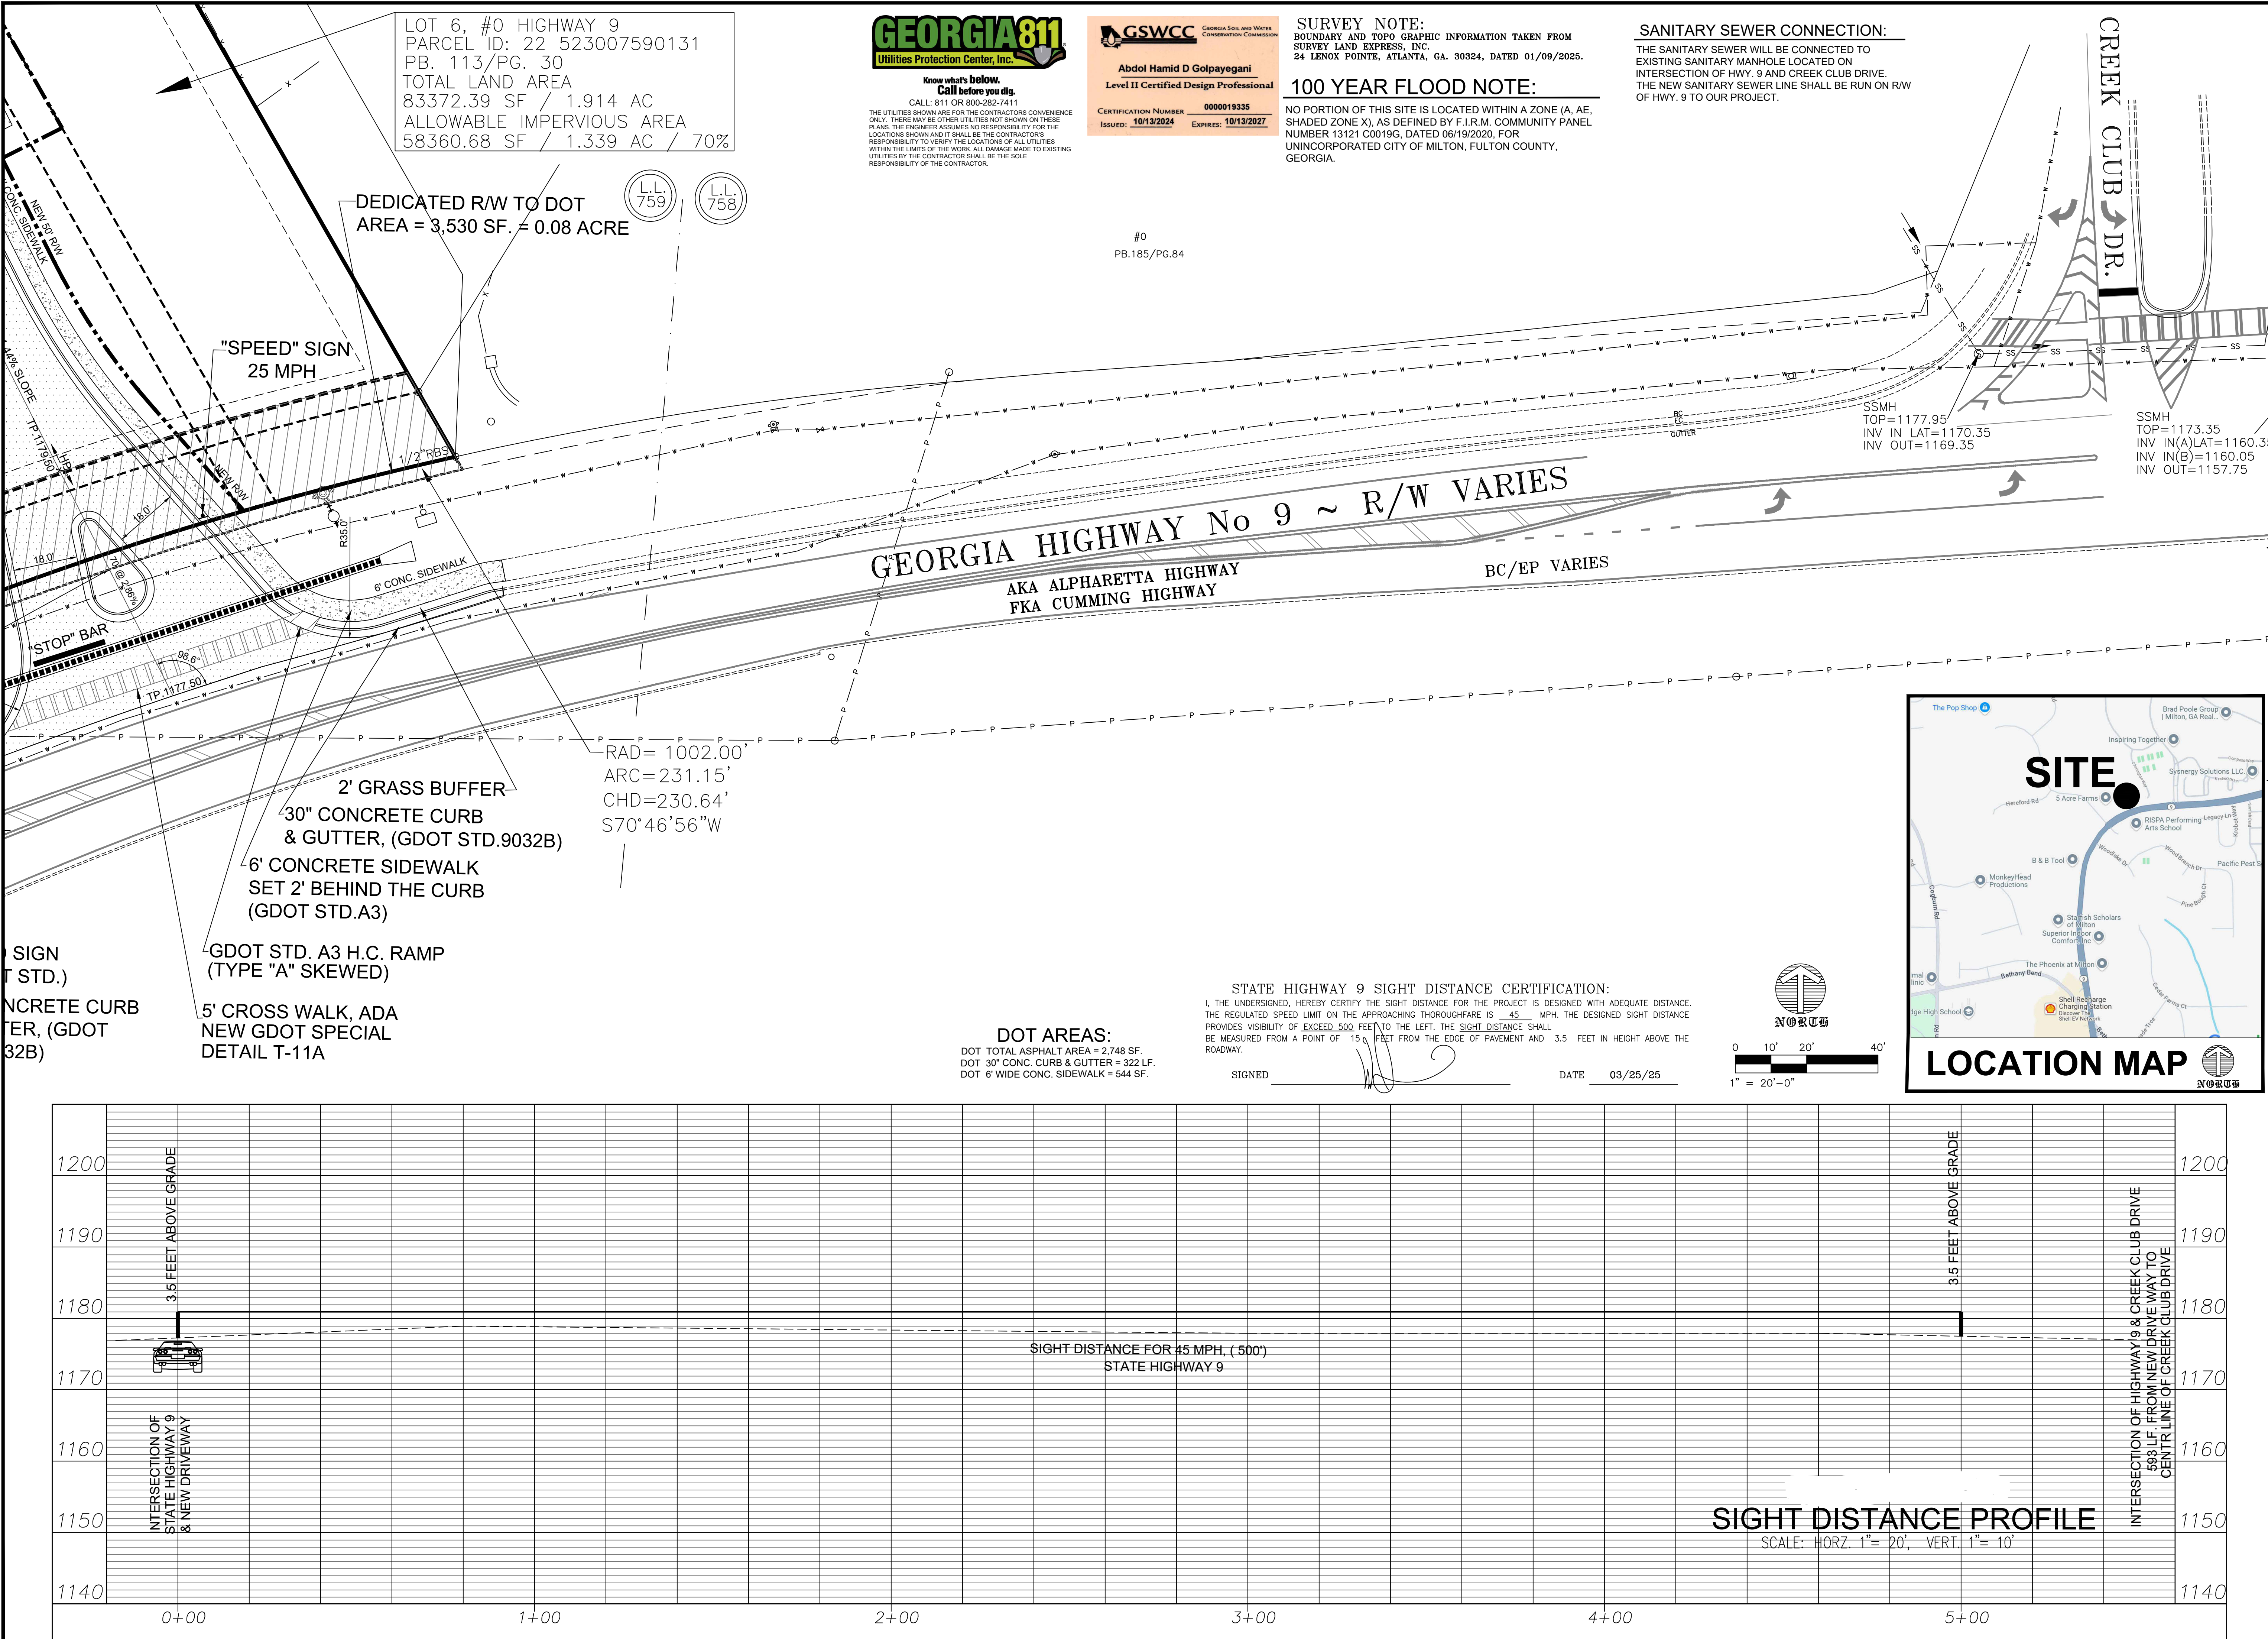

DRAWING ISSUE RECORD	
DATE	DESCRIPTION
FOR REVIEW	01/20/2025
REVISION	01/29/2025
REVISION	02/03/2025
REVISION	02/04/2025
PRELIMINARY SUBMITTAL	02/11/2025
PRELIMINARY SUBMITTAL	03/25/2025

PROJECT NAME:
EPIC TOWNHOMES
0 STATE HIGH WAY 9
265 FIVE ACRE ROAD
MILTON, GA.
LAND LOT 759, 2ND. DISTRICT, 2ND SECTION,
CITY OF MILTON, FULTON COUNTY, GEORGIA

SHEET TITLE:
**DOT
SITE PLAN**

LDP Design Group
LAND DEVELOPMENT &
PLANNING ENGINEERS DESIGN
GROUP INC.
ARCHITECTS, PLANNERS, ENGINEERS
1150 LEA DRIVE
ROSWELL, GEORGIA 30076
CONTACT: HAMID D. GOLPAYEGANI
PHONE: (404) 993-2829
EMAIL: ldpdesign2000@gmail.com

SURVEYING
SURVEY LAND EXPRESS, INC.
24 LENOX POINTE, ATLANTA, GA. 30324
DATED 06/13/2023
PHONE: (404) 525-5747
EMAIL: info@surveylandexpress.com

OWNER/DEVELOPER
& CONTRACTOR
EPIC DESIGN & BUILD, LLC
**ALMASOOD QURESHI
& AHSAN ALREFAI**
12285 BERAGGIO PLACE
ALPHARETTA, GA. 30094
PHONE: (800) 996-4051
PHONE: (770) 474-1555
epicdesignllc@gmail.com

SEAL

03/25/25

Date: 01/20/2025
PROJECT NUMBER: 25-117 Scale: AS SHOWN
DRAWN: M.G.
CHECKED: H.G.
ISSUED:
SHEET NUMBER:
ORIGINAL DRAWINGS SIZES 24"x36"
P-3.3