


Belden Place


Lot 16 - 0013 Beldan Way

Single Family Residences

Minturn, Colorado 81645

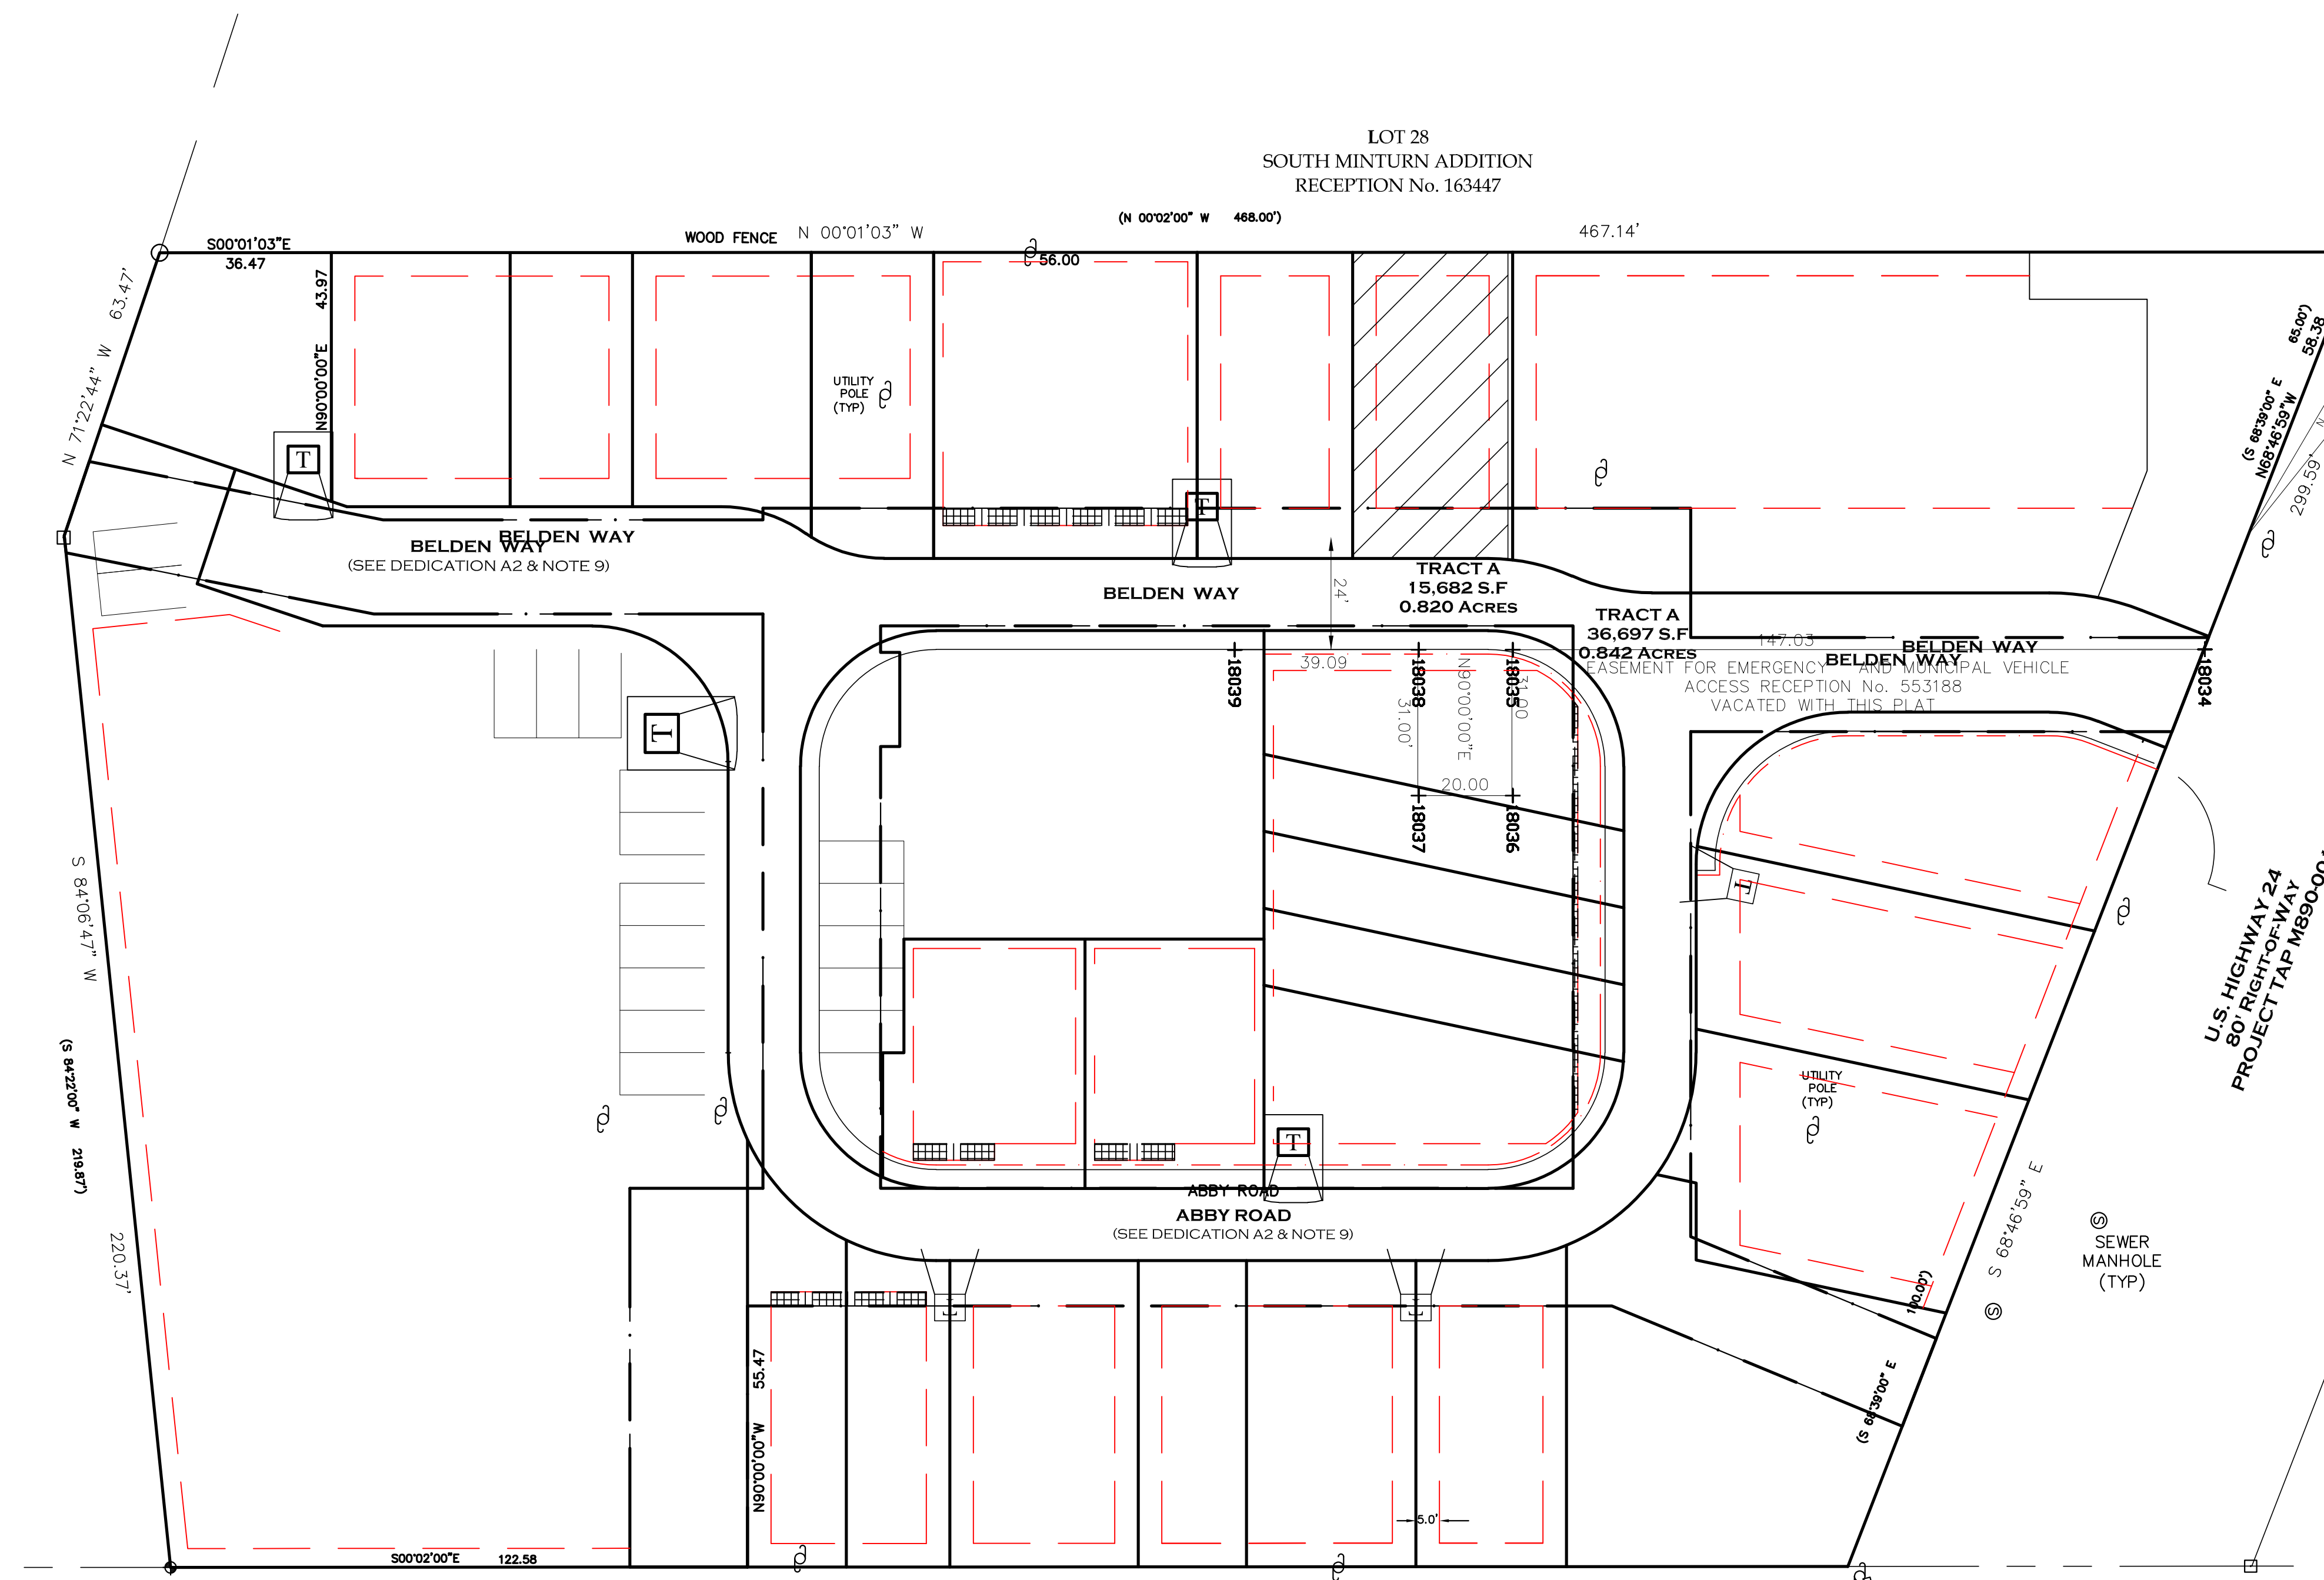


Design Review Submittal - Revised
09/13/2024

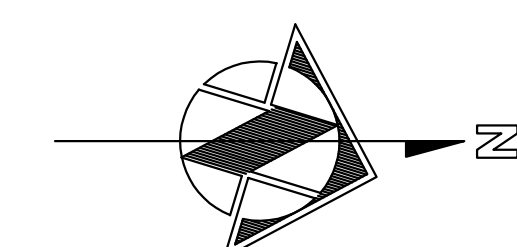


Vicinity Map

A0.00	COVER SHEET
A0.02	PUD GUIDE INFORMATION
C1.110	FINAL PLAT
C1.111	SURVEY
C.1	OVERALL DEVELOPMENT SITE PLAN
C.2	SITE PLAN
A1.1	DETAILS AND CROSS SECTION
A2.1	LANDSCAPE PLAN AND DETAILS
A2.2	FLOOR PLANS
A3.1	ROOF PLAN
A3.2	EXTERIOR ELEVATIONS
A3.3	MATERIALS
A4.1	RENDERINGS
A5.01	SECTIONS
A5.02	DETAILS
A5.03	DETAILS

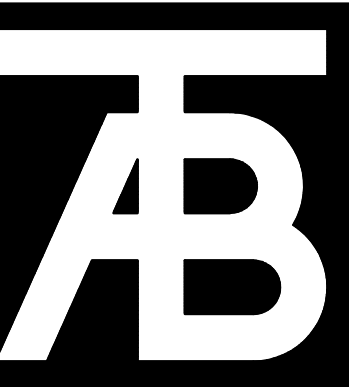

TAB
Associates

The Architectural Balance
0056 Edwards Village Blvd.
Edwards, CO 81632
(970) 766-1470
Fax: (970) 766-1471
Email: tab@val.net
www.tabassociates.com
Civil Engineer:
Timberline Engineering
(970) 953-8859
Structural Engineer:
KRM Consultants, Inc.
(970) 945-6951

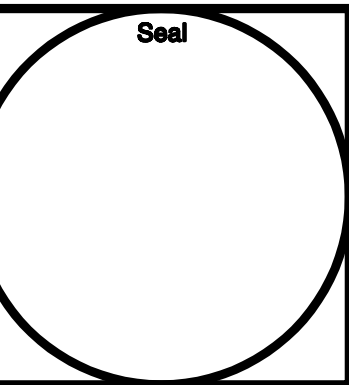

Belden Place - Single Famil
Lot 16 - 0013 Beldan Way
Minturn, Colorado 81645

Revisions:


Issue Dates:
20220509 Struct Coord
DRB-11/28/2023
DRB-09/13/224

Sheet Title:
Cover


Project No:
2215
Sheet No:
A0.0

BELDEN PLACE PUD GUIDE INFORMATION
The following is an abrieviated version of information found in the PUD guide.

Building Height. Determining building height uses a weighted height calculation as measured from final/finished grade. Max heights - 28' for single famil and duplex, 35' for Row Houses and Flats.

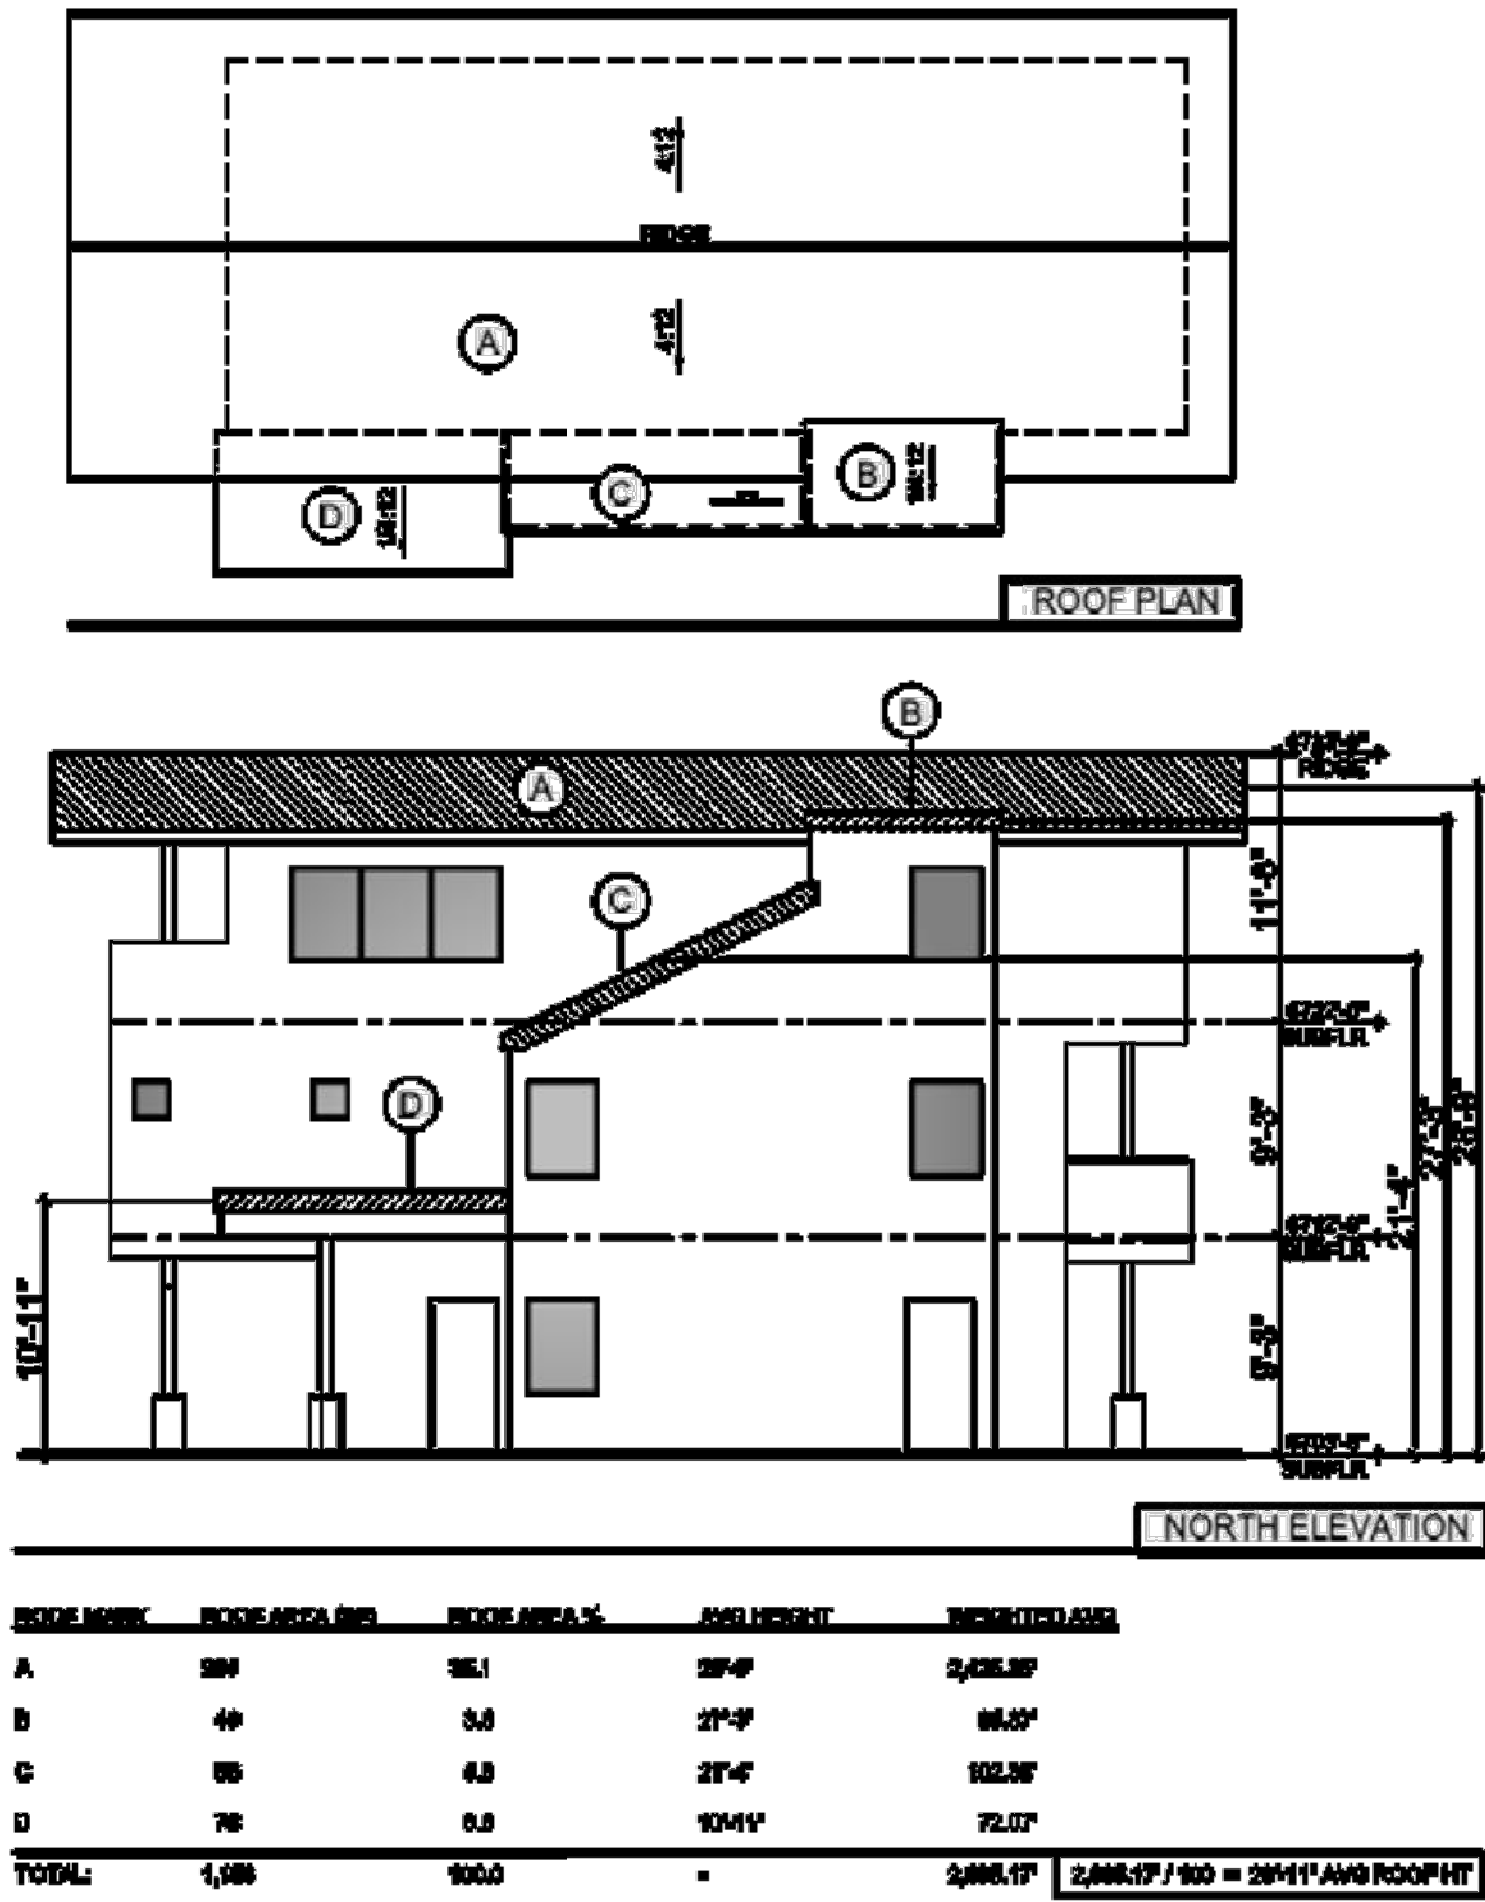

Site Coverage. Site coverage means the portion of a lot covered by materials forming any unbroken surface, impervious to water including, but not limited to: buildings, streets, slab on-grade patios, exterior fireplaces, and other hardscape materials. Site coverage excludes non-hardscape areas under eaves or similar (e.g., open-sided cantilever).

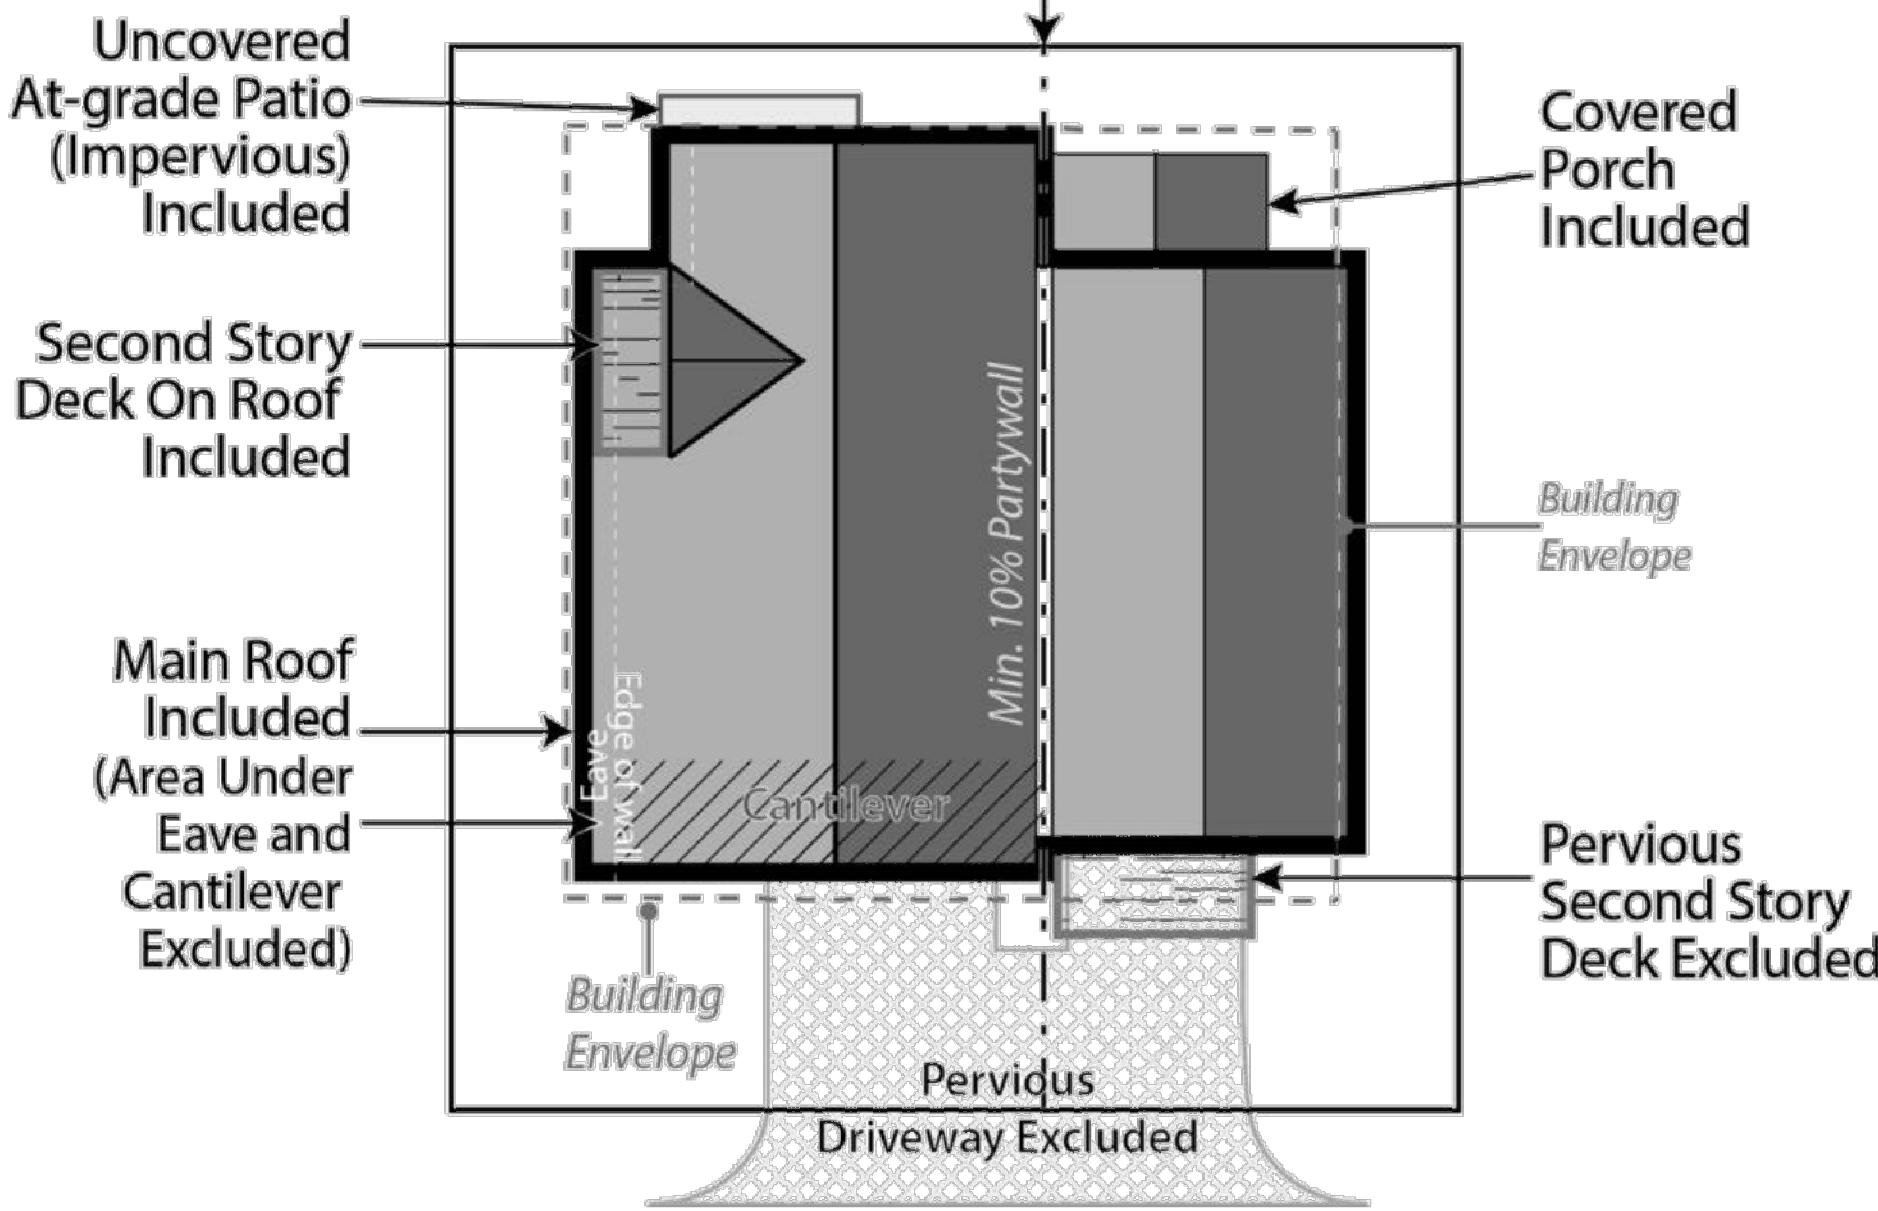

BUILDING PLACEMENT AND ENVELOPES

Residential building envelopes are necessary in order to maximize the buildability and economic viability of the lots while offering greenspace and or space between neighbors to the greatest extent possible. All portions of structure- including fireplaces, chimneys, window wells, eaves, overhangs, etc. must be contained within property lines; however, with the platted building envelope acting as building setbacks for each lot, encroachments are available for certain features.

The following encroachments are permitted beyond the platted building envelope:

Unenclosed or uncovered decks; deck supports; eaves up to 18" beyond the envelope; porches, patios and landings less than 30" above the surrounding natural or finished grade; window or light wells; heat or A/C units; residential solar alternative energy installations; fences; counterforts below grade; staircases (enclosed or otherwise); structures of less than 6" in height; landscaping and drainage features. No encroachment may be located within 24" from the property line or directly on top of in-ground utility easements. Underground parking elements and staircases may encroach within 12" of the most southern property line on Lot 7.

1. SINGLE-FAMILY DETACHED

- a. Style
- (1) Residences with the same architectural elevations and coloring shall not be placed adjacent to each other or directly across the street from one another.
 - (2) Each residential unit type shall have at least two (2) elevations to provide stylistic diversity. This may include:
 - i. Roof forms/lines and profiles
 - ii. Varied window and door styles
 - iii. Varied entry treatments and locations including porches, columns, etc.
 - iv. Two or three story homes
 - v. Second or third story decks or balconies
- b. Building Form
- (1) The mass of the residence should strongly reflect the architectural style and be scaled to provide visual interest and depth, reduce boxiness and achieve an articulated form on the front and sides of the homes.
 - (2) Roofs shall be designed and pitched accordingly in consideration of solar technology and/or drainage.
 - (3) Roof-top decks are permitted only on certain lots as established by developer and cannot be added on buildings not constructed with this initial feature.

2. DUPLEX/TRI-PLEX or MULTIFAMILY STRUCTURES

- a. Style
- (1) Structures shall have at least two (2) elevations to provide stylistic diversity.
 - (2) Units may be multi-stories.
 - (3) Units may be divided horizontally (townhomes) or vertically (flats).
 - (4) Second story decks or balconies permitted.
 - (5) Units have no minimum length of connection and may be joined via shared walls of the garage, external staircases, or main living area wall(s) or floors.
- b. Building Form
- (1) The mass of the residence should strongly reflect the architectural style and be scaled to provide visual interest and depth, reduce boxiness and achieve an articulated form on the front of the homes.
 - (2) Roofs shall be designed and pitched accordingly in consideration of solar technology and/or drainage.
 - (3) Roof-top decks are permitted only on certain lots as established by developer and cannot be added on buildings not constructed with this initial feature.

3. MATERIALS

- a. Roofing materials are limited to the following:
- (1) Artificial wood shingle (to mimic wood shake shingle). Treated wood shake shingles or any other combustible material is prohibited.
 - (2) Standing seam metal.
 - (3) Asphalt shingles.
 - (4) Imitation (composite or similar); or, real slate tiles.
 - (5) Non-reflective solar tiles that mimic the above-mentioned products
 - (6) Any other recommended FireWise materials similar to the above-mentioned products.
- b. Siding materials are limited to the following:
- (1) Metal
 - (2) Wood
 - (3) Composite siding
 - (4) Fiber cement board (commonly known as "Hardie Board")
 - (5) Stucco.
 - (6) Any other recommended FireWise materials similar to the above-mentioned products.
 - (7) All siding materials to have non-reflective finishes.
- c. Doors and Windows:
- (1) Structures with multiple garage doors must always have identical, matching doors.
 - (2) All replacement windows shall be consistent and match the aesthetic of previous windows unless otherwise approved by the design review board. Skylight or solar tubes permitted.
 - (3) Screen or storm doors, in addition to typical front doors are permitted. Screen or storm doors cannot replace front doors at any time.
- d. Design Elements. This development may incorporate mountain appropriate design elements into the buildings, including, but not limited to, exposed heavy timber beams as accent elements or entry features, walls faced with wood, stone, faux stone or cultured stone, metal railings or accents. Stucco may only be utilized in small quantities on building facades and is not to be used as a primary material for home.
- e. Building materials for residential exteriors shall include at least two (2) types of materials as part of the building façade.

I. LANDSCAPING – See also PUD Landscaping Plan
Shall not interfere with any drainage way, utility, pedestrian access, or entry into any structure. Landscaping shall not obscure windows, be installed under gas fireplace or dryer vents, nor shall any landscaping material overtake any yard, or spread into any common or neighboring yards.

Landscaping minimums:
1. At least one (1) tree per 1,200 sf of lot area and two (2) shrubs for all lots. See also official Landscaping Plan for Belden Place.
2. All landscaping proposed on the approved Landscaping Plan shall be installed initially with expectations for maintenance.
3. No exposed soil is permitted. Soil must be covered in groundcover that may consist of seed (includes wildflower seed), cobble, perennials, mulch, or similar.
4. All dead materials must be replaced during the same season death occurs.

TAB Associates
The Architectural Balance
0055 Edwards Village Blvd.
Edwards, CO 81632
(970) 766-1470
fax: (970) 766-1471
email: tab@tab.net
www.tabassociates.com

Chief Engineer:
Timberline Engineering
(970) 863 8889
Structural Engineer:
KPM Consultants, Inc.,
(970) 948-9381

Seal

Belden Place - Single Family
Lot 16 - 0013 Belden Way
Minturn, Colorado 81645

Revisions:

Issue Dates:
20220509 Struct Coord
DRB-11/28/2023
CDs - 03/11/2024


Sheet Title:
PUD Information

Project No:
2215
Sheet No:
A0.2

FINAL PLAT
BELDEN PLACE, P.U.D.
Town of Minturn, County of Eagle, State of Colorado

SHEET 3 OF 5
SUBDIVISION

LOT 28
SOUTH MINTURN ADDITION
RECEPTION No. 163447

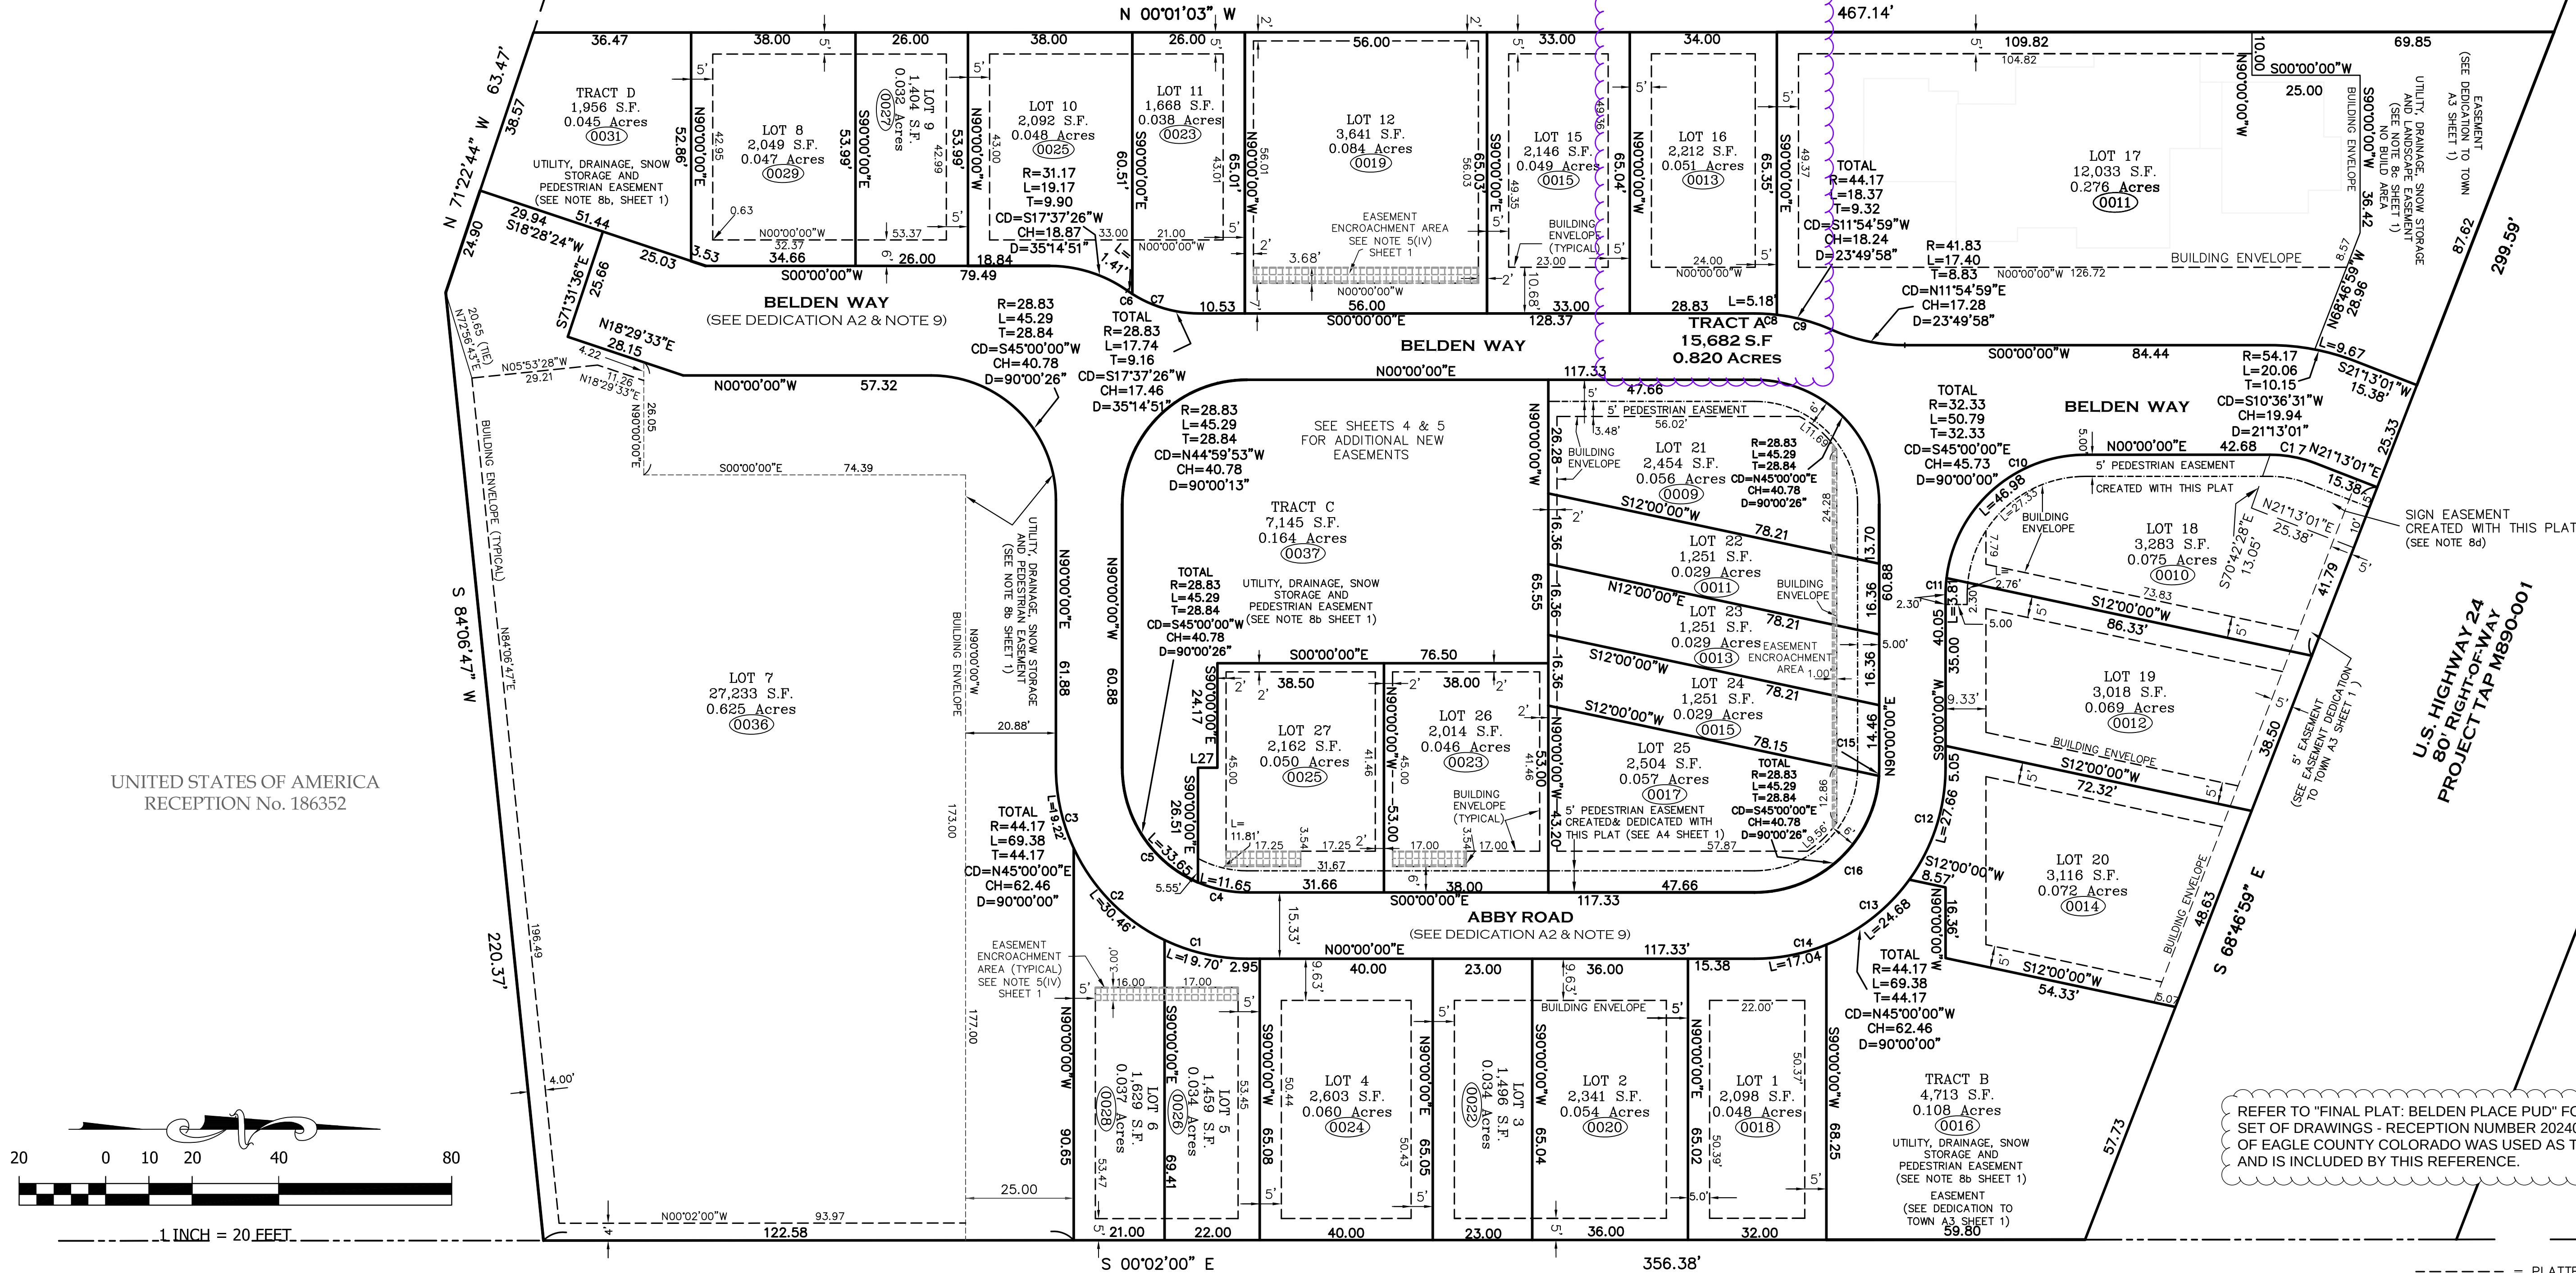

UNITED STATES OF AMERICA
RECEPTION No. 186352

U.S. HIGHWAY 24
80' RIGHT-OF-WAY
PROJECT TAP M890001

REFER TO "FINAL PLAT: BELDEN PLACE PUD" FOR FINAL AND FULL
SET OF DRAWINGS - RECEPTION NUMBER 202409455 OF THE RECORDS
OF EAGLE COUNTY COLORADO WAS USED AS THE BASIS OF DESIGN
AND IS INCLUDED BY THIS REFERENCE.

----- = PLATTED BUILDING ENVELOPE
----- = PEDESTRIAN EASEMENT
[Pattern] = EASEMENT ENCROACHMENT AREA SEE
NOTE 5(IV)

CURVE TABLE						
CURVE	LENGTH	RADIUS	Tangent	Chord	Chd Bng	Delta
C1	19.70	44.17	10.01	19.53	N12°46'33"E	25°33'06"
C2	30.46	44.17	15.86	29.86	N45°18'32"E	39°30'53"
C3	19.22	44.17	9.76	19.07	N77°31'59"E	24°56'01"
C4	11.65	28.83	5.91	11.57	N11°34'15"E	23°08'56"
C5	33.65	28.83	19.03	31.77	N56°34'28"E	66°51'30"
C6	1.41	28.83	0.71	1.41	N33°50'32"E	2°48'39"
C7	16.32	28.83	8.39	16.11	N16°13'06"E	32°26'12"
C8	5.18	44.17	2.59	5.18	S03°21'35"W	6°43'11"
C9	13.19	44.17	6.65	13.14	S15°16'34"W	17°06'47"
C10	46.98	32.33	28.73	42.95	S41°37'23"E	83°14'46"
C11	3.81	32.33	1.91	3.81	S86°37'23"E	6°45'14"
C12	27.66	44.17	14.30	27.21	N72°03'40"W	35°52'40"
C13	24.68	44.17	12.67	24.36	N38°06'40"W	32°01'20"
C14	17.04	44.17	8.63	16.93	N11°03'00"W	22°06'00"
C15	1.89	28.83	0.94	1.89	N88°07'42"W	3°45'03"
C16	43.41	28.83	27.01	39.42	N43°07'29"W	86°15'24"
C17	10.68	28.83	5.40	10.62	N10°36'31"E	21°13'28"

UNITED STATES OF AMERICA
RECEPTION No. 246983

NOTICE: ACCORDING TO COLORADO LAW YOU MUST COMMENCE ANY
LEGAL ACTION BASED UPON ANY DEFECT IN THIS SURVEY WITHIN THREE
YEARS AFTER YOU FIRST DISCOVERED SUCH DEFECT. IN NO EVENT, MAY
ANY ACTION BASED UPON ANY DEFECT IN THIS SURVEY BE COMMENCED
MORE THAN TEN YEARS FROM THE DATE OF CERTIFICATION SHOWN HEREON.


Matthew S. Slagle PLS 34998
Professional Land Surveyor
State of Colorado



SLAGLE SURVEY SERVICES
800 Castle Drive - P.O. Box 751 Eagle, Colorado 81631
970.471.1499 Office matthew@slaglesurvey.com
www.SlagleSurvey.com

FINAL PLAT
BELDEN PLACE, P.U.D.
Town of Minturn, County of Eagle, State of Colorado

DRAWN BY: MSS	JOB NUMBER: 18029	DRAWING NAME: 18029_PUD-23.dwg
SHEET 3 OF 5	DATE: 11-11-2023	

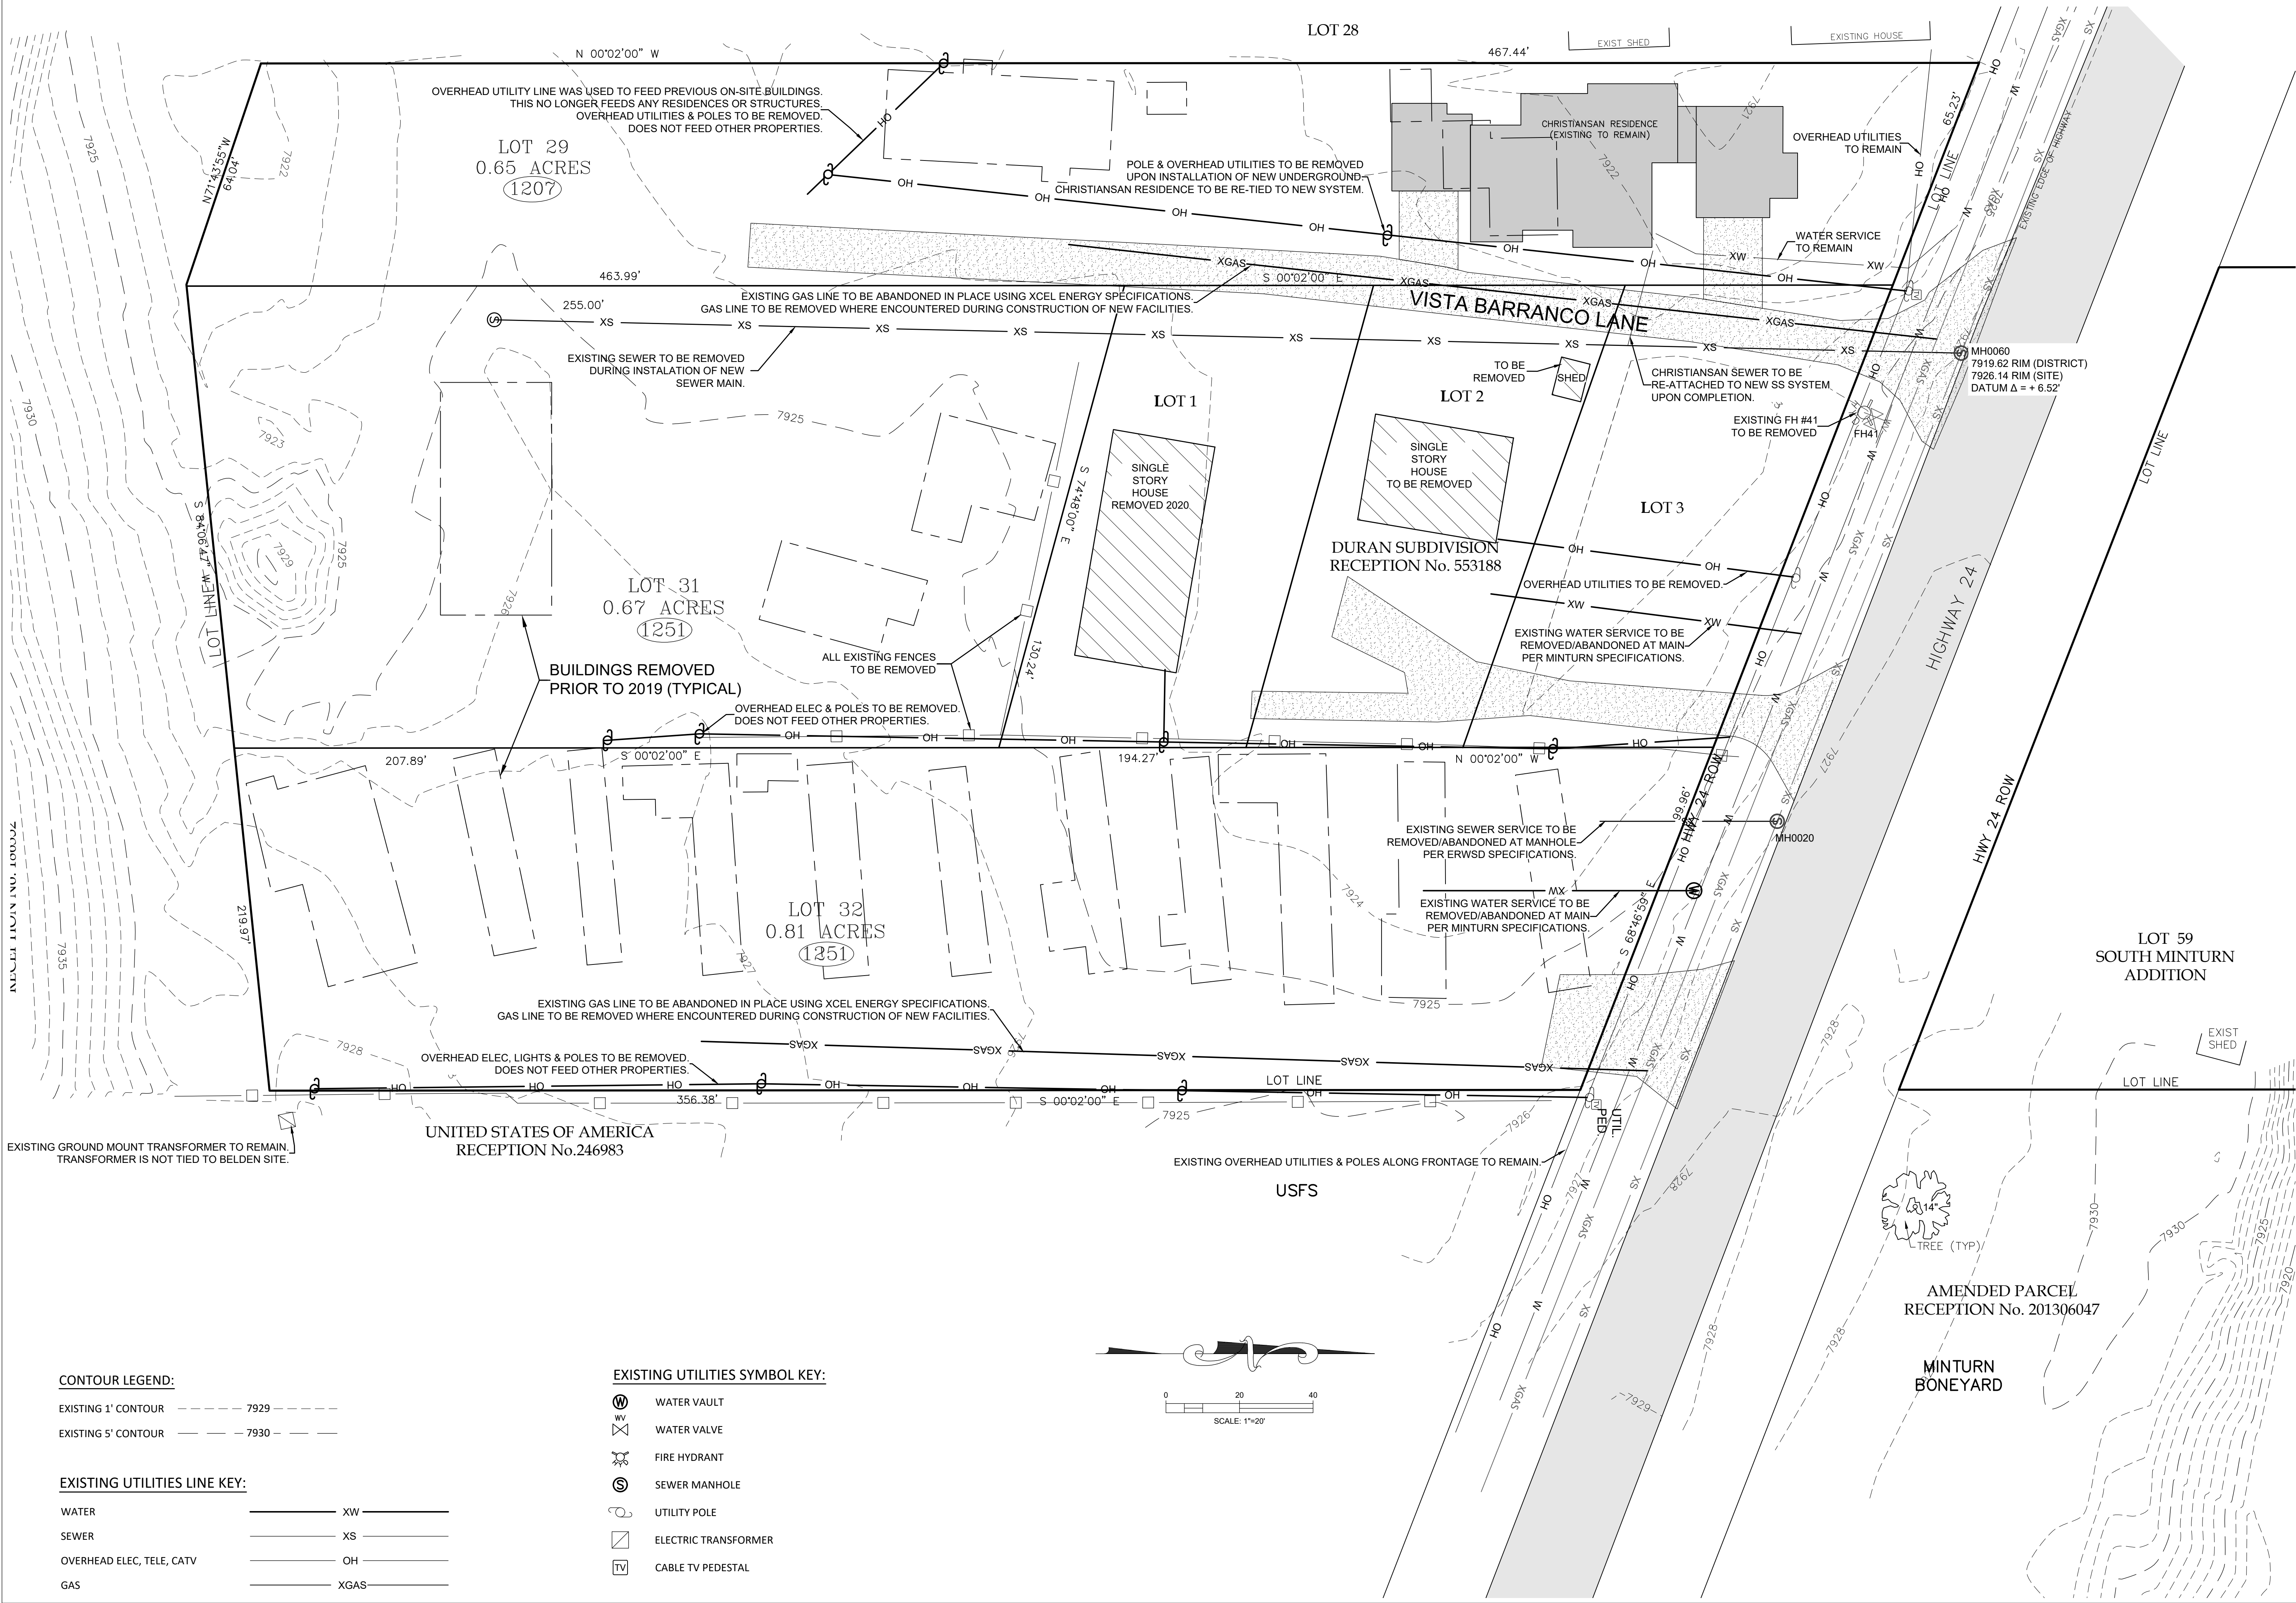

Belden Place - 12 Plex (Flats)

Lot 7

NOT FOR CONSTRUCTION

DATE	REVISION
2/15/22	Permit Set
7/29/24	Review comments 1

Title: EXISTING SITE & DEMOLITION PLAN

Sheet:


C.110

COPYRIGHT



TIMBERLINE
ENGINEERING, INC.
CIVIL STRUCTURAL
218 E. Valley Rd.
STE 104-PMB 177
Carbondale, Colorado 81623
p 970.963.9869
timberlineengineering@gmail.com

0036 Abby Road, Minturn, Colorado 81645

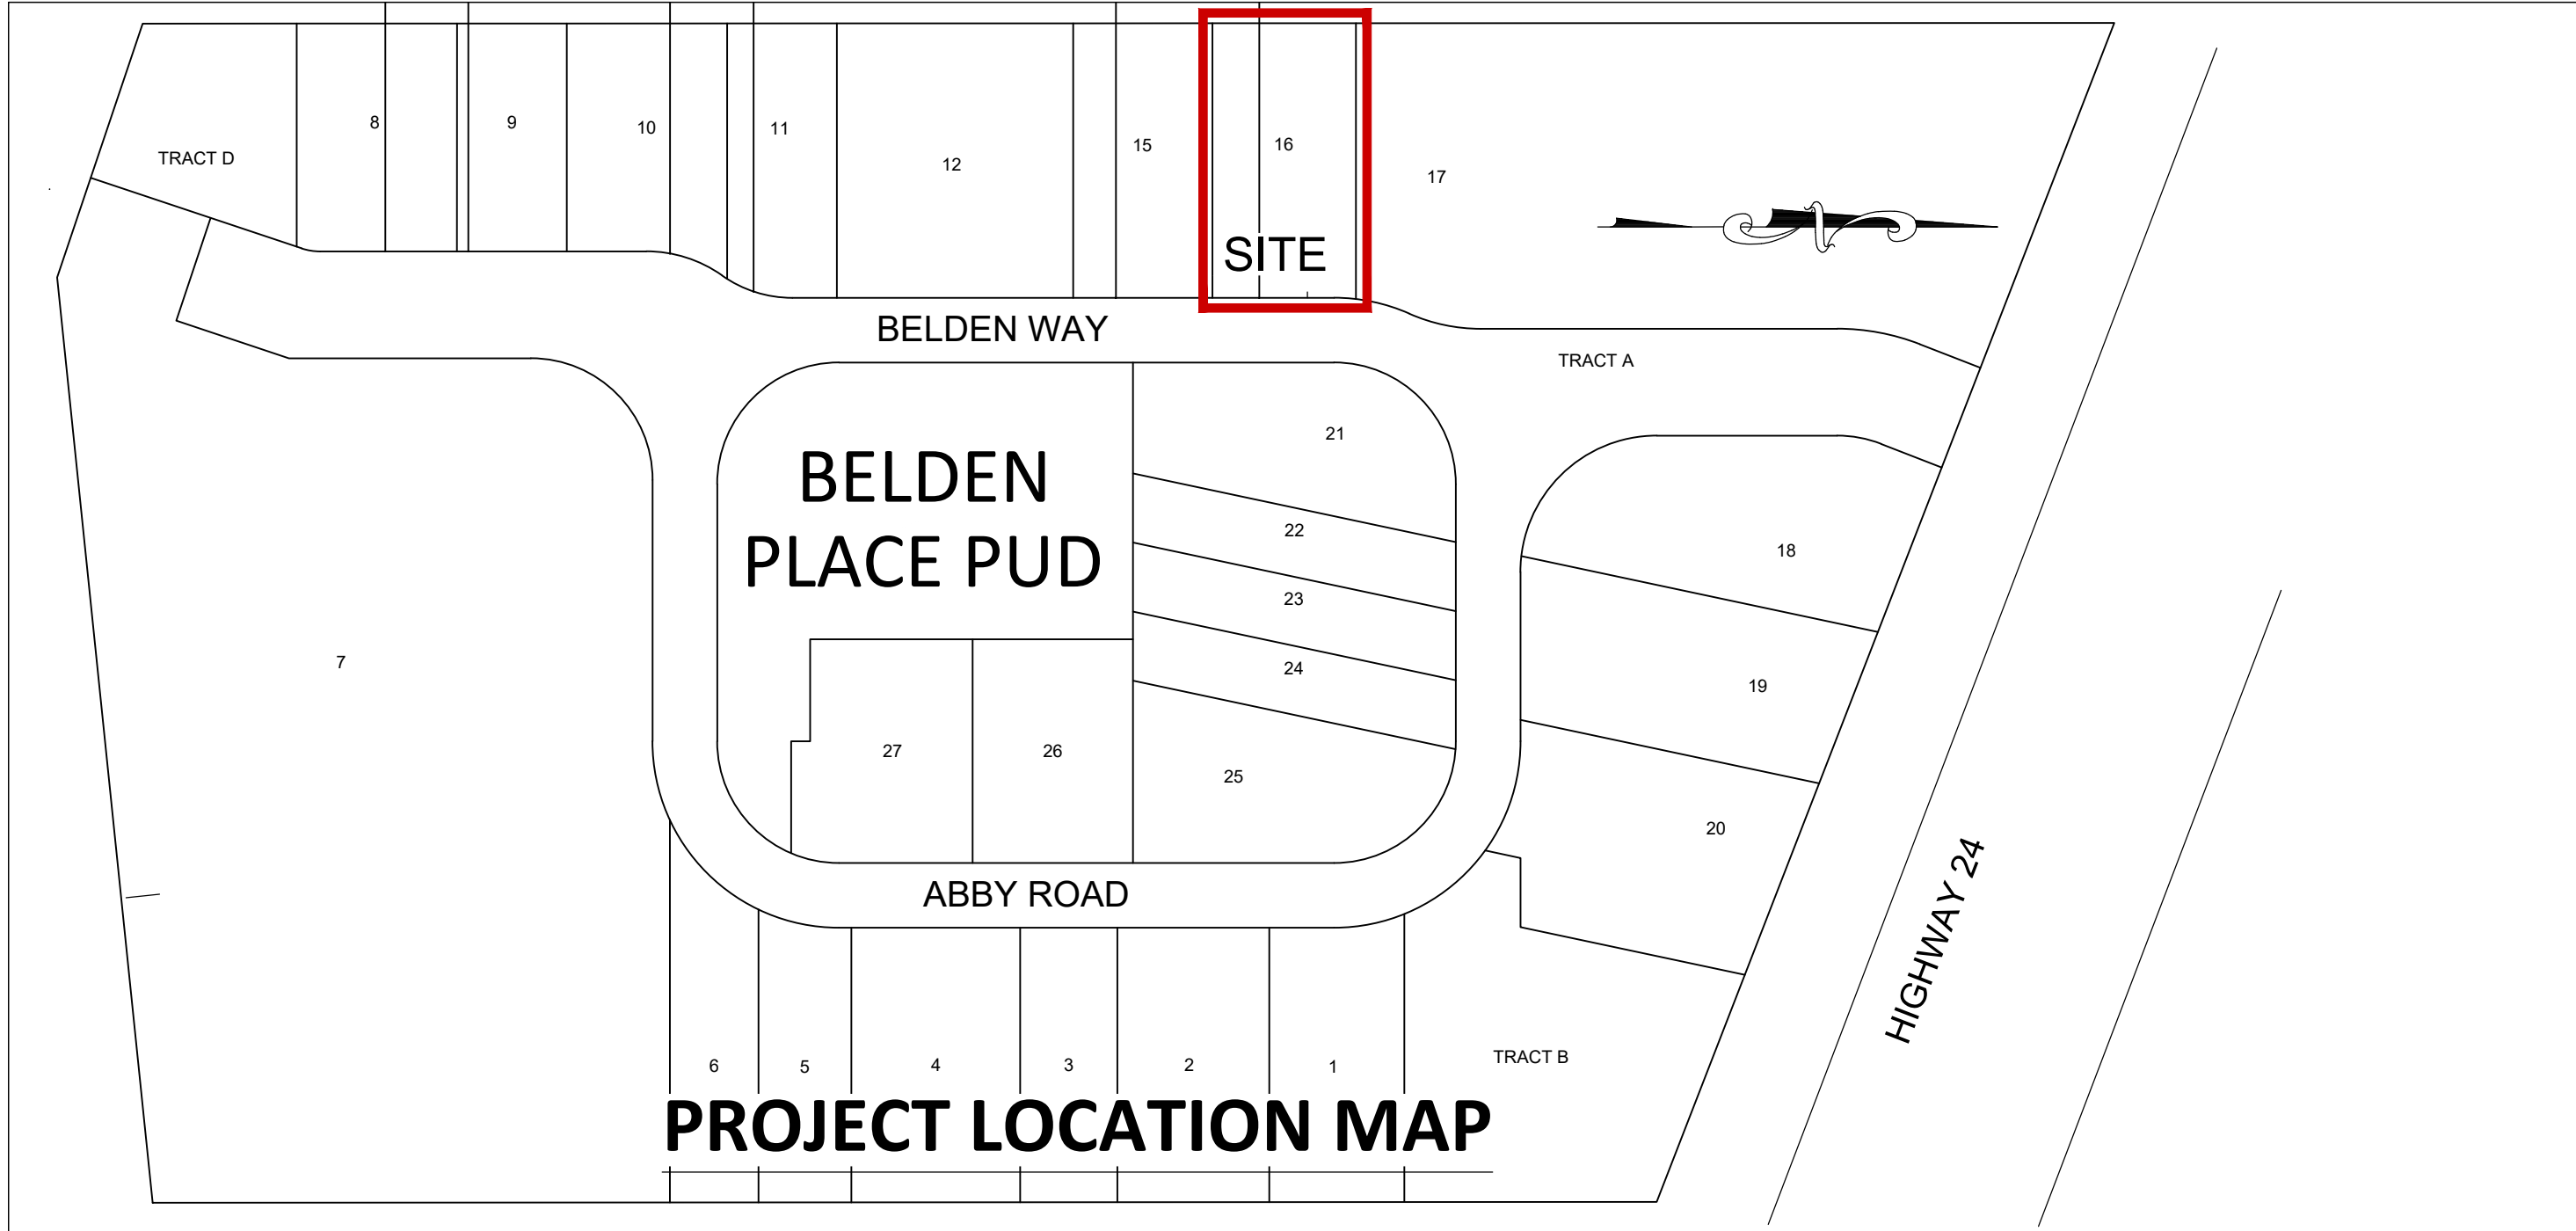

- ABBREVIATION KEY**
- AD = AREA DRAIN
 - CFS = CUBIC FEET PER SECOND
 - CONC = CONCRETE
 - EC = EDGE OF CONCRETE
 - EOA = EDGE OF ASPHALT
 - EP = EDGE OF PAVEMENT
 - EX = EXISTING
 - FF = FINISHED FLOOR
 - FG = FINISHED GRADE
 - FL = FLOW LINE
 - GD = GRADE/GROUND
 - HP = HIGH POINT
 - LP = LOW POINT
 - TBC = TOP BACK OF CURB
 - TD = TRENCH DRAIN
 - TOS = TOP OF SLAB
 - TOW = TOP OF WALL
 - TYP = TYPICAL
 - WH = WALL HEIGHT
 - TOW = TOP BACK OF WALK
 - EL = ELEVATION
 - TOP = TOP OF PIPE
 - WV = WATER VALVE
 - WW = WINDOW WELL





- CONTOUR LEGEND:**
- EXISTING 1' CONTOUR - 7929
 - EXISTING 5' CONTOUR - 7930
 - PROPOSED 1' CONTOUR - 7929
 - PROPOSED 5' CONTOUR - 7930

- LINE KEY:**
- WATER - W
 - SEWER - S
 - ELECTRIC - UEL
 - GAS - GAS
 - TELEPHONE - TEL
 - CATV - CTV
 - PROPERTY LINE - PL

- PROPOSED UTILITY SYMBOL KEY:**
- WV = WATER VAULT
 - WV = WATER VALVE
 - SH = FIRE HYDRANT
 - SM = SEWER MANHOLE
 - UP = UTILITY POLE
 - ET = ELECTRIC TRANSFORMER
 - CP = CABLE TV PEDESTAL
 - EV = ELECTRIC SPURCE VAULT
 - WSCS = WATER SERVICE CURB STOP
 - SSC = SANITARY SEWER CLEANOUT
 - SL = STREET LIGHT

SITE CALCULATIONS - 16

SITE SQFT	2,212 SQFT
BUILDING COVERAGE	922 SQFT
IMPERVIOUS COVERAGE (Includes Building)	1,026 SQFT
SITE COVERAGE ALLOWED	60%
SITE COVERAGE	46.4%

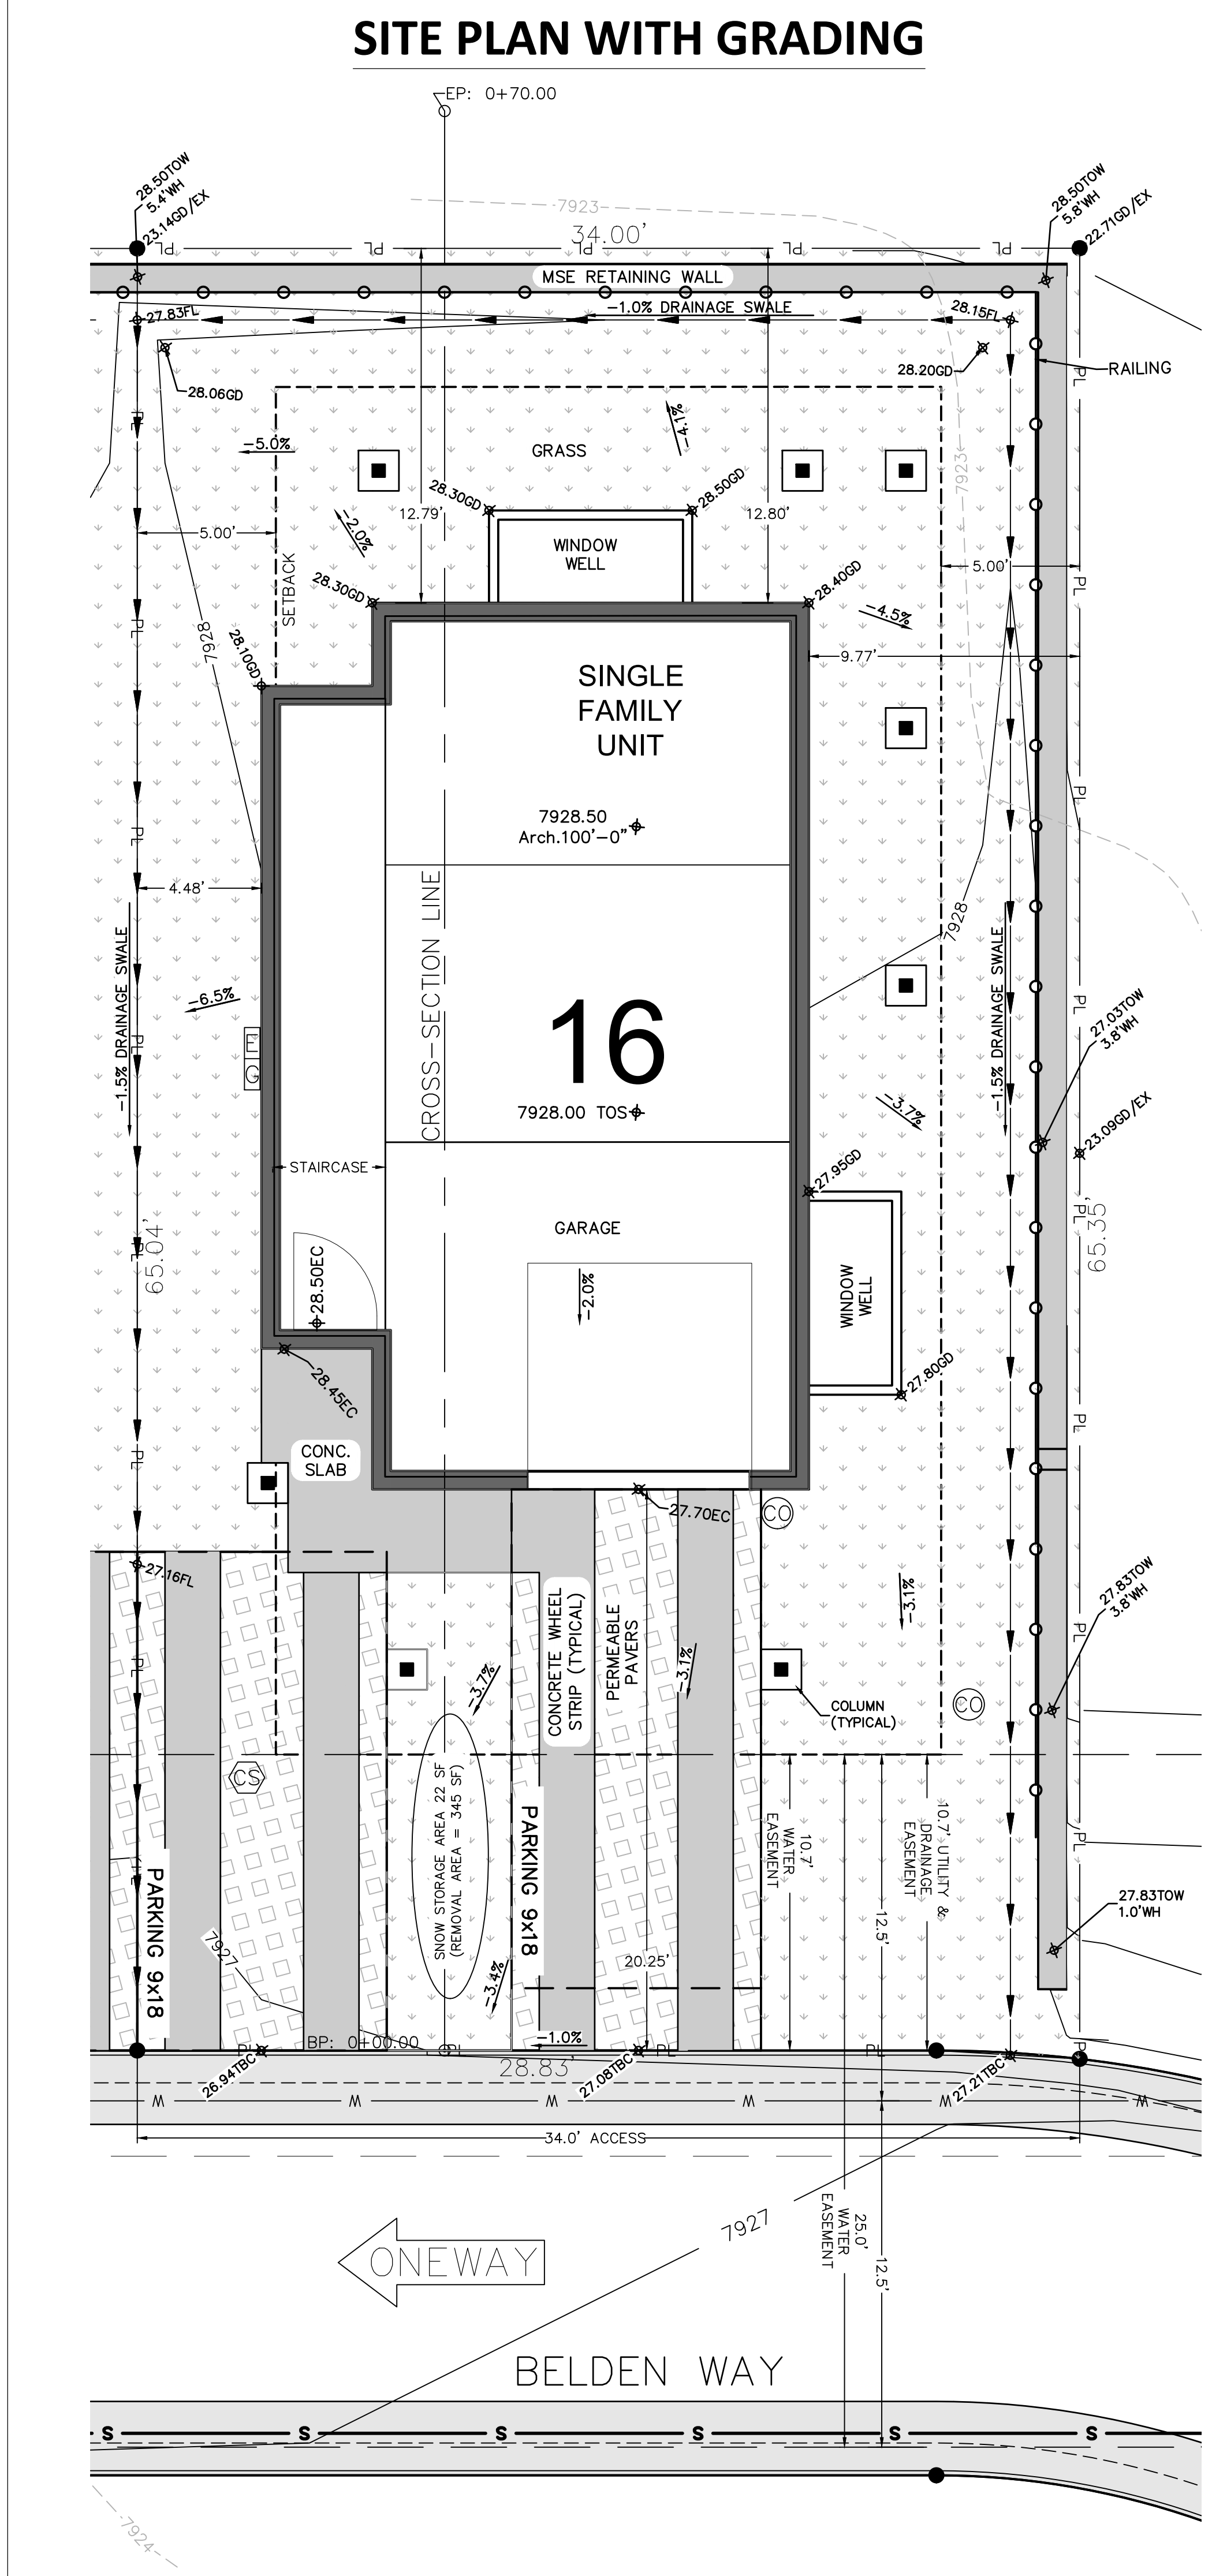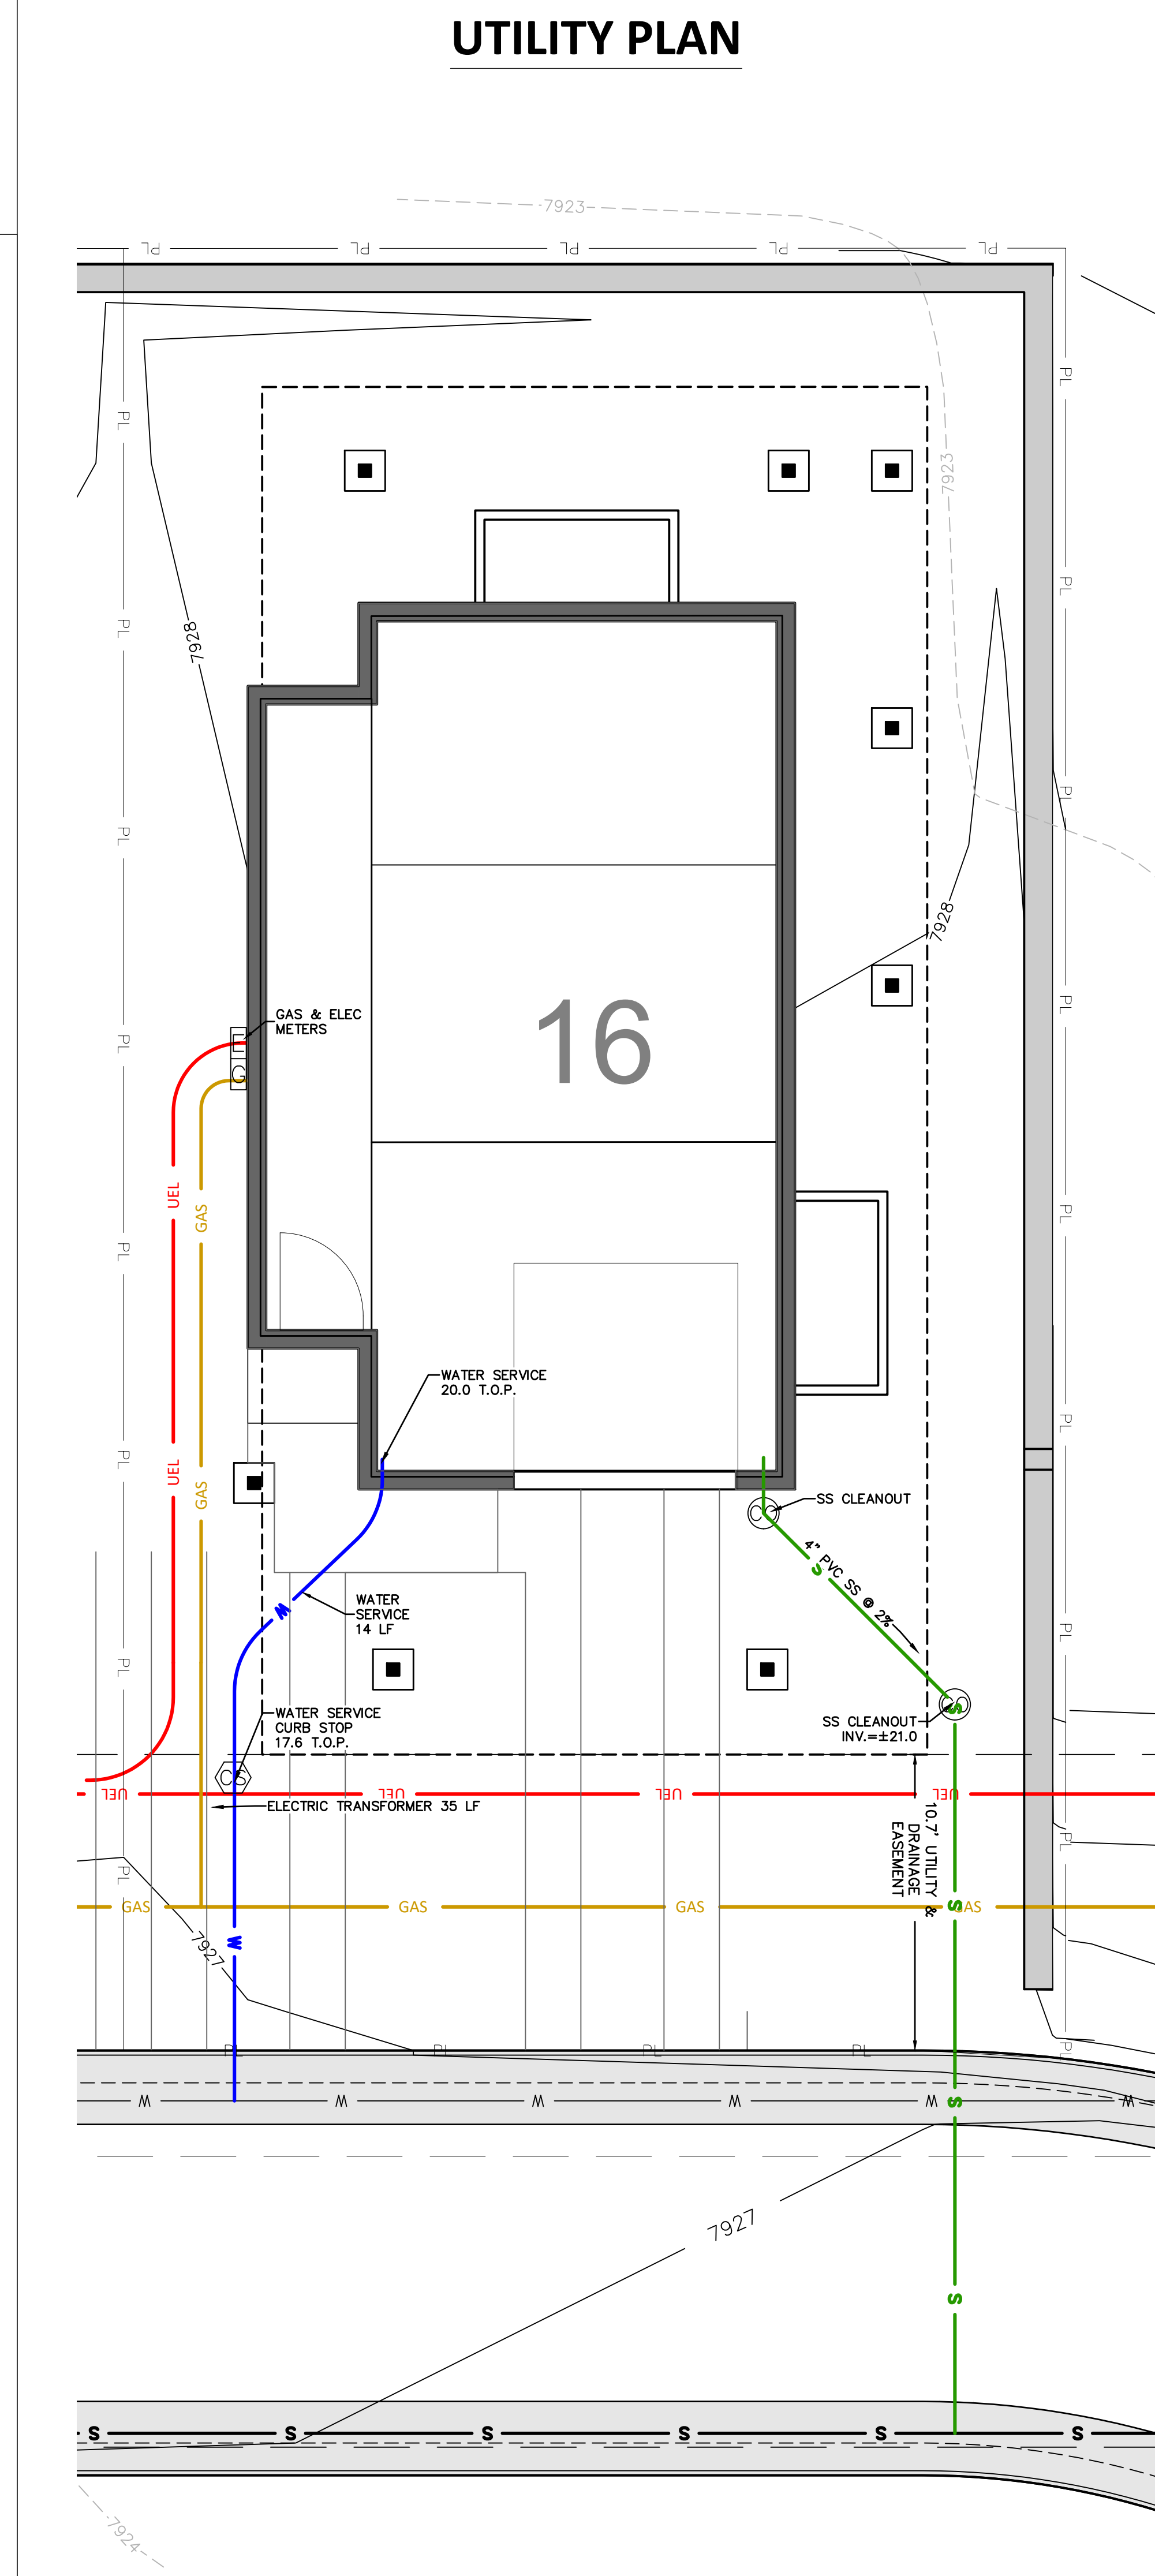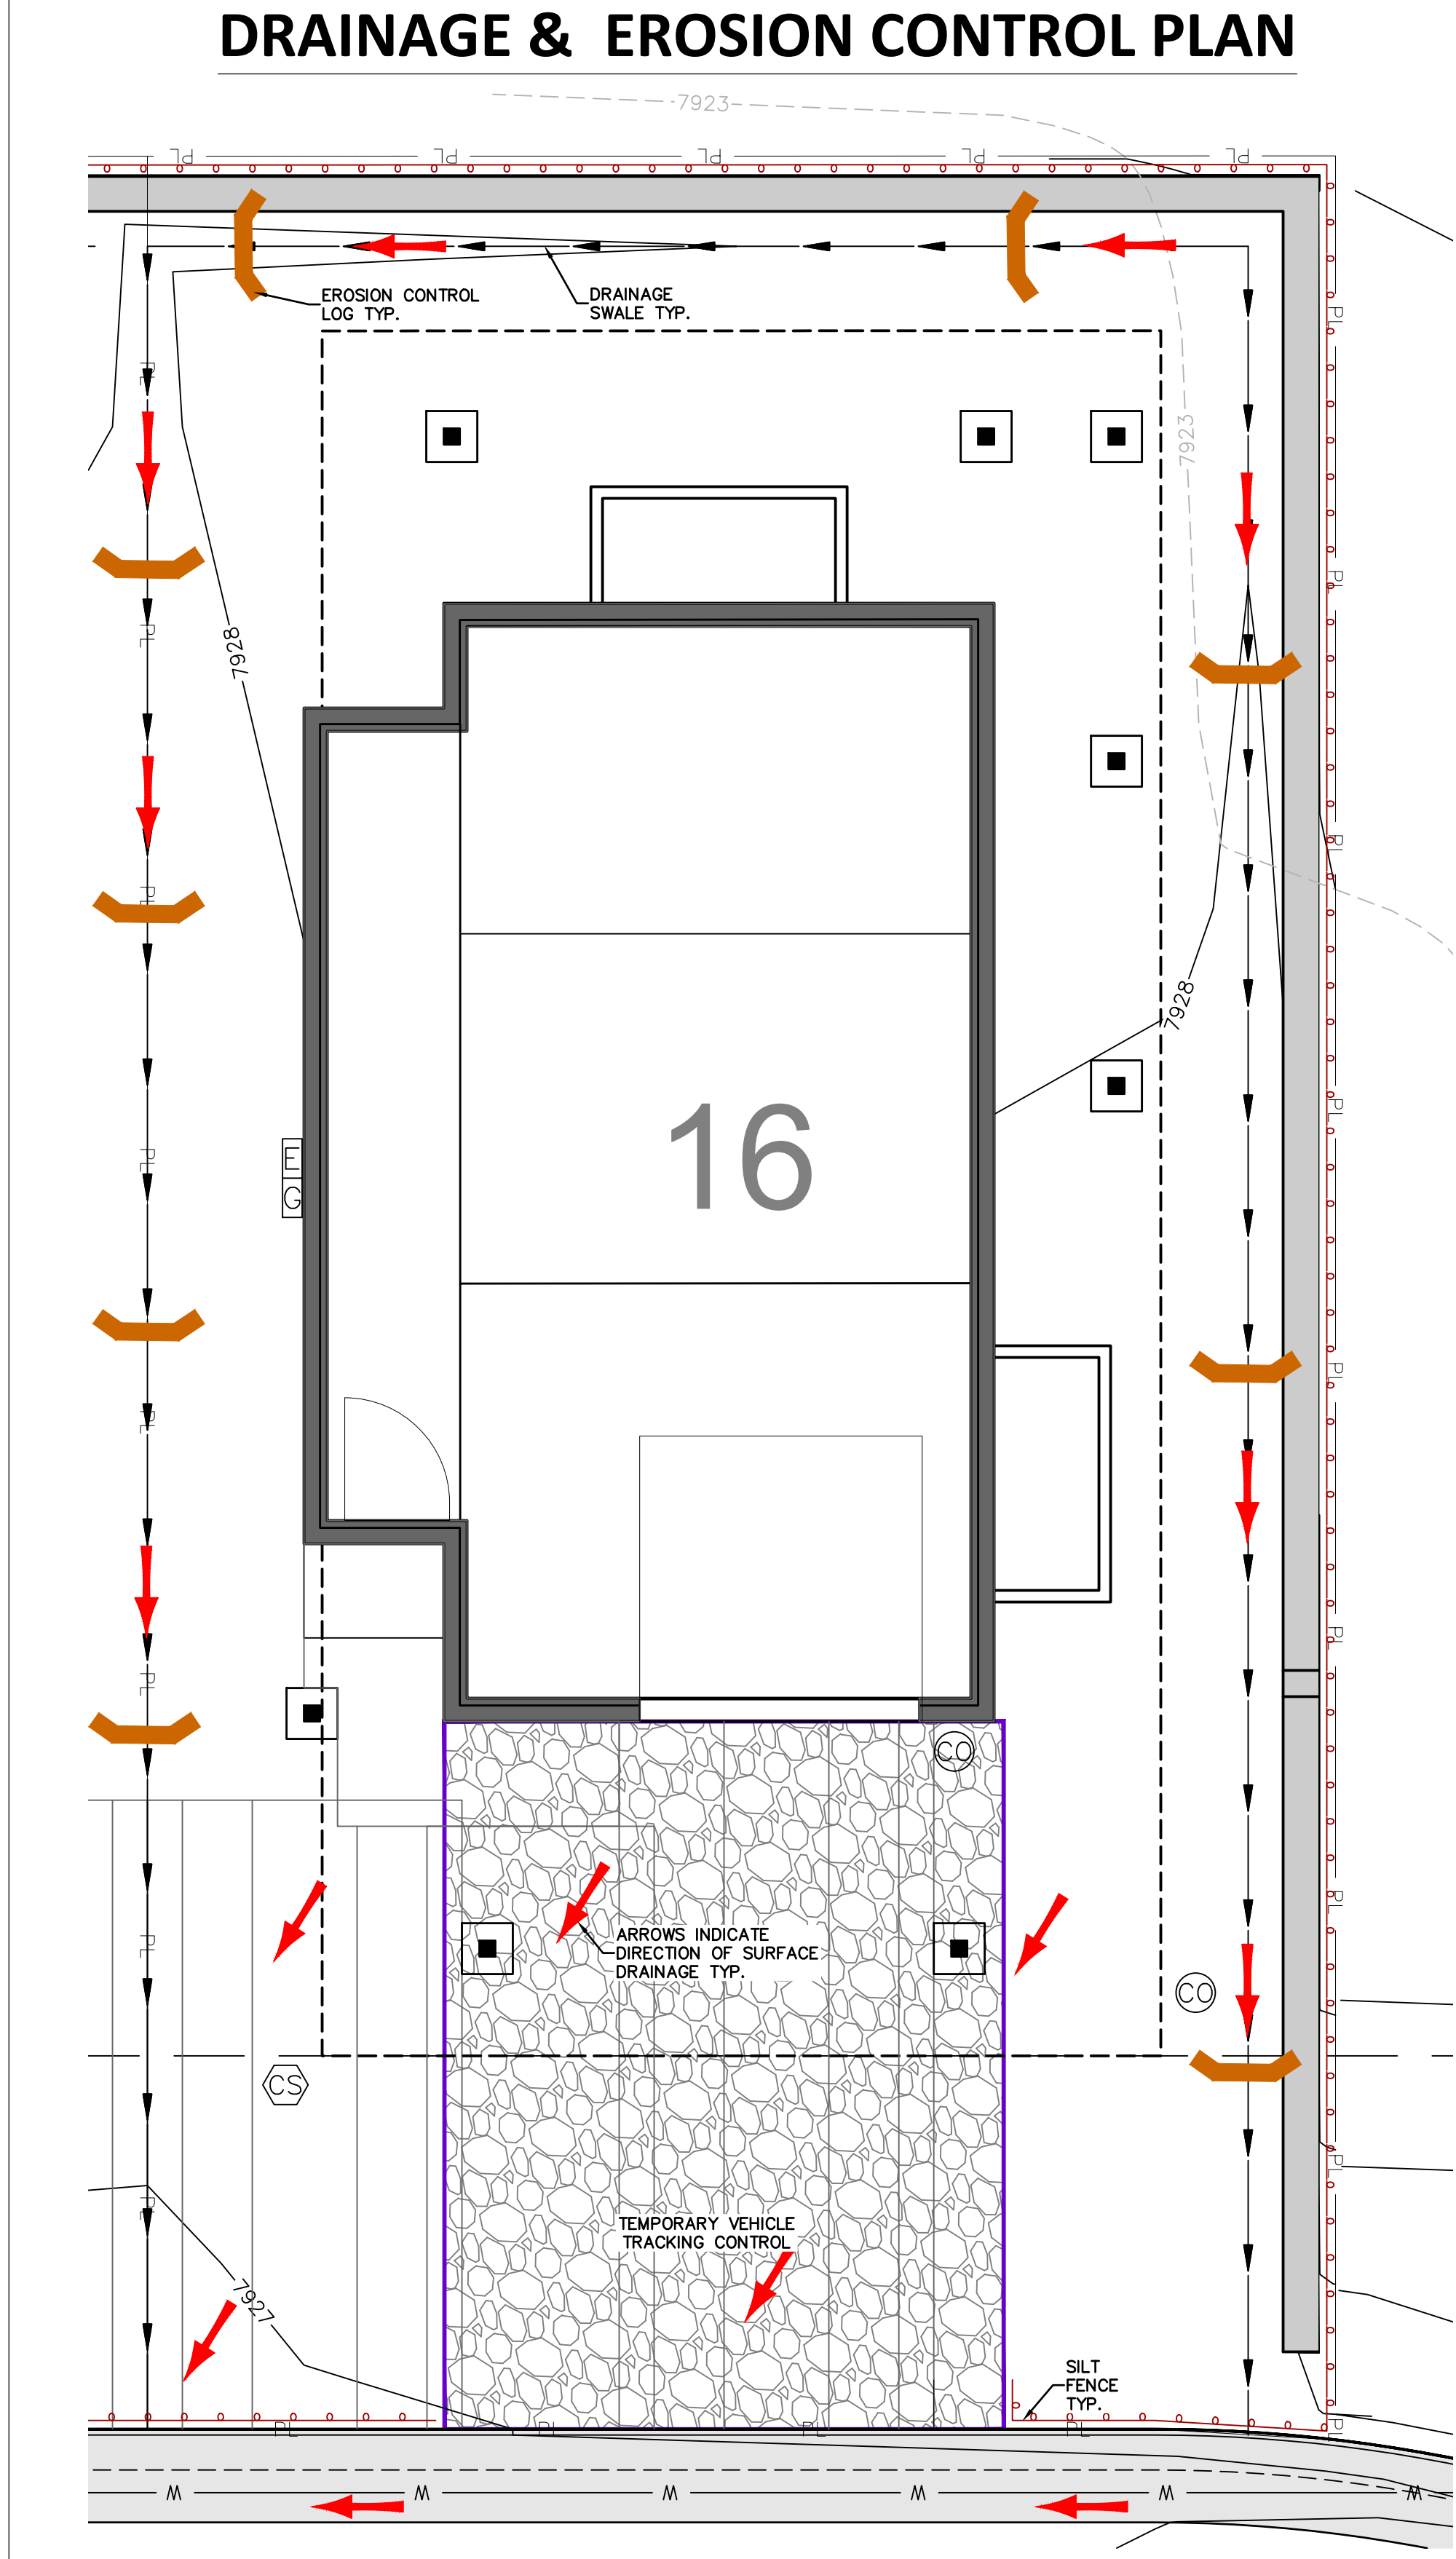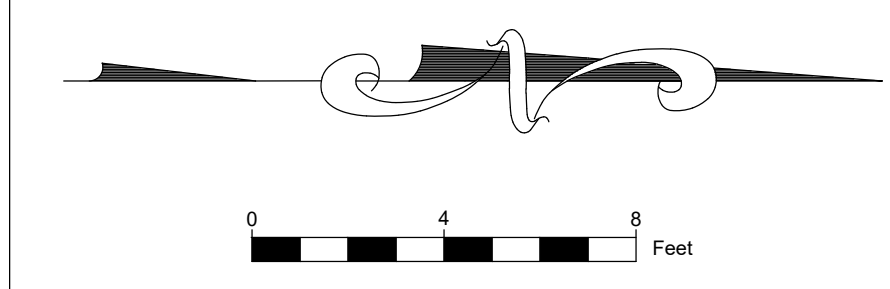

UNIT 16

SHEET INDEX:

- C.1 SITE PLAN
- C.3 DETAILS & CROSS SECTION

TIMBERLINE ENGINEERING, LLC CIVIL/STRUCTURAL

218 E. Valley Rd. Suite 104-PMB 177
Colorado, Colorado 81623
timberlineengineering@gmail.com

39276
PROFESSIONAL ENGINEER

COPYRIGHT

Belden Place UNIT 16 SINGLE FAMILY RESIDENCE


Minturn, Colorado

NOT FOR CONSTRUCTION

DATE	REVISION
1/2/24	DRB Coordination
9/27/24	DRB Comments

Title: SITE PLAN

Sheet:

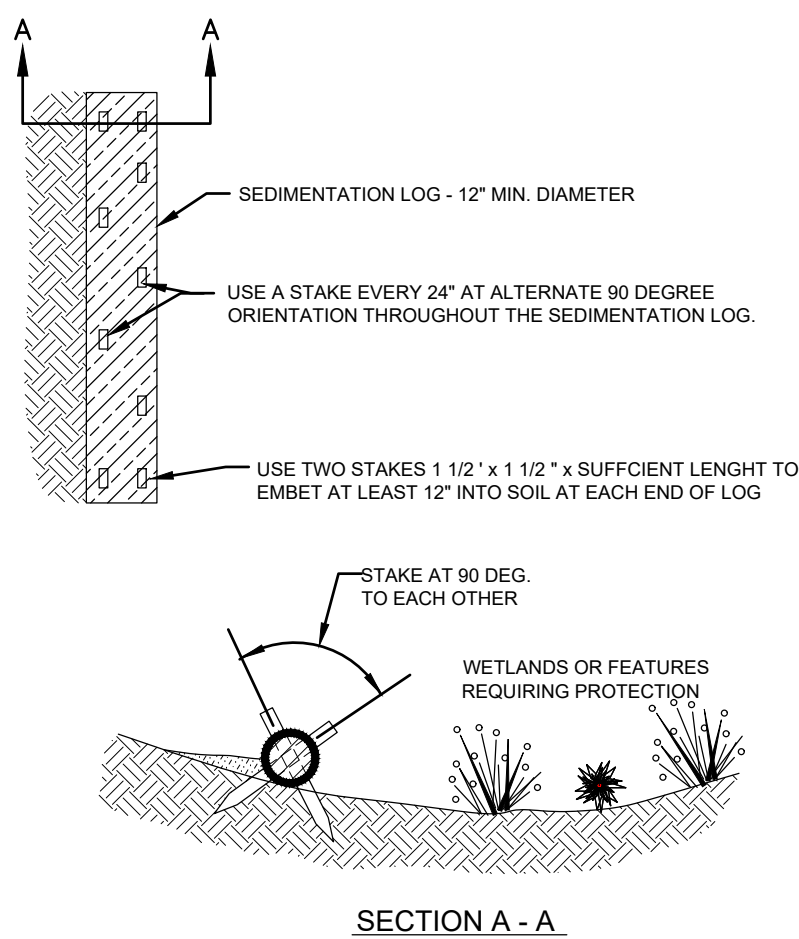


SEDIMENT CONTROL LOG INSTALLATION NOTES

1. SEE PLAN VIEW FOR:
- LOCATION AND LENGTH OF SEDIMENT CONTROL LOG.
2. SEDIMENT CONTROL LOGS INDICATED ON INITIAL SWMP PLAN SHALL BE INSTALLED PRIOR TO ANY LAND-DISTURBING ACTIVITIES.
3. SEDIMENT CONTROL LOGS SHALL CONSIST OF STRAW, COMPOST, EXCELSIOR, OR COCONUT FIBER.
4. NOT FOR USE IN CONCENTRATED FLOW AREAS.
5. THE SEDIMENT CONTROL LOG SHALL BE TRENCHED INTO THE GROUND A MINIMUM OF 2".


SEDIMENT CONTROL LOG MAINTENANCE NOTES

1. THE SWMP MANAGER SHALL INSPECT SEDIMENT CONTROL LOGS DAILY, DURING AND AFTER ANY STORM EVENT AND MAKE REPAIRS OR CLEAN OUT UPSTREAM SEDIMENT AS NECESSARY.
2. SEDIMENT ACCUMULATED UPSTREAM OF SEDIMENT CONTROL LOGS SHALL BE REMOVED WHEN THE UPSTREAM SEDIMENT DEPTH IS WITHIN 1/2 THE HEIGHT OF THE CREST OF LOG.
3. SEDIMENT CONTROL LOG SHALL BE REMOVED AT THE END OF CONSTRUCTION. IF ANY DISTURBED AREA EXISTS AFTER REMOVAL, IT SHALL BE COVERED WITH TOP SOIL, DRILL SEEDED AND CRIMP MULCHED OR OTHERWISE STABILIZED IN A MANNER APPROVED BY THE LOCAL JURISDICTION.


EROSION CONTROL LOG
DETAIL

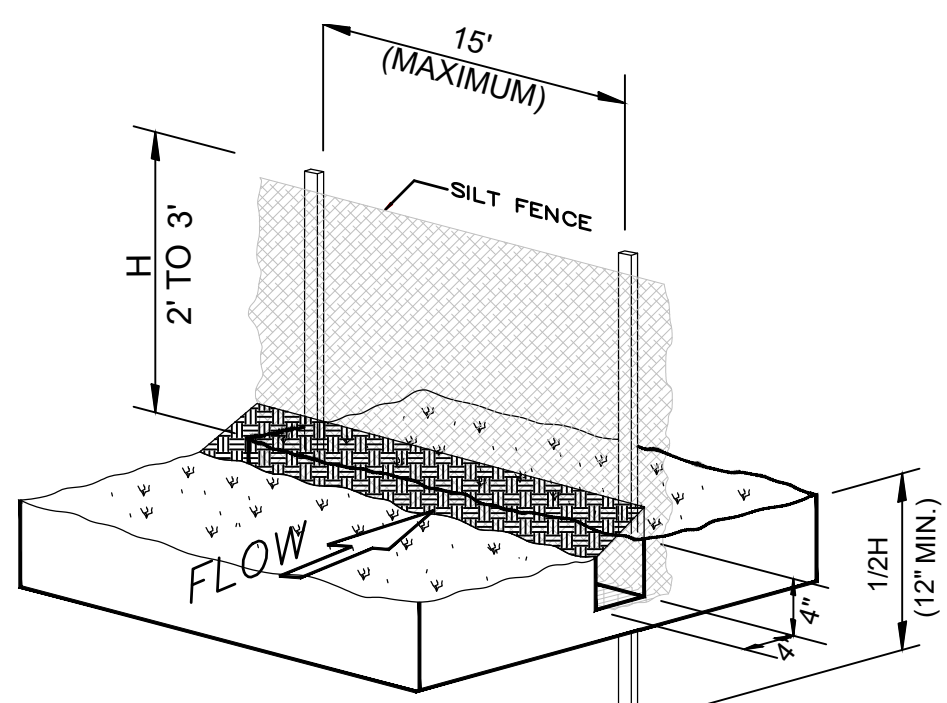

SILT FENCE INSTALLATION
-NTS-


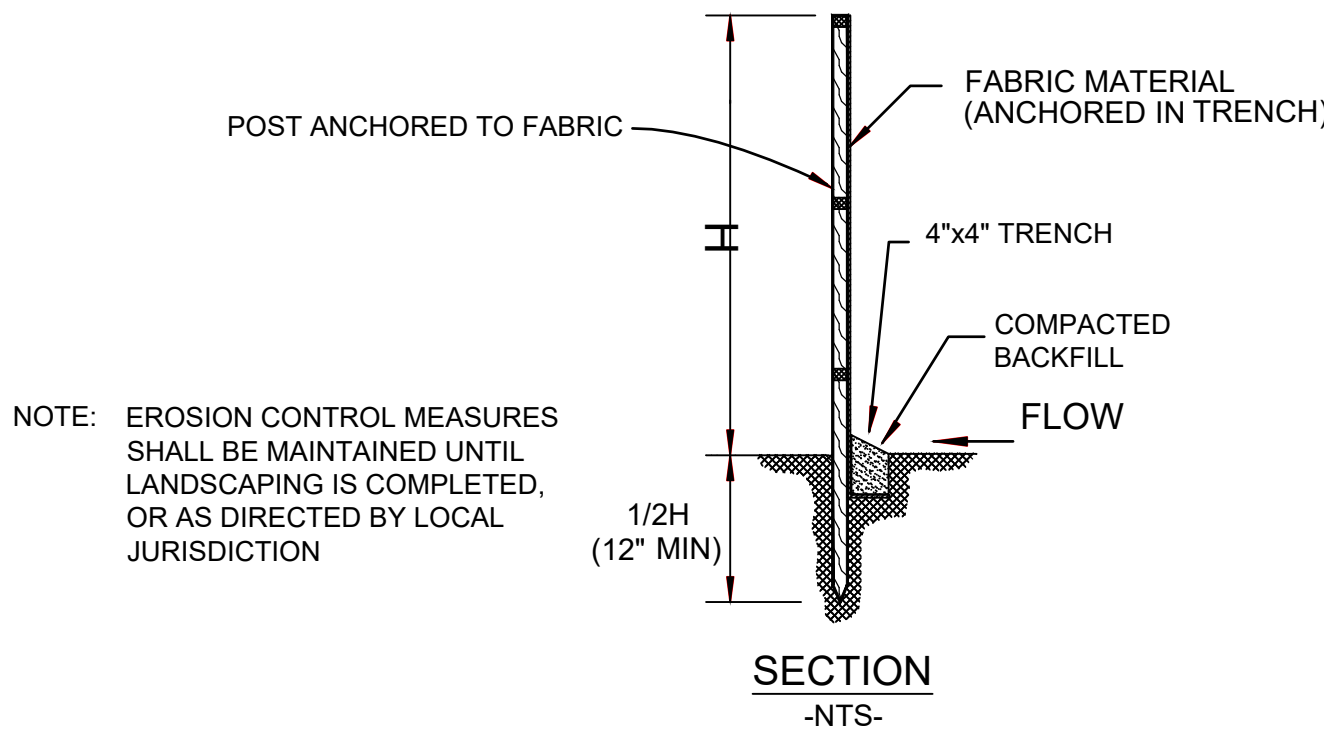


SILT FENCE INSTALLATION
DETAIL


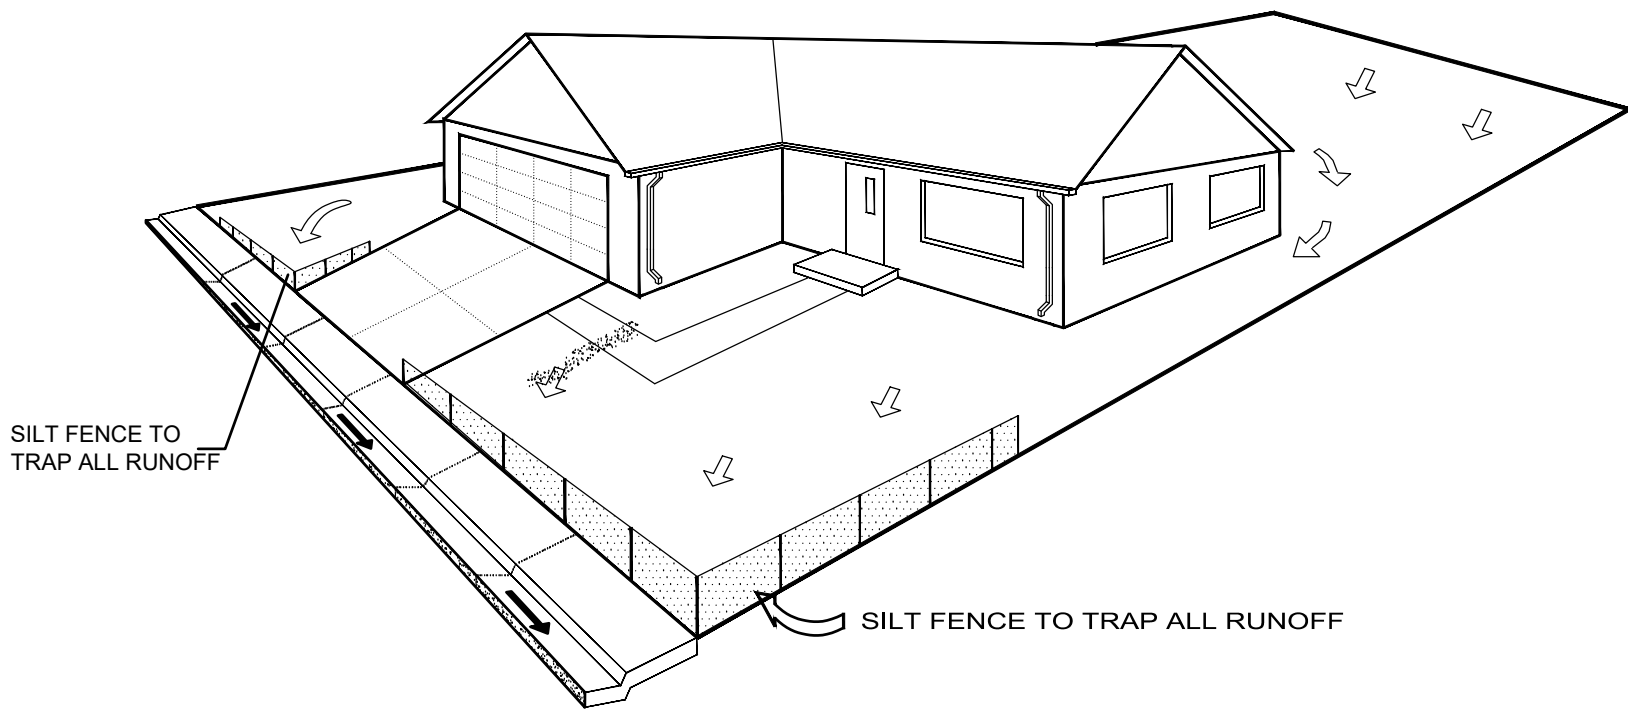


NOTE: EROSION CONTROL MEASURES SHALL BE MAINTAINED AT ALL TIMES AS DIRECTED BY LOCAL JURISDICTION


SILT FENCE PLACEMENT
DETAIL

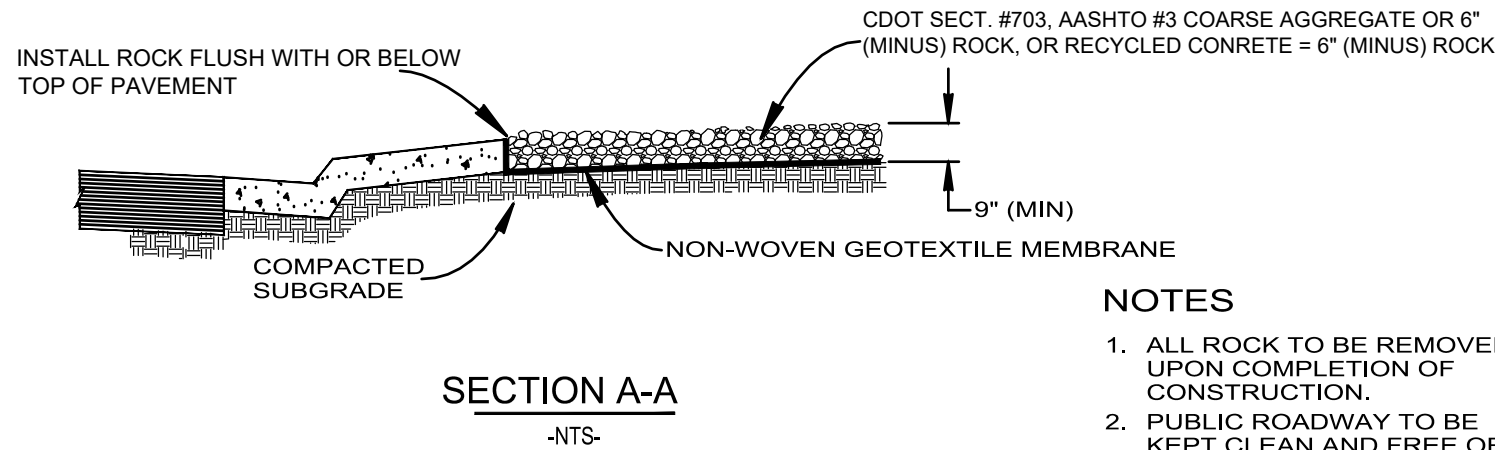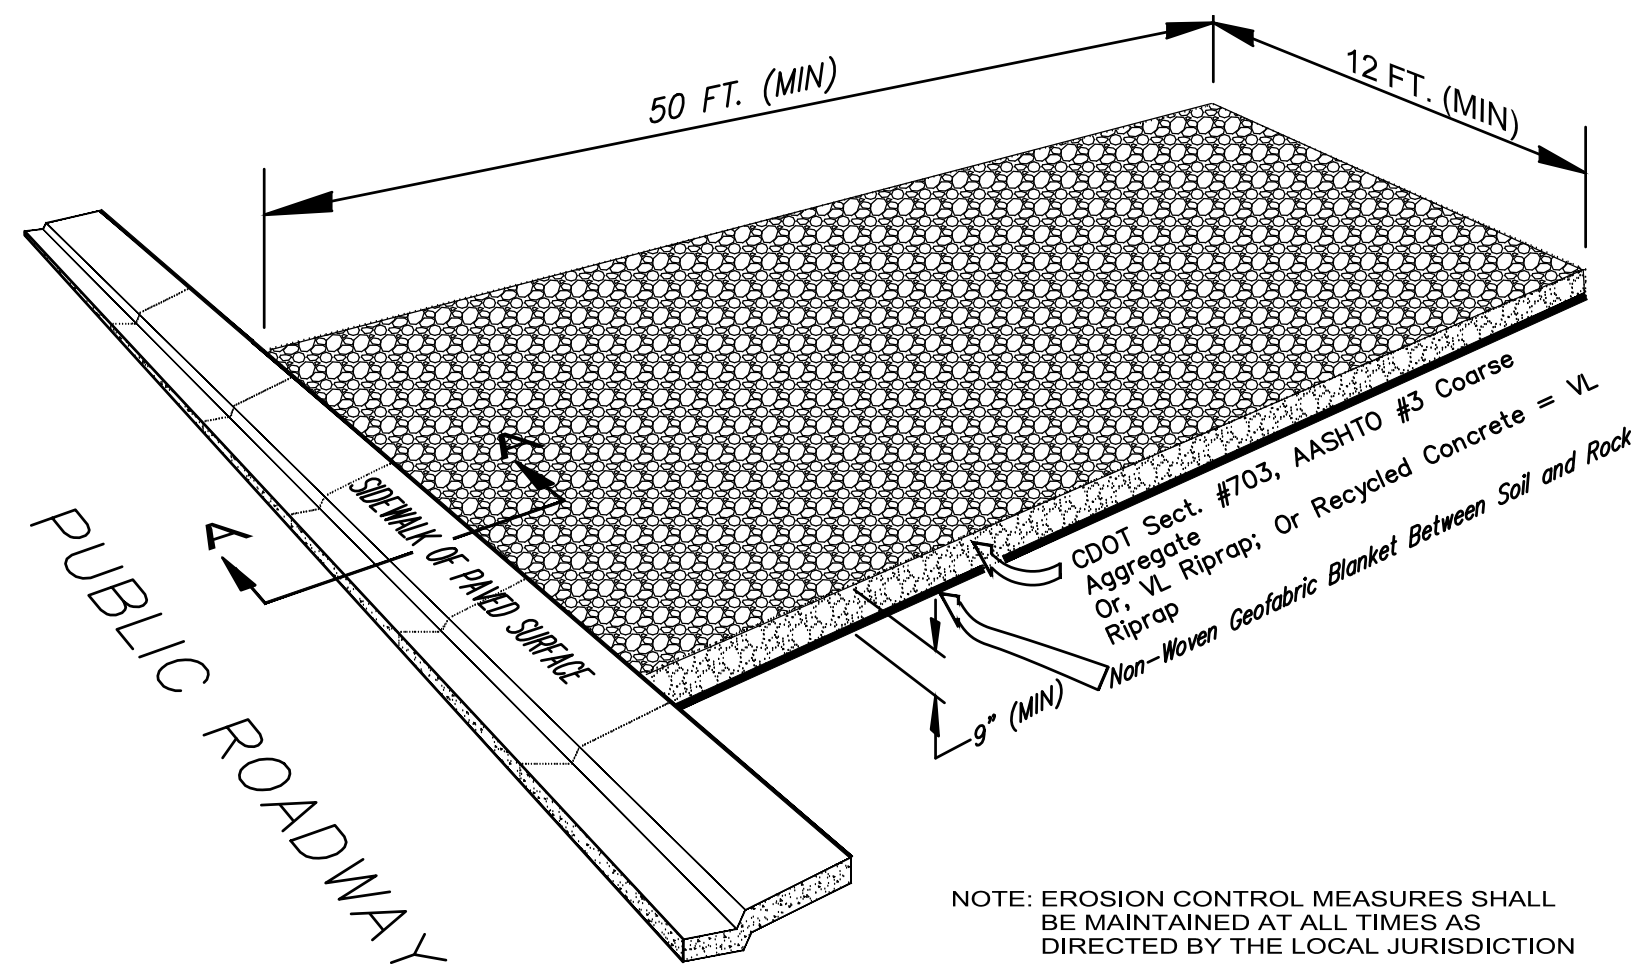


TEMPORARY VEHICLE TRACKING CONTROL
DETAIL

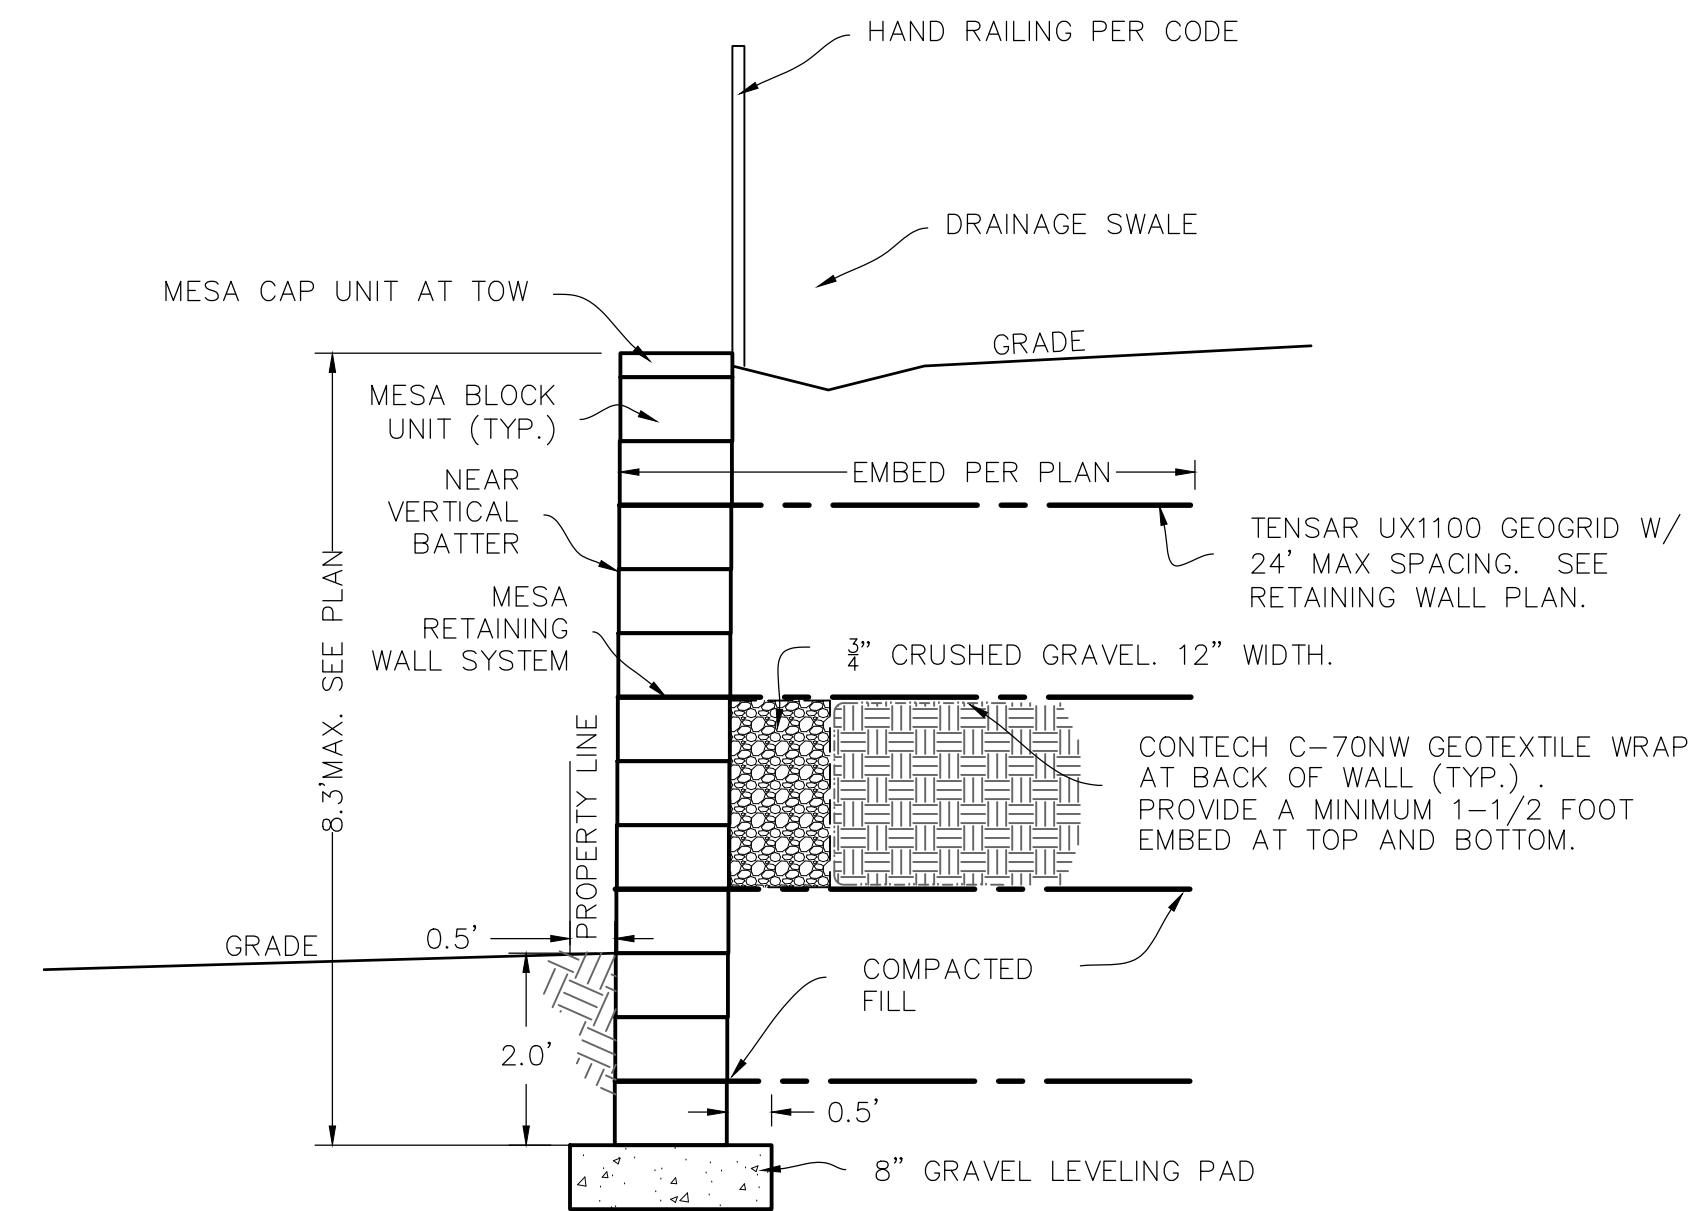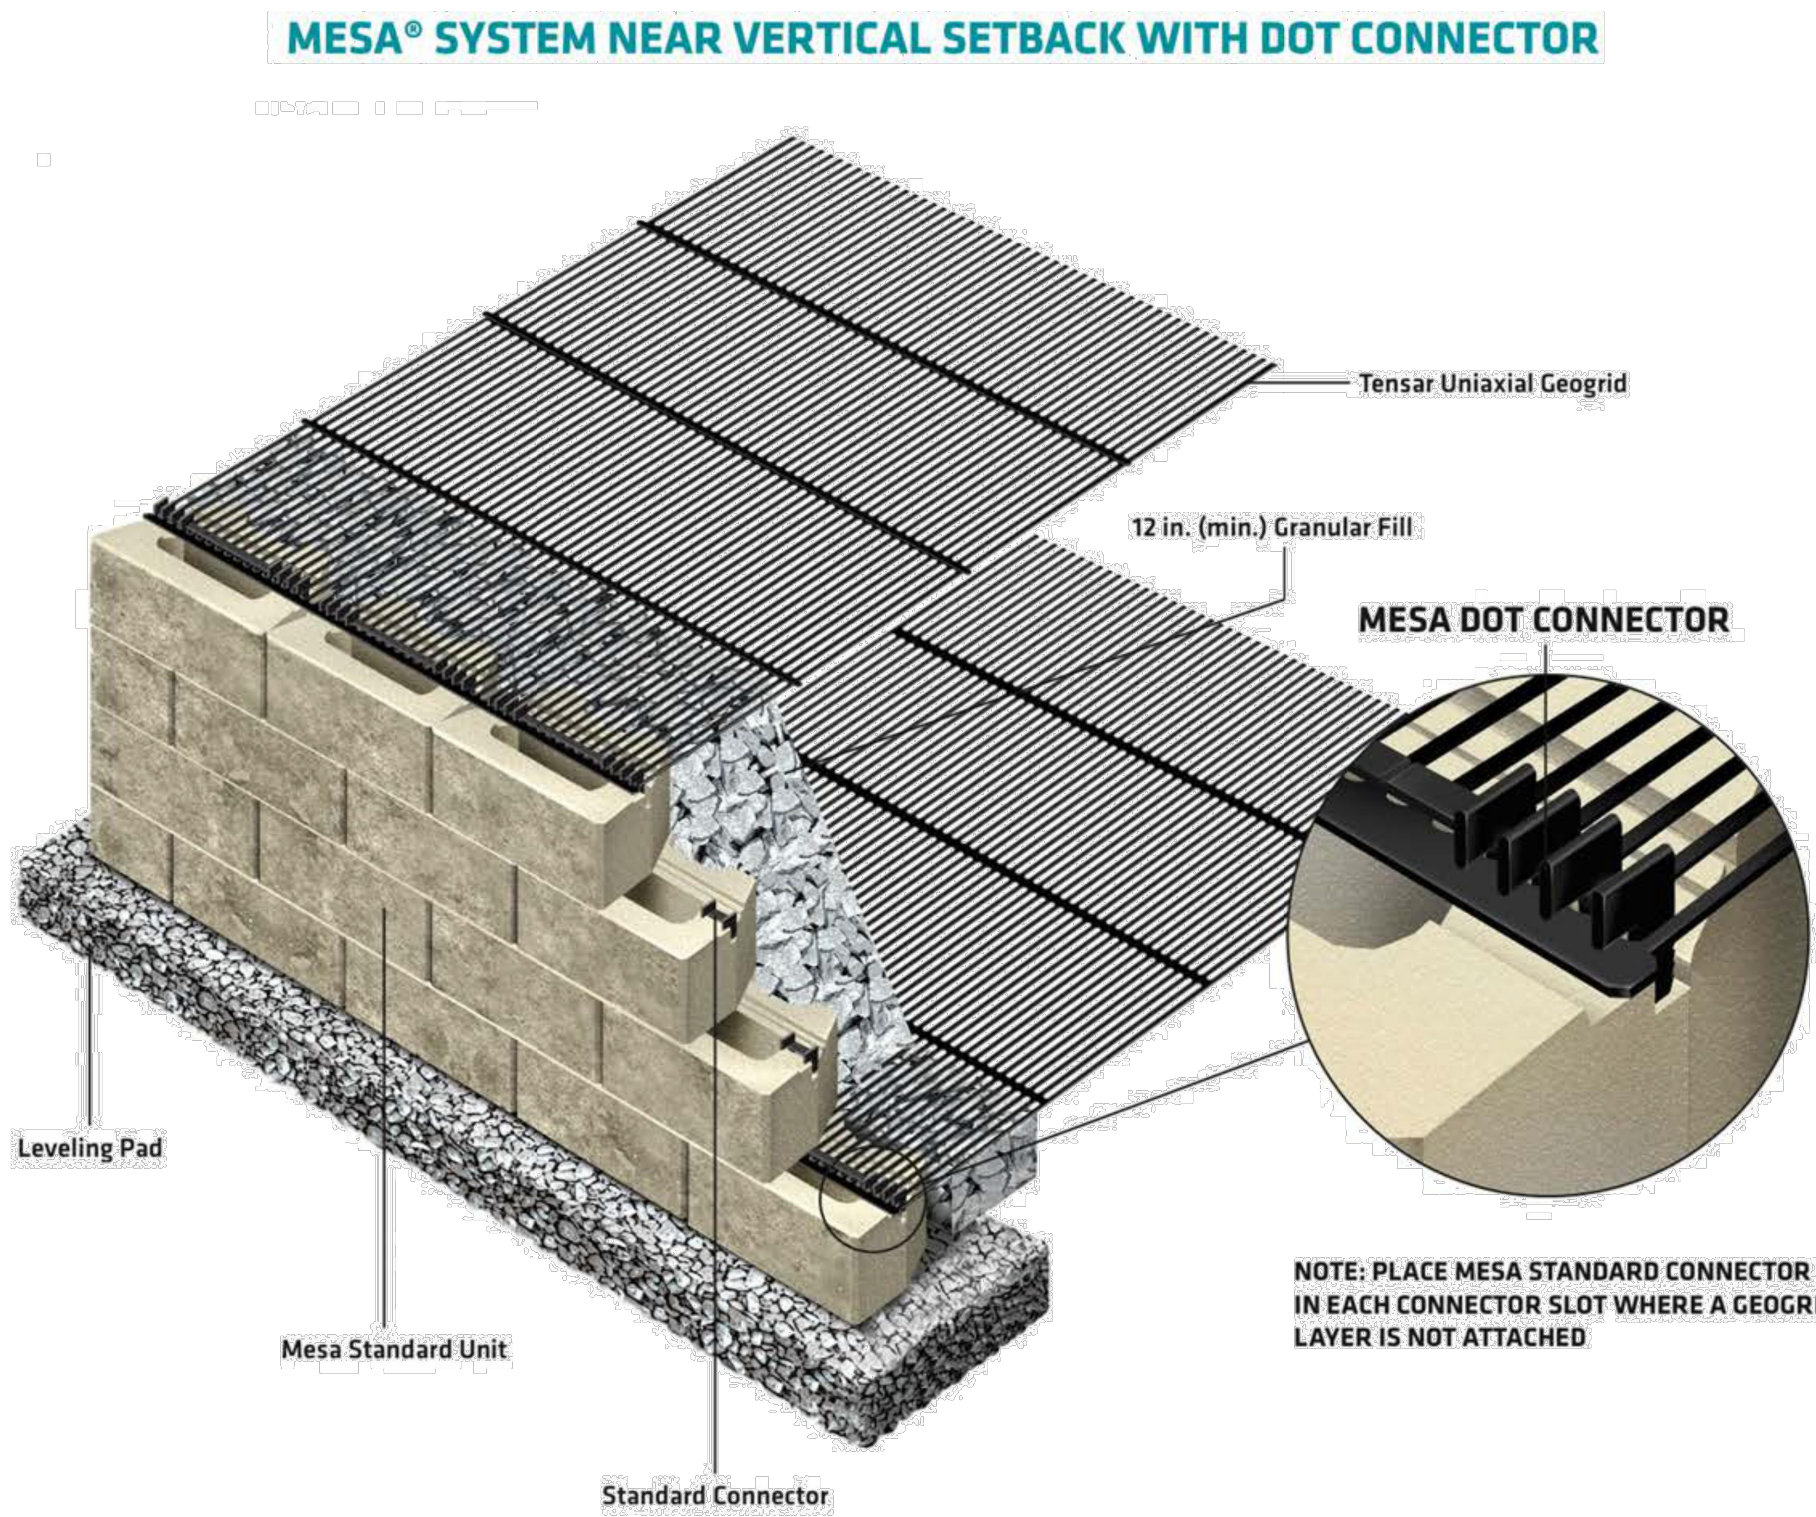

RETAINING WALL
DETAIL

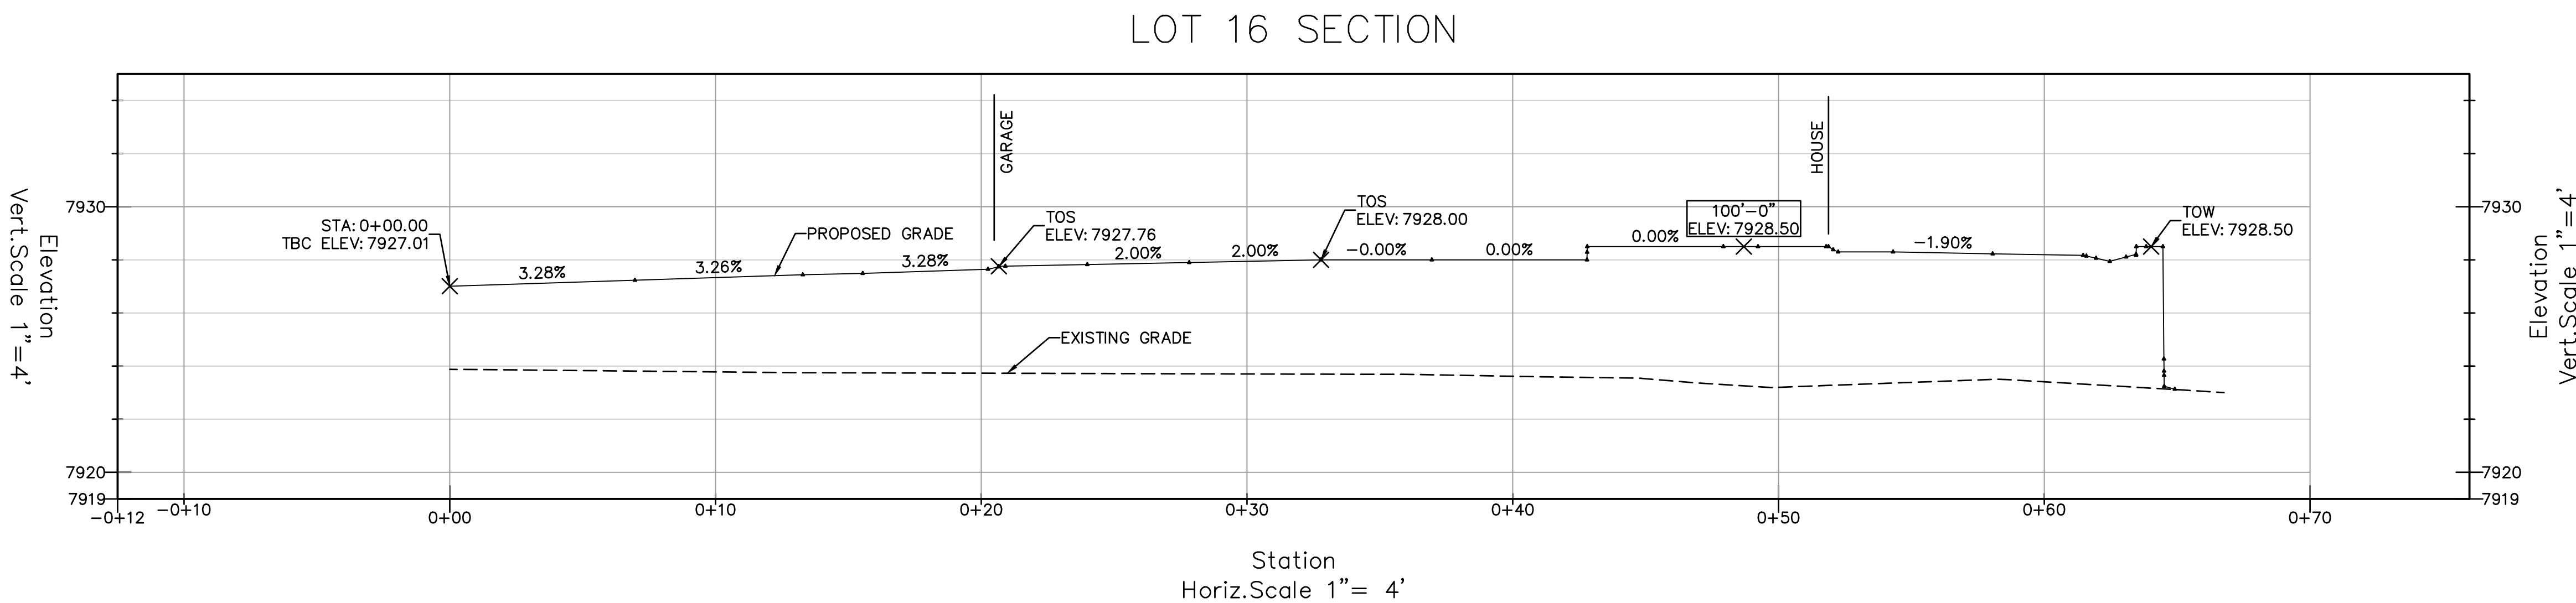


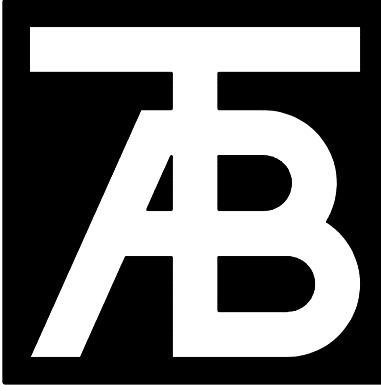

TAB
Associates

The Architectural Balance
0056 Edwards Village Blvd.
Edwards, CO 81632
(970) 766-1470
fax: (970) 766-1471
email: tab@tab.net
www.tabassociates.com

Civil Engineer:
Timberline Engineering
(970) 963 9666
Structural Engineer:
KPM Consultants, Inc.
(970) 949-9391

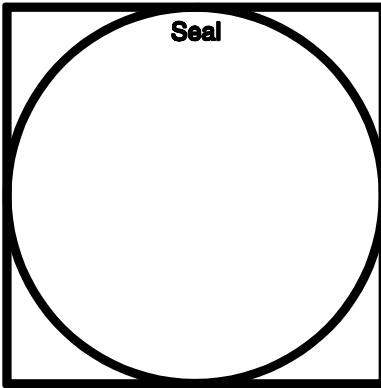

Belden Place - Single Family
Lot 16 - 0013 Beldan Way
Minturn, Colorado 81645

Revisions:

Issue Dates:
20220509 Street Coord
DRB-09/13/224


Sheet Title:
Landscape
Plan

Project No:

2215


Sheet No:

A1.1

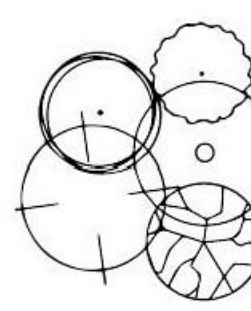

ORNAMENTAL TREES


ABB.	BOTANIC	COMMON	SPACING	SIZE	QTY
AMG	<i>Amelanchier x grandiflora</i>	Autumn Brilliance Serviceberry	as shown	8' clump	21
CMT	<i>Crataegus x mordenensis 'Toba'</i>	Toba Hawthorn	as shown	2" Cal	5
MAS	<i>Malus x 'Spring Snow'</i>	Spring Snow Crabapple	as shown	2" Cal	8
MAT	<i>Malus 'Thunderchild'</i>	Thunderchild Crabapple	as shown	2" Cal	5
QUG	<i>Quercus gambelii</i>	Gambel Oak	as shown	8' clump	11

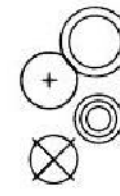


DECIDUOUS SHRUBS

ABB.	BOTANIC	COMMON	SPACING	SIZE	QTY
SAR	<i>Salix repens</i>	Creeping Willow	as shown	5 Gall.	9
SOS	<i>Sorbus cordata</i>	Ash-leaf Spirea	as shown	5 Gall.	6
SPM	<i>Syringa patula 'Miss Kim'</i>	Miss Kim Lilac	as shown	5 Gall.	9
SYO	<i>Symphoricarpos occidentalis</i>	Western Snowberry	as shown	5 Gall.	4


PRUNE ALL DAMAGED OR DEAD WOOD IMMEDIATELY PRIOR TO PLANTING

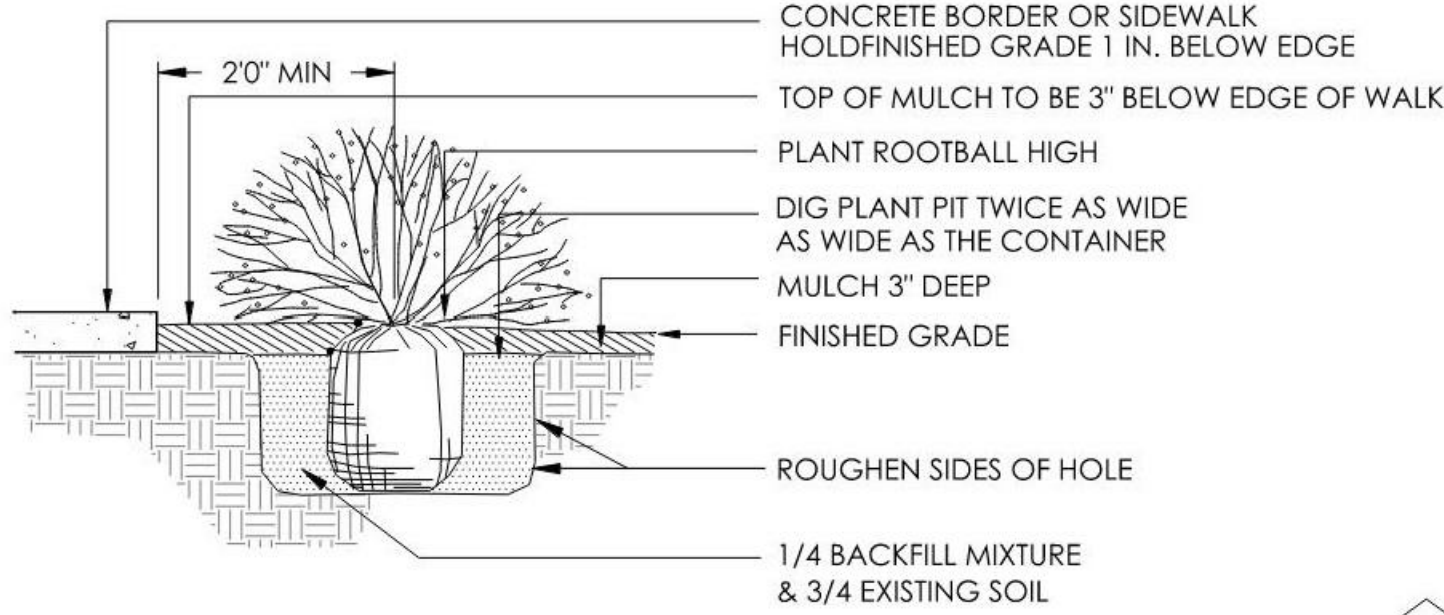

1 SHRUB PLANTING
SCALE: 3/4" = 1'-0"

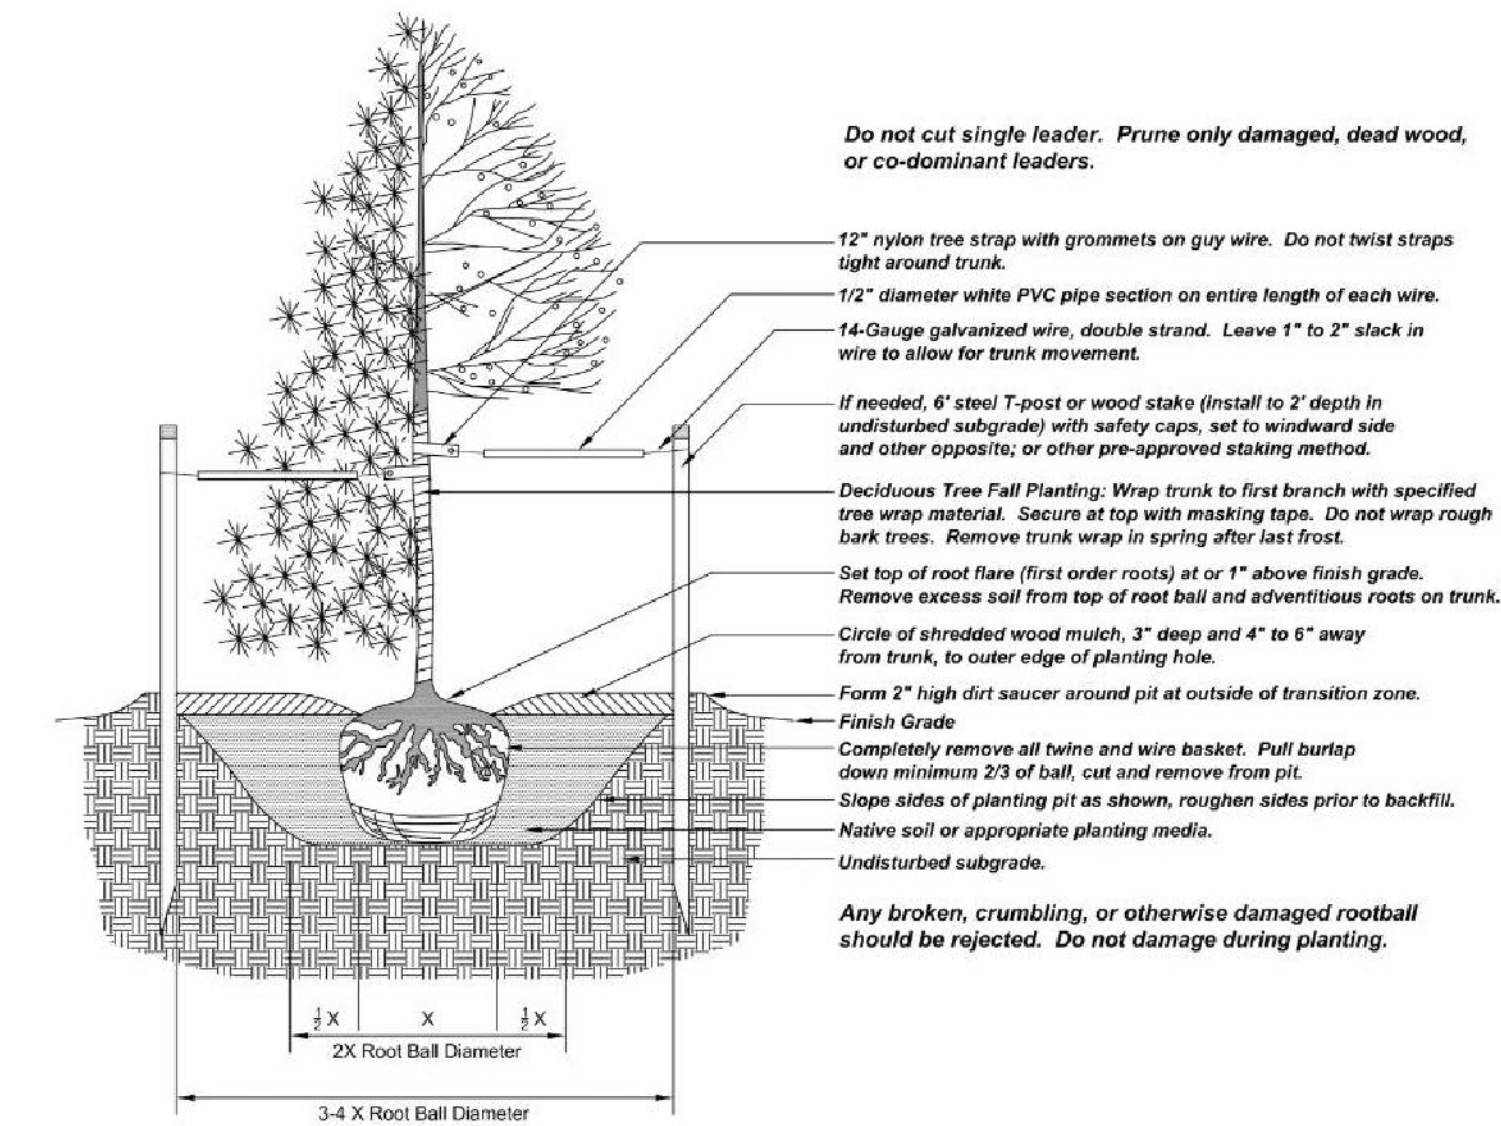

3 TREE PLANTING
SCALE: N.T.S.

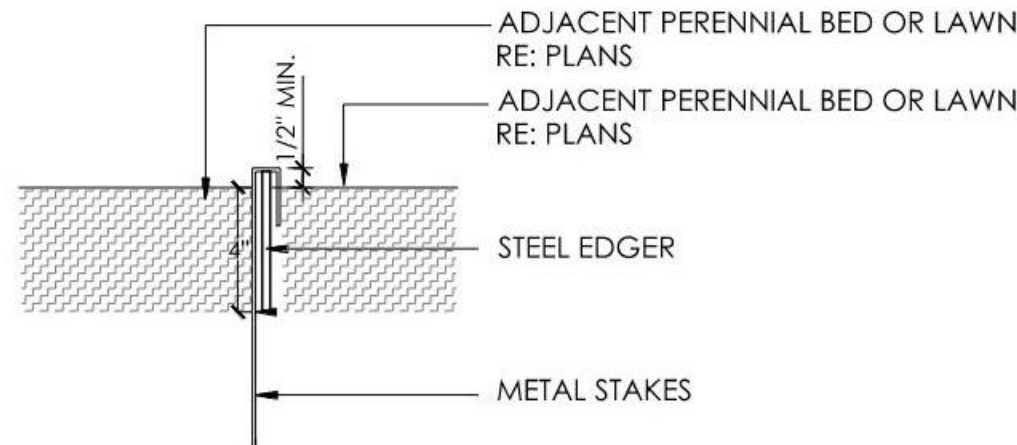

- NOTES:
1. CONTRACTOR TO SUBMIT SAMPLE PRIOR TO ORDERING MATERIAL OR DELIVERING TO SITE.
 2. NO EDGER REQUIRED WHEN MULCH IS ADJACENT TO PAVEMENT, BORDER, OR WALLS.
 3. SET ALL EDGING 1/2" ABOVE FINISH GRADE AS SHOWN.
 4. EDGING SHALL ABUT ALL CONCRETE CURBS AND WALKS PERPENDICULAR, AND FLUSH W/ GRADES OF CONCRETE.
 5. ALL JOINTS TO BE SECURELY STAKED.
 6. CONTRACTOR SHALL CUT TOP EDGE(S) AS NEEDED TO BE PARALLEL WITH GRADE.

8 METAL EDGER
SCALE: 3/4" = 1'-0"

GENERAL NOTES:

1. CONSTRUCTION SHALL CONFORM TO ALL APPLICABLE STATE AND LOCAL CODES AND REGULATIONS.
2. CONTRACTOR TO CONTACT THE UTILITY NOTIFICATION CENTER OF COLORADO BEFORE DIGGING, INCLUDING BUT NOT LIMITED TO, TRENCHING, SHRUB AND TREE PLANTING PITS. IF UTILITIES OCCUR WITHIN (3) THREE FEET OF PROPOSED FOOTINGS, THE CONTRACTOR SHALL REPORT SUCH CONDITIONS TO THE OWNER.
3. CONTRACTOR IS RESPONSIBLE FOR FULL ON-SITE INVESTIGATIONS AS NEEDED IN ORDER TO GAIN A FULL UNDERSTANDING OF EXISTING CONDITIONS PRIOR TO CONSTRUCTION. FAILURE TO INSPECT THE SITE PRIOR TO CONSTRUCTION SHALL NOT BE CAUSE FOR REQUESTING ADDITIONAL MONIES BY THE CONTRACTOR.
4. THE CONTRACTOR SHALL OBTAIN, AT HIS EXPENSE, ALL PERMITS WHICH ARE NECESSARY TO PERFORM THE PROPOSED WORK.
5. THE LANDSCAPE ARCHITECT IS NOT RESPONSIBLE FOR THE CONSTRUCTION MEANS, METHODS, TECHNIQUES, SEQUENCES OR FOR SAFETY PRECAUTIONS OR PROBLEMS UTILIZED IN CONNECTION WITH THE WORK, AND HE/SHE WILL NOT BE RESPONSIBLE FOR THE CONTRACTOR'S FAILURE TO CARRY OUT THE WORK IN ACCORDANCE WITH THE CONTRACT DOCUMENTS.
6. VERIFY ALL CONDITIONS AT THE JOB SITE AND NOTIFY LANDSCAPE ARCHITECT AND THE OWNER'S REP. IMMEDIATELY OF ANY DIMENSIONAL ERRORS, OMISSIONS OR DISCREPANCIES PRIOR TO ANY DEMOLITION OR CONSTRUCTION.

SIGHT TRIANGLE NOTES:

PEDESTRIAN SIGHT TRIANGLES: NO ITEMS THAT ARE WIDER THAN 18" MAY BE TALLER THAN 30" WITHIN THE PEDESTRIAN SIGHT TRIANGLE.

CORNER SIGHT TRIANGLES: NO ITEMS TALLER THAN 30" MAY BE PLACED WITHIN THE CORNER SIGHT TRIANGLE, EXCEPT FOR TRAFFIC CONTROL DEVICES AND EQUIPMENT. TREES MUST BE LUMBED TO 8 FEET AT ADEQUATE MATURITY. TREES SHALL BE PLANTED A MINIMUM OF 10 FEET FROM LIGHT OR UTILITY POLES.

ROADWAY SIGHT TRIANGLES: NO ITEMS THAT ARE WIDER THAN 18" MAY BE TALLER THAN 30" WITHIN THE ROADWAY SIGHT TRIANGLE EXCEPT FOR STREET TREES AND TRAFFIC CONTROL DEVICES AND EQUIPMENT.

TREE PROTECTION ZONE (TPZ) NOTES:

1. CONTRACTOR SHALL VERIFY FINAL BOUNDARIES OF TPZ PRIOR TO COMMENCEMENT OF CONSTRUCTION/DEMOLITION ACTIVITIES. EXCESSIVE BRANCH PRUNING ON EXISTING TREES FOR CONSTRUCTION CLEARANCE WILL NOT BE PERMITTED. PRUNING FOR BUILDING CLEARANCE SHALL BE MINIMIZED. DUE TO SCOPE OF CONSTRUCTION AND SIZE OF EX. ROW TREES, USE CHAIN LINK FENCING TO ESTABLISH TPZ.
2. THE TREE LAWN WITHIN THE BOUNDARY OF THE TREE DRIPLINE SHALL NOT BE ROTOTILLED AT ANY TIME. ROTOTILLING IS ONLY PERMITTED IN AREAS OUTSIDE OF EXISTING TREE DRIPLINE WHERE CONCRETE & HARDSCAPE ARE REMOVED.


LANDSCAPE NOTES:

1. ALL NEW LANDSCAPE AND IRRIGATION SHALL BE UNDER WARRANTY FOR A PERIOD OF (1) ONE YEAR. THE WARRANTY PERIOD SHALL COMMENCE ONCE ALL PUNCH LIST ITEMS ARE SATISFACTORY COMPLETED AND A LETTER OF FINAL COMPLETION IS PROVIDED FROM THE OWNER'S REPRESENTATIVE. ALL LANDSCAPE AND IRRIGATION MAINTENANCE SHALL BE THE RESPONSIBILITY OF THE CONTRACTOR 1 YEAR AFTER THE FINAL COMPLETION IS PROVIDED IN WRITING. PLANT MATERIAL AND BED LOCATIONS TO BE STAKED BY THE LANDSCAPE CONTRACTOR FOR REVIEW BY THE OWNER'S REPRESENTATIVE OR LANDSCAPE ARCHITECT. ALL ADJUSTMENTS SHALL BE MADE BY THE CONTRACTOR. THE CONTRACTOR SHALL NOT DIG PLANT PITS UNTIL LOCATIONS ARE APPROVED.
2. ROUGH GRADING TO PLUS OR MINUS ONE TENTH OF A FOOT BY GENERAL CONTRACTOR. LANDSCAPE CONTRACTOR TO PROVIDE FINISH GRADING IN ALL LANDSCAPE AREAS. LANDSCAPE CONTRACTOR TO APPROVE ROUGH GRADES PRIOR TO MOBILIZATION. MOBILIZATION ON THE PART OF THE LANDSCAPE CONTRACTOR WILL INDICATE THAT ROUGH GRADING IS ACCEPTABLE TO THE LANDSCAPE CONTRACTOR, AND THEREFORE BE RESPONSIBLE FOR PROVIDING ALL FINISHED GRADES TO MEET THE CIVIL GRADING PLANS.
3. TREES AND SHRUBS WILL BE INSPECTED ON-SITE. LANDSCAPE PLANT MATERIALS MAY BE REJECTED AT ANY TIME DUE TO ISSUES OF QUALITY.
4. ALL NEW LANDSCAPE AREAS SHALL BE IRRIGATED BY A COMMERCIAL GRADE, FULLY AUTOMATIC UNDERGROUND IRRIGATION SYSTEM. TREES, SHRUBS, AND DECORATIVE GRASSES SHALL BE IRRIGATED BY A SEPARATE ZONE FROM SOD/GRASS; THIS INCLUDES TREES PLANTED IN SOD/GRASS AREA. THE IRRIGATION SYSTEM IS TO HAVE A RAIN SENSOR SHUTOFF INSTALLED. IRRIGATION TO BE DESIGN/BUILD. CONTRACTOR IS RESPONSIBLE FOR COORDINATION WITH ARCHITECT, LANDSCAPE ARCHITECT, AND MECHANICAL AND FOR GENERATION OF AN IRRIGATION PLAN FOR REVIEW WITH AS BUILT PLAN AS REQUIRED.
5. ALL PLANT MATERIAL SHALL MEET OR EXCEED CURRENT AMERICAN STANDARD FOR NURSERY STOCK ANSI Z60.1 AND THE COLORADO NURSERY ACT AND ACCOMPANYING RULE AND REGULATIONS.
6. TRUNK-WRAP TAPE: TWO LAYERS OF CRINKLED PAPER CEMENTED TOGETHER WITH BITUMINOUS MATERIAL, 4 INCHES (102 MM) WIDE MIN.
7. WRAPPING TREE TRUNKS: WRAP TREES WITH TRUNK-WRAP TAPE. START AT BASE OF TRUNK AND SPIRAL COVER TRUNK TO HEIGHT OF FIRST BRANCHES. OVERLAP WRAP, EXPOSING HALF THE WIDTH, AND SECURELY ATTACH WITHOUT CAUSING GIRDLING. DO NOT USE STAPLES. INSPECT TREE TRUNKS FOR INJURY, IMPROPER PRUNING, AND INSECT INFESTATION AND TAKE CORRECTIVE MEASURES REQUIRED BEFORE WRAPPING. DO NOT WRAP ROUGH BARK, POPULUS OR GLEDITSIA TREES. REMOVE WRAP IN SPRING.
- 8.1. NO TREE SHALL BE WRAPPED AFTER MAY 21 OR BEFORE NOVEMBER 1.
- 8.2. ALL DECIDUOUS TREES SHALL BE WRAPPED BY NOV. 15. REMOVE TREE WRAP BY MAY 15.
- 8.3. CONTRACTOR SHALL BE RESPONSIBLE FOR WRAPPING AND UNWRAPPING TREES DURING THE WARRANTY PERIOD.
9. FIBER MULCH AT PLANTING BEDS: ORGANIC MULCH FREE FROM DELETERIOUS MATERIALS AND SUITABLE AS A TOP DRESSING OF TREES AND SHRUBS, CONSISTING OF SHREDDED REDWOOD MULCH NOT LARGER THAN FOUR INCHES (4") IN LENGTH. SUBMIT 1.0 CF SAMPLE FOR APPROVAL.


SOIL PREPARATION:


SOIL SHALL BE AMENDED BASED ON THE SOIL TEST RECOMMENDATIONS (TO ADDRESS SPECIFIC DEFICIENCIES & ISSUES IN EXISTING SOIL). THE FOLLOWING INCLUDES THE SOIL TEST REQUIREMENTS AND RECOMMENDATIONS TO BE USED IN CONJUNCTION WITH THE SOIL TEST RESULTS:

1. SOIL ANALYSIS, BULK DENSITY TESTING AND REMEDIATION REQUIRED. SOIL ANALYSIS FROM A LOCAL ACCREDITED SOIL ANALYSIS LABORATORY WITH EXPERIENCE IN LOCAL URBAN SOILS SHALL BE REQUIRED WHEN PLANTS ARE TO BE INSTALLED IN GREEN SPACE. ALL SOIL REMEDIATION SHALL BE BASED ON THE SOIL ANALYSIS.
 - 1.1. MINIMUM SOIL ANALYSIS MUST DETERMINE SOIL TEXTURE AND STRUCTURE, PH BALANCE, SOIL SALINITY, FREE LIME, ORGANIC MATTER (OM) CONTENT, PLANT AVAILABLE NUTRIENTS AND COMPACTION.
 - 1.2. DEPTH OF LANDSCAPE SOIL ANALYSIS SHALL BE 24IN FOR TREES AND BIN FOR ALL OTHER AREAS.
 - 1.3. SOIL REMEDIATION REQUIRED BASED ON SOIL ANALYSIS.
2. COMPOSTED MATERIAL SHALL CONSIST OF AGED ORGANIC MATTER, FREE OF WEED OR OTHER NOXIOUS PLANT SEEDS, LUMPS, STONES, OR OTHER FOREIGN CONTAMINANTS HARMFUL TO PLANT LIFE, AND HAVING THE FOLLOWING CHARACTERISTICS BASED ON A NUTRIENT TEST PERFORMED NO LONGER THAN 3 MONTHS PRIOR TO ITS INCORPORATION INTO THE PROJECT:
 - 1.1. ORGANIC MATTER: 25% MINIMUM.
 - 1.2. SALT CONTENT: 5.0 MMHOS/CM MAXIMUM.
 - 1.3. PH: 6.5 MAXIMUM.
 - 1.4. CARBON TO NITROGEN RATIO OF 10:1 TO 20:1.
 - 1.5. PARTICLE SIZE NO PARTICLE SMALLER THAN SILT OR CLAY SIZE, OR LARGER THAN 1/2" DIAMETER.
 - 1.6. ACCEPTABLE COMPOST PRODUCT: CLASS I COMPOST, SUCH AS ECOGRO OR BIO-COMP, AS PROVIDED BY A1 ORGANICS, EATON, CO, OR APPROVED EQUAL.
2. FINISH GRADE TO BE BELOW THE EDGE OF PAVEMENT PRIOR TO SODDING OR PLANTING:
 - 1.1. SEEDED/SODDED AREAS: ALLOW 1 INCH FOR SOD.
 - 1.2. PLANTED AREAS: ALLOW 3 INCHES FOR MULCH.
4. AFTER APPLYING SOIL CONDITIONER AND FERTILIZER, THOROUGHLY TILL AREA TO DEPTH OF 6" MINIMUM UNTIL SOIL IS WELL PULVERIZED AND THOROUGHLY MIXED.

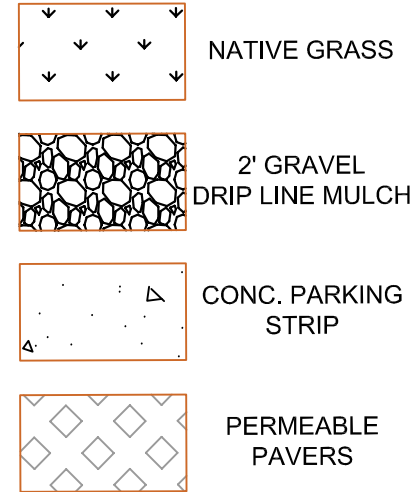

SITE CALCULATIONS - 16	
SITE SOFT	2,212 SQFT
BUILDING COVERAGE	922 SQFT
IMPERVIOUS COVERAGE (includes Building)	1,026 SQFT
SITE COVERAGE ALLOWED	60%
SITE COVERAGE	46.4%

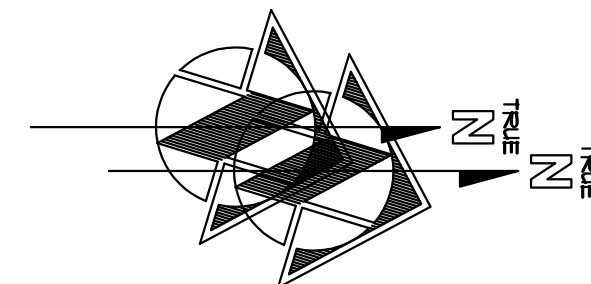

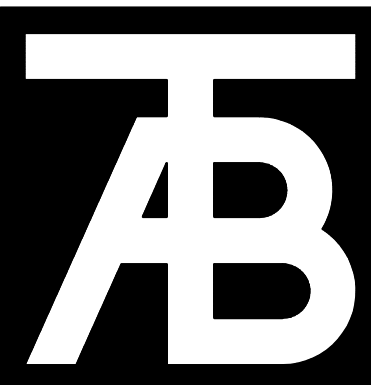


TAB Associates

The Architectural Balance

0055 Edwards Village Blvd.
Edwards, CO 81602
(970) 766-1470
fax: (970) 766-1471
email: tab@tab.com
www.tabassociates.com

On-Engineer:
Timberline Engineering
(970) 963-9869
Structural Engineer
KRM Consultants, Inc.
(970) 949-9391

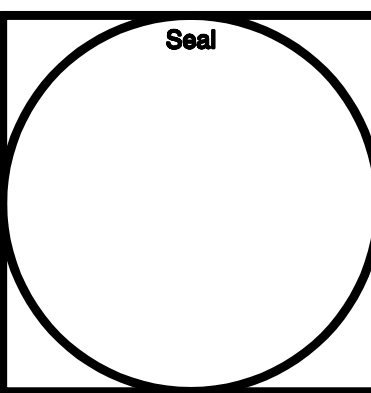

Belden Place - Single Family
Lot 16 - 0013 Beldan Way
Mintum, Colorado 81645

Revisions:

Issue Dates:
2022/05/05 Sheet Coord
DWB-11/26/2022
CDe - 09/11/2024

Sheet Title:


Floor
Plans

Project No:


2215

Sheet No:


A2.1

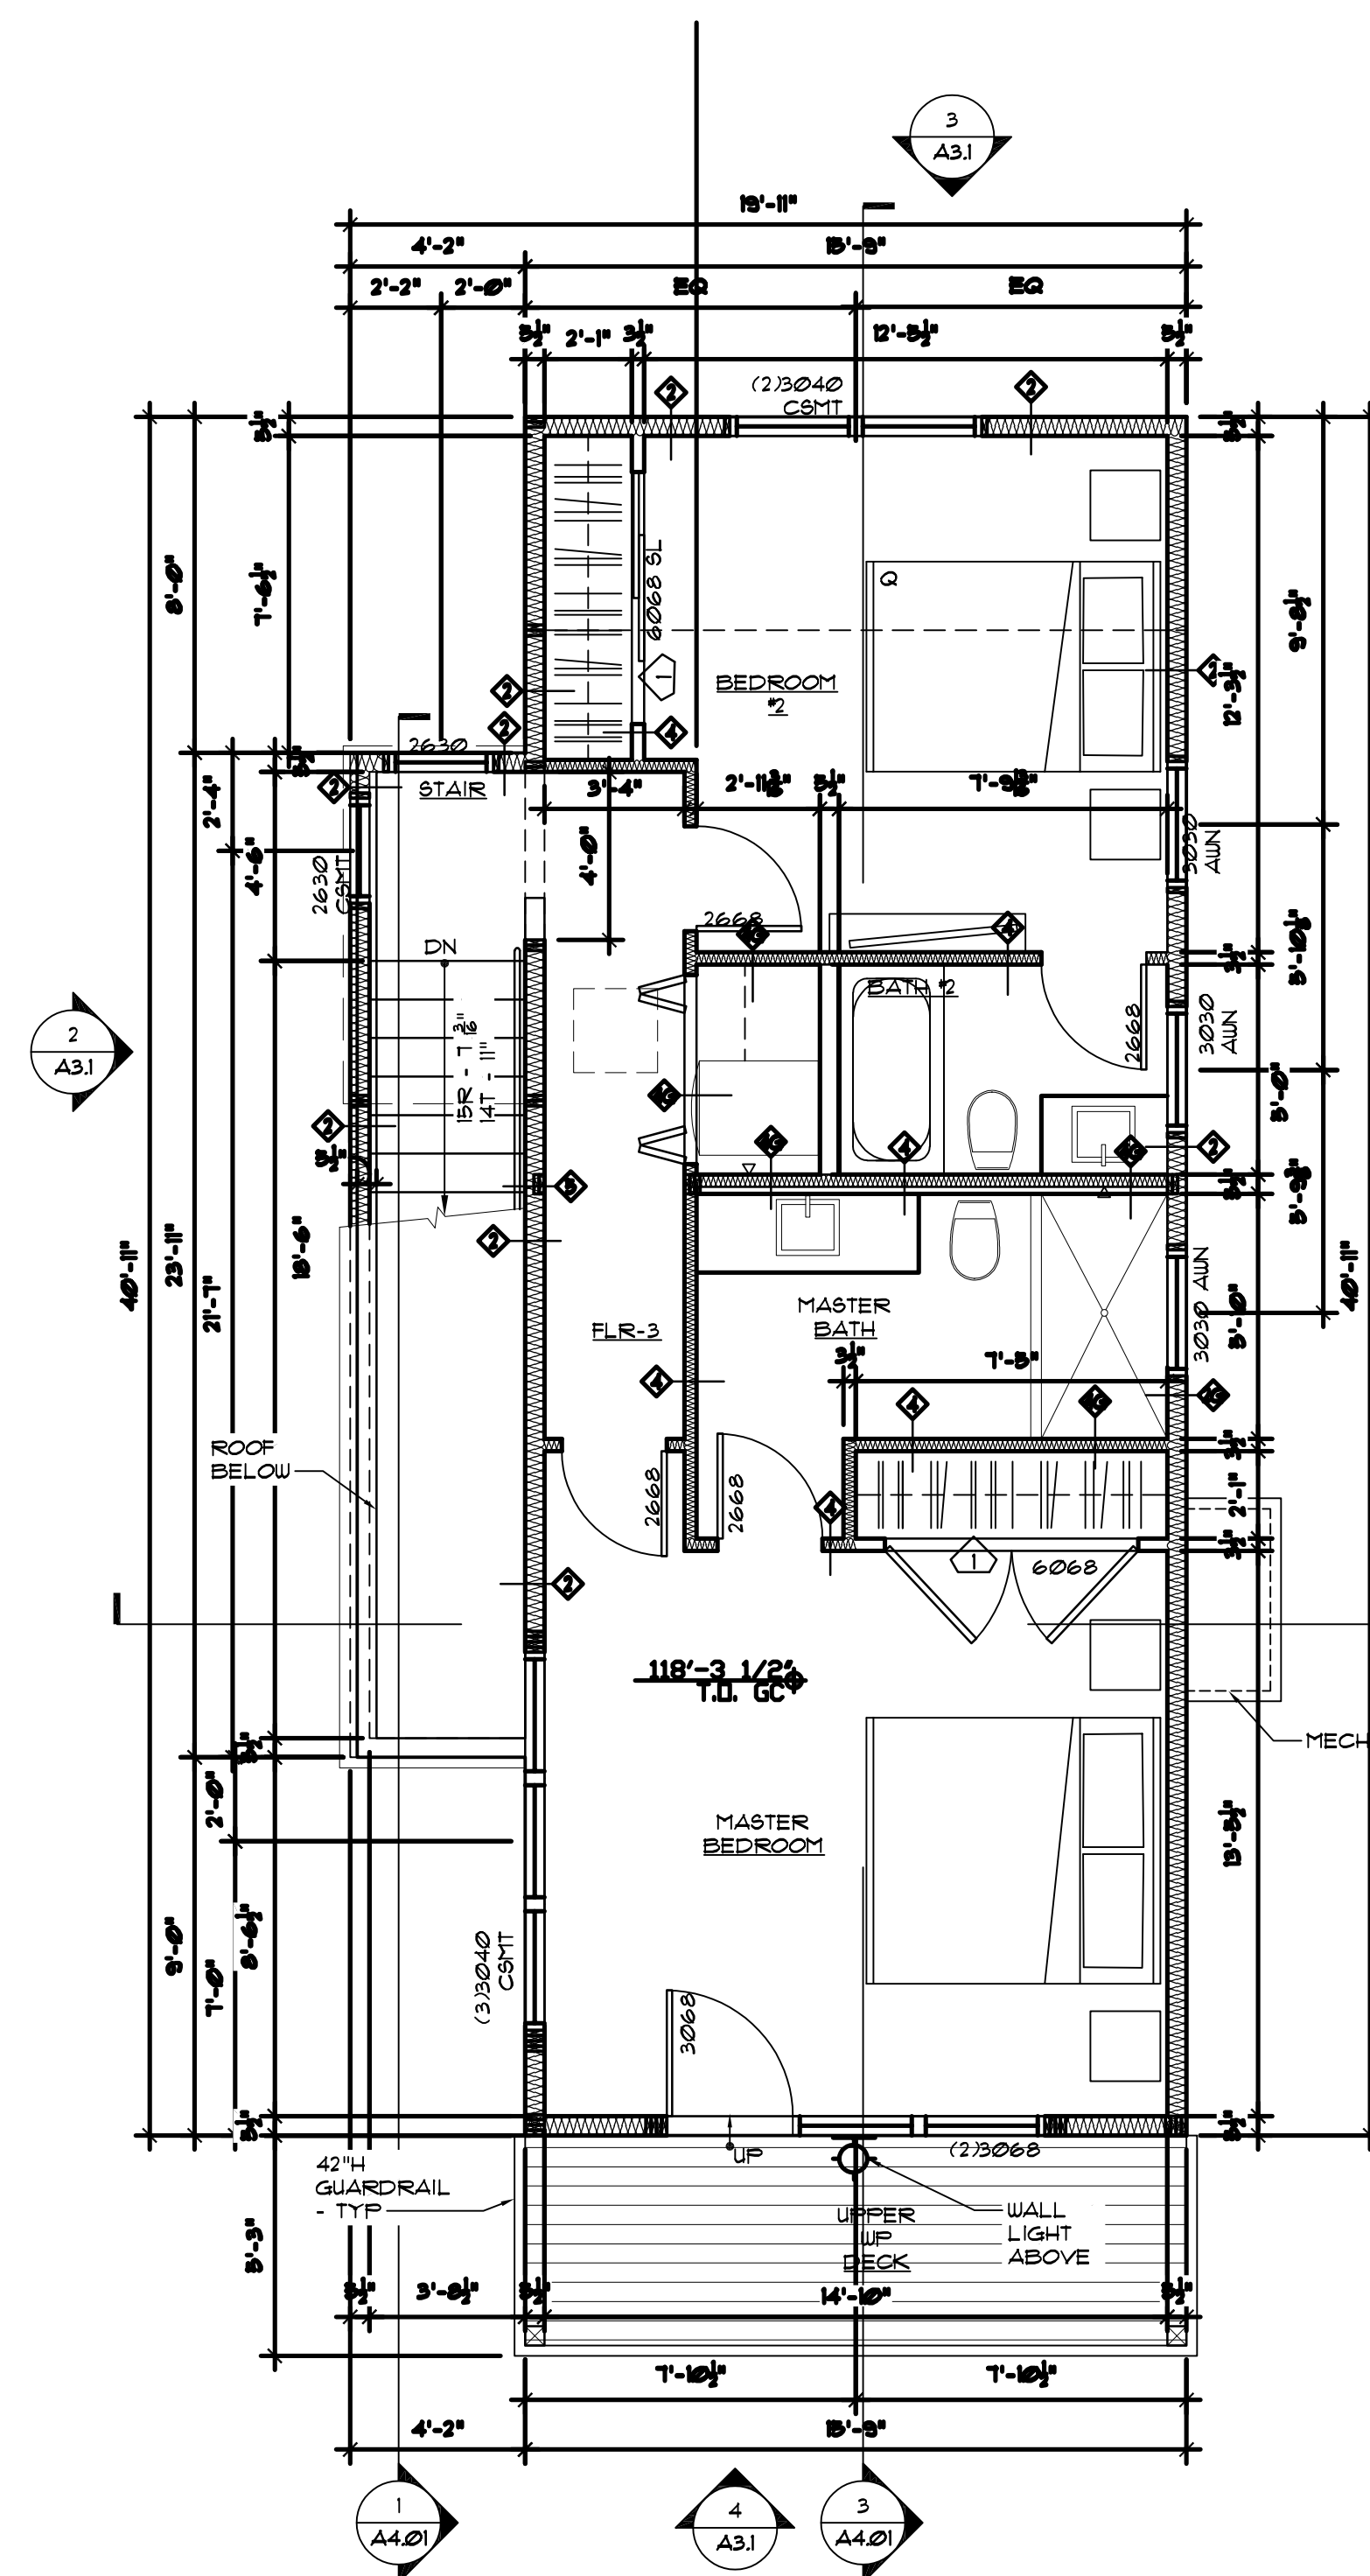


4 UPPER LEVEL FLOOR PLAN
1/4"=1'-0"

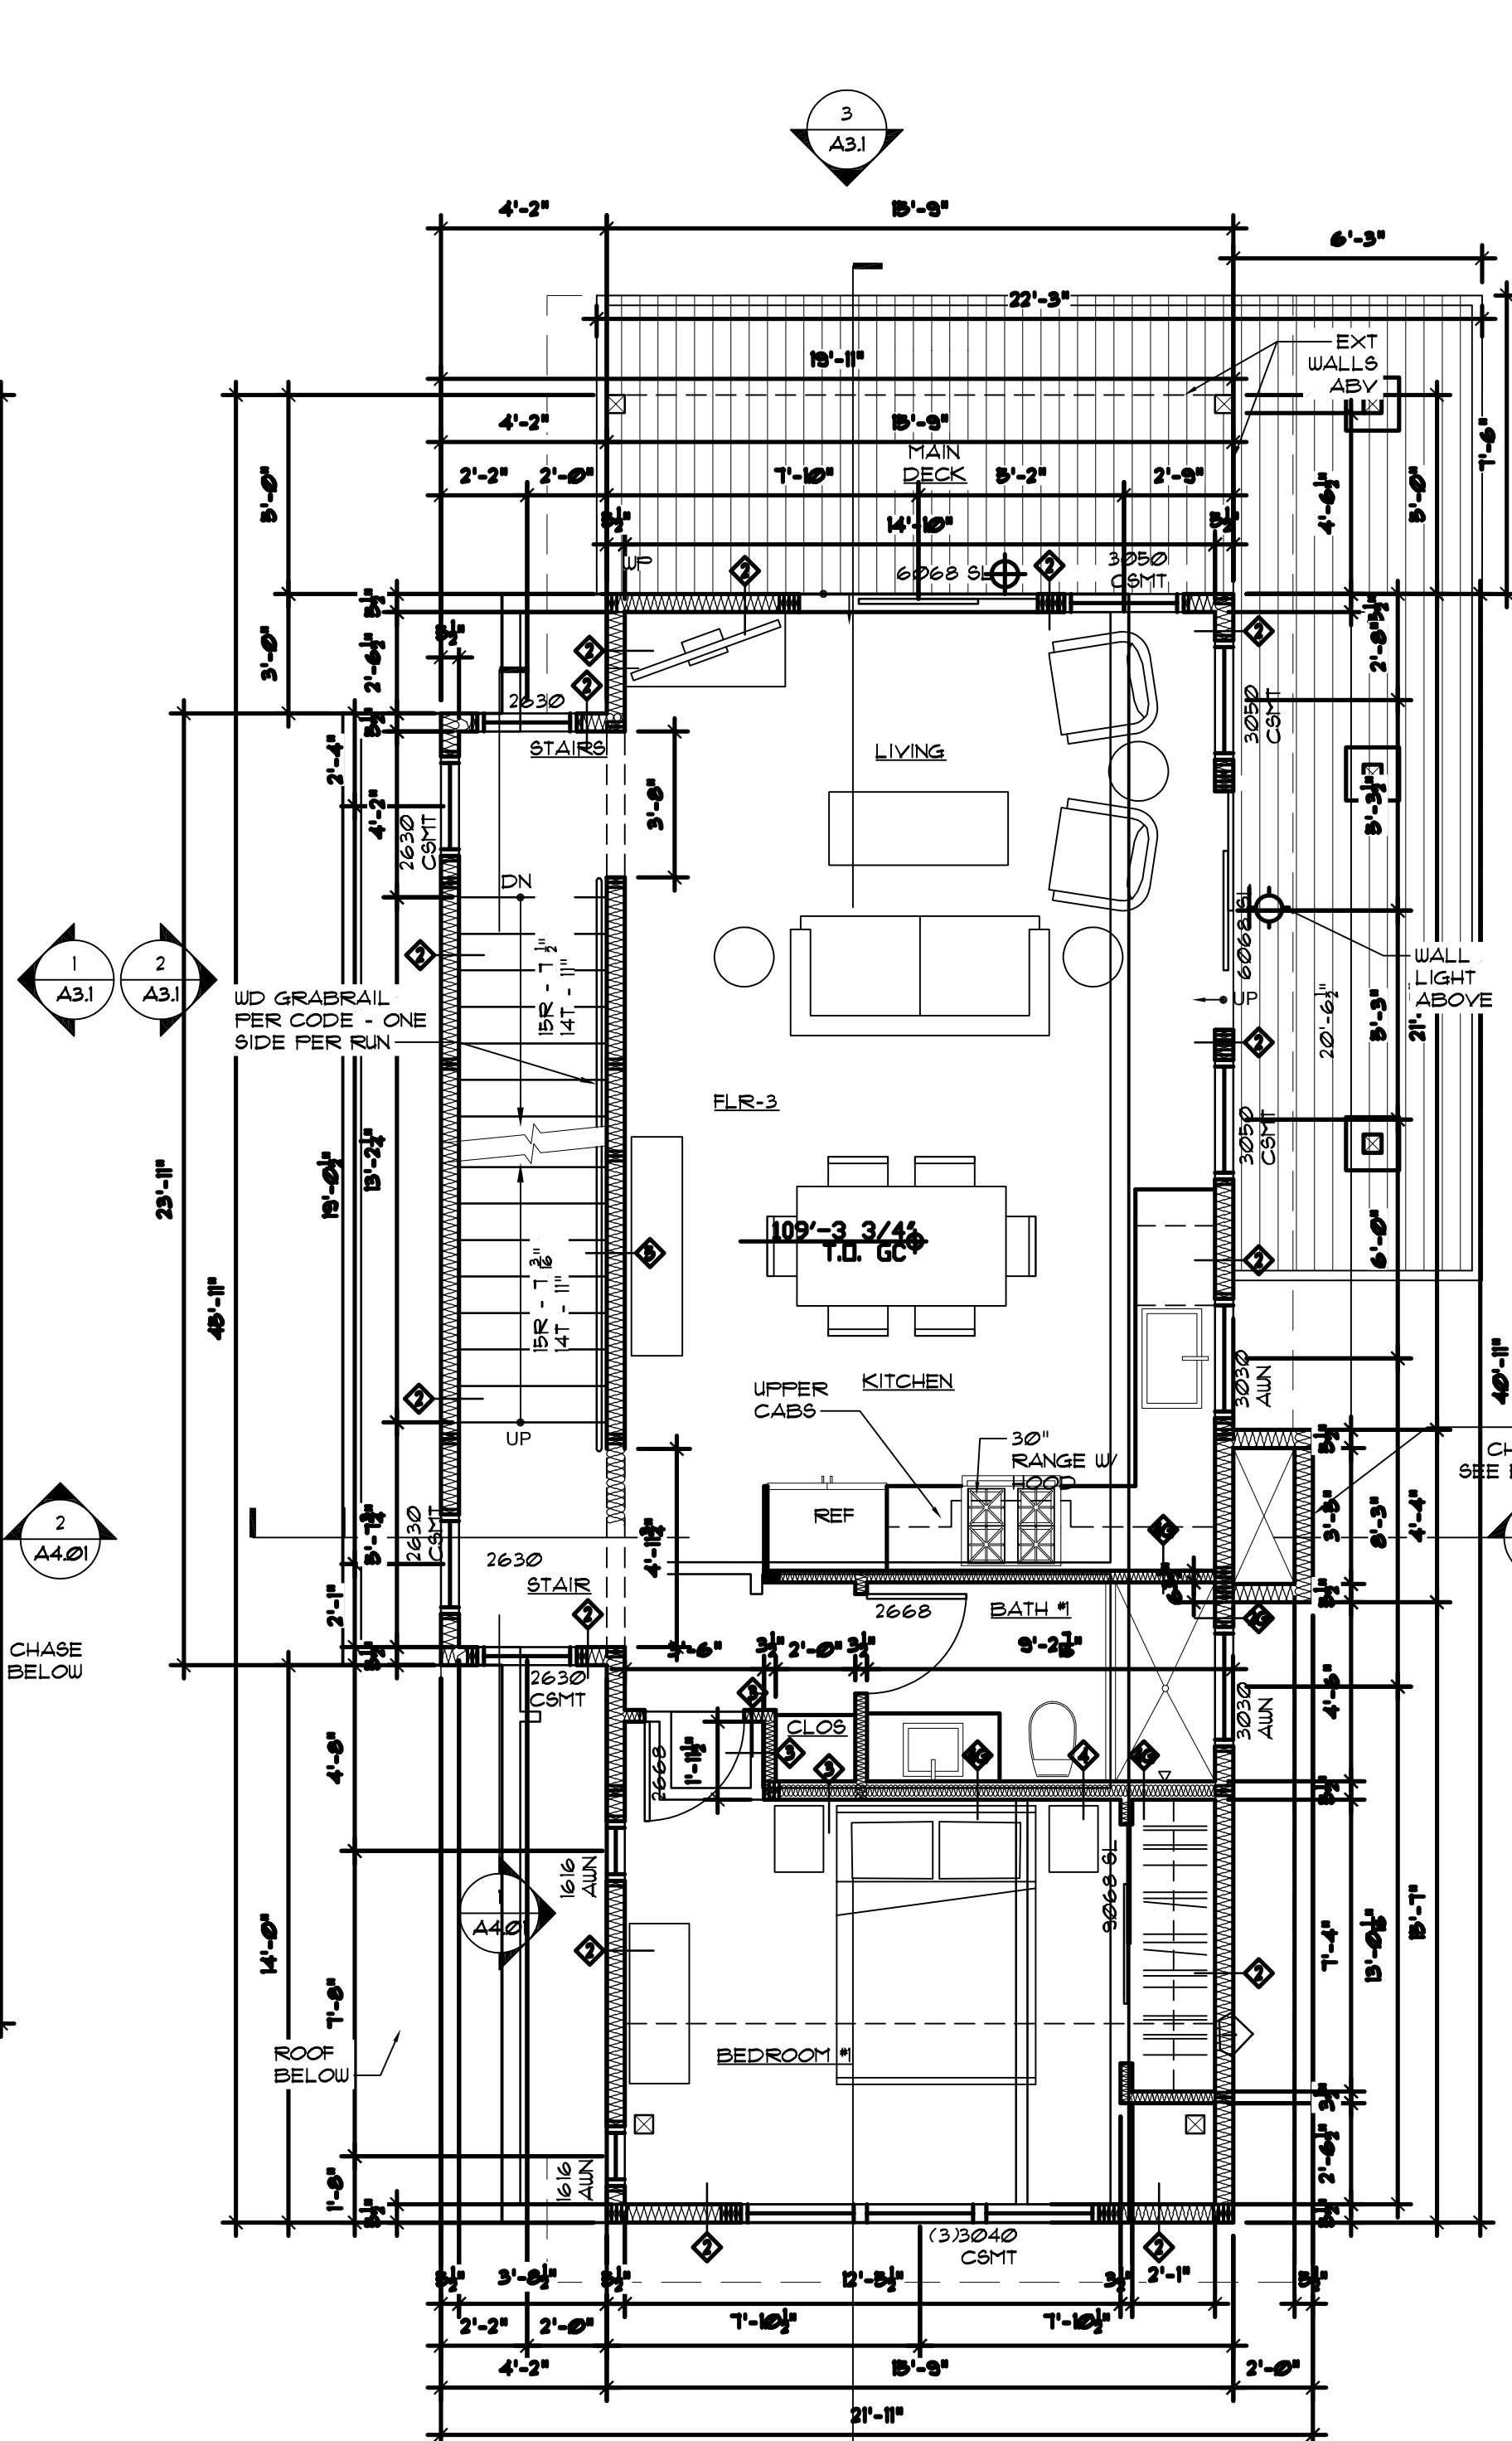

3 MAIN LEVEL FLOOR PLAN
1/4"=1'-0"


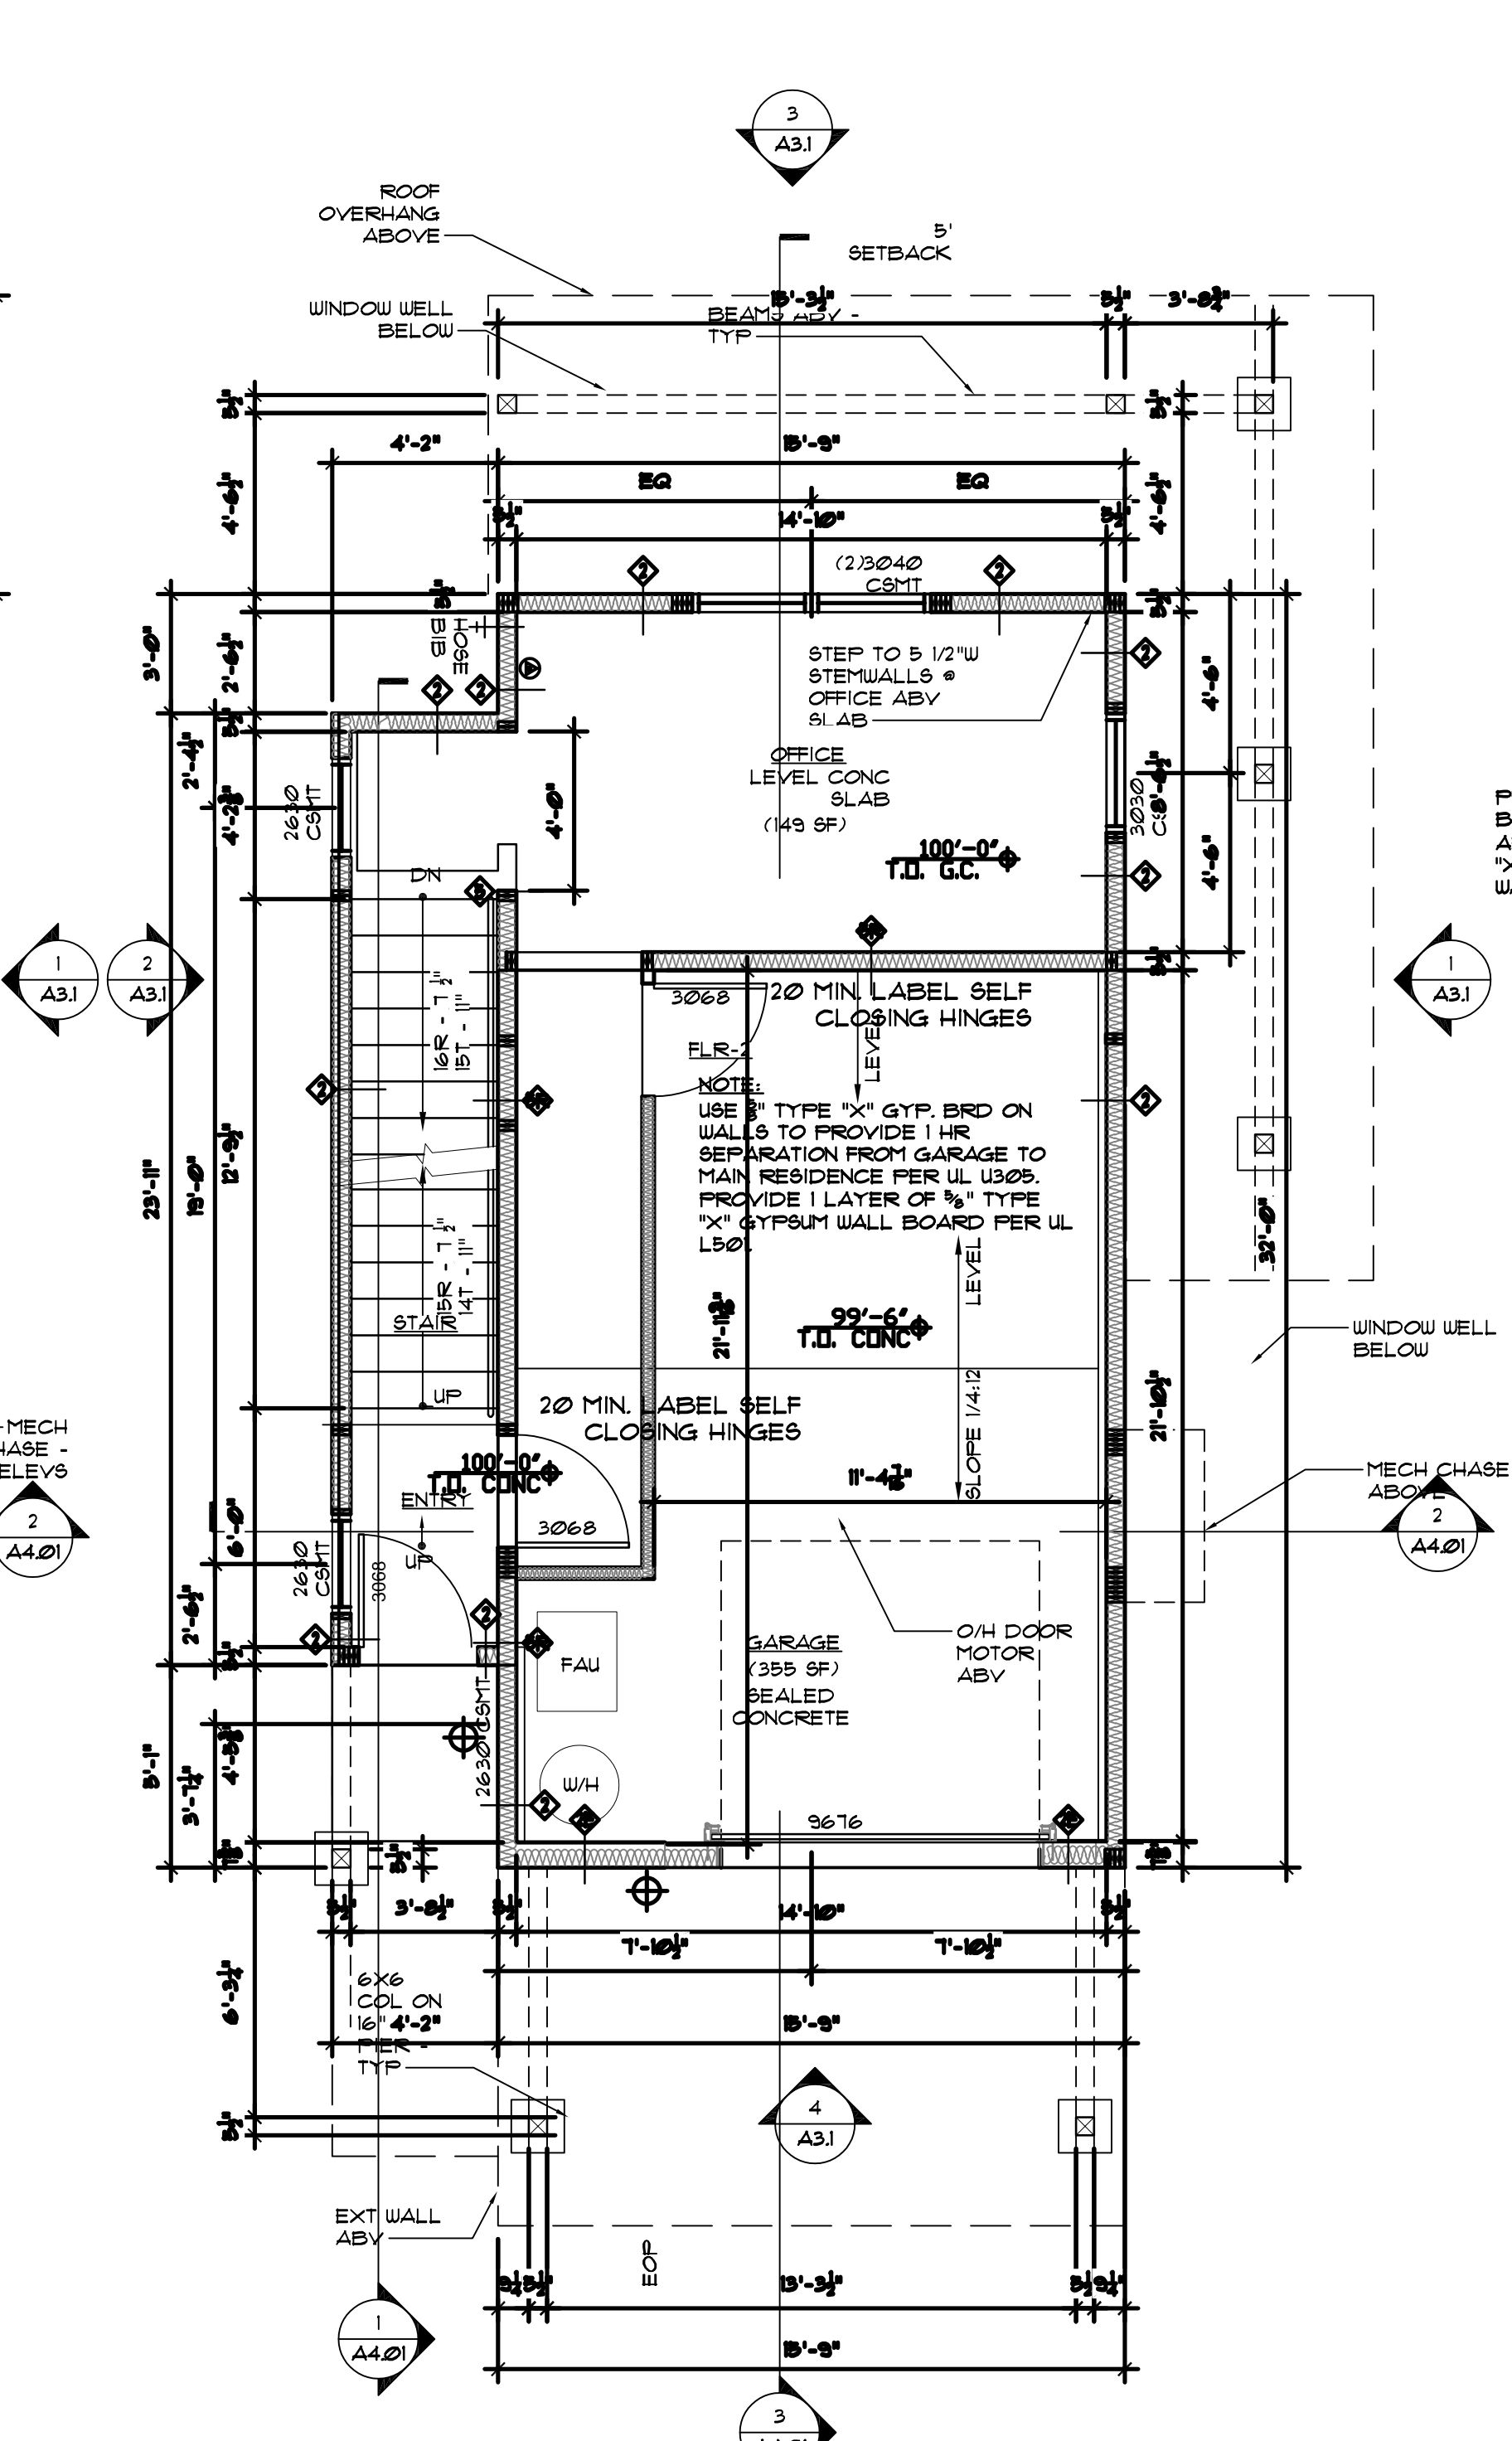


2 LOWER LEVEL PLAN
1/4"=1'-0"

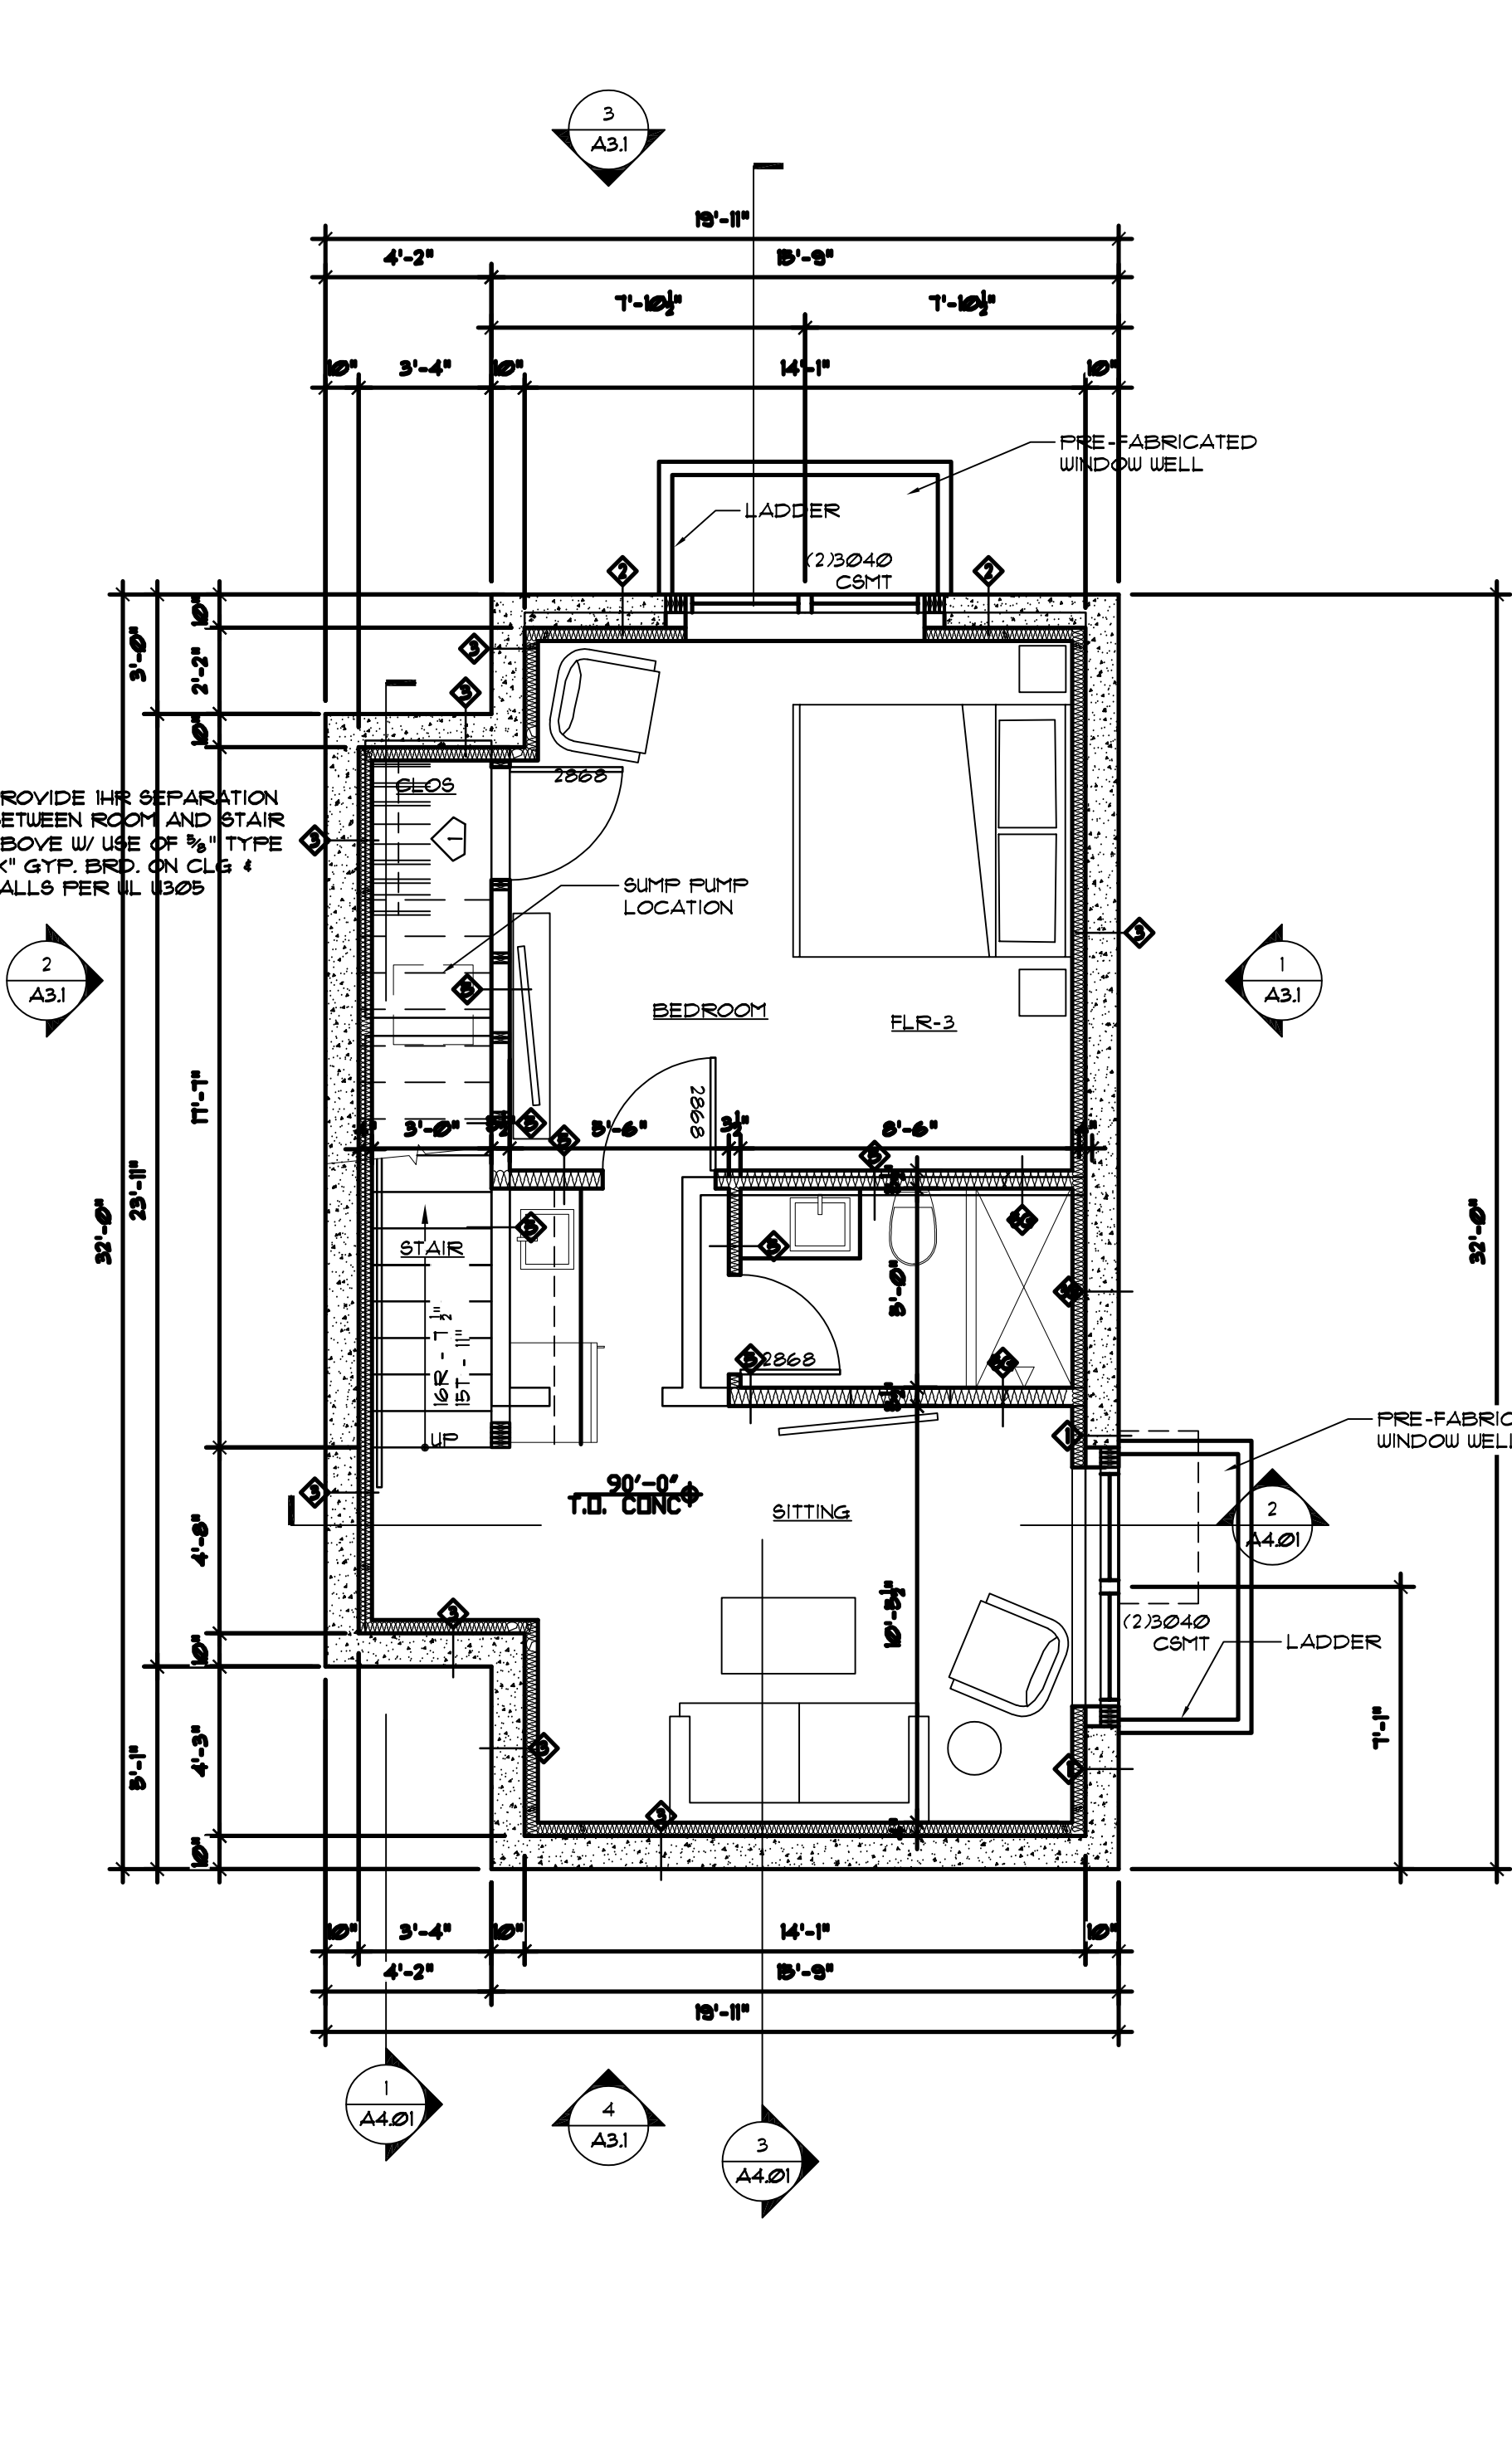


1 BASEMENT FLOOR PLAN
1/4"=1'-0"


- CLOSET NOTES:**
1. SINGLE HANGING: DESIGNATED BY SINGLE DASHED LINE IN CLOSETS TO BE 16" SHELF + 1'-0" APP, 16" SHELF + ROD + 8'-6" APP.
 2. DOUBLE HANGING: DESIGNATED BY DOUBLE DASHED LINE IN CLOSETS TO BE 16" SHELF + ROD + 1'-0" APP, 12" SHELF + ROD + 9'-0" APP.
 3. SHELVES + WALK-IN CLOSETS: 6 - 16" SHELVES + 1'-2" OC, 1st SHELF + 1'-2" APP, SHELF WIDTH TO BE CLOSET WIDTH, LESS 4'-0" OR AS OTHERWISE INDICATED.
 4. LINEN SHELVES: 6 SHELVES, WIDTH AS NOTED, + 1'-2" OC, 1st SHELF + 1'-2" APP, FULL CLOSET WIDTH.
 5. STORAGE SHELVES: 6 - 16" SHELVES + 1'-2" OC, 1st SHELF + 1'-2" APP, FULL CLOSET WIDTH.
- GENERAL CLOSET NOTES:**
1. ALL SHELVES + VERTICAL DIVIDERS TO BE AC PLYWOOD WITH 1/2" EDGE. SPECIES TO BE SPECIFIED BY DEVELOPER.
 2. CLEATS TO BE 1/2" CLEAR FINE.
 3. PROVIDE ROD SUPPORTS + 3/4" OC MAX.
 4. ALL TO BE STAINED TO MATCH CASE + BASE.

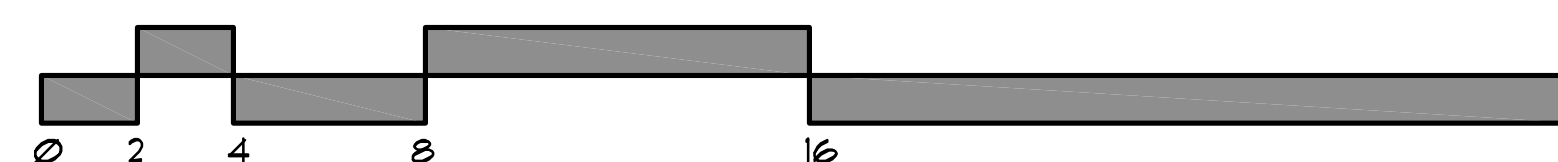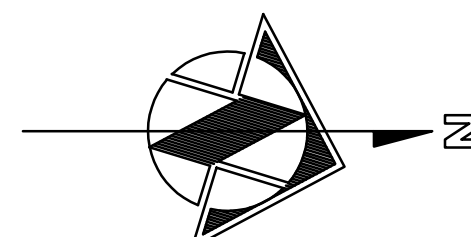

SCALE: 1/4"=1'-0"

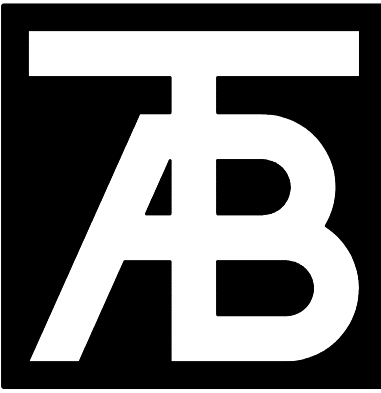

TAB Associates
The Architectural Balance
0058 Edwards Village Blvd.
Silverth, CO 81652
(970) 786-1470
fax: (970) 786-1471
email: tab@vnet.net
www.tabassociates.com
Civil Engineer:
Timberline Engineering
(970) 963 8869
Structural Engineer:
KPM Consultants, Inc.
(970) 949-9391

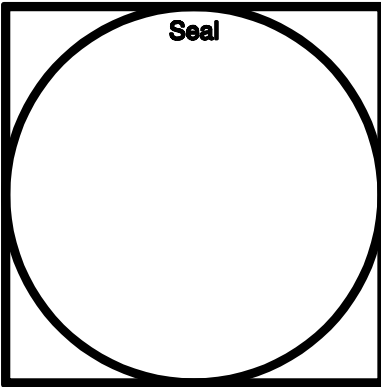


Belden Place - Single Family
Lot 16 - 0013 Beldan Way
Mintum, Colorado 81645

Revisions:


Issue Date:
20200909 **Struct Coord**
DFB-11/29/2020

Sheet Title:
Roof Plan

Project No:
2215
Sheet No:
A2.2

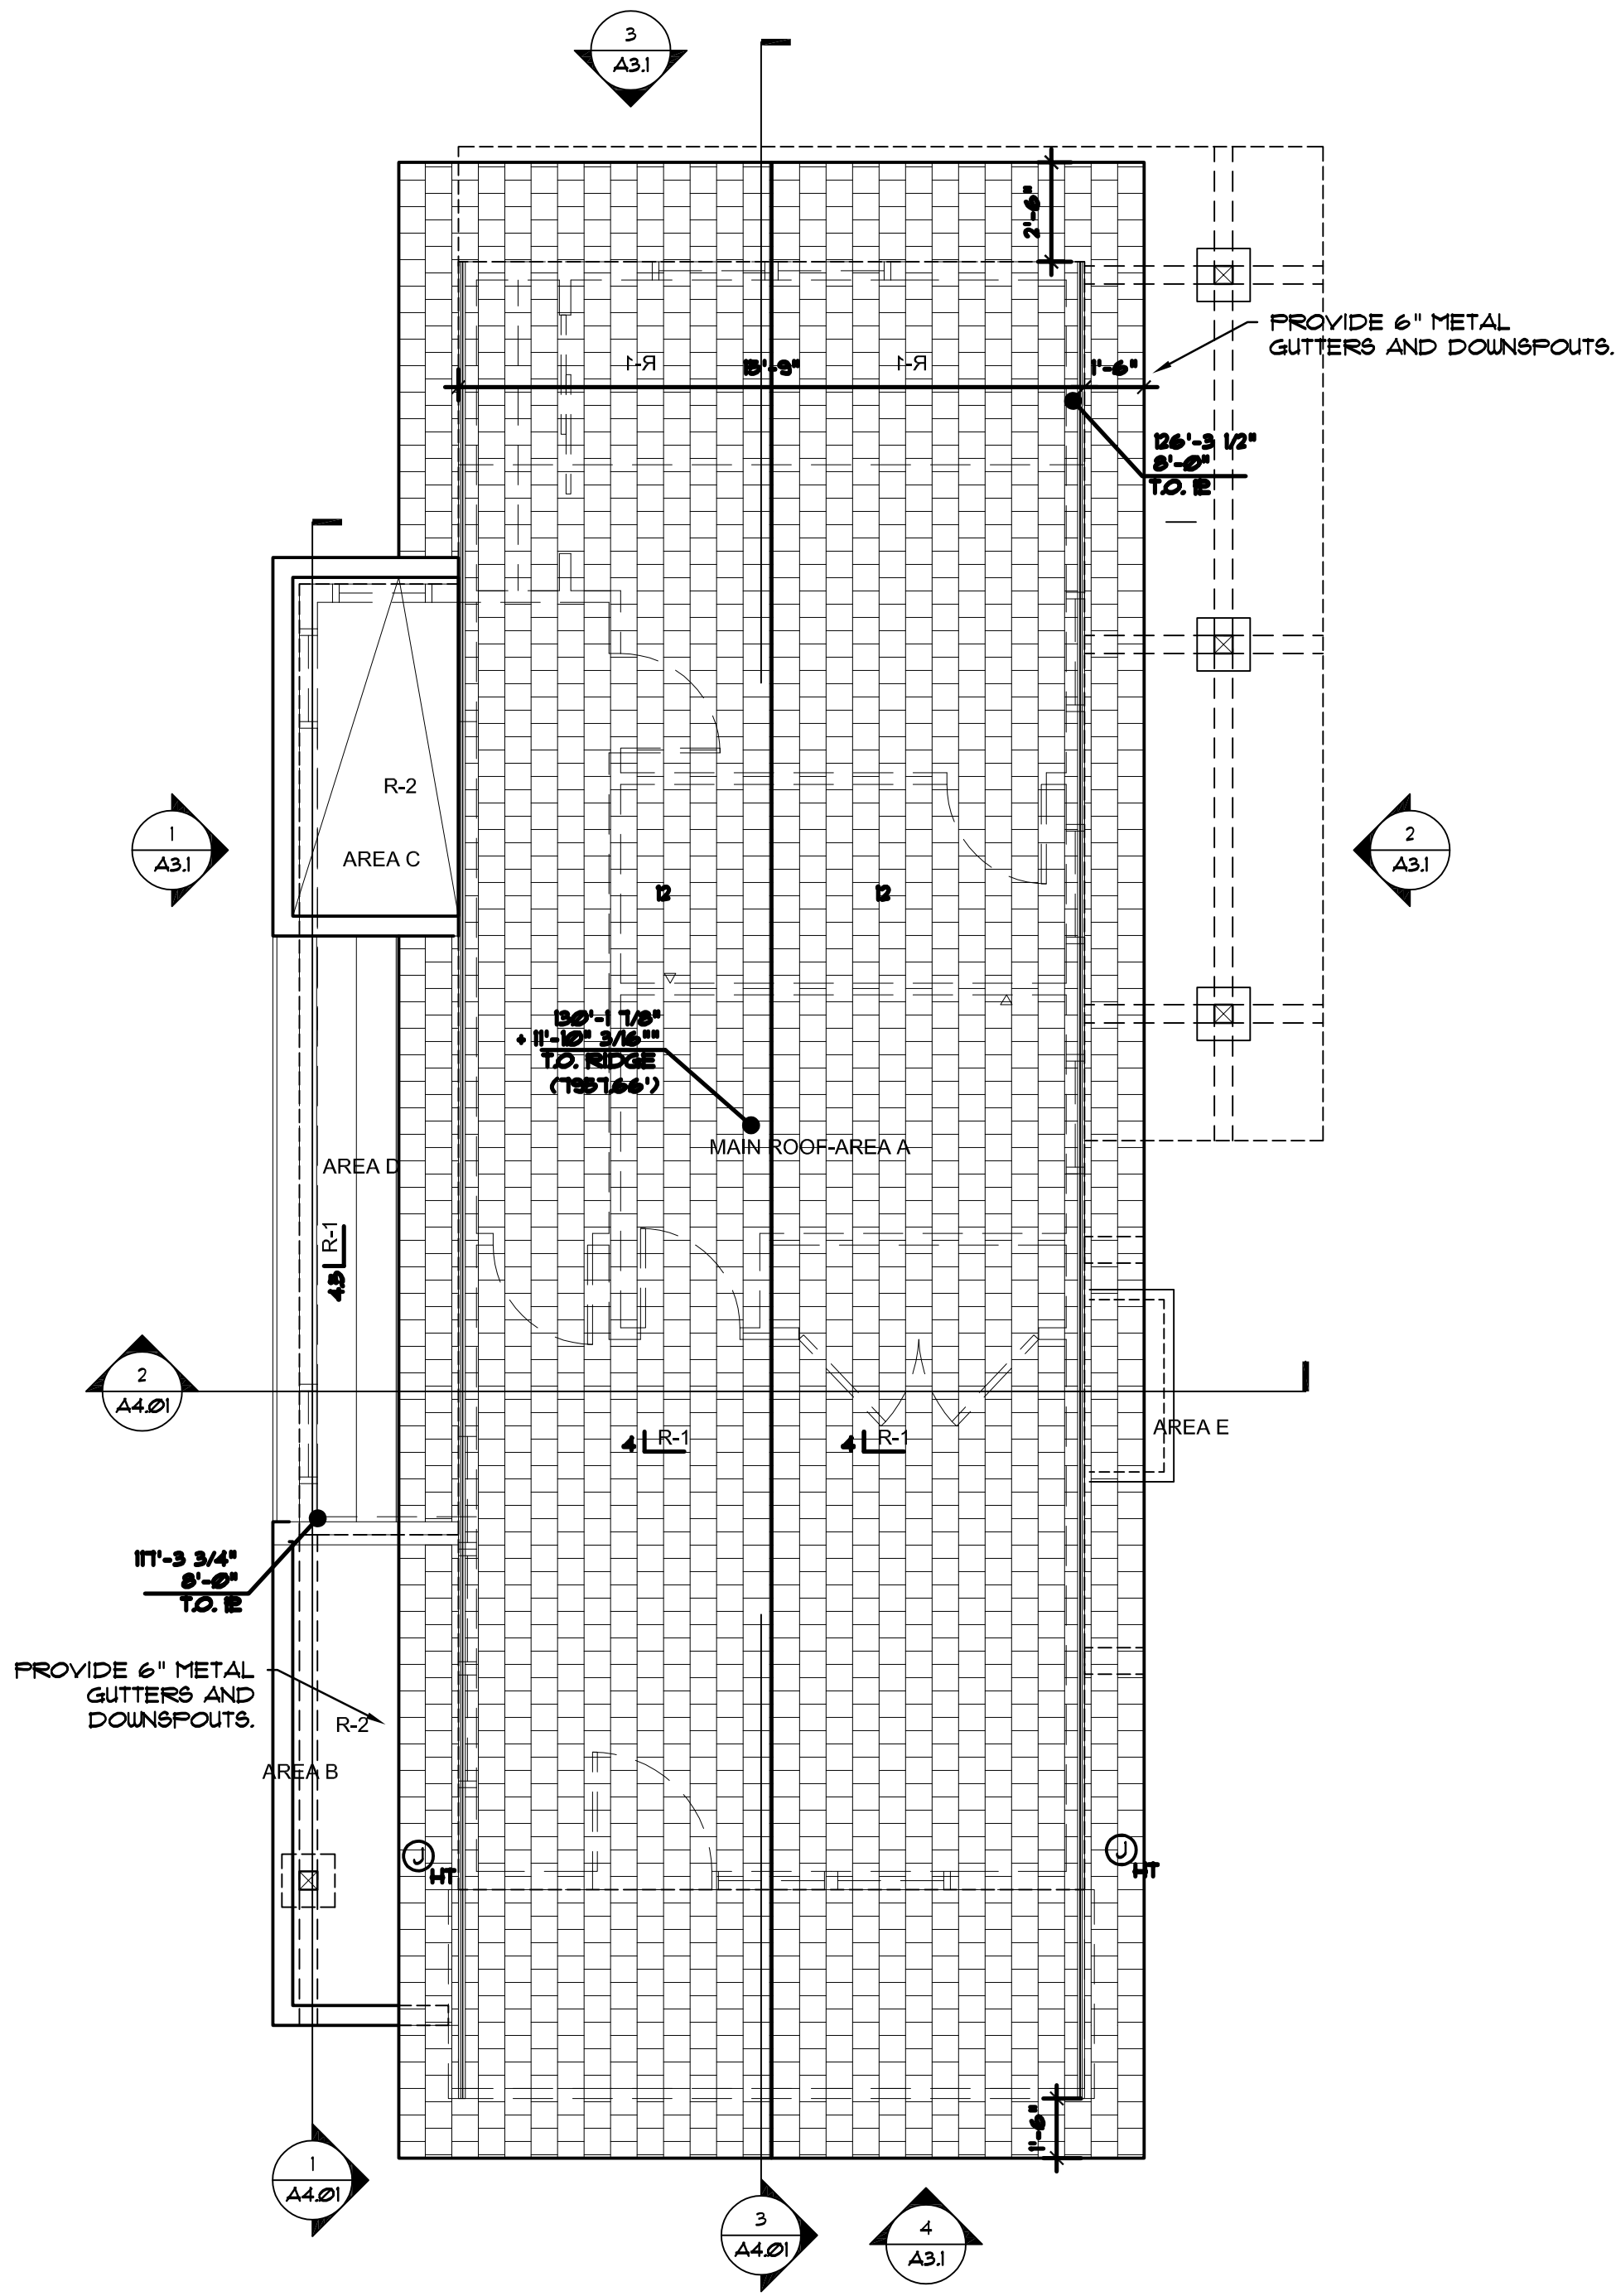

1 ROOF PLAN
A2.1 1/4" = 1'-0"

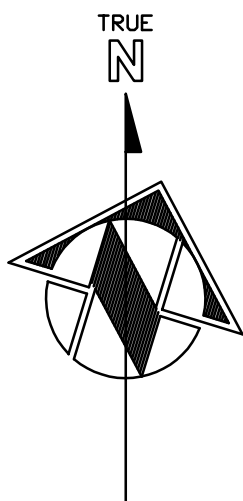



Belden Place - Single FAMily
Lot 16 - 0013 Beldan Way
Minturn, Colorado 81645

Revisions:

Issue Dates:
20220509 Struct Coord
DRB-11/28/2023

Sheet Title:


Exterior Elevations

Project No:
2215
Sheet No:
A3.1

Roof Mark	Roof Area (SF)		Roof Area %	Avg Hgt (Ft)	Weighted Avg (Ft)	
A	925.00	/ by total	89.31	X	29.14	= 2602.54
B	57.00	/ by total	5.50	X	9.75	= 53.66
C	45.00	/ by total	4.34	X	26.96	= 117.14
D	4.70	/ by total	0.45	X	22.04	= 10.00
E	4.00	/ by total	0.39	X	20.45	= 7.90
	1035.70		100.00		108.34	2791.24
						27' 11"



SIMILAR TO WESTERN STATES METAL
ROOFING - GALVANIZED $\frac{7}{8}$ "
CORRUGATED PANELS

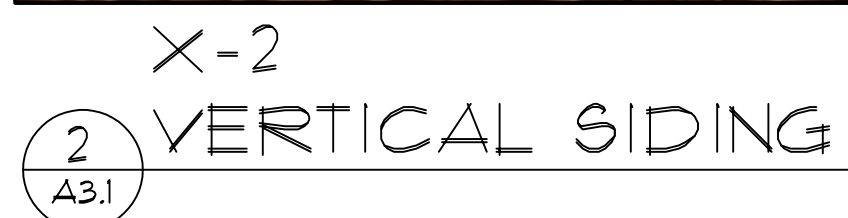

gallegoscorp.com

#366 Courtland Low Rise TV

SIMILAR TO GALLEGOS - #366
COURTLAND LOW RISE



R-3
ROOFING


SIMILAR WESTERN STATES
2" STANDING SEAM - 12" WIDTH
COLOR: GALVANIZED TO MATCH
CORRUGATED PANELS



Type	Height / Length	Width	Depth	Diameter	Outlet Box Up	Outlet Box Down
Back Plate			1 1/4	5	4 1/8	6 1/2

Package Type	Product #	Quantity	UPC	Length	Width	Height	Cube	Weight	Frt. Class	UPS Ship
Individual	8537401EN3-12	1	785652069352	16.75	14.58	13.25	1.873	4.1	250	Yes
NJ Pallet		45		48	40	77	85.556	184		No
NV Pallet		40		48	40	77	85.556	160		No

9 LIGHT FIXTURE
A3.1

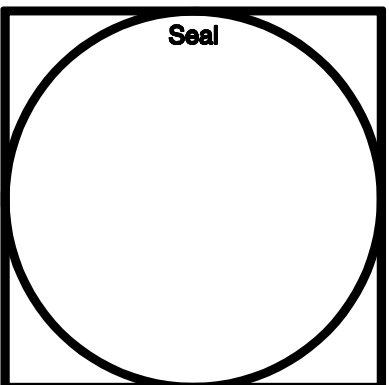

**Belden Place - Single Family
Lot 16 - 0013 Beldan Way
Minturn, Colorado 81645**

Revisions:

Issue Dates:
20220509 Struct Coord
DRB-11/28/2023

Sheet Title:

Materials

Project No:

2215

Sheet No:

A3.2



4
A3.1

TYPICAL FRONT
ELEVATION



2
A3.1

TYPICAL LEFT SIDE
ELEVATION

RENDERINGS ARE FOR GENERAL
UNDERSTANDING OF THE COLOR
LOCATIONS. DETAILS MAY DIFFER FROM
ELEVATIONS ON SHEET A3.1. IF THERE
ARE DIFFERENCES A3.1 IS CORRECT.




3
A3.1

TYPICAL REAR
ELEVATION



1
A3.1


TYPICAL RIGHT SIDE
ELEVATION

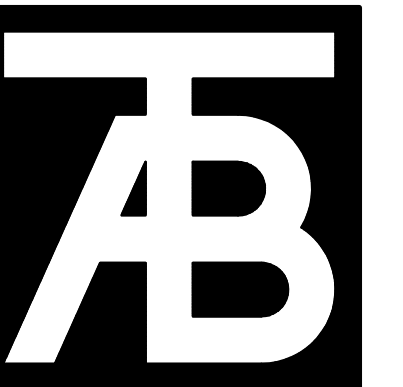

**TAB
Associates**

The Architectural Balance
0066 Edwards Village Blvd.
Edwards, CO 81632
(970) 766-1470
fax: (970) 766-1471
email: tab@vail.net
www.tabassociates.com

Civil Engineer:
Timberline Engineering
(970) 983-9889
Structural Engineer:
KRM Consultants, Inc.
(970) 949-0081

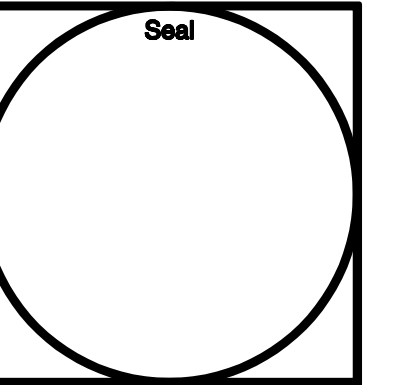


Belden Place - Single Family
Lot 16 - 0013 Belden Way
Mintum, Colorado 81645

Revisions:

Issue Dates:
20220808 Struct Coord
DPS-11/28/2023


Sheet Title:
Renderings

Project No:
2215
Sheet No:
A3.3

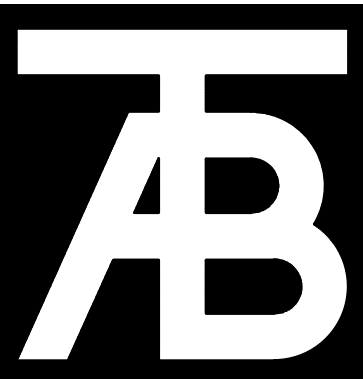

**TAB
Associates**

The Architectural Balance
0056 Edwards Village Blvd.
Greeley, CO 81639
(970) 766-1470
fax: (970) 766-1471
email: tab@tab-aa.com
www.tabassociates.com
Civil Engineer:
Timberline Engineering
(970) 963 9869
Structural Engineer:
KRM Consultants, Inc.
(970) 949-9391

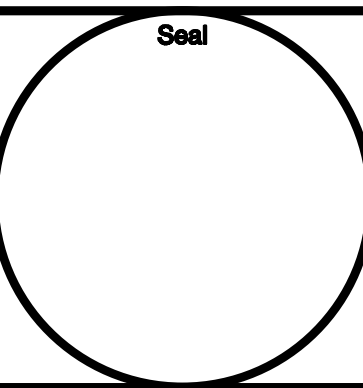

Belden Place - Single Family
Lot 16 - 0013 Belden Way
Minturn, Colorado 81645



Revisions:


Issue Dates:
20220509 Struct Coord
CDs - 08/15/2022

Sheet Title:
**Building
Sections**


Project No:
2215
Sheet No:

A4.1

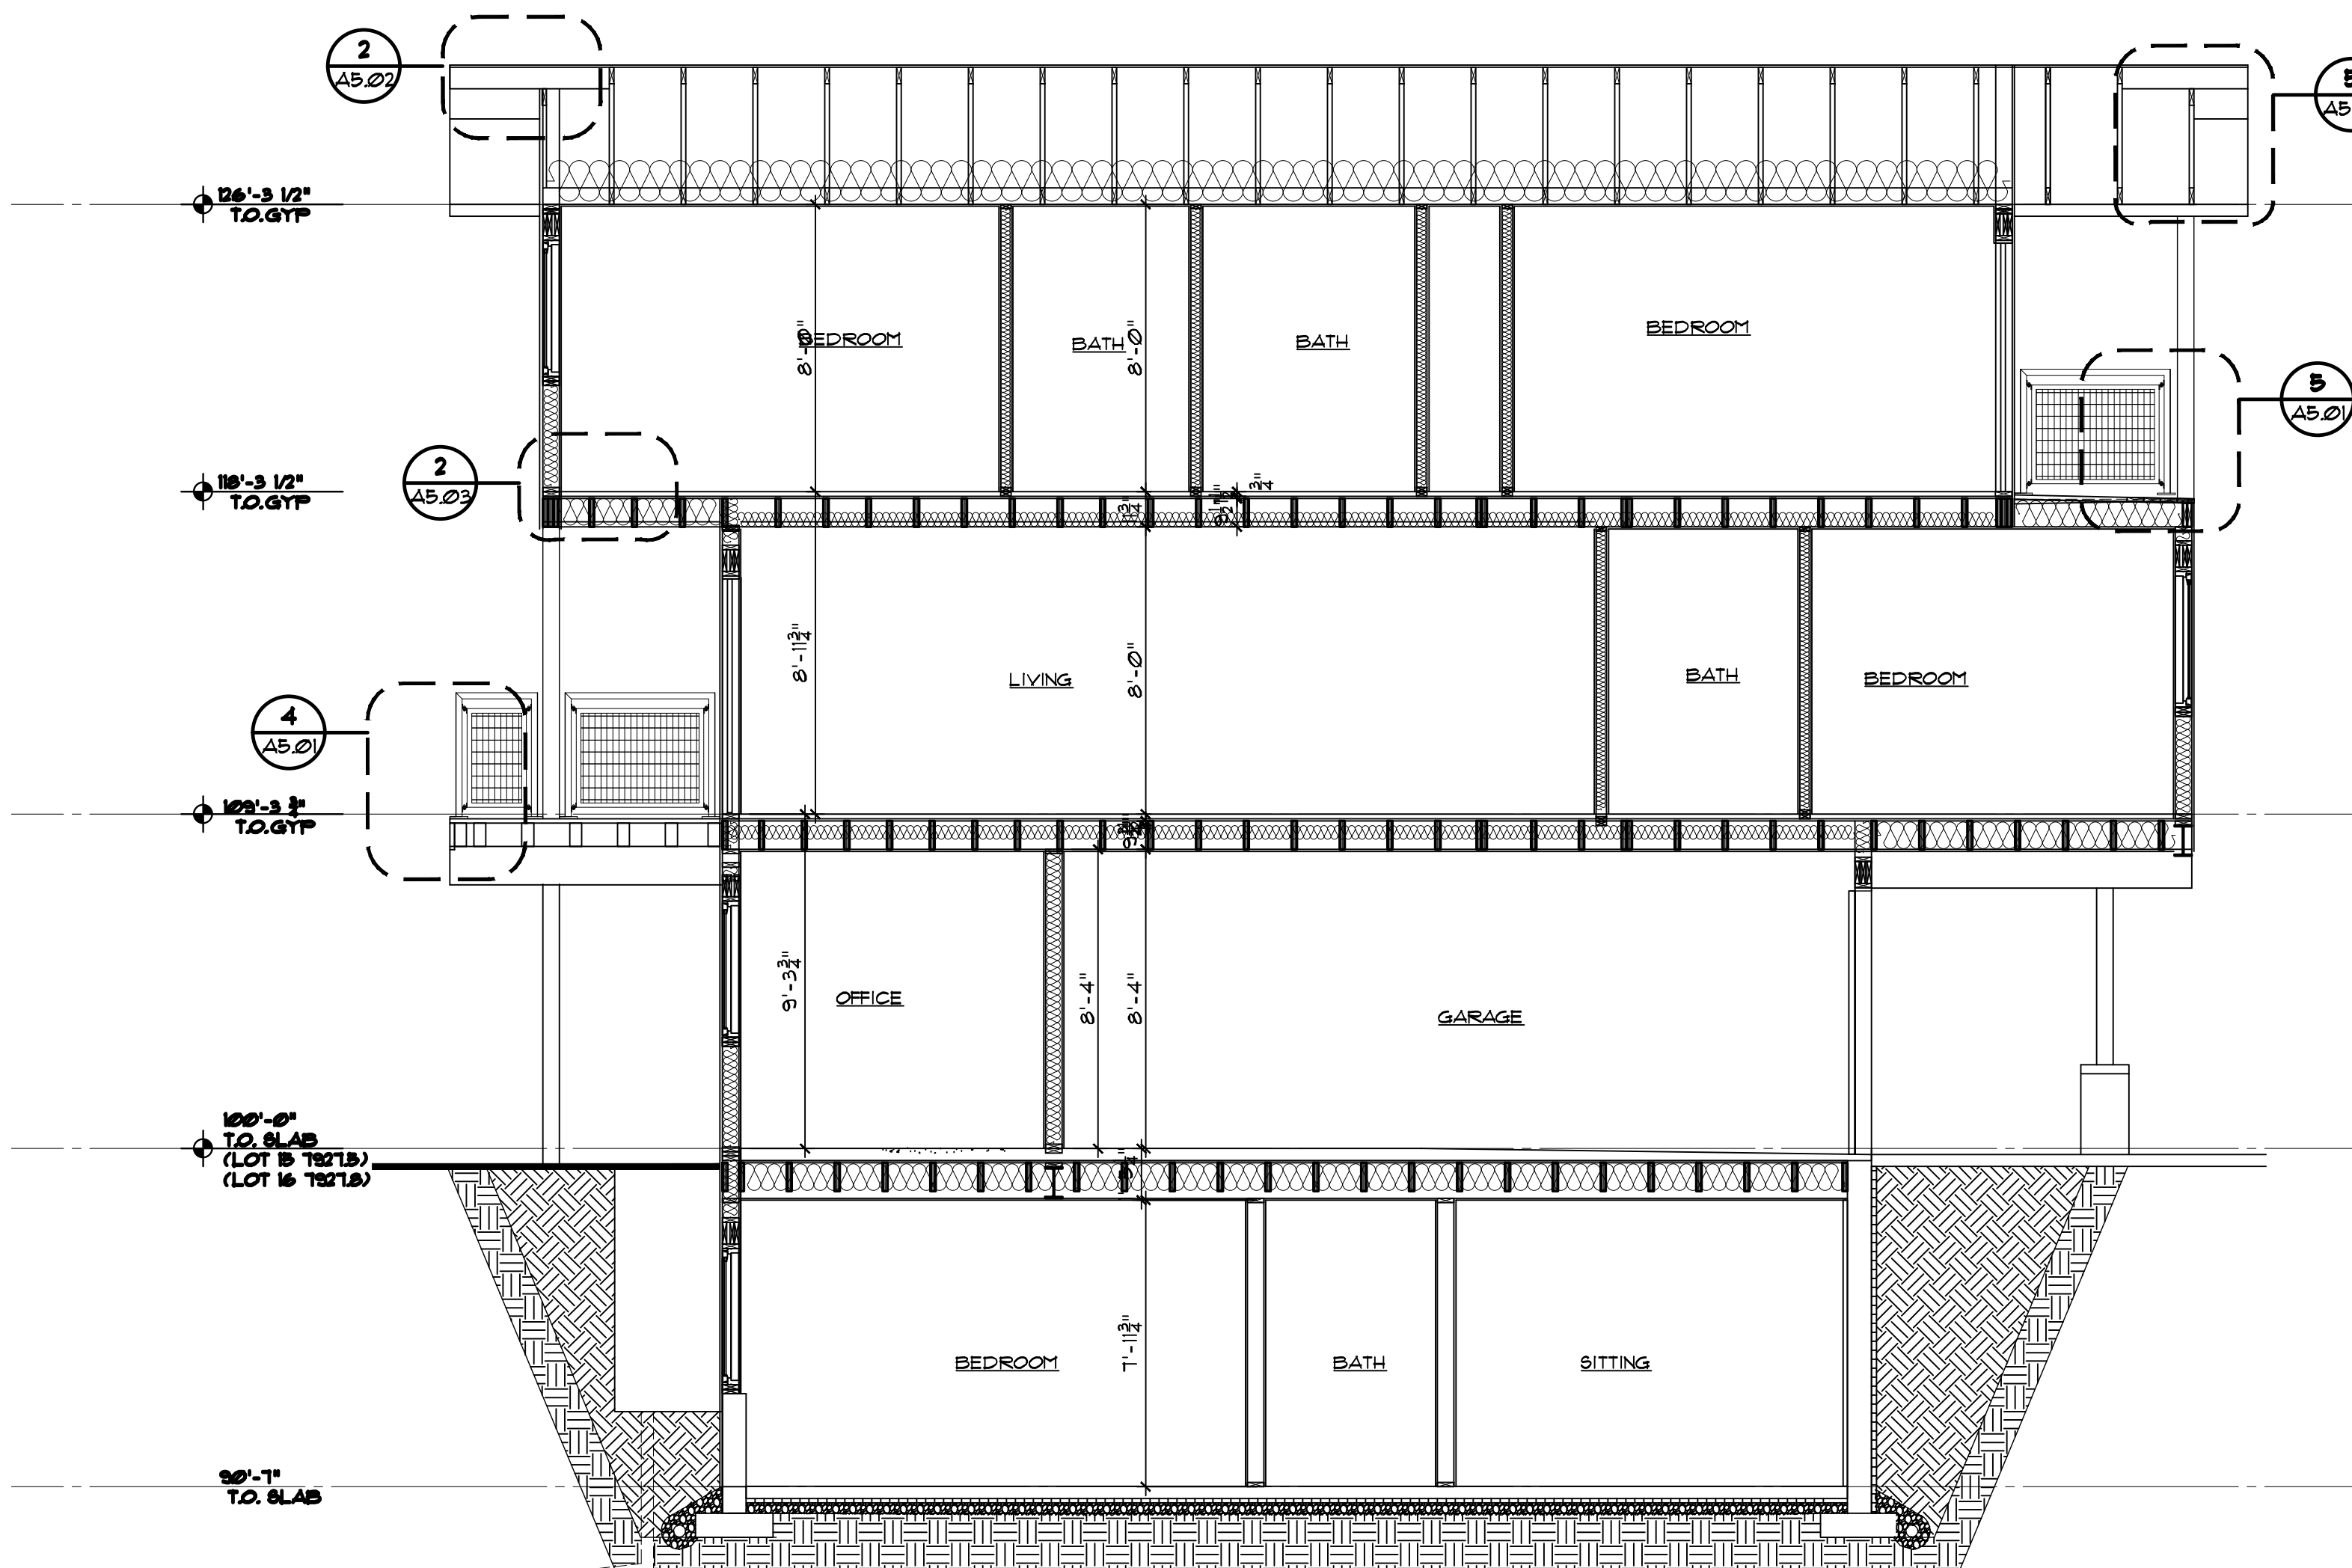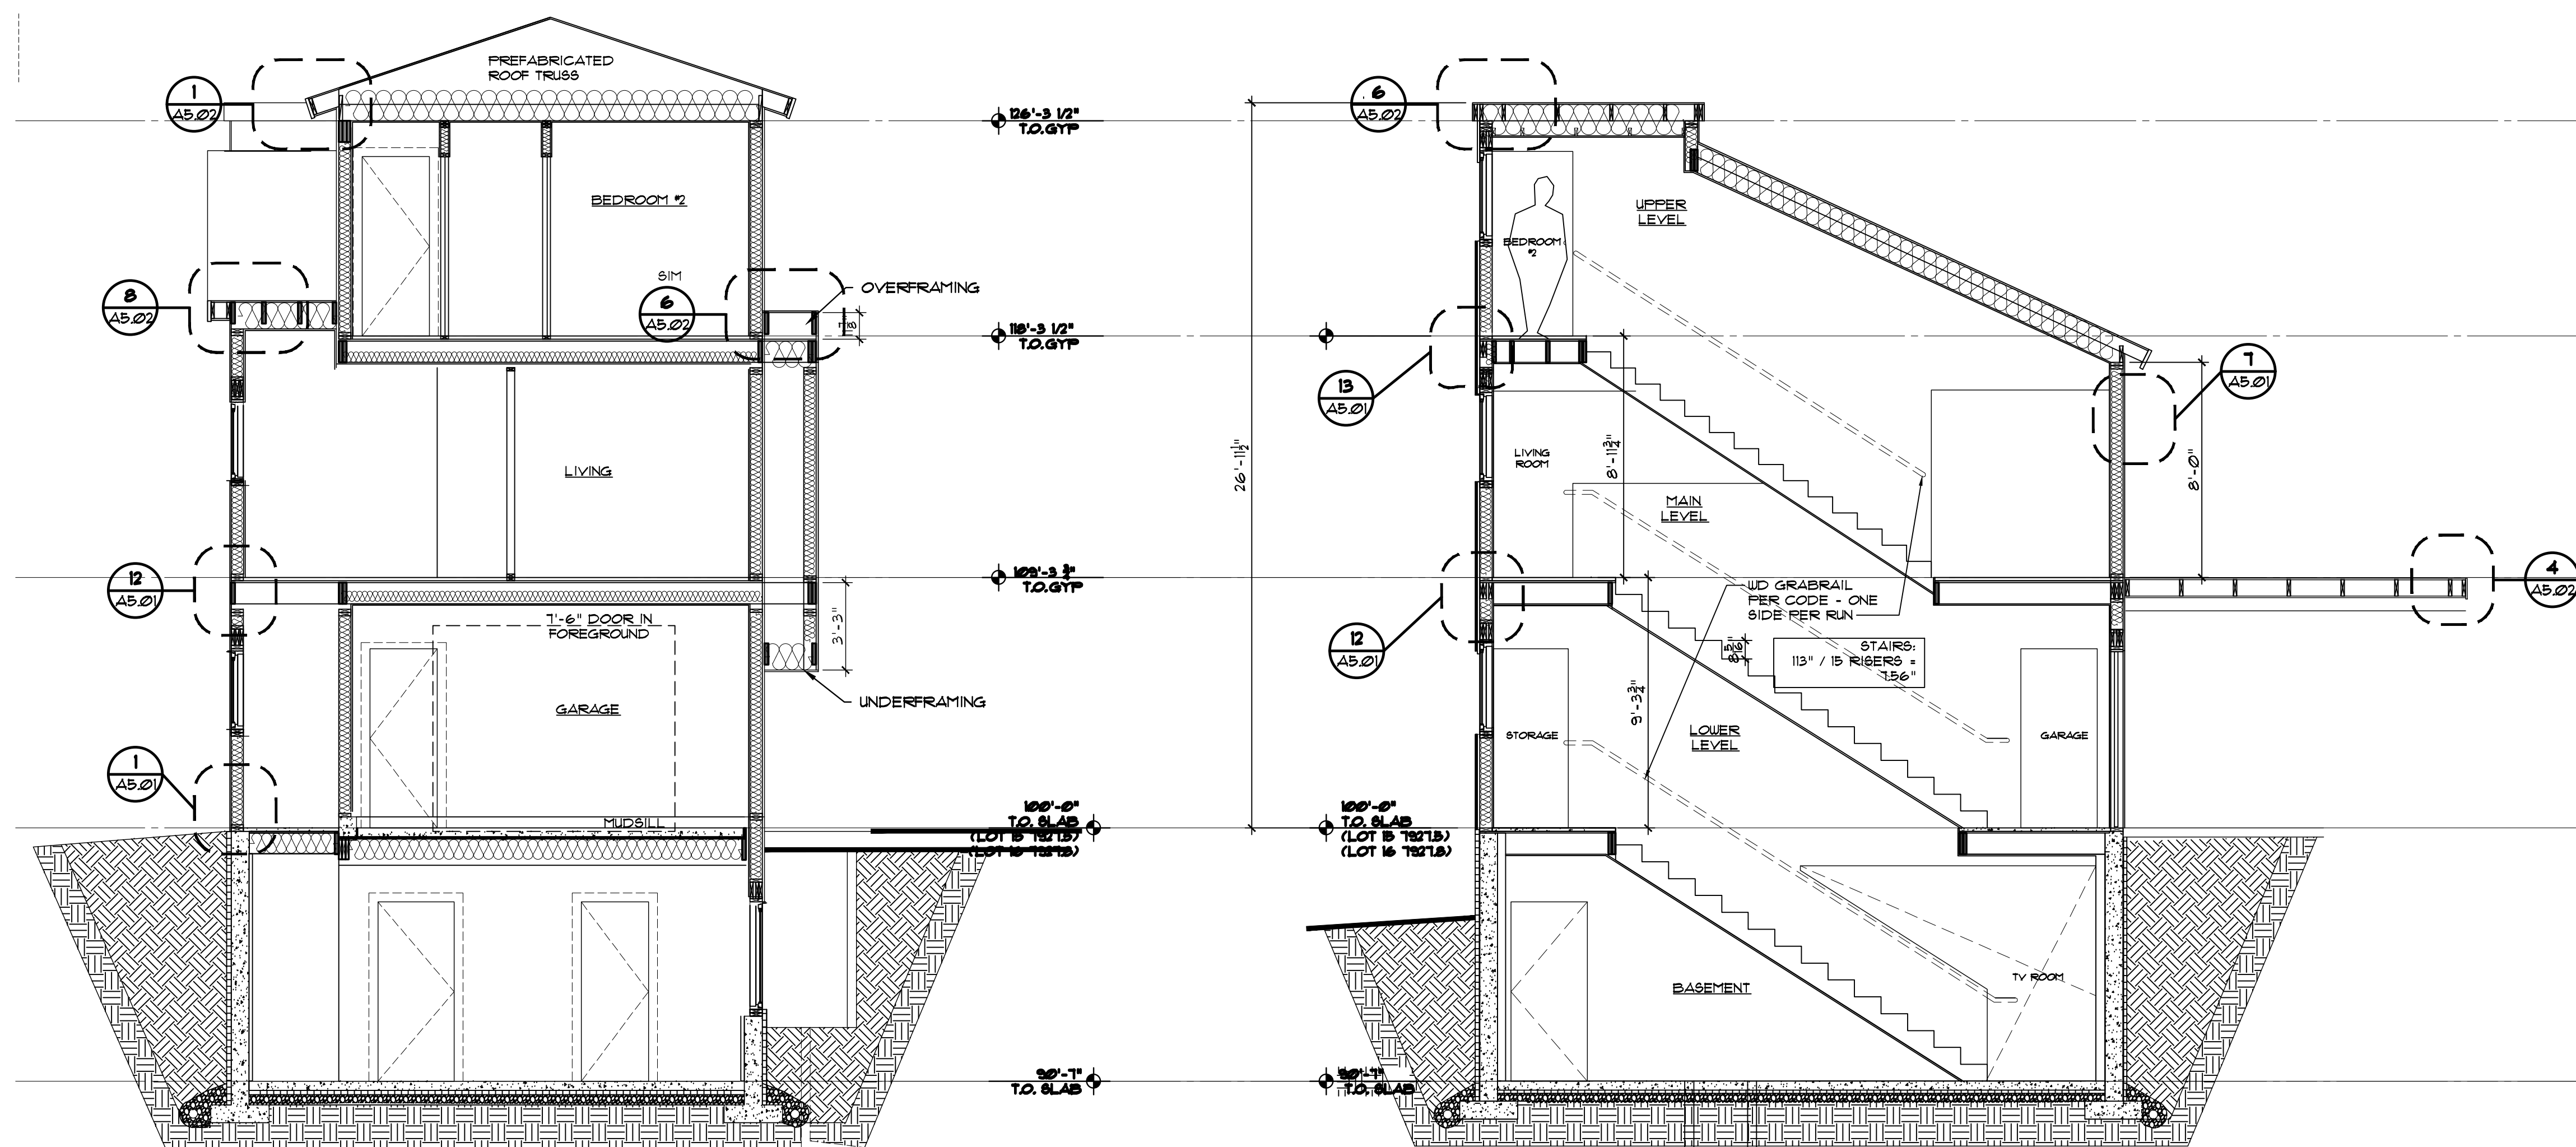


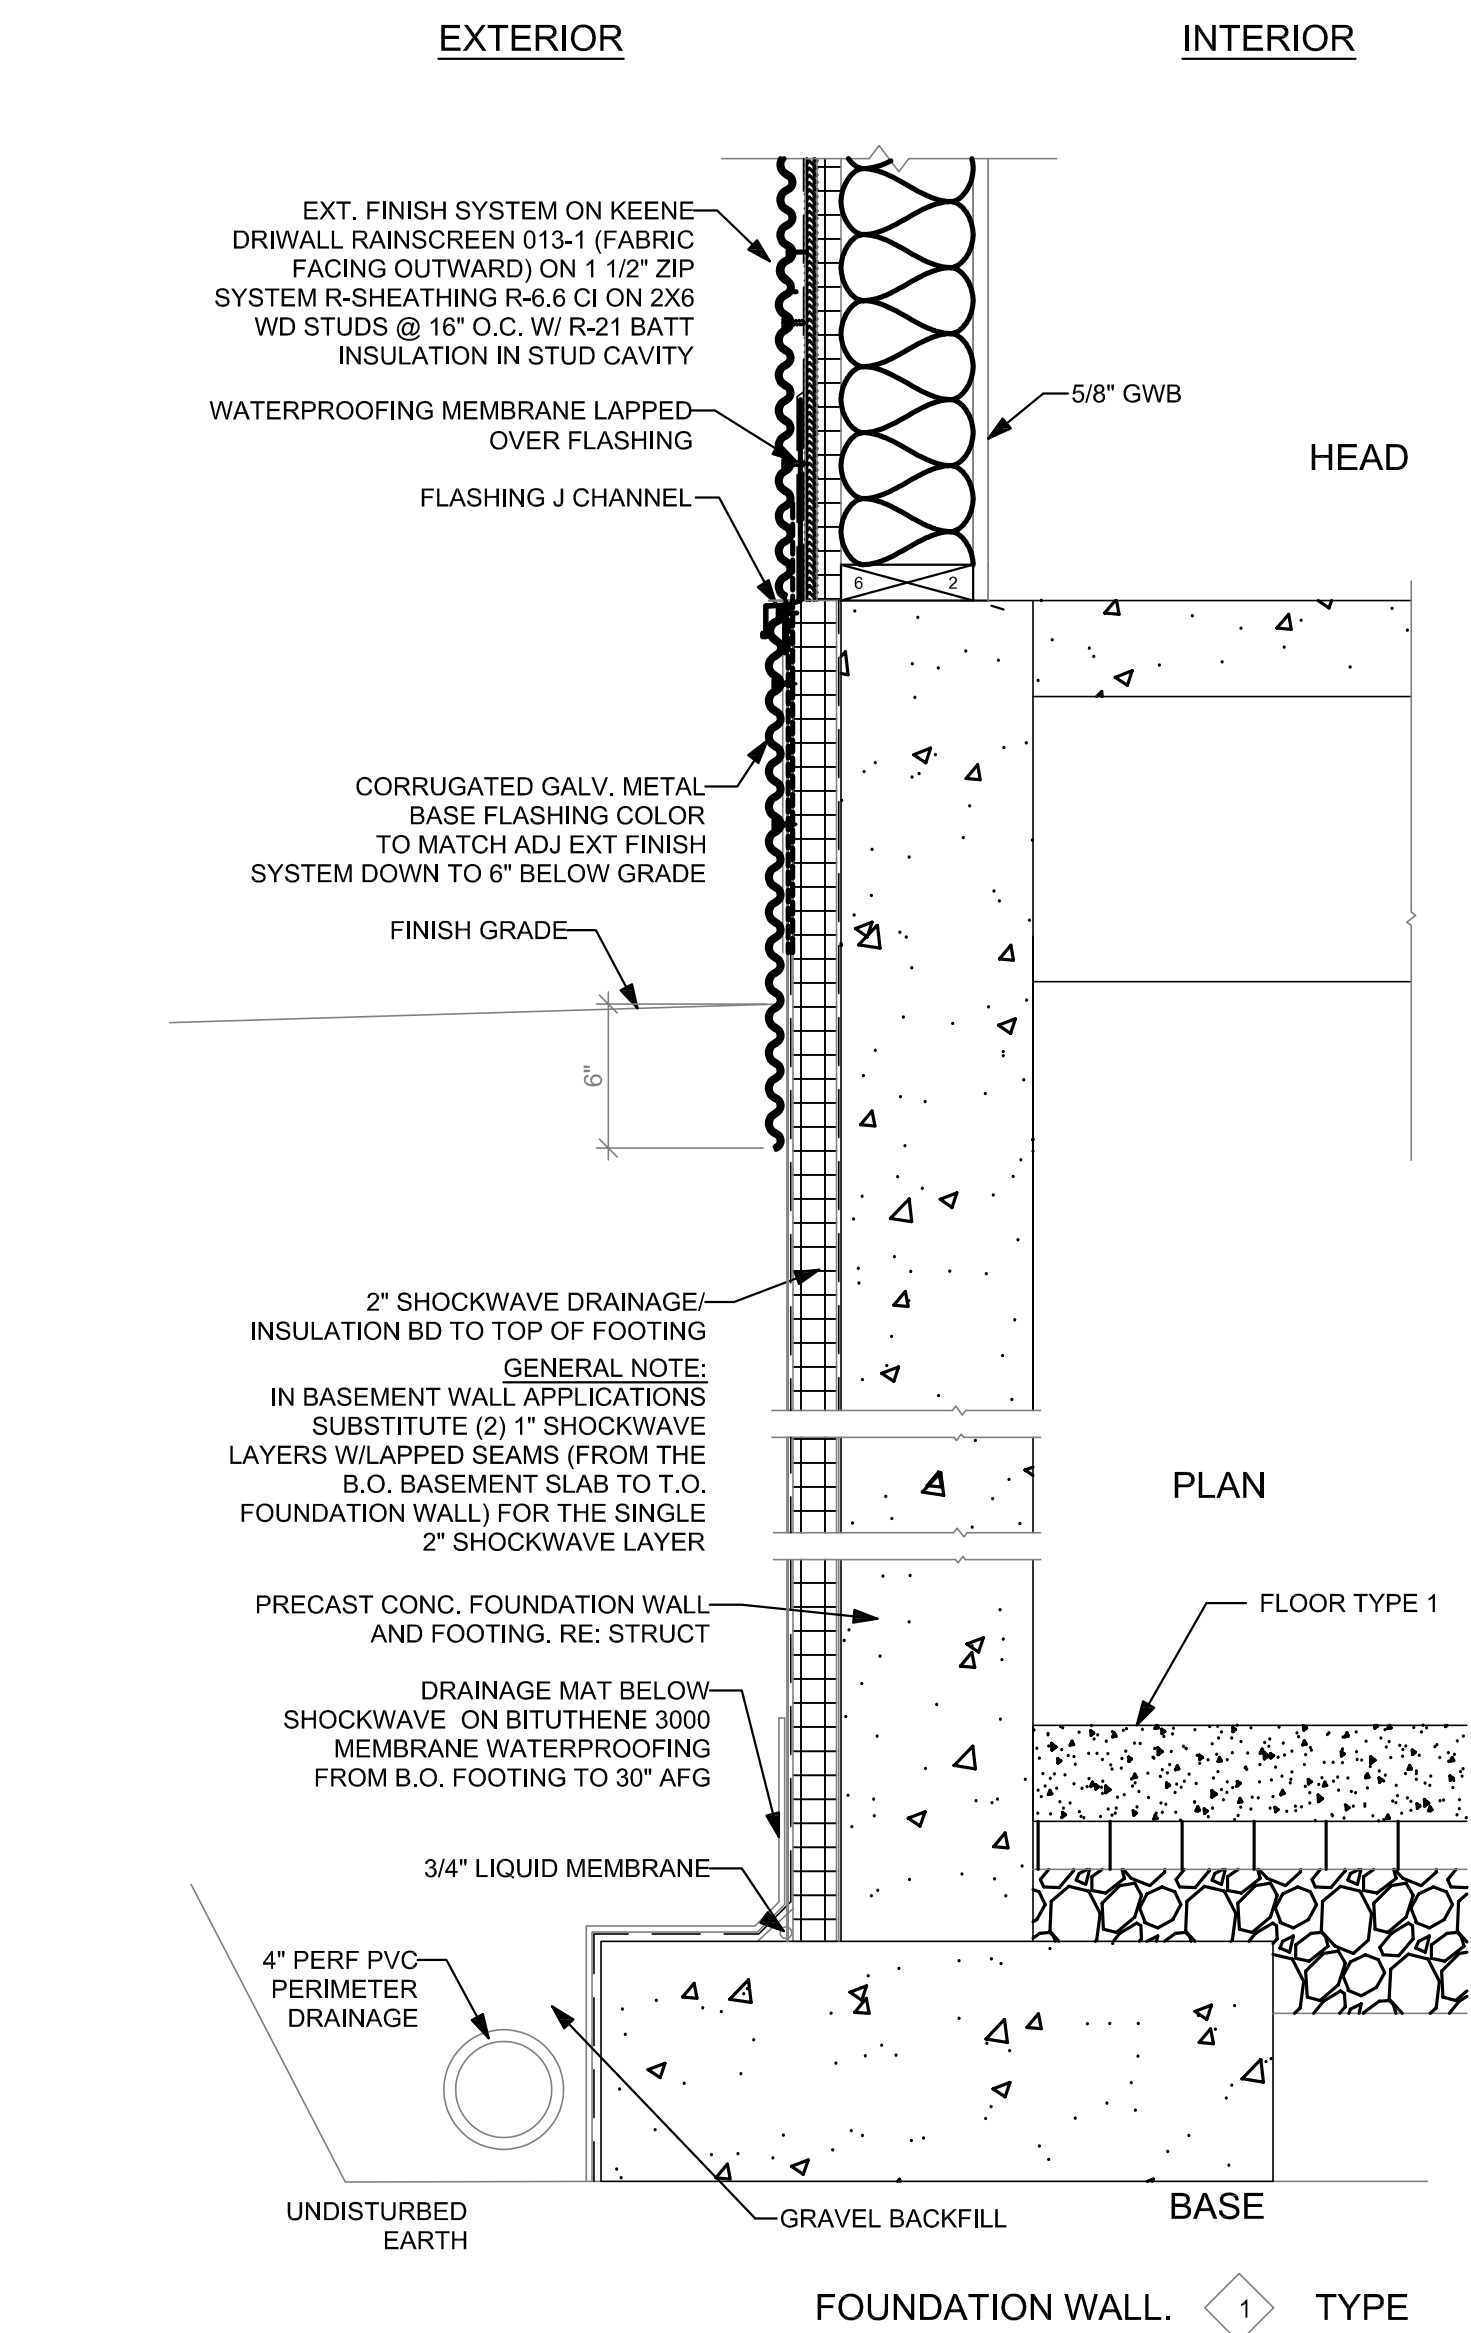


1 SECTION DETAIL - CORRUGATED SIDING
SCALE: 3"=1'-0"

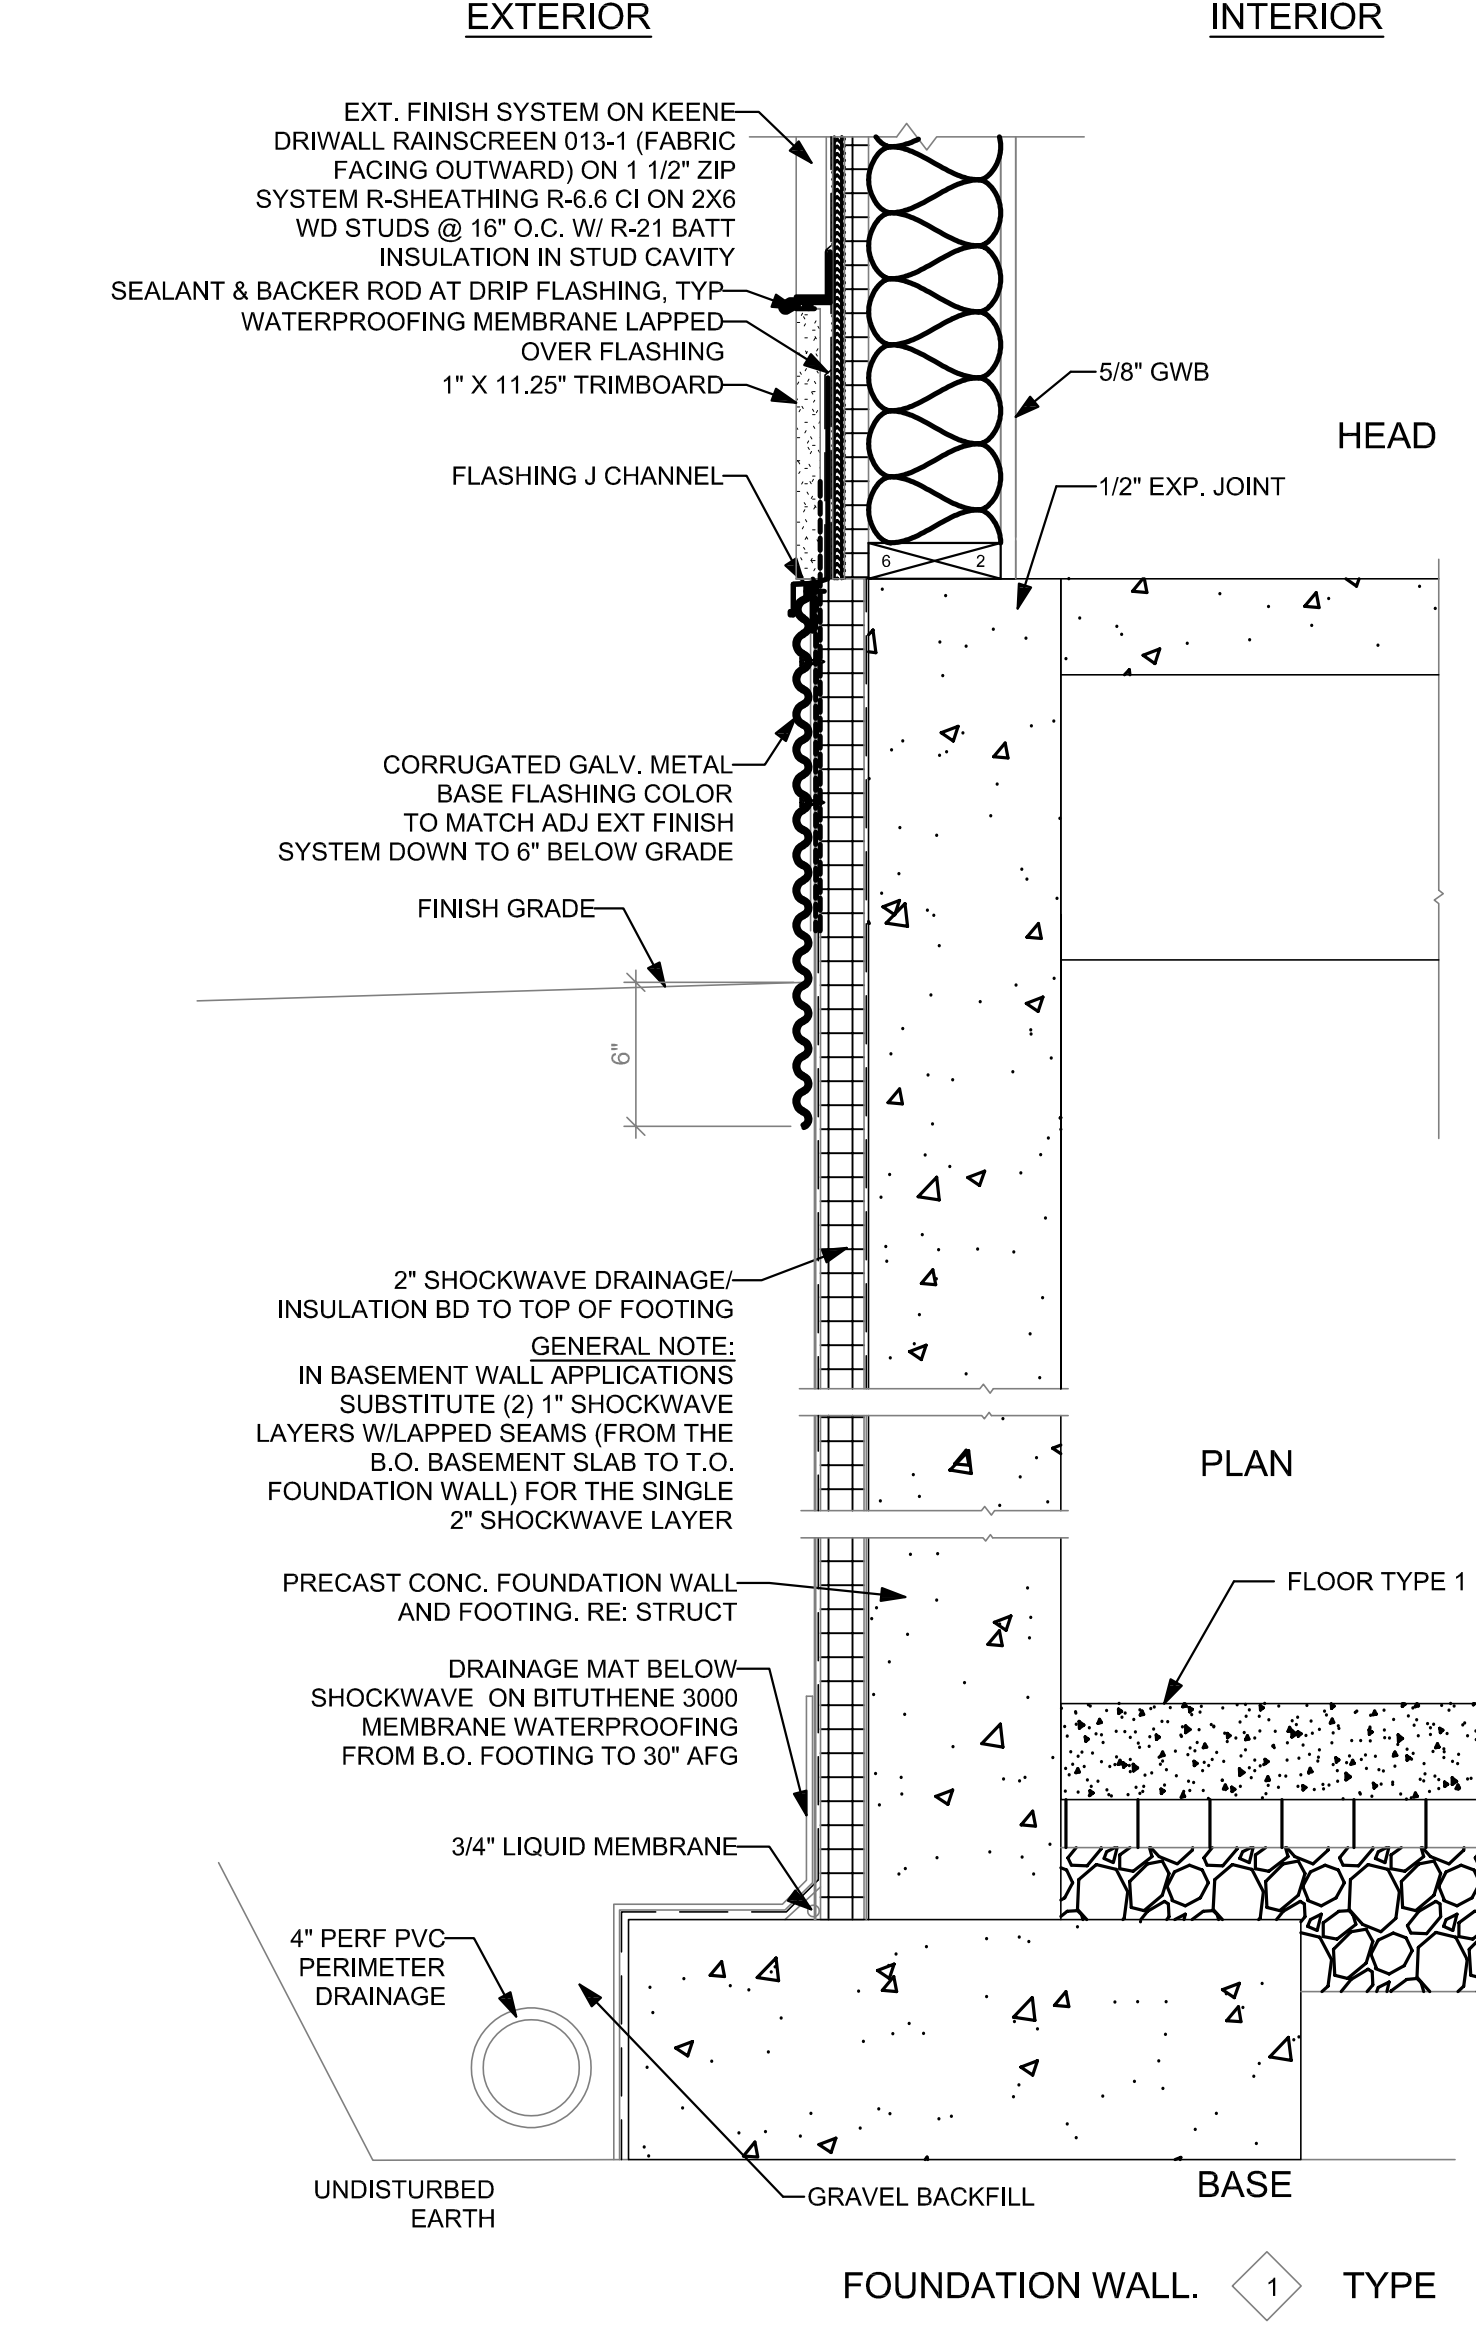


2 SECTION DETAIL - WOOD SIDING
SCALE: 3"=1'-0"

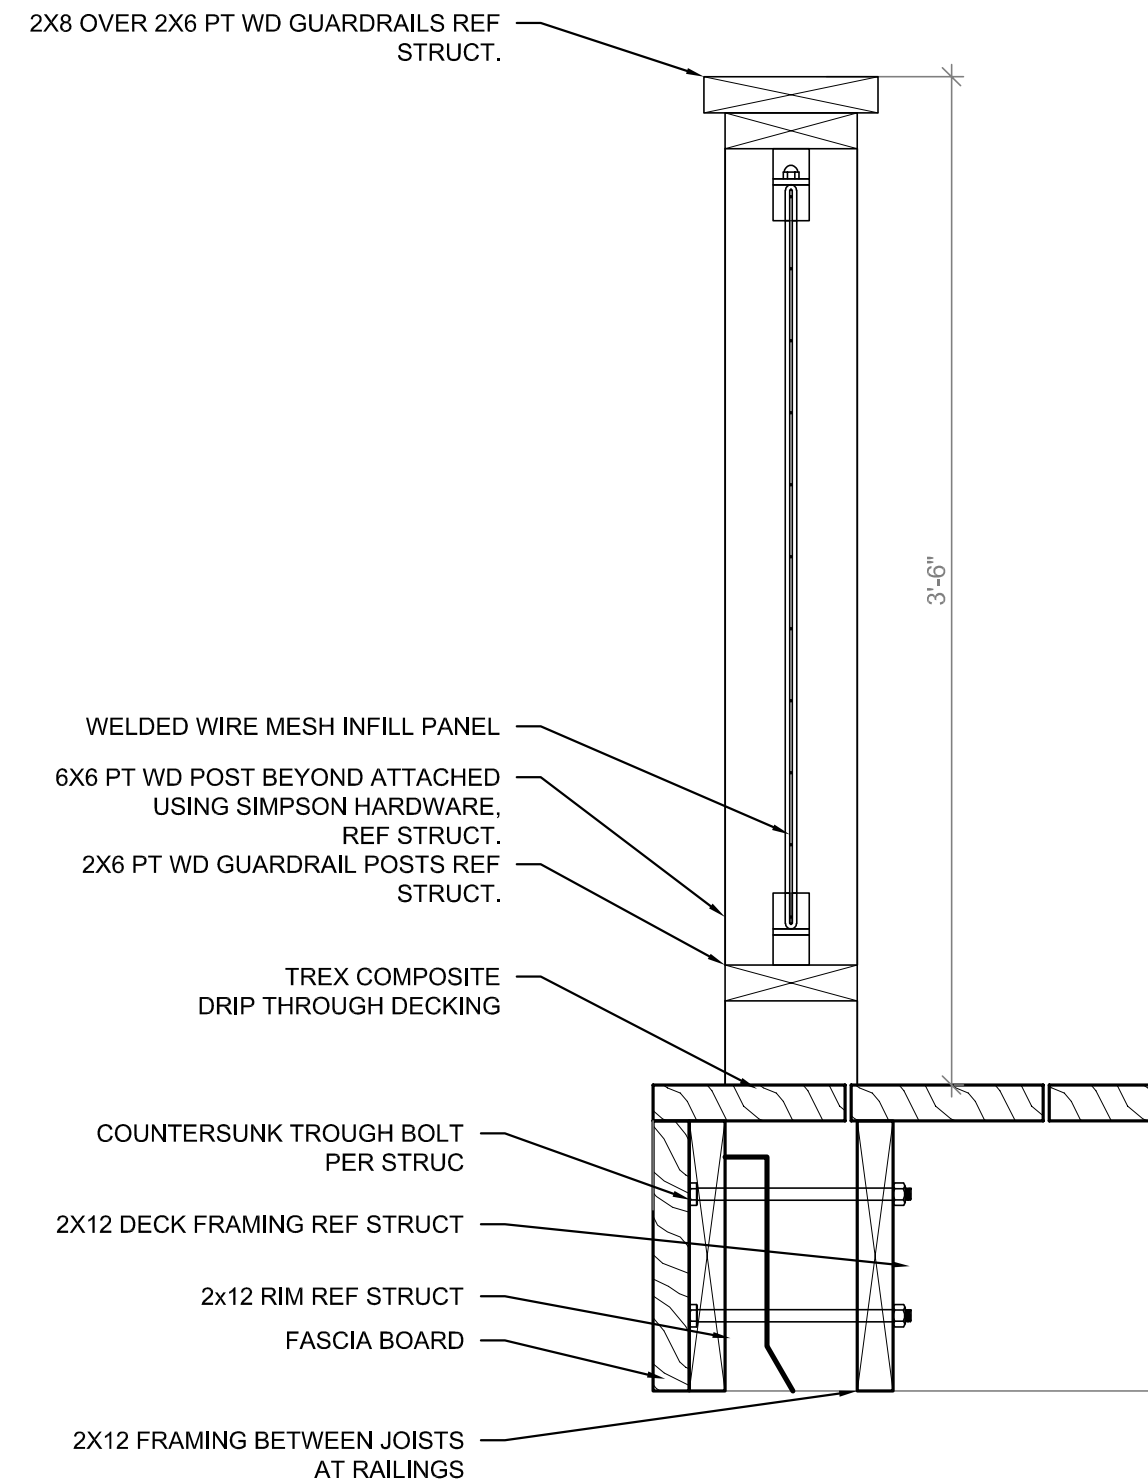


4A DRIP THRU DECK RAILING
SCALE: 1 1/2"=1'-0"

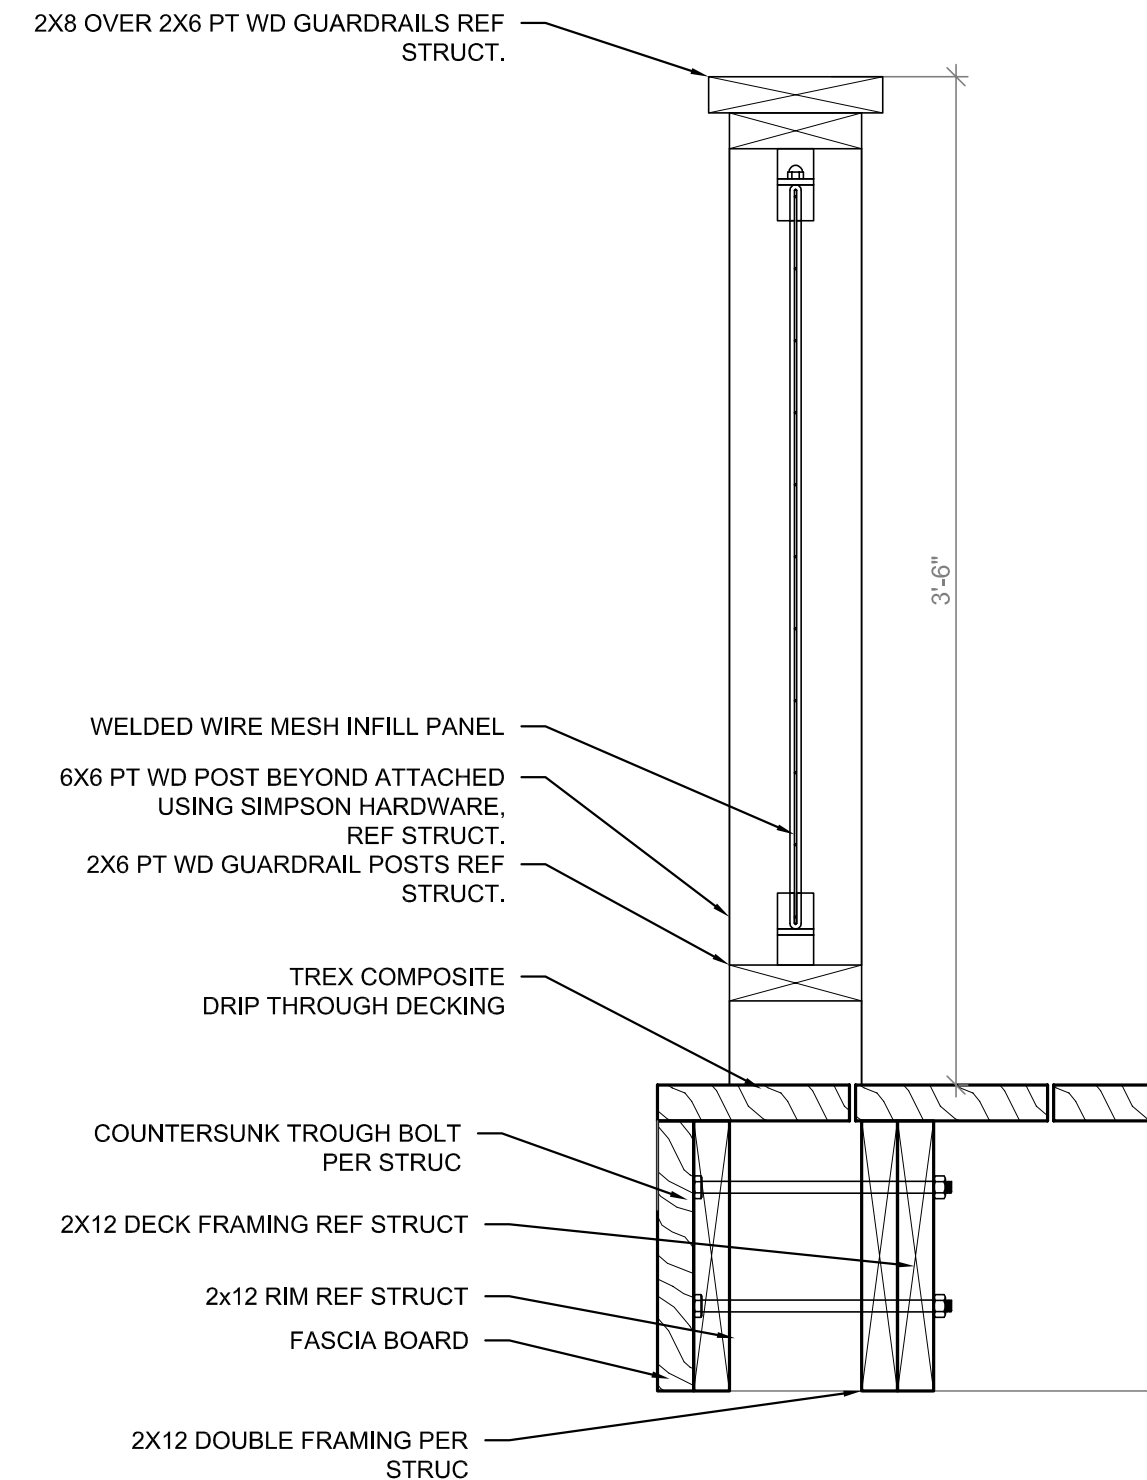


4B DRIP THRU DECK RAILING
SCALE: 1 1/2"=1'-0"

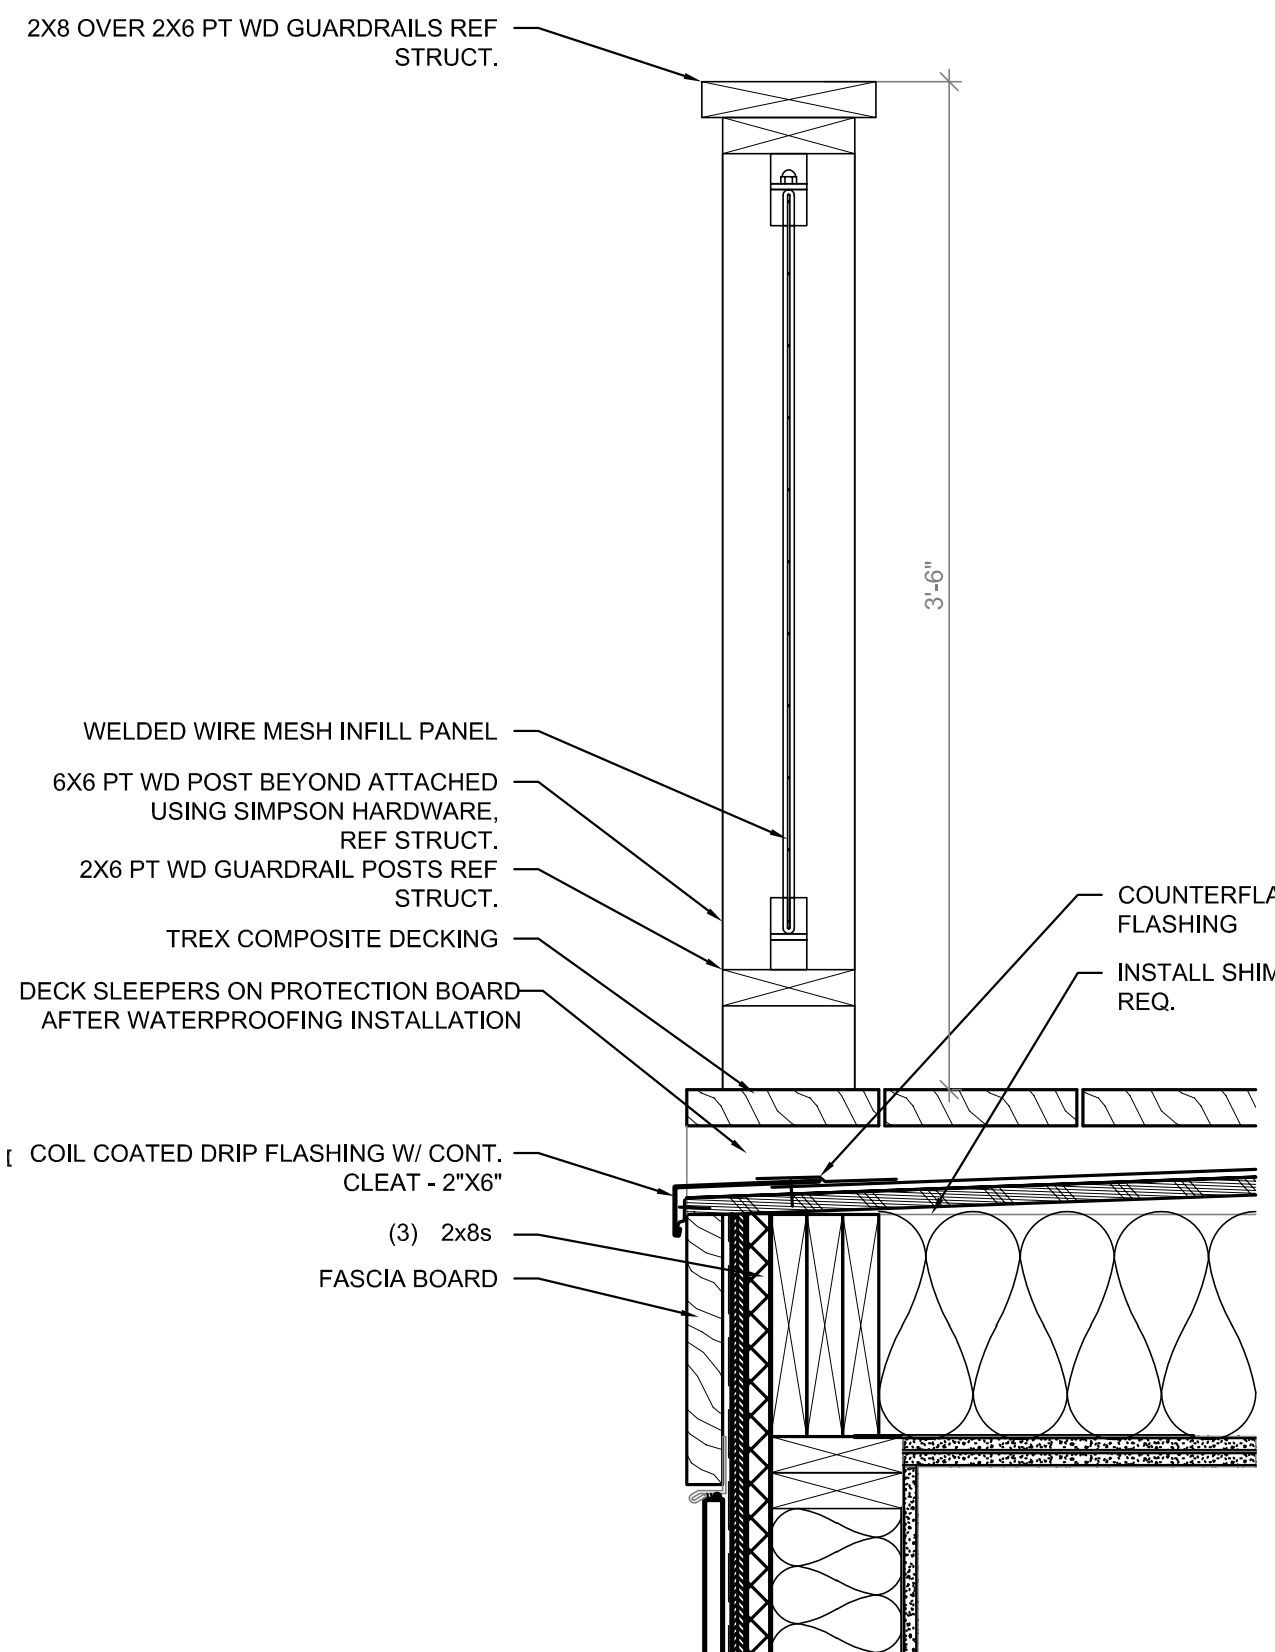


5 WP DECK RAILING
SCALE: 1 1/2"=1'-0"

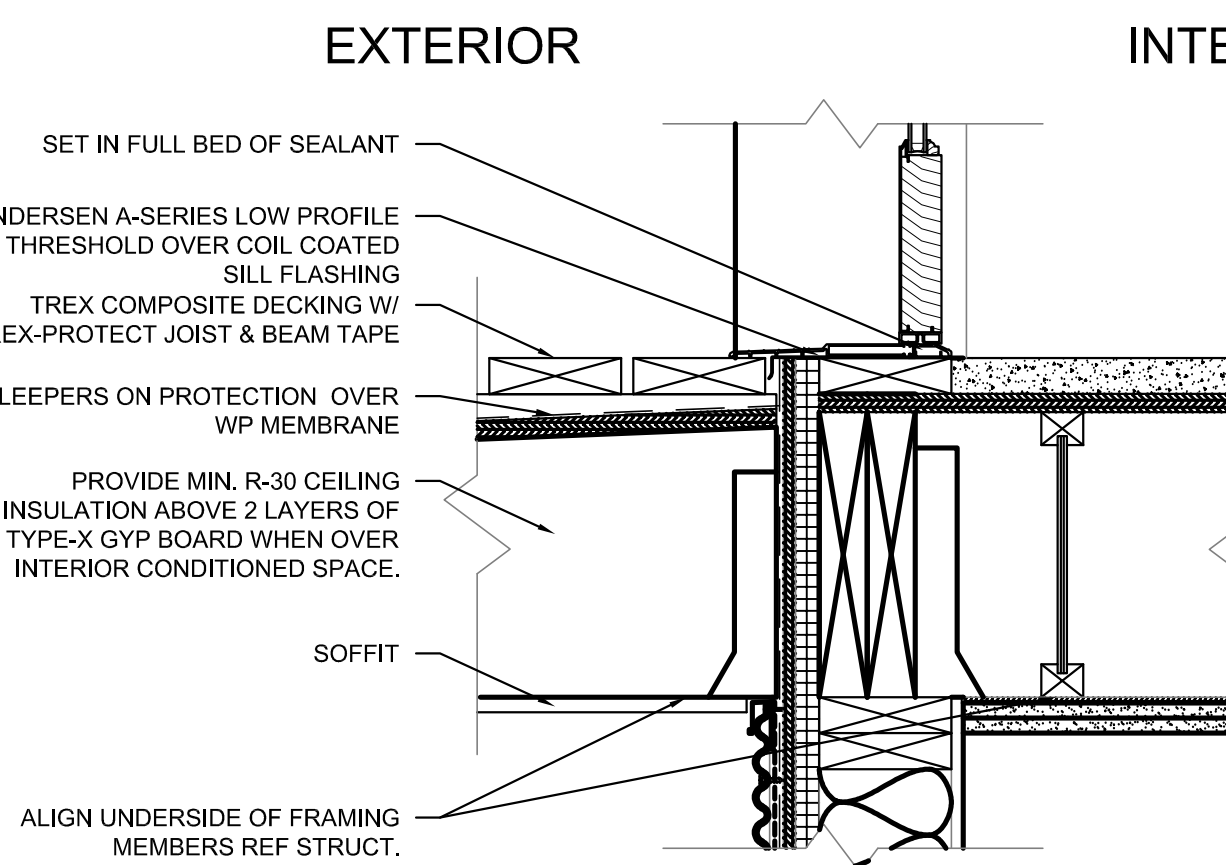


6 SECTION DETAIL - W.W.M. GUARDRAIL
SCALE: 1 1/2"=1'-0"

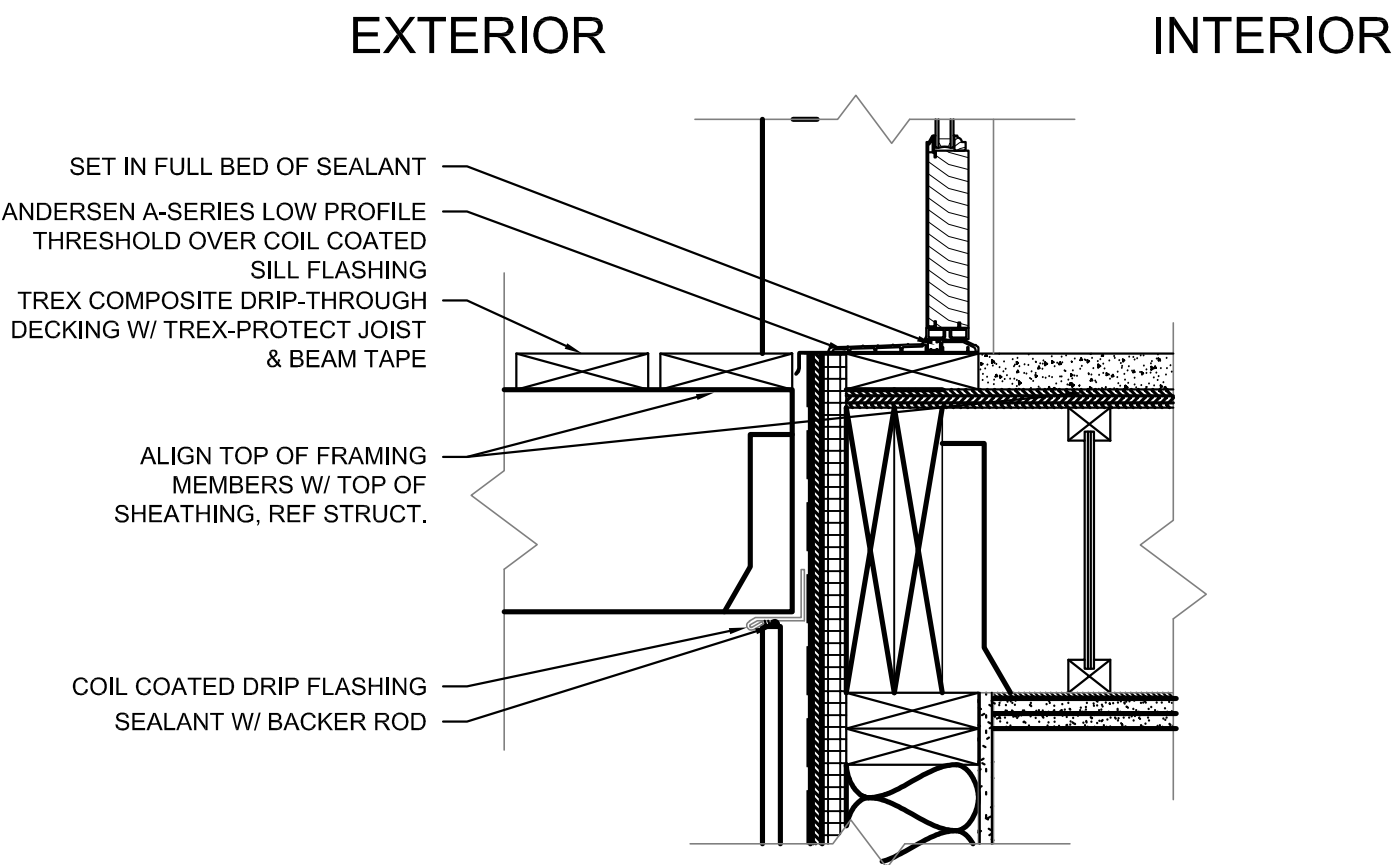


7 SECTION DETAIL - W.W.M. GUARDRAIL
SCALE: 1 1/2"=1'-0"

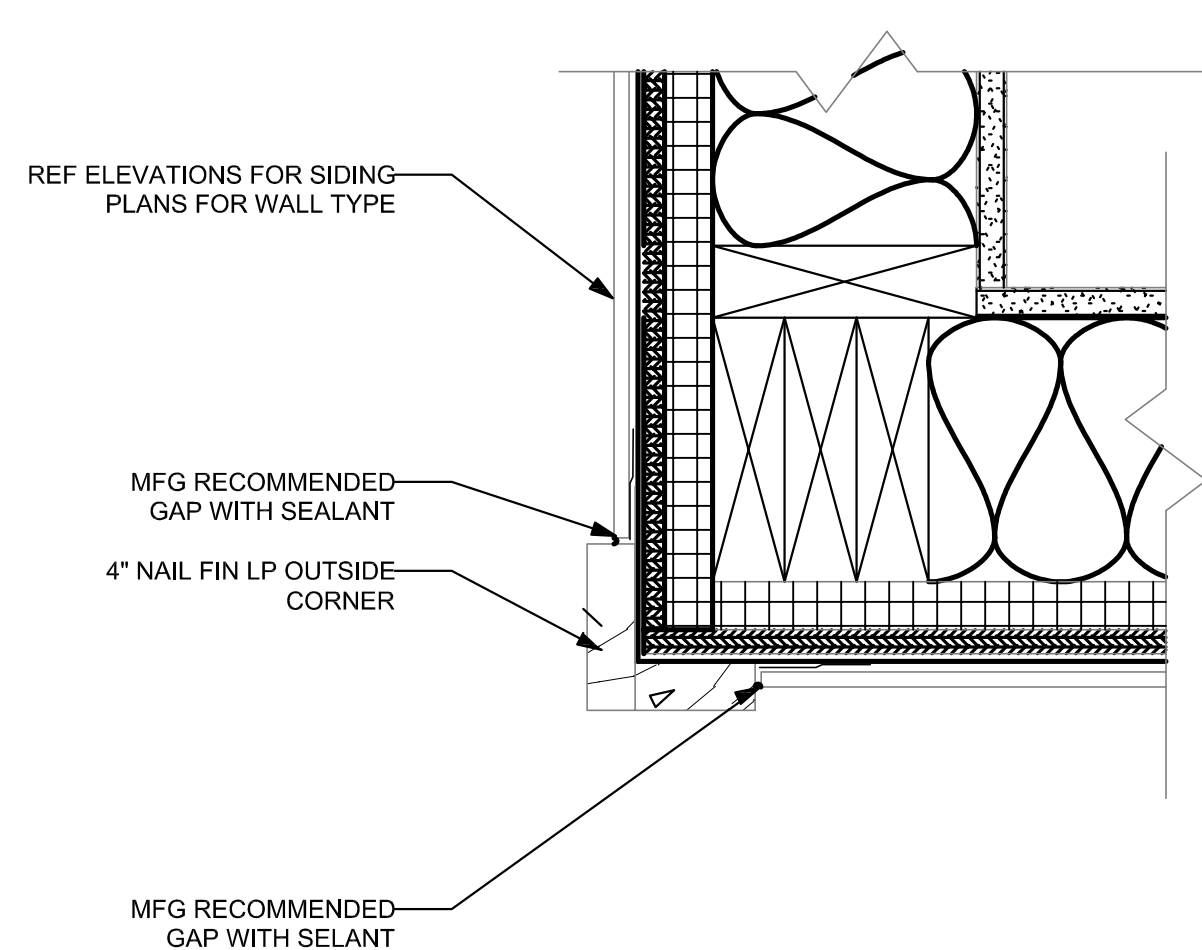


8 PLAN DETAIL - CORNER TRIM
SCALE: 3"=1'-0"

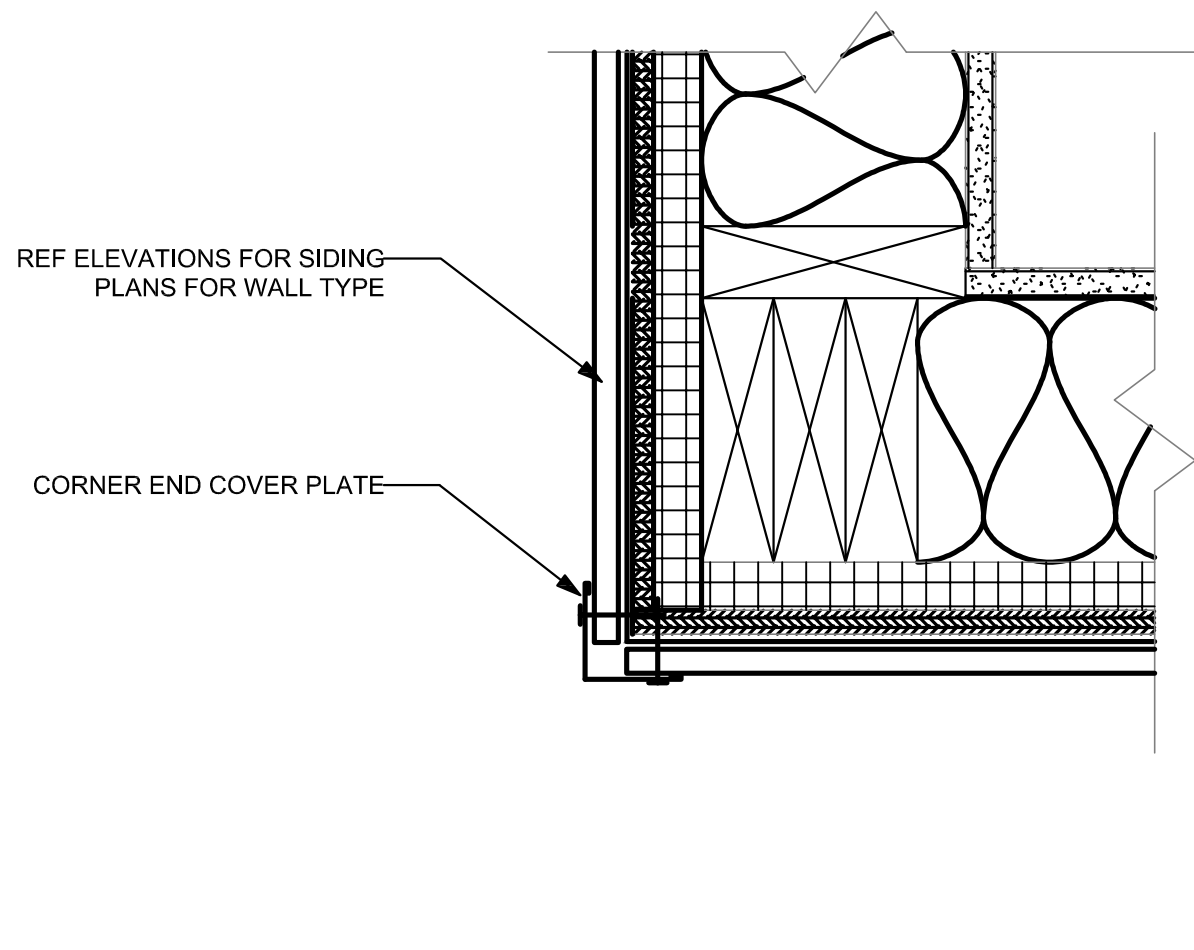


9 PLAN DETAIL - CORNER TRIM
SCALE: 3"=1'-0"

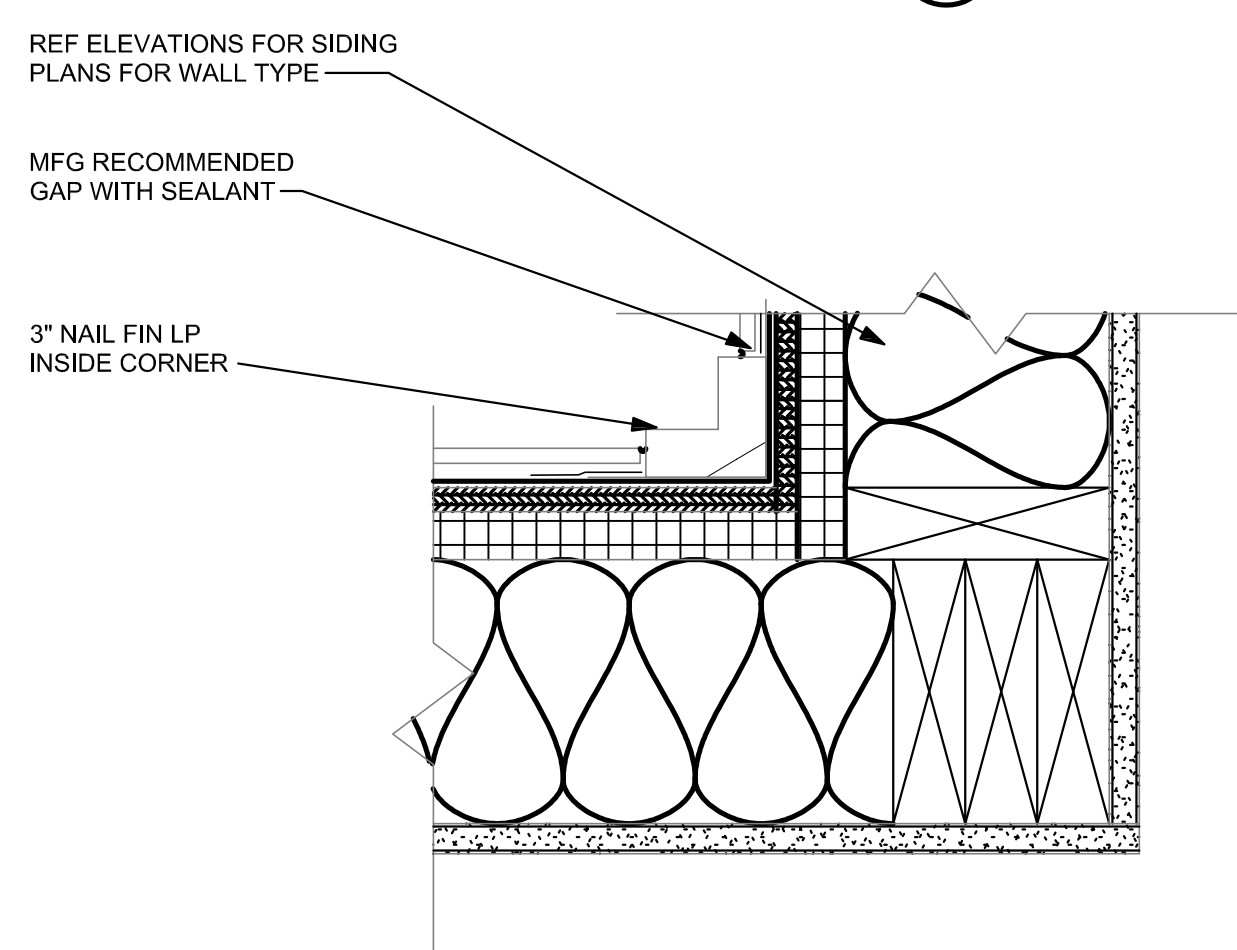


10 PLAN DETAIL - CORNER TRIM
SCALE: 3"=1'-0"

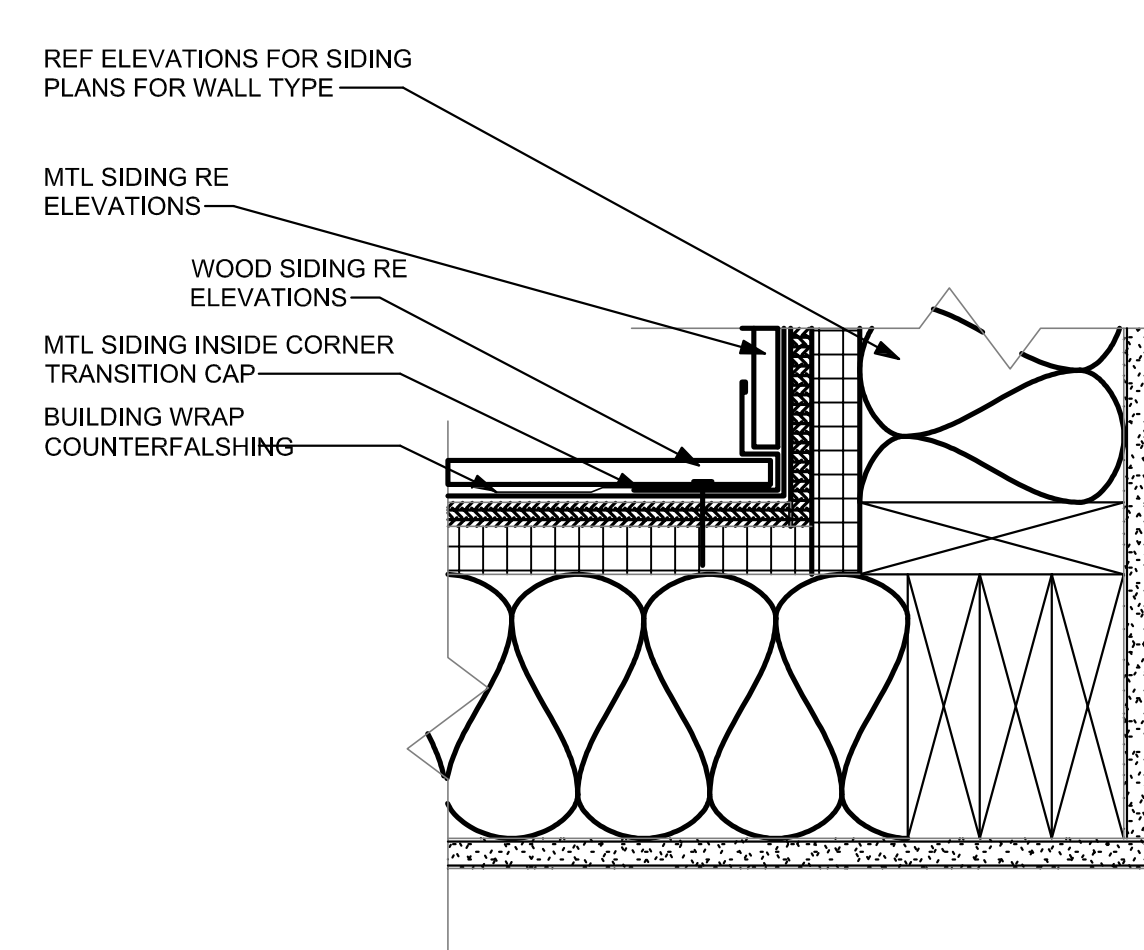

11 INTERIOR CORNER TRIM
SCALE: 3"=1'-0"

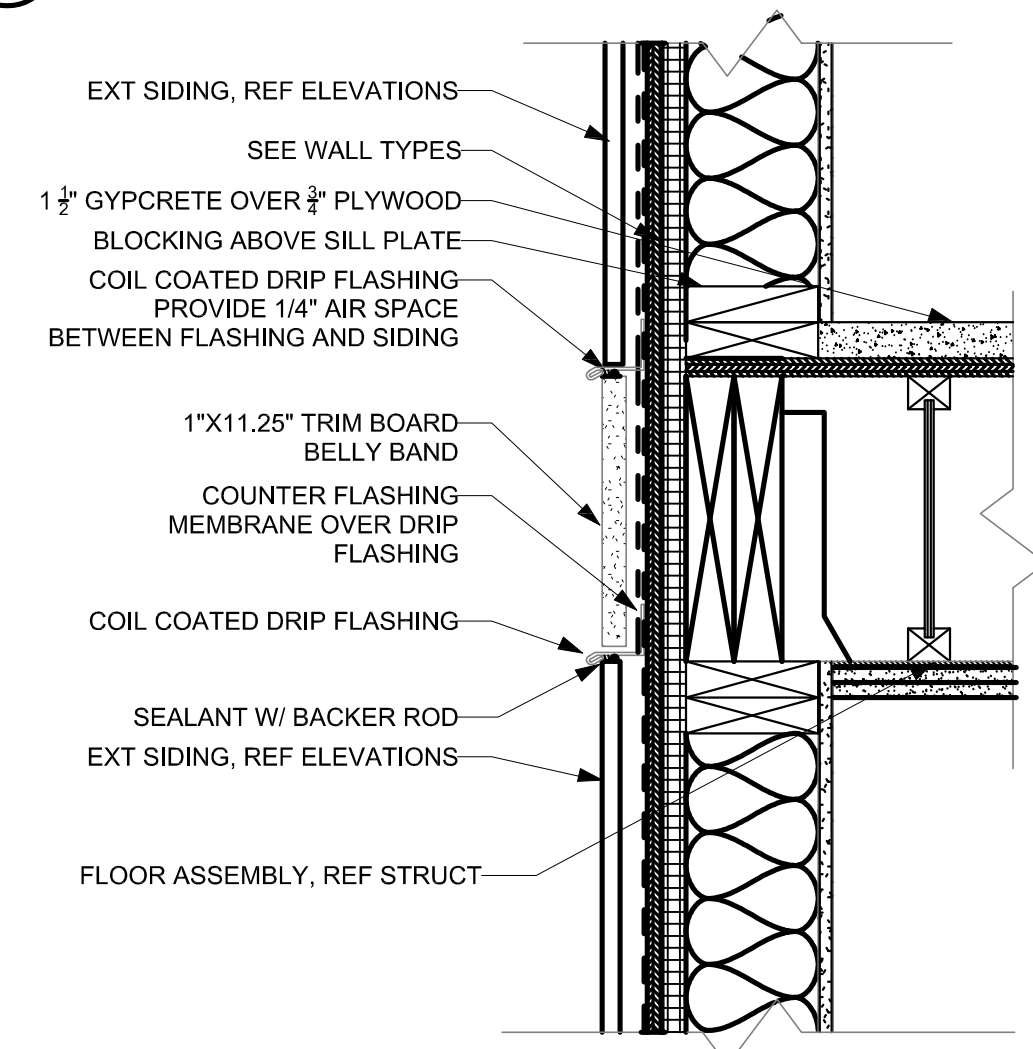


13 SECTION DETAIL - FLOOR TRANSITION
SCALE: 1 1/2"=1'-0"

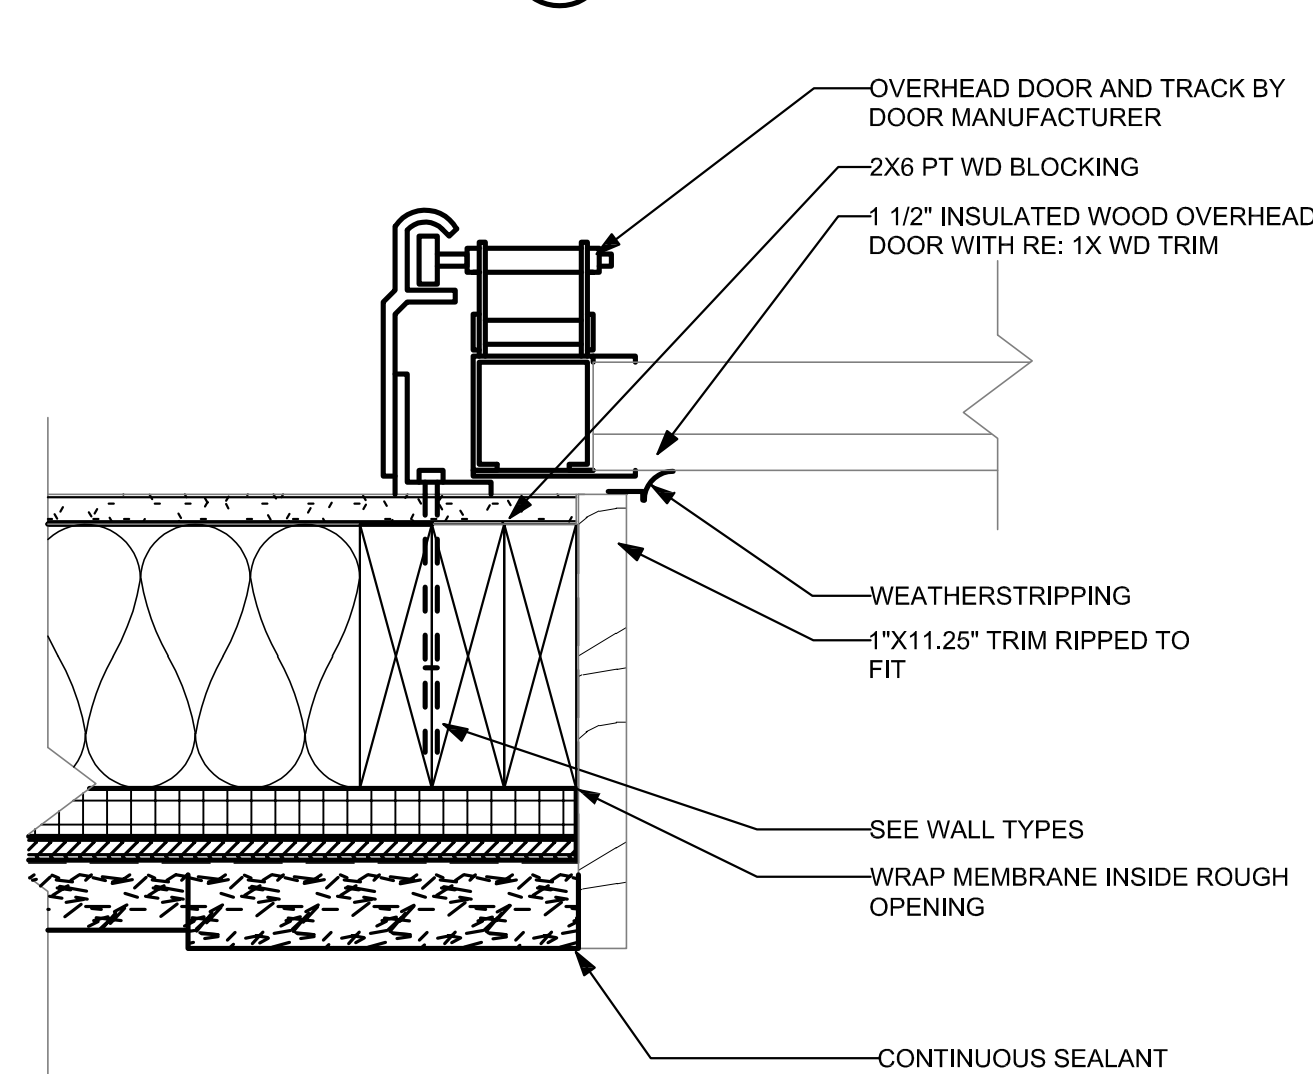

14 PLAN DETAIL - GARAGE DOOR
SCALE: 3"=1'-0"


12 SECTION DETAIL - FLOOR TRANSITION
SCALE: 1 1/2"=1'-0"

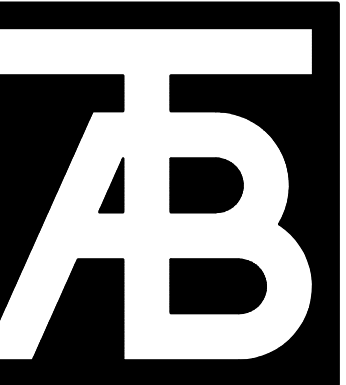

TAB Associates
The Architectural Balance

0058 Edwards Village Blvd.
Edwards, CO 81632
(870) 766-1470
fax: (870) 766-1471
email: tab@tab.net
www.tabassociates.com

Chief Engineer:
Timberline Engineering
(870) 963-9889
Structural Engineer:
KRM Consultants, Inc.,
(870) 949-9391

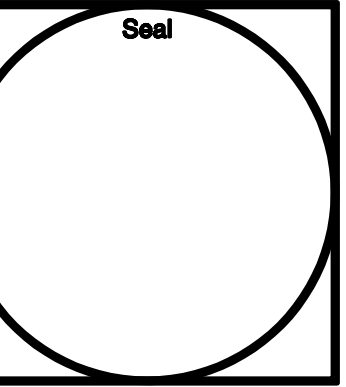

Belden Place - Single Family
Lot 16 - 0013 Beldan Way
Minturn, Colorado 81645

Revisions:

Issue Dates:
20220509 Struct Coord
DRB-11/28/2023


Sheet Title:
Details

Project No:


2215

Sheet No:

A5.1

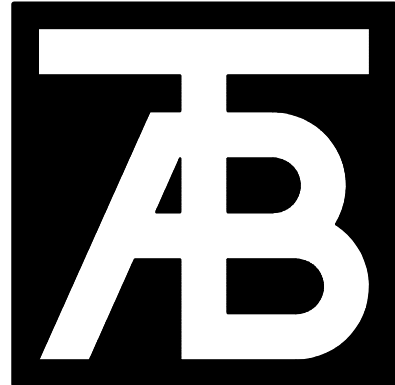

TAB
Associates
The Architectural Balance
0058 Edwards Village Blvd.
Edwards, CO 81632
(870) 766-1470
fax: (870) 766-1471
email: tab@tab.net
www.tabassociates.com
Civil Engineer:
Timberline Engineering
(870) 963 9888
Structural Engineer:
KRM Consultants, Inc.
(870) 949-9391

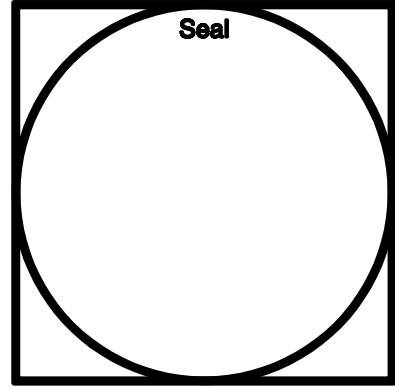


Belden Place - Single Family
Lot 16 - 0013 Beldan Way
Minturn, Colorado 81645

Revisions:


Issue Dates:
2022/05/09 Sheet Coord
DPS-11/22/2022

Sheet Title:
Details


Project No:
2215
Sheet No:
A5.2

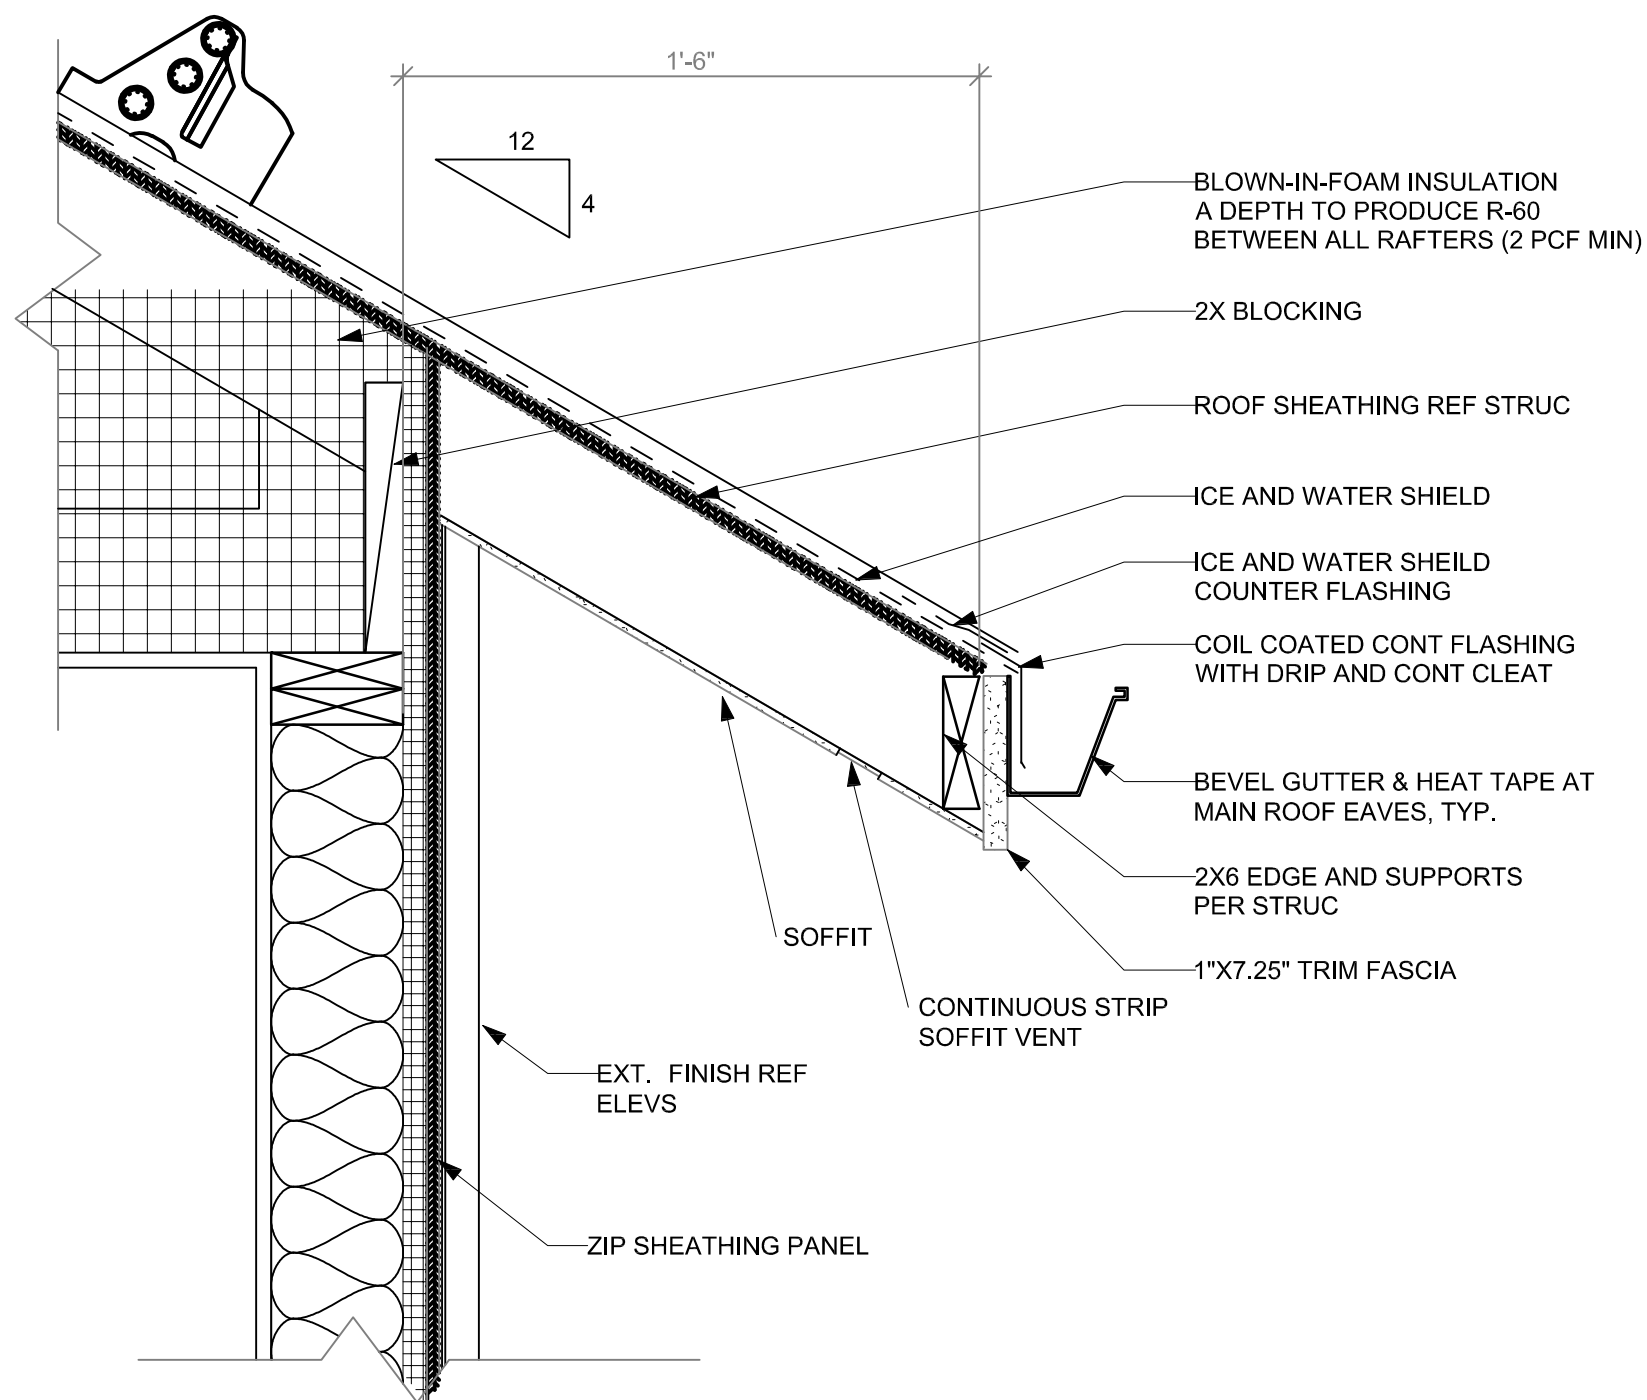


1
A5.01
SECTION DETAIL - FASCIA
SCALE: 1 1/2"=1'-0"

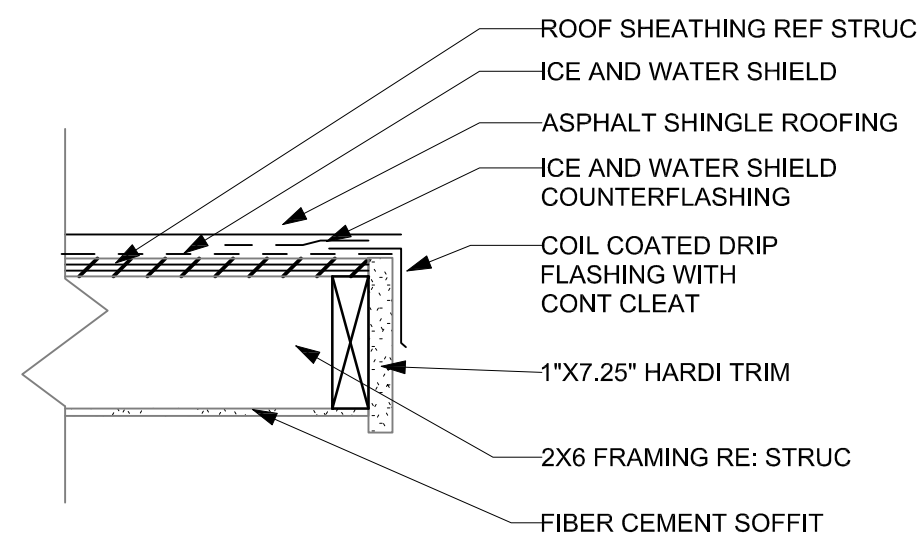


2
A5.01
SECTION DETAIL - EAVE
SCALE: 1 1/2"=1'-0"

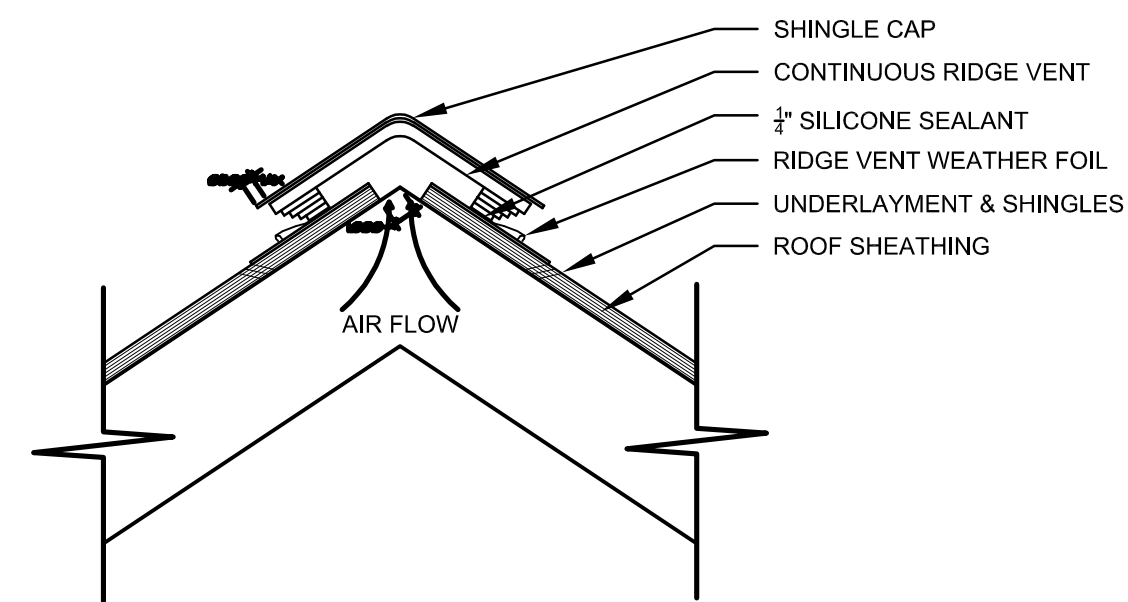


3
A5.01
SECTION DETAIL - RIDGE
SCALE: 1 1/2"=1'-0"

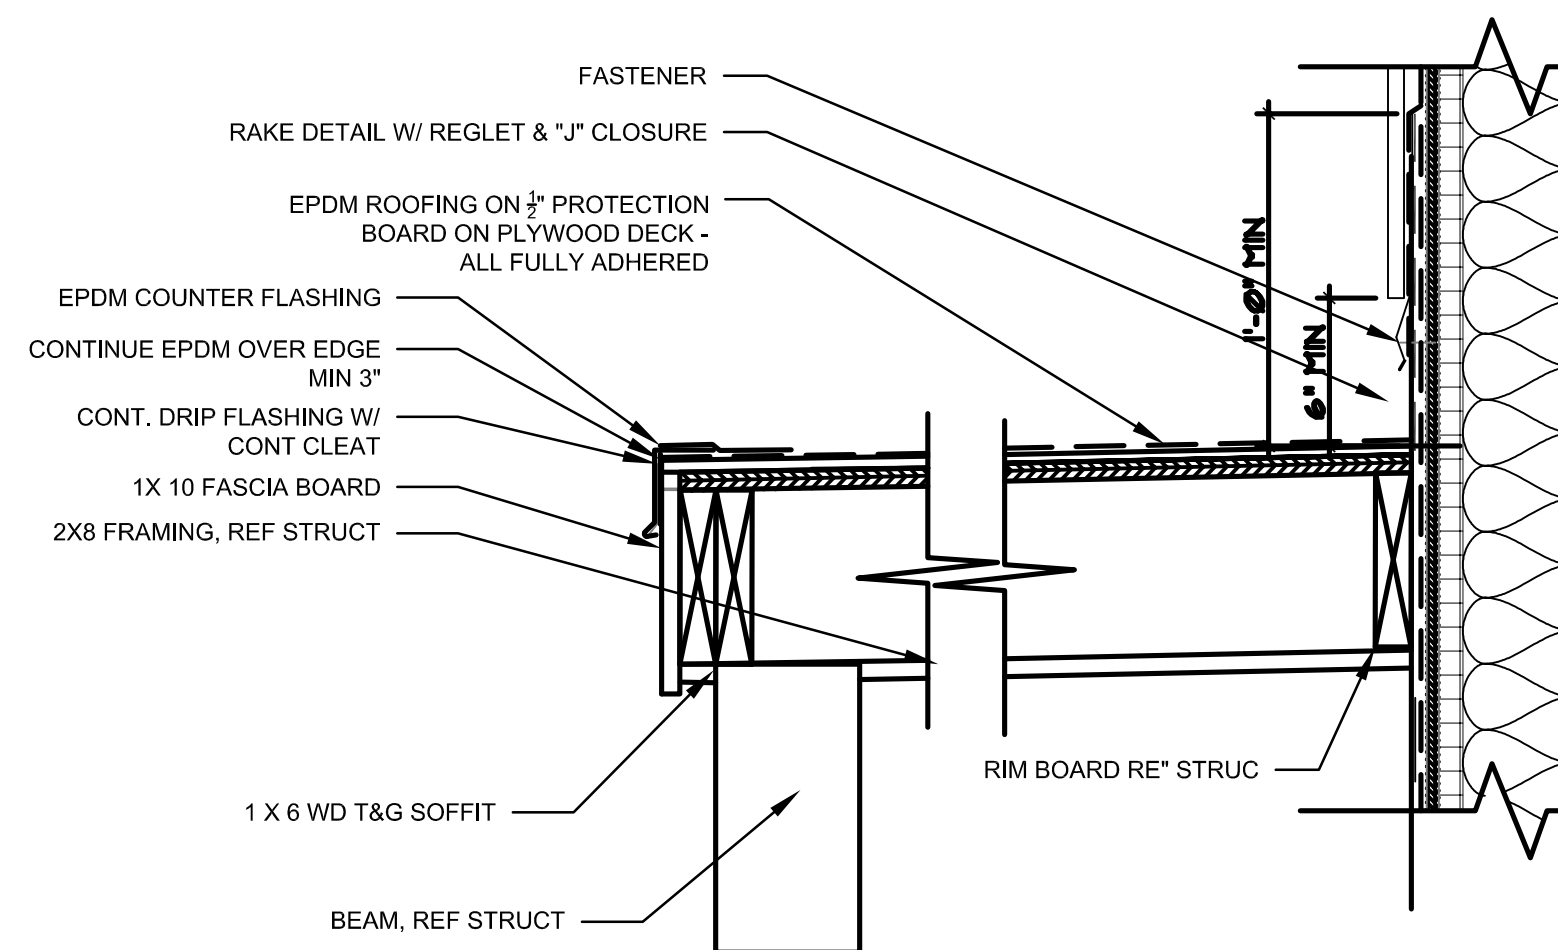


4
A5.01
SECTION DETAIL - COVERED WALKWAY
SCALE: 1 1/2"=1'-0"

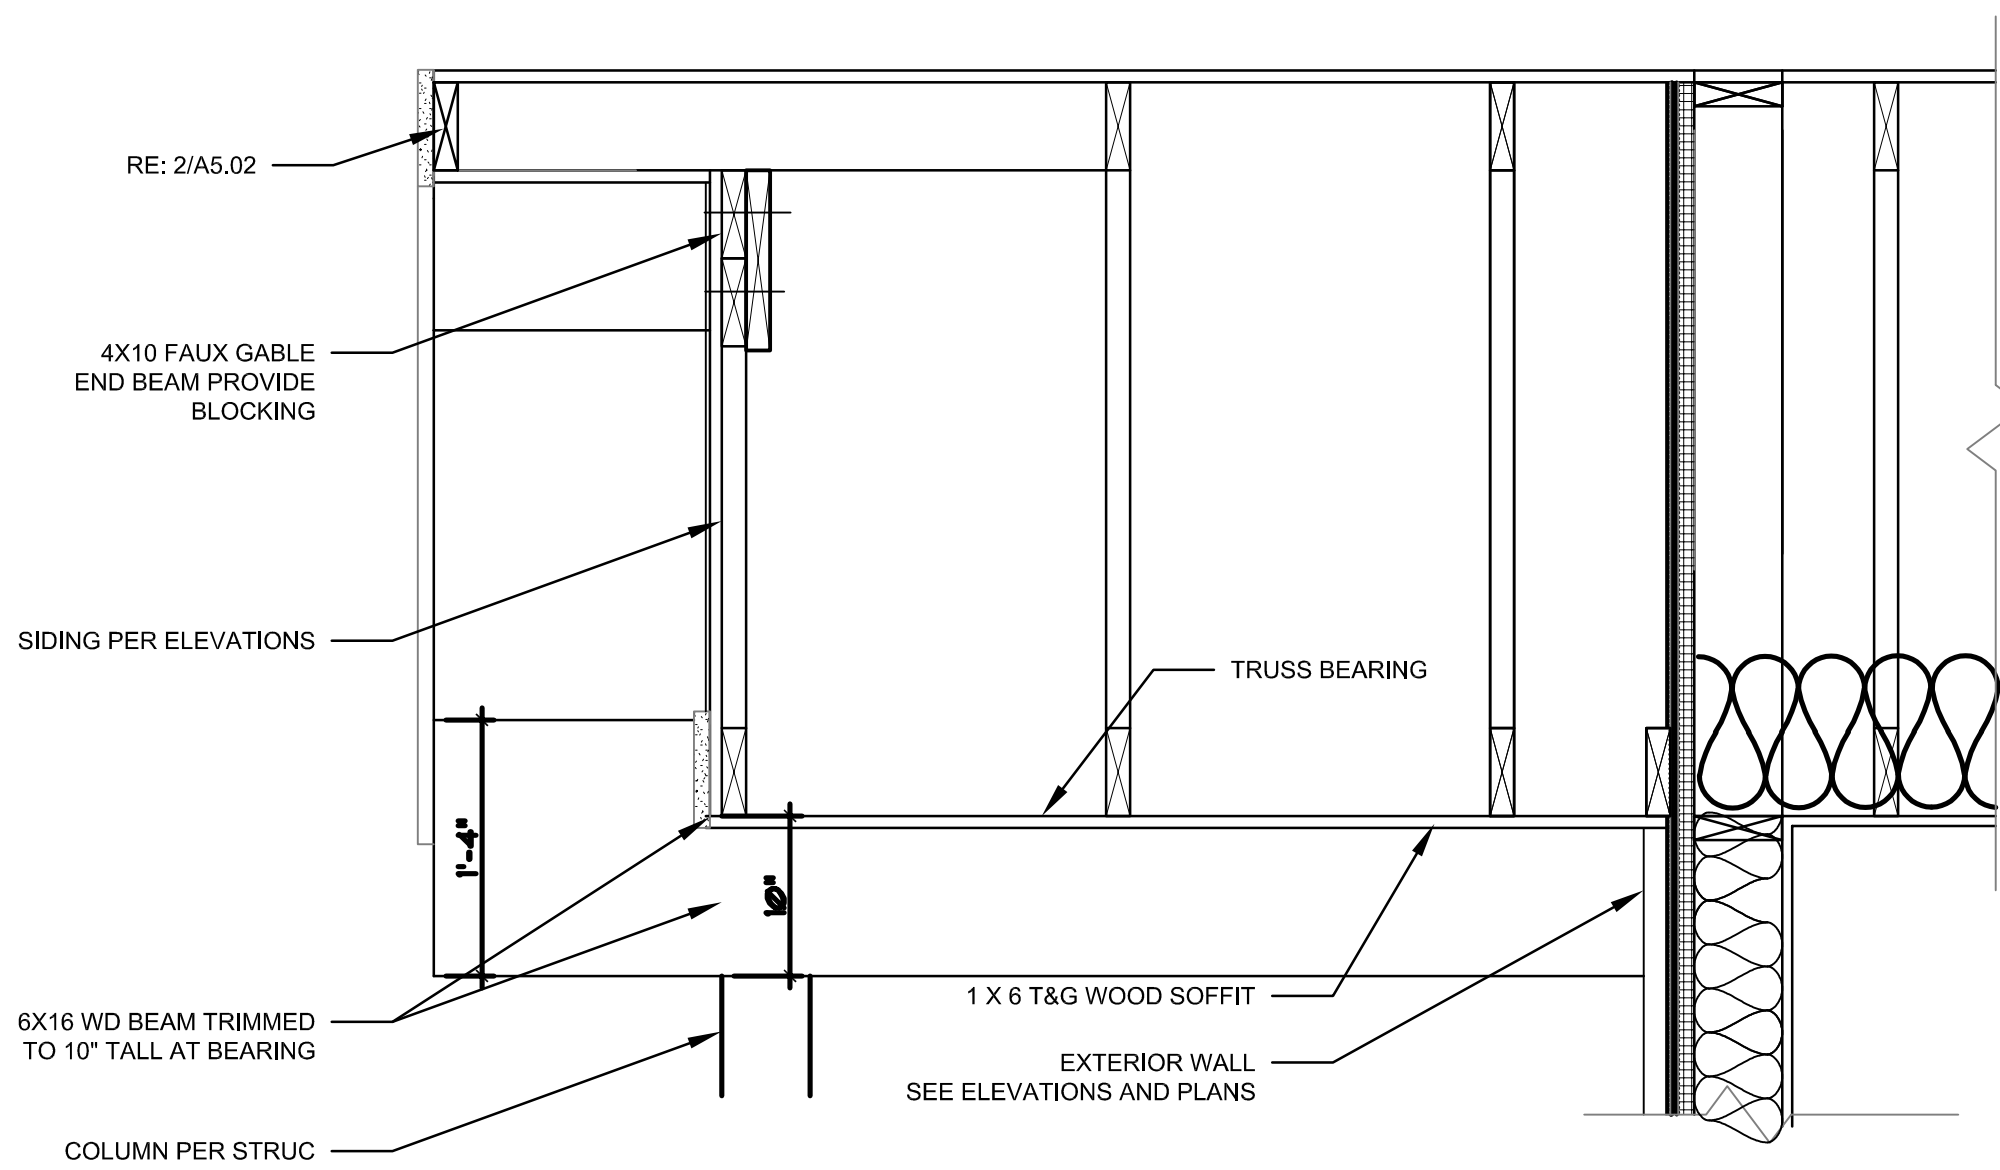

5
A5.01
SECTION DETAIL - GABLE END
SCALE: 1"=1'-0"

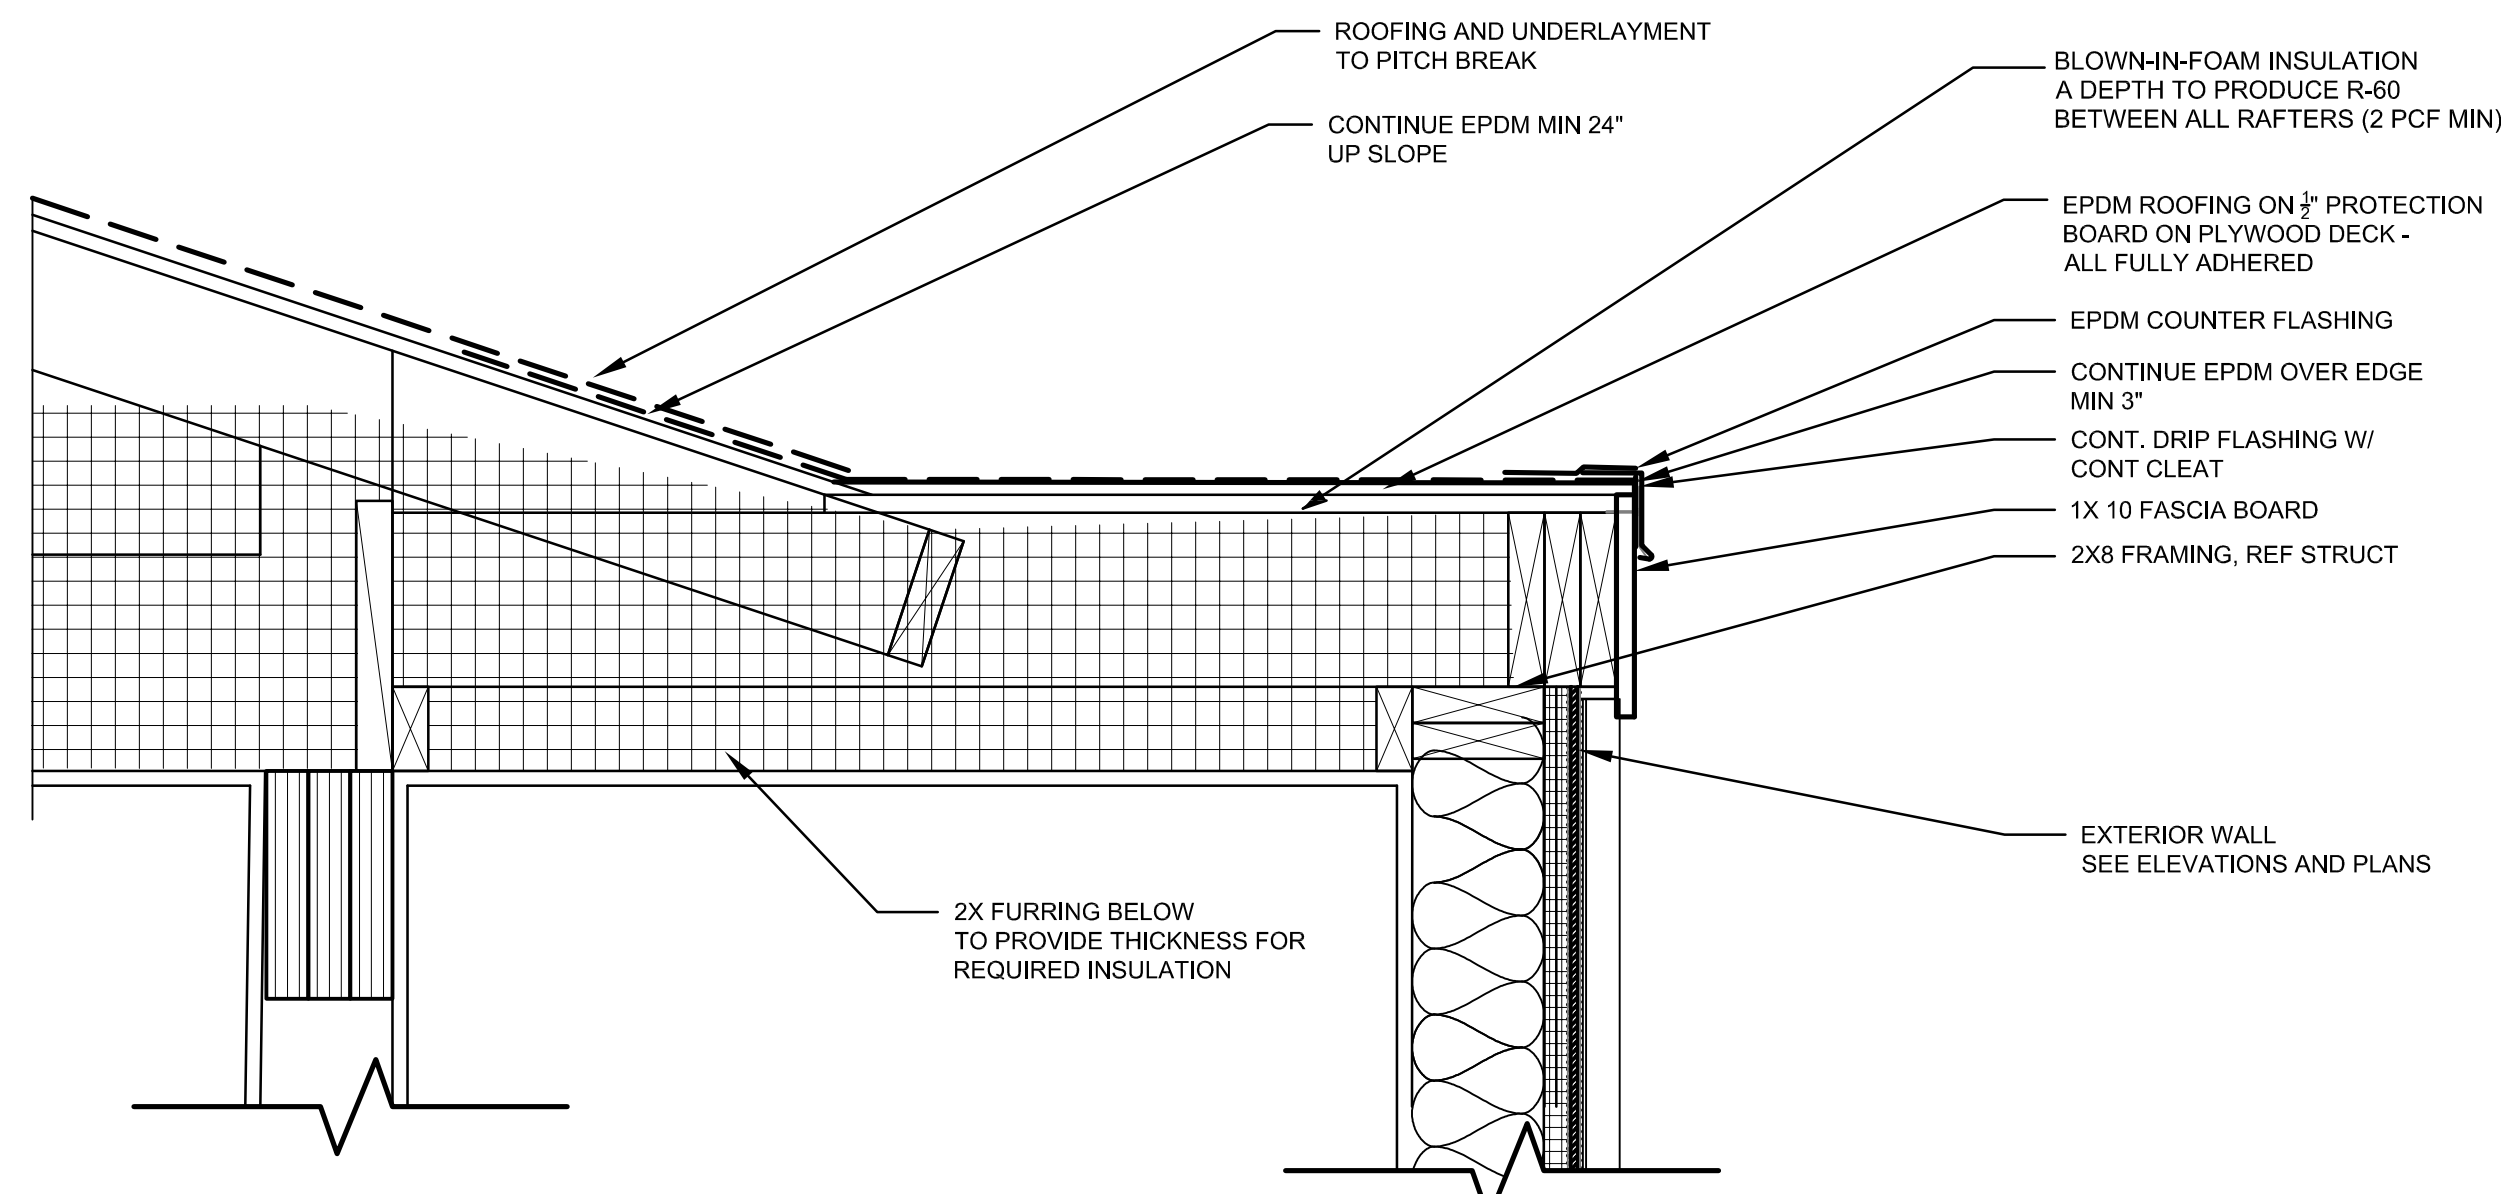


6
A5.01
STAIR ROOF - LOW SLOPE
SCALE: 1 1/2"=1'-0"

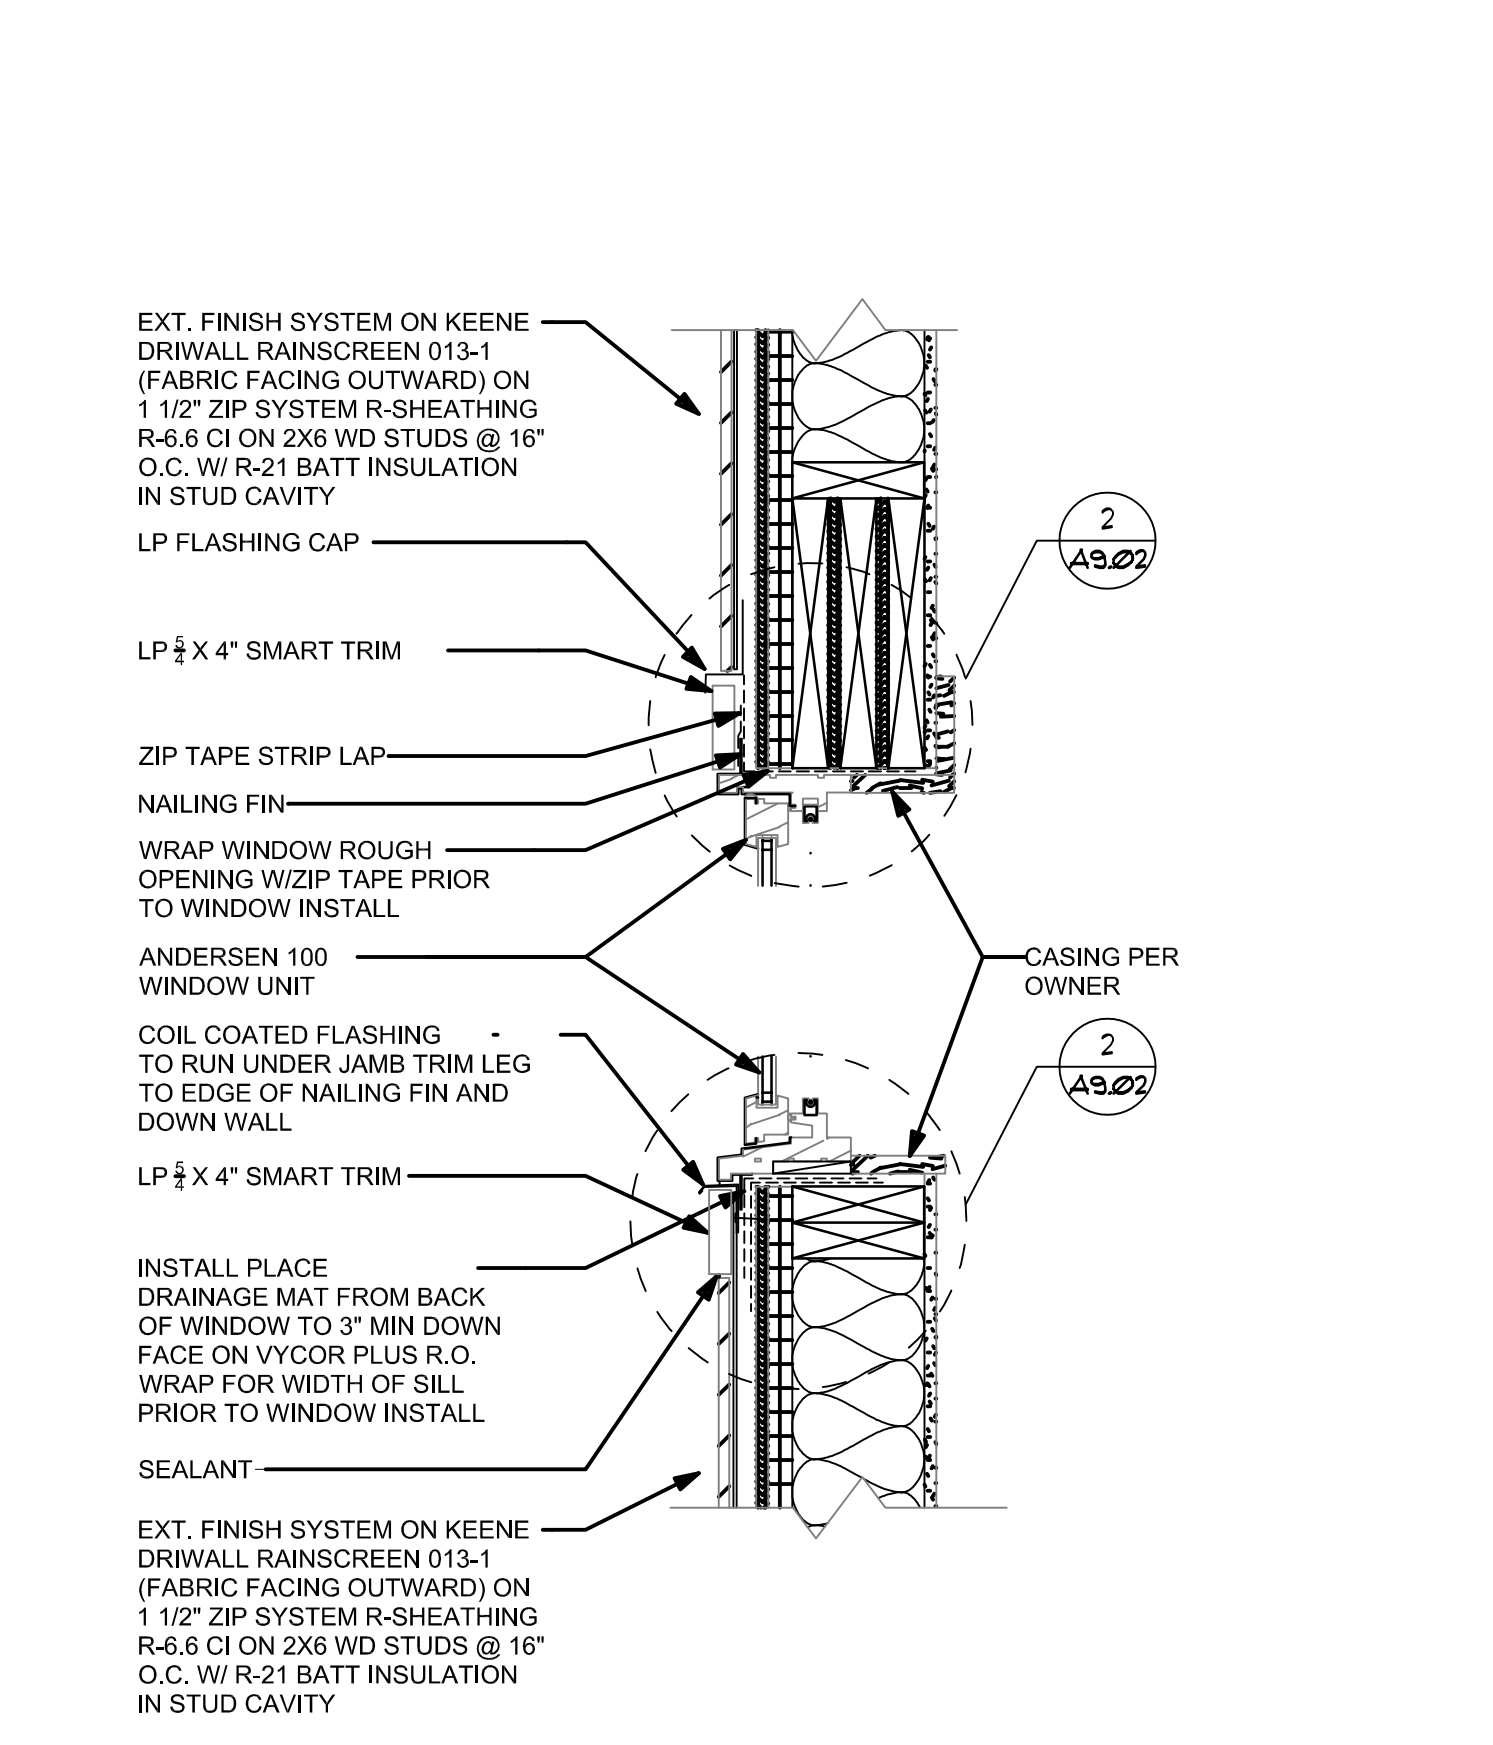


2 WINDOW DETAIL - HEAD/SILL

SCALE: 1 1/2"=1'-0"

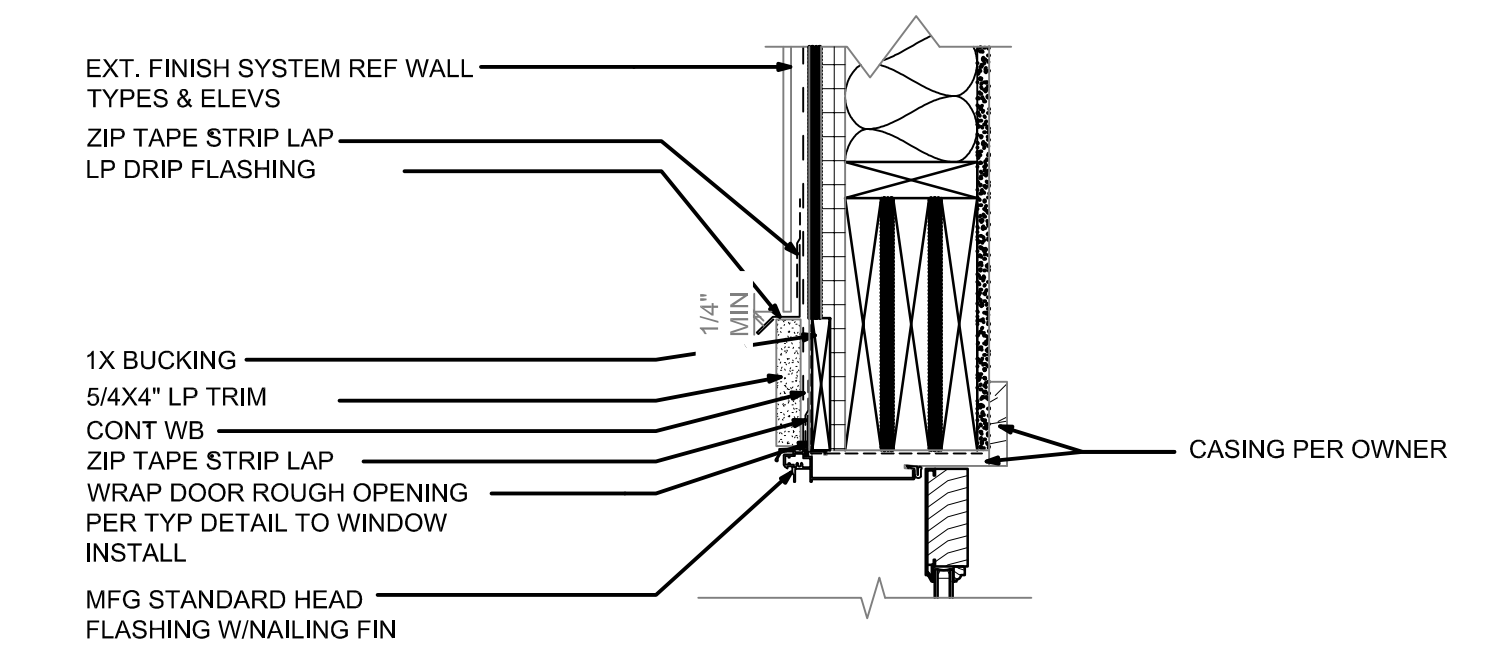


5 DOOR DETAIL - INSWING HEAD TYP.

SCALE: 1 1/2"=1'-0"

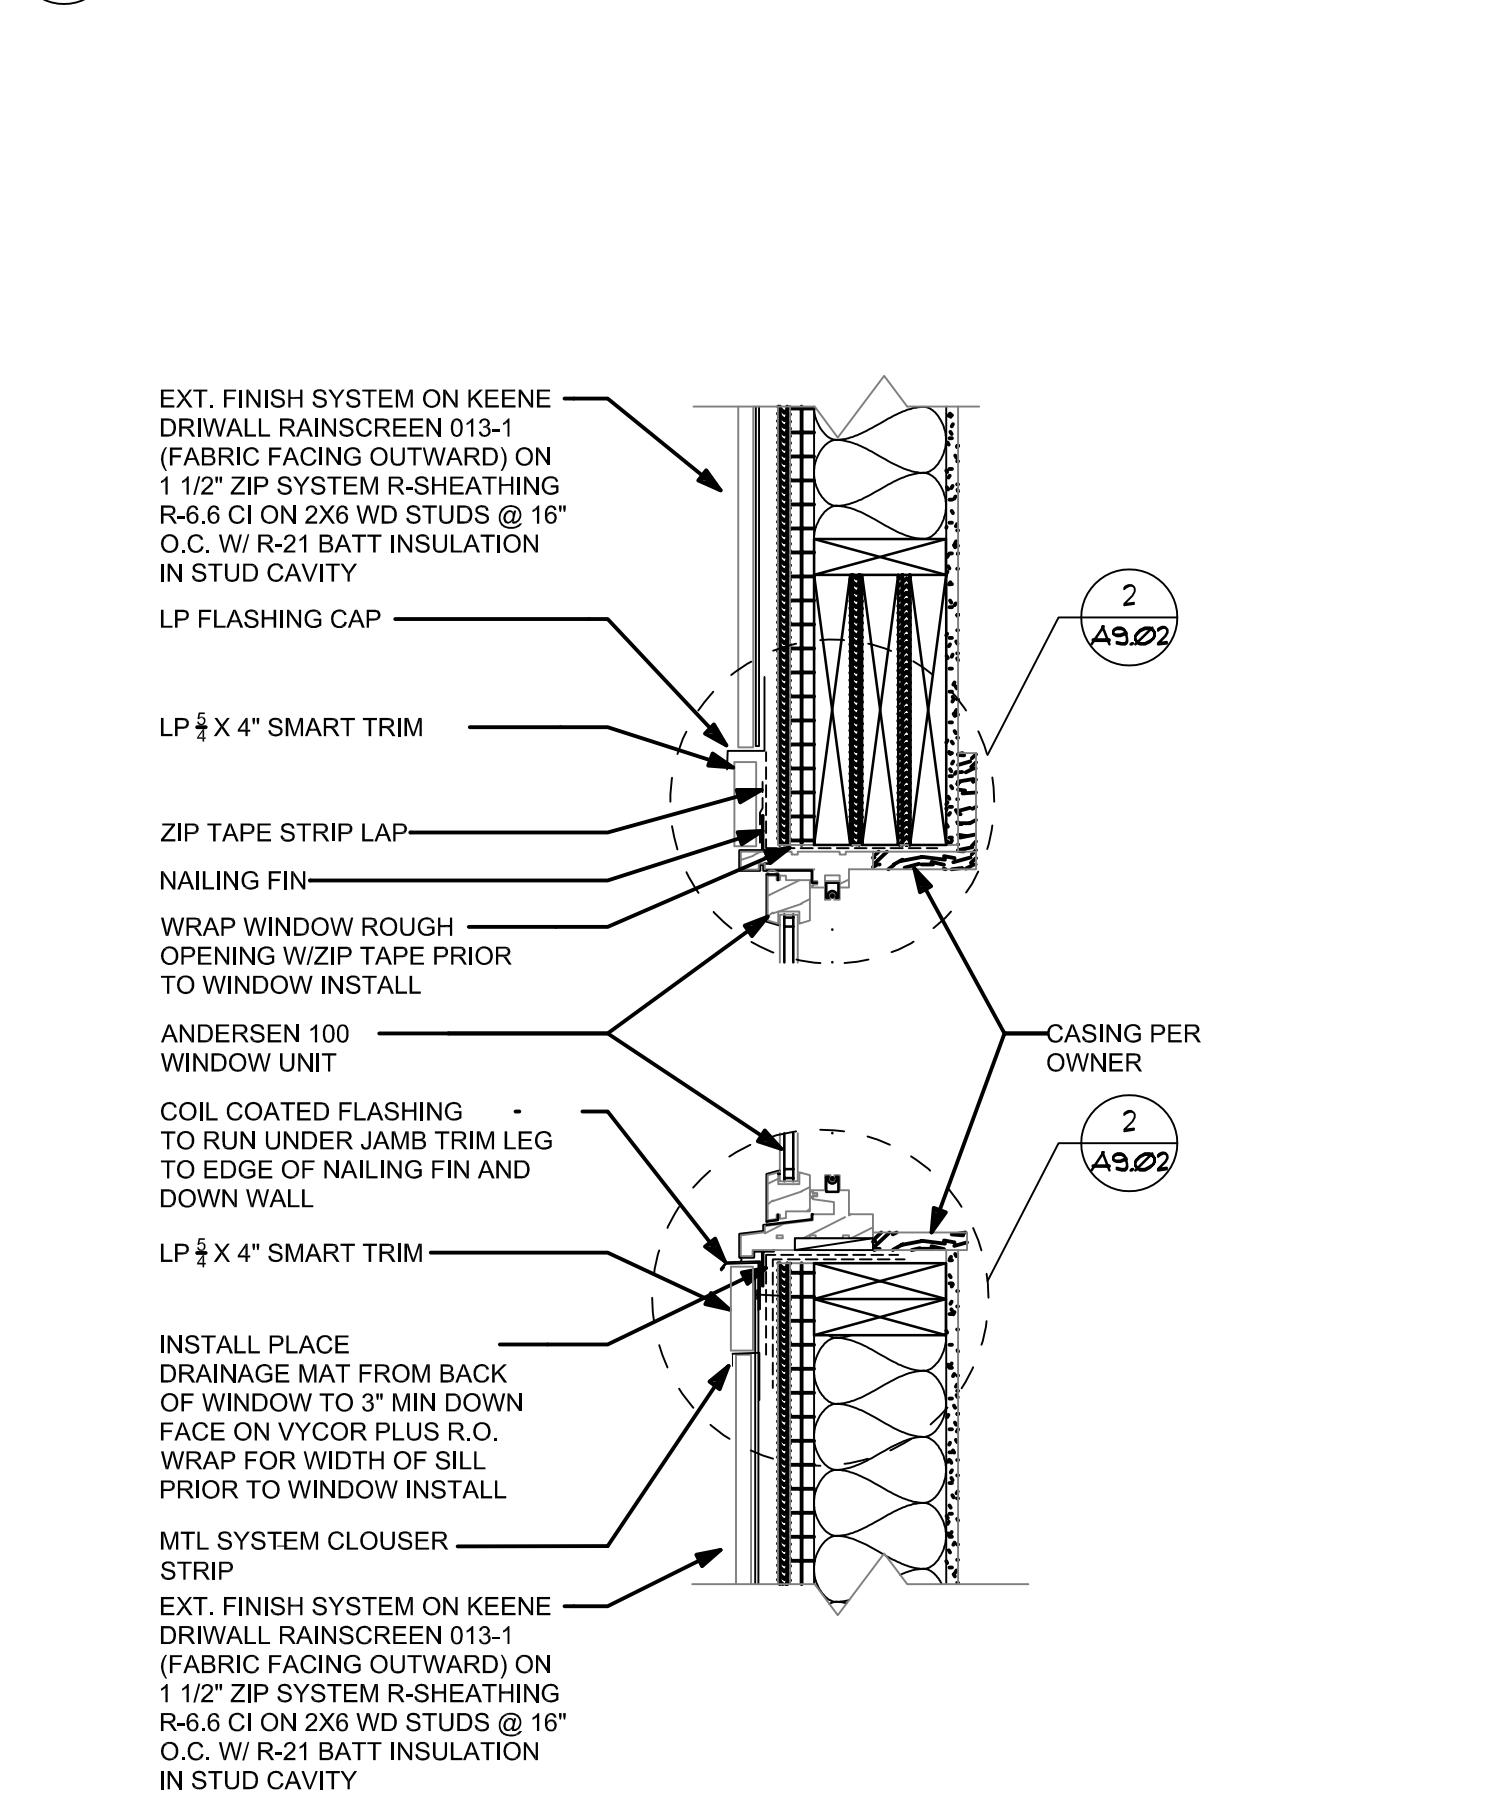


7 WINDOW DETAIL - HEAD/SILL

SCALE: 1 1/2"=1'-0"

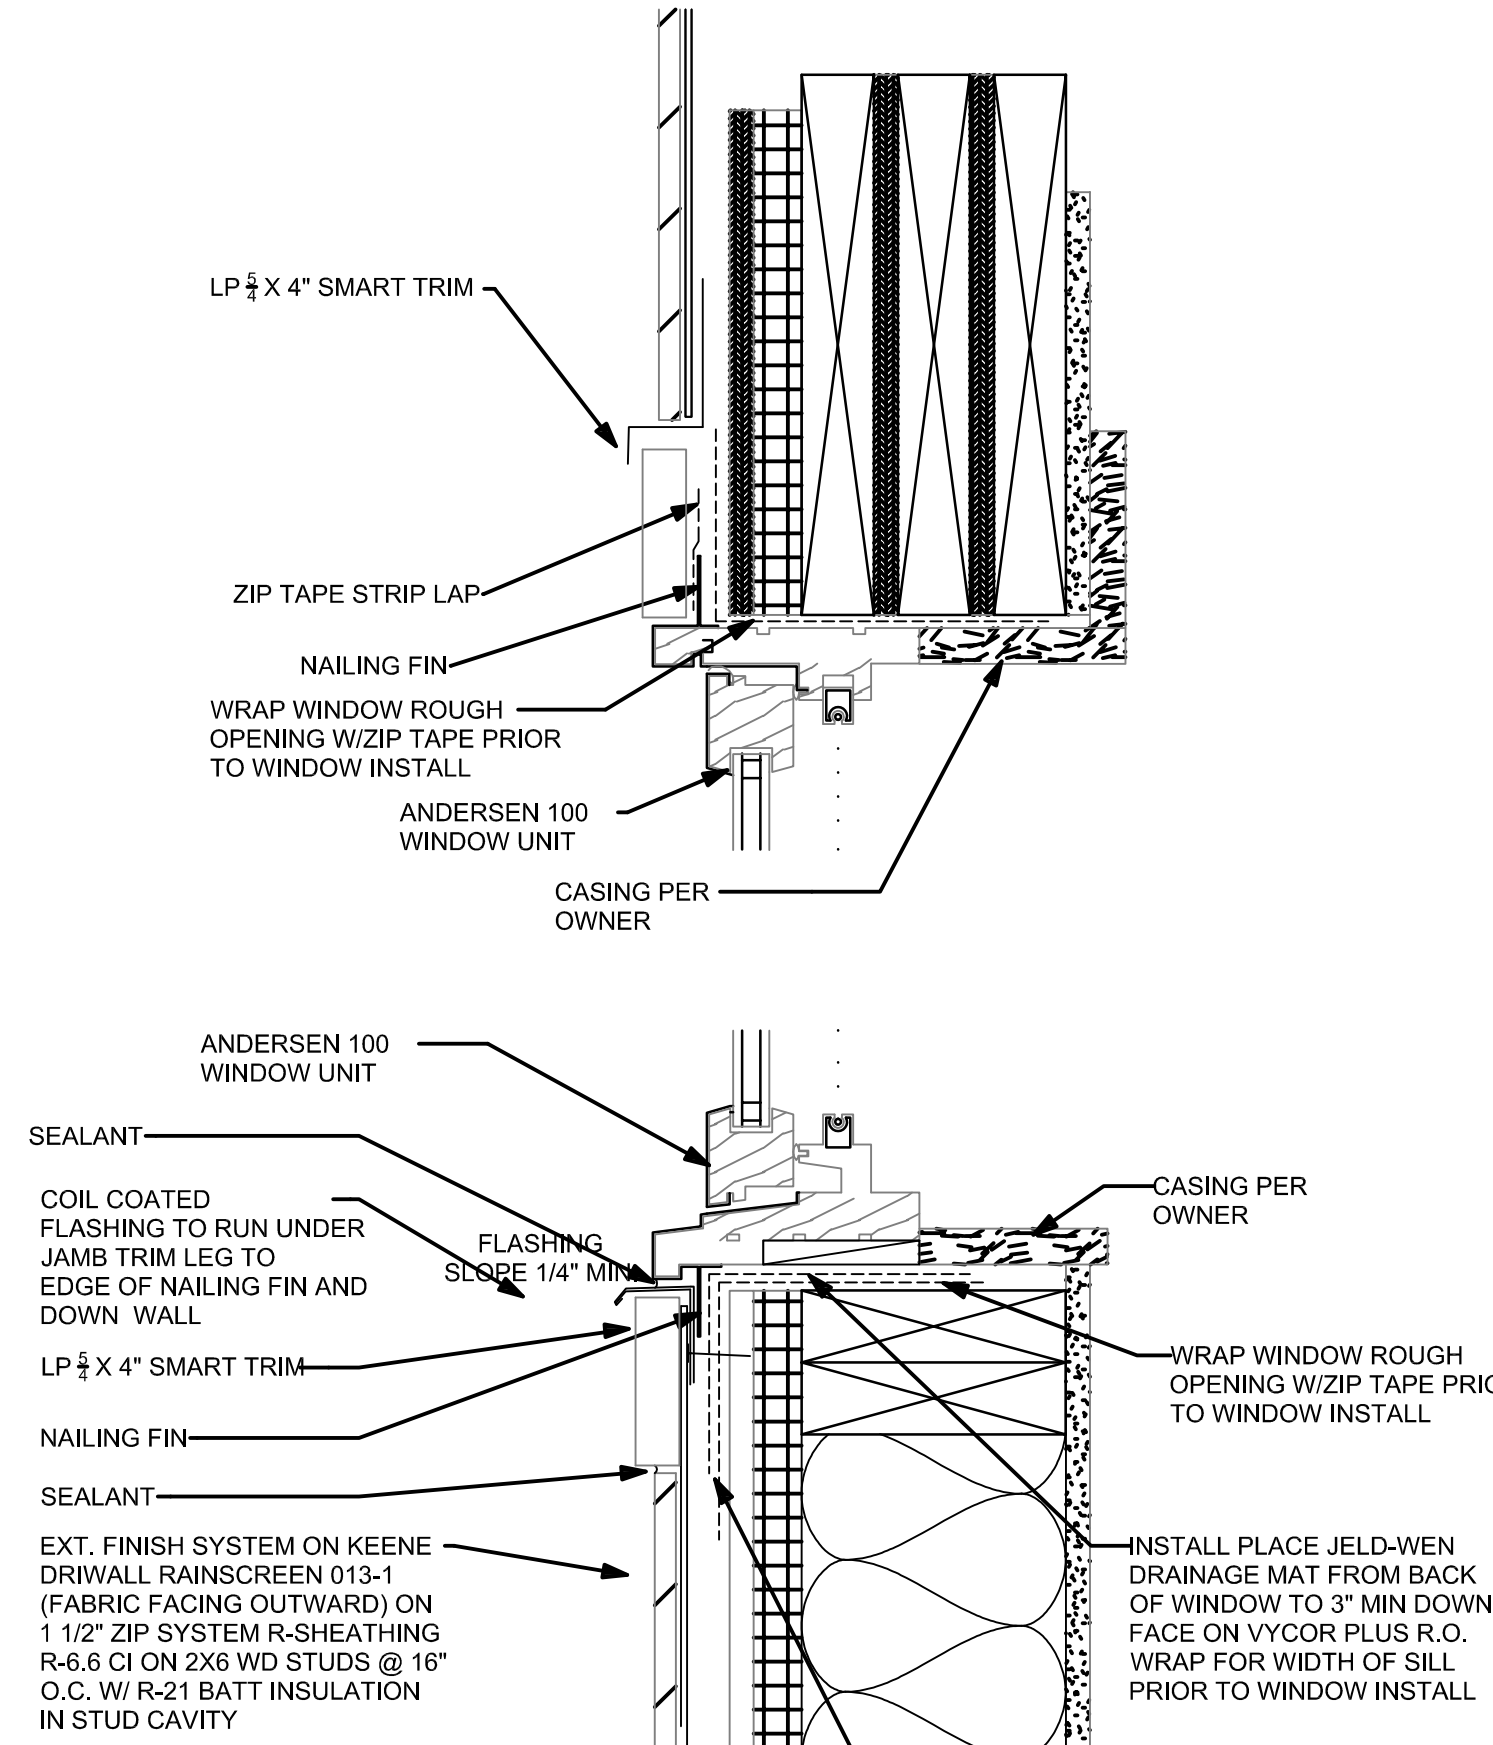


3 WINDOW DETAIL - HEAD/SILL

SCALE: 3"=1'-0"

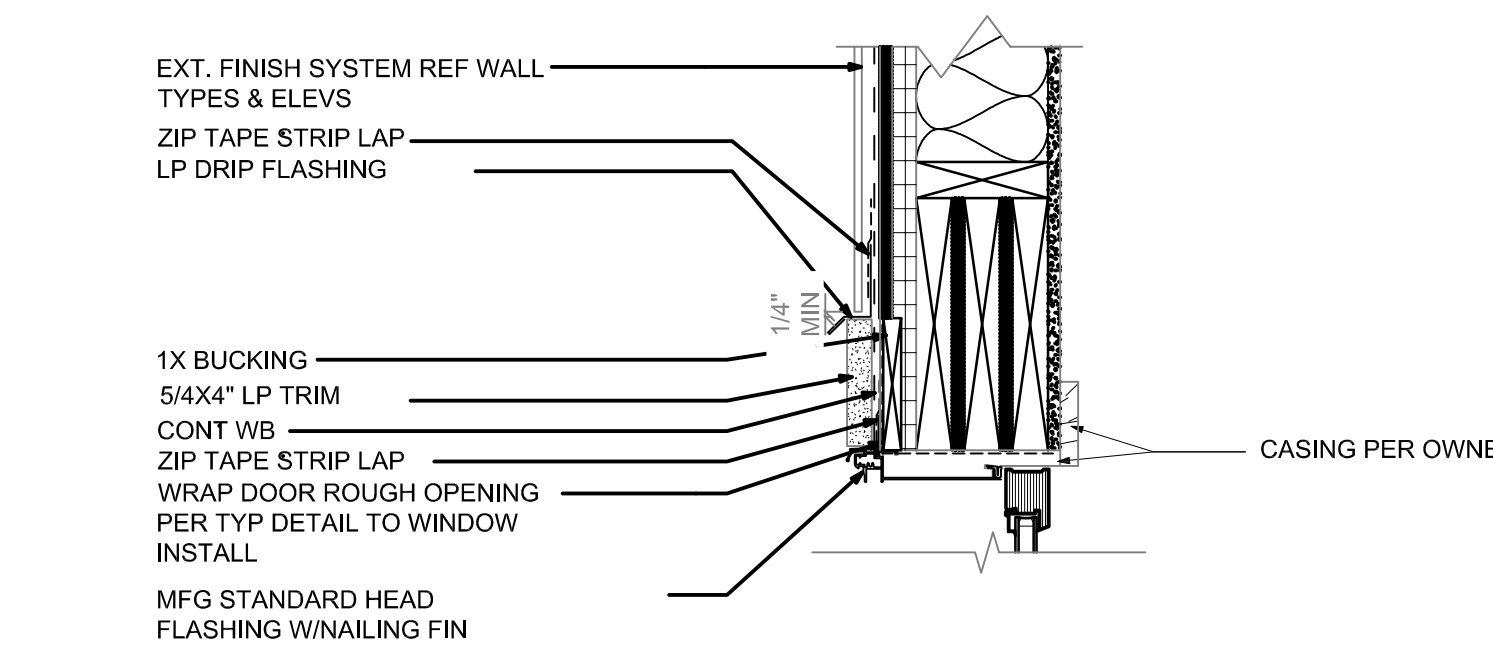


6 DOOR DETAIL - SLIDER HEAD TYP.

SCALE: 1 1/2"=1'-0"

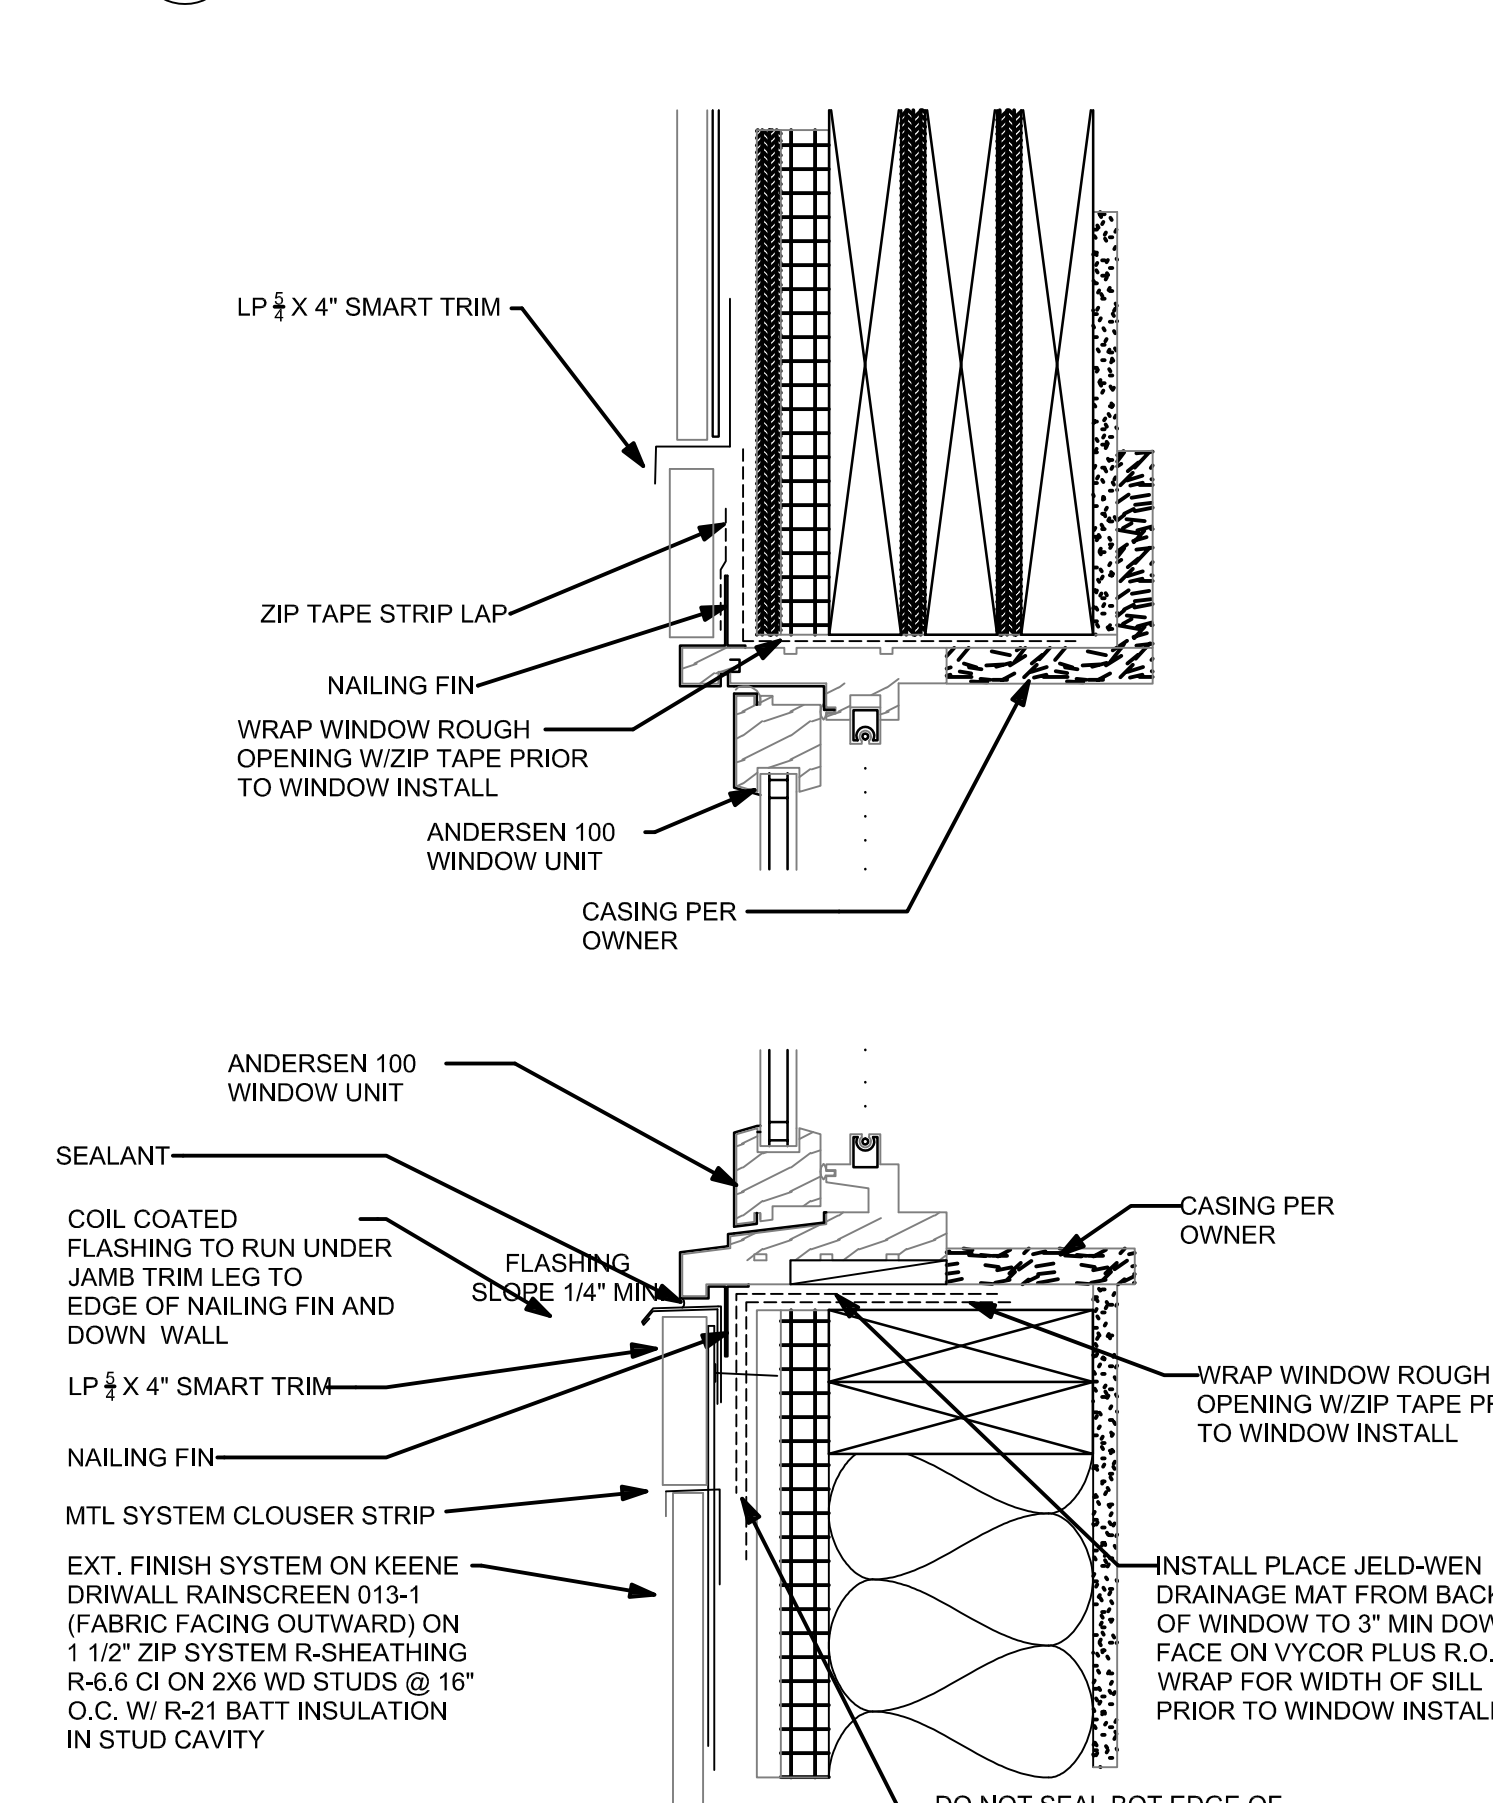

8 WINDOW DETAIL - HEAD/SILL

SCALE: 3"=1'-0"

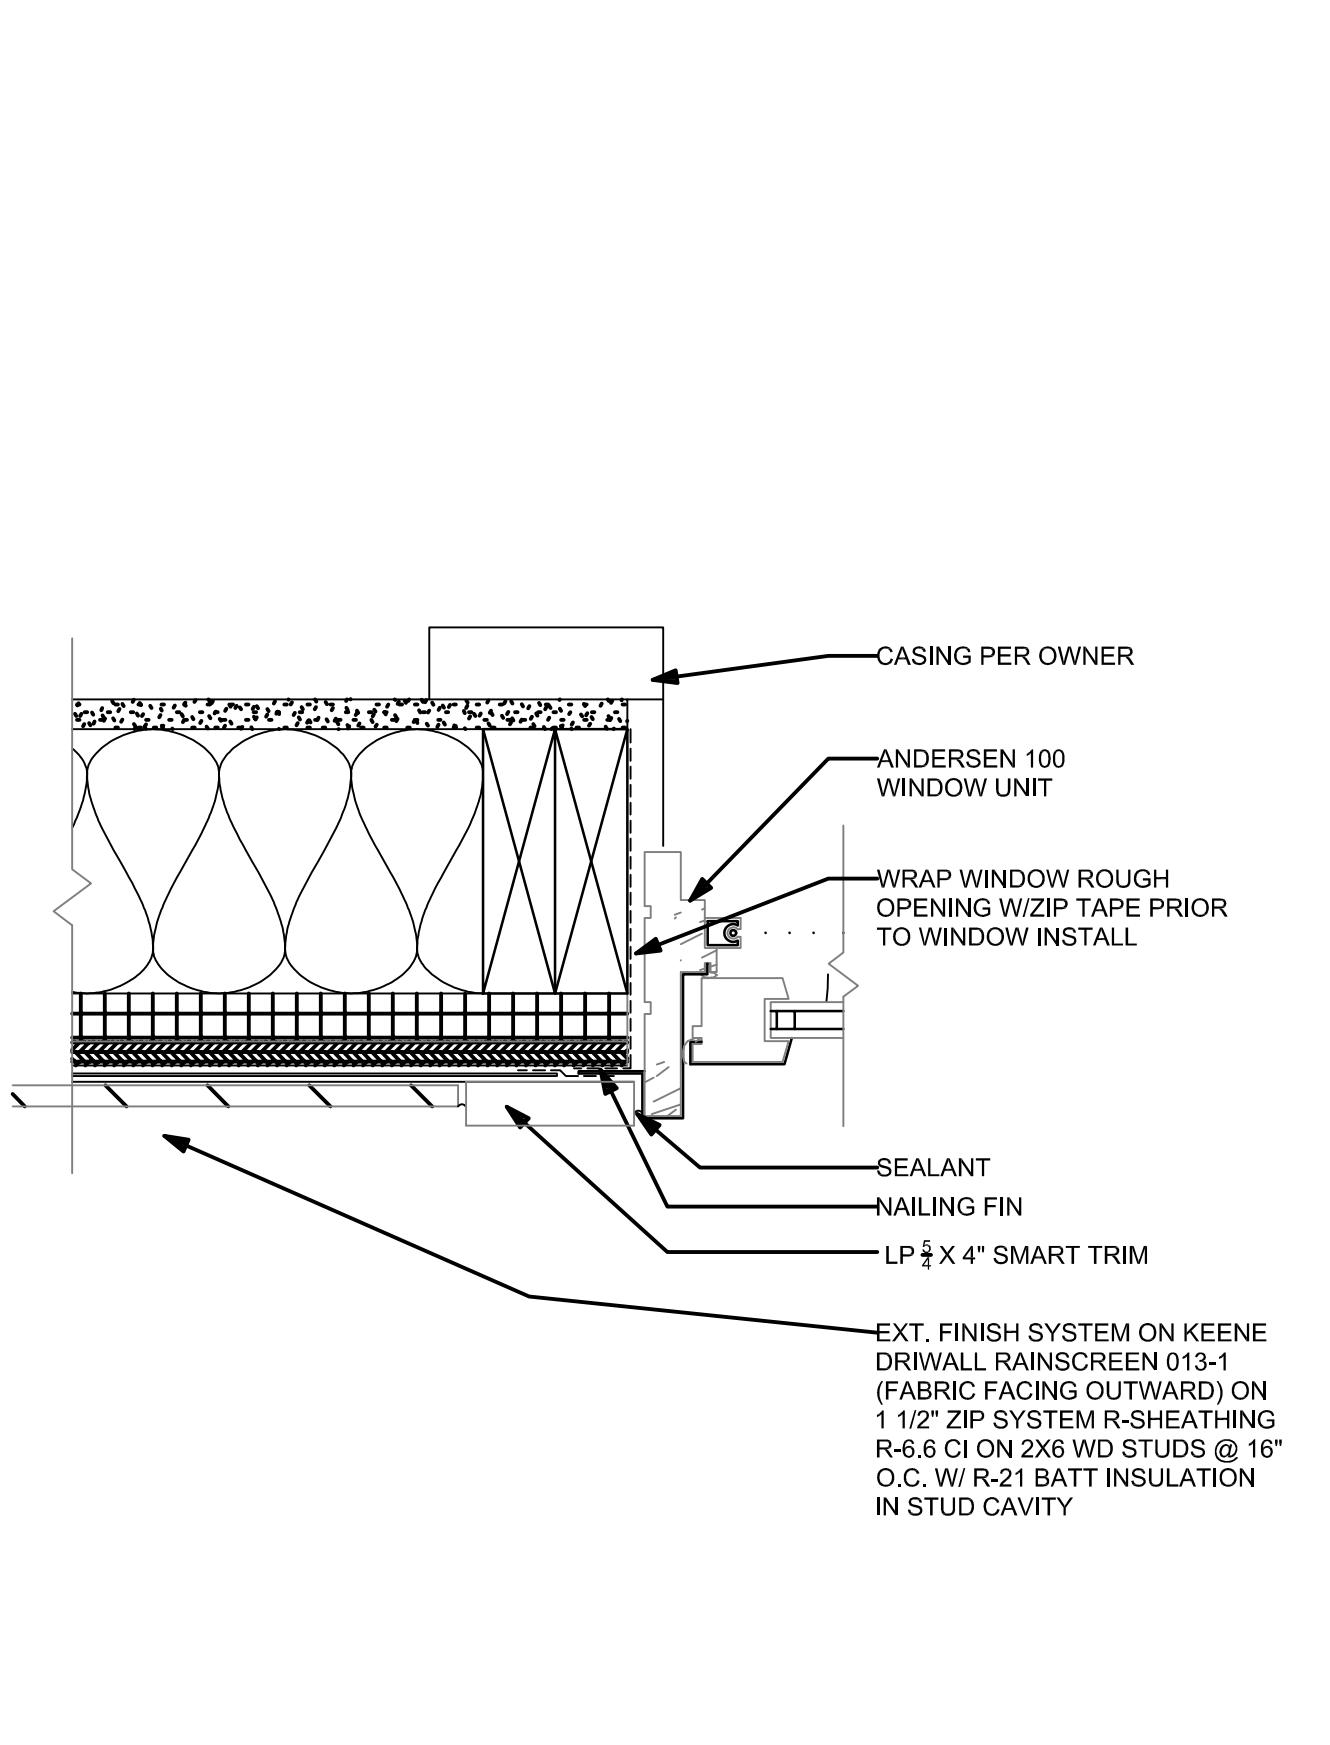


4 WINDOW DETAIL - JAMB

SCALE: 3"=1'-0"



5 WINDOW DETAIL - JAMB

SCALE: 3"=1'-0"

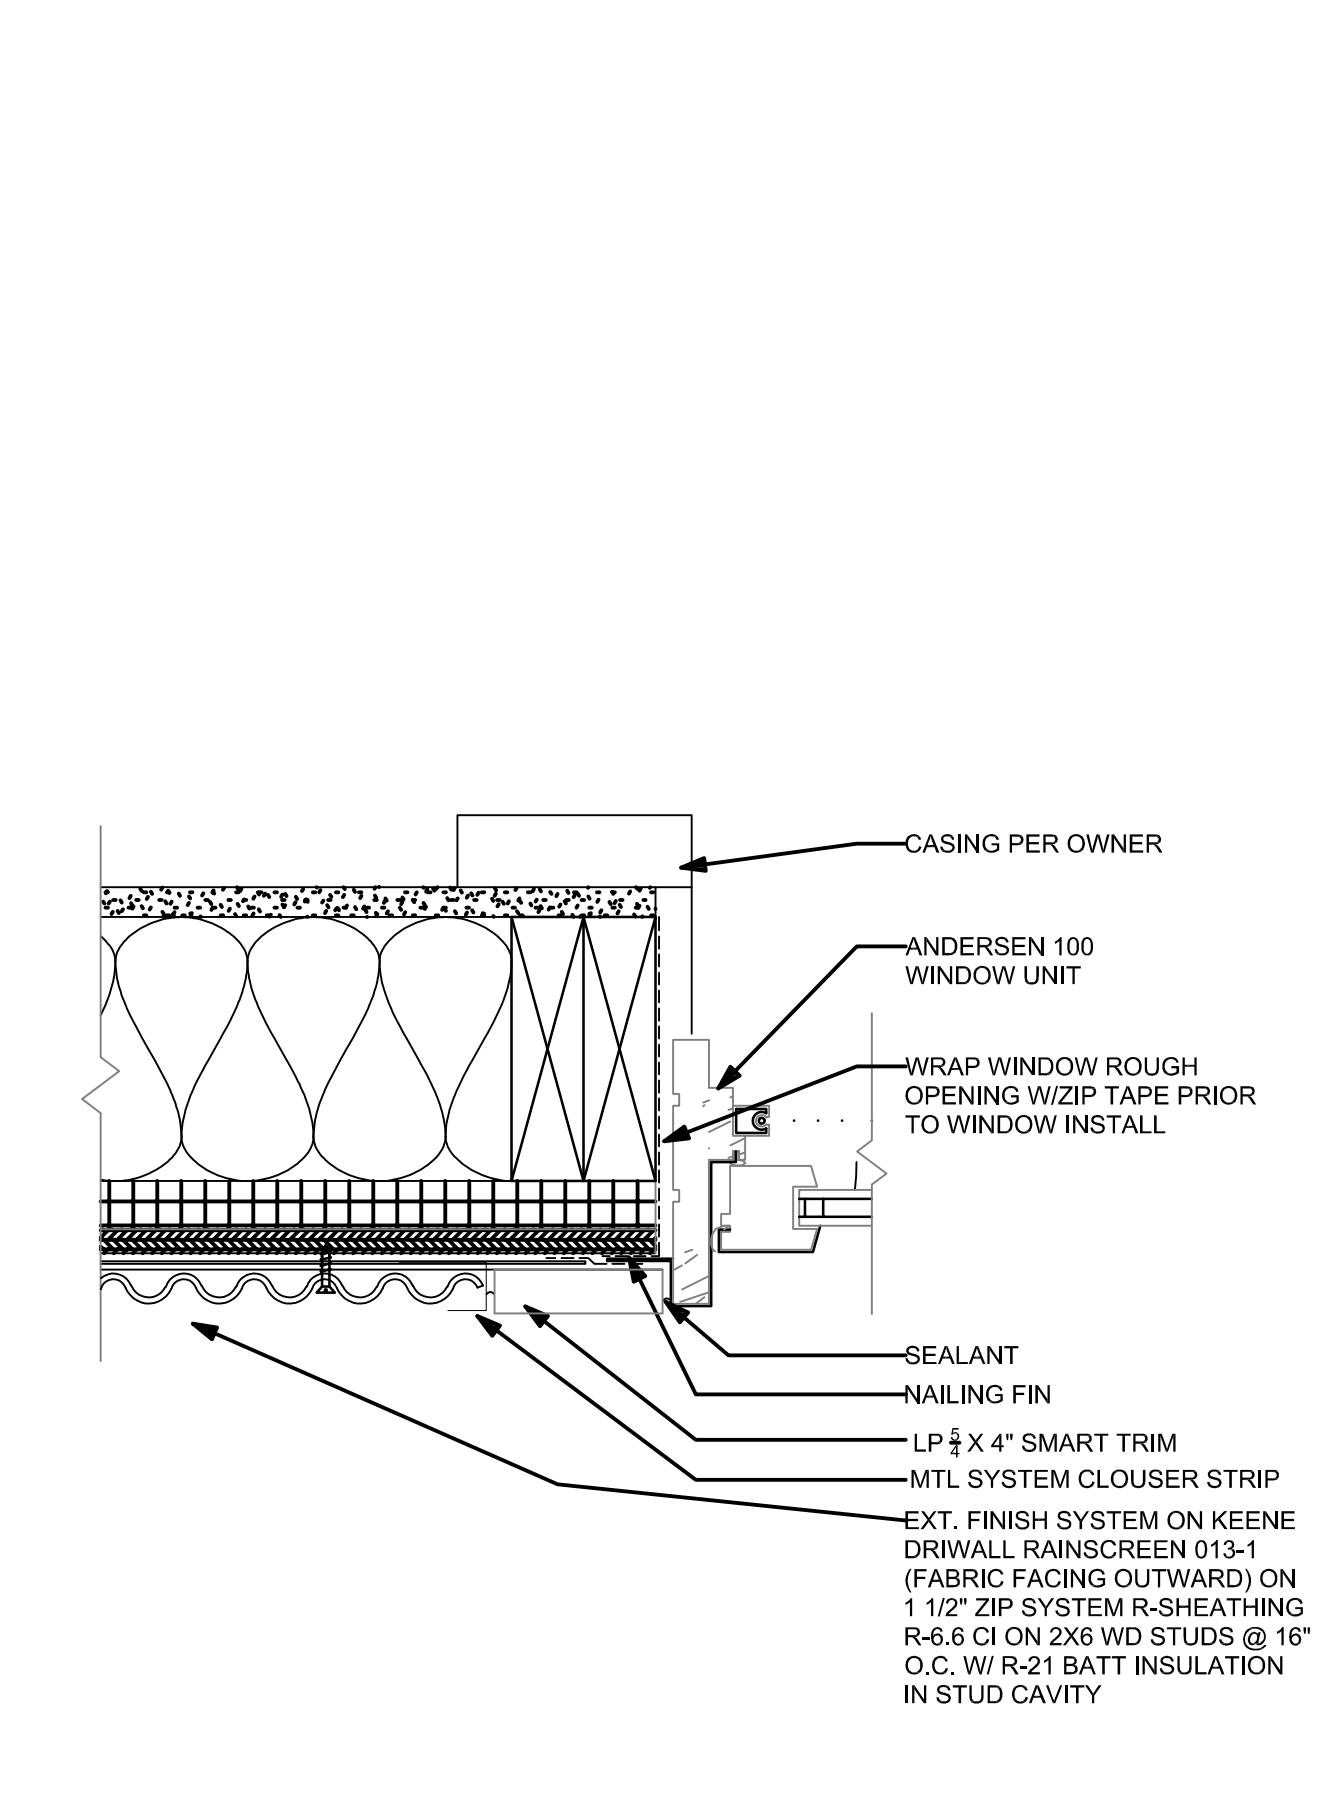


9 WINDOW DETAIL - JAMB

SCALE: 3"=1'-0"




9 WINDOW DETAIL - JAMB

SCALE: 3"=1'-0"

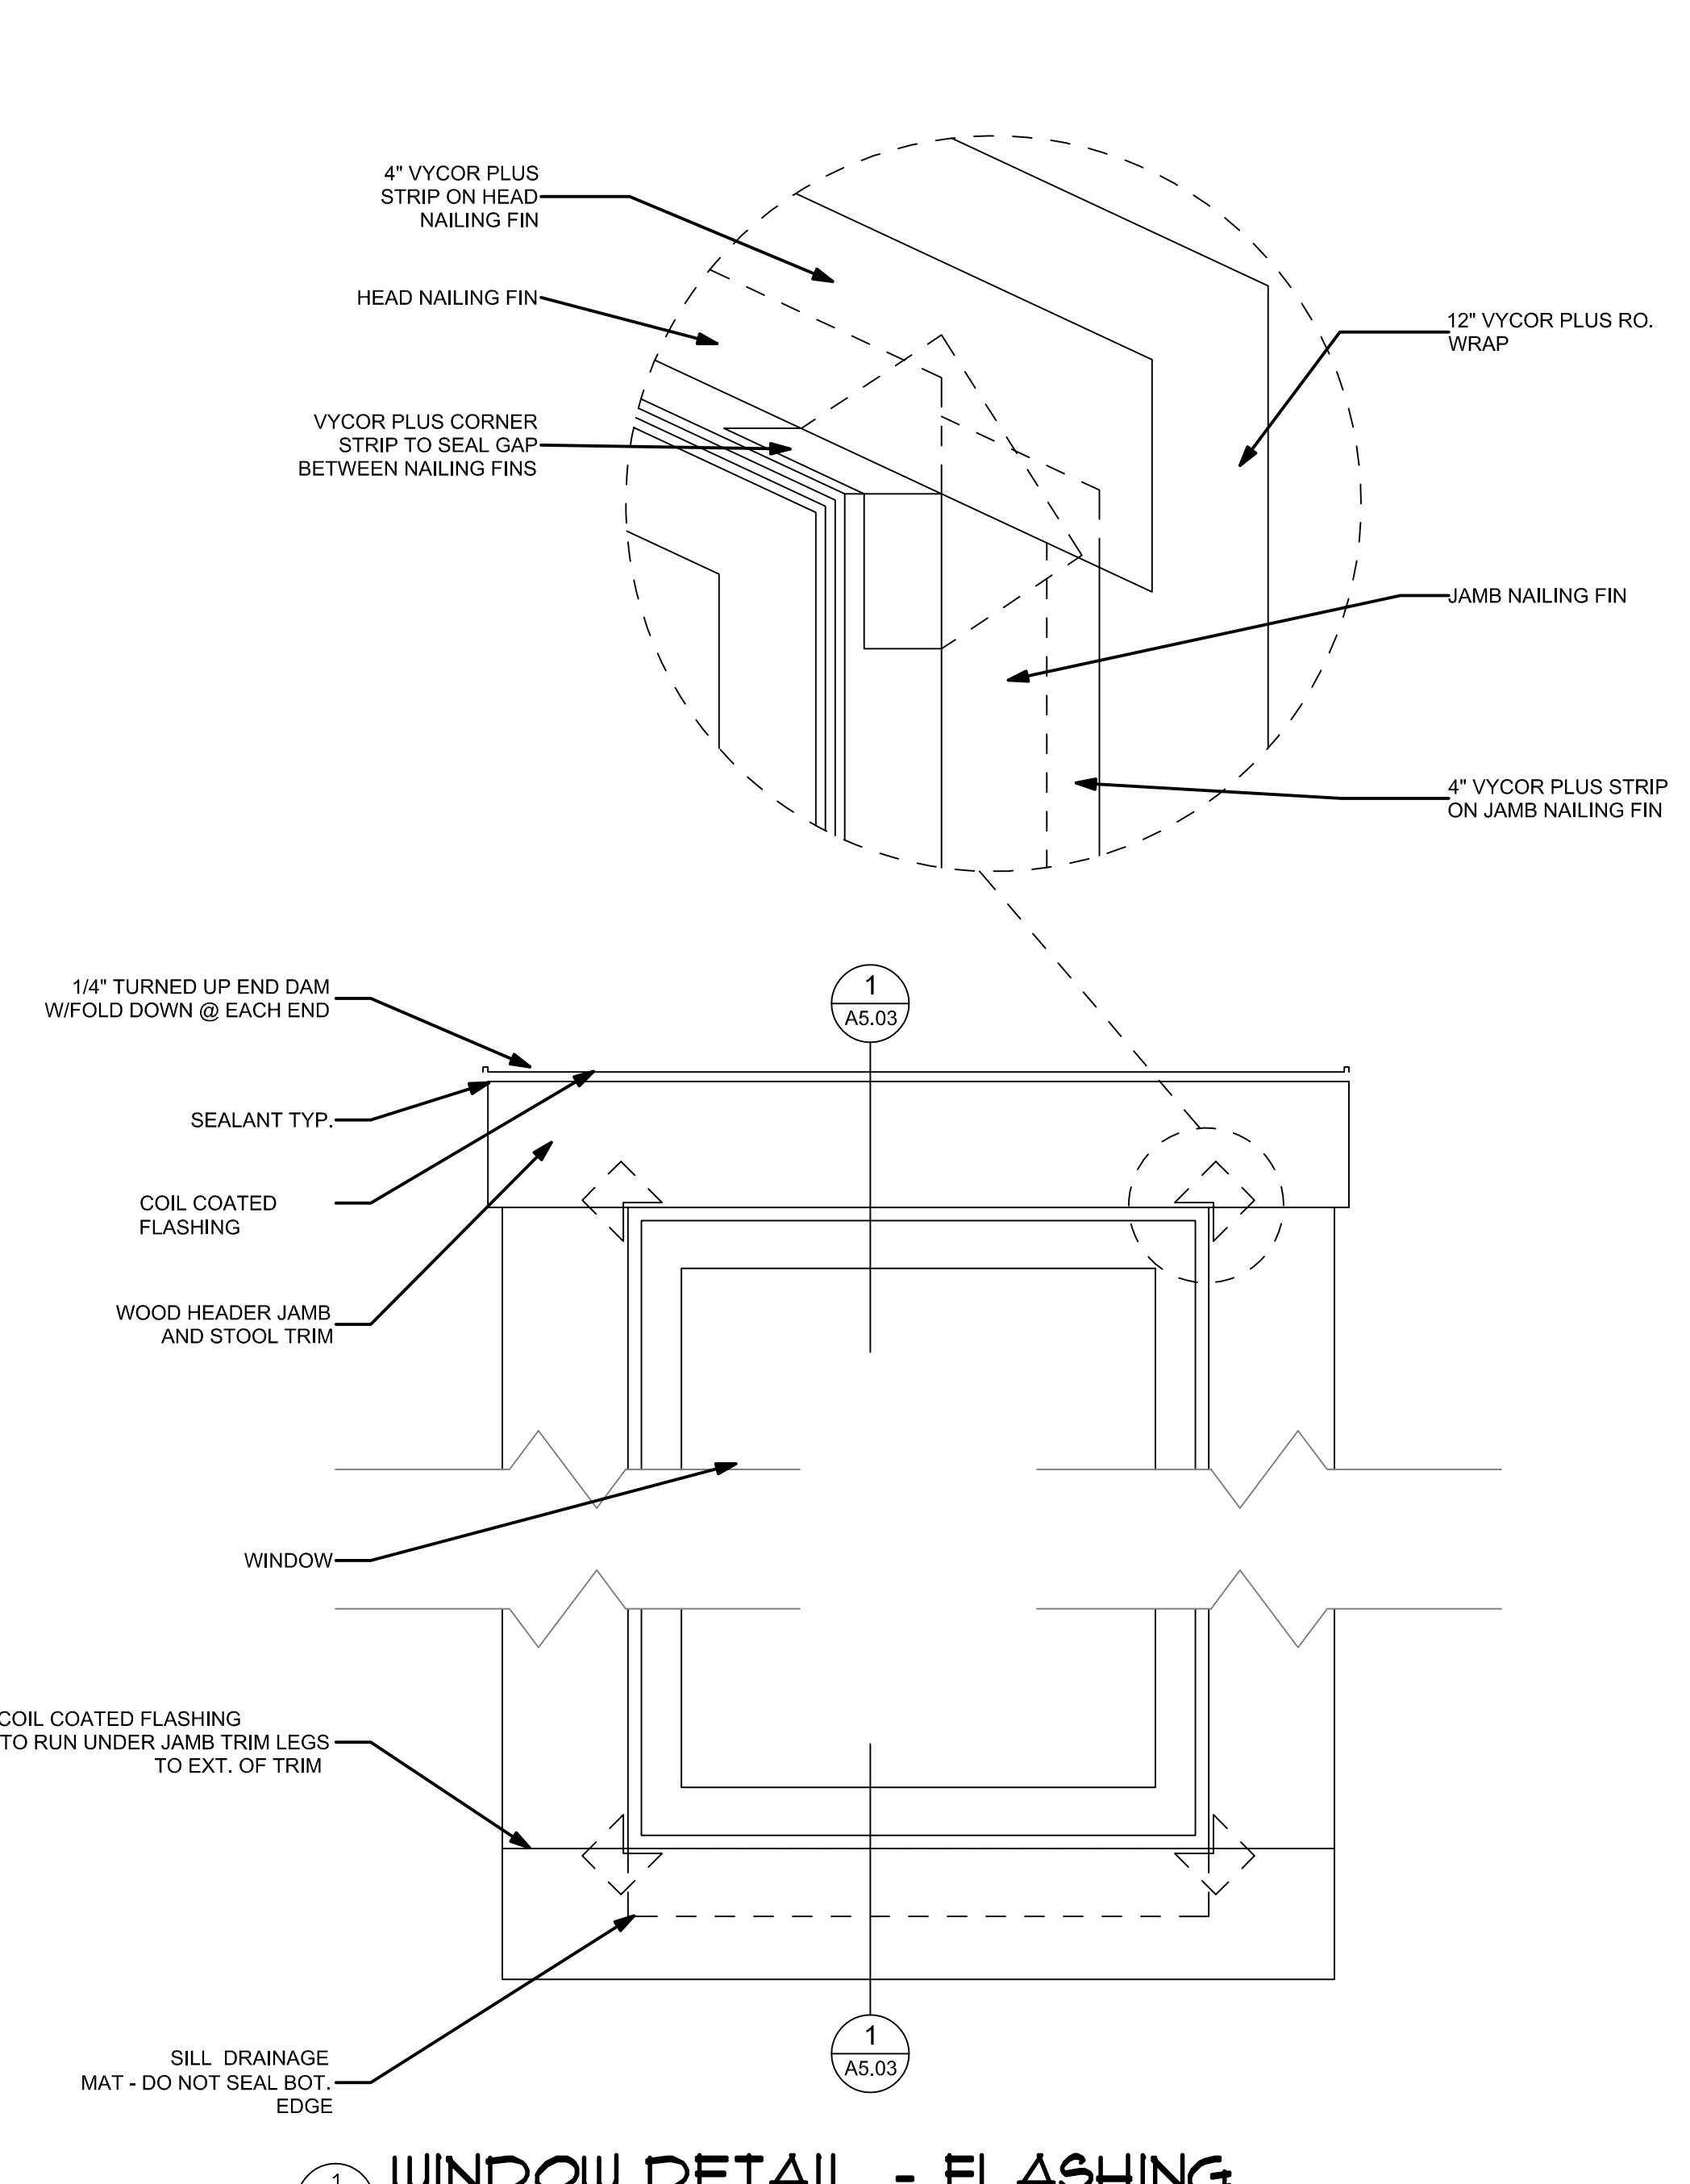


1 WINDOW DETAIL - FLASHING

SCALE: 1 1/2"=1'-0"

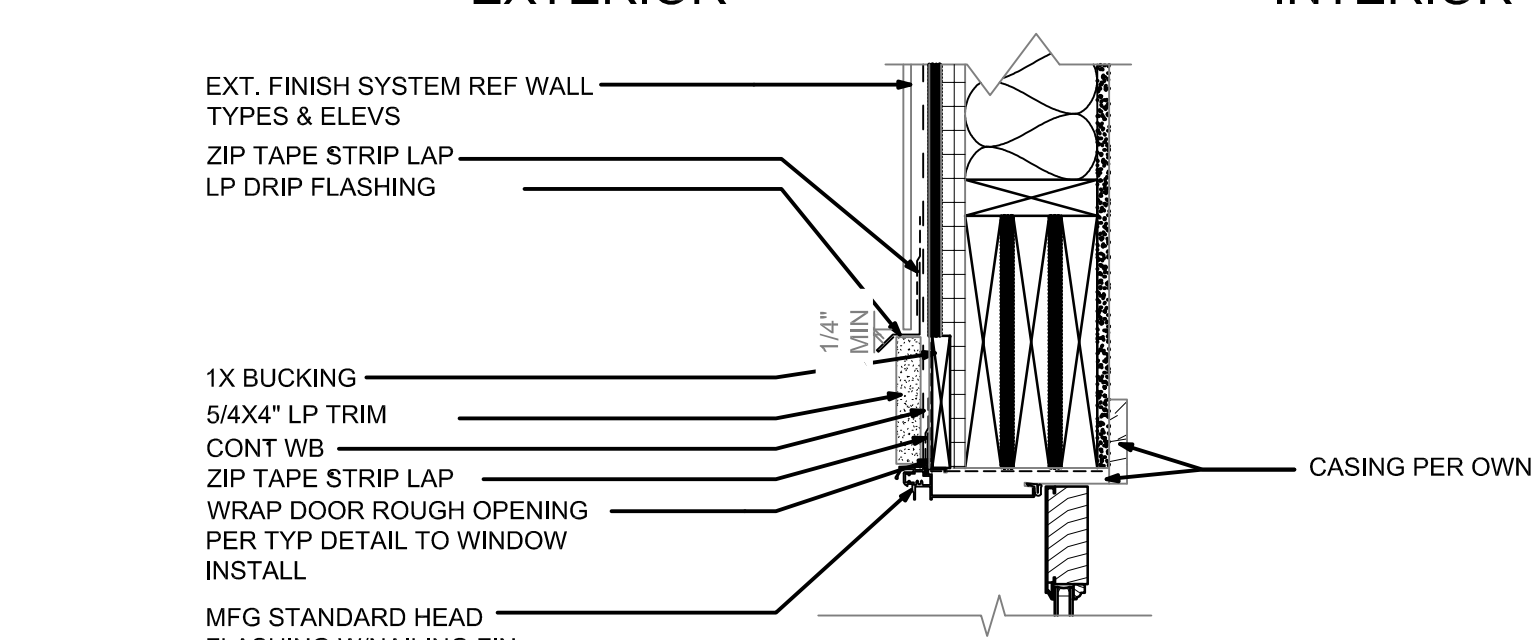


10 DOOR DETAIL - INSWING HEAD TYP.

SCALE: 1 1/2"=1'-0"

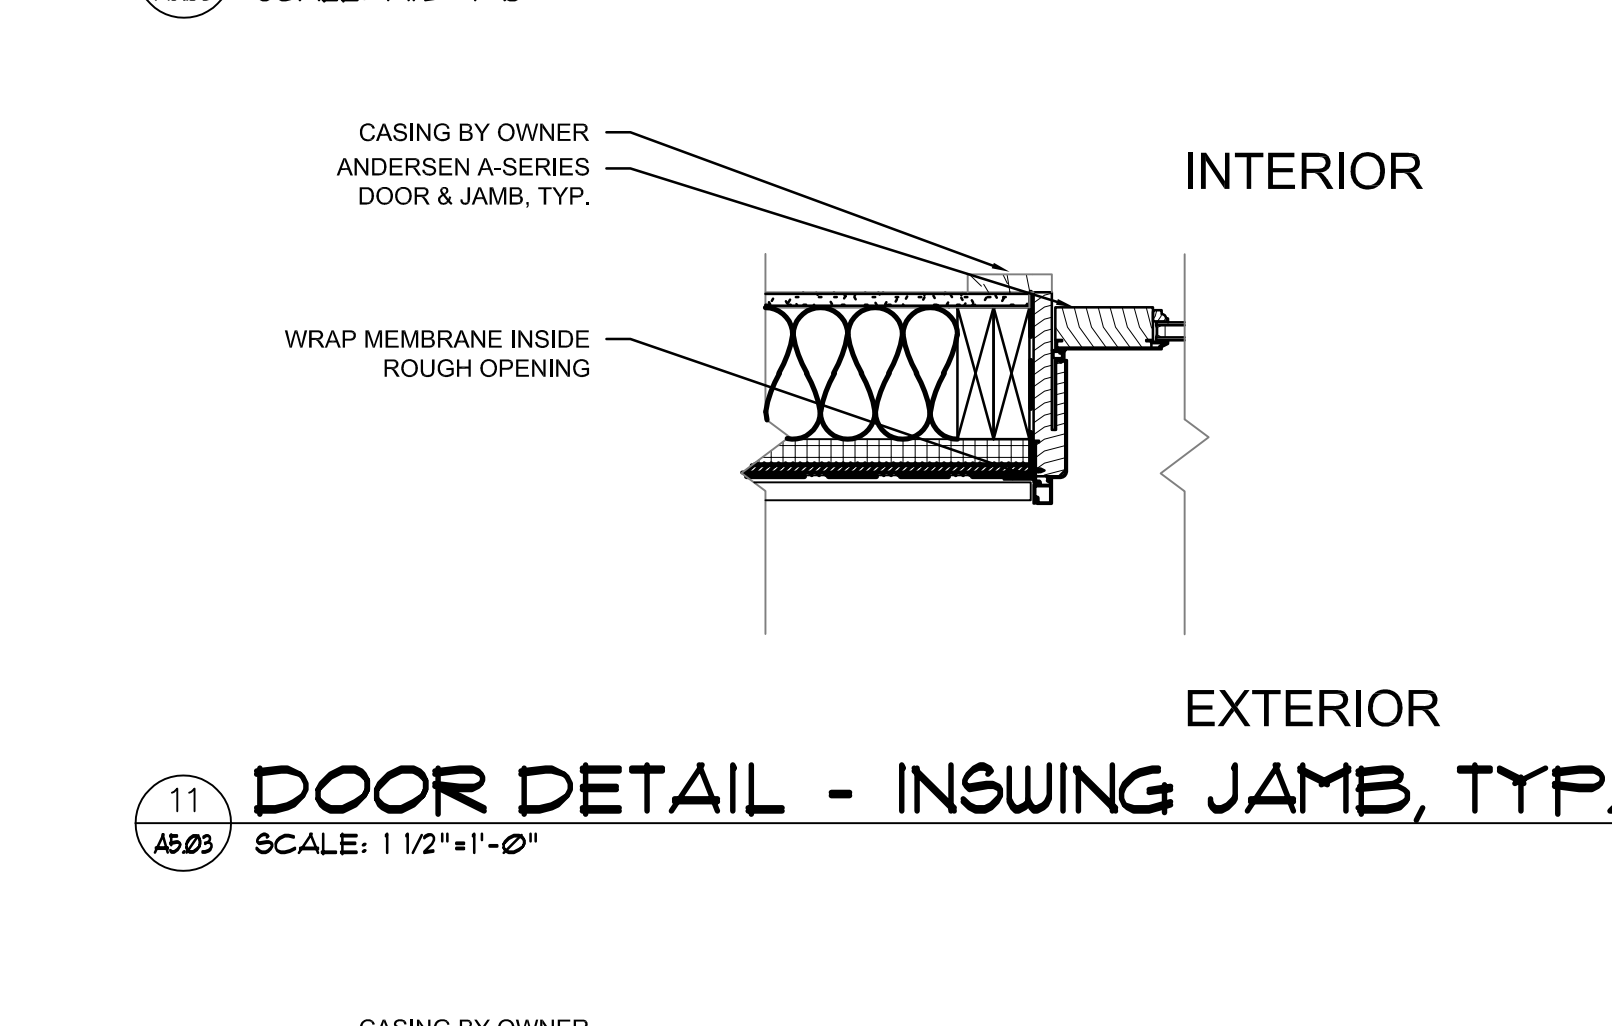


11 DOOR DETAIL - INSWING JAMB, TYP.

SCALE: 1 1/2"=1'-0"

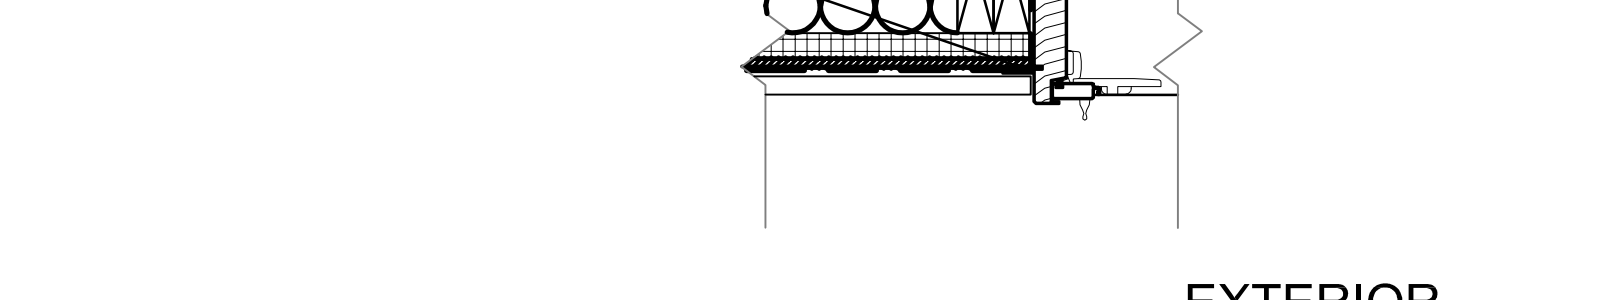


12 DOOR DETAIL - SLIDER JAMB, TYP.

SCALE: 1 1/2"=1'-0"

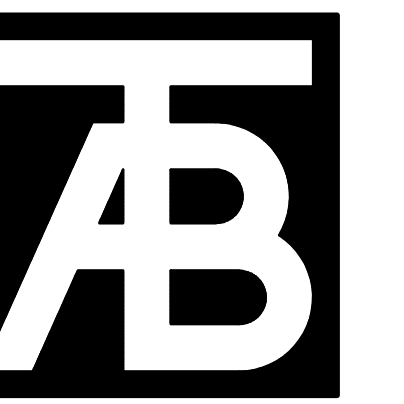

TAB Associates
The Architectural Balance
0058 Edwards Village Blvd.
Edwards, CO 81602
(870) 766-1470
fax: (870) 766-1471
email: tab@tab.net
www.tabassociates.com
Civil Engineer
Timberline Engineering
(870) 963-9989
Structural Engineer
KRM Consultants, Inc.
(870) 949-9391

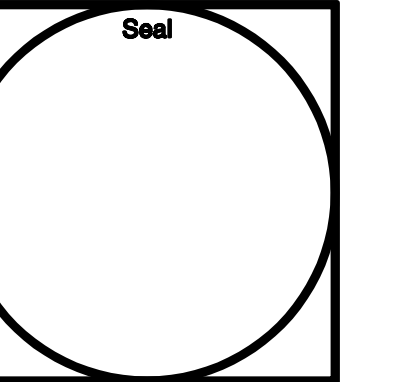

Belden Place - Single Family
Lot 16 - 0013 Beldan Way
Mintum, Colorado 81645

Revisions:

Issue Dates:
2022/05/09 Sheet Coord
DPS-11/25/2022

Sheet Title:
Details

Project No:
2215
Sheet No:
A5.3