


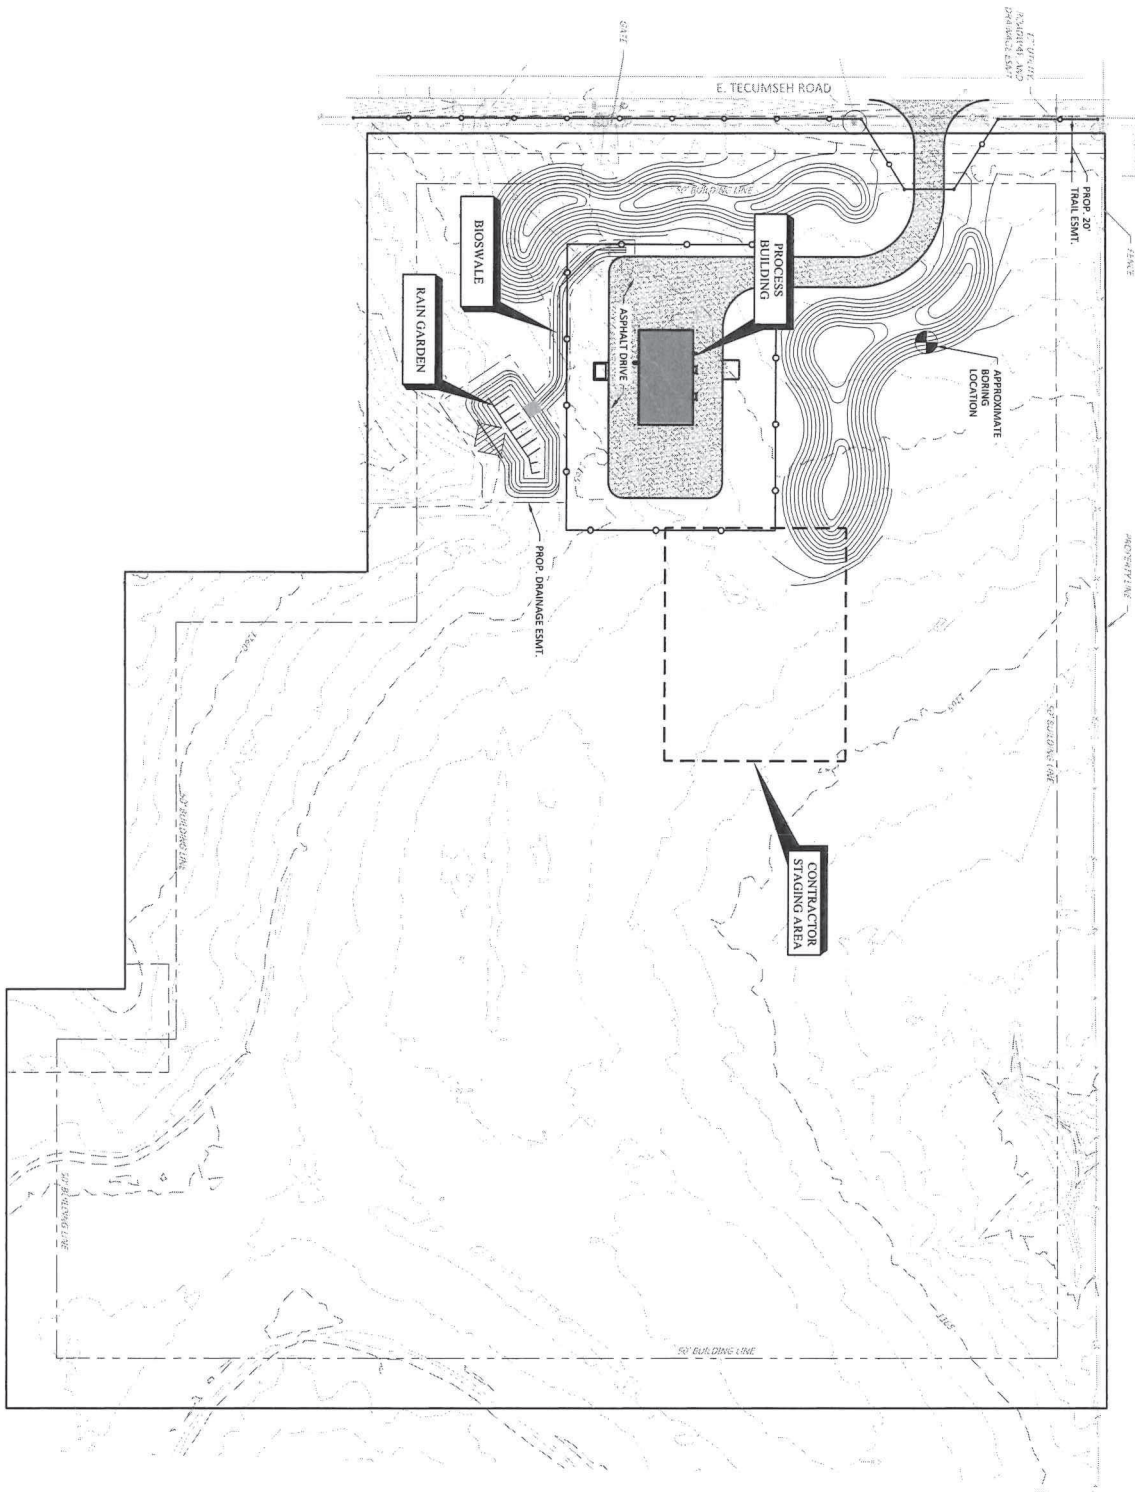

- NOTES:**
1. REFER TO G-003 FOR ADDITIONAL NOTES.
 2. PRESERVE TREES NOT DISPLACED BY PERMANENT FACILITIES ADDED AS PART OF THE WORK IN ACCORDANCE WITH STANDARD DETAIL-262.
 3. SOIL BORING LOCATIONS ON THIS SHEET ARE APPROXIMATE. REFER TO CONTRACT DOCUMENTS PREPARED BY ENVIRONMENTAL ENGINEERING AND ISSUED ON FEBRUARY 15, 2023.



IF THIS SHEET IS NOT
MAKING ONE COPY
TO BE KEPT ON FILE
DATE TO SCALE
REVIEWED: A. L. ROSS
DESIGNED: J. L. BARNES
DRAWN: A. SCHULTE
CHECKED: J. L. BARNES
DATE: 2/2/2023

THESE DOCUMENTS ARE
FOR INTERIM REVIEW AND
NOT INTENDED FOR
CONSTRUCTION OR
PERMIT PURPOSES.
JASON LAUBACHEN
OKLAHOMA P.E. NO. 35527
DATE: 2/2/2023

CITY OF NORMAN, OKLAHOMA
GROUNDWATER TREATMENT PLANT
GROUNDWATER DISINFECTION AND CHLORAMINATION
GENERAL
SITE PLAN

NO.	DATE	REVISION	BY

City of Norman
Building an Inclusive Community

PLUMMER
531 COUCH DR., STE 300 | OKLAHOMA CITY, OK 73102
405.440.2725 | OKLAHOMA FIRM NO. 1097