



1 ARCHITECTURAL SITE PLAN

NOVI PUBLIC SAFETY BUILDING

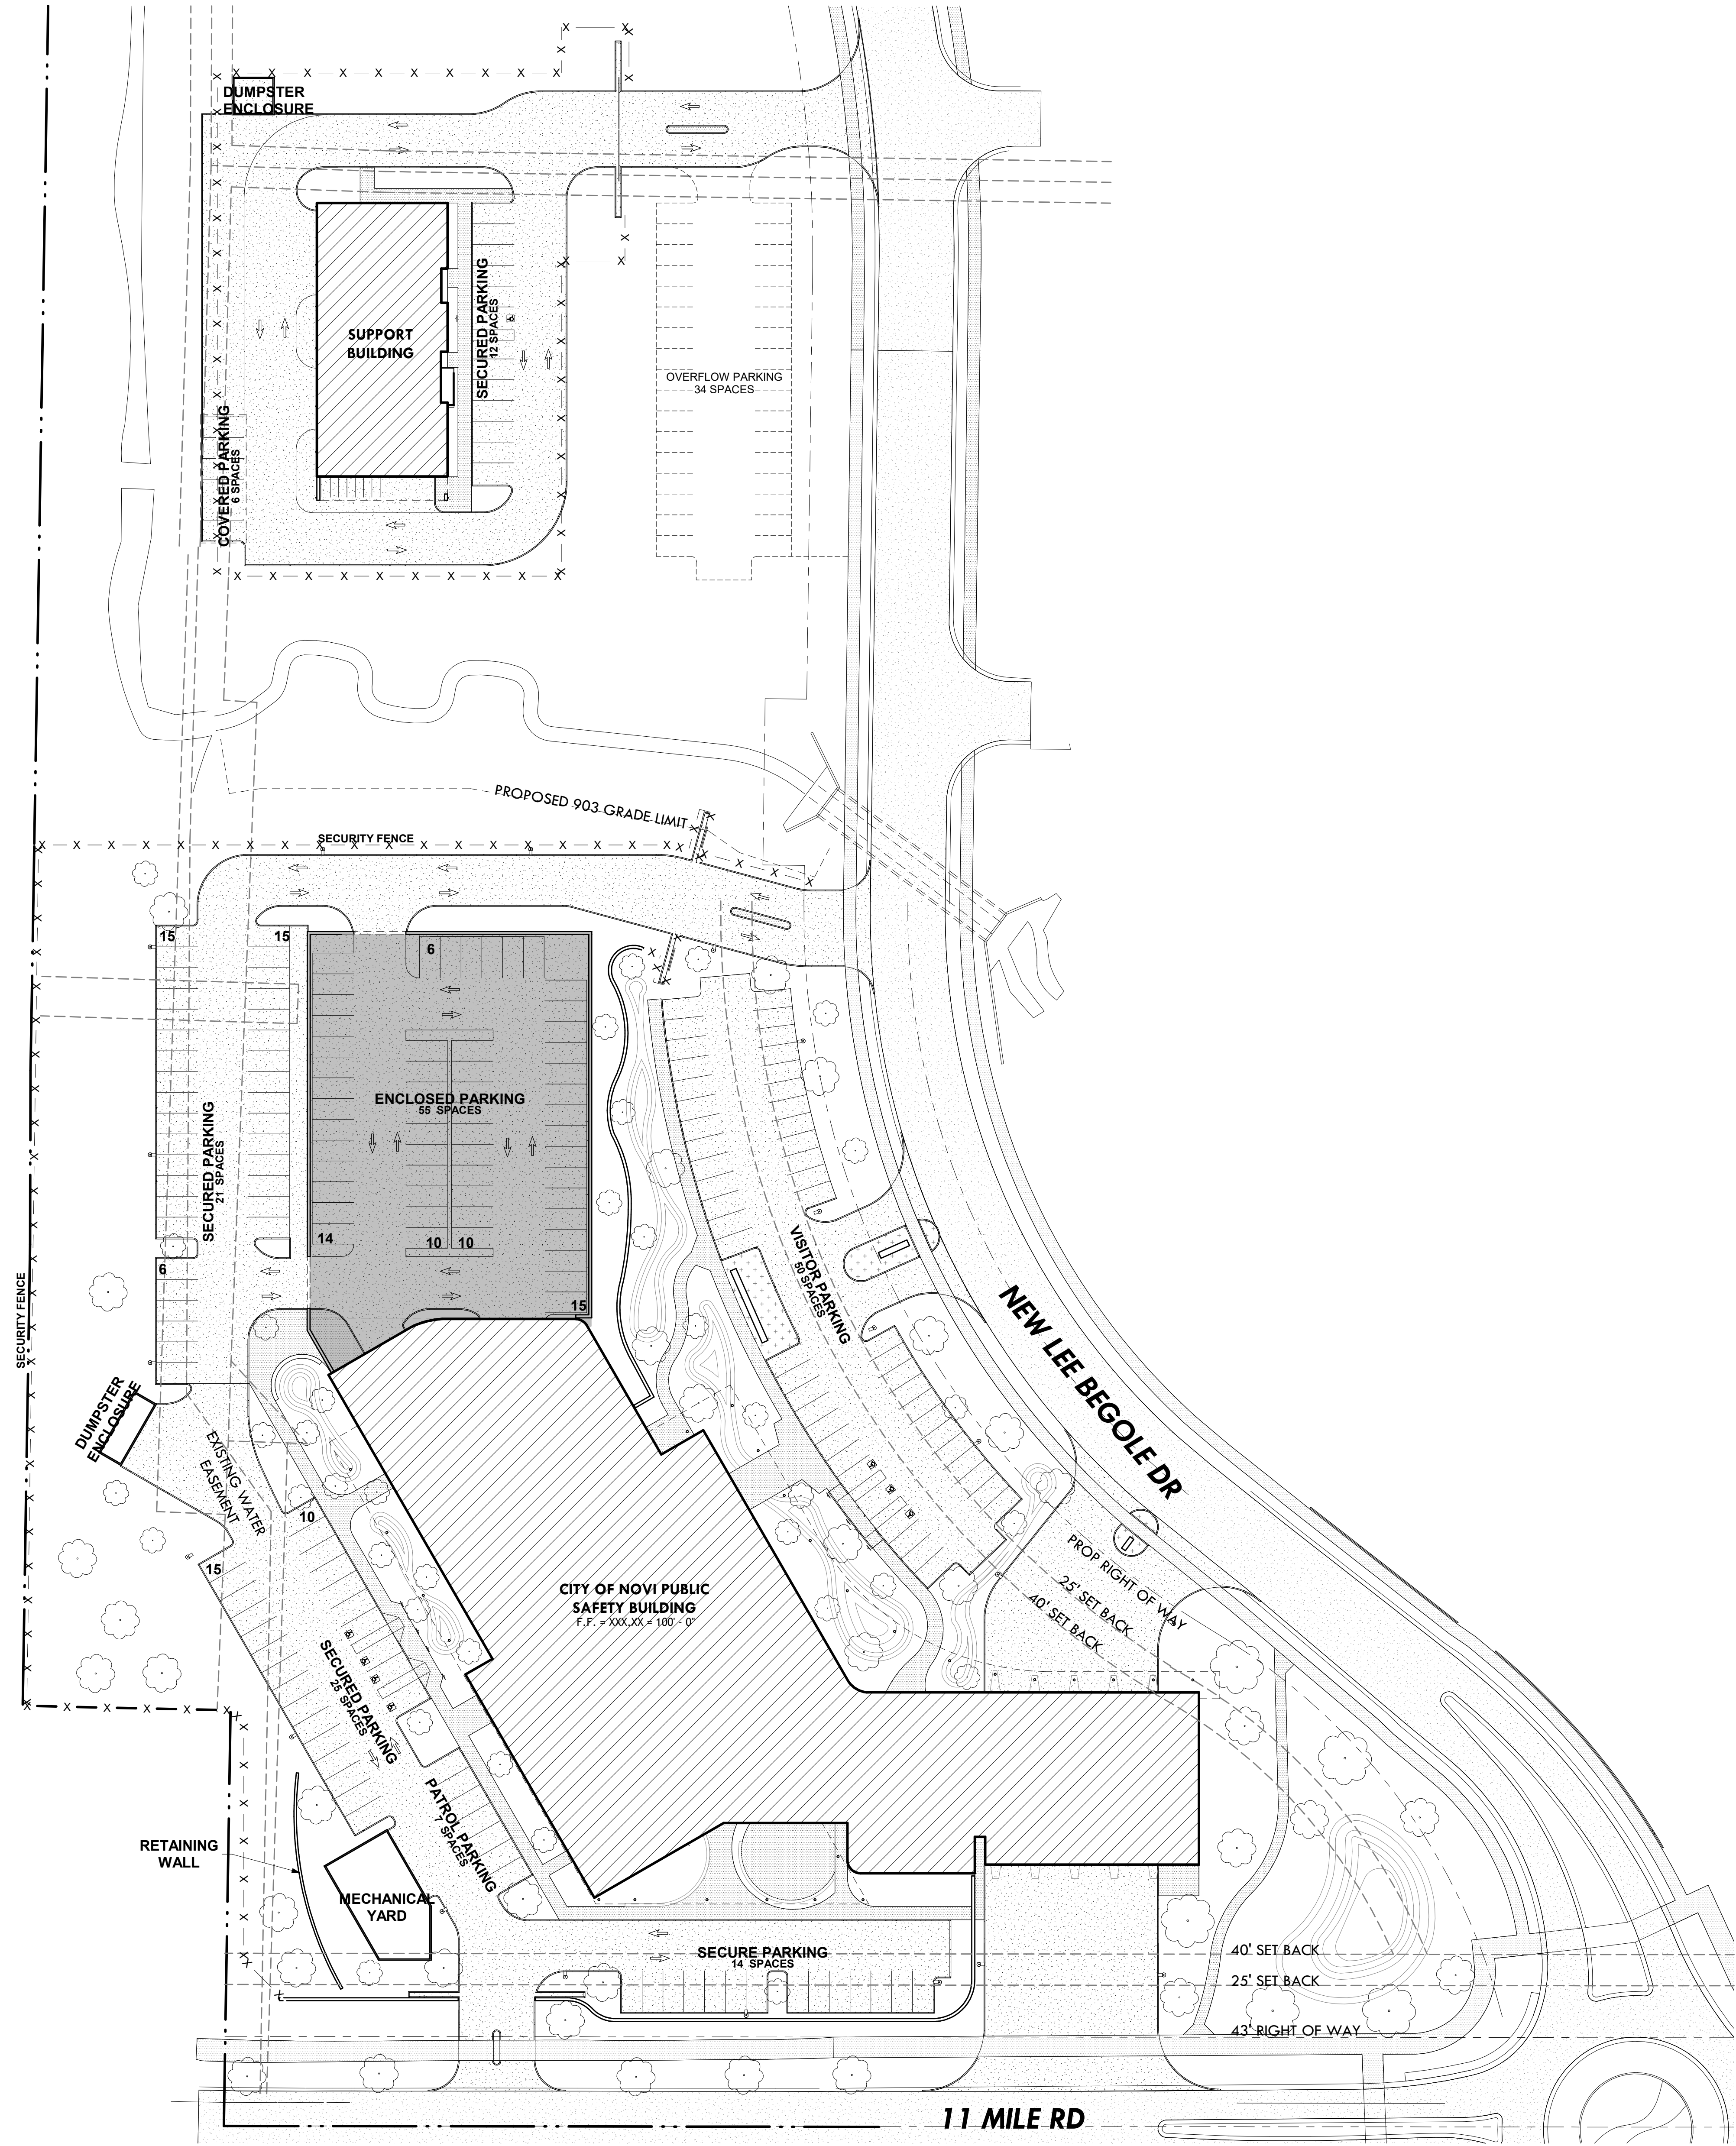

HED | BRWARCHITECTS

INTERIM REVIEW
DOCUMENTS
NOT FOR REGULATORY
APPROVAL, PERMITTING,
OR CONSTRUCTION
FREDERIC R. CLIFFORD
TX REG. NO. 21242

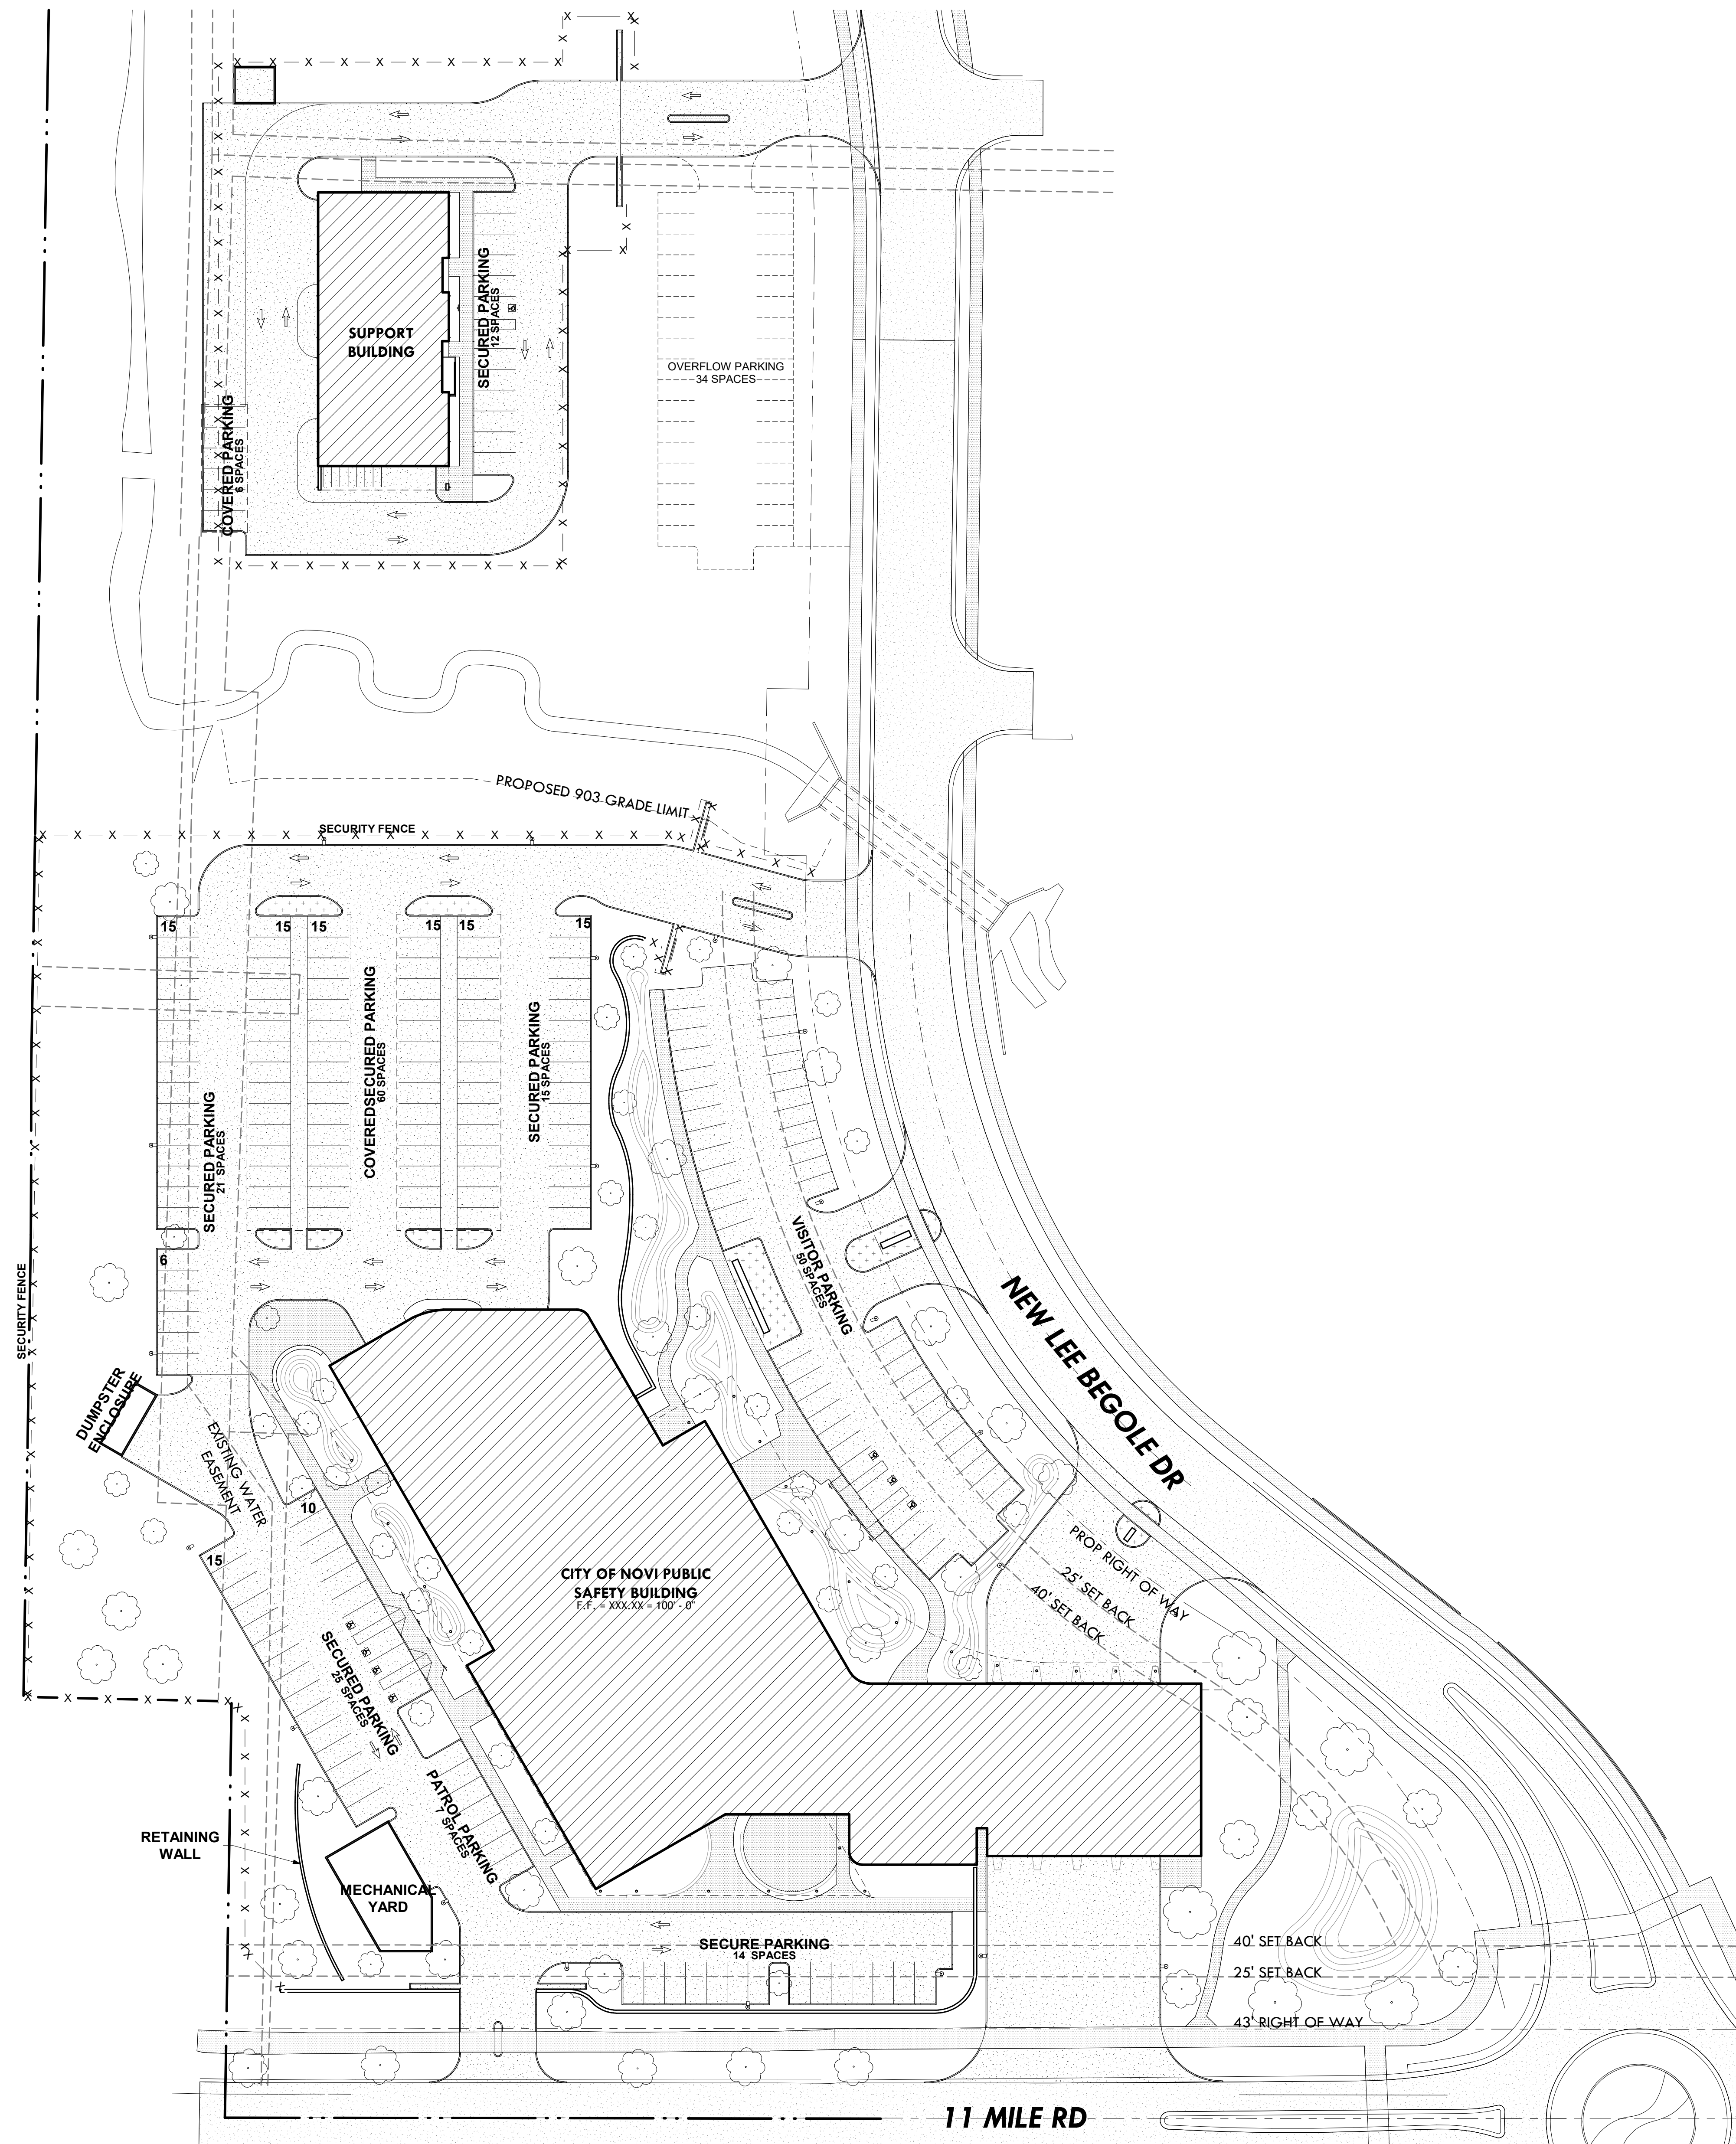


1 ARCHITECTURAL SITE PLAN
 1" = 40'-0"
 0' 20' 40' 80'

NOVI PUBLIC SAFETY BUILDING



HED | BRWARCHITECTS


INTERIM REVIEW
 DOCUMENTS
 NOT FOR REGULATORY
 APPROVAL, PERMITTING,
 OR CONSTRUCTION
 FREDERIC R. CLIFFORD
 TX REG. NO. 21242

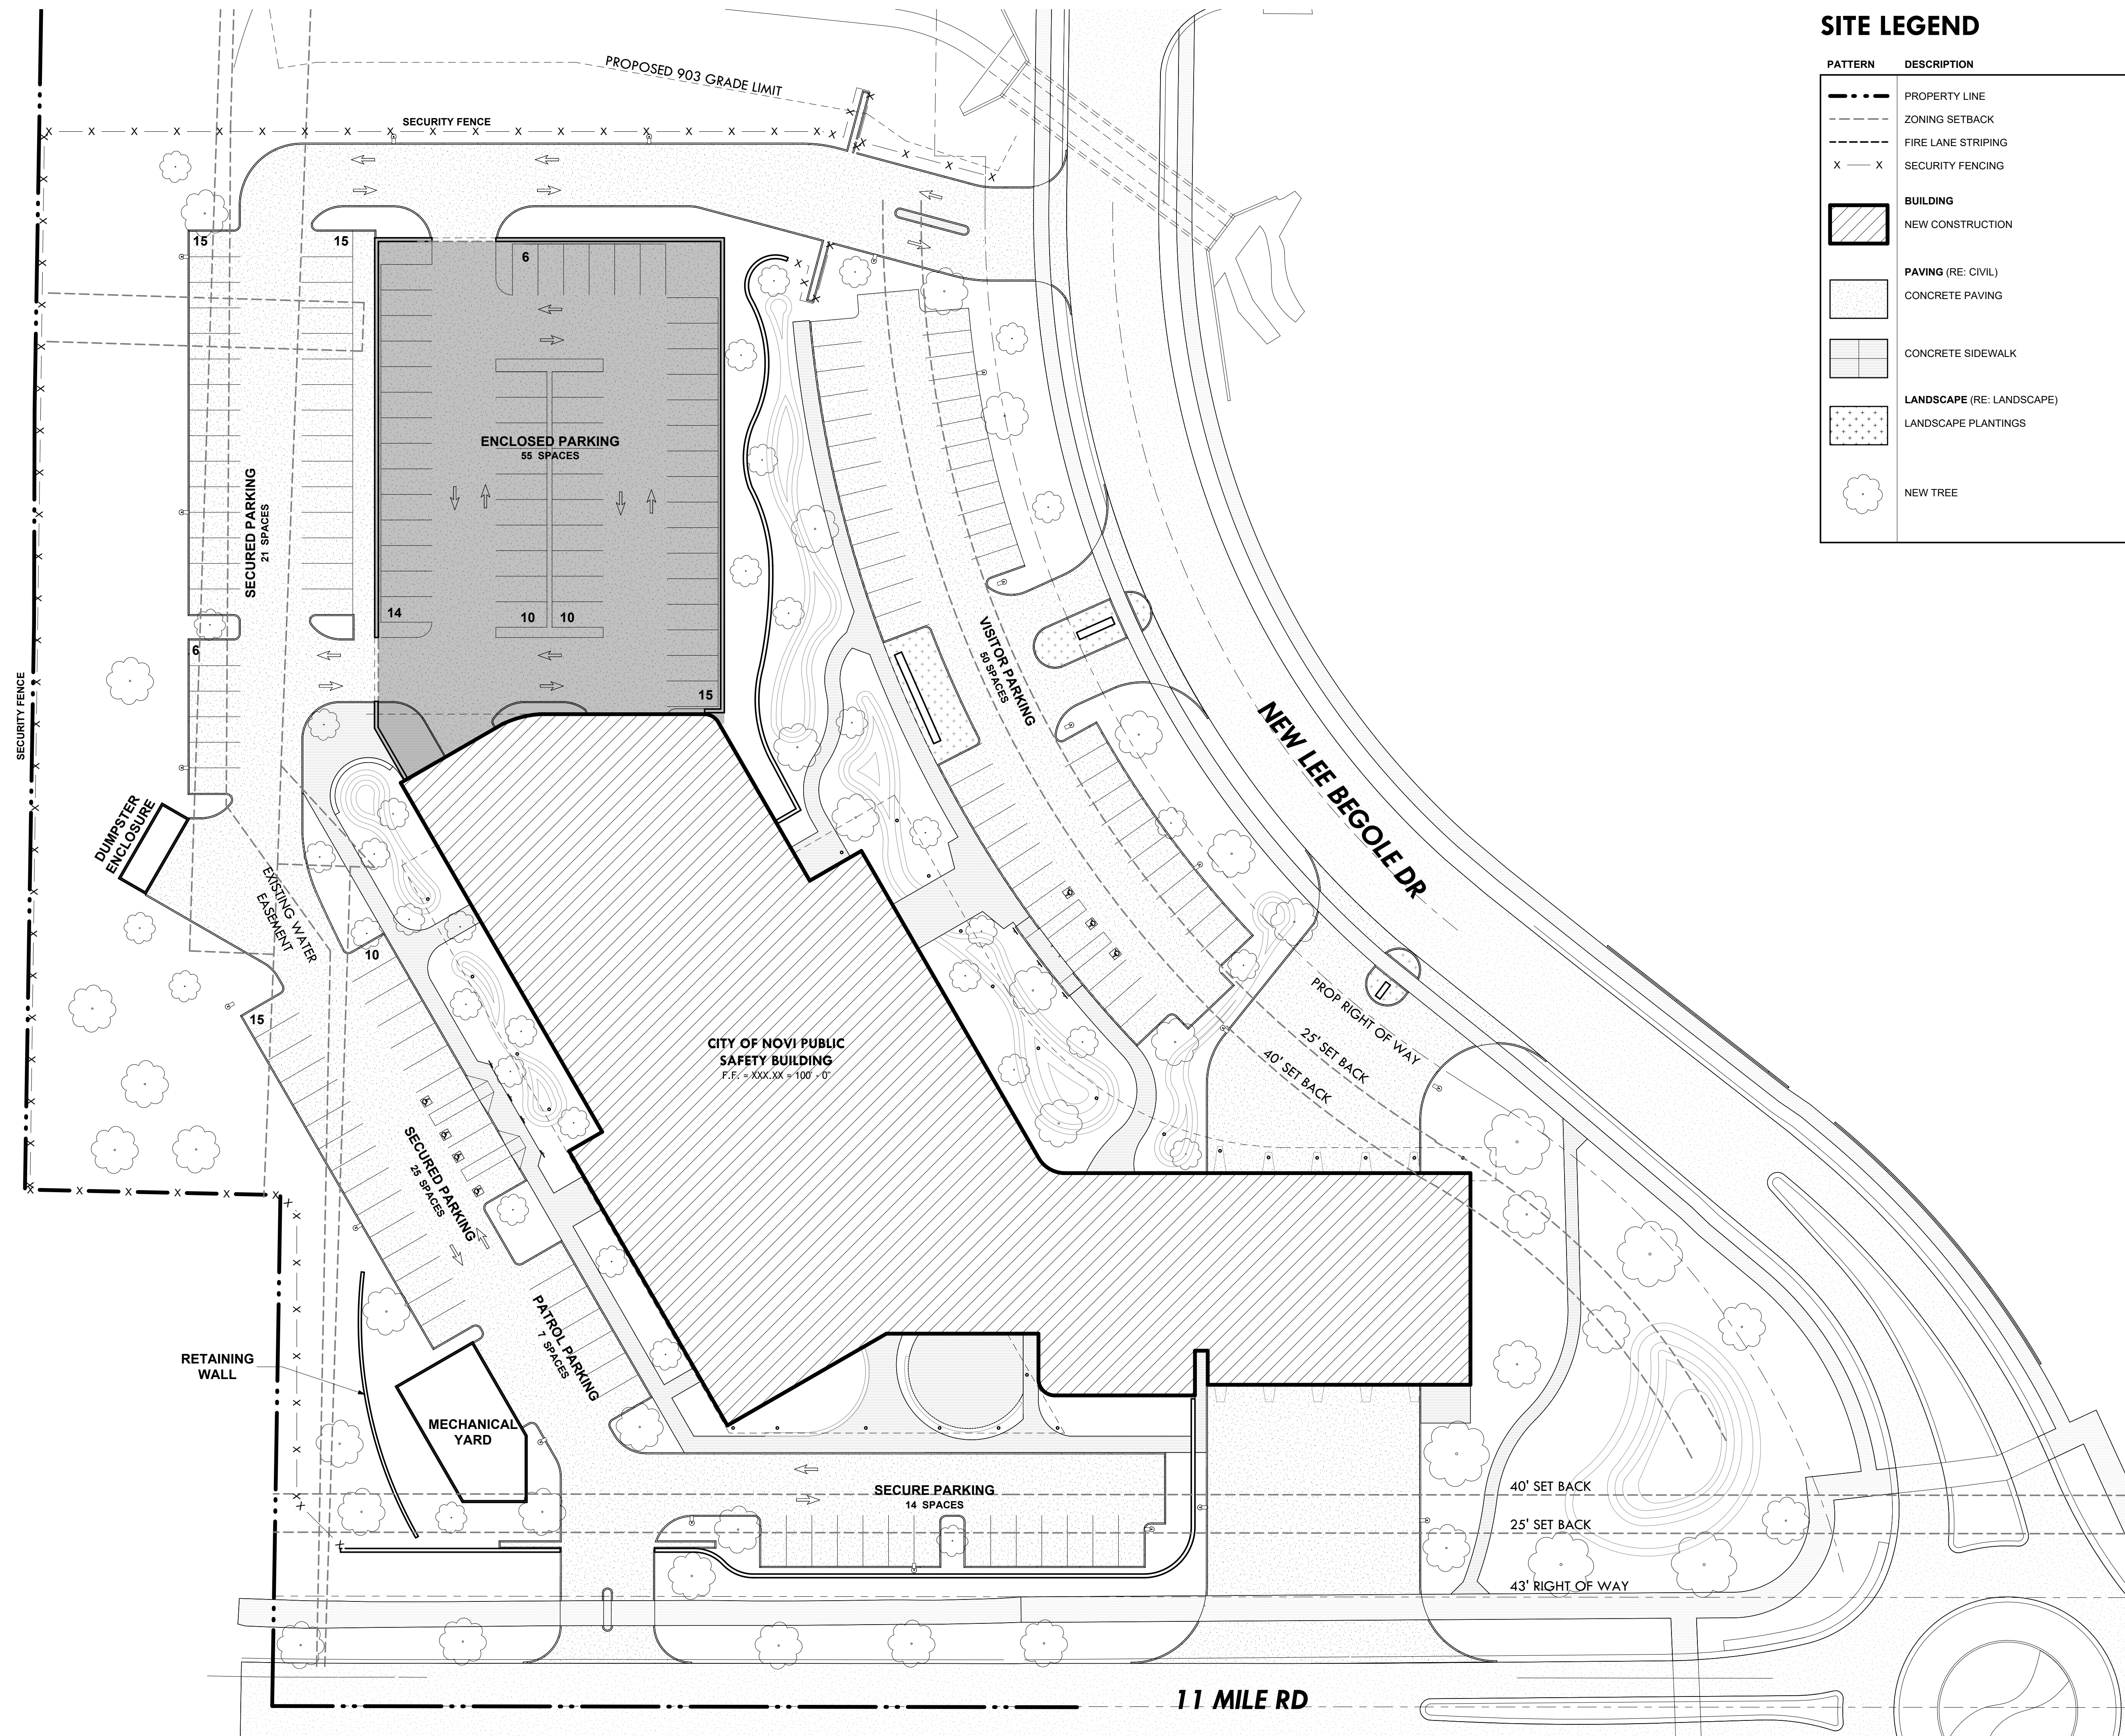

SITE LEGEND

PATTERN	DESCRIPTION
---	PROPERTY LINE
---	ZONING SETBACK
---	FIRE LANE STRIPING
X - X	SECURITY FENCING
BUILDING	
[Hatched Box]	NEW CONSTRUCTION
PAVING (RE: CIVIL)	
[Stippled Box]	CONCRETE PAVING
[Grid Box]	CONCRETE SIDEWALK
LANDSCAPE (RE: LANDSCAPE)	
[Dotted Box]	LANDSCAPE PLANTINGS
[Tree Symbol]	NEW TREE



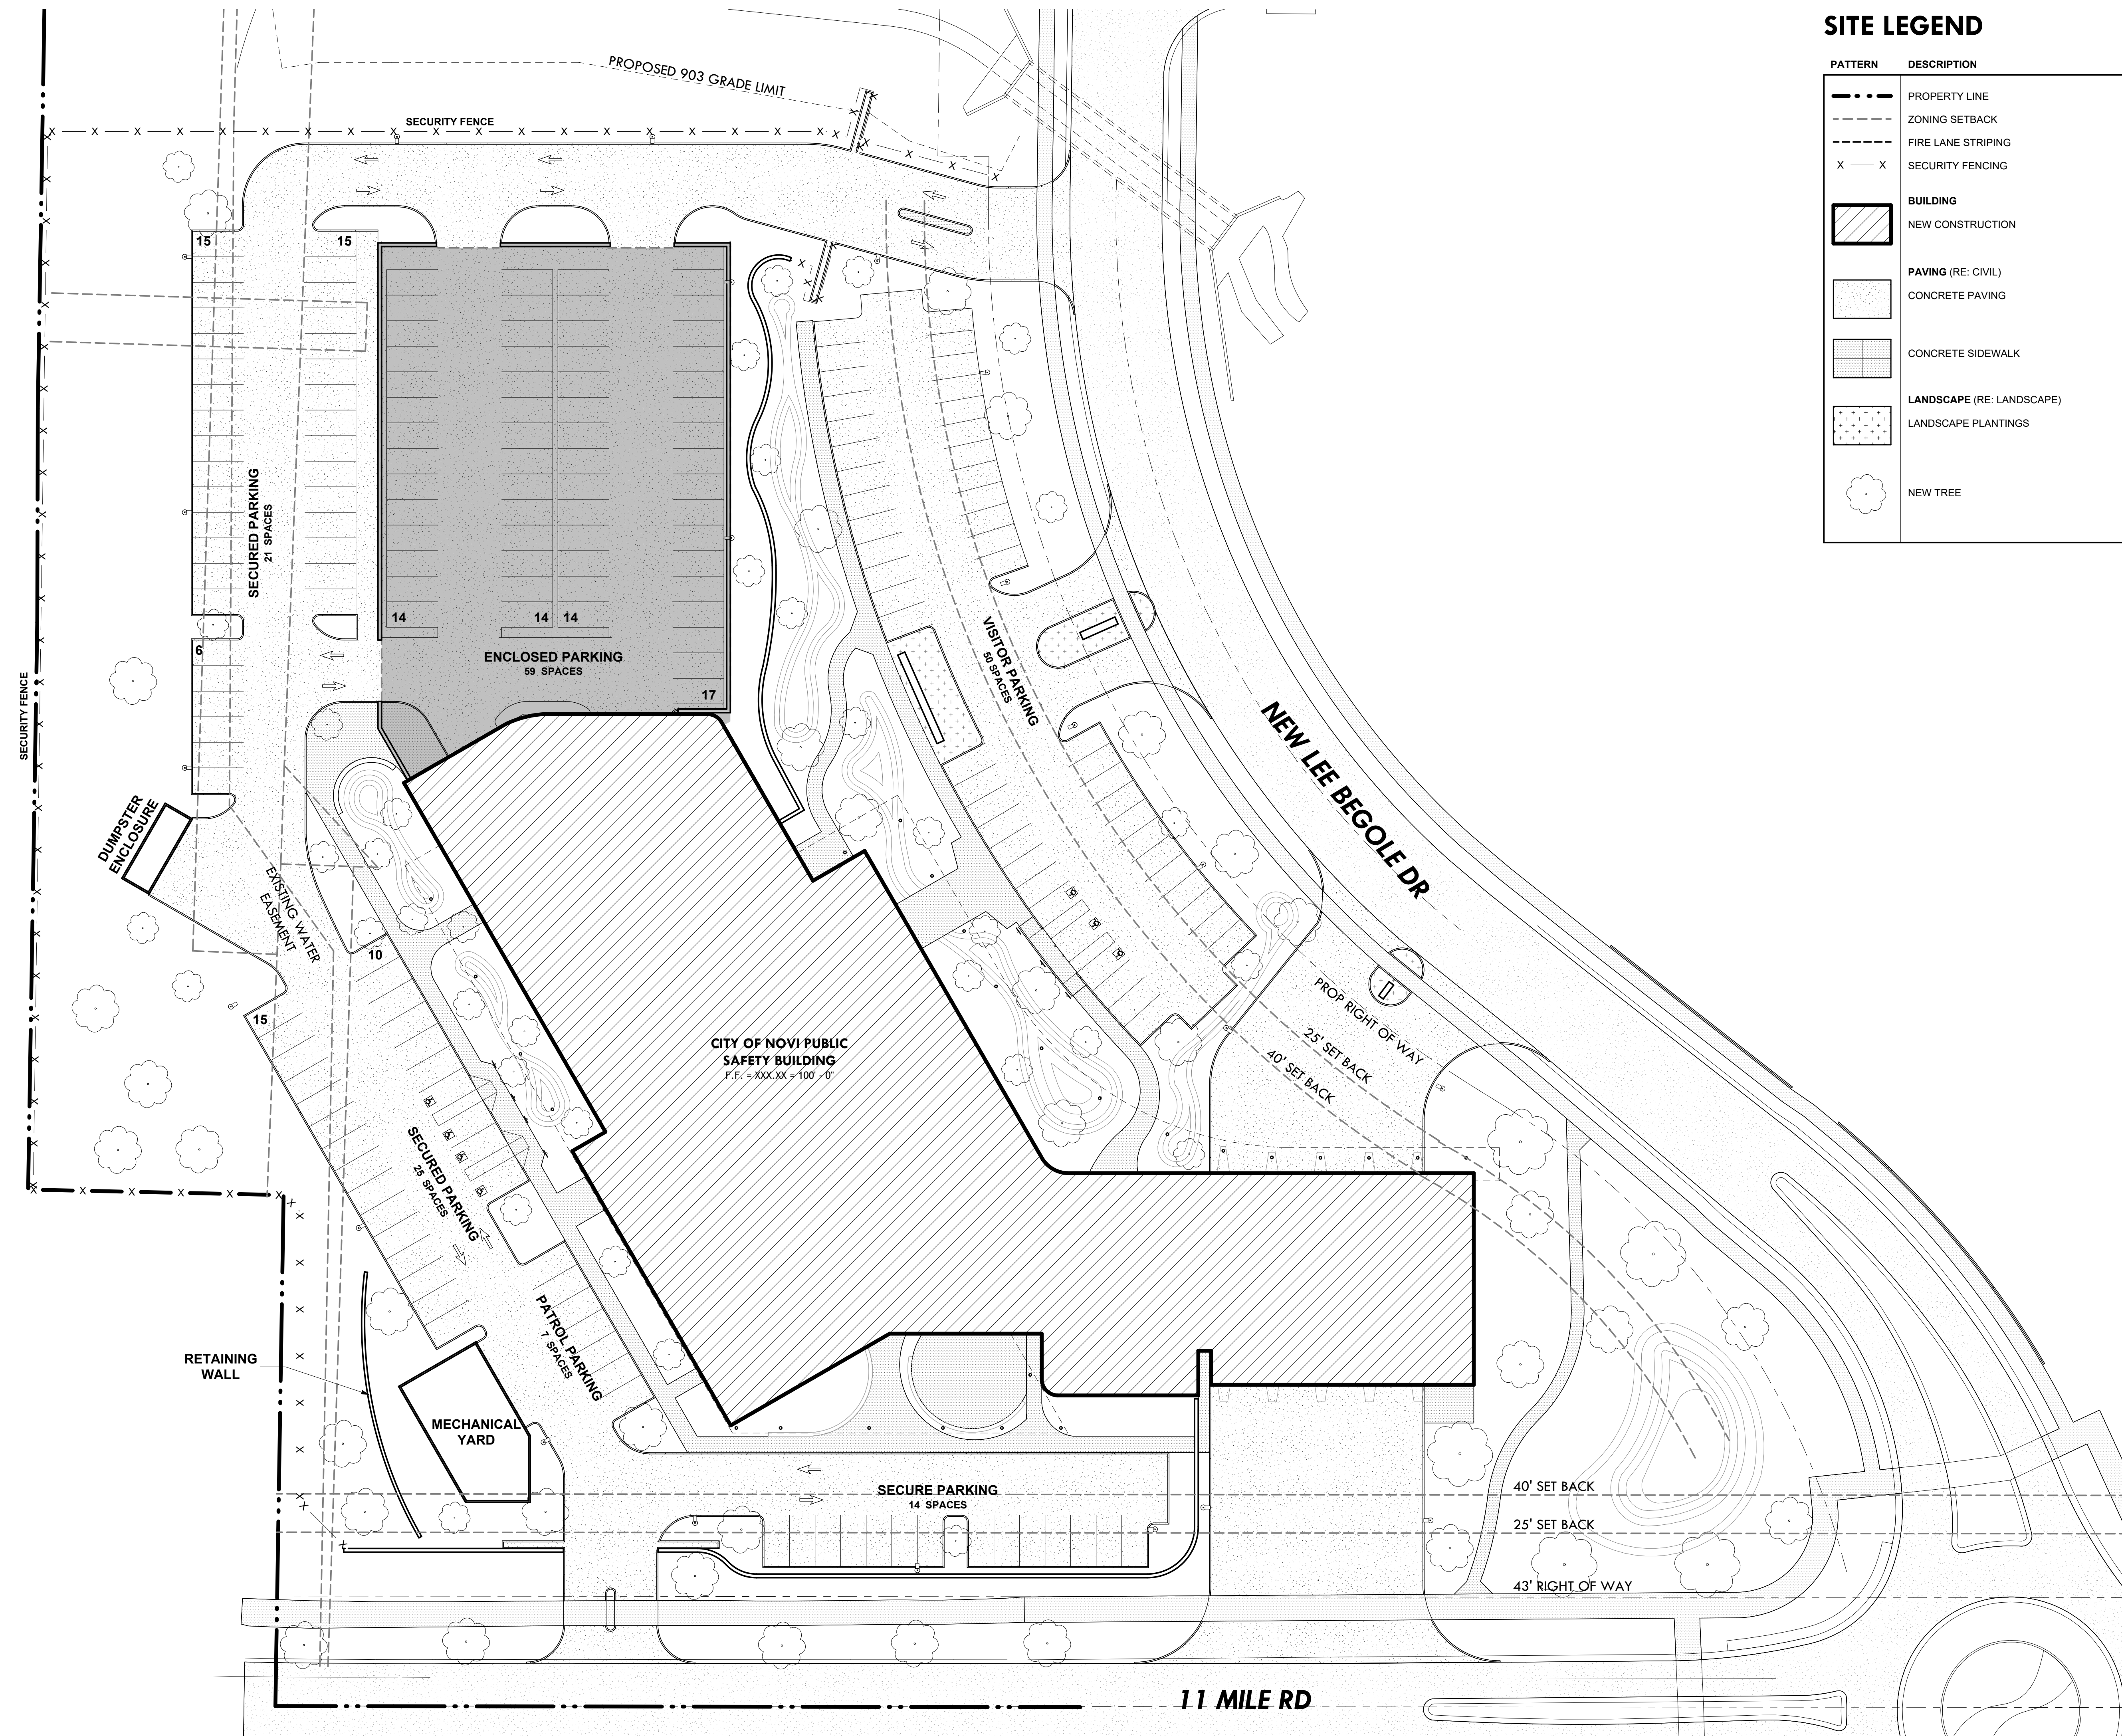

NOVI PUBLIC SAFETY BUILDING

SITE PLAN - PSB WITH ENCLOSED PARKING - ALT.2

SCALE: 1" = 30'-0"
09/04/26



HED | BRWARCHITECTS

INTERIM REVIEW
DOCUMENTS
NOT FOR REGULATORY
APPROVAL, PERMITTING,
OR CONSTRUCTION
FREDERIC R. CLIFFORD
TX REG. NO. 21242

NOVI PUBLIC SAFETY BUILDING

SITE PLAN - SUPPORT BUILDING

SCALE: 1" = 30'-0"

09/04/26



HED | BRWARCHITECTS

INTERIM REVIEW
DOCUMENTS
NOT FOR REGULATORY
APPROVAL, PERMITTING,
OR CONSTRUCTION
FREDERIC R. CLIFFORD
TX REG. NO. 21242

SITE LEGEND

PATTERN	DESCRIPTION
--- --	PROPERTY LINE
- - - -	ZONING SETBACK
- - - -	FIRE LANE STRIPING
X — X	SECURITY FENCING
BUILDING	
	NEW CONSTRUCTION
PAVING (RE: CIVIL)	
	CONCRETE PAVING
	CONCRETE SIDEWALK
LANDSCAPE (RE: LANDSCAPE)	
	LANDSCAPE PLANTINGS
	NEW TREE

