



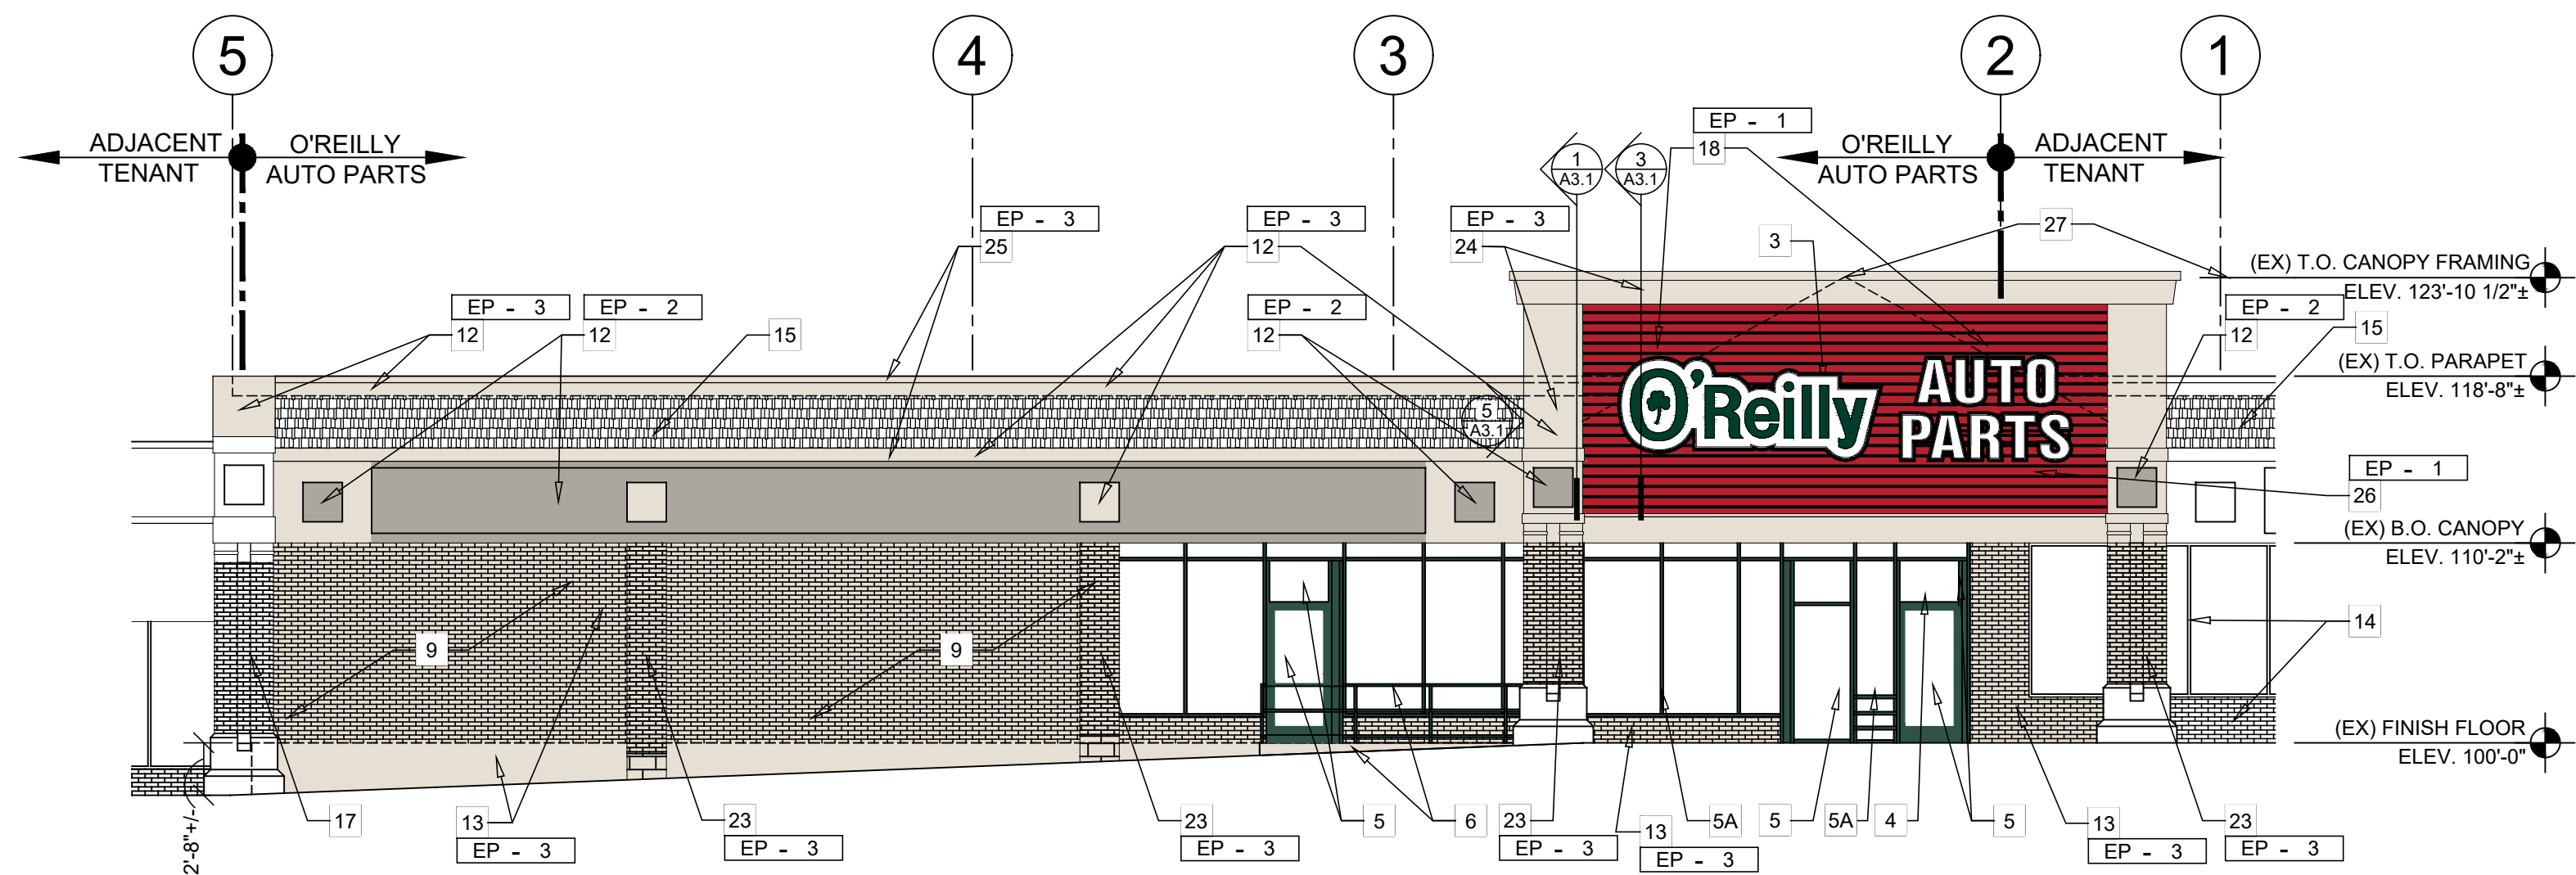

1 SOUTH (FRONT) EXTERIOR ELEVATION
SCALE: 1/8"=1'-0"

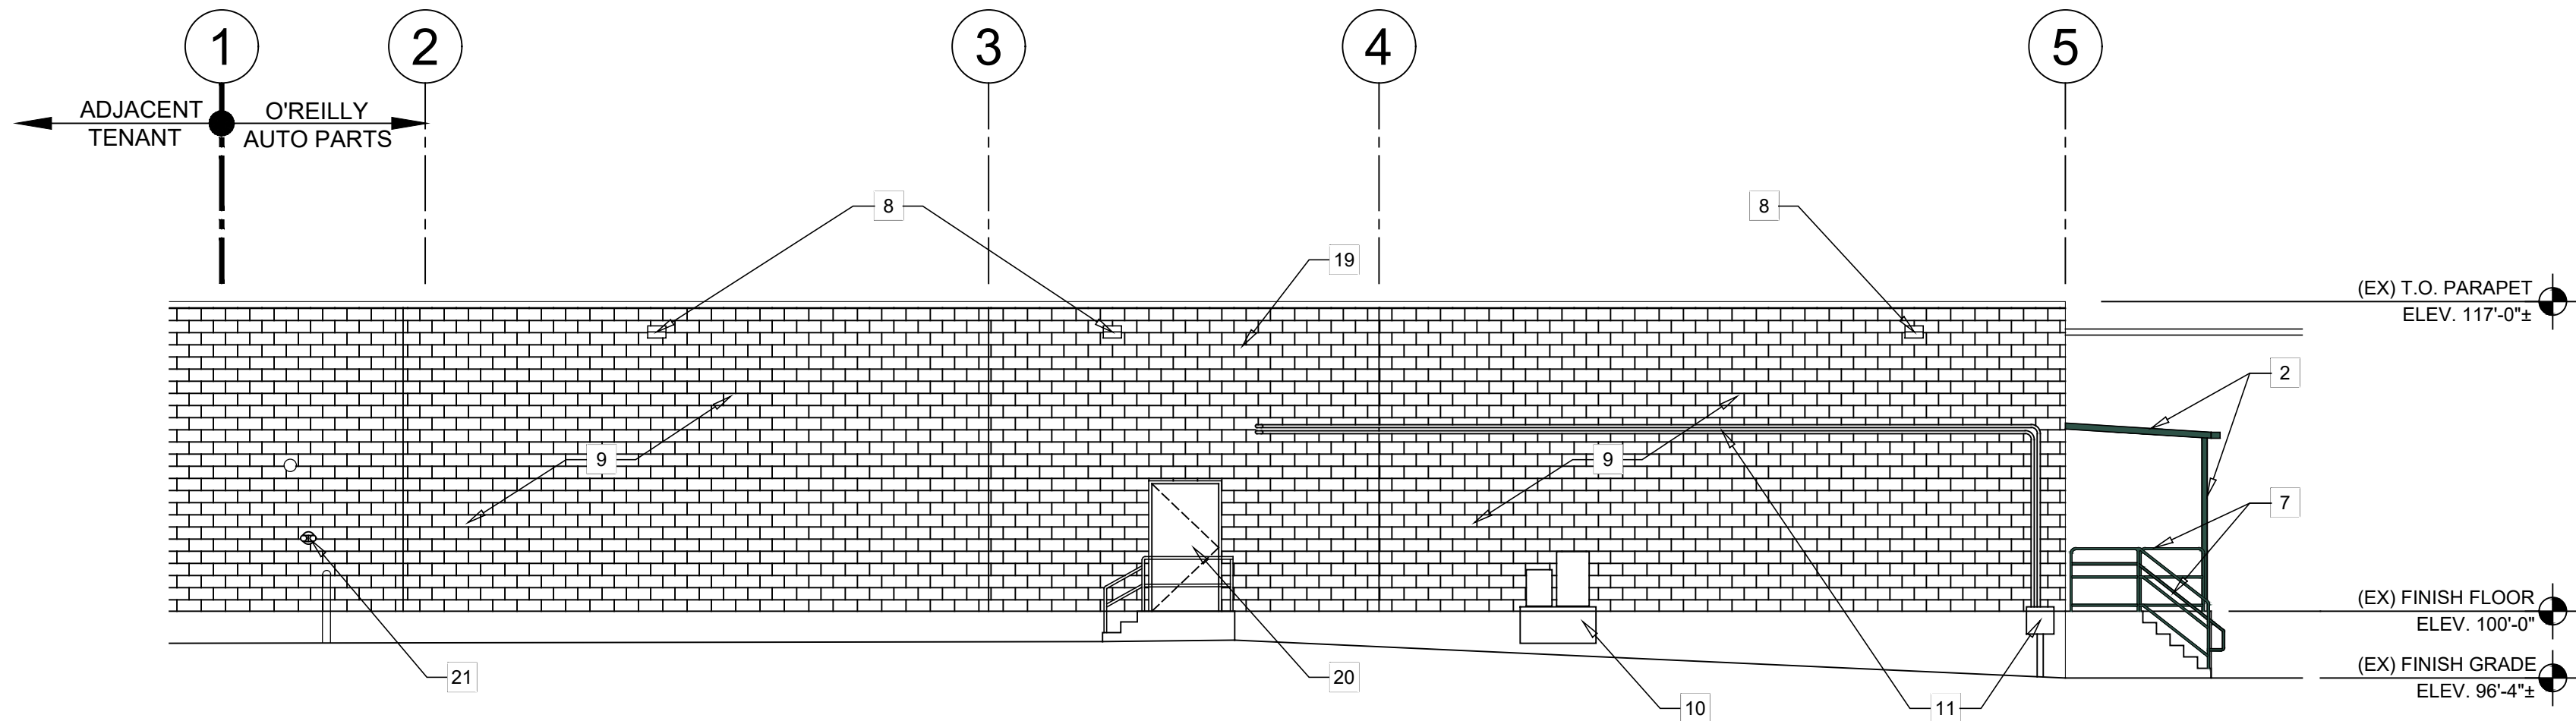

2 NORTH (LEFT) EXTERIOR ELEVATION
SCALE: 1/8"=1'-0"

