



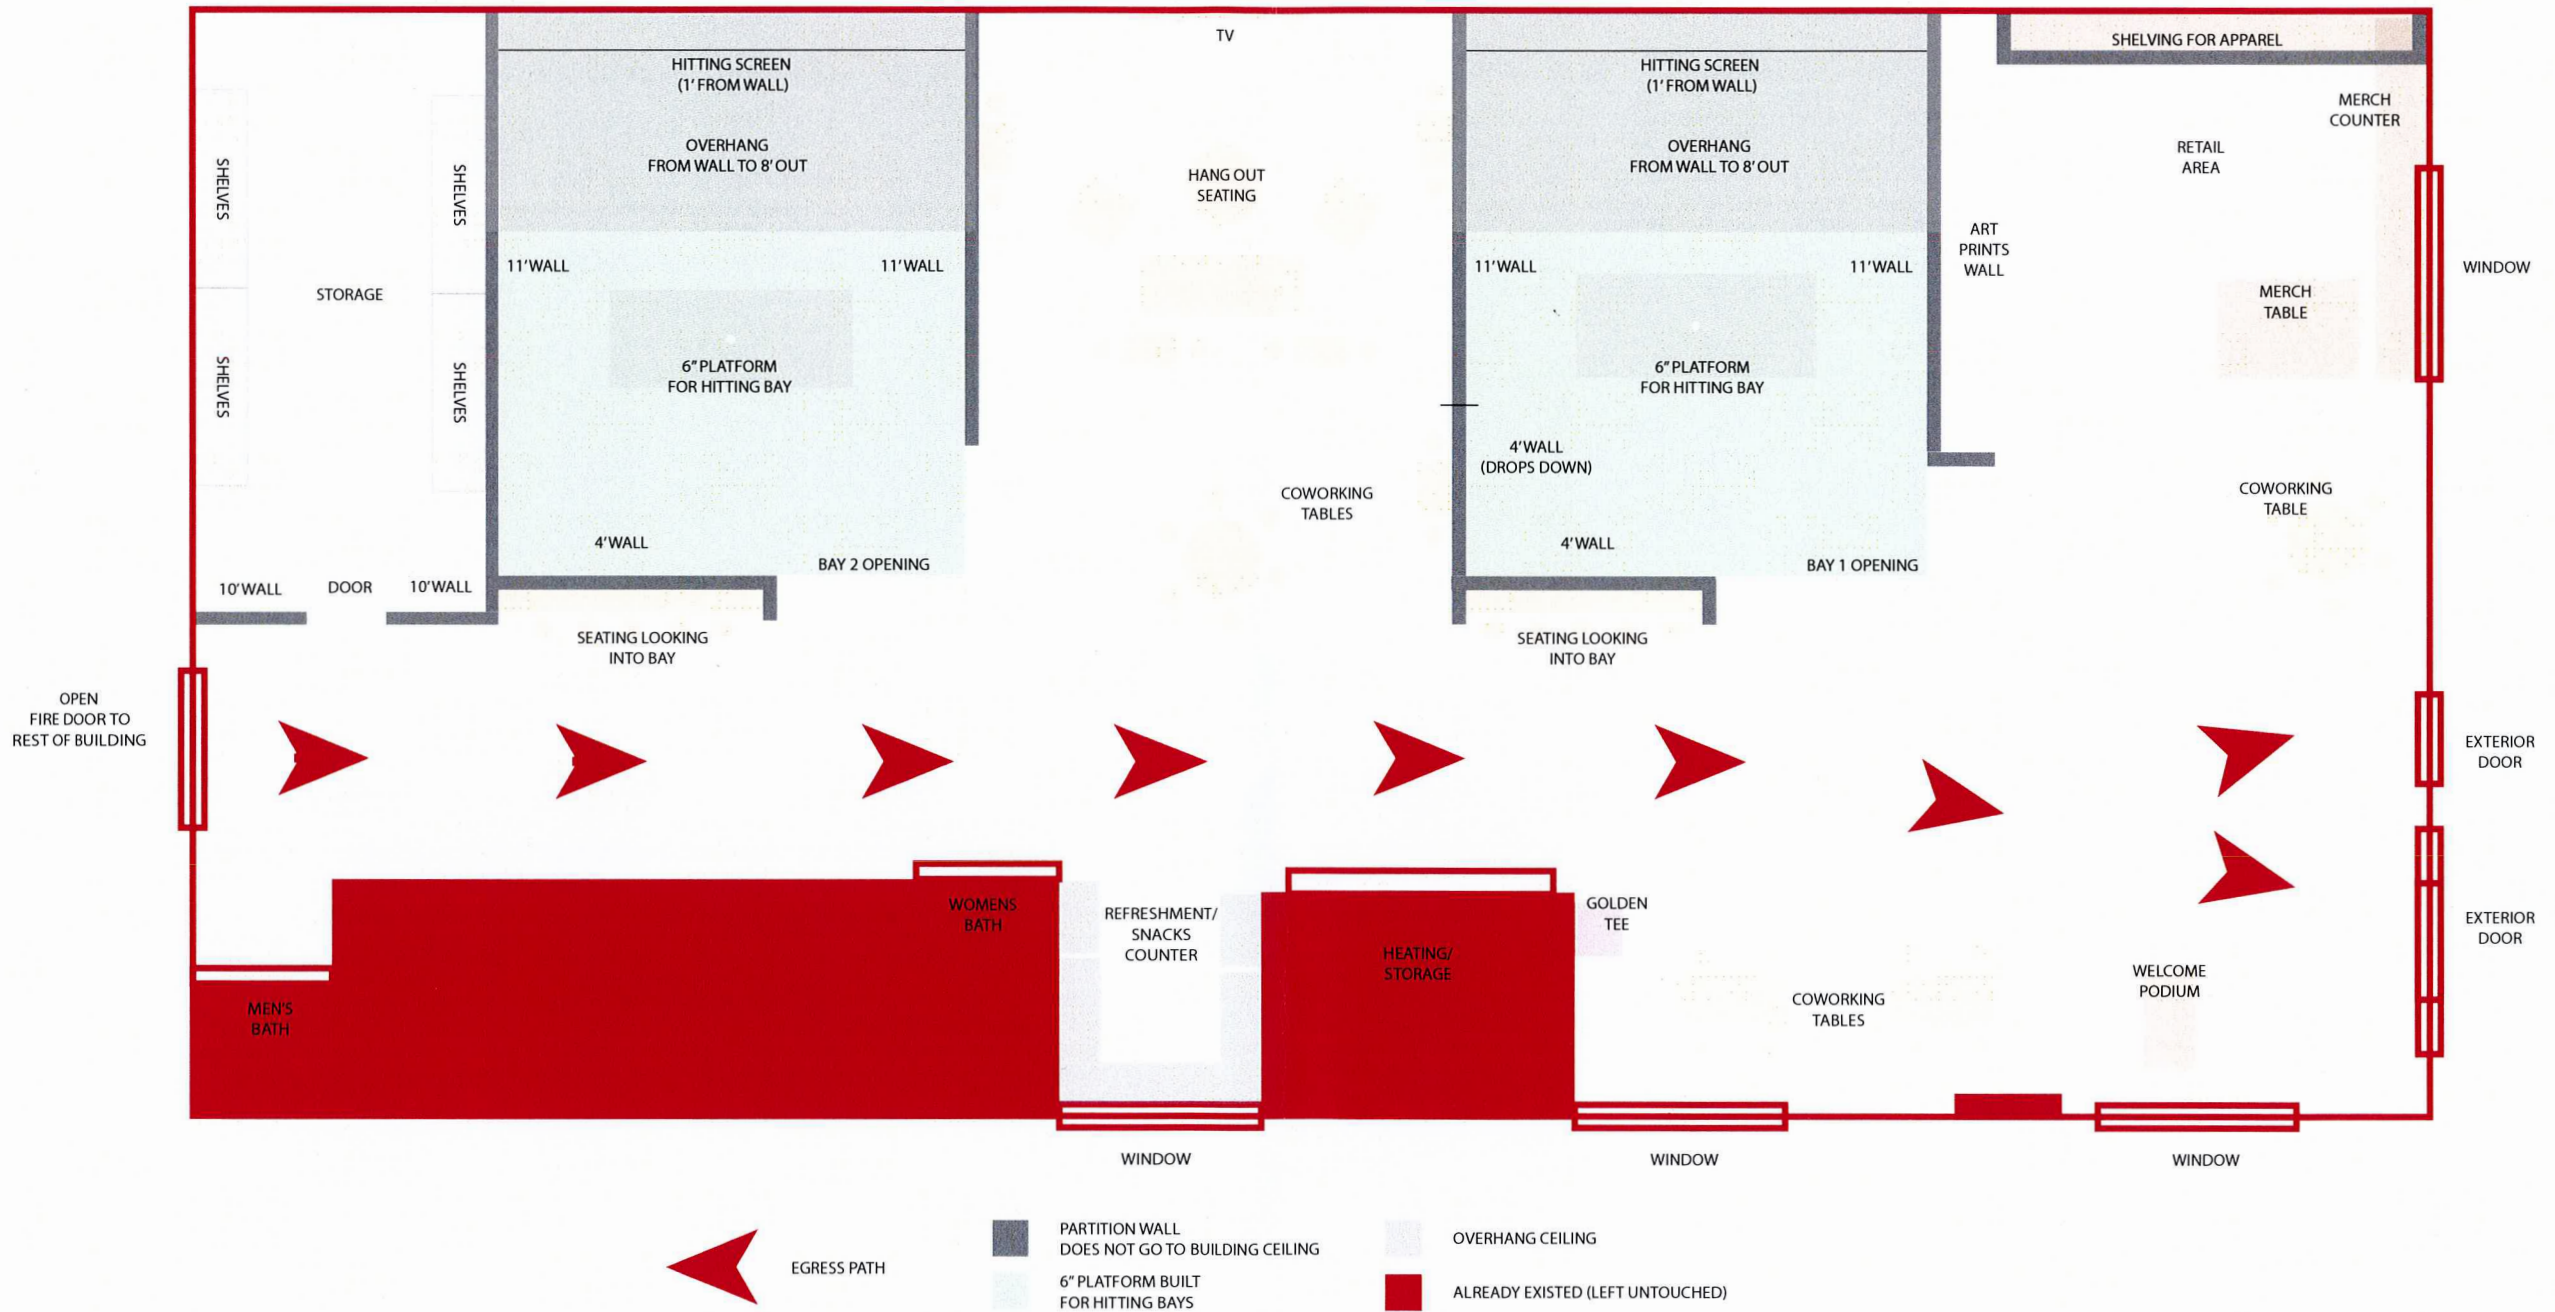

5/17/2023 9:19:30 AM  
THIS DOCUMENT AND THE INFORMATION REPRESENTED HEREWITH MAY NOT BE COPIED, DOWNLOADED, STORED IN MACHINE READABLE FORM, OR OTHERWISE REPRODUCED OR USED WITHOUT THE WRITTEN PERMISSION OF HAMEISTER ARCHITECTS, INC.

**HAMEISTER ARCHITECTS**  
INCORPORATED  
823 SOUTH TAYLOR DRIVE  
SHEBOYGAN, WISCONSIN 53081  
PHONE (820) 457-5500 FAX (820) 457-5005

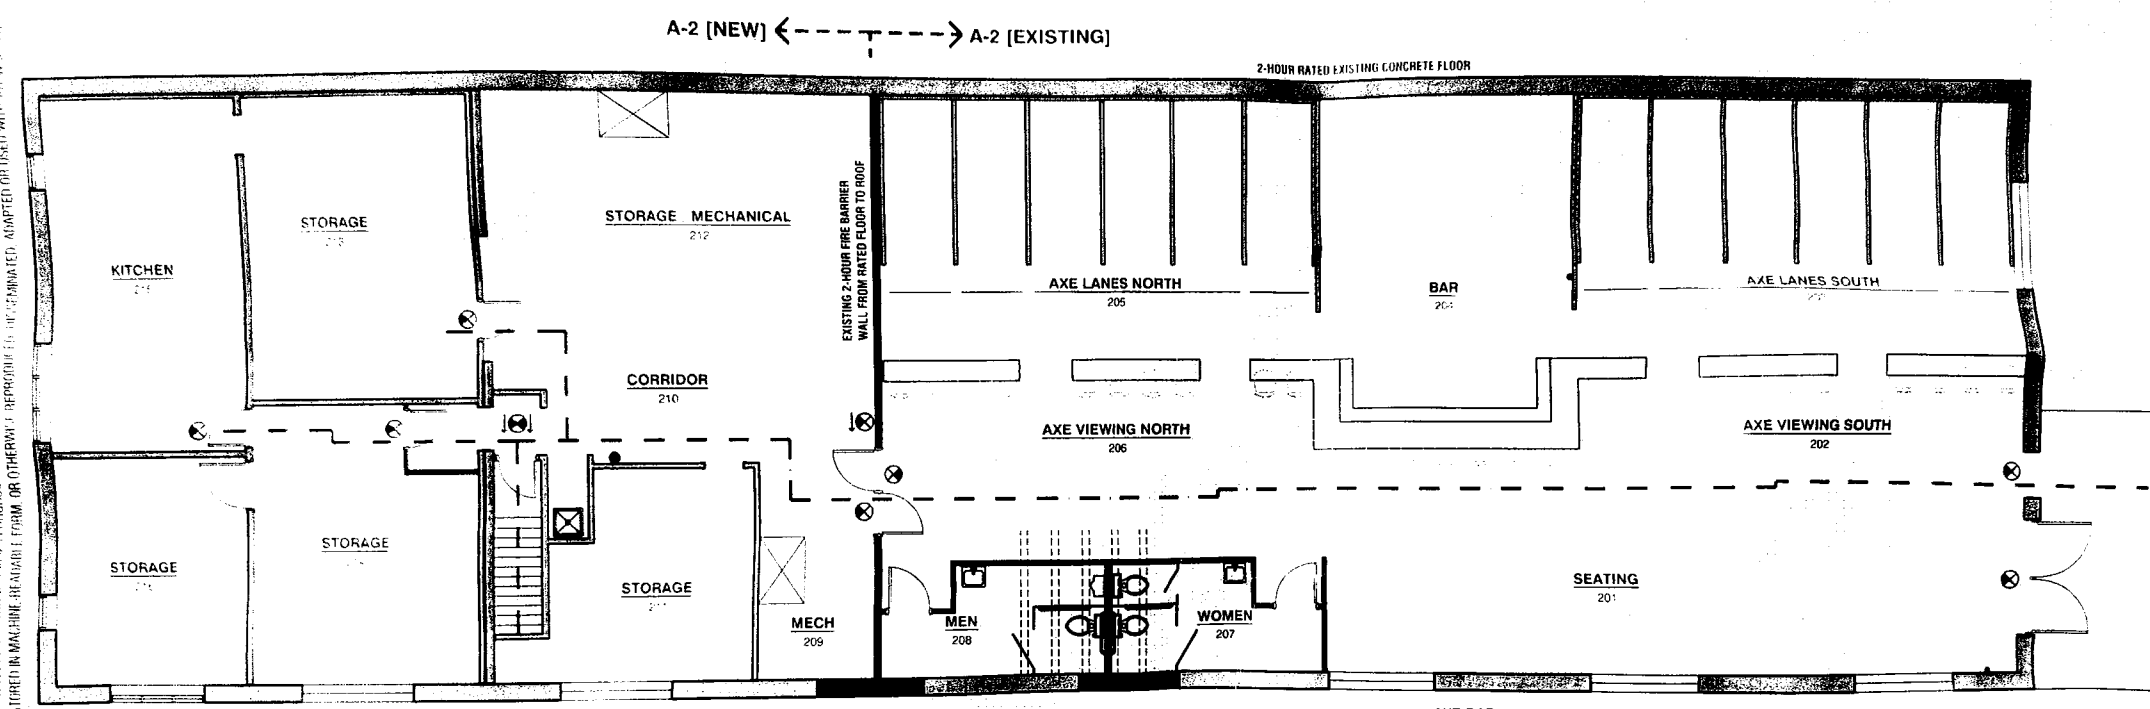

**COMMERCIAL KITCHEN**  
A2 OCCUPANCY GROUP  
NON-SPRINKLERED  
MAX SF WITHOUT SPRINKLERS: 1,000 SF  
APPROX. SF OF FIRE AREA IN SECOND FLOOR: 2,448 SF  
TOTAL FIRE AREA SF: FIRST + SECOND: 1,764 SF  
SECOND FLOOR FIRE AREA OCCUPANCY BASED ON 145 SF PER PERSON  
MAX OCCUPANCY: FIRE AREA WITHOUT SPRINKLERS: 96


**AXE BAR**  
A2 OCCUPANCY GROUP  
NON-SPRINKLERED  
MAX SF WITHOUT SPRINKLERS: 5,000 SF  
APPROX. SF SHOWN: 3,530 SF  
MAX OCCUPANCY FIRE AREA WITHOUT SPRINKLERS: 99  
POSTED OCCUPANCY TO BE: 99

A-2 [NEW] ← --- A-2 [EXISTING]

**TOTAL SECOND FLOOR**  
OCCUPANCY: 106  
MEANS OF EGRESS REQUIRED: 2  
WIDTH OF EGRESS DOORS: 2 x 36" = 72"

EGRESS PATH: - - - -

**1 SECOND FLOOR PLAN**  
A2.2  
SCALE: 3/32" = 1'-0" [11x17]  
SCALE: 3/16" = 1'-0" [22x34]  
NORTH

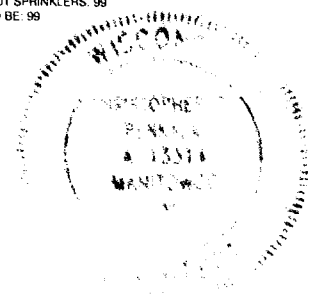


**BUILDING ALTERATION FOR  
SHEBOYGAN AXE BAR LLC**  
1133 INDIANA AVENUE  
SHEBOYGAN, WISCONSIN 53081

|                                      |              |
|--------------------------------------|--------------|
| DOCUMENT DATE: 17 MAY 2023           |              |
| REV #                                | DATE REVISED |
| 1                                    |              |
| DRAWN BY                             | CHECKED BY   |
| CHRIS                                | H P          |
| PROJECT NUMBER: 100523               |              |
| SHEET DESCRIPTION: SECOND FLOOR PLAN |              |
| SHEET NUMBER: A2.2                   |              |

© COPYRIGHT 2023  
HAMEISTER ARCHITECTS, INC.  
ALL RIGHTS RESERVED

# OVERLAY

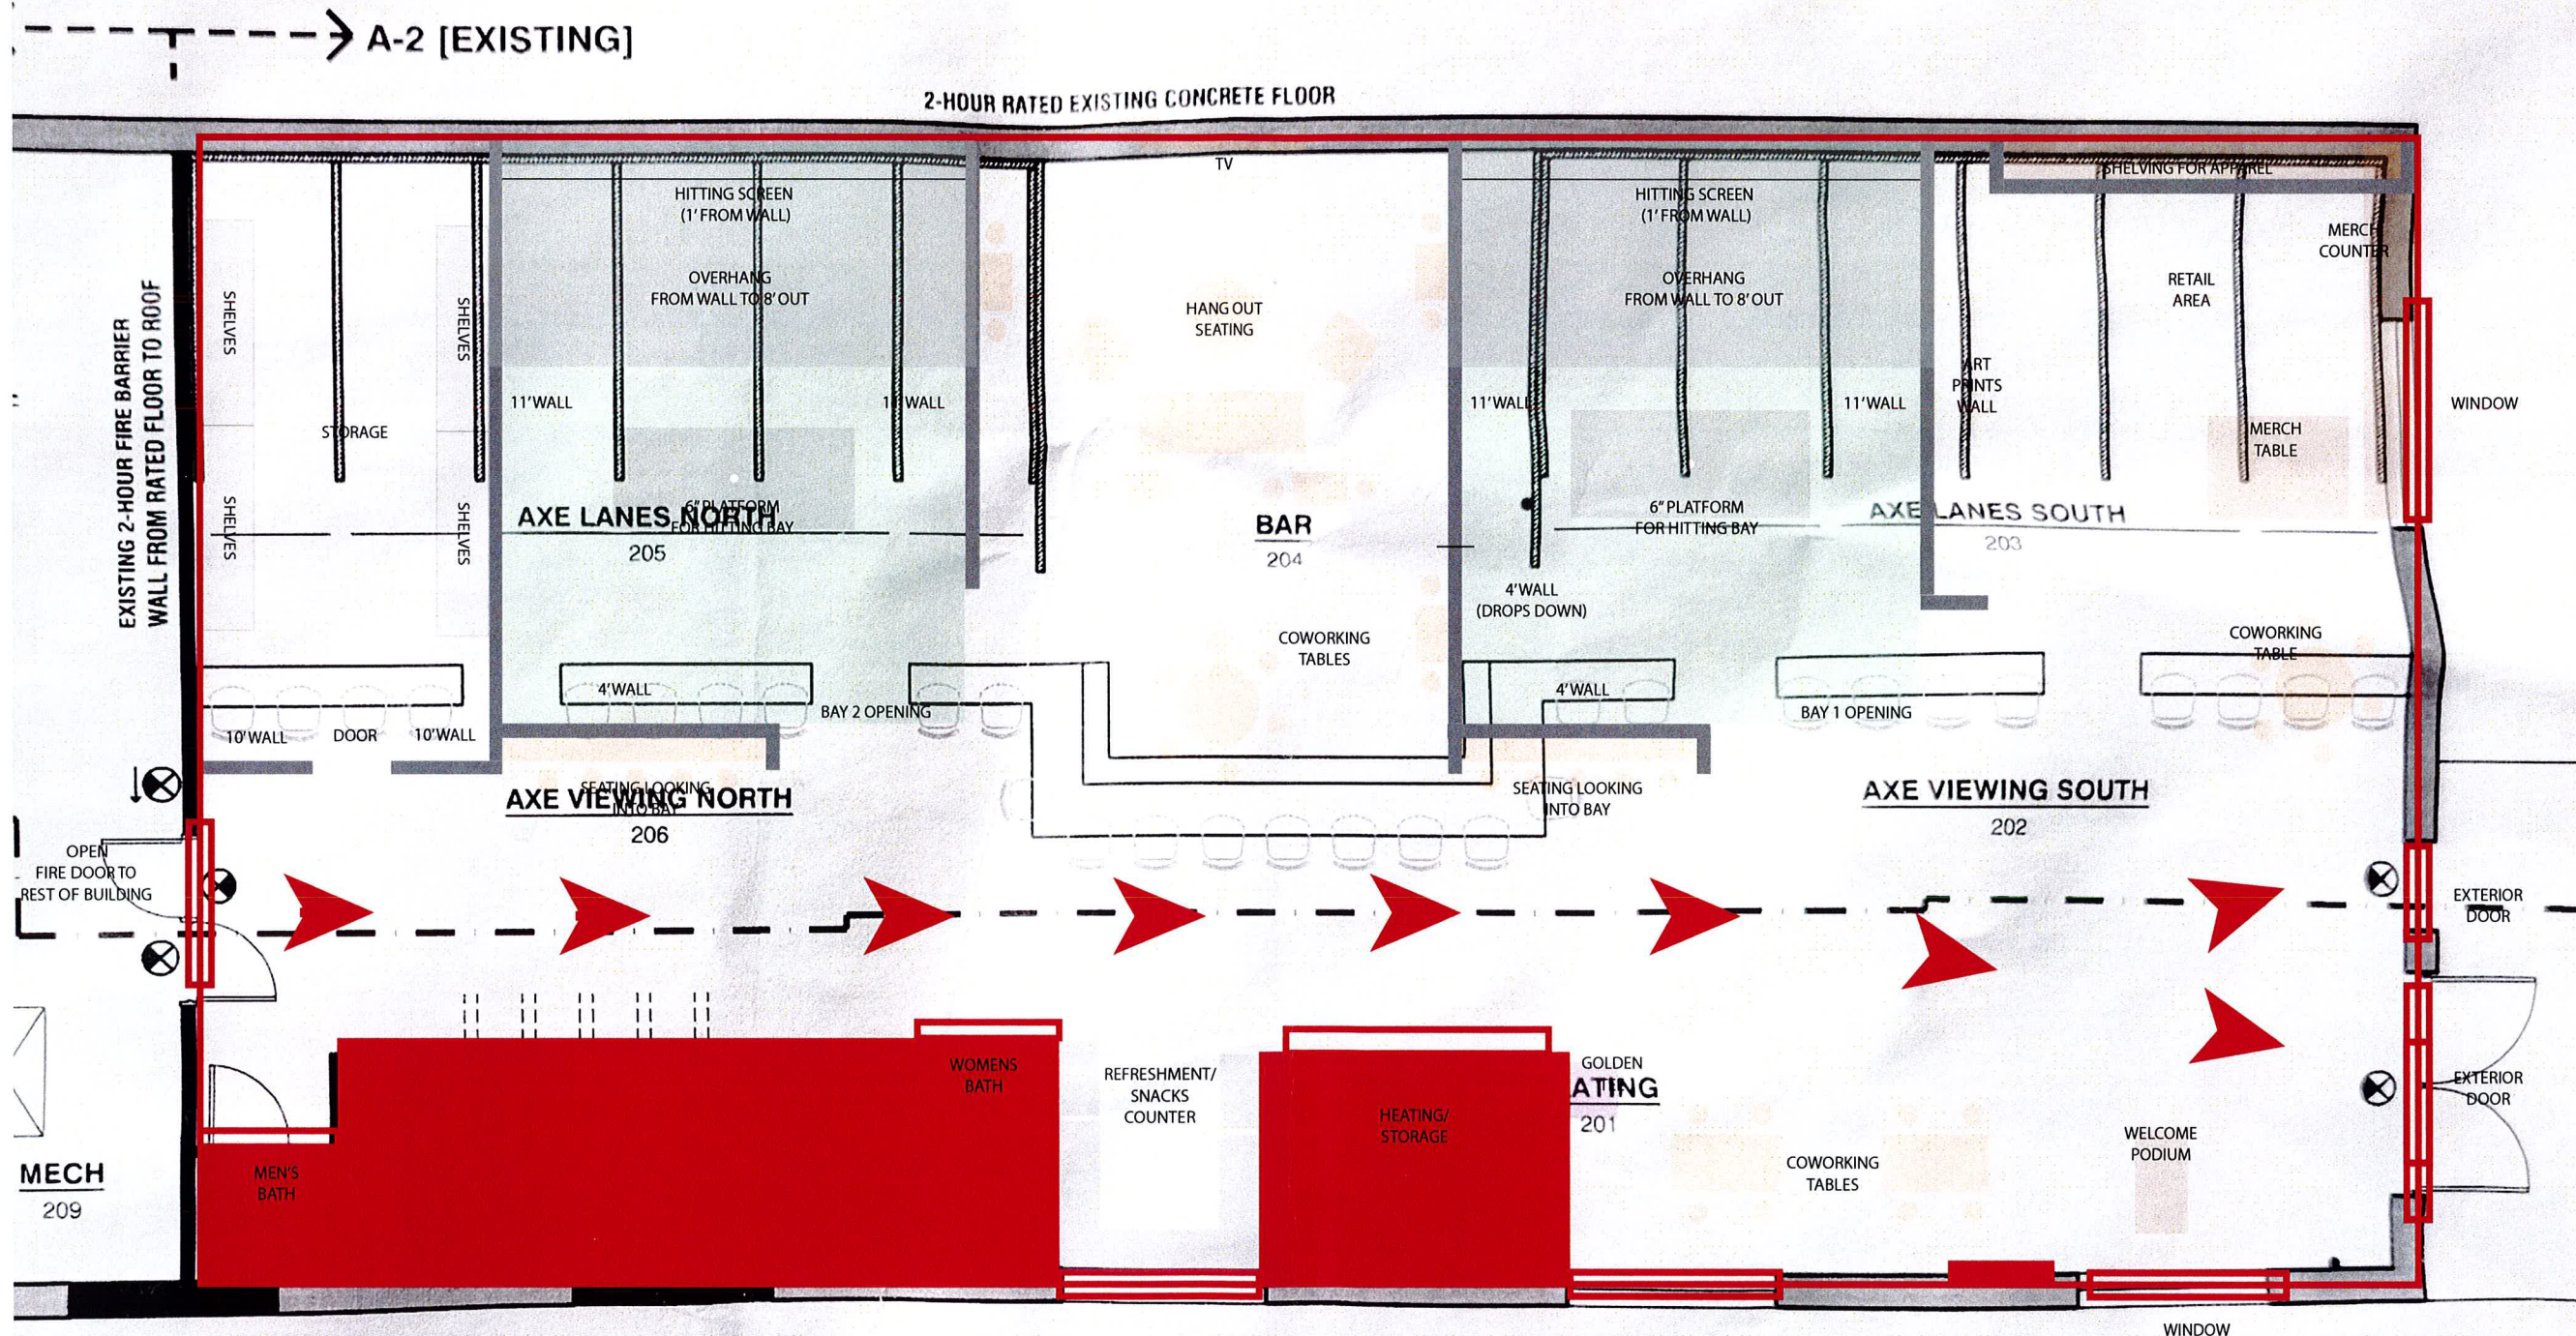

**AXE BAR**

A2 OCCUPANCY GROUP  
NON-SPRINKLERED

MAX SF WITHOUT SPRINKLERS: 5,000 SF

APPROX. SF SHOWN: 3,530 SF

MAX OCCUPANCY FIRE AREA WITHOUT SPRINKLERS: 99  
POSTED OCCUPANCY TO BE: 99

TOTAL SECOND FLOOR

OCCUPANCY: 106

MEANS OF EGRESS REQUIRED: 2

TH OF EGRESS DOORS:  $2 \times 36" = 72"$