



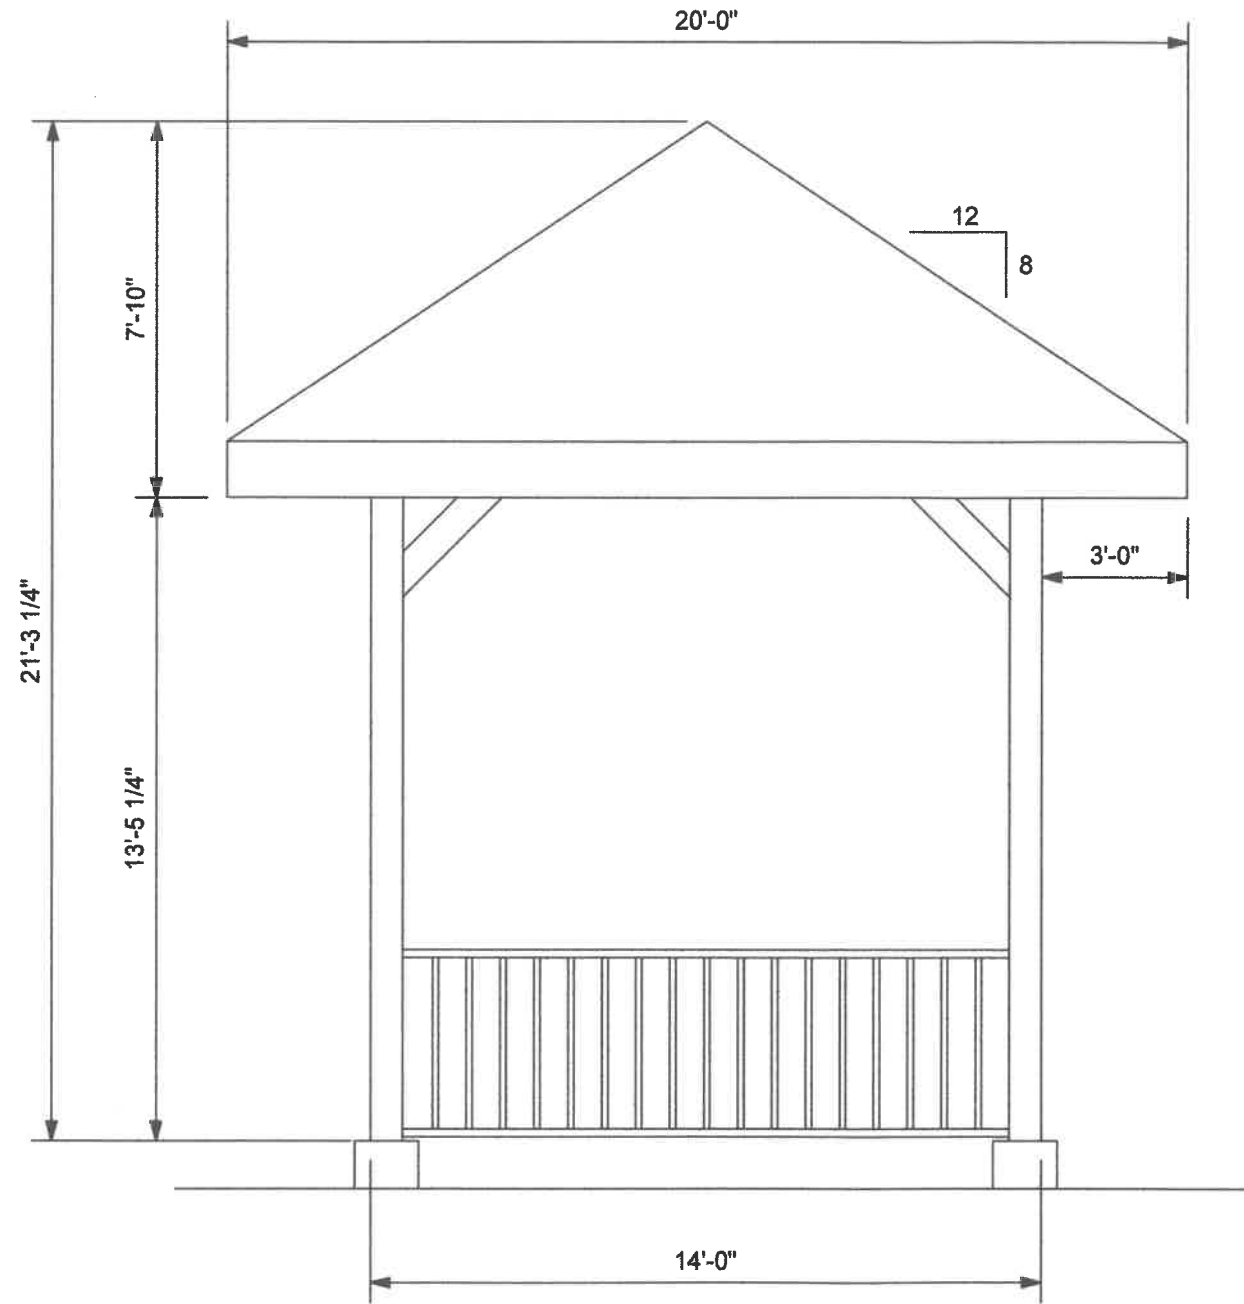

A
A1.0

ELEVATION

SCALE: 1/4" = 1'-0"

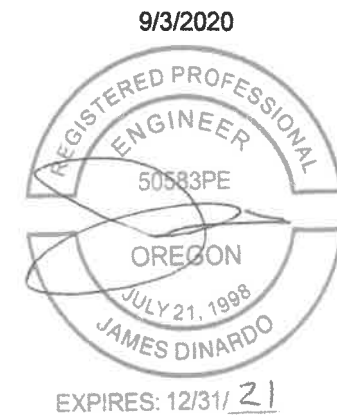

PROJECT:
**SWEET HOME
MUSEUM COVER**

LOCATION:
**40315 MCQUEEN DRIVE
SWEET HOME, OR 97386**

SHEET TITLE:
**ELEVATION
PLAN**

CLIENT:
ROBIN MILLER

**STABILITY
ENGINEERING** INC.

777 NE 2ND ST. SUITE 280
P.O. BOX 2646, CORVALLIS, OR 97339
TEL.: (541)223-5360 FAX: (541)223-5278

JOB NO. 20-0451


DATE: 9/3/2020

DRAWN: ZN


SCALE: AS SHOWN

SHEET


A1.0

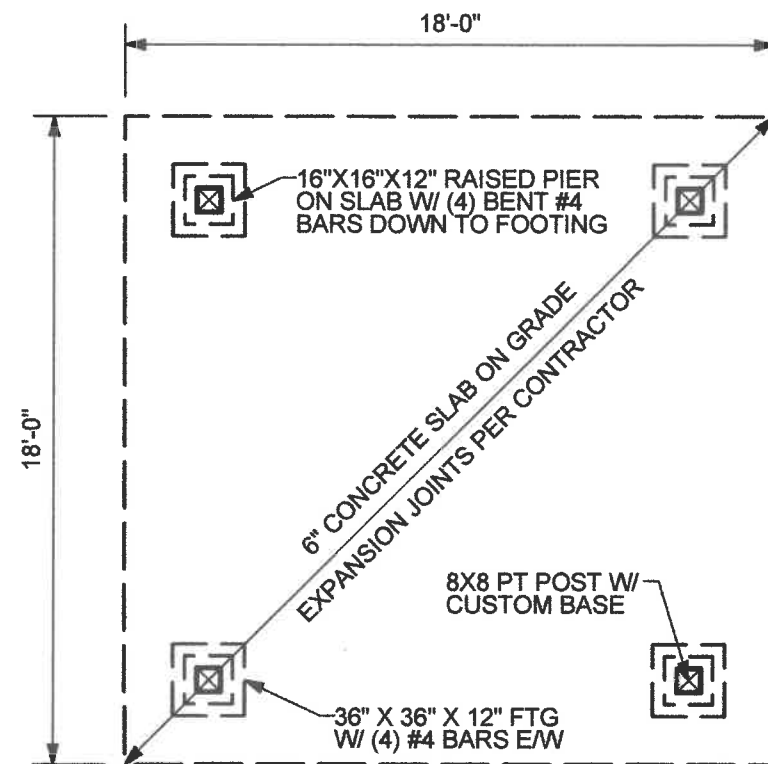


A
S1.0 **FOUNDATION PLAN**
SCALE: 3/16" = 1'-0"

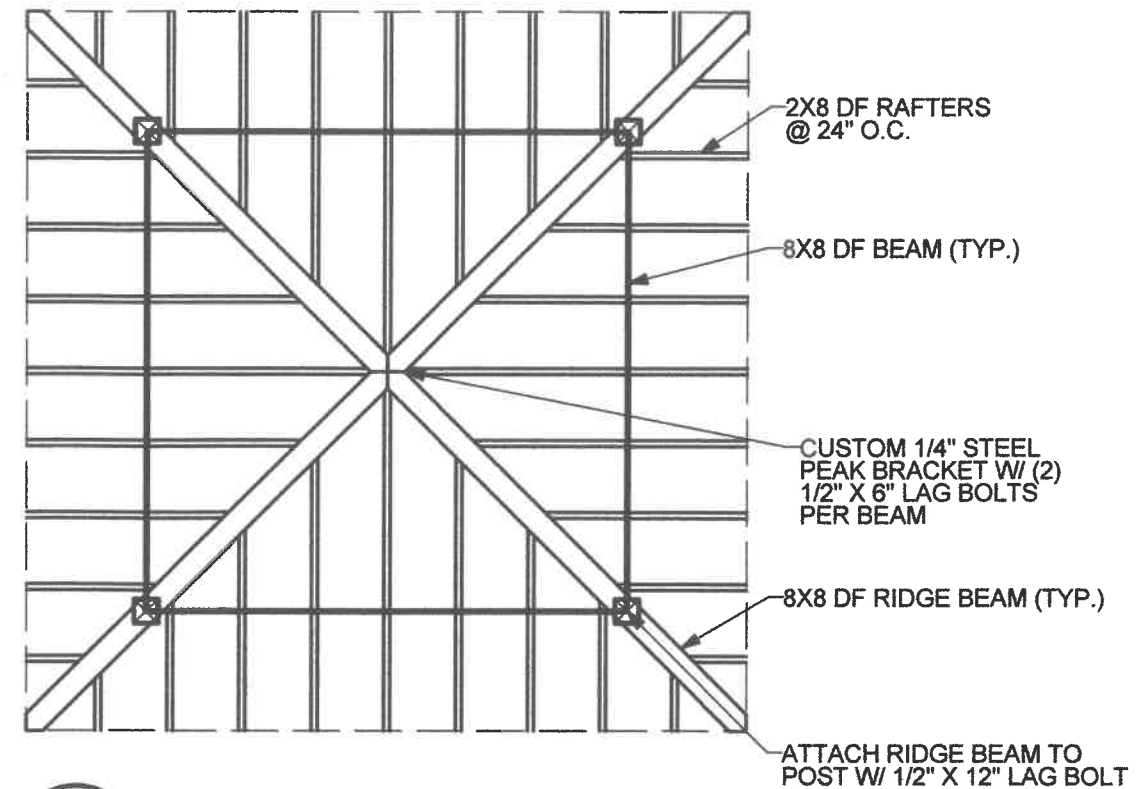


B
S1.0 **ROOF FRAMING PLAN**
SCALE: 3/16" = 1'-0"

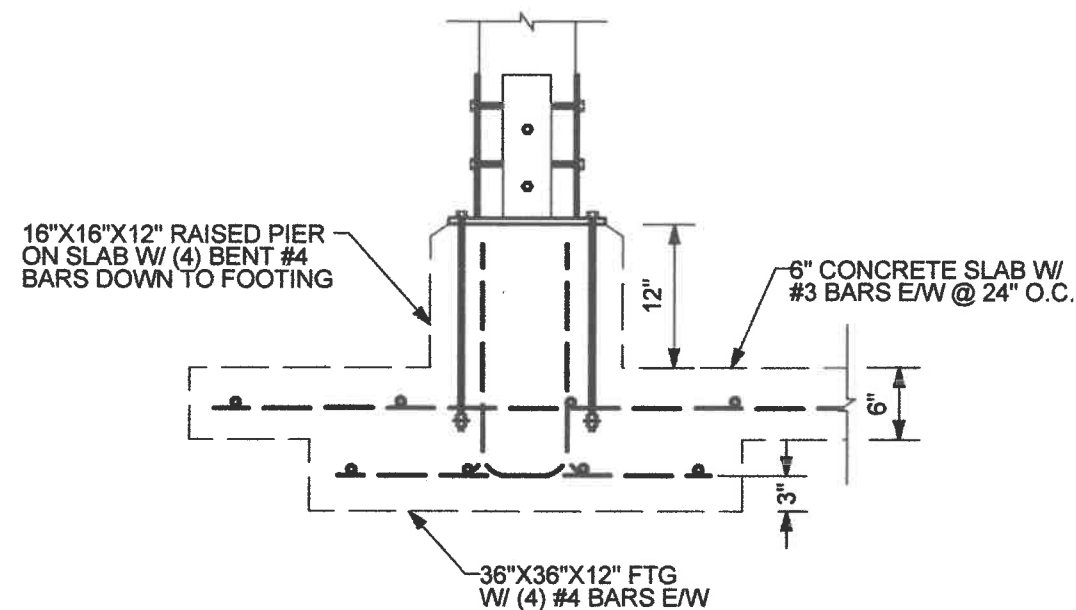

C
S1.0 **FOOTING DETAIL**
SCALE: 3/4" = 1'-0"

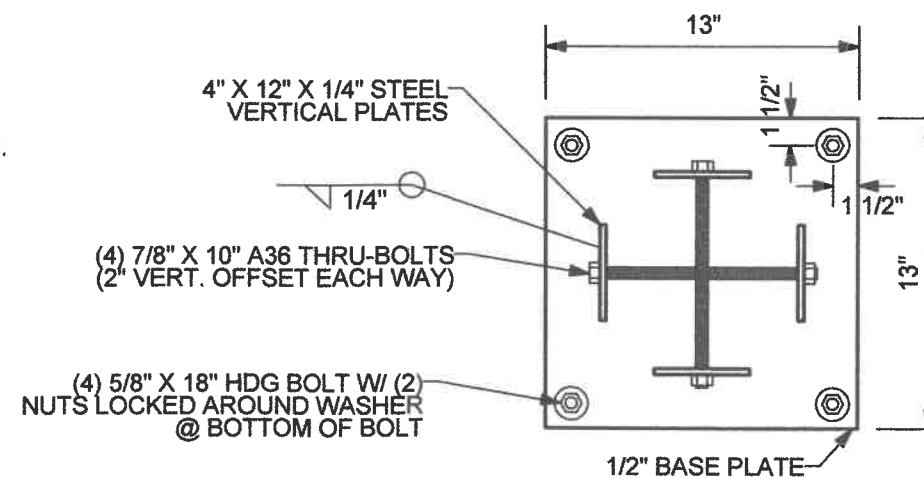

D
S1.0 **POST BASE DETAIL**
SCALE: 1 1/2" = 1'-0"

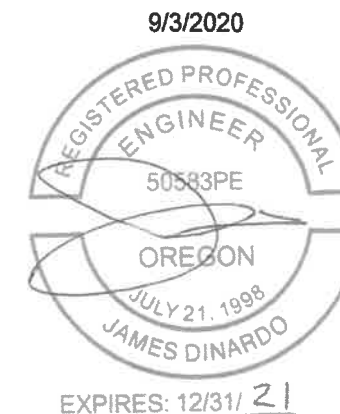


PROJECT: **SWEET HOME MUSEUM COVER**
LOCATION: **40315 MCQUEEN DRIVE SWEET HOME, OR 97386**

SHEET TITLE: **FOUNDATION/ROOF PLAN AND DETAILS**
CLIENT: **ROBIN MILLER**


STABILITY ENGINEERING INC.
777 NE 2ND ST. SUITE 280
P.O. BOX 2646, CORVALLIS, OR 97339
TEL.: (541)223-5360 FAX: (541)223-5278

JOB NO. 20-0451
DATE: 9/3/2020
DRAWN: ZN
SCALE: AS SHOWN


SHEET
S1.0

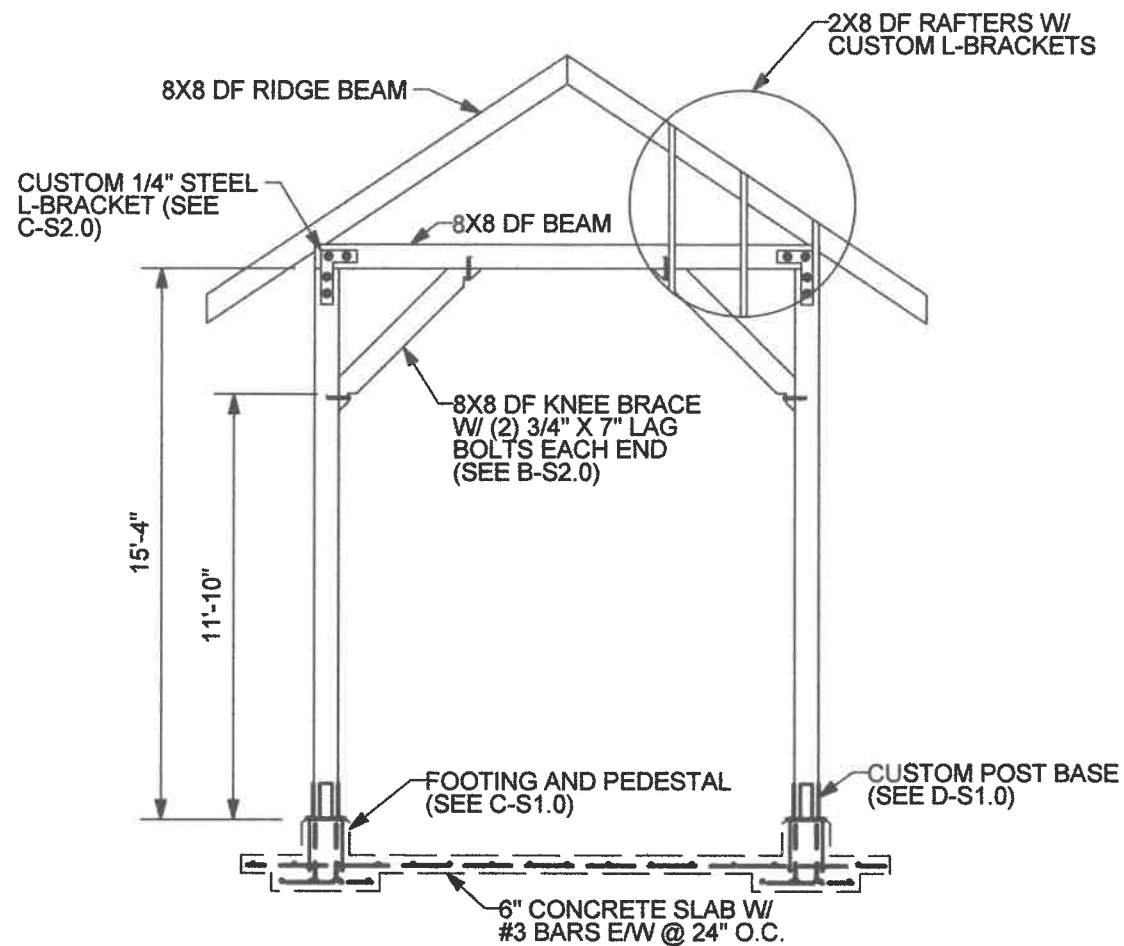


A
SECTION DETAIL
SCALE: 3/16" = 1'-0"

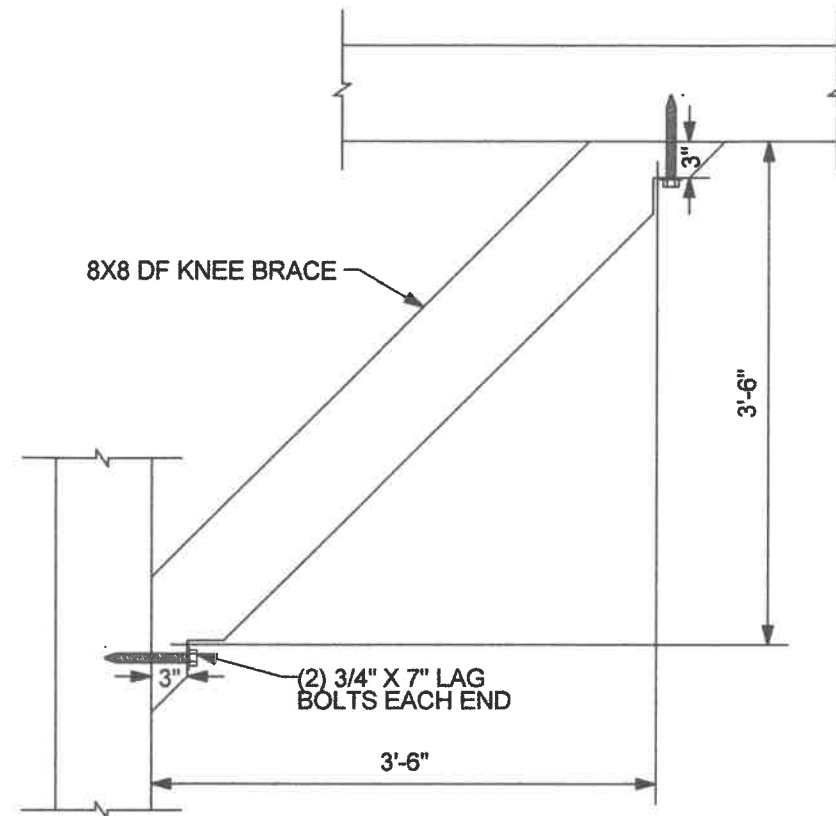

B
KNEE BRACE DETAIL
SCALE: 3/4" = 1'-0"

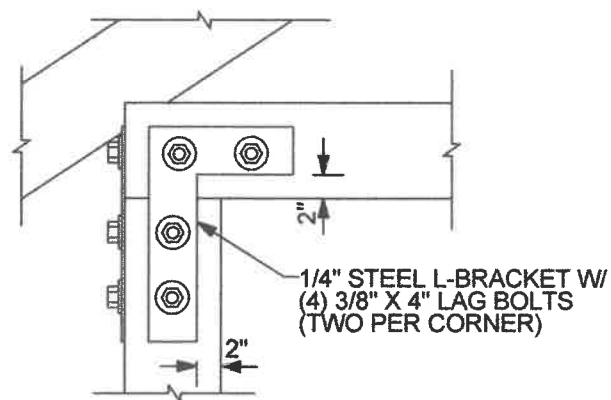

C
CONNECTION DETAIL
SCALE: 3/4" = 1'-0"

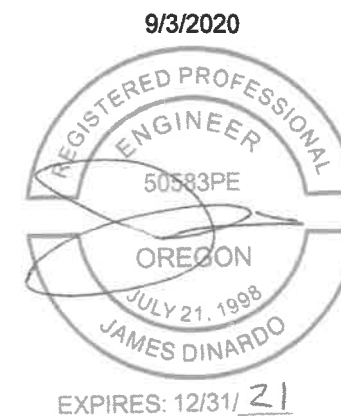

PROJECT: **SWEET HOME MUSEUM COVER**

LOCATION: **40315 MCQUEEN DRIVE SWEET HOME, OR 97386**

SHEET TITLE: **SECTION AND DETAILS**

CLIENT: **ROBIN MILLER**

STABILITY ENGINEERING INC.

777 NE 2ND ST. SUITE 280
P.O. BOX 2646, CORVALLIS, OR 97339
TEL.: (541)223-5360 FAX: (541)223-5278

JOB NO. 20-0451

DATE: 9/3/2020

DRAWN: ZN

SCALE: AS SHOWN

SHEET

S2.0