

JOHNSONVILLE SAUSAGE, LLC

SITE PLAN / PLANNING COMMISSION SUBMITTAL

PERRY WAY FOODS | ADDITIONS

PROJ. NO. 2024-110

Project Description:

Johnsonville operates a business utilizing agricultural services on the premises at 1222 Perry Way, Watertown, WI. Building additions will occur on the front and back sides for storage, mechanical, and wastewater screening improvements.
Exterior will match existing. An existing, unused dock will be put back into use.
Parking will be redone and expanded. Surface drainage retention will be relocated on-site.

Property Legal Description:

Lot 2 of Certified Survey Map No. 2009, recorded in Volume 6 of Certified Surveys on Page 286, as Document No. 829547 being a part of the Southeast 1/4 of the Northeast 1/4 of Section 7, and a part of Outlot 39 located in the Southwest 1/4 of the Northwest 1/4 of Section 8, all in Township 8 North, Range 15 East, City of Watertown, Jefferson County, Wisconsin.

Tax Key No.:

28-291-0815-0714-005

Address:

1222 Perry Way, Watertown, WI 53094

SITE LOCATION MAP



SHEET INDEX:

- COVER PAGE
- A-901 - EAST AND WEST COLORED RENDERINGS
- A-701 - ANNOTATED ROOF PLAN
- A-501 - ANNOTATED ELEVATIONS
- EXISTING SITE SURVEY
- A-200 - EXISTING SITE CONDITION AND DEMO PLAN
- A-201 - SITE PLAN
- A-202 - GRADING AND EROSION CONTROL PLAN
- A-203 - UTILITY PLAN
- A-204 - DETAILS
- A-205 - EXISTING STORMWATER DRAINAGE MAP
- A-206 - PROPOSED STORMWATER DRAINAGE MAP
- E-1.0 - EXISTING SITE PLAN - ELECTRICAL
- A-207 - PROPOSED SITE LIGHTING PLAN
- A-207A - PROPOSED SITE LIGHTING PHOTOMETRIC PLAN
- A-208 - TRUCK TURN PLAN
- L-101 - LANDSCAPE PLAN

REVISED PER CITY COMMENTS ON 2/17/25

SUBMITTAL DATE: 2/10/2025



Abacus Architects, Inc. holds all rights of copyright in and to these prints, drawings and documents. No reproduction, copying, alteration, modification, usage, incorporation into other documents, or assignment of the same may occur without the prior written permission of Abacus Architects, Inc.
© 2025 Abacus Architects, Inc.





EAST FACADE - PARKING LOT/ MAIN ENTRANCE




WEST FACADE - LOADING DOCKS

GENERAL ROOF NOTES


- ROOF CONTRACTOR IS RESPONSIBLE FOR ROOF DRAINAGE INCLUDING TAPERED INSULATION LAYOUT, CRICKETS & SADDLES. SEE STRUCTURAL PLANS AND COORDINATE WITH PLUMBING, HVAC AND ELECTRICAL CONTRACTORS FOR ROOF TOP PENETRATIONS. PROVIDE WATER TIGHT INTEGRITY AT ALL ROOF PENETRATIONS AND EQUIPMENT PER FSR MANUFACTURERS REQUIREMENTS AND CURRENT NRCA STANDARDS.
- TAPERED INSULATION SLOPE TO BE 1/8" PER 1'-0" MINIMUM.

ROOF SYMBOLS


- THERMOPLASTIC SINGLE-PLY MEMBRANE
POLYISO INSULATION OVER (SEE PLAN)
1 1/2" METAL DECK
SLOPED STRUCTURE
- METAL ROOF PANELS
6" x 3 1/2" FIBERGLASS BATT INSULATION
SLOPED STRUCTURE
- ▤ TAPERED INSULATION SADDLE / EDGE STRIP

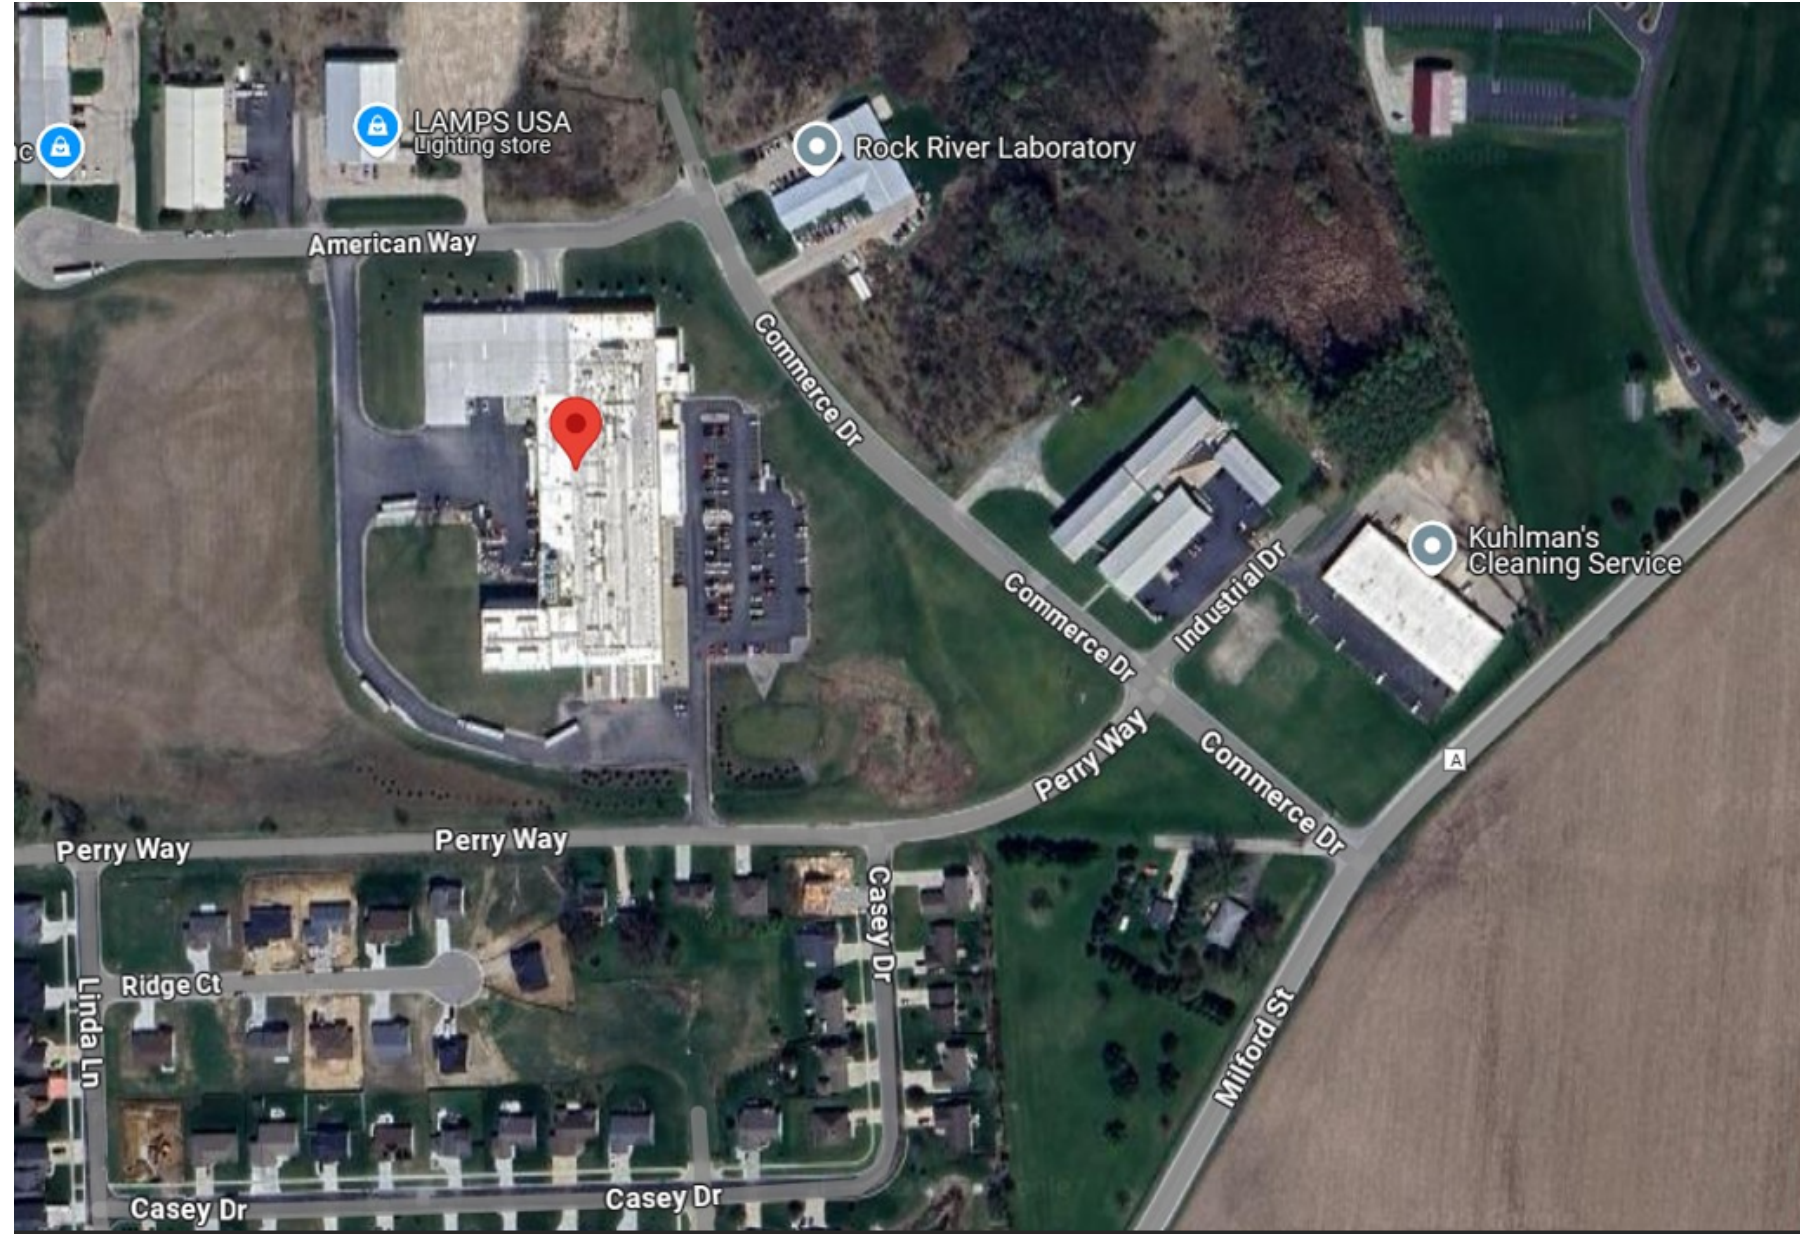


SITE LOCATION MAP
NOT TO SCALE

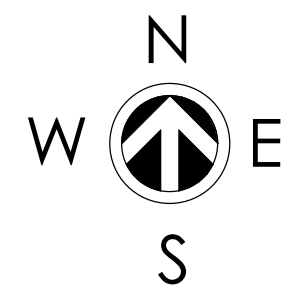

ADDITION A
10,243 SF

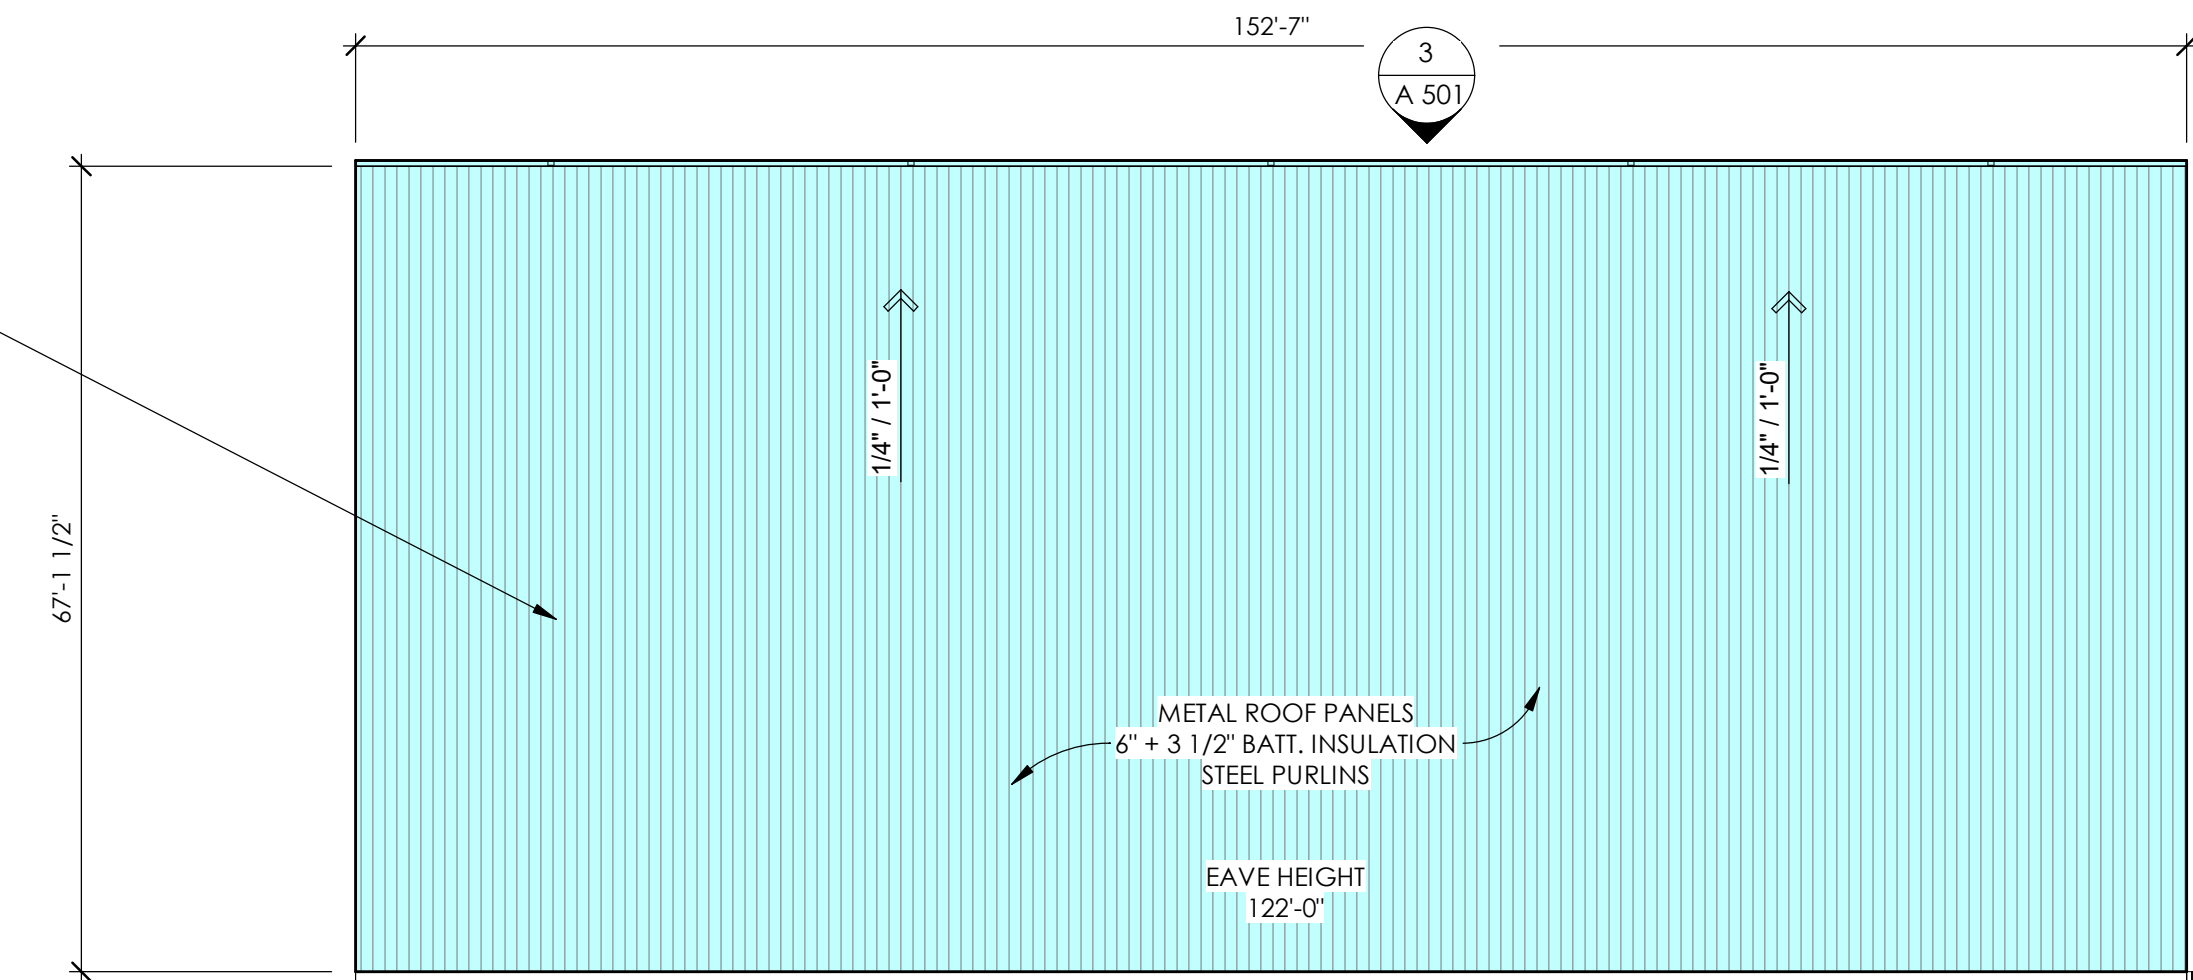


ADDITION B
6,000 SF

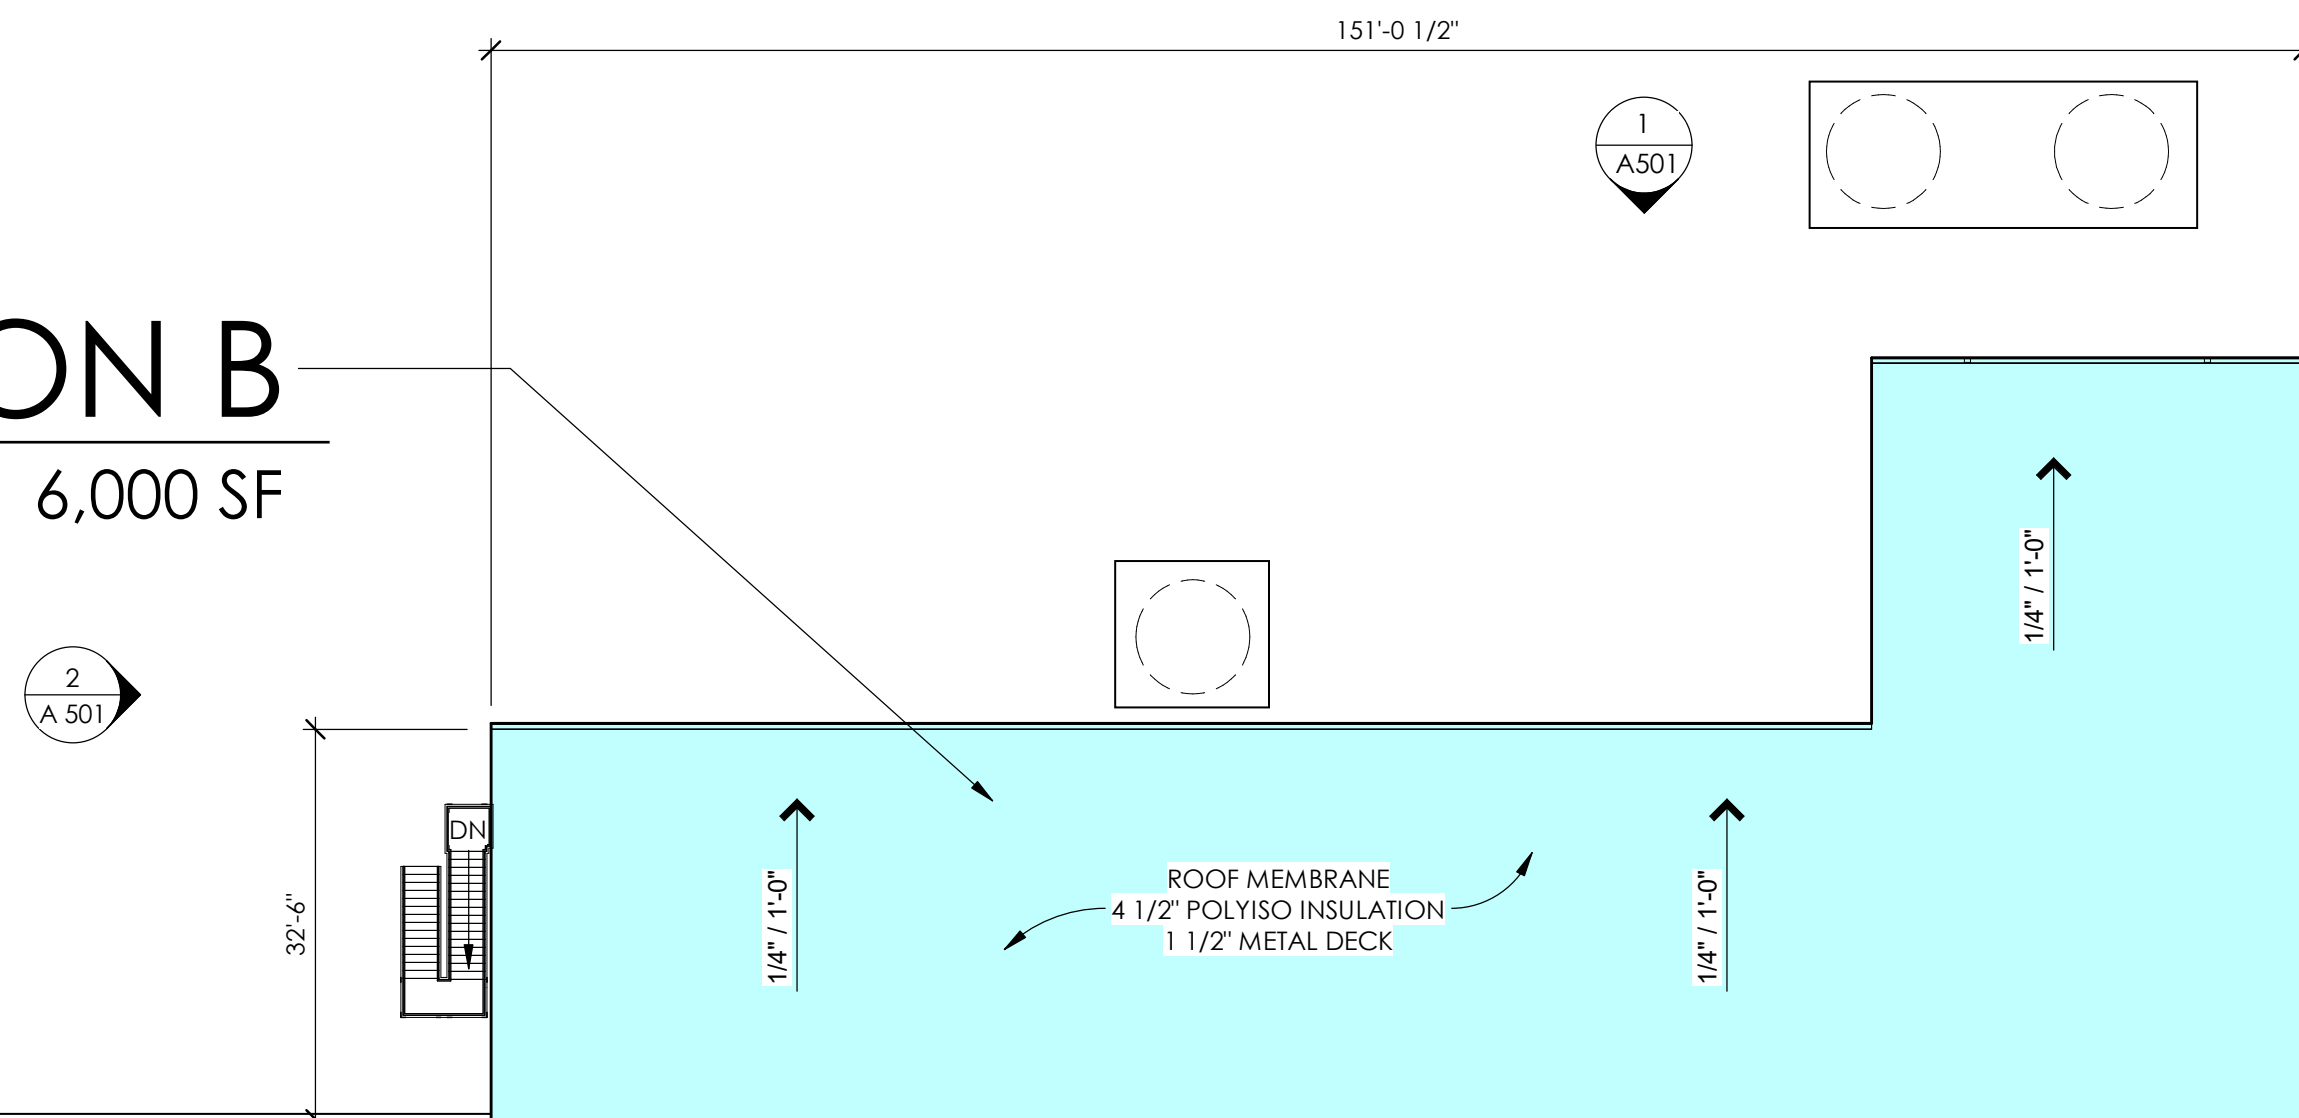


ADDITION C
876 SF

- ROOF MEMBRANE
- 4 1/2" POLYISO INSULATION
- 1 1/2" METAL DECK

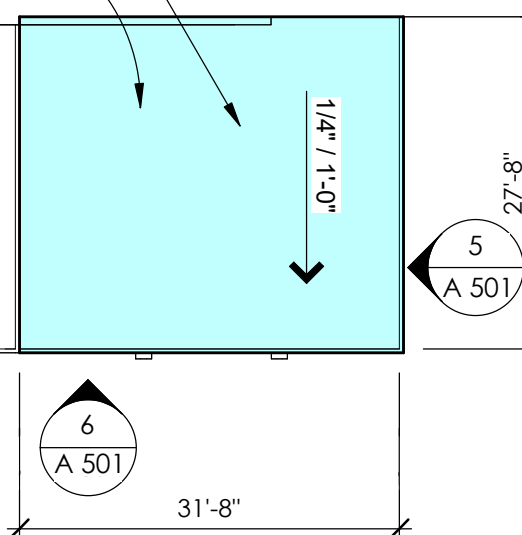

OVERALL ROOF PLAN
SCALE: 1/16" = 1'-0"

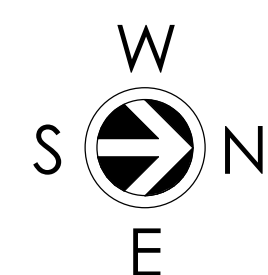

REVISIONS:

DATE	ISSUE
------	-------

NOTICE TO BIDDERS
BIDDERS SHALL REVIEW ALL DRAWINGS AND SPECIFICATION SECTIONS TO DETERMINE THE IMPACT OF OTHER SECTIONS OF WORK ON THEIR OWN WORK
© 2025 ABACUS ARCHITECTS, INC.

ISSUED DATE: FEBRUARY 10TH, 2025

PERRY WAY FOODS | ADDITIONS AND ALTERATIONS

JOHNSONVILLE SAUSAGE, LLC

1222 PERRY WAY, WATERTOWN, WISCONSIN 53094

1135A MICHIGAN AVE. SHEBOYGAN, WI 53081 | (202) 452-4444 | 640 VEL R. PHILLIPS AVE. SUITE 210, MILWAUKEE, WI 53203

PRELIMINARY - NOT FOR CONSTRUCTION

DRAWN BY:

AK


CHECKED BY:

KS


OVERALL ROOF PLAN

A
701

PROJ. NO. 2024-110

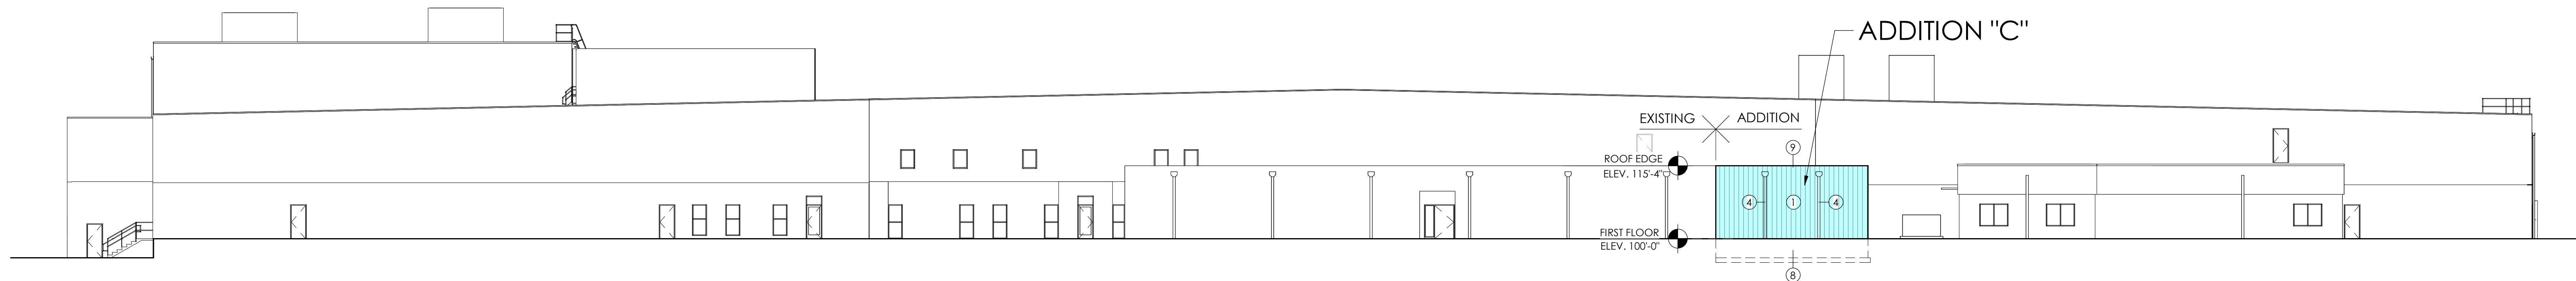


EAST ELEVATION
SCALE: 1/16" = 1'-0" A 501

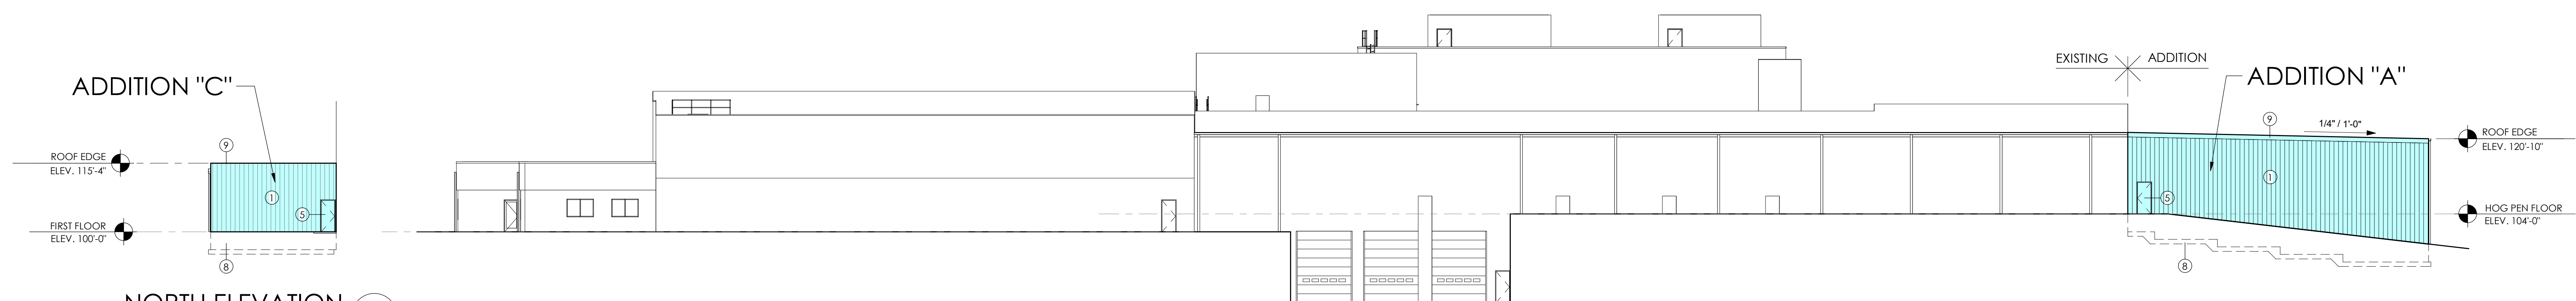


NORTH ELEVATION
SCALE: 1/16" = 1'-0" A 501


NORTH ELEVATION
SCALE: 1/16" = 1'-0" A 501

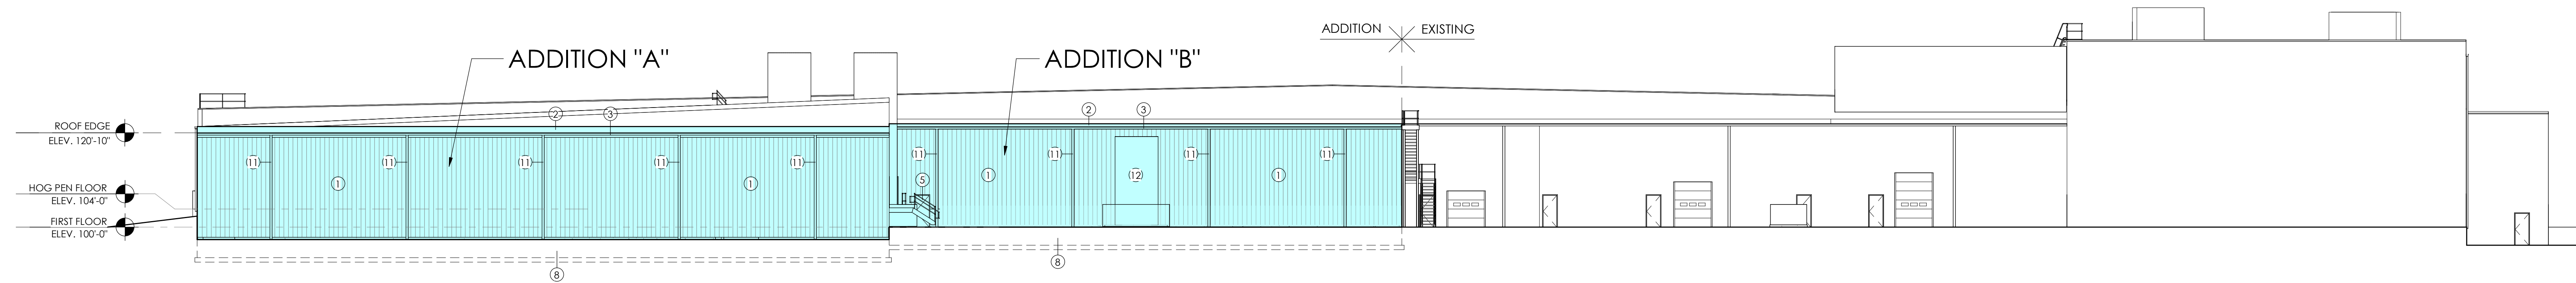

WEST ELEVATION
SCALE: 1/16" = 1'-0" A 501

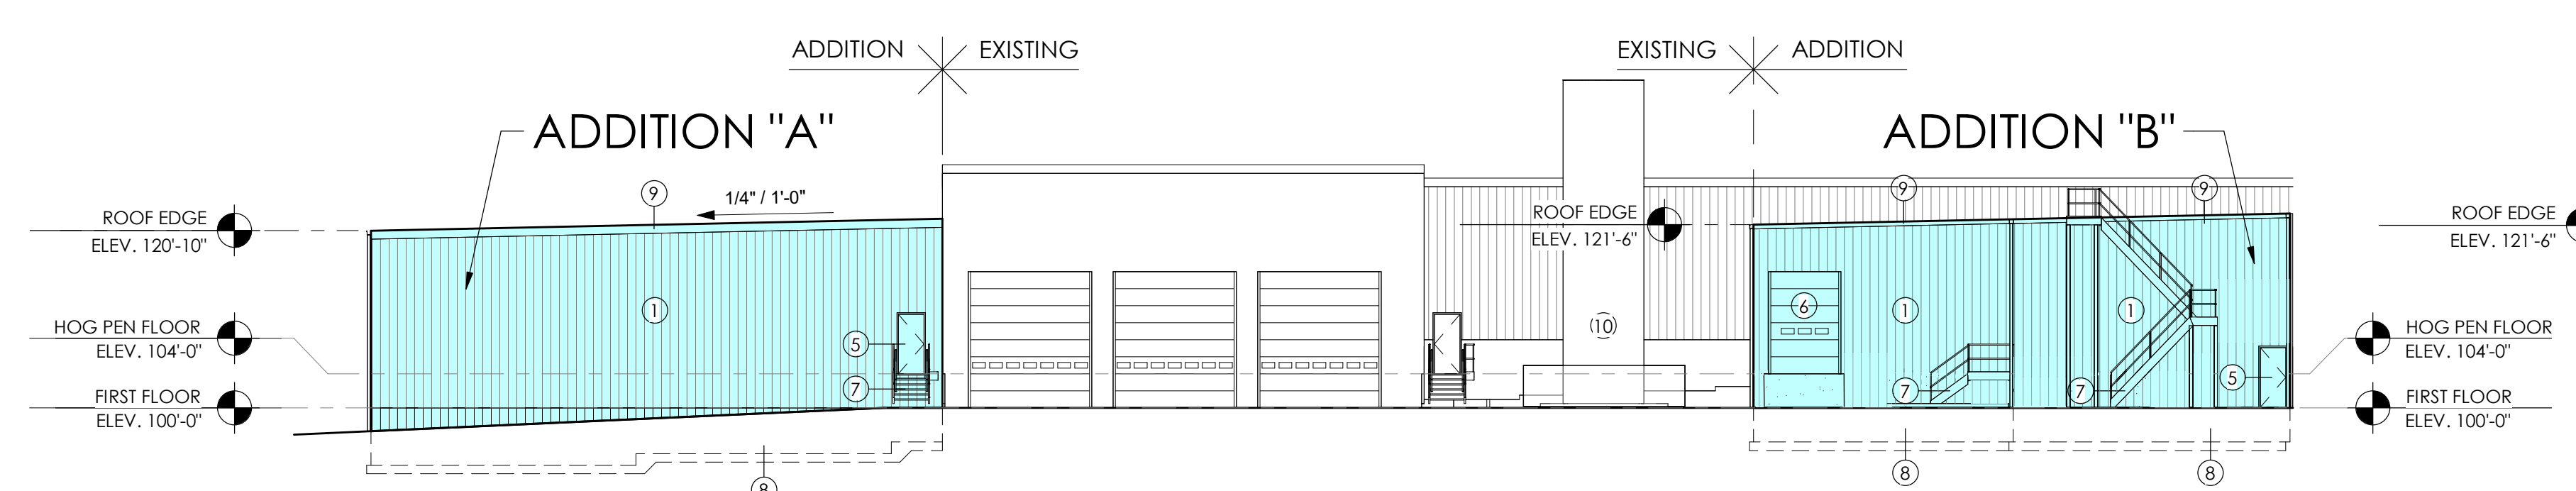

SOUTH ELEVATION
SCALE: 1/16" = 1'-0" A 501

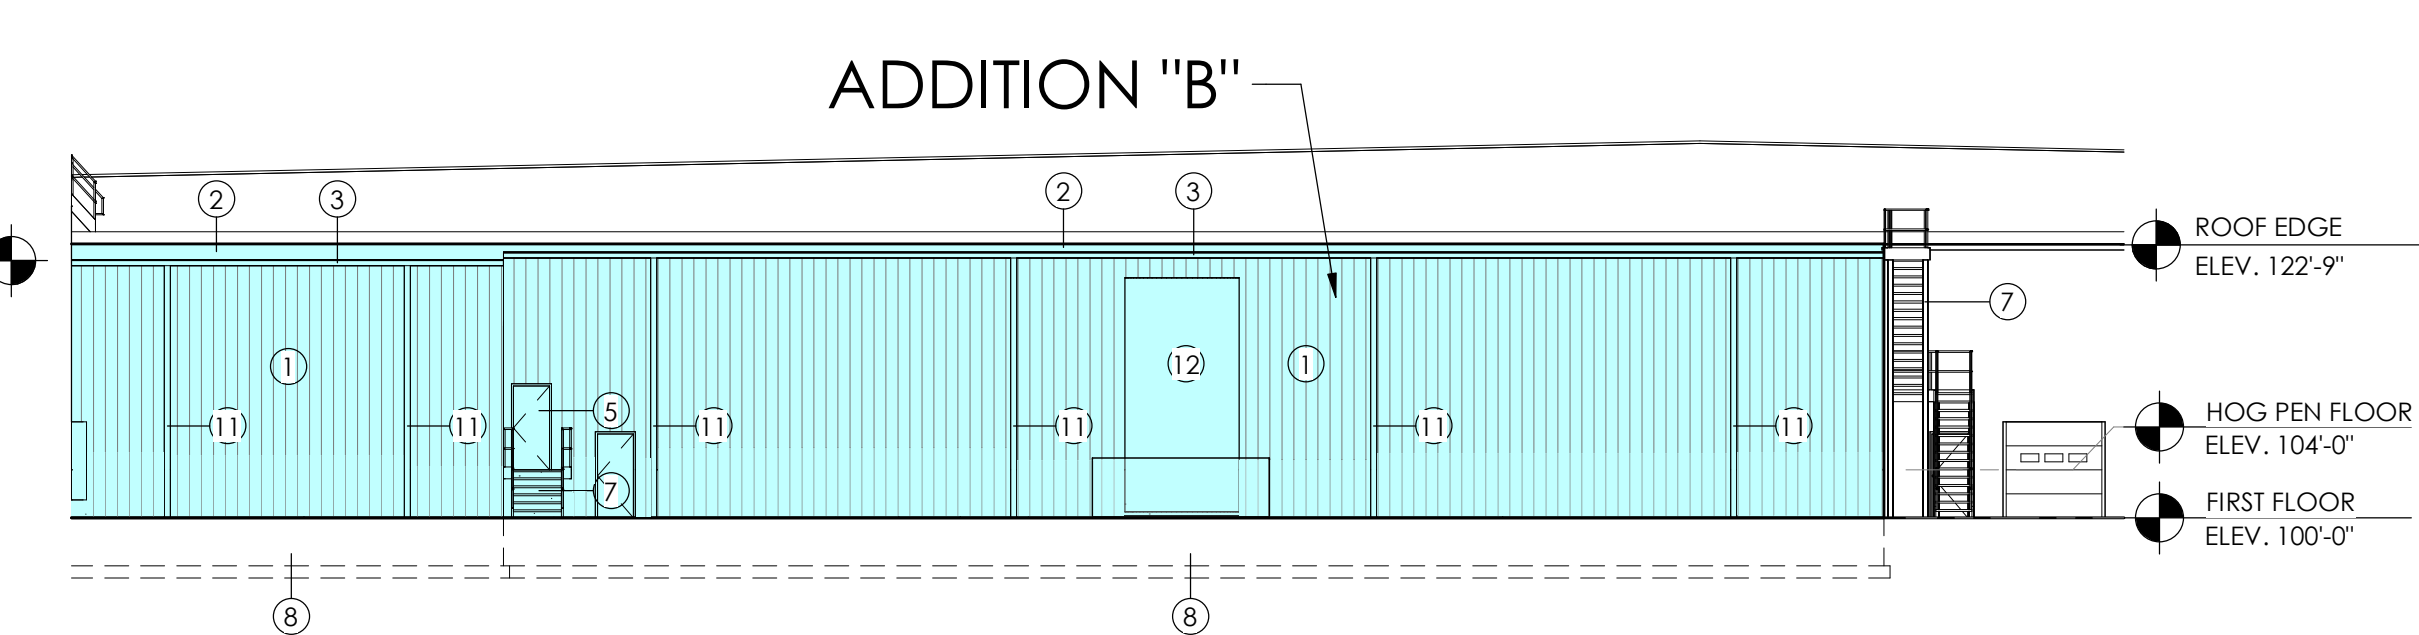


WEST ELEVATION
SCALE: 1/16" = 1'-0" A 501

ELEVATION KEYNOTES	
NO.	DESCRIPTION
1	METAL WALL PANEL - MATCH EXISTING
2	METAL ROOF PANEL - MATCH EXISTING
3	METAL GUTTER
4	METAL SCUPPER WITH OPEN FACE DOWNSPOUT TO STORM LINE - MATCH EXISTING. SEE CIVIL DRAWINGS
5	INSULATED HOLLOW METAL DOOR AND FRAME
6	INSULATED OVERHEAD DOOR
7	STEEL STAIR WITH NON-SLIP PLATFORM AND TREADS
8	FOUNDATION - SEE STRUCTURAL DRAWINGS
9	METAL ROOF EDGE TO MATCH EXISTING
10	CO2 STORAGE TANKS
11	OPEN FACE DOWNSPOUT TO STORM LINE - SEE CIVIL DRAWINGS
12	CORN SYRUP TANK



Curve Table				
Curve #	Date	Asc.	Radius	Length
C1	2/24/24	486.20'	526'42.47"	181.64'
C2	4/20/24	358.96'	423.84'	98'40.24"

NOTES:
1. UTILITY STRUCTURES VISIBLE ON THE GROUND SURFACE HAVE BEEN SHOWN FOR ACTUAL MEASUREMENTS. UNDERGROUND UTILITY LINES HAVE BEEN SHOWN PER AVAILABLE RECORDS AND MARKINGS BY DIGGERS. HOTLINE AND SHOULD NOT BE INTERPRETTED AS THE EXACT LOCATION NOR THE ONLY UTILITIES IN THIS AREA.
2. PARCEL MAY BE SUBJECT TO EASEMENTS AND RIGHTS NOT SHOWN THAT A COMPLETE TITLE SEARCH MAY DISCLOSE.
3. COORDINATES ARE BASED ON WISCONSIN COUNTY COORDINATE SYSTEM.
4. ELEVATIONS ARE NAVD83(GEOID83).

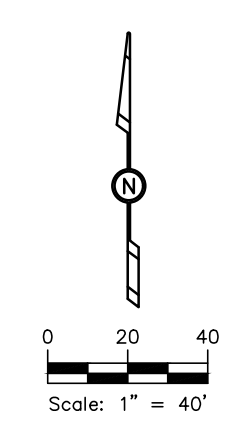


- LEGEND**
- County Monument
 - Iron Stake Found
 - Iron Stake Set
 - Light Pole
 - Water Valve
 - Hydrant
 - Manhole
 - Catch Basin
 - Catch Basin Manhole
 - Electric Line
 - Sanitary Sewer Line
 - Storm Sewer Line
 - Water Line
 - Telephone Line
 - Gas Line
 - Fence
 - Top of Curb Elevation
 - Outer Elevation
 - Recorded Dimension

TOPOGRAPHIC SURVEY
FOR: ARACUC ARCHITECTS
1135A MICHIGAN AVE
SHEBOYGAN, WI 53081
LOT 2, C.S.M. NO. 2009, PART OF THE SE 1/4 OF THE NE 1/4 OF SECTION 7 AND PART OF THE SW 1/4 OF THE NW 1/4 OF SECTION 8, TEN, R15E, CITY OF WATERTOWN, JEFFERSON COUNTY, WISCONSIN

Revisions	



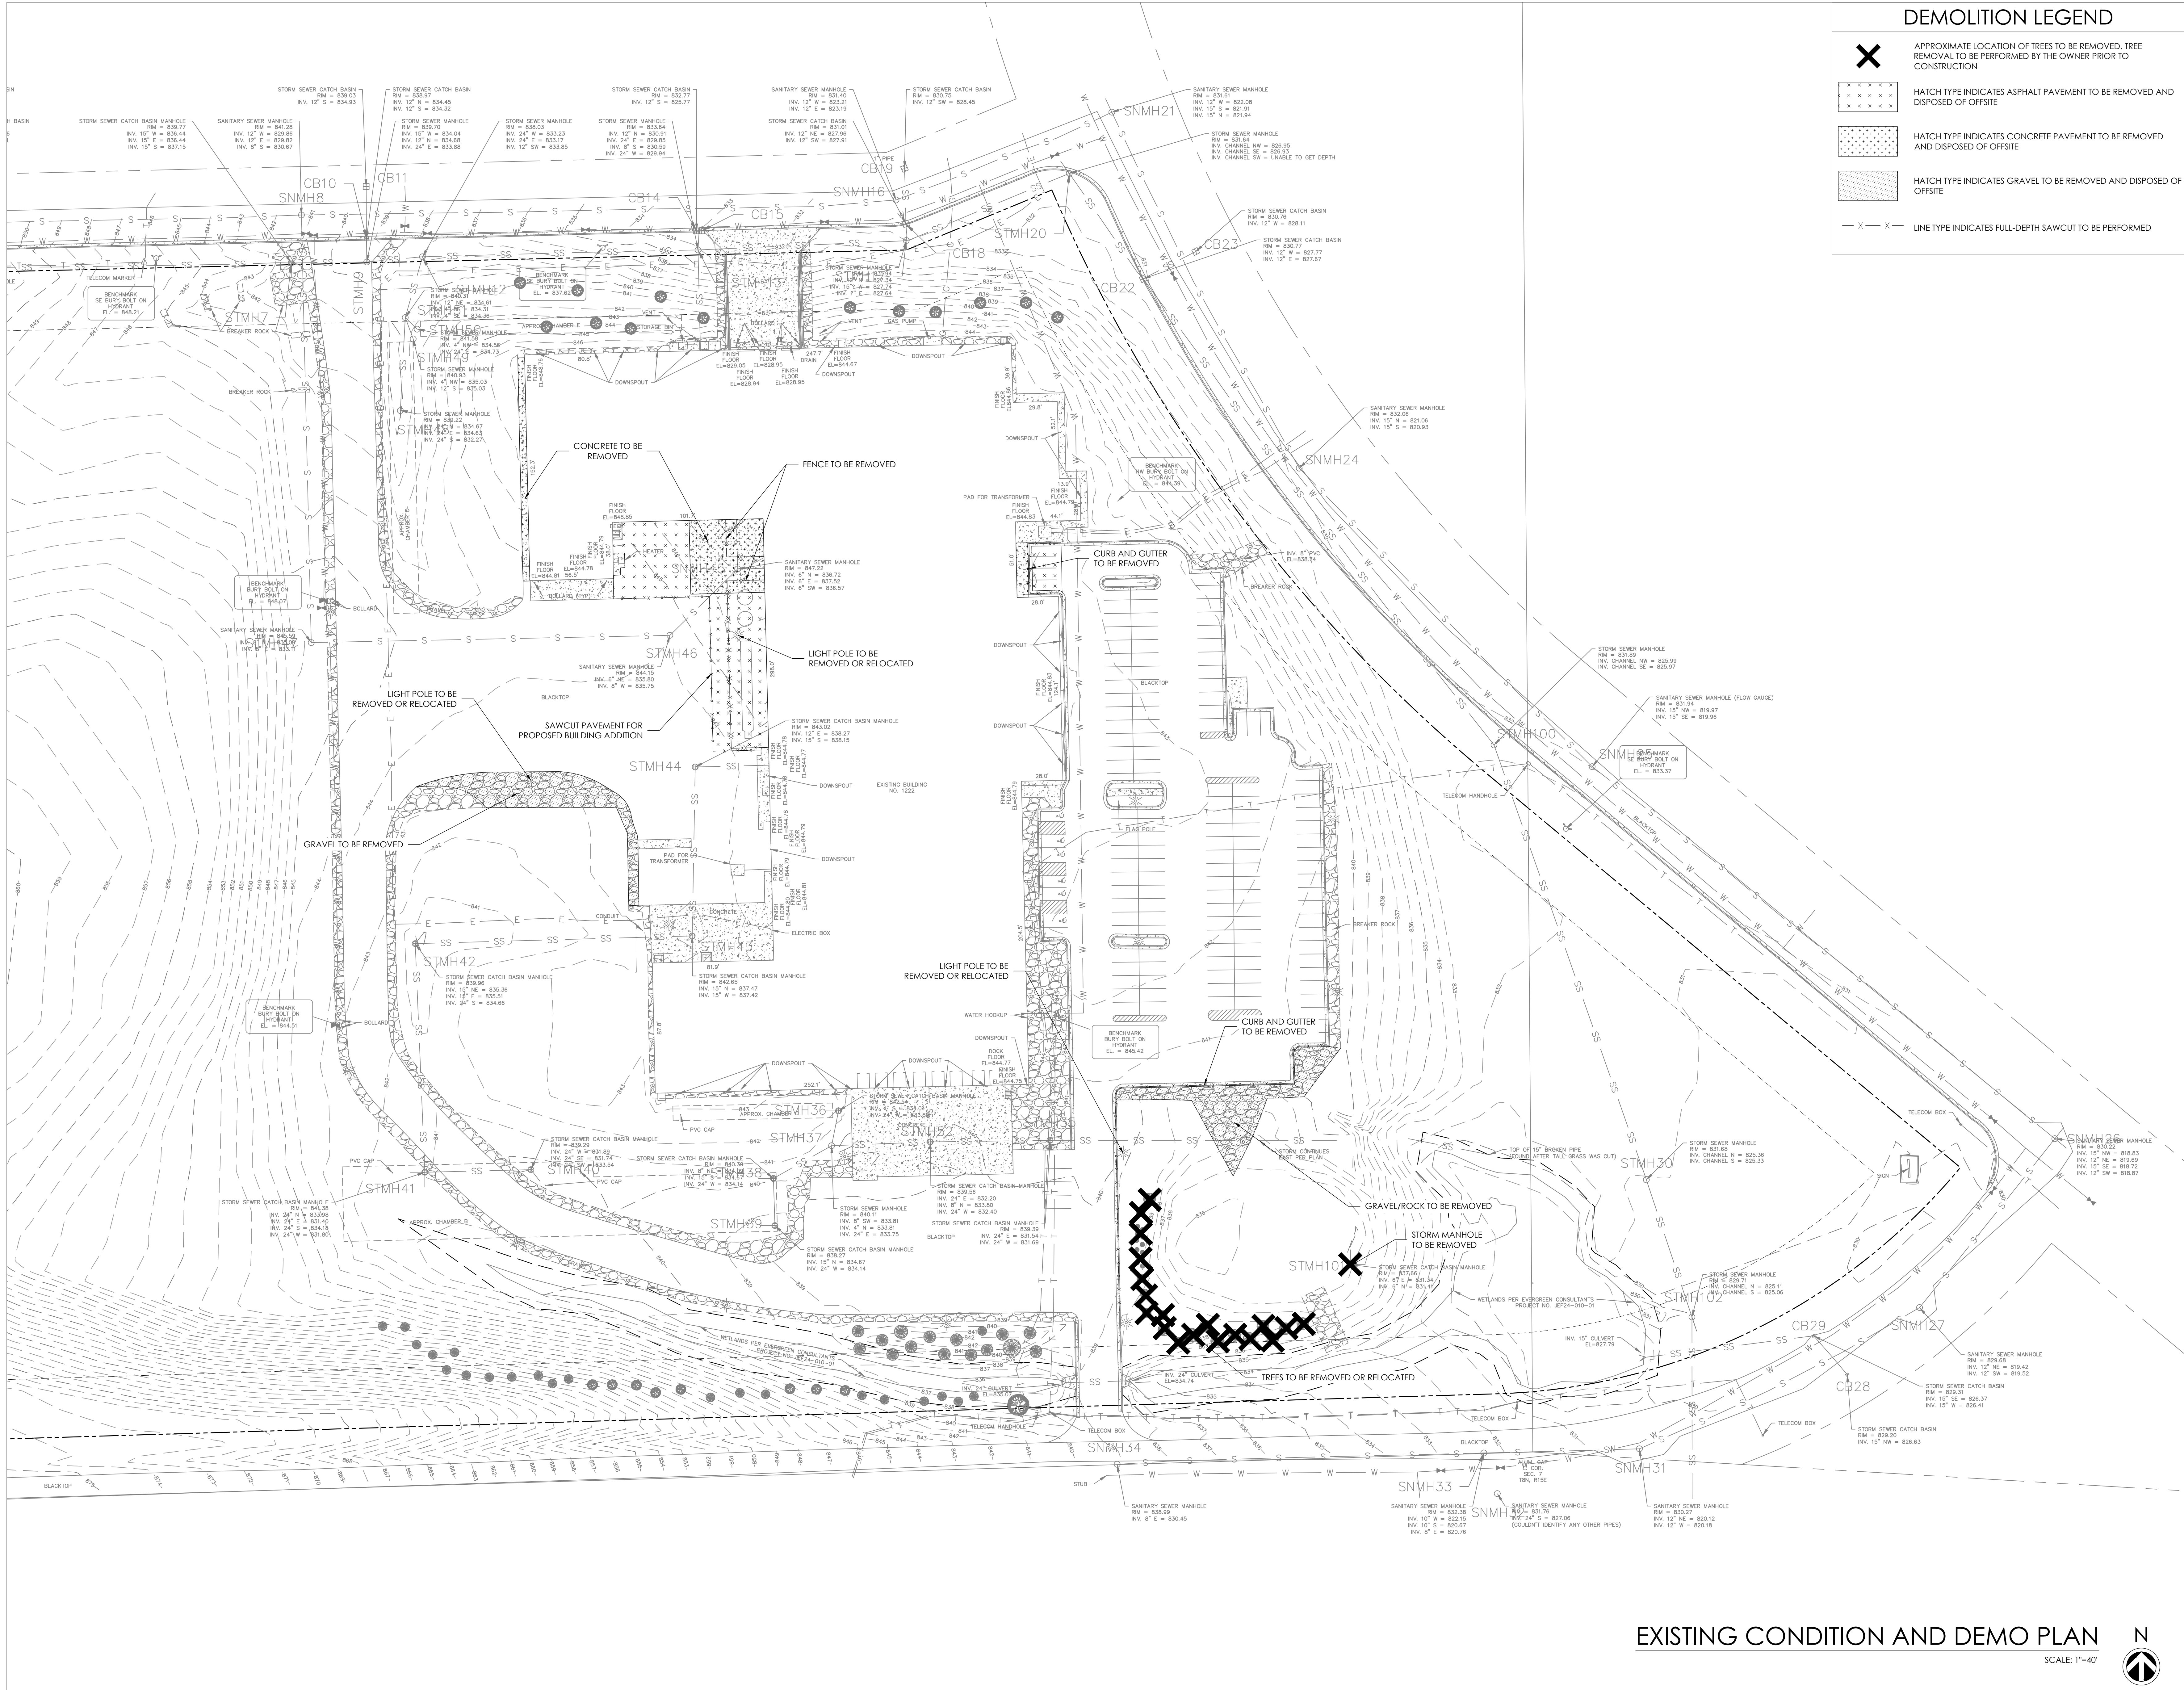

DEMOLITION LEGEND

X

APPROXIMATE LOCATION OF TREES TO BE REMOVED. TREE REMOVAL TO BE PERFORMED BY THE OWNER PRIOR TO CONSTRUCTION

XXXXXX

HATCH TYPE INDICATES ASPHALT PAVEMENT TO BE REMOVED AND DISPOSED OFFSITE

XXXXXX

HATCH TYPE INDICATES CONCRETE PAVEMENT TO BE REMOVED AND DISPOSED OFFSITE

XXXXXX

HATCH TYPE INDICATES GRAVEL TO BE REMOVED AND DISPOSED OFFSITE

—X—X—

LINE TYPE INDICATES FULL-DEPTH SAWCUT TO BE PERFORMED

ABACUS ARCHITECTS

REVISIONS:

DATE	ISSUE
------	-------

NOTICE TO BIDDERS

BIDDERS SHALL REVIEW ALL DRAWINGS AND SPECIFICATION SECTIONS TO DETERMINE THE IMPACT OF OTHER SECTIONS OF WORK ON THEIR OWN WORK

© 2025 ABACUS ARCHITECTS, INC.

ISSUE DATE: FEBRUARY 10, 2025

PERRY WAT FOODS | ADDITIONS AND ALTERATIONS

JOHNSONVILLE SAUSAGE, LLC

1222 PERRY WAY, WATERTOWN, WISCONSIN 53094

1135A MICHIGAN AVE. SHEBOYGAN, WI 53081 | (920) 452-4444 | 640 N VEL R. PHILLIPS AVE. SUITE 210, MILWAUKEE, WI 53203

PRELIMINARY - NOT FOR CONSTRUCTION

DRAWN BY: JMN

CHECKED BY: JRV


EXISTING SITE CONDITION AND DEMO PLAN

A 200

PROJ. NO. 2024-110

EXISTING CONDITION AND DEMO PLAN

SCALE: 1"=40'

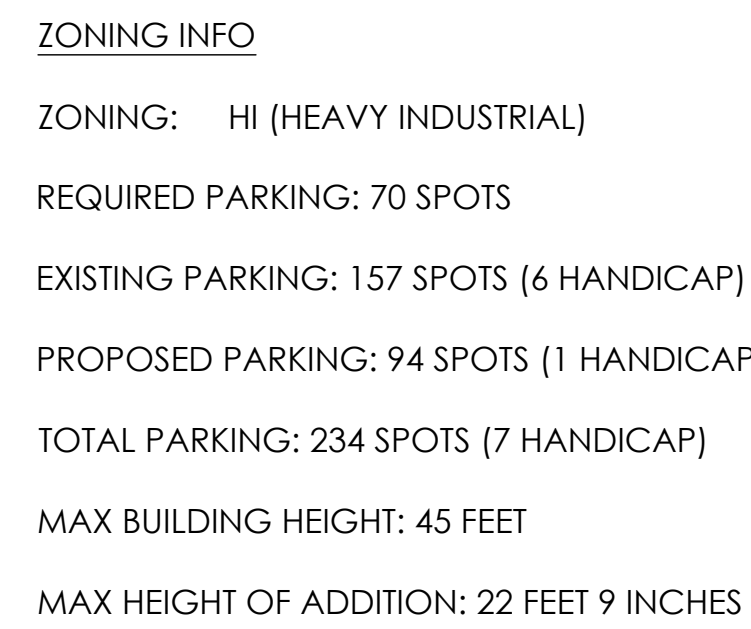

SITE PROPERTIES

TOTAL PROPERTY AREA: 1,001,921 SQFT (23.00 AC)

EXISTING BUILDING AREA: 118,490 SQFT (2.72 AC)

PROPOSED BUILDING AREA: 17,119 SQFT (0.39 AC)

TOTAL BUILDING AREA: 135,609 SQFT (3.11 AC)

EXISTING PAVEMENT AREA: 146,031 SQFT (3.35 AC)

PROPOSED PAVEMENT AREA: 23,691 SQFT (0.54 AC)

TOTAL PAVEMENT AREA: 169,722 SQFT (3.89 AC)

EXISTING CONCRETE AREA: 21,606 SQFT (0.50 AC)

PROPOSED CONCRETE AREA: 556 SQFT (0.01 AC)

TOTAL CONCRETE AREA: 18,729 SQFT (0.43 AC)


TOTAL IMPERVIOUS AREA: 324,060 SQFT (7.44 AC)

EXISTING GREENSPACE: 715,794 SQFT (16.43 AC)

PROPOSED GREENSPACE: 677,861 SQFT (15.56 AC)

FLOOR AREA RATIO: 0.14

IMPERVIOUS SURFACE RATIO: 0.32

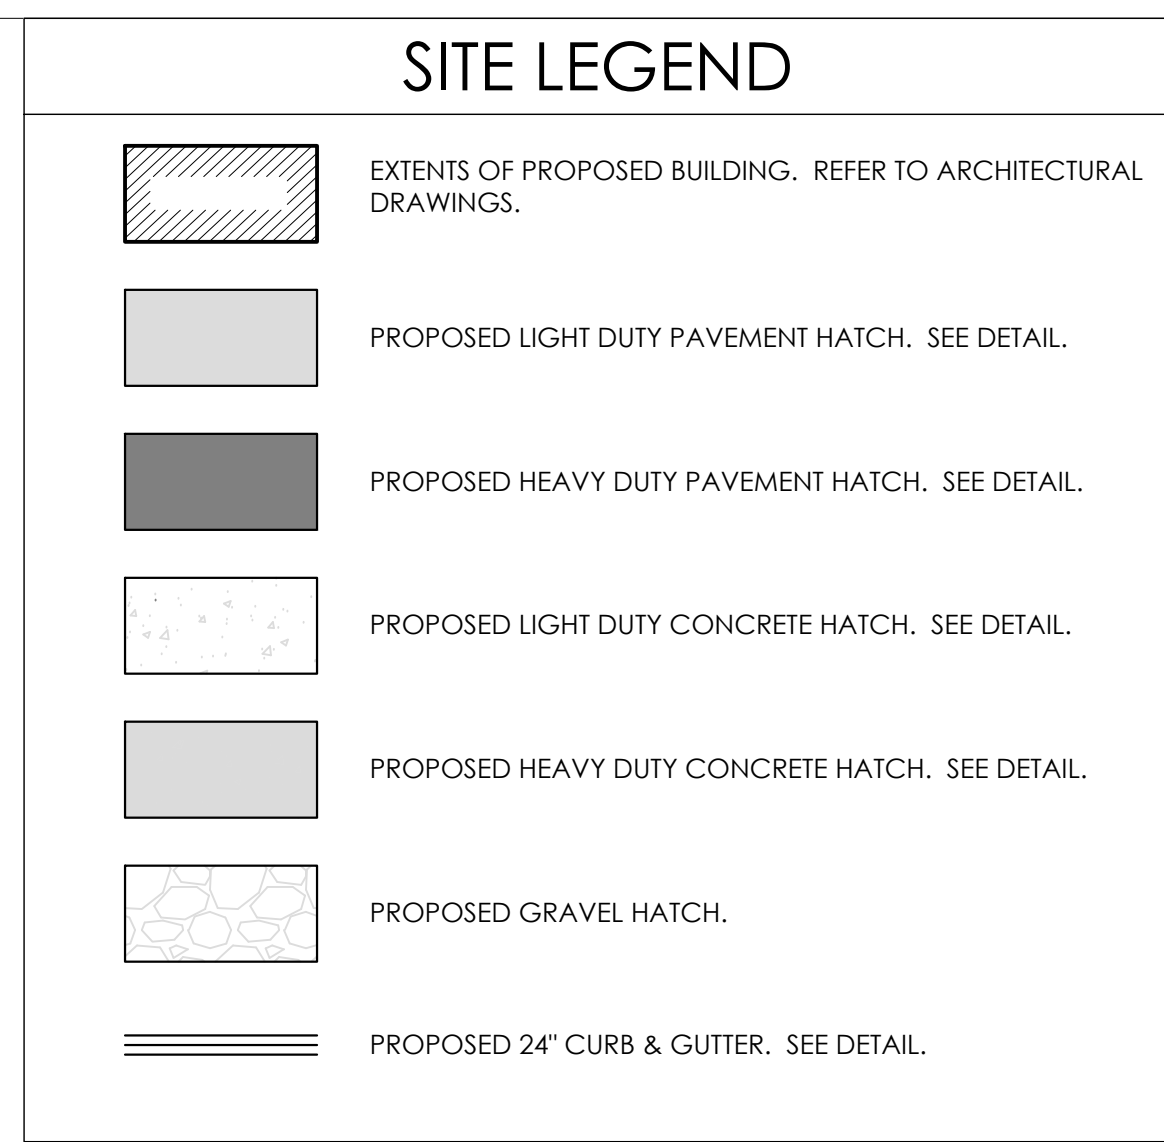

REVISIONS:

△ DATE ISSUE

NOTICE TO BIDDERS
BIDDERS SHALL REVIEW ALL DRAWINGS AND
SPECIFICATION SECTIONS TO DETERMINE THE IMPACT
OTHER SECTIONS OF WORK ON THEIR OWN WORK
© 2025 ABACUS ARCHITECTS, INC.

ISSUE DATE: FEBRUARY 10, 2025

ISSUE DATE: FEBRUARY 10, 2023

PERRY WAT FOODS | ADDITIONS AND ALTERATIONS

JOHNSONVILLE SAUSAGE LLC

1222 PERRY WAY, WATERTOWN, WISCONSIN 53094

11135A MICHIGAN AVE. SHEBOYGAN, WI 53081 | 920) 452-4444 | 640 N VEL R. PHILLIPS AVE. SUITE 210 MILWAUKEE, WI 53203

PRELIMINARY - NOT FOR CONSTRUCTION

DRAWN BY: JMN

CHECKED BY: JRV

SITE PLAN


A
201

PROJ. NO. 2024-110

SITE PLAN

SCALE: 1"=40'



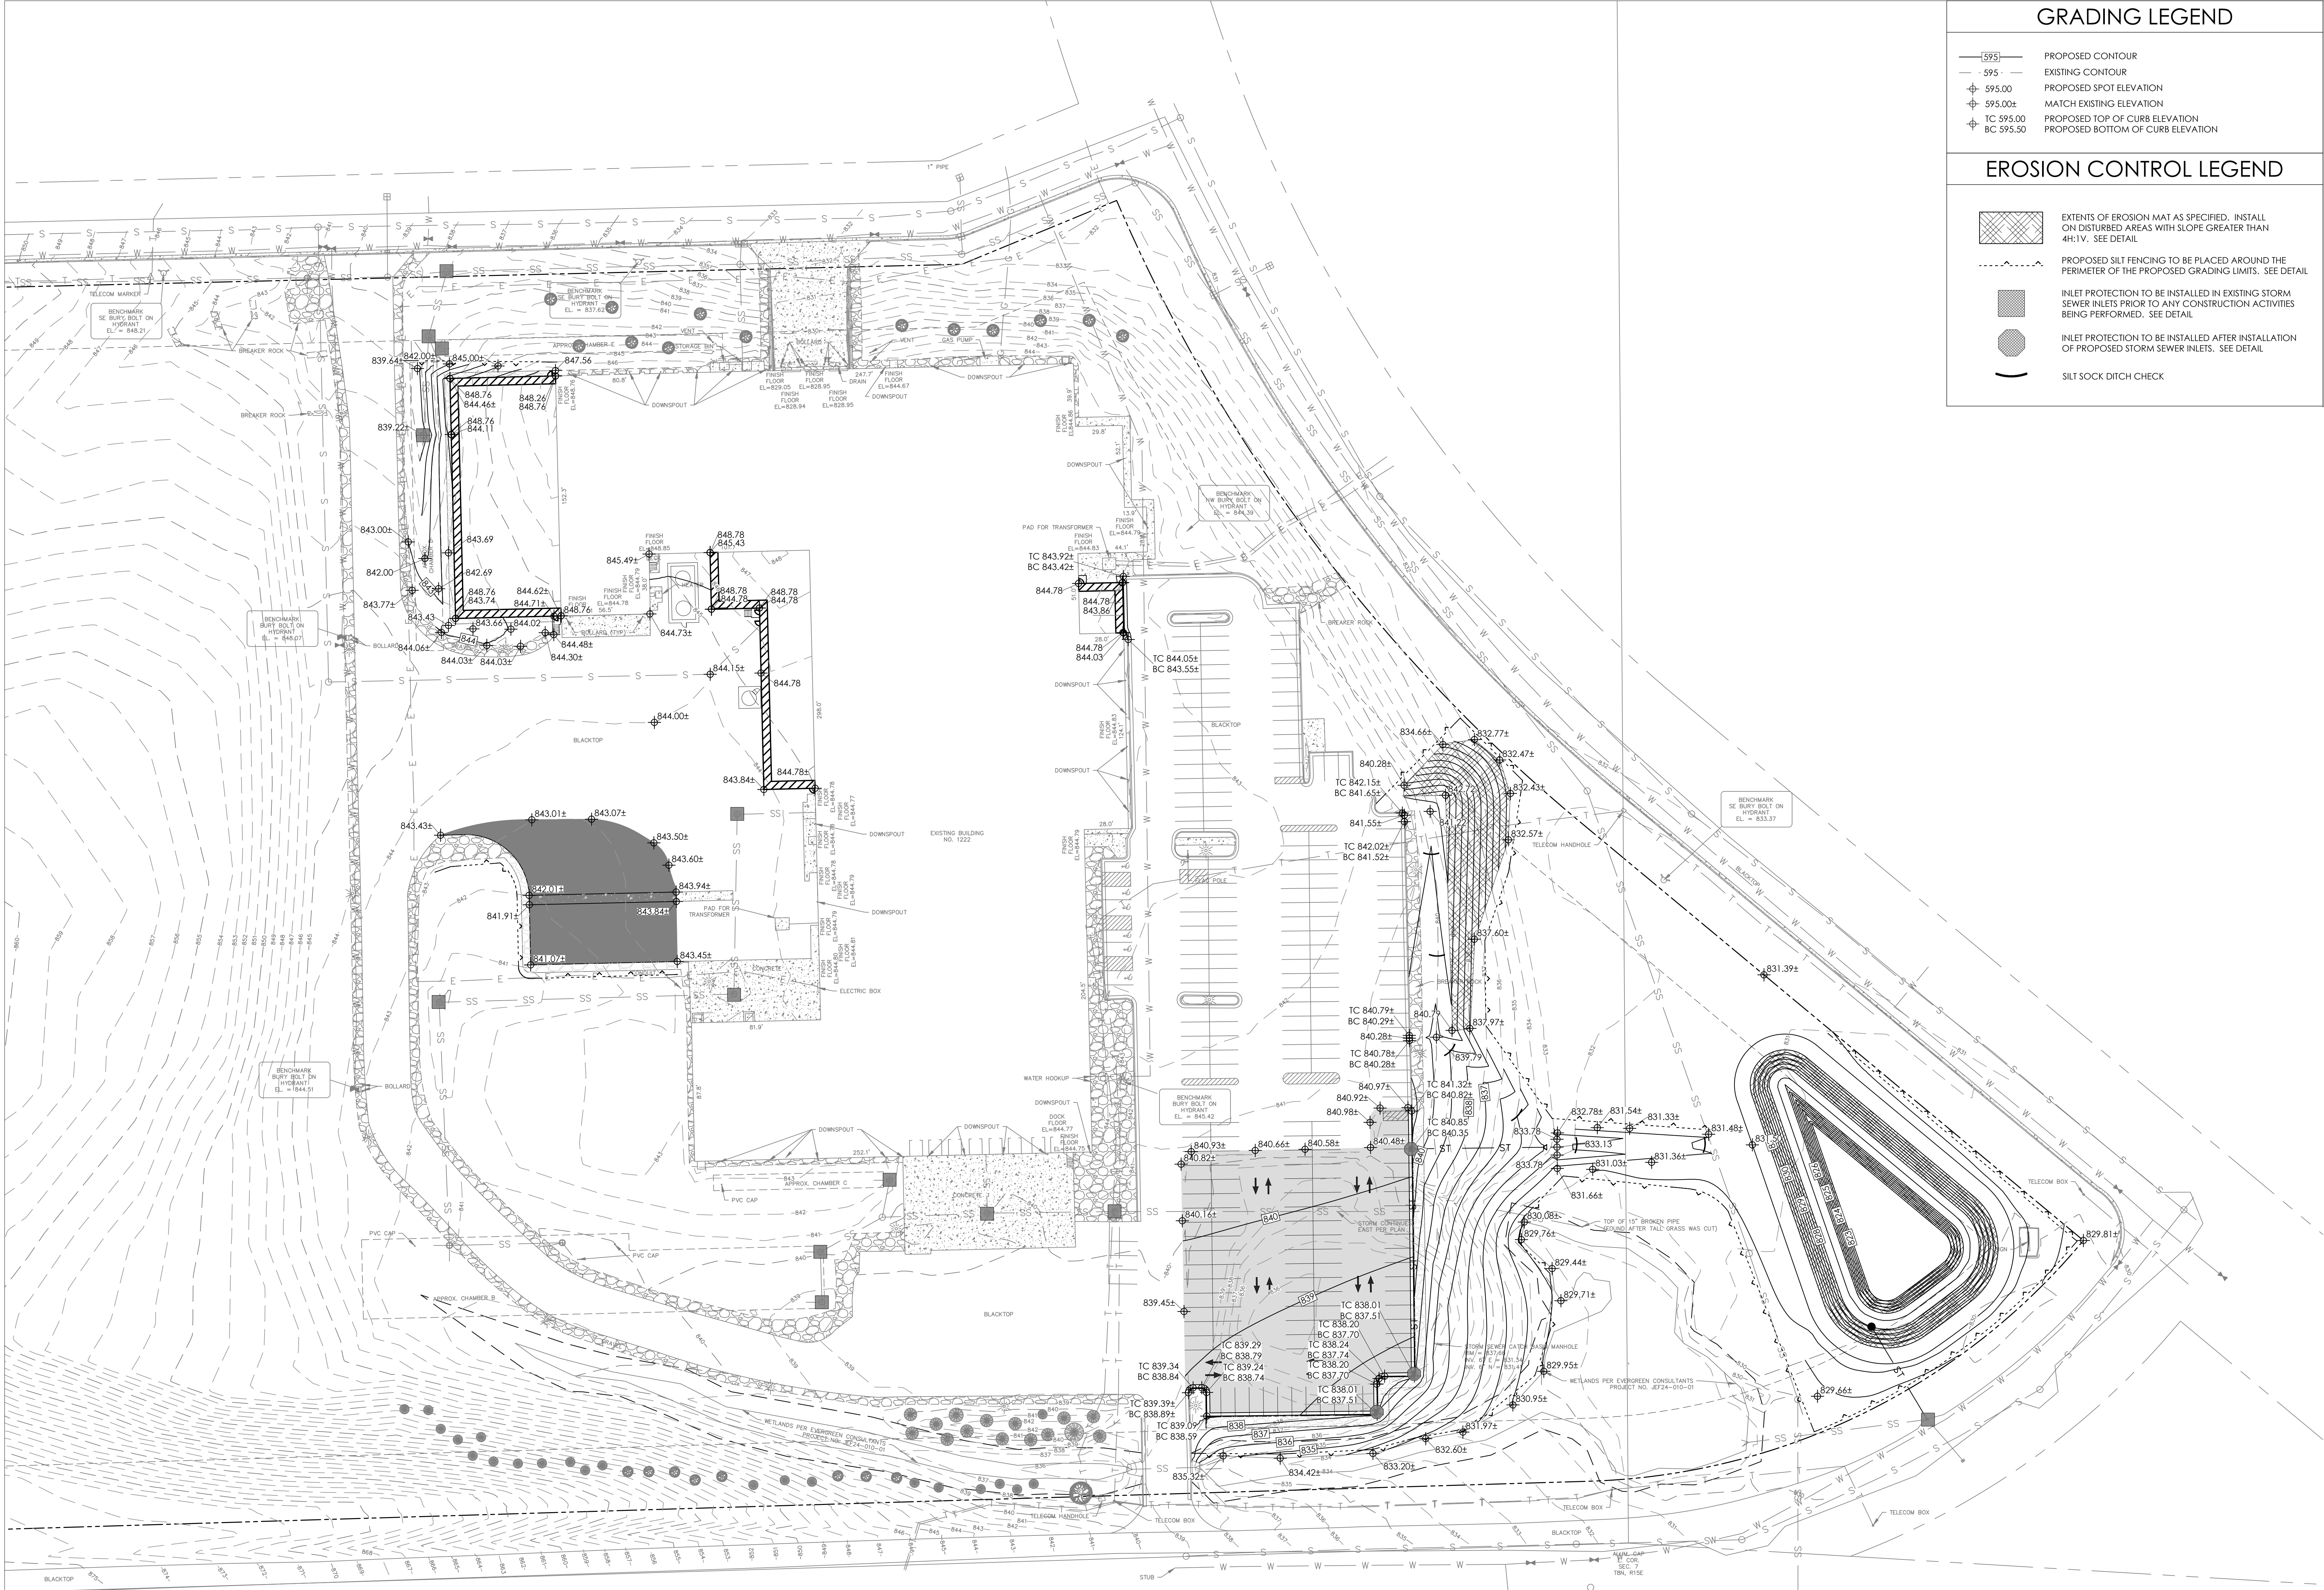

GRADING LEGEND

	PROPOSED CONTOUR
	EXISTING CONTOUR
	PROPOSED SPOT ELEVATION
	MATCH EXISTING ELEVATION
	TC 595.00
	BC 595.50

EROSION CONTROL LEGEND

	EXTENTS OF EROSION MAT AS SPECIFIED. INSTALL ON DISTURBED AREAS WITH SLOPE GREATER THAN 4H:1V. SEE DETAIL.
	PROPOSED SILT FENCING TO BE PLACED AROUND THE PERIMETER OF THE PROPOSED GRADING LIMITS. SEE DETAIL.
	INLET PROTECTION TO BE INSTALLED IN EXISTING STORM SEWER INLETS PRIOR TO ANY CONSTRUCTION ACTIVITIES BEING PERFORMED. SEE DETAIL.
	INLET PROTECTION TO BE INSTALLED AFTER INSTALLATION OF PROPOSED STORM SEWER INLETS. SEE DETAIL.
	SILT SOCK DITCH CHECK

ABACUS
ARCHITECTS

REVISIONS:

DATE	ISSUE
------	-------

NOTICE TO BIDDERS
BIDDERS SHALL REVIEW ALL DRAWINGS AND SPECIFICATION SECTIONS TO DETERMINE THE IMPACT OF OTHER SECTIONS OF WORK ON THEIR OWN WORK.
© 2025 ABACUS ARCHITECTS, INC.

ISSUE DATE: FEBRUARY 10, 2025

PERRY WAY FOODS | ADDITIONS AND ALTERATIONS

JOHNSONVILLE SAUSAGE, LLC

1222 PERRY WAY, WATERTOWN, WISCONSIN 53094

1135A MICHIGAN AVE. SHEBOYGAN, WI 53081 | (920) 452-4444 | 640 N. VEL R. PHILIPS AVE. SUITE 210, MILWAUKEE, WI 53203

DRAWN BY: JMN

CHECKED BY: JRV


GRADING AND EROSION CONTROL PLAN

A


202

PROJ. NO. 2024-110




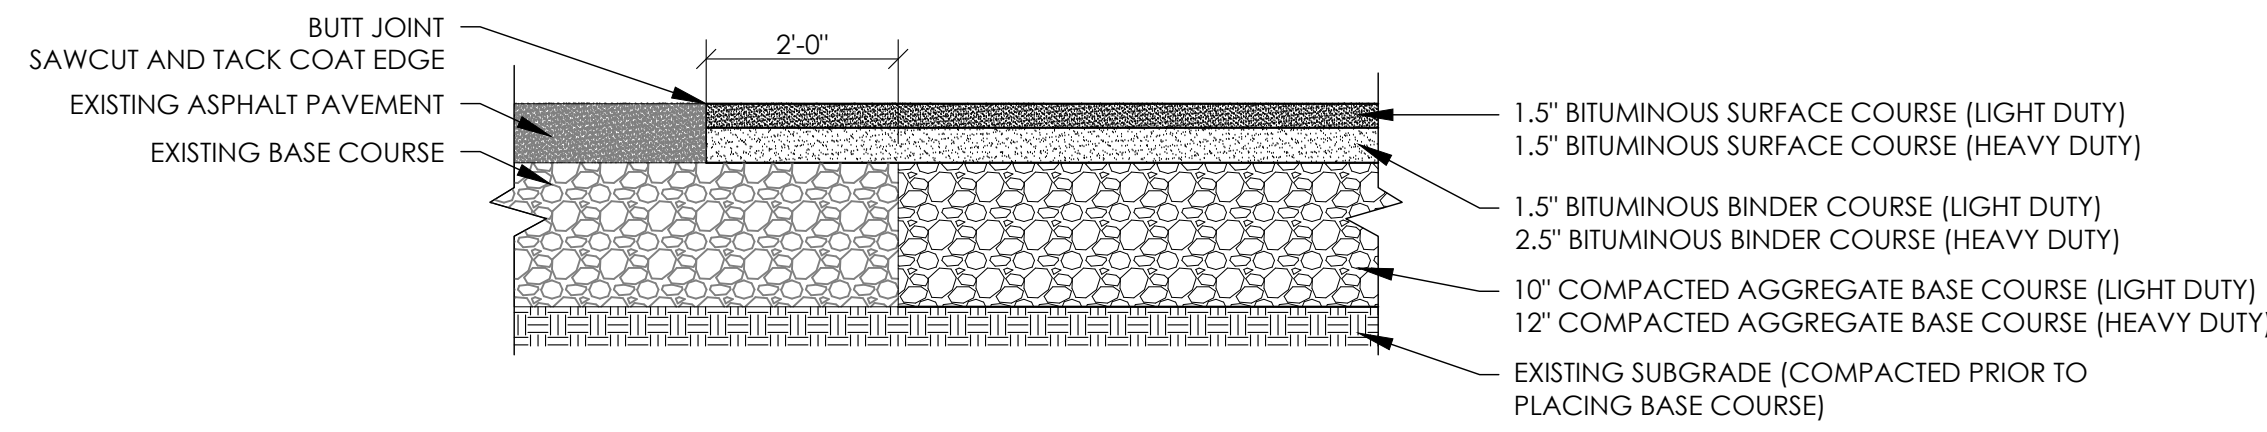


ASPHALT PAVEMENT CROSS SECTION

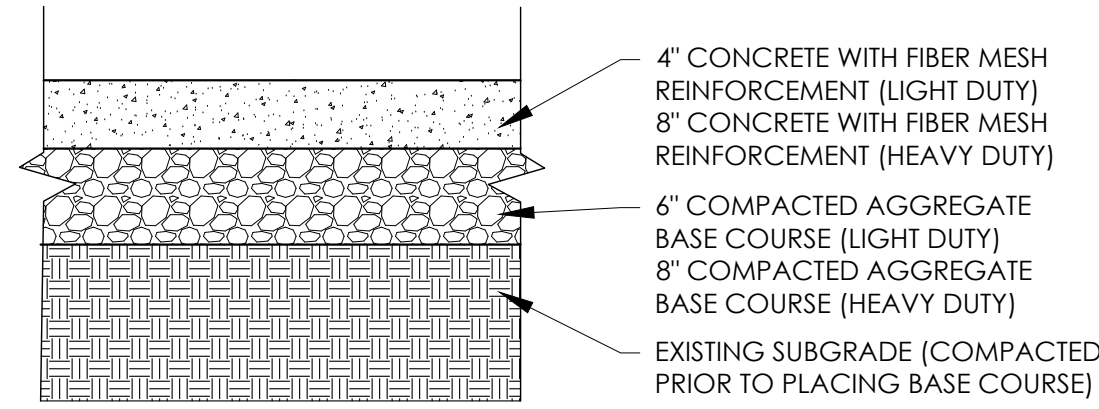


CONCRETE PAVEMENT CROSS SECTION

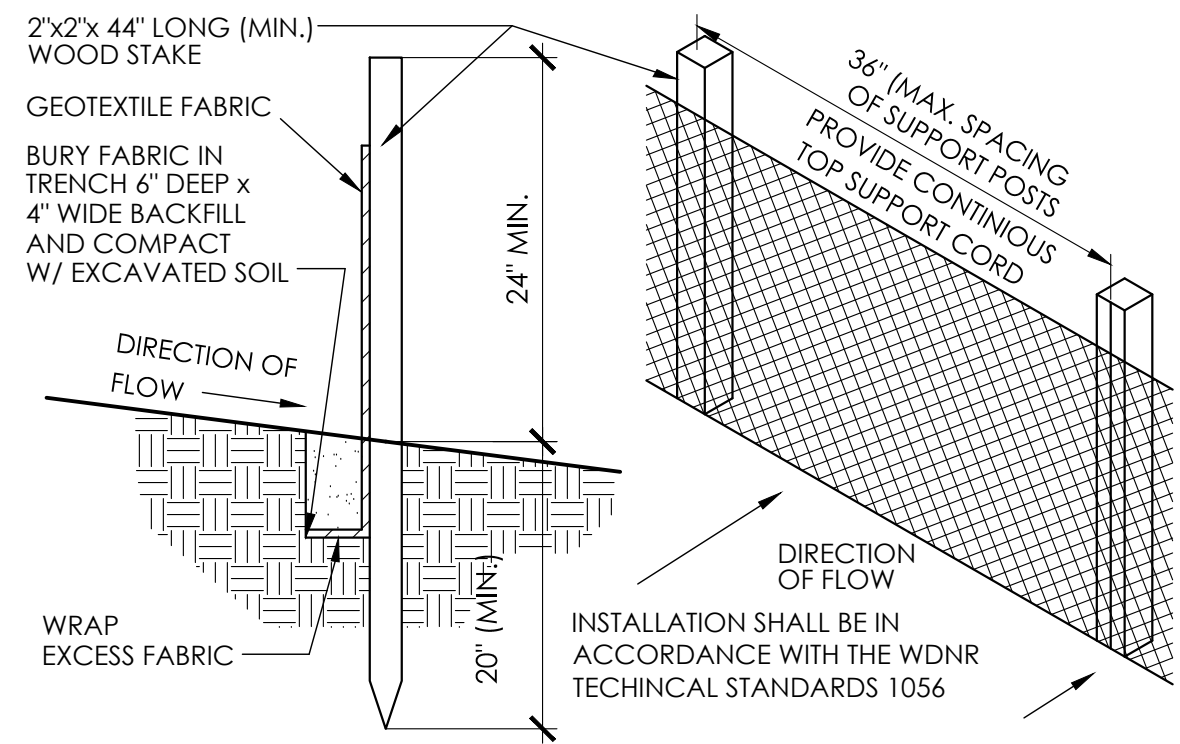

SILT FENCE SECTION & DETAIL

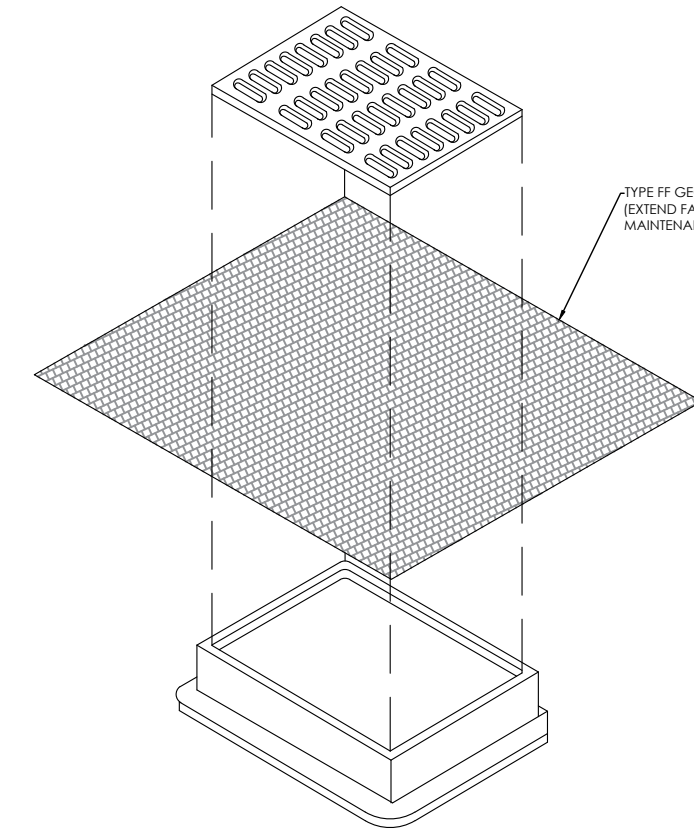


INLET PROTECTION TYPE "B"

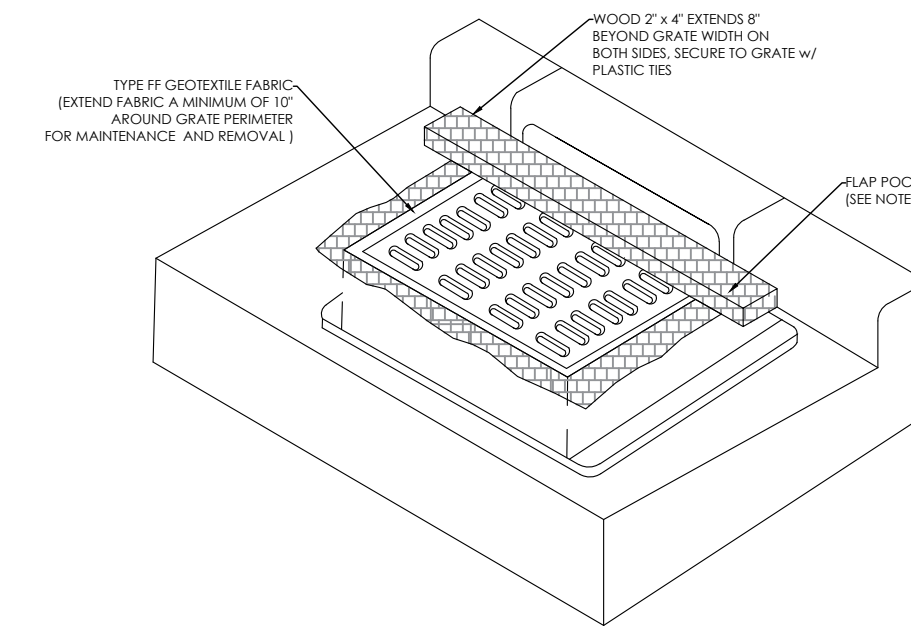


INLET PROTECTION TYPE "C"


MAINTENANCE NOTES:
1. WHEN REMOVING OR MAINTAINING INLET PROTECTION, CARE SHALL BE TAKEN TO PREVENT THE SEDIMENT TRAPPING IN THE FENCE FROM FALLING INTO THE STRUCTURE. MATERIAL THAT HAS FALLEN INTO THE INLET SHALL BE IMMEDIATELY REMOVED.

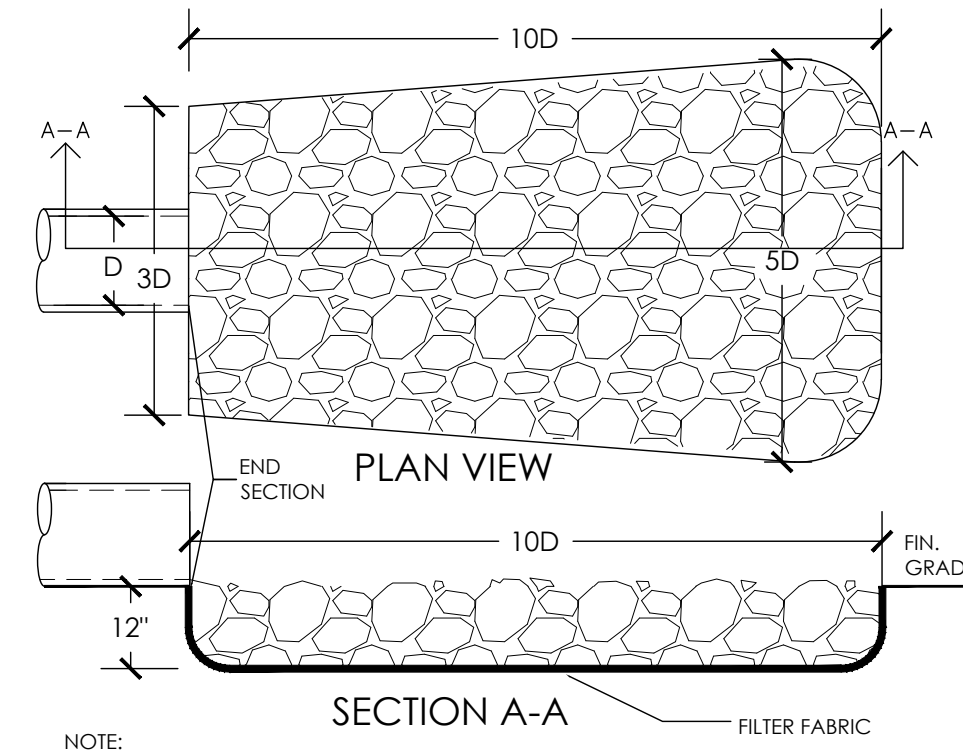


STORM SEWER OUTFALL

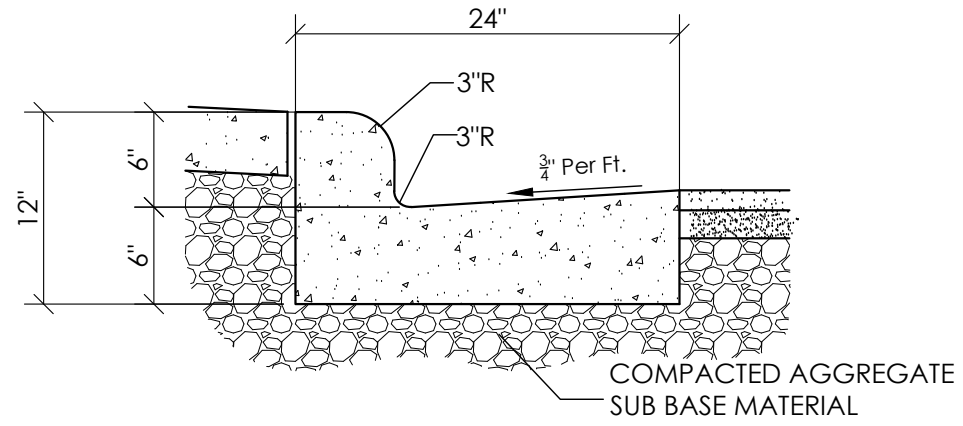


24" CURB & GUTTER SECTION

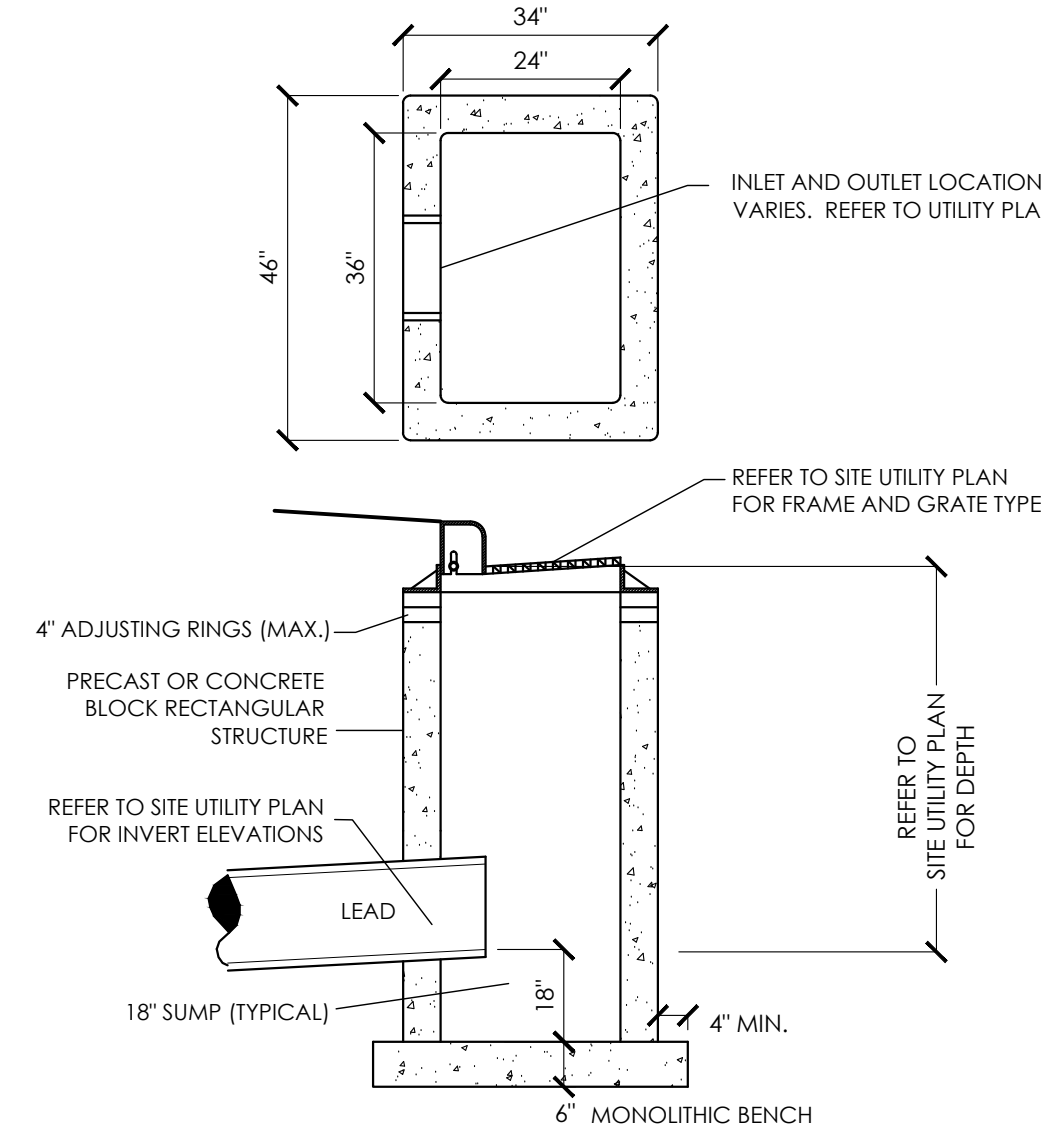


PRECAST REINFORCED CONCRETE ACCEPTABLE CURB INLET SECTION

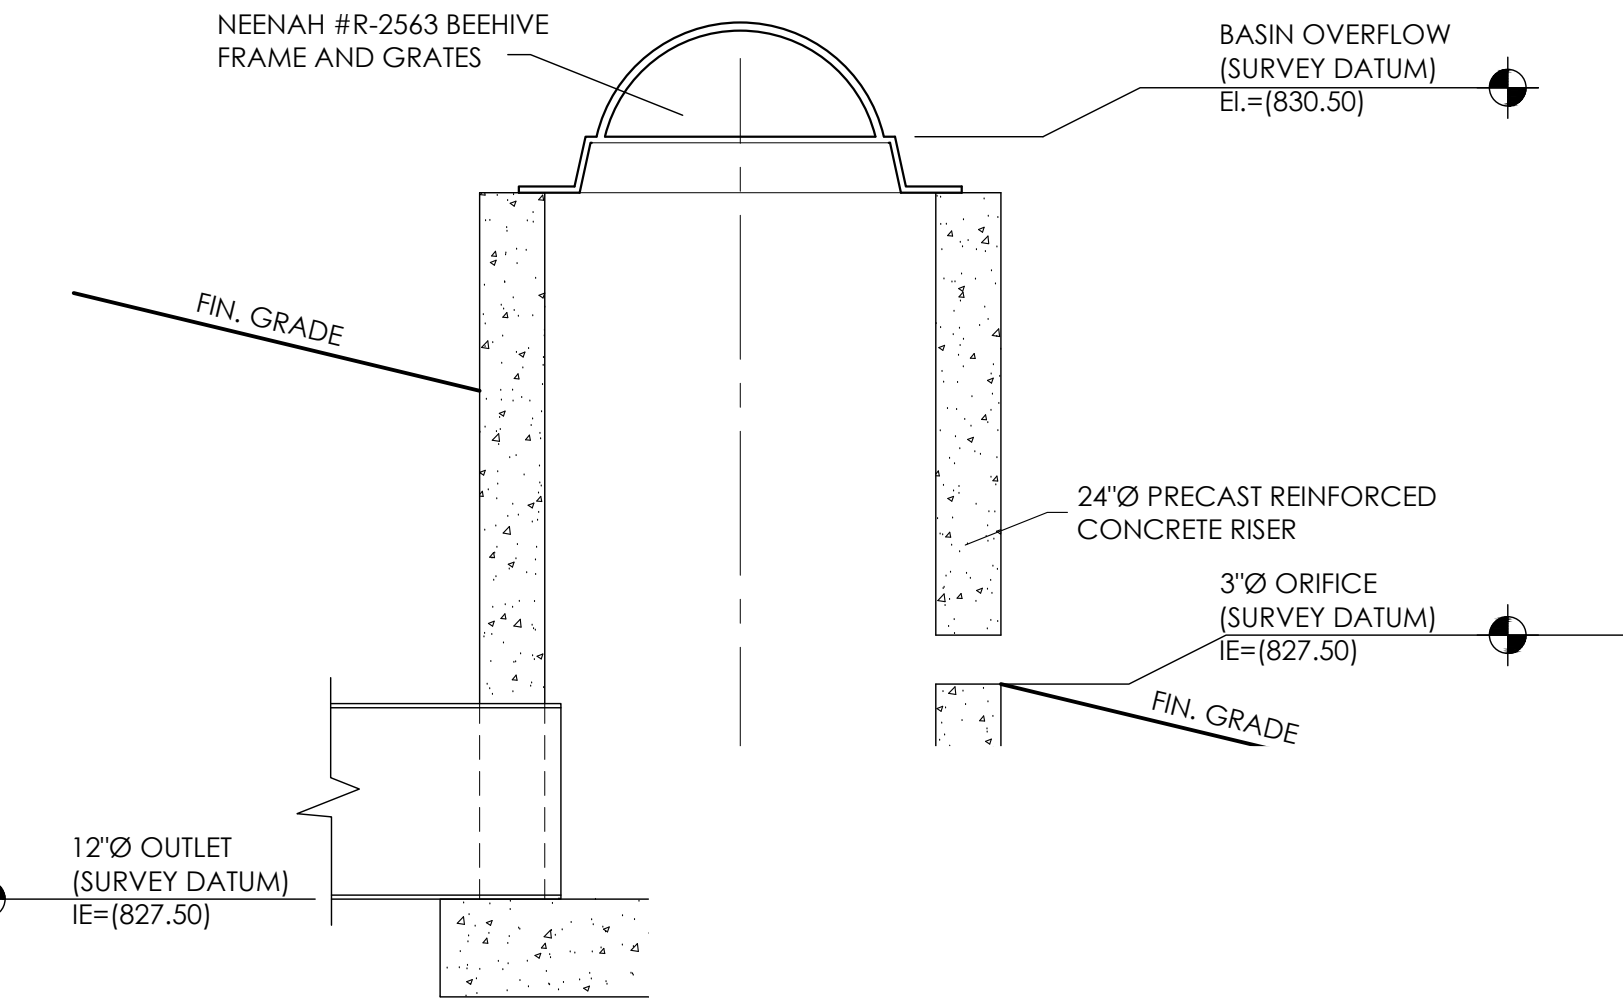


POND OI

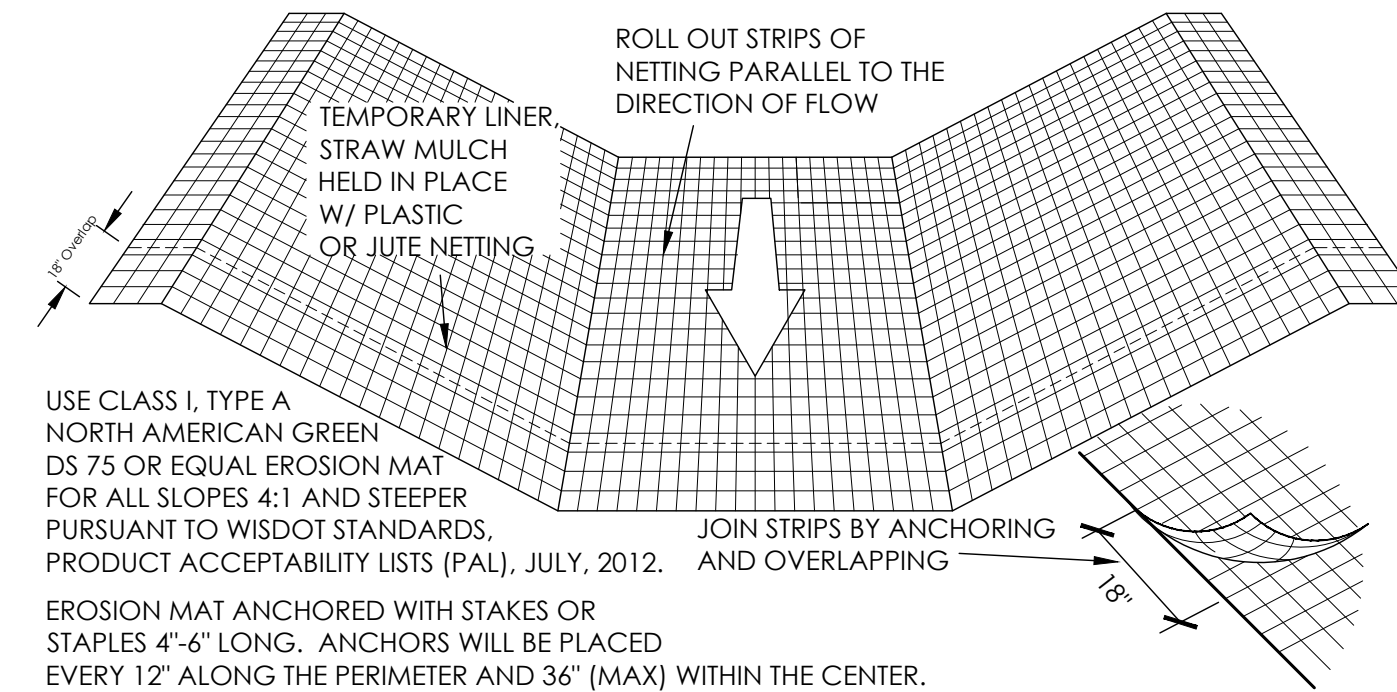

EROSION MATTING DETAIL
(FOR SIDE SLOPES ONLY - NOT FOR CHANNELIZED FLOW)

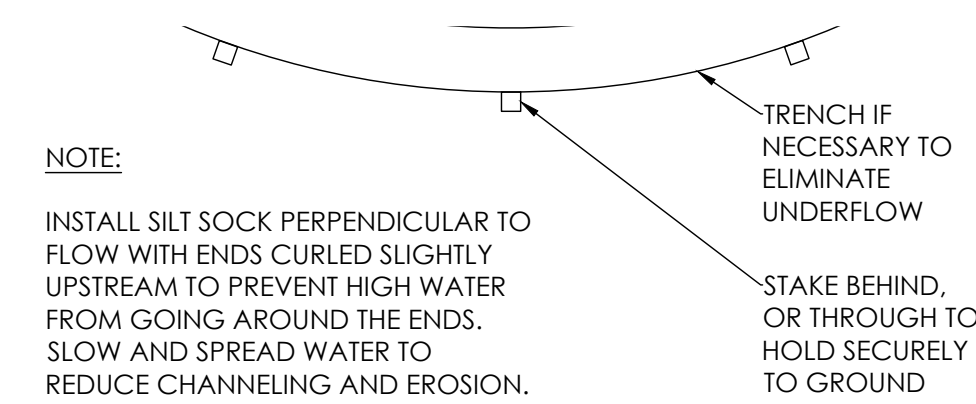

SILT SOCK DITCH CHECK

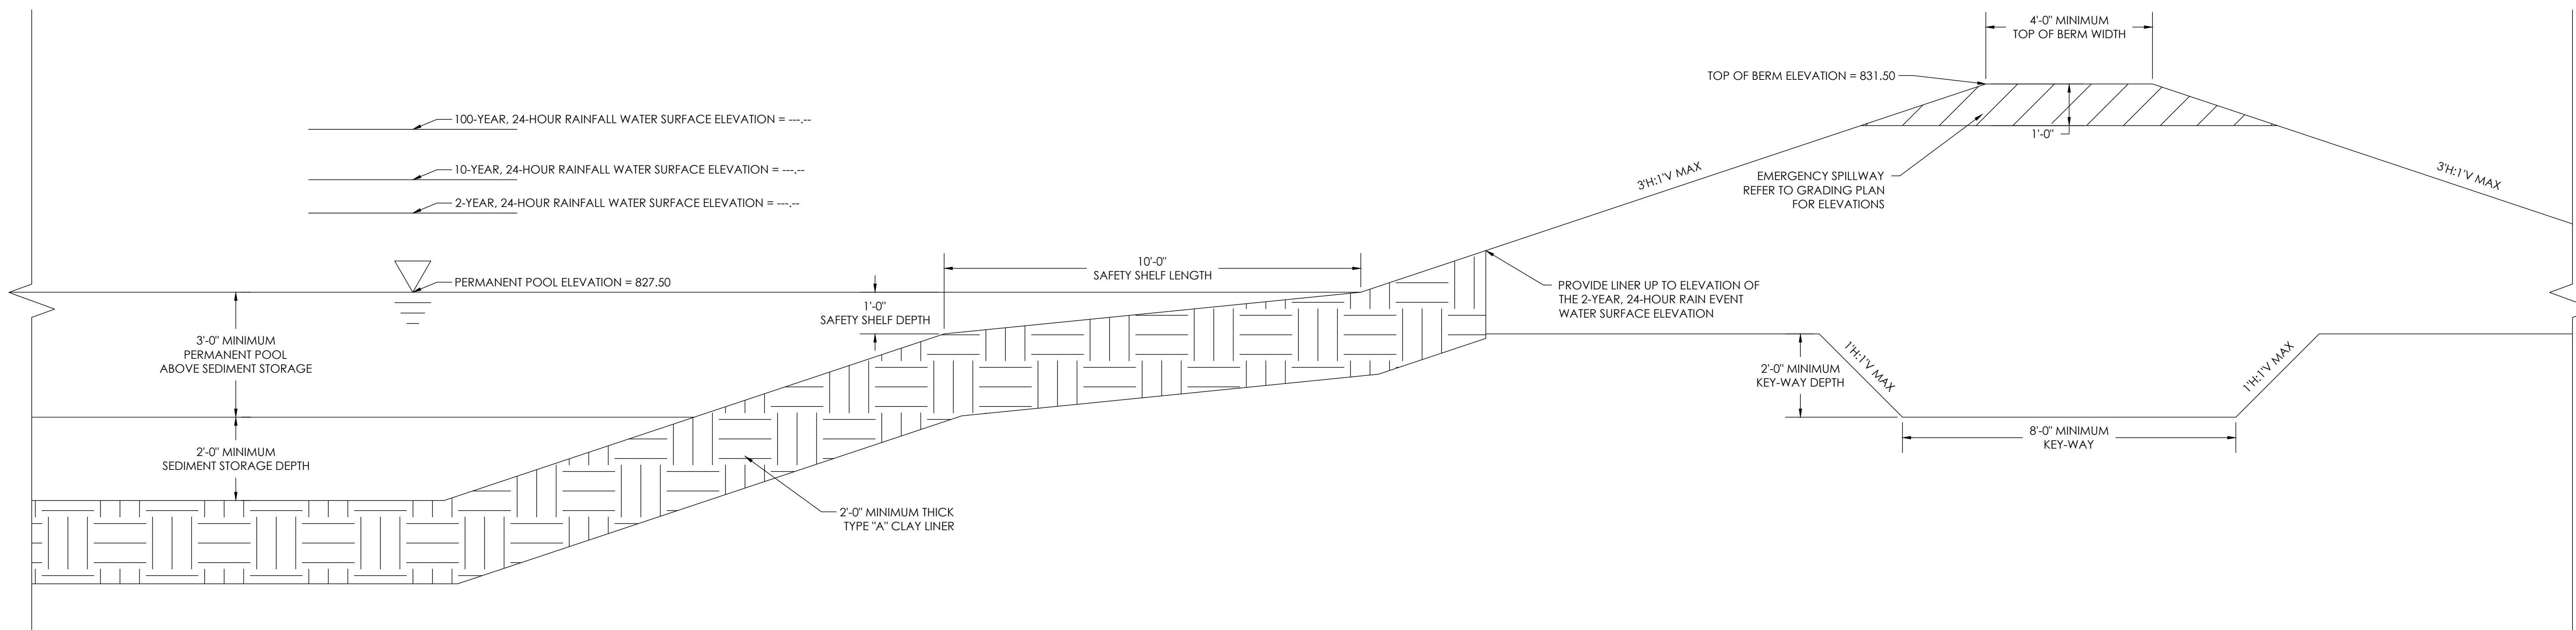

WET DETENTION POND CROSS SECTION

DETAILS

REVISIONS:

DATE ISSUE

NOTICE TO BIDDERS
BIDDERS SHALL REVIEW ALL DRAWINGS AND
CIFICATION SECTIONS TO DETERMINE THE IMPACT OF
OTHER SECTIONS OF WORK ON THEIR OWN WORK
© 2025 ABACUS ARCHITECTS, INC.

ISSUE DATE: FEBRUARY 10, 2025
PERRY WAT FOODS | ADDITIONS AND ALTERATIONS

JOHNSONVILLE SAUSAGE, LLC

1222 PERRY WAY, WATERTOWN, WISCONSIN 53094

1135A MICHIGAN AVE. SHEBOYGAN, WI 53081 | (920) 452-4444 | 6401 N. VEL R. PHILIPS AVE. SUITE 210, MILWAUKEE, WI 53203

PRELIMINARY - NOT FOR CONSTRUCTION

DRAWN BY: JMN

CHECKED BY: JRV

DETAILS

A
204

PROJ. NO. 2024-110



NOTICE TO BIDDERS
BIDDERS SHALL REVIEW ALL DRAWINGS AND
SPECIFICATION SECTIONS TO DETERMINE THE IMPACT OF
OTHER SECTIONS OF WORK ON THEIR OWN WORK
© 2025 ABACUS ARCHITECTS, INC.




Proj. No. 2024-110




ABACUS
ARCHITECTS

A
205

PROJ. NO. 2024-110

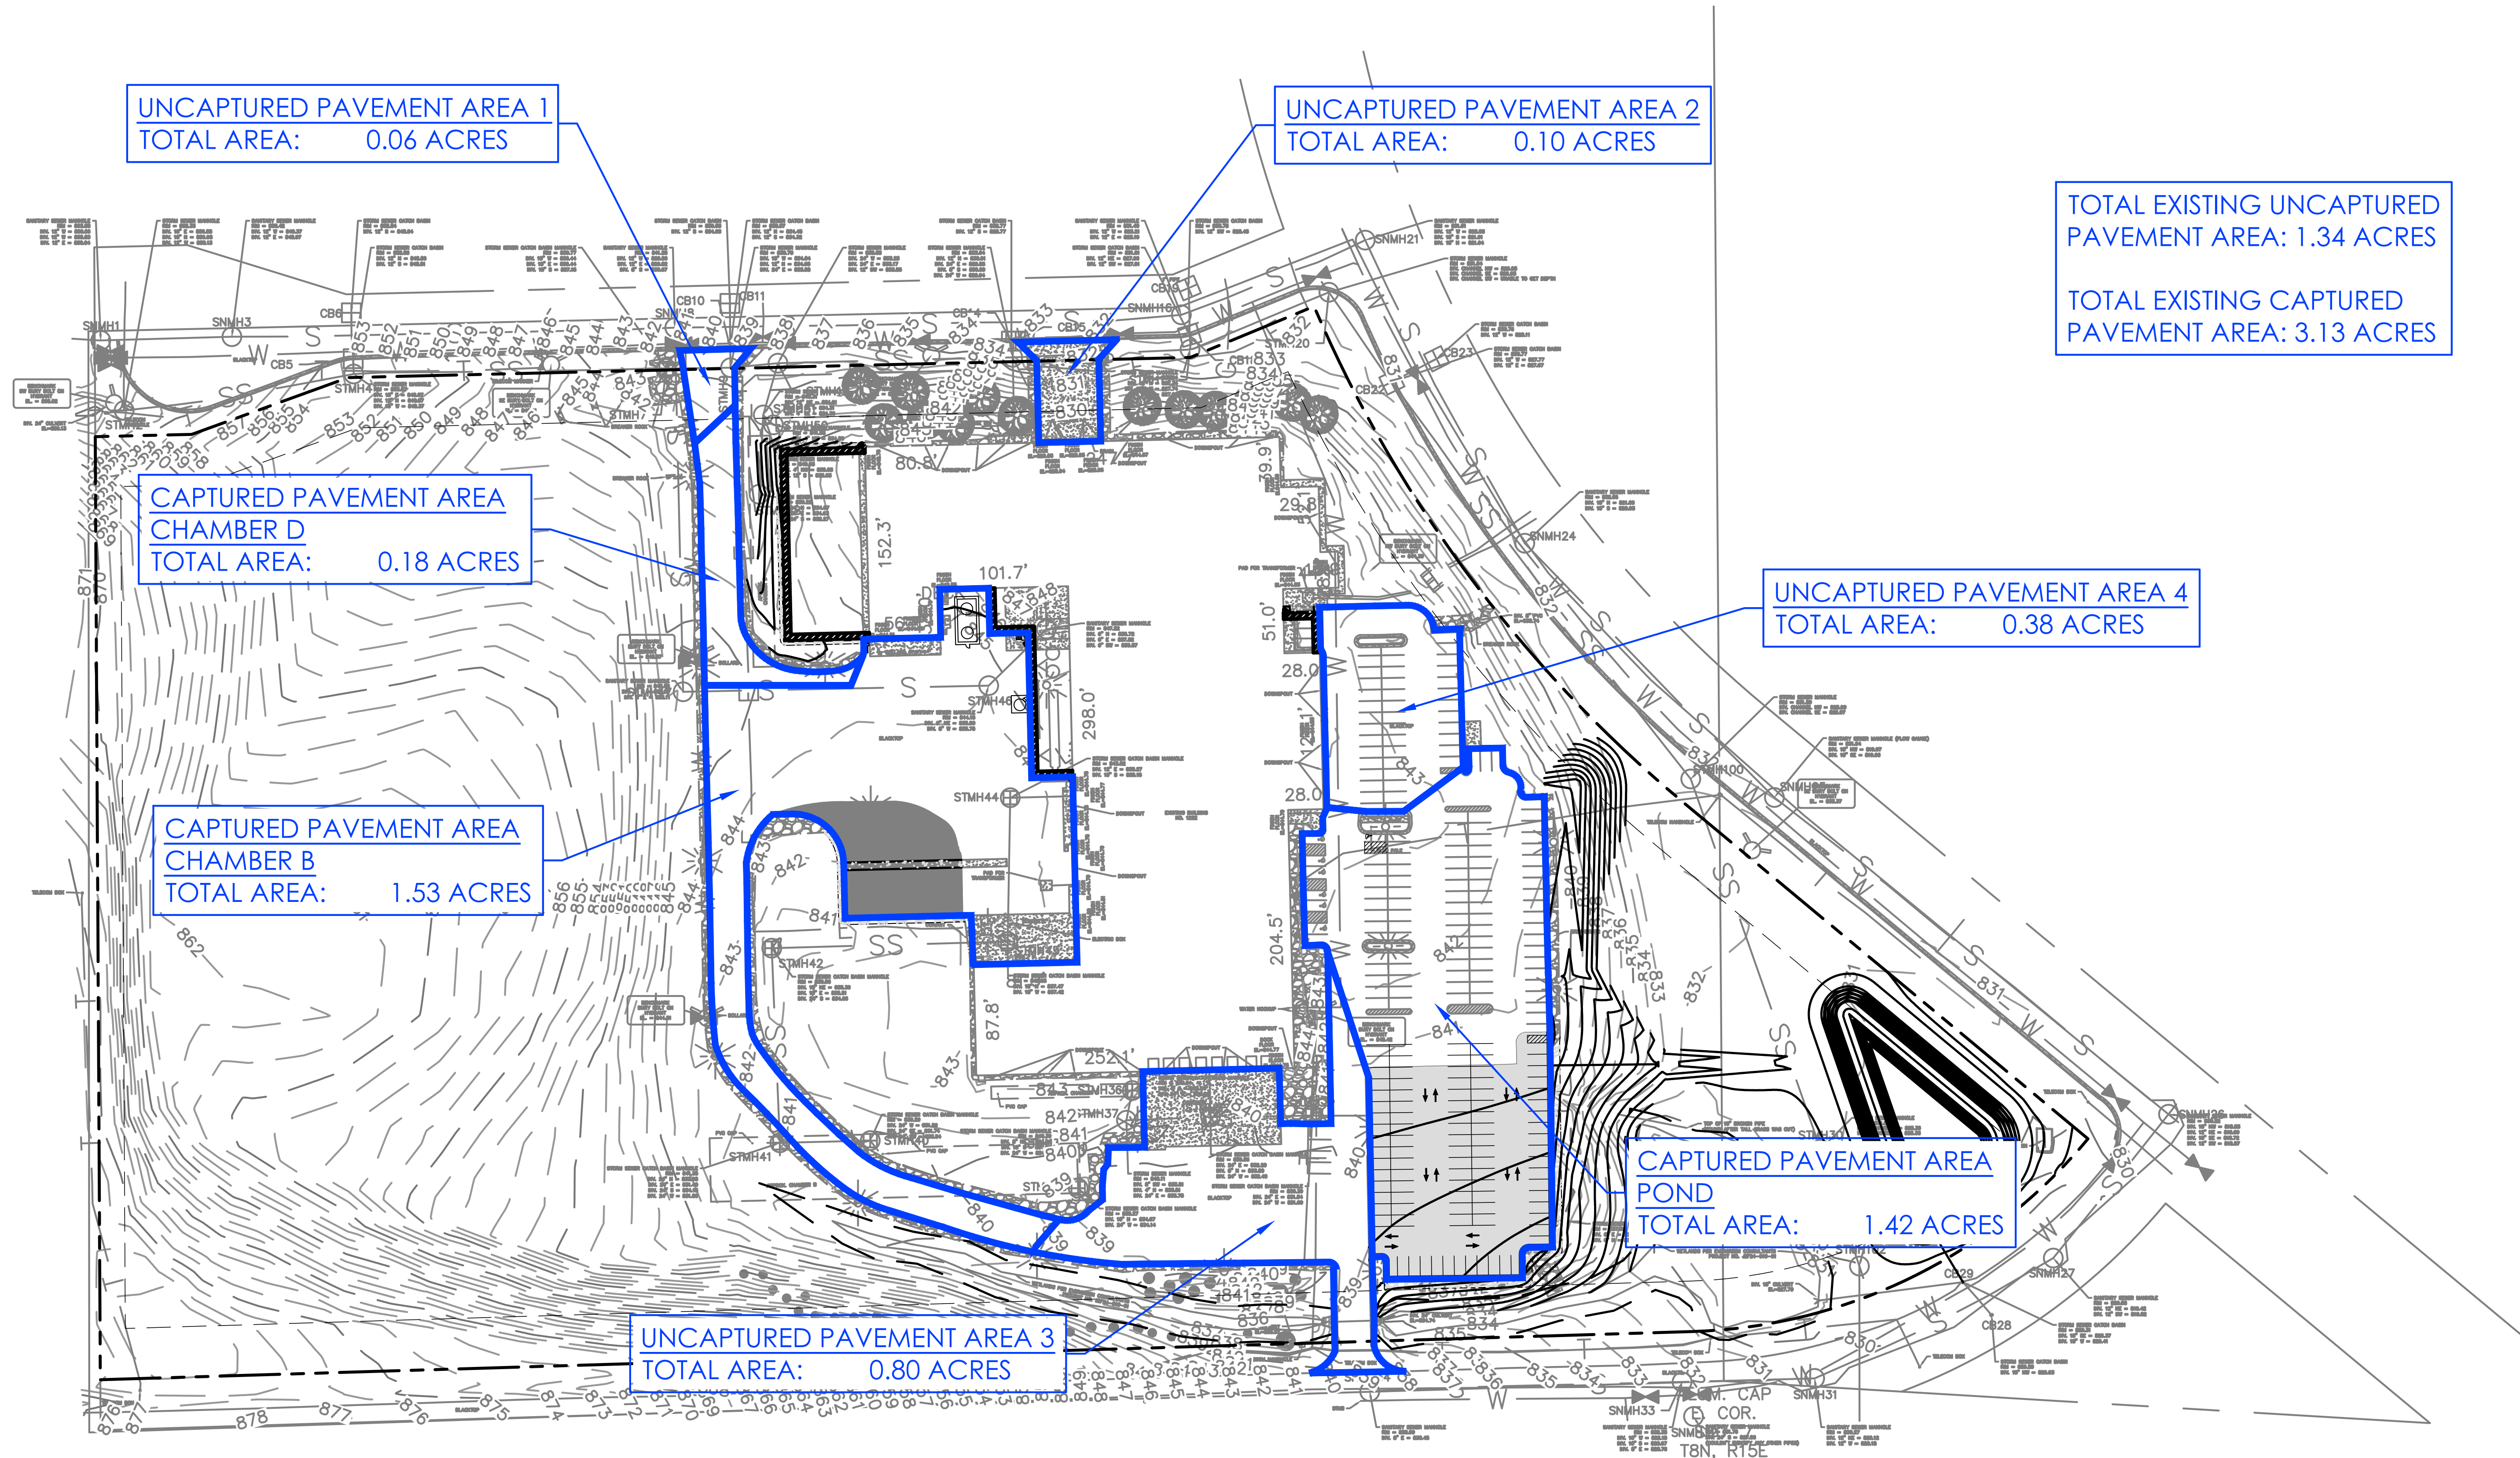

PROPOSED STORMWATER DRAINAGE MAP

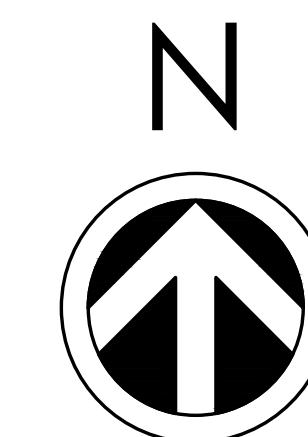

SCALE: 1"=150'

Abacus Architects, Inc. holds all rights of
copyright in and to these prints, drawings
and documents. No reproduction, copying,
alteration, modification, usage, incorporation
into other documents, or assignment of the
same may occur without the prior written
permission of Abacus Architects, Inc.
© Abacus Architects, Inc. 2024

GENERAL NOTES:

1. PROVIDE 36" CONCRETE BASE PER DETAIL E1.0 FOR ALL LIGHT POLES SHOWN.
2. PROVIDE ALL EXCAVATION AND TRENCHING FOR INSTALLATION OF POLE BASES AND CONDUIT, BRING SITE EXCAVATION AND TOPPING BACK TO ORIGINAL CONDITION IF EXCAVATION OR TRENCHING IS DONE ON COMPACTED SURFACES, BACK FILL AS REQUIRED.
3. ALL BUILDING MOUNTED LIGHT FIXTURES WITH THE EXCEPTION OF THOSE MOUNTED ABOVE GARAGE DOORS TO BE MOUNTED AT 10'-0" AFG TO BOTTOM OF FIXTURE. ALL BUILDINGS MOUNTED LIGHT FIXTURES MOUNTED ABOVE GARAGE DOORS TO BE MOUNTED AT 15'-0" AFG TO BOTTOM OF FIXTURE.

1
E1.0

SITE FIXTURE SCHEDULE


TYPE	DESCRIPTION	LAMP TYPE	LAMP QTY.	MANUFACTURER	CATALOG NUMBER	NOTE
H3	EXTERIOR LED WALL PACK - TYPE III DISTRIBUTION	51W LED/4000K	W/ UNIT	McGRAW-EDISON	IST-E01-LED-E1-BL3-XX	1
H4	EXTERIOR LED WALL PACK - TYPE IV DISTRIBUTION	51W LED/4000K	W/ UNIT	McGRAW-EDISON	IST-E01-LED-E1-BL4-XX	1
Y2A	LED AREA FIXTURE - TYPE II W/ SPILL CONTROL - LIGHT LEVEL 2	107W LED/4000K	W/ UNIT	McGRAW-EDISON	GLEON-AE-02-LED-E1-SL2	1
Y3A	LED AREA FIXTURE - TYPE III W/ SPILL CONTROL - LIGHT LEVEL 1	56W LED/4000K	W/ UNIT	McGRAW-EDISON	GLEON-AE-01-LED-E1-SL3	1
Y3B	LED AREA FIXTURE - TYPE III W/ SPILL CONTROL - LIGHT LEVEL 2	107W LED/4000K	W/ UNIT	McGRAW-EDISON	GLEON-AE-02-LED-E1-SL3	1
Y4A	LED AREA FIXTURE - TYPE IV W/ SPILL CONTROL - LIGHT LEVEL 1	56W LED/4000K	W/ UNIT	McGRAW-EDISON	GLEON-AE-01-LED-E1-SL4	1
Y4B	LED AREA FIXTURE - TYPE IV W/ SPILL CONTROL - LIGHT LEVEL 2	107W LED/4000K	W/ UNIT	McGRAW-EDISON	GLEON-AE-02-LED-E1-SL4	1
Y4C	LED AREA FIXTURE - TYPE IV FORWARD THROW - LIGHT LEVEL 2	107W LED/4000K	W/ UNIT	McGRAW-EDISON	GLEON-AE-02-LED-E1-T4FT	1
Y4D	LED AREA FIXTURE - TYPE IV W/ SPILL CONTROL - LIGHT LEVEL 3	157W LED/4000K	W/ UNIT	McGRAW-EDISON	GLEON-AE-03-LED-E1-SL4	1
Y4E	LED AREA FIXTURE - TYPE IV FORWARD THROW - LIGHT LEVEL 3	157W LED/4000K	W/ UNIT	McGRAW-EDISON	GLEON-AE-03-LED-E1-T4FT	1
LP1	30' STRAIGHT SQUARE STEEL 5" POLE - SINGLE	-	-	COOPER	SSSSM30S-XN-1	1
LP2	30' STRAIGHT SQUARE STEEL 5" POLE - DOUBLE @ 180°	-	-	COOPER	SSSSM30S-XN-2	1

GENERAL NOTES:

1. ALL POLE MOUNTED FIXTURES SHALL BE SAME FINISH.


PLAN NOTES:

1. FINISH SHALL BE SELECTED BY ARCHITECT FROM ALL AVAILABLE AND RAL COLOR CHART.

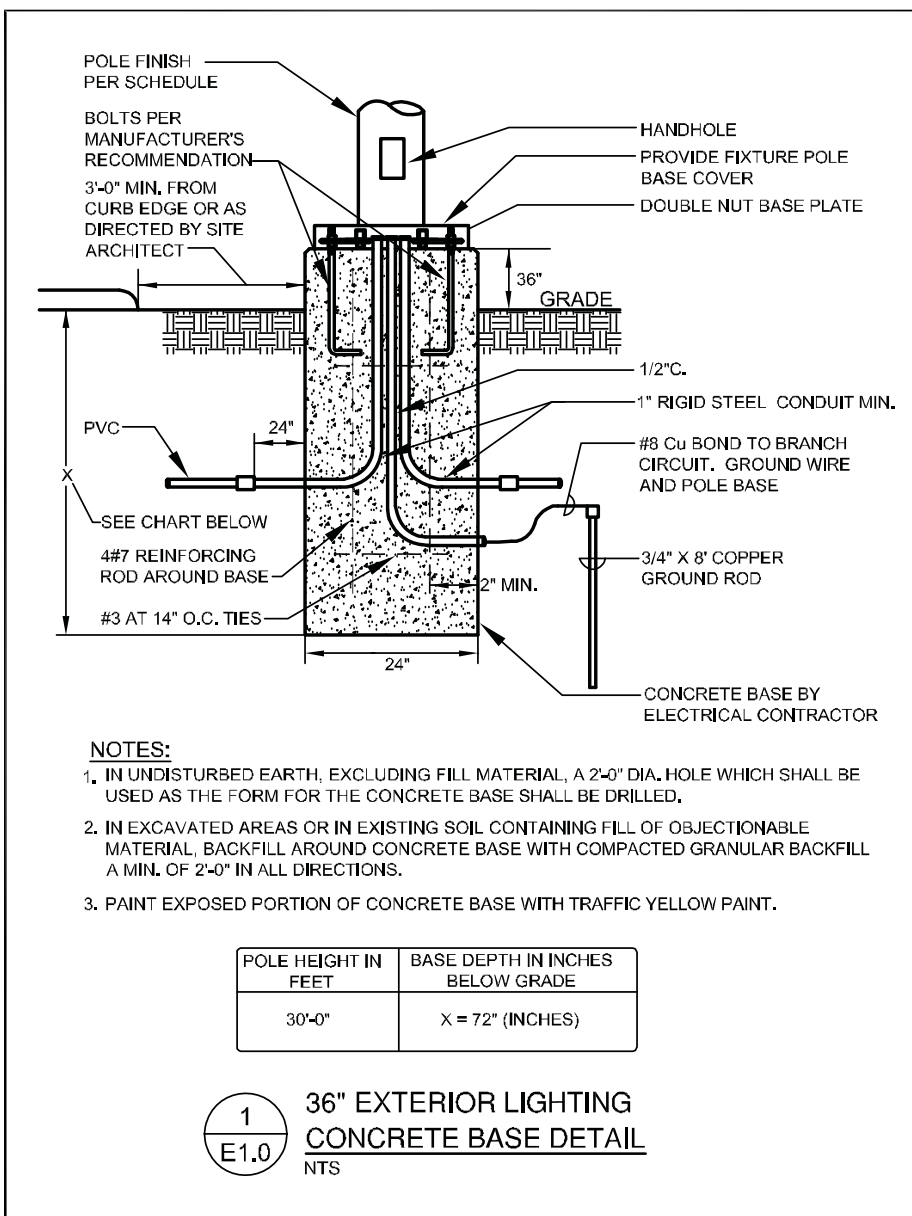

EXISTING SITE PLAN - ELECTRICAL

SCALE: 1" = 50'-0"

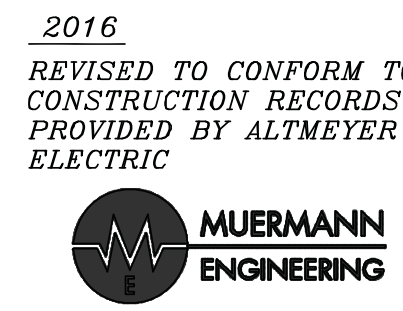

Project
PROJECT
PHOENIX -
ADDITIONS
AND
ALTERATIONS

1222 PERRY WAY,
WATERTOWN,
WISCONSIN 53094

Project Number
2015191

Owner
JOHNSONVILLE
SAUSAGE, LLC

Seal/Signature

Issued for

Item Date

Drawn by: DAC


Checked by: RJJ

Sheet Title
EXISTING SITE
PLAN
-ELECTRICAL

VERIFY SCALE
BAR IS ONE INCH ON
ORIGINAL DRAWING.

Sheet Number

E1.0

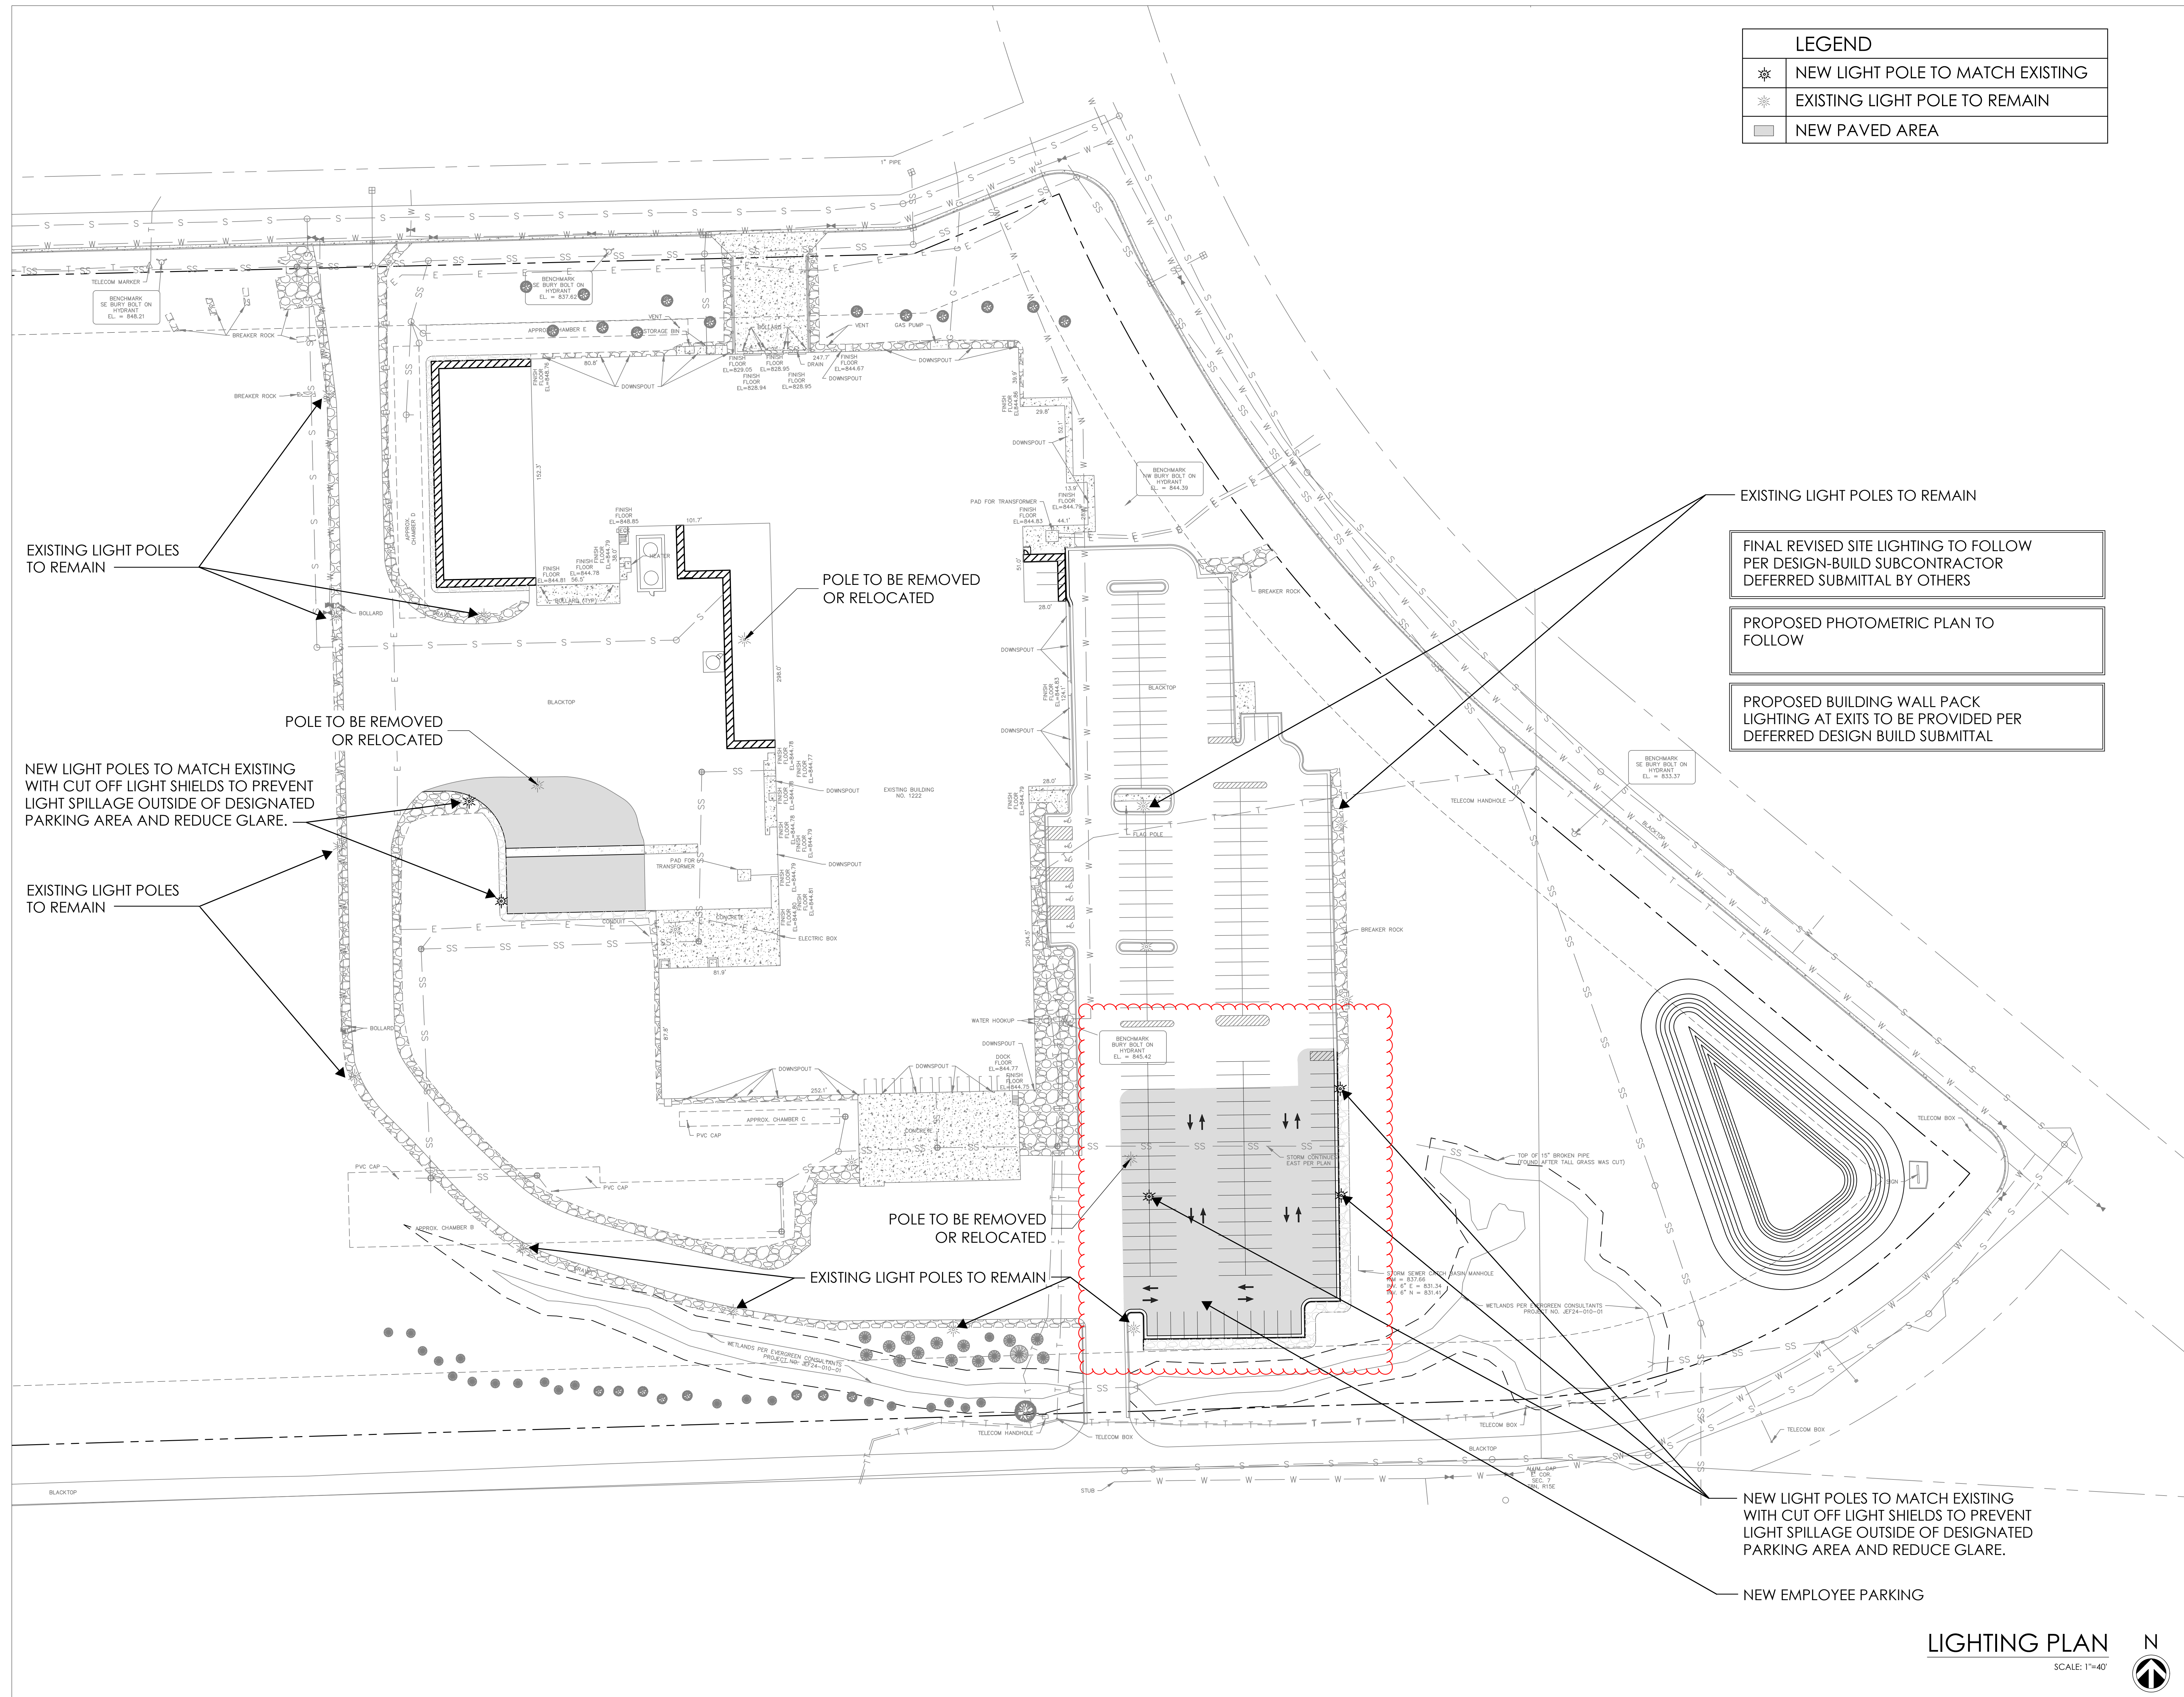

LEGEND	
	NEW LIGHT POLE TO MATCH EXISTING
	EXISTING LIGHT POLE TO REMAIN
	NEW PAVED AREA



ABACUS
ARCHITECTS

REVISIONS:

DATE	ISSUE
------	-------

NOTICE TO BIDDERS
BIDDERS SHALL REVIEW ALL DRAWINGS AND SPECIFICATION SECTIONS TO DETERMINE THE IMPACT OF OTHER SECTIONS OF WORK ON THEIR OWN WORK
© 2023 ABACUS ARCHITECTS, INC.

ISSUE DATE: FEBRUARY 17, 2025
PERRY WAT FOODS | ADDITIONS AND ALTERATIONS
JOHNSONVILLE SAUSAGE, LLC
1222 PERRY WAY, WATERTOWN, WISCONSIN 53094
1135A MICHIGAN AVE. SHEBOYGAN, WI 53081 | (920) 452-4444 | 640 N VEL R. PHILIPS AVE. SUITE 210 MILWAUKEE, WI 53203

PRELIMINARY - NOT FOR CONSTRUCTION


DRAWN BY: JMN
CHECKED BY: JRV
PROPOSED SITE LIGHTING PLAN

A
207

PROJ. NO. 2024-110

NOTES:

- Customers are responsible for confirming mounting heights, fixture suspension types/ lengths, color temperature, CRI, linear fixture lengths, pole lengths, and bollard heights/ lengths prior to ordering.
- Mounting height (MH) is measured from the bottom of the fixture to the floor.
- This Lighting layout assumes the following unless values are specified and must be confirmed by the customer prior to ordering.
 - Room reflectance of 80, 50, 20 for standard ceilings and 50, 50, 20 for exposed ceilings
 - Wall sconces are mounted at 7' for calculation purposes. Customer must confirm desired mounting height before rough in.

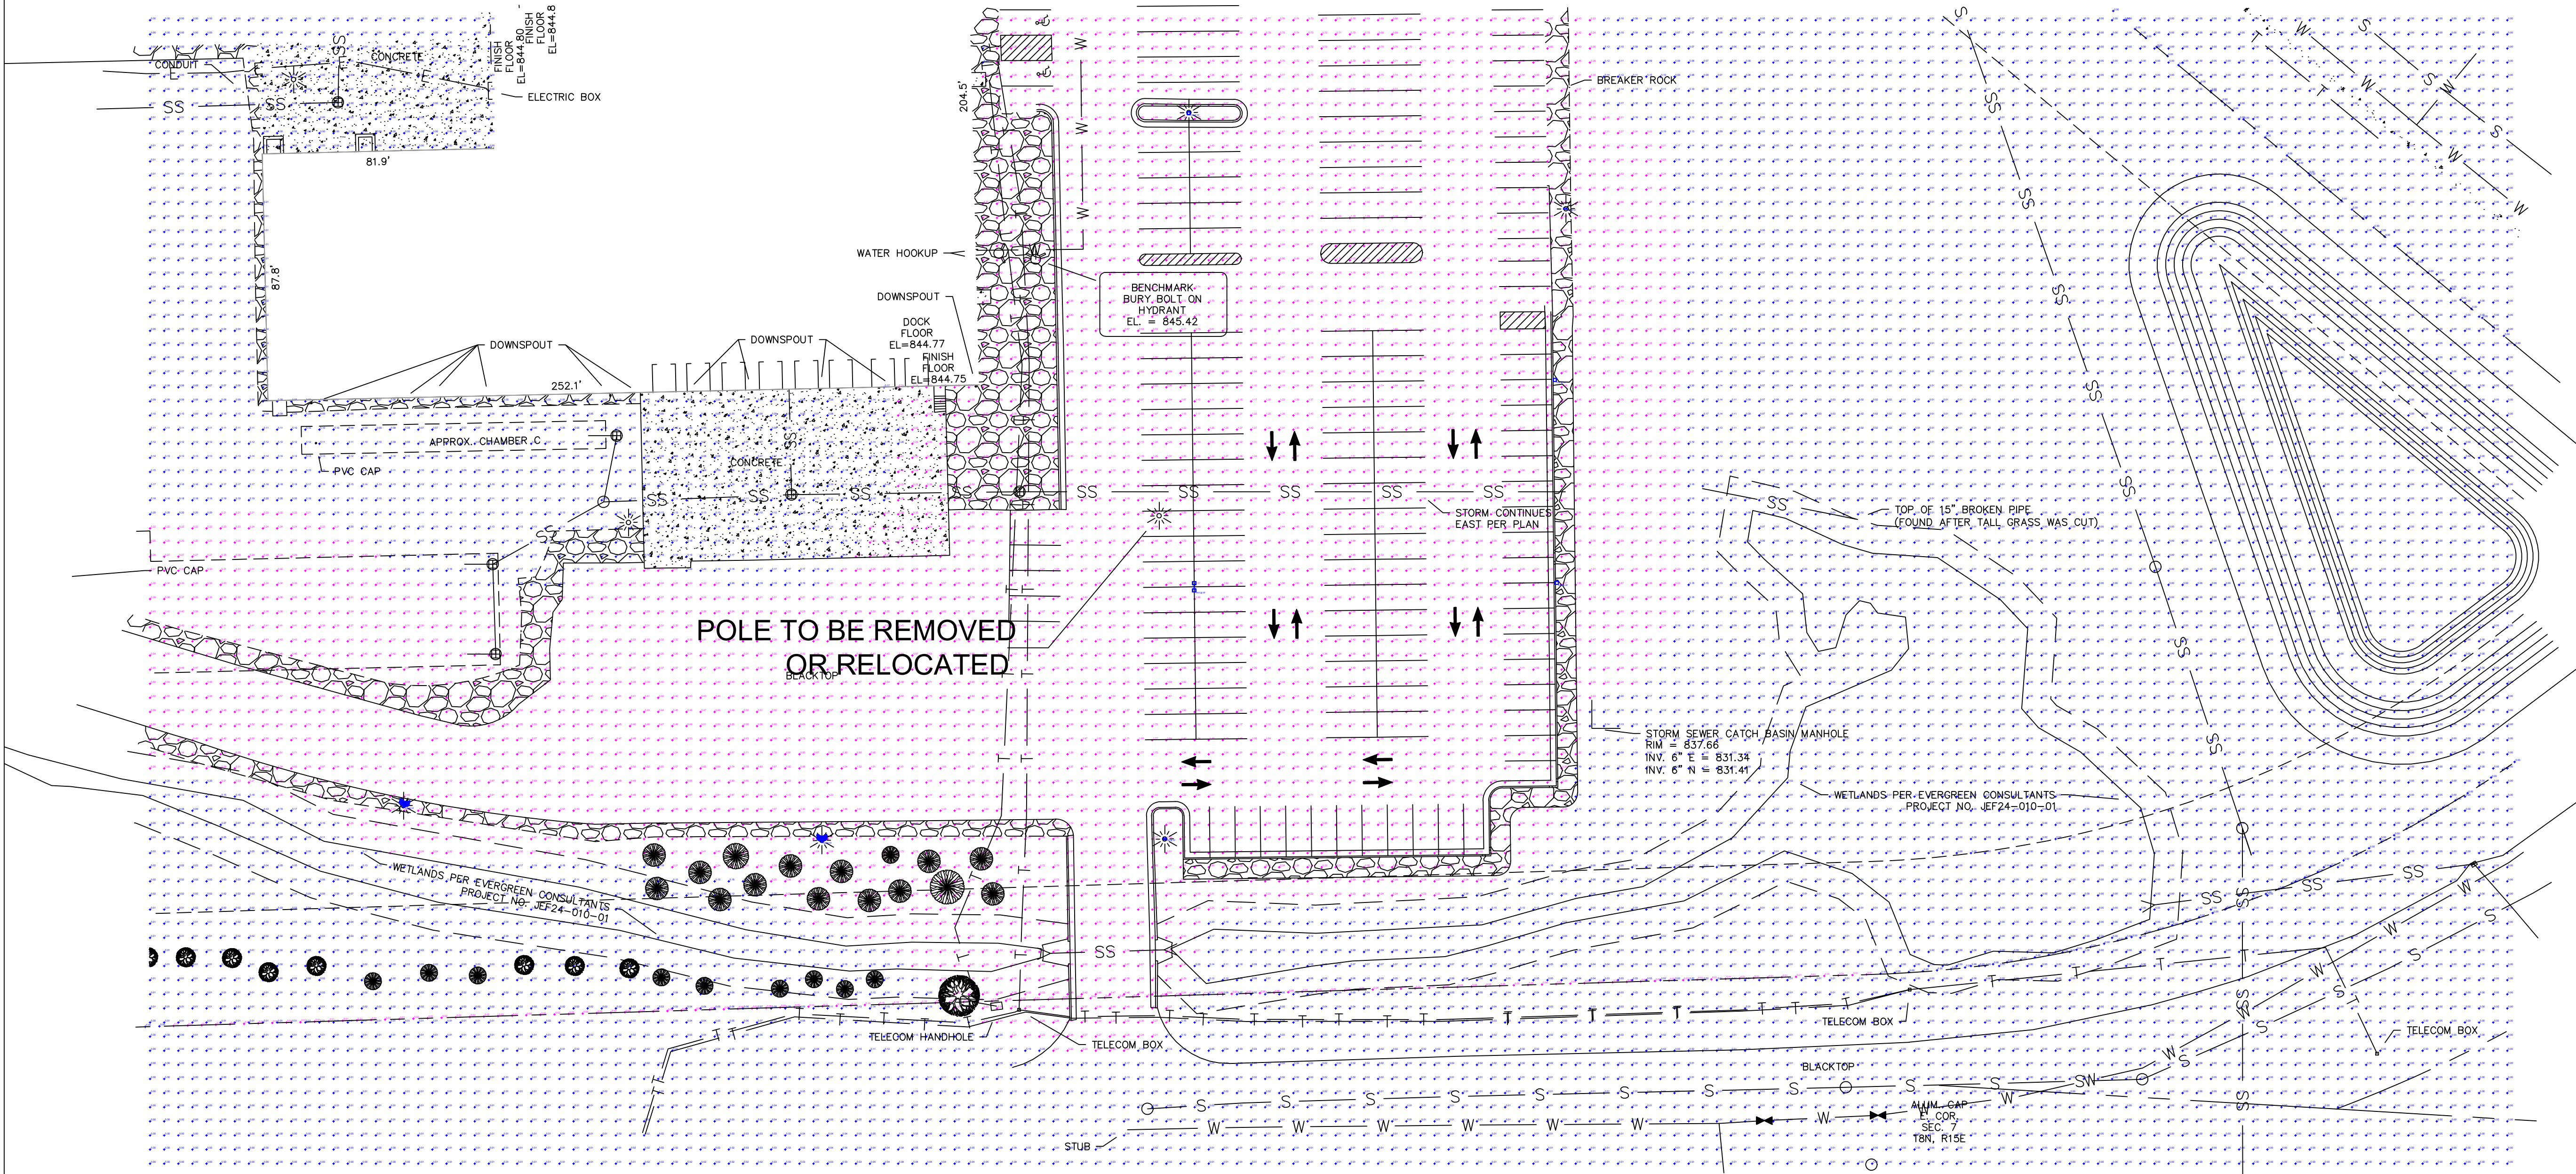

Schedule							
Symbol	Label	QTY	Manufacturer	Catalog	Lamp Output	LLF	Input Power
	OA4	2	Lithonia Lighting	DSX1 LED P4 XXK XXCRI T4M XXXX + 25 FT POLE (ASSUMES 3FT BASE)	14930	0.95	123.94
	OA5	1	Lithonia Lighting	(2) DSX1 LED P4 XXK XXCRI T5W XXXX + 25 FT POLE (ASSUMES 3FT BASE)	15610	0.95	247.88

Statistics						
Description	Symbol	Avg	Max	Min	Max/Min	Avg/Min
New Parking and Drive_At Grade		1.38 fc	2.60 fc	0.37 fc	7.0:1	3.7:1
S Property Line_At Grade		0.04 fc	0.46 fc	0.00 fc	N/A	N/A
E Property Line_At Grade		0.02 fc	0.19 fc	0.00 fc	N/A	N/A

PROPOSED
SITE LIGHTING
PHOTMETRIC PLAN

A
207A


REVISIONS			#	DATE	COMMENTS

DRAWN BY : CAS	FEBRUARY 17, 2025	SCALE : 1/32" = 1'-0"
----------------	-------------------	-----------------------

JOHNSONVILLE SAUSAGE	WATERTOWN, WI	EXTERIOR LAYOUT
----------------------	---------------	-----------------

February 11, 2025

P:\2024-CONTRACTS\2024-110 Johnsonville Perry Way Additions & Remold Phase - 2\Construction Documents\3.3 Site\2024-110 - Base.dwg

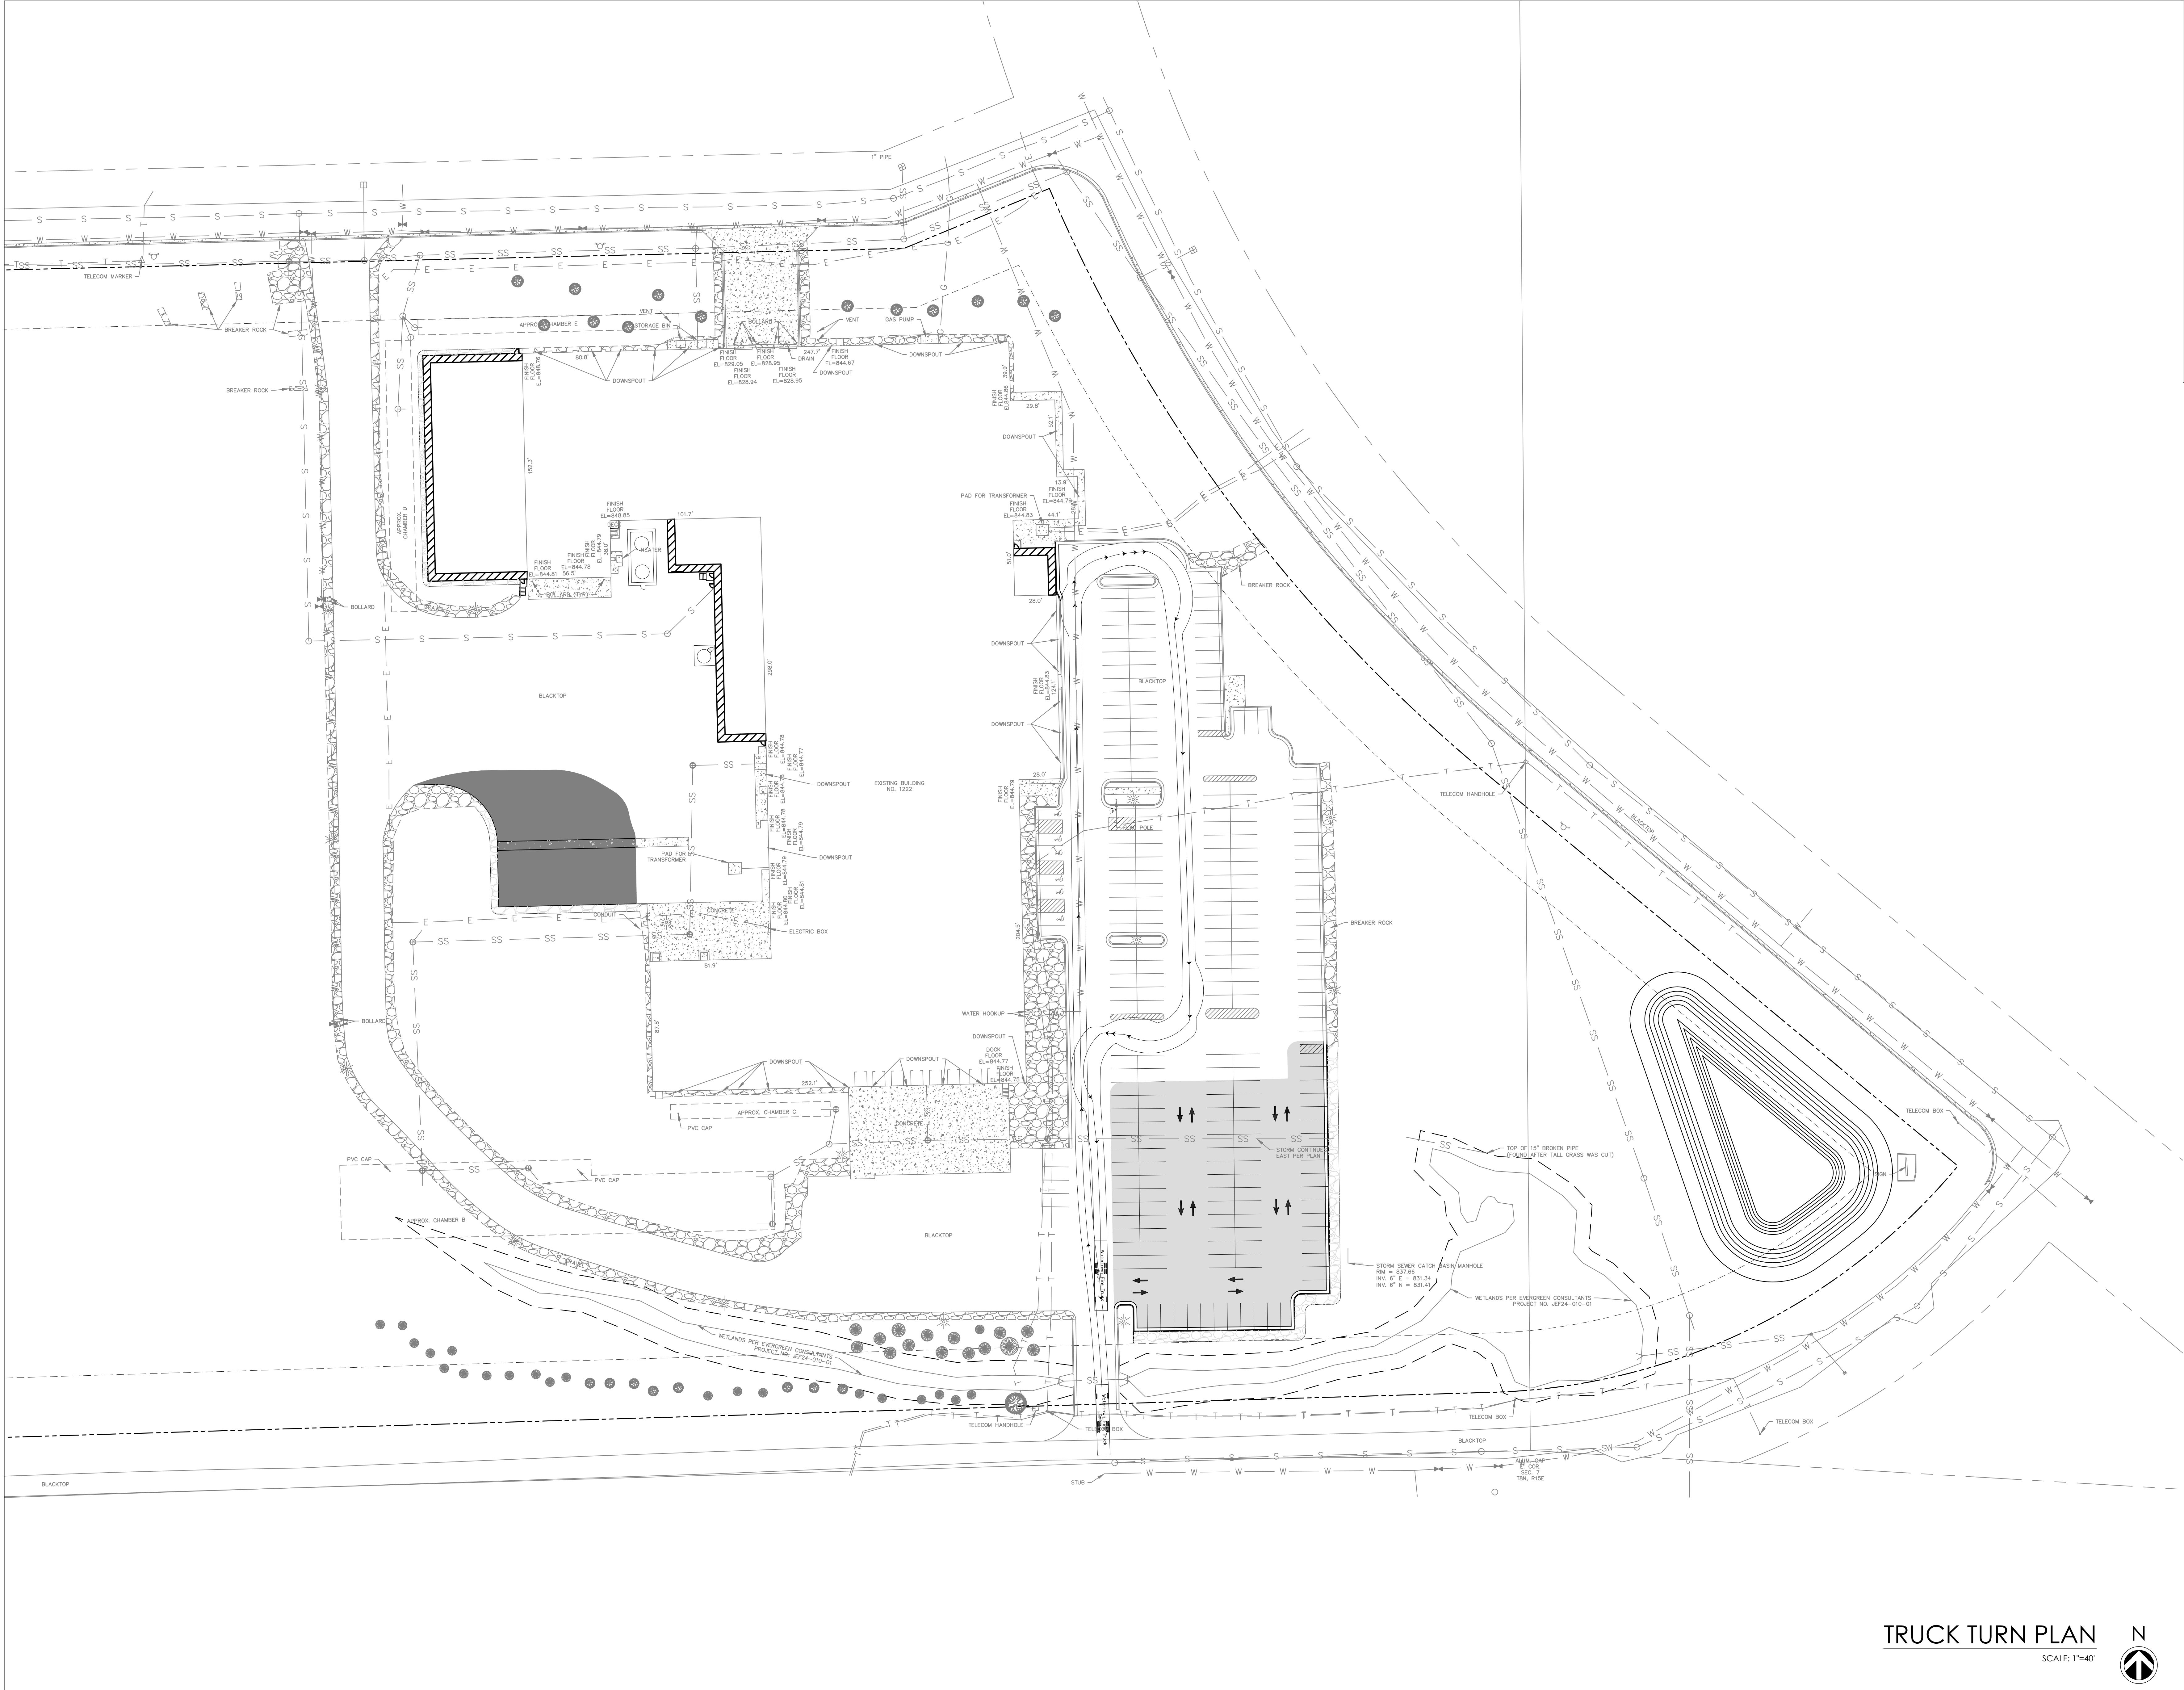

REVISIONS:		
△	DATE	ISSUE
NOTICE TO BIDDERS BIDDERS SHALL REVIEW ALL DRAWINGS AND SPECIFICATION SECTIONS TO DETERMINE THE IMPACT OF OTHER SECTIONS OF WORK ON THEIR OWN WORK. © 2025 ABACUS ARCHITECTS, INC.		

ISSUE DATE: FEBRUARY 10, 2025
PERRY WAY FOODS | ADDITIONS AND ALTERATIONS
JOHNSONVILLE SAUSAGE, LLC
1222 PERRY WAY, WATERTOWN, WISCONSIN 53094
1135A MICHIGAN AVE. SHEBOYGAN, WI 53081 | (920) 452-4444 | 640 N. VEL R. PHILIPS AVE. SUITE 210, MILWAUKEE, WI 53203

DRAWN BY: JMN
CHECKED BY: JRV

TRUCK TURN PLAN

A
208


PROJ. NO. 2024-110

TRUCK TURN PLAN

SCALE: 1"=40'




P:\2024-CONTRACTS\2024-110 Johnsonville Perry Way Additions & Remod Phase - 2 Construction Documents\3.3 Site\2024-110 - Base.dwg
February 6, 2025

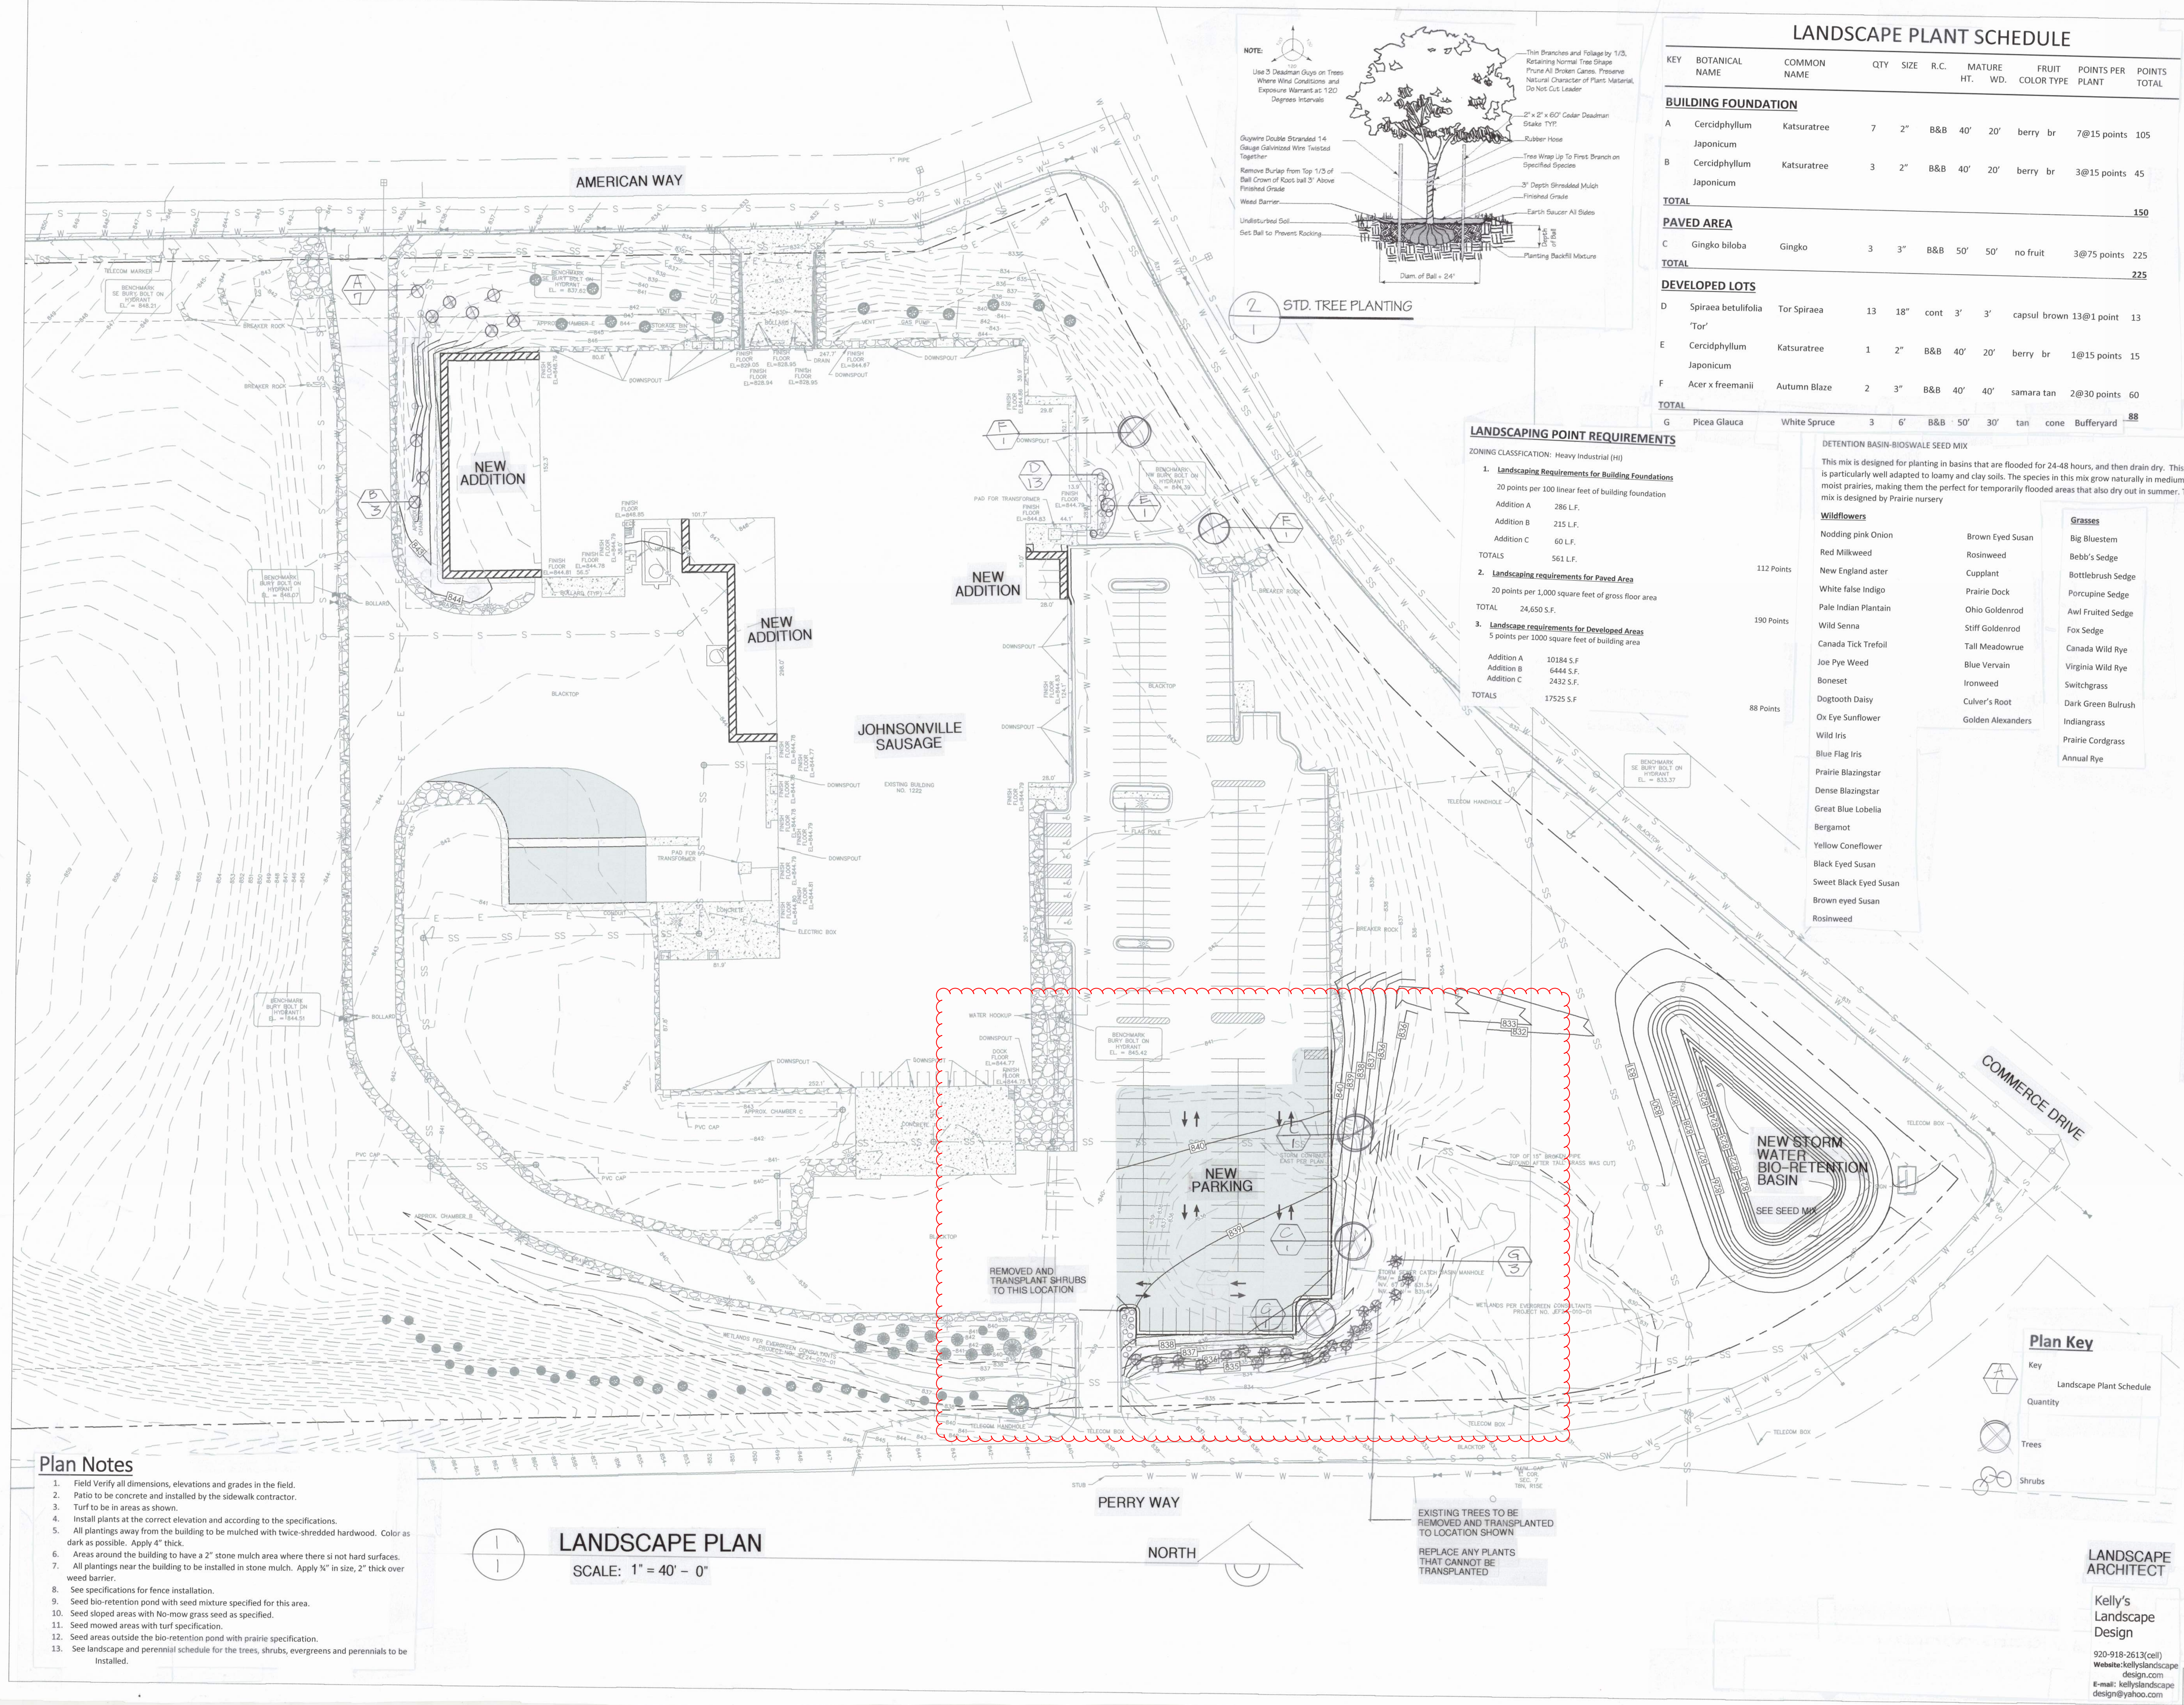

- Plan Notes**
- Field Verify all dimensions, elevations and grades in the field.
 - Patio to be concrete and installed by the sidewalk contractor.
 - Turf to be in areas as shown.
 - Install plants at the correct elevation and according to the specifications.
 - All plantings away from the building to be mulched with twice-shredded hardwood. Color as dark as possible. Apply 4" thick.
 - Areas around the building to have a 2" stone mulch area where there is no hard surfaces.
 - All plantings near the building to be installed in stone mulch. Apply 3/4" in size, 2" thick over weed barrier.
 - See specifications for fence installation.
 - Seed bio-retention pond with seed mixture specified for this area.
 - Seed sloped areas with No-mow grass seed as specified.
 - Seed mowed areas with turf specification.
 - Seed areas outside the bio-retention pond with prairie specification.
 - See landscape and perennial schedule for the trees, shrubs, evergreens and perennials to be installed.

LANDSCAPE PLAN
SCALE: 1" = 40' - 0"

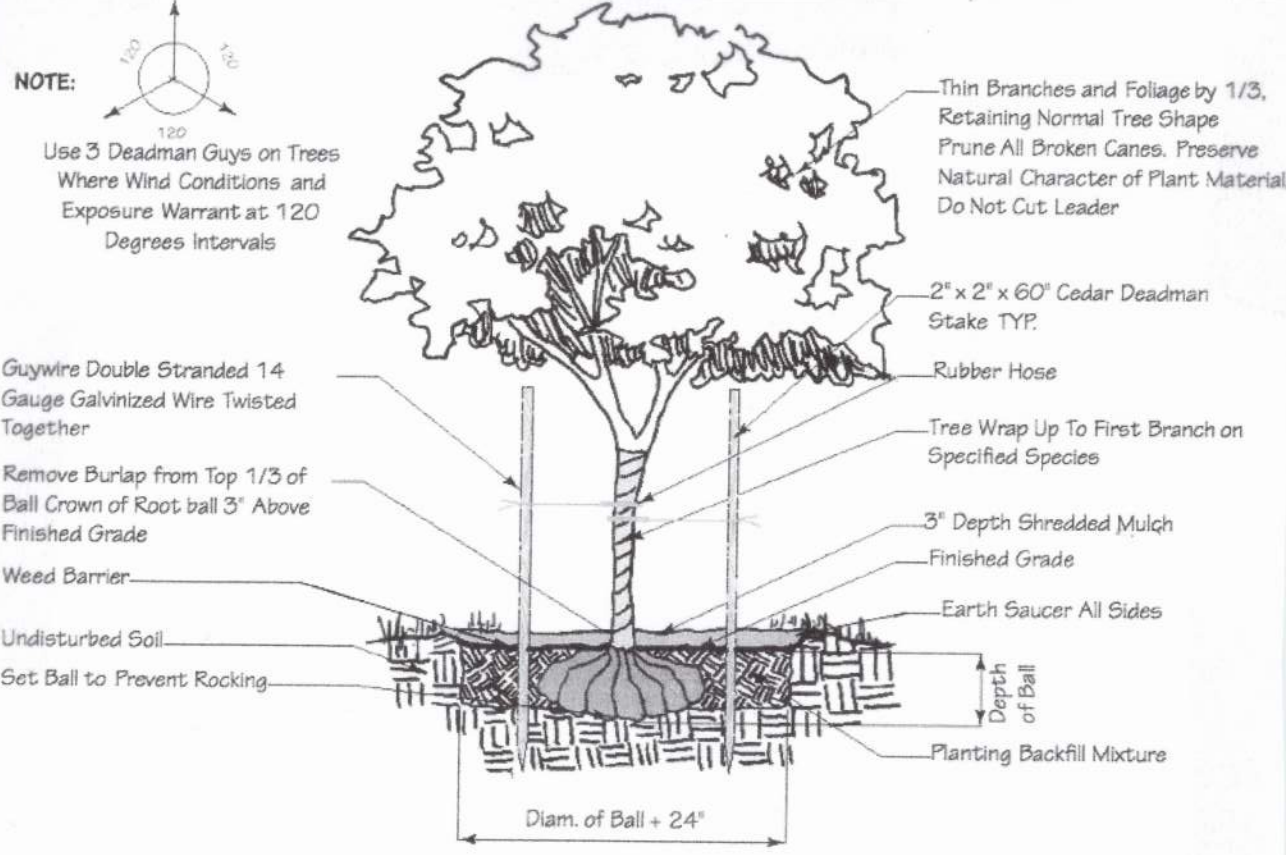

2 STD. TREE PLANTING

LANDSCAPING POINT REQUIREMENTS

- ZONING CLASSIFICATION: Heavy Industrial (HI)
- Landscaping Requirements for Building Foundations**
20 points per 100 linear feet of building foundation
Addition A 286 L.F.
Addition B 215 L.F.
Addition C 60 L.F.
TOTALS 561 L.F.
 - Landscaping requirements for Paved Area**
20 points per 1,000 square feet of gross floor area
TOTAL 24,650 S.F.
 - Landscaping requirements for Developed Areas**
5 points per 1,000 square feet of building area
Addition A 10184 S.F.
Addition B 6444 S.F.
Addition C 2432 S.F.
TOTALS 17525 S.F.


LANDSCAPE PLANT SCHEDULE

KEY	BOTANICAL NAME	COMMON NAME	QTY	SIZE	R.C.	MATURE HT.	WD.	FRUIT COLOR	TYPE	POINTS PER PLANT	POINTS TOTAL
BUILDING FOUNDATION											
A	Cercidiphyllum Japonicum	Katsuratree	7	2"	B&B	40'	20'	berry	br	7@15 points	105
B	Cercidiphyllum Japonicum	Katsuratree	3	2"	B&B	40'	20'	berry	br	3@15 points	45
TOTAL											150
PAVED AREA											
C	Ginkgo biloba	Ginkgo	3	3"	B&B	50'	50'	no fruit		3@75 points	225
TOTAL											225
DEVELOPED LOTS											
D	Spiraea betulifolia 'Tor'	Tor Spiraea	13	18"	cont	3'	3'	capsul	brown	13@1 point	13
E	Cercidiphyllum Japonicum	Katsuratree	1	2"	B&B	40'	20'	berry	br	1@15 points	15
F	Acer x freemanii	Autumn Blaze	2	3"	B&B	40'	40'	samara	tan	2@30 points	60
TOTAL											88
G	Picea Glauca	White Spruce	3	6"	B&B	50'	30'	tan	cone	3@30 points	90

DETENTION BASIN-BIOSWALE SEED MIX

This mix is designed for planting in basins that are flooded for 24-48 hours, and then drain dry. This mix is particularly well adapted to loamy and clay soils. The species in this mix grow naturally in medium-moist prairies, making them the perfect for temporarily flooded areas that also dry out in summer. This mix is designed by Prairie nursery

Wildflowers	Grasses
Nodding pink Onion	Brown Eyed Susan
Red Milkweed	Rosinweed
New England aster	Cupplant
White false indigo	Prairie Dock
Pale Indian Plantain	Ohio Goldenrod
Wild Senna	Stiff Goldenrod
Canada Tick Trefoil	Tall Meadowrue
Joe Pye Weed	Blue Vervain
Boneset	Ironweed
Dogtooth Daisy	Culver's Root
Ox Eye Sunflower	Golden Alexanders
Wild Iris	
Blue Flag Iris	
Prairie Blazingstar	
Dense Blazingstar	
Great Blue Lobelia	
Bergamot	
Yellow Coneflower	
Black Eyed Susan	
Sweet Black Eyed Susan	
Brown eyed Susan	
Rosinweed	

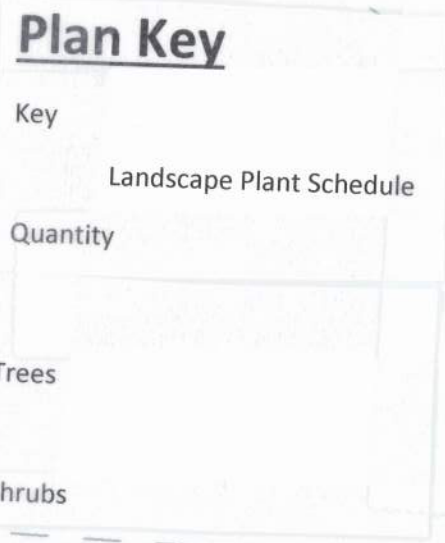

PROJECT #: 3319-25
DATE: 10 FEBRUARY 2025
12 FEBRUARY 2025

SCALE: 1" = 40' - 0"
PAGES: 1 OF 1
DRAWN BY: K. BAHRIS #336-14

NOTICE TO BIDDERS
BIDDERS SHALL REVIEW ALL DRAWINGS AND SPECIFICATION SECTIONS TO DETERMINE THE IMPACT OF OTHER SECTIONS OF WORK ON THEIR OWN WORK
© 2025 ABACUS ARCHITECTS, INC.

LANDSCAPE PLAN FOR:

ISSUE DATE: FEBRUARY 17, 2025

PERRY WAY FOODS | ADDITIONS AND ALTERATIONS

JOHNSONVILLE SAUSAGE, LLC

1222 PERRY WAY, WATERTOWN, WISCONSIN 53094

1135A MICHIGAN AVE. SHEBOYGAN, WI 53081 | (920) 452-4444 | 6401 VEL R. PHILLIPS AVE. SUITE 210 MILWAUKEE, WI 53203

PRELIMINARY - NOT FOR CONSTRUCTION

LANDSCAPE ARCHITECT

Kelly's Landscape Design

920-918-2613 (cell)
Website: kellyslandscape design.com
E-mail: kellyslandscape design@yahoo.com

LANDSCAPE PLAN

L

101

PROJ. NO. 2024-110

PLAN KEY

Key

Landscape Plant Schedule

Quantity

Trees

Shrubs

PLAN NOTES

- Field Verify all dimensions, elevations and grades in the field.
- Patio to be concrete and installed by the sidewalk contractor.
- Turf to be in areas as shown.
- Install plants at the correct elevation and according to the specifications.
- All plantings away from the building to be mulched with twice-shredded hardwood. Color as dark as possible. Apply 4" thick.
- Areas around the building to have a 2" stone mulch area where there is no hard surfaces.
- All plantings near the building to be installed in stone mulch. Apply 3/4" in size, 2" thick over weed barrier.
- See specifications for fence installation.
- Seed bio-retention pond with seed mixture specified for this area.
- Seed sloped areas with No-mow grass seed as specified.
- Seed mowed areas with turf specification.
- Seed areas outside the bio-retention pond with prairie specification.
- See landscape and perennial schedule for the trees, shrubs, evergreens and perennials to be installed.

LANDSCAPE PLAN

L

101

PROJ. NO. 2024-110