



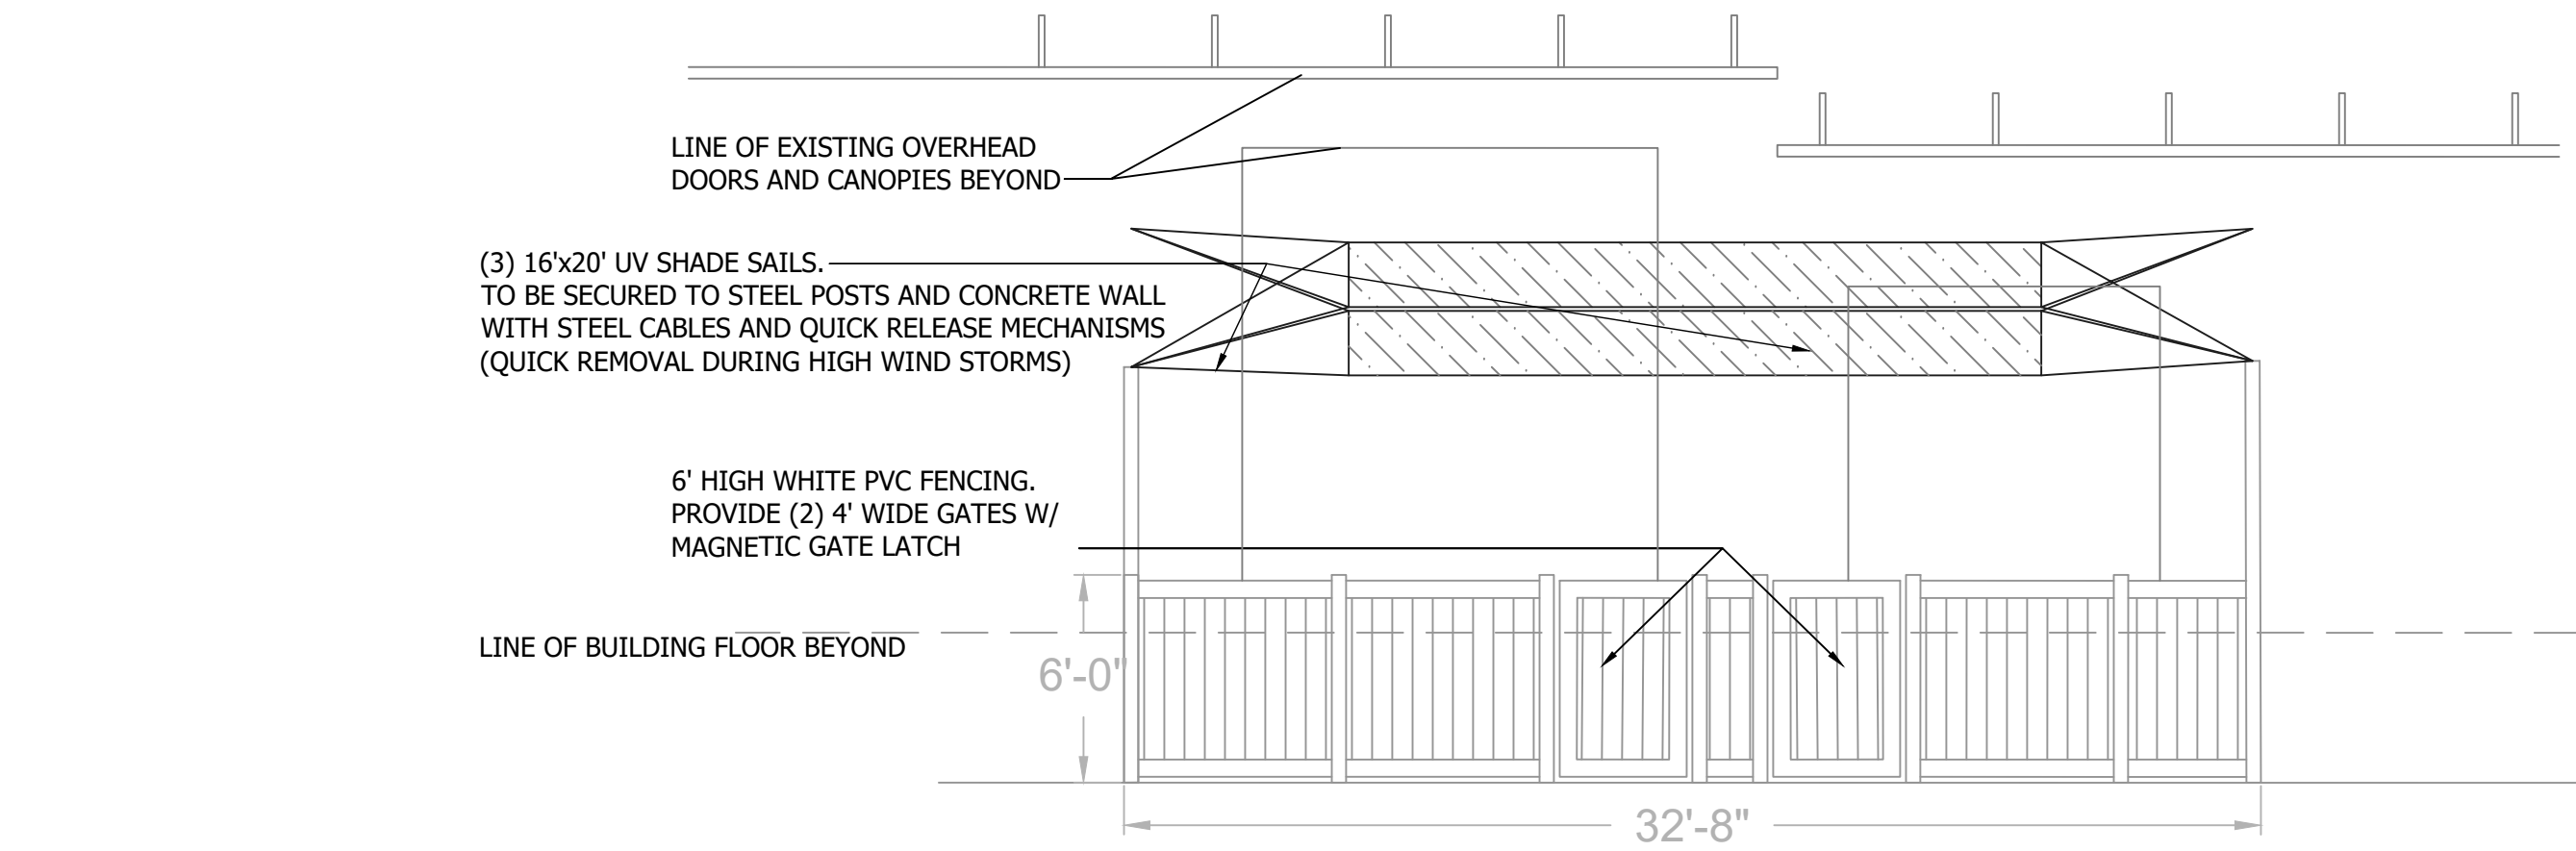

OUTDOOR YARD - EAST ELEVATION "D"

SCALE: 3/16" = 1'-0"


05

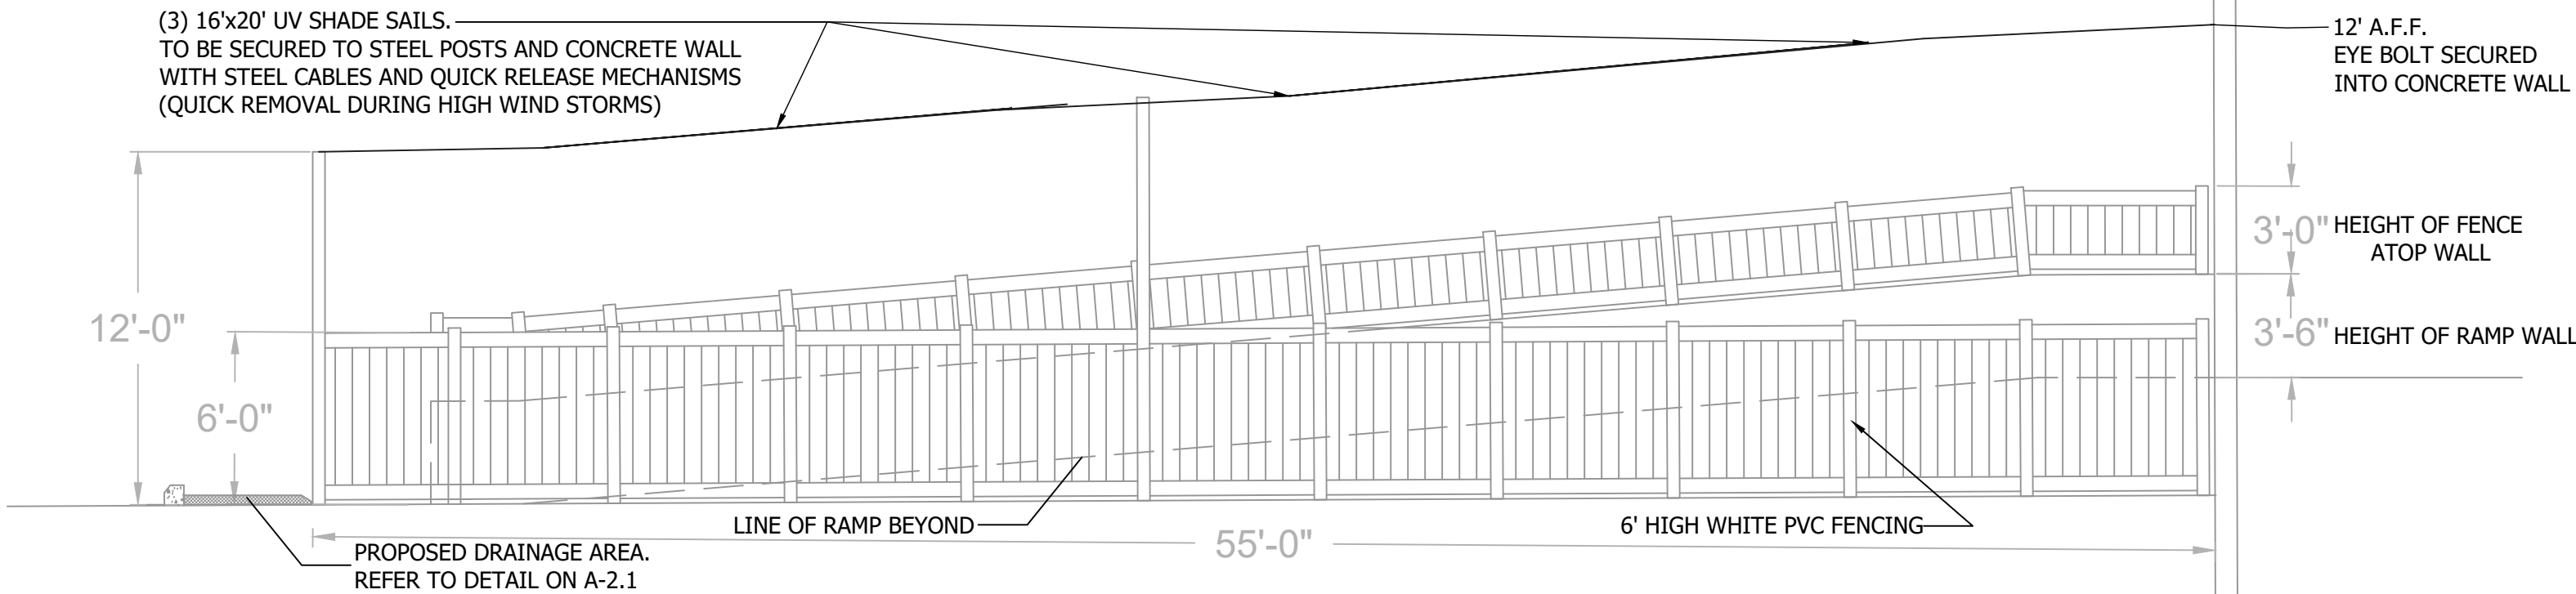

OUTDOOR YARD - NORTH ELEVATION "A"

SCALE: 3/16" = 1'-0"


02

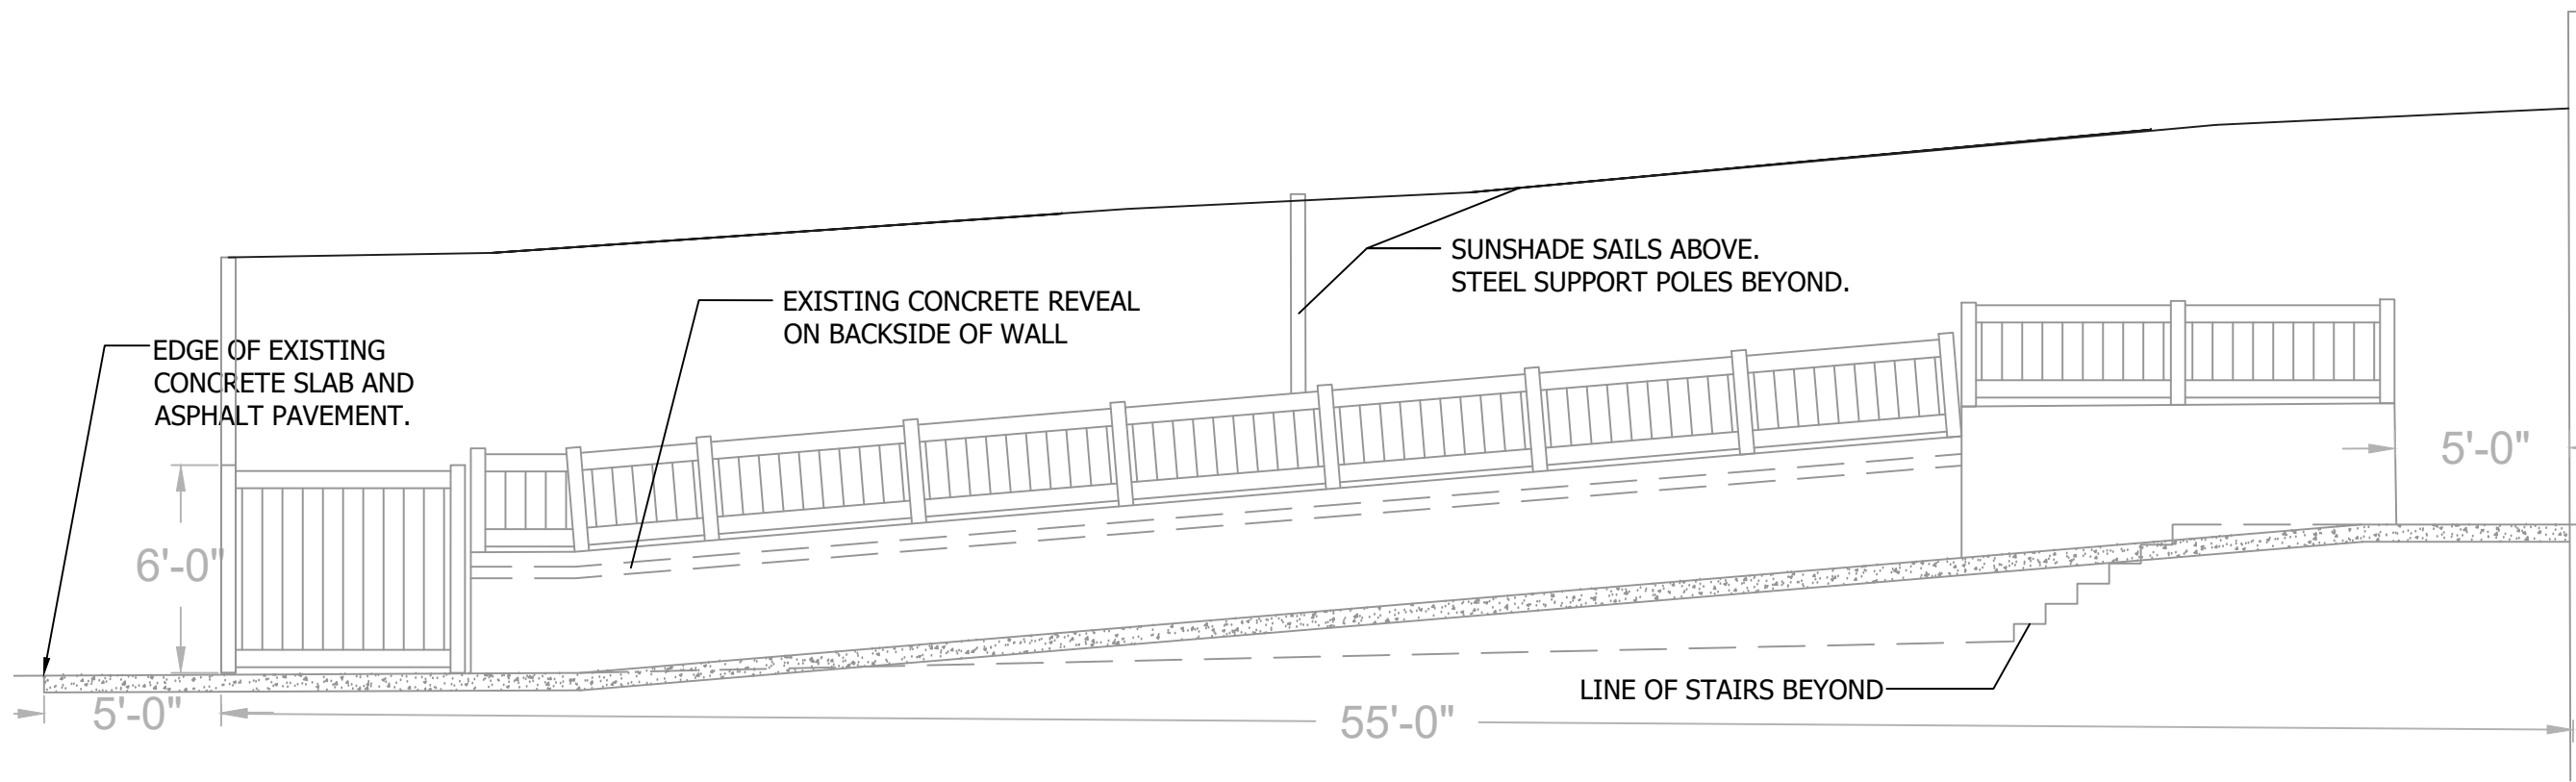

OUTDOOR YARD - INTERIOR ELEVATION "C"

SCALE: 3/16" = 1'-0"


04

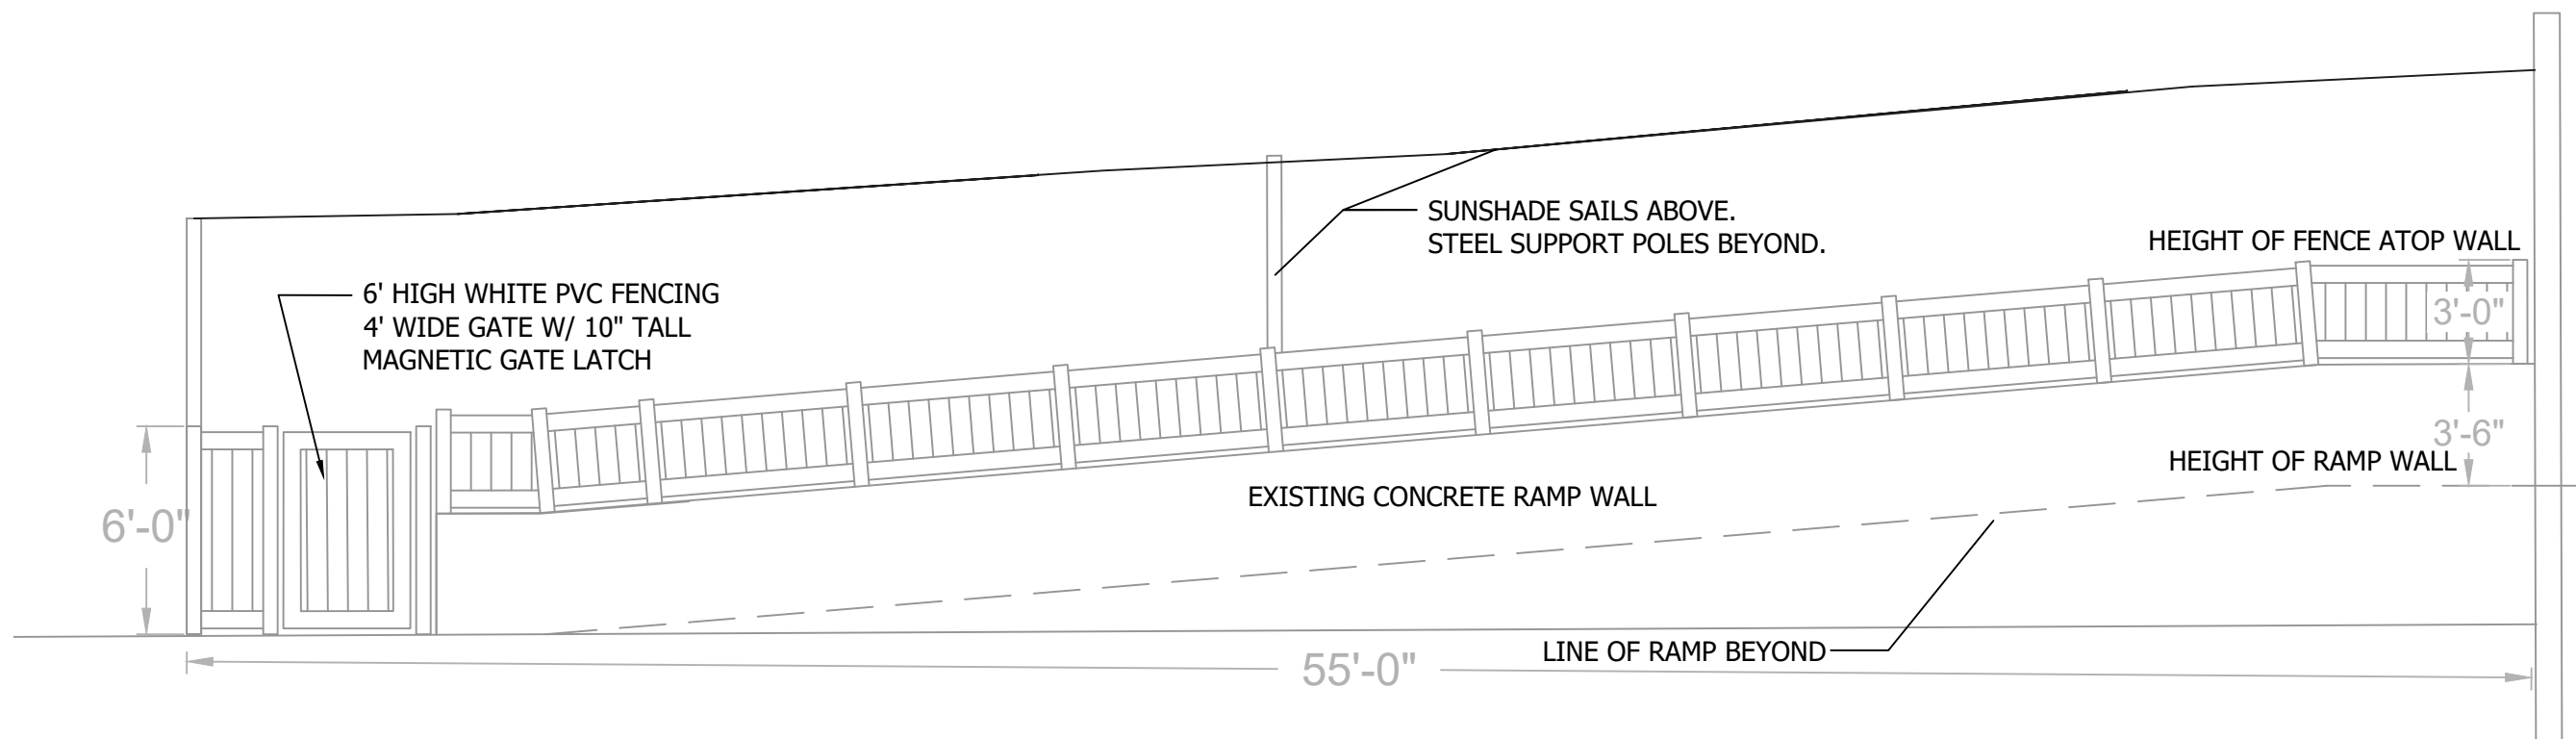

OUTDOOR YARD - INTERIOR ELEVATION "B"

SCALE: 3/16" = 1'-0"

03

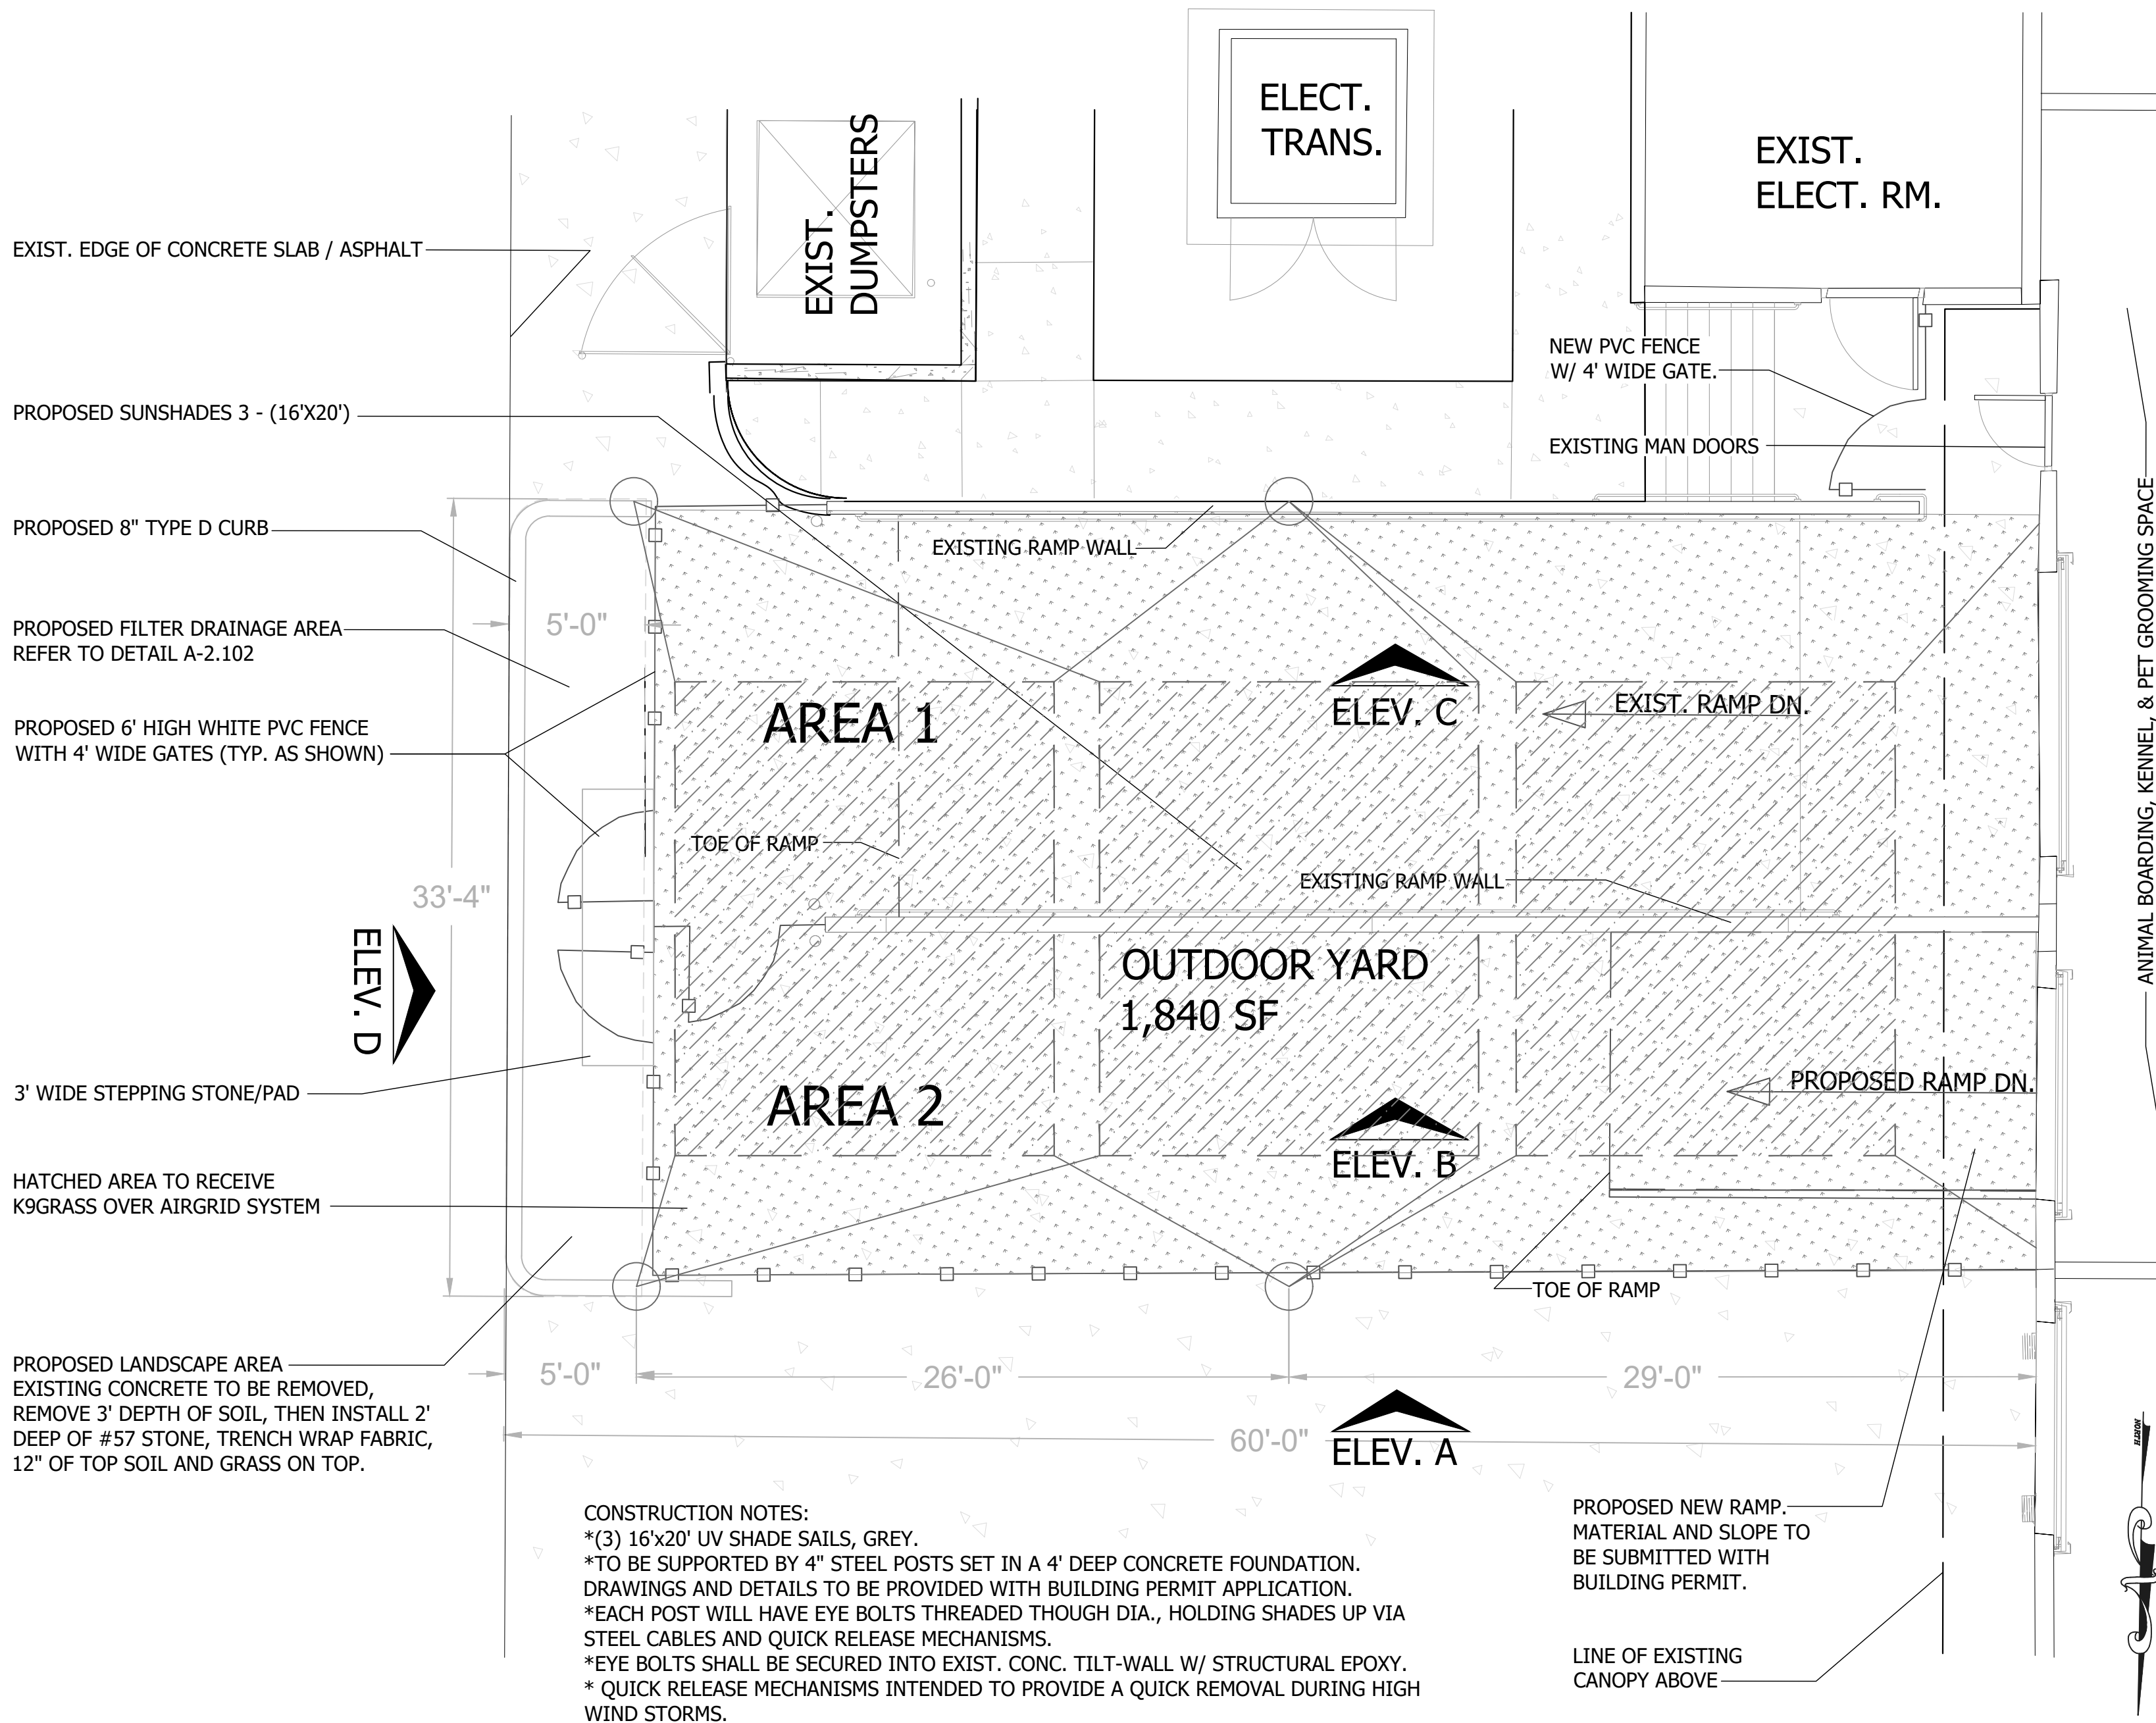

OUTDOOR YARD FLOOR PLAN

SCALE: 3/16" = 1'-0"

01