


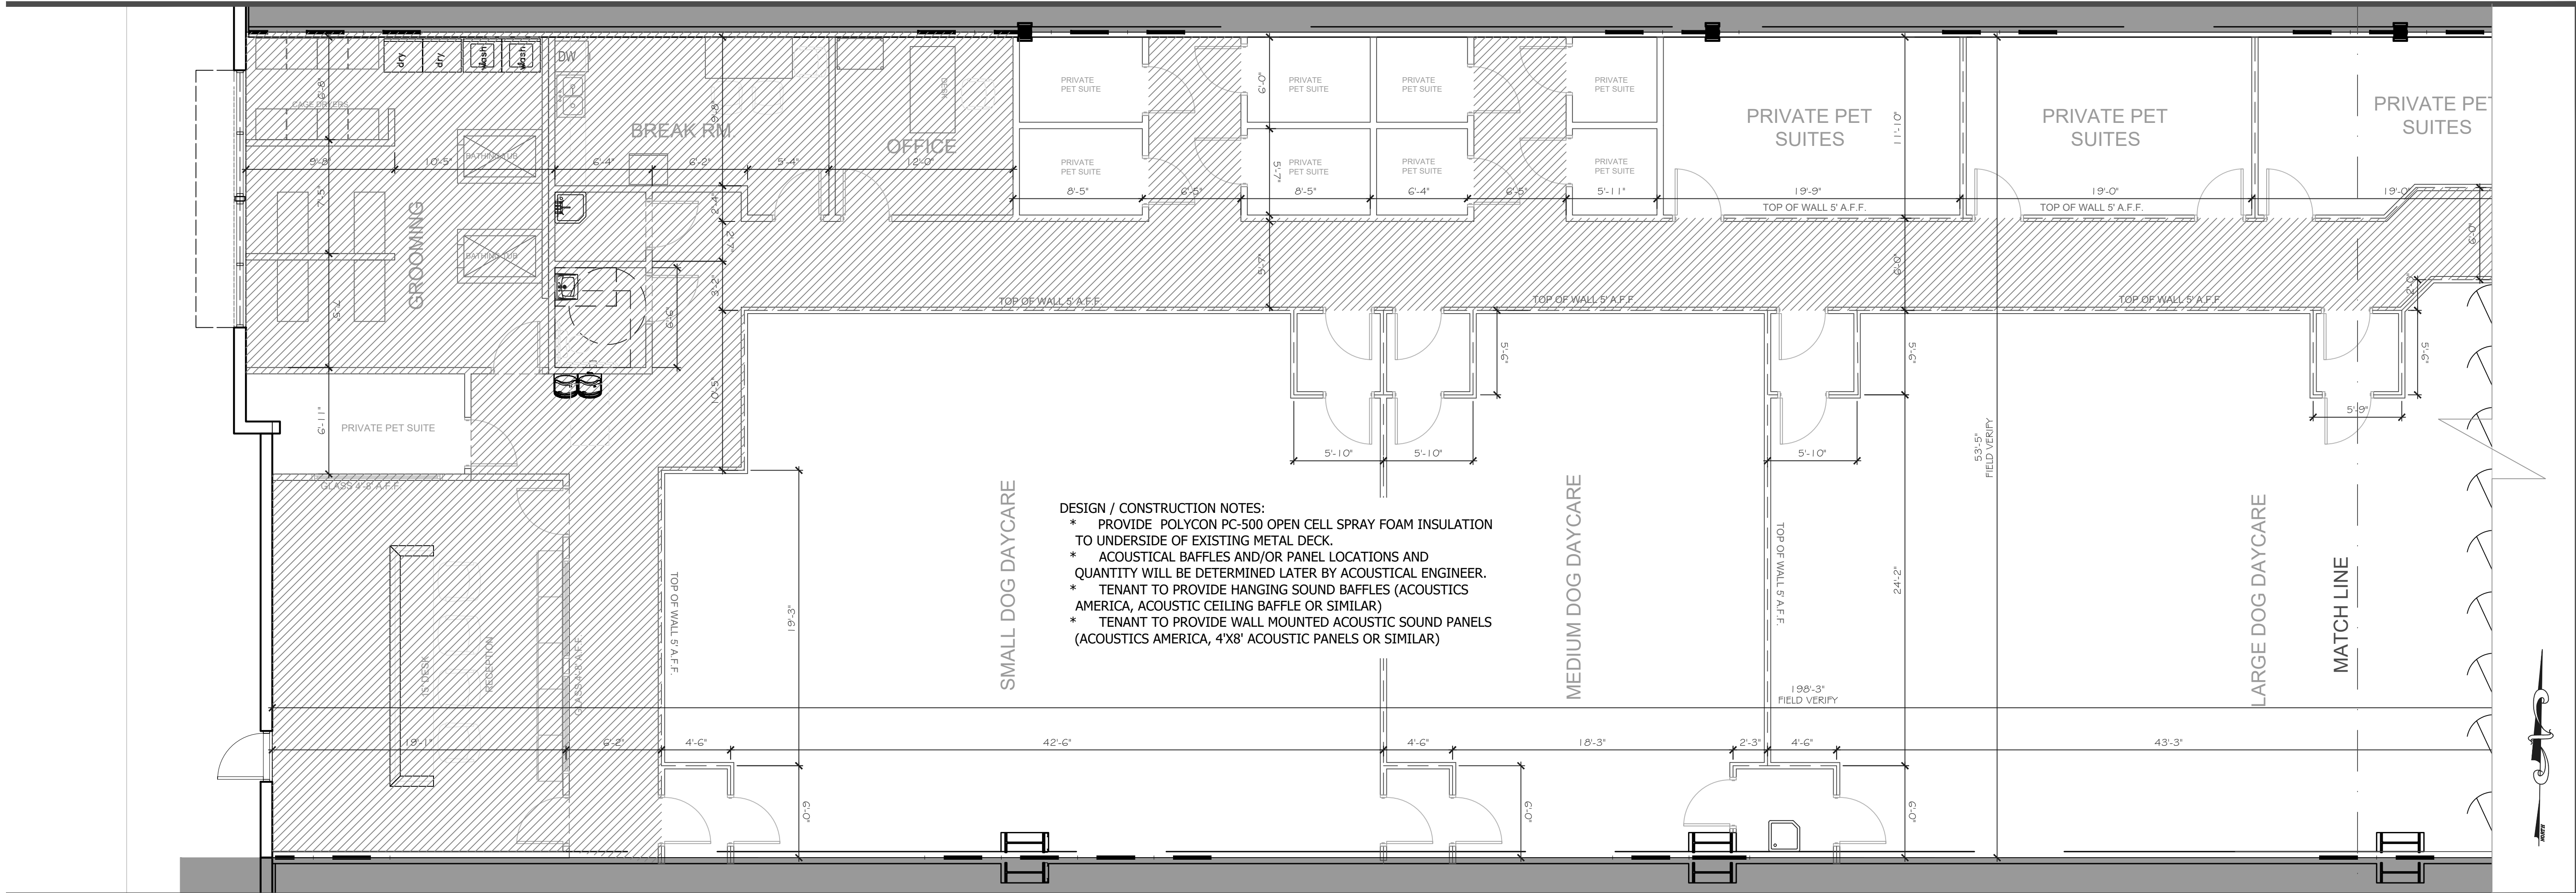

FLOOR PLAN - PARTIAL


SCALE: 3/16" = 1'-0"

01

TOTAL TENANT INTERIOR SPACE =		10,855 SF
OFFICE AREAS:		
RECEPTION	475 SF	
GROOMING AREA	438 SF	
OFFICE/BREAKROOM	350 SF	
CORRIDOR, RESTROOM & ELECT.	1,810 SF	
SUB-TOTAL	3,073 SF	
DAYCARE AREAS	5,347 SF	
BOARDING AREAS	2,435 SF	

OCCUPANCY CALCULATIONS


03

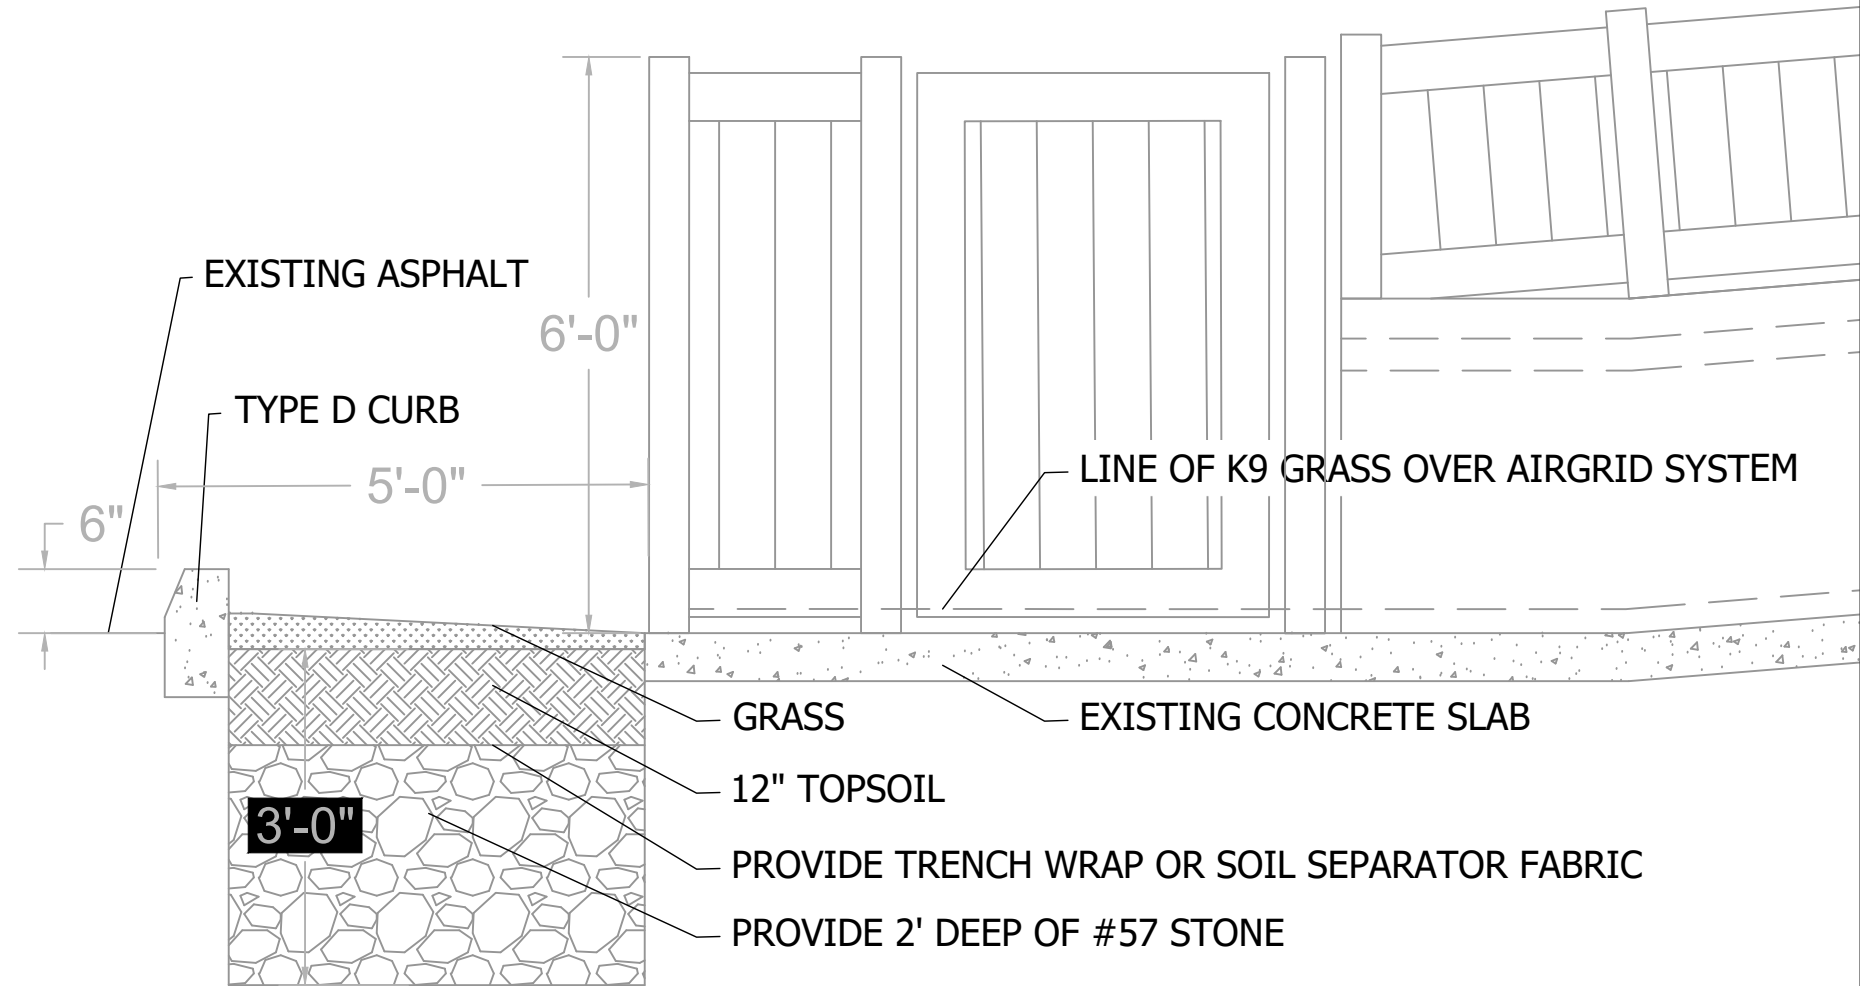

DRAINAGE FILTER DETAIL - ENLARGED

SCALE: 1/2" = 1'-0"

02

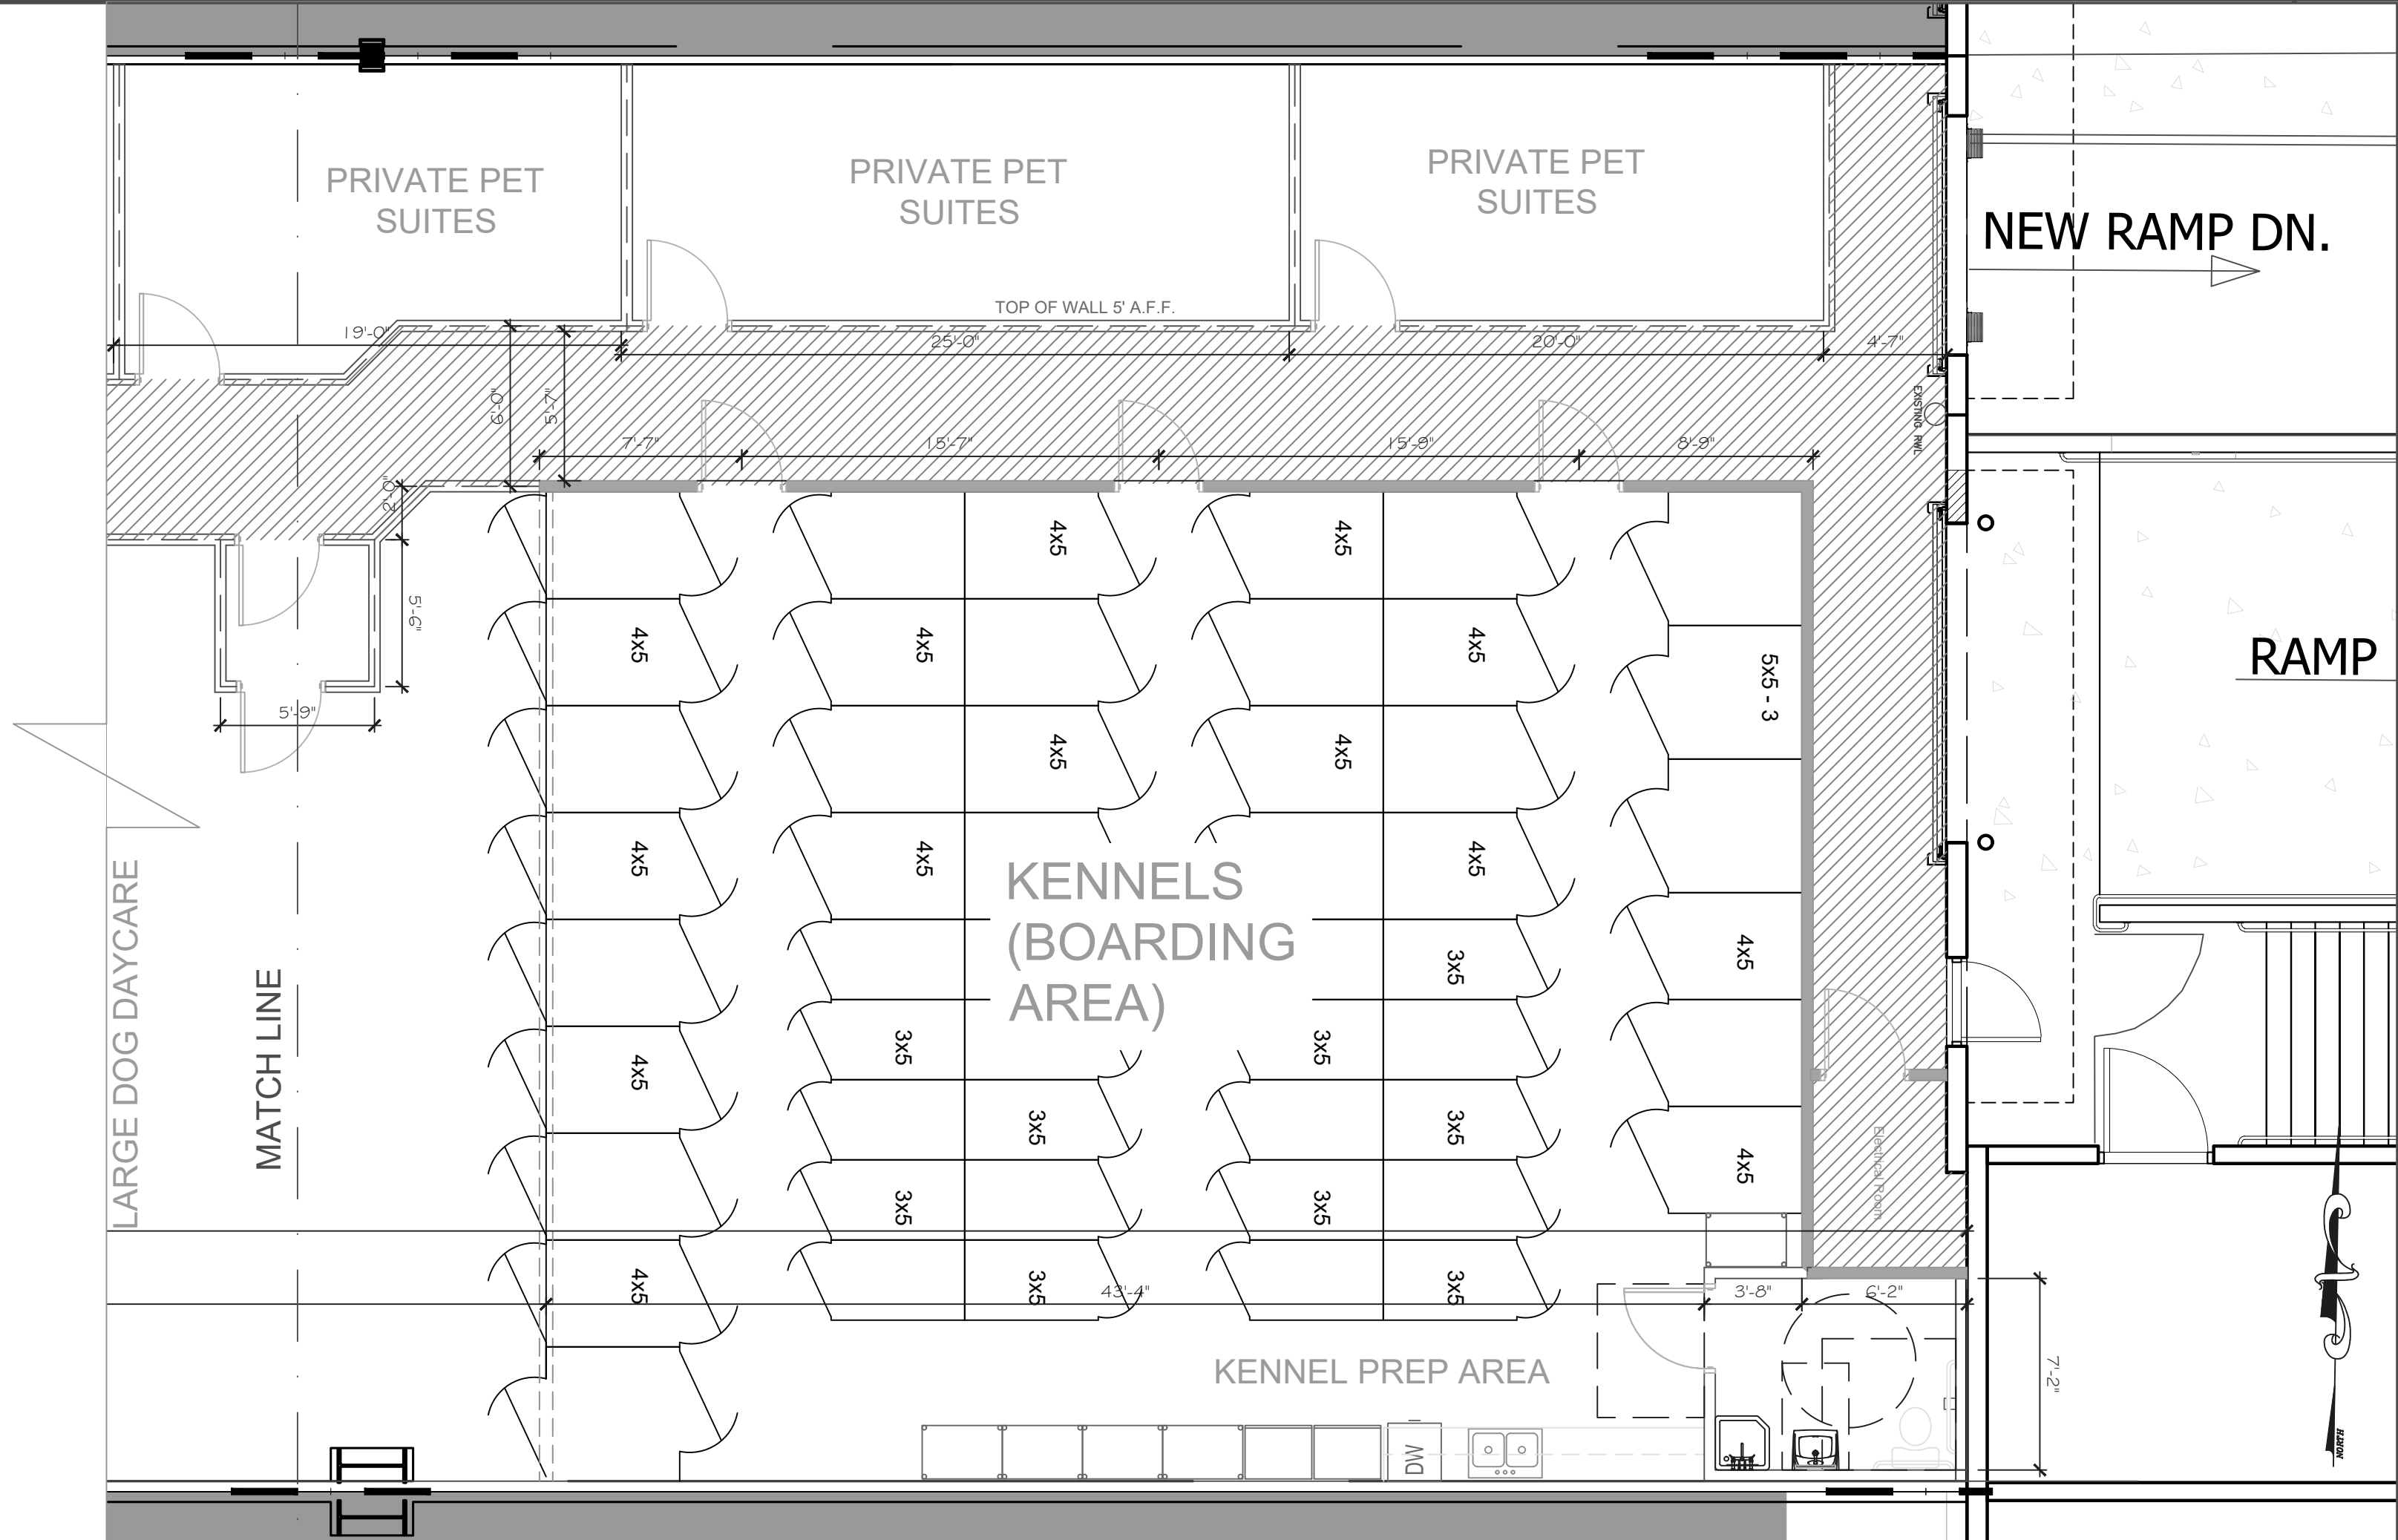


FLOOR PLAN - PARTIAL

SCALE: 3/16" = 1'-0"

01

CONSULTANT

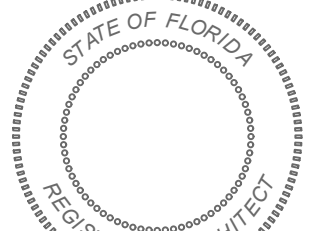

Gregory B. Molina
FL REG. # AR 93354
DATE: -----

COPYRIGHT © 2020
SBH ARCHITECTURE, INC.
ALL RIGHTS RESERVED. THIS DOCUMENT
DESIGN OR PARTS THEREOF, MAY NOT BE
REPRODUCED IN ANY FORM WITHOUT
WRITTEN CONSENT FROM SBH ARCHITECTURE, INC.

2801 SW 3RD AVENUE, UNIT F8
FORT LAUDERDALE, FLORIDA 33315
T: 954.713.6101
C: 954.812.6680
E: GREG@SBHARCHITECTURE.COM
WEB: WWW.SBHARCHITECTURE.COM

DOG UNLEASHED
JAMES BUSINESS PARK
17035 PERSIMMONS BLVD. UNIT 700
CITY OF WESTLAKE, FL 33470

PALM BEACH COUNTY

CITY OF WESTLAKE

DRAWING ISSUE DATES:
08-28-2026

FLOOR
PLAN

SHEET

A-2.1

PROJECT ---
ORG PERMIT SUB ---
PERMIT NO. ---