


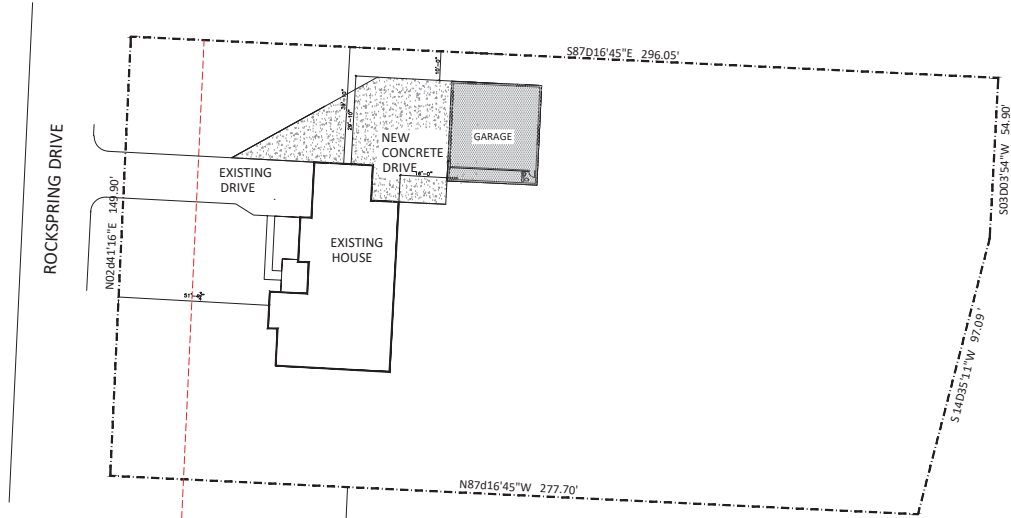

Site Plan


SCALE 1" = 20.0'




Richard O. Haness, Architects
 4316 Rosser Square
 Dallas, Texas 75244
 214-679-2682
 robdevelopment@aol.com

Lively Garage Addition
 631 Rockspring Drive
 Wylie, Texas 75098


DATE: 9/20/2026
 DATE: 8/23/2026
 DRAWN BY: rh
 SHEET: **A**
 OF **2.0**

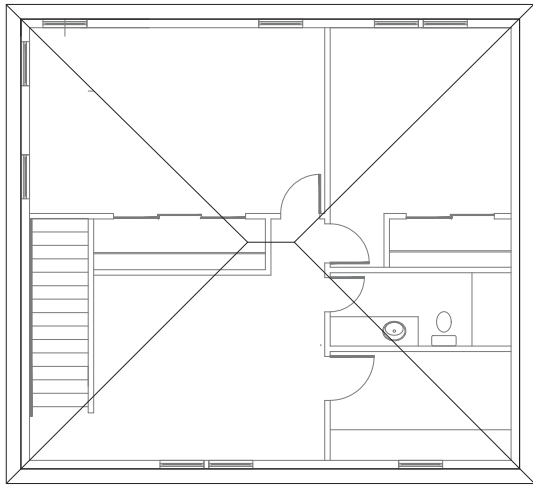

3. Roof Plan SCALE 1/4"=1'-0"

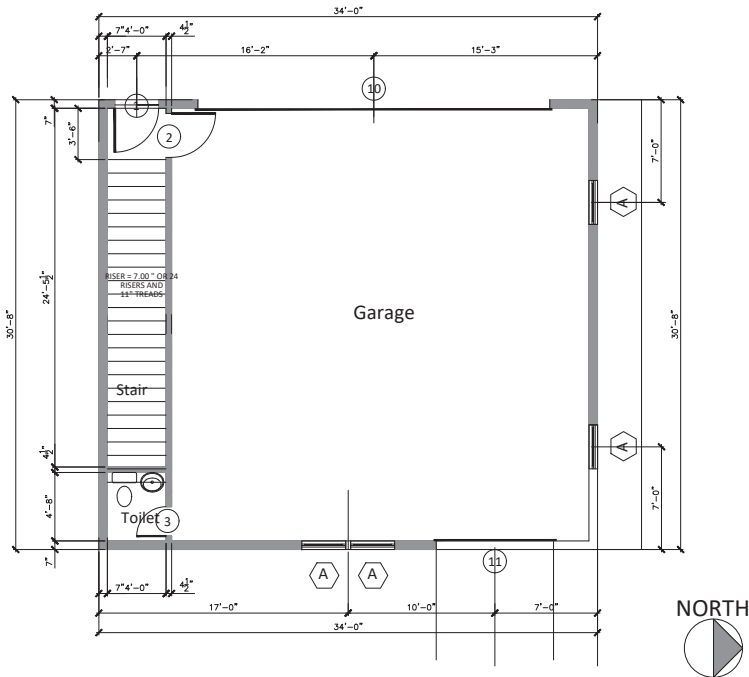

1. First Floor Plan SCALE 1/4"=1'-0"

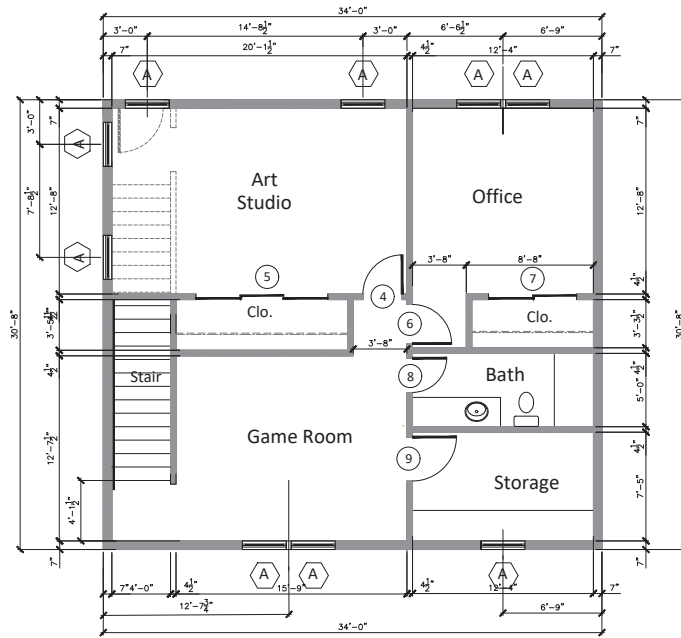

2. Second Floor Plan SCALE 1/4"=1'-0"



9/20/2026
 PROFESSIONAL SEAL
 ARCHITECT
 RICHARD O. HANESS
 214-679-2882
 rohdevelopment@aol.com

Richard O. Haness, Architects
 4316 Rosser Square
 Dallas, Texas 75244
 214-679-2882
 rohdevelopment@aol.com

Lively Garage Addition
 631 Rockspring Drive
 Wylie, Texas 75098

REVISED
9/20/2026
DATE:
8/23/2026
DRAWN BY:
rh
SHEET:
A
3.0



Richard O. Hanes, Architects

4316 Rosser Square
Dallas, Texas 75244
214-679-2662
rohdevelopment@aol.com

Lively Garage Addition

631 Rockspring Drive
Wylie, Texas 75098

DATE:

9/20/2026

DATE:

8/23/2026


DRAWN BY:

rh

SHEET:


A

4.0

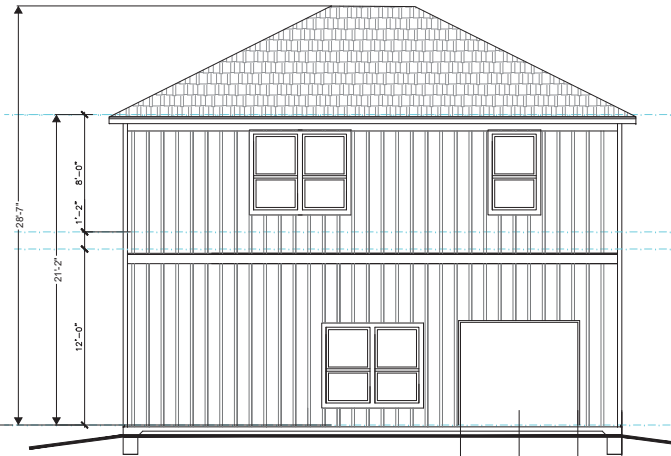


3. West Elev.

SCALE 1/4"=1'-0"

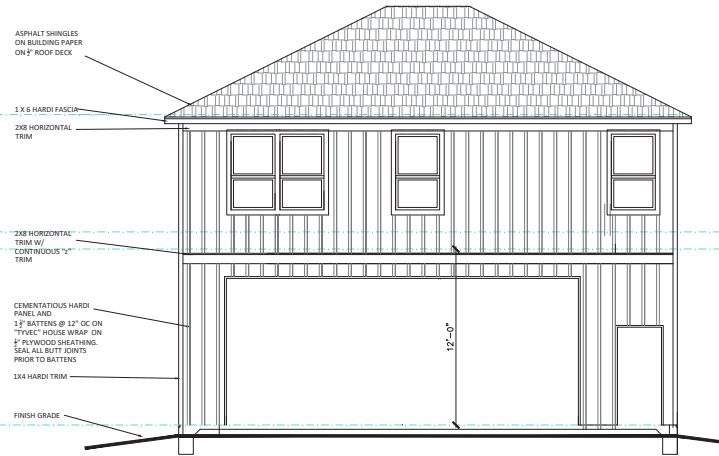


4. East Elev.

SCALE 1/4"=1'-0"

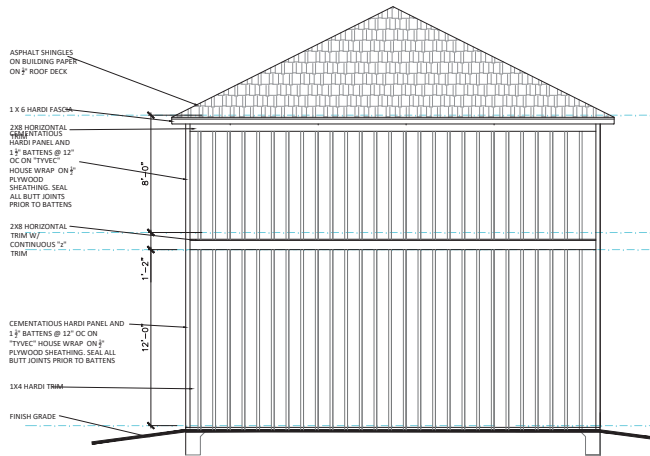

1. North Elev.

SCALE 1/4"=1'-0"

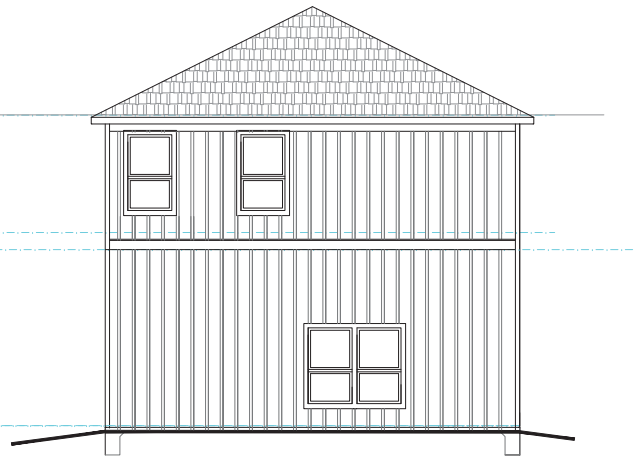

2. South Elev.

SCALE 1/4"=1'-0"