

Preliminary Plan Enclosures VOLUME II

- φ Bristol Yarn Mill Preliminary Plan, 26 sheets, 12/2/2022
- φ Architectural Drawings, Brady Sullivan 9 sheets, 8/8/22



Bristol Yarn Mill Preliminary Plan

26 Sheets, 12/2/22

BRISTOL YARN MILL

THAMES STREET & HOPE STREET · BRISTOL · RHODE ISLAND
ASSESSOR'S PLAT 10 LOTS 41, 42, 43, 44, 49, 50, 60, 61, 62, 68, 71, 73, 74, 76

PRELIMINARY PLAN

DECEMBER 6, 2022

PREPARED FOR
**BRADY SULLIVAN
PROPERTIES**
670 N. COMMERCIAL STREET
MANCHESTER, NH 03101
603.622.6223
WWW.BRADYSULLIVAN.COM



PREPARED BY
FUSS & O'NEILL
317 IRON HORSE WAY, SUITE 204
PROVIDENCE, RI 02908
401.861.3070
www.fando.com

CONSULTANTS

NOBIS GROUP
18 CHENELL DR
CONCORD, NH 03301
603.224.4182

SHEET INDEX

<u>SHEET No.</u>	<u>SHEET TITLE</u>
GI-001	COVER SHEET
CN-001	GENERAL NOTES AND LEGEND
1 OF 3	BOUNDARY & TOPOGRAPHIC SURVEY
2 OF 3	BOUNDARY & TOPOGRAPHIC SURVEY
3 OF 3	BOUNDARY & TOPOGRAPHIC SURVEY
CP-101	SITE DEMOLITION PLAN
CE-101	SOIL EROSION & SEDIMENTATION CONTROL PLAN
CS-101	SITE PLAN
CS-102	SITE CIRCULATION PLAN
CG-101	GRADING PLAN
CG-102	DRAINAGE PLAN
CU-101	WATER & SEWER PLAN
LP-101 - LP-103	PLANTING PLANS
CD-501 - CD-502	PLANTING DETAILS
CD-503 - CD-510	CIVIL DETAILS
CD-511	LANDSCAPING DETAILS



LOCATION MAP
SCALE: 1" = 500'

PLANNING BOARD APPROVAL

PLANNING BOARD CHAIR OR DESIGNEE DATE



PROJ. No.: 20081150.A22
DATE: NOVEMBER 29, 2022

GI-001

SHEET 1 OF 26

EXIST		PROP	
----	----	PROPERTY LINE/RIGHT-OF-WAY	----
----	----	CENTERLINE	----
----	----	LIMIT OF DISTURBANCE	----
----	----	EASEMENT	----
----	----	BUILDING SETBACK	----
10+00	10+00	STATE HIGHWAY BASELINE	----
----	----	BASELINE	----
----	----	ZONING LINE	----
----	----	EDGE OF WATER	----
Δ NF1 Δ NF2	Δ NF1 Δ NF2	WETLAND LINE	----
▲	▲	BUFFER ZONE	----
▲	▲	WETLAND SYMBOL	----
----	----	GRAVEL ROAD	----
----	----	EDGE OF PAVEMENT	----
=====	=====	BITUMINOUS CURB	=====
=====	=====	CONCRETE CURB	=====
=====	=====	PRECAST CONC. CURB	=====
=====	=====	VERT. GRAN. CURB	=====
=====	=====	LIMIT OF CURB TYPE	=====
----	----	SAW CUT	----
MATCH LINE SEE SHEET 2 OF 2	MATCH LINE	MATCH LINE	----
SW	SW	SOLID WHITE LINE	----
SYL	SYL	SOLID YELLOW LINE	----
BWL	BWL	BROKEN WHITE LINE	----
BYL	BYL	BROKEN YELLOW LINE	----
SWCHL	SWCHL	SOLID WHITE CHANNELIZING LINE	----
SYCHL	SYCHL	SOLID YELLOW CHANNELIZING LINE	----
DYL	DYL	DOUBLE YELLOW LINE	----
STOP	STOP	STOP LINE	----
----	----	GUARD RAIL	----
----	----	STOCKADE FENCE	----
----	----	WIRE FENCE	----
----	----	CHAIN LINK FENCE	----
----	----	TREE LINE	----
----	----	SHRUB LINE	----
----	----	STONE WALL	----
----	----	RETAINING WALL	----
4	4	MINOR CONTOUR	----
10	20	MAJOR CONTOUR	----
TS	TS	TOP OF SLOPE	----
BS	BS	BOTTOM OF SLOPE	----
○	○	BUILDING	----
○	○	BOLLARD	----
▽	▽	SIGN	----
PM	PM	DOUBLE SIGN	----
•	•	PARKING METER	----
10	10	PARKING COUNT	----
		CROSSWALK	----
4	4	CONC. PAVEMENT	----
----	----	NORMAL PAVEMENT	----
----	----	HEAVY DUTY PAVEMENT	----
ADA	ADA	ADA OR ACCESSIBLE RAMP	----
HCP	HCP	HANDICAP PARKING	----
VAN	VAN	VAN-ACCESSIBLE HANDICAP PARKING	----
21.25 TC x 21.25 BC	21.25 TC x 21.25 BC	TOP & BOTTOM ELEVATION	----
21.25 x 21.25	21.25 x 21.25	SPOT ELEVATION w/LEADER	----
21.25 x 21.25	21.25 x 21.25	SPOT ELEVATION	----
●	●	SOIL BORING	----
○	○	MONITORING WELL	----
○	○	TEST PIT LOCATION	----
EXIST		PROP	
12" D	12" D	DRAINAGE LINE	----
12" S	S	SEWER LINE	----
II	II	OVERHEAD ELECTRIC, TELEPHONE & FIRE ALARM	----
W	W	WATER LINE	----
FP	FP	FIRE PROTECTION LINE	----
G	G	GAS LINE	----
E	E	UNDERGROUND ELECTRIC	----
T	T	TELEPHONE LINE	----
C	C	CABLE TV	----
E/T/C	E/T/C	ELECTRIC, TELEPHONE & CABLE TV LINES	----
CB	CB	CATCH BASIN	----
DCB	DCB	DOUBLE CATCH BASIN	----
DI	DI	DRAIN INLET	----
DMH	DMH	DRAIN MANHOLE	----
----	----	TRENCH DRAIN	----
└	└	PLUG/STUB	----
----	----	FLARED END SECTION	----
┐	┐	HEADWALL	----
ST	ST	GREASE TRAP	----
CS	CS	CONTROL STRUCTURE	----
SMH	SMH	SEWER MANHOLE	----
CO	CO	CLEAN OUT	----
W	W	WATER MANHOLE	----
WG	WG	WATER GATE	----
GV	GV	GATE VALVE	----
WS	WS	WATER SHUTOFF	----
TB	TB	THRUST BLOCK	----
Δ	Δ	REDUCER	----
TEE	TEE	TEE	----
TSV	TSV	TAPPING SLEEVE, VALVE, & BOX RISER	----
PR	PR	PRESSURE REDUCER	----
SC	SC	SIAMESE CONNECTION (FIRE DEPARTMENT CONNECTION)	----
FM	FM	FIRE HYDRANT	----
WM	WM	WATER METER	----
PIV	PIV	POST INDICATOR VALVE	----
W	W	WELL	----
GG	GG	GAS GATE	----
GM	GM	GAS METER	----
EM	EM	ELECTRIC MANHOLE	----
EB	EB	ELECTRIC BOX	----
EM	EM	ELECTRIC METER	----
TR	TR	TRANSFORMER	----
LB	LB	LIGHT BOLLARD	----
FL	FL	FLOOD LIGHT	----
LP	LP	LIGHT POLE (1 LUMINARIES)	----
LP	LP	LIGHT POLE (2 LUMINARIES)	----
LP	LP	LIGHT POLE (3 LUMINARIES)	----
LP	LP	LIGHT POLE (4 LUMINARIES)	----
WP	WP	WALL PACK	----
TM	TM	TELEPHONE MANHOLE	----
TS	TS	TRAFFIC SIGNAL	----
SB	SB	SIGNAL BOX	----
FACP	FACP	FIRE ALARM CONTROL PANEL	----
FB	FB	FIRE ALARM BOX	----
UG	UG	UTILITY POLE	----
GP	GP	GUY POLE	----
HH	HH	HAND HOLE	----
PB	PB	PULL BOX	----
SF	SF	SILT FENCE	----

LEGEND NOTE

SYMBOLS AND LEGENDS OF PROJECT FEATURES ARE GRAPHIC REPRESENTATIONS AND ARE NOT NECESSARILY SHOWN ON THE DRAWINGS TO SCALE OR TO THEIR ACTUAL DIMENSION OR LOCATION. COORDINATE DETAIL SHEET DIMENSIONS, MANUFACTURERS' LITERATURE, SHOP DRAWINGS, AND FIELD MEASUREMENTS OF SUPPLIED PRODUCTS FOR LAYOUT OF THE PROJECT FEATURES.

PLANNING BOARD APPROVAL

PLANNING BOARD CHAIR OR DESIGNEE DATE

GENERAL NOTES

- REFERENCES:
- A. THE STATE OF RHODE ISLAND STANDARD SPECIFICATIONS FOR ROAD AND BRIDGE CONSTRUCTION, 18TH EDITION, REVISIONS AND ALL CURRENT ADDENDA, ARE MADE A PART HEREOF, AS IF ATTACHED HERETO. ALL REFERENCES TO "STATE STANDARD SPECIFICATIONS" SHALL REFER TO THE LATEST EDITION OF THE STATE OF RHODE ISLAND STANDARD SPECIFICATIONS FOR ROAD AND BRIDGE CONSTRUCTION.
- B. THE STATE OF RHODE ISLAND STANDARD DETAILS, 2015 EDITION, AND ALL CURRENT REVISIONS, ARE MADE A PART HEREOF, AS IF ATTACHED HERETO. ALL REFERENCES TO "STATE STANDARD DETAILS" OR "R.I. STD. ###" SHALL REFER TO THE LATEST EDITION OF THE STATE OF RHODE ISLANDS STANDARD DETAILS.
- C. THE STATE OF RHODE ISLAND SOIL EROSION AND SEDIMENT CONTROL HANDBOOK, 2016 EDITION, REVISIONS AND ALL CURRENT ADDENDA, ARE MADE A PART HEREOF, AS IF ATTACHED HERETO. ALL REFERENCES TO "SOIL EROSION AND SEDIMENT CONTROL HANDBOOK" SHALL REFER TO THE LATEST EDITION OF THE STATE OF RHODE ISLAND SOIL EROSION AND SEDIMENT CONTROL HANDBOOK.
- D. THE STATE OF RHODE ISLAND COASTAL RESOURCES MANAGEMENT COUNCIL, COASTAL MANAGEMENT PROGRAM "RED BOOK" (650-RICP-20-00-01), 2022 EDITION, REVISIONS AND ALL CURRENT ADDENDA, ARE MADE A PART HEREOF, AS IF ATTACHED HERETO.
- E. THE STATE OF RHODE ISLAND COASTAL RESOURCES MANAGEMENT COUNCIL, COASTAL MANAGEMENT PROGRAM "METRO BAY REGION SPECIAL AREA MANAGEMENT PLAN" (650-RICP-20-00-5), 2022 EDITION, REVISIONS AND ALL CURRENT ADDENDA, ARE MADE A PART HEREOF, AS IF ATTACHED HERETO.
- F. THE SITE-SPECIFIC SOIL EROSION AND SEDIMENT CONTROL PLAN (SESC PLAN) PREPARED BY FUSS & O'NEILL, INC., DATED NOVEMBER 4, 2022, IS MADE A PART HEREOF, AS IF ATTACHED HERETO.
2. EXISTING CONDITIONS:
- A. SURVEY:
PROPERTY BOUNDARY AND TOPOGRAPHICAL INFORMATION WERE OBTAINED FROM A PLAN TITLED BOUNDARY AND TOPOGRAPHIC SURVEY, BY CONTROL POINT ASSOCIATES, INC., DATED SEPTEMBER 28, 2021.
- B. FLOOD ZONE:
THE SUBJECT SITE LIES WITHIN ZONE "AE", A SPECIAL FLOOD HAZARD AREA SUBJECT TO INUNDATION BY 1% ANNUAL-CHANCE FLOOD EVENT, WITH BASE FLOOD ELEVATION OF 12 FT.; & ZONE "VE", A SPECIAL FLOOD ZONE AREA, WITH BASE FLOOD ELEVATION OF 14 FT. & ZONE X, WITH 0.2% ANNUAL CHANCE FLOOD HAZARD, AREA OF 13 ANNUAL CHANCE FLOOD WITH AVERAGE DEPTH LESS THAN ONE FOOT OR WITH DRAINAGE AREAS OF LESS THAN ONE SQUARE MILE, PER FLOOD INSURANCE RATE MAP (FIRM) 44001C0014H, EFFECTIVE JULY 7, 2014.
- C. UTILITIES:
THE LOCATIONS OF EXISTING UNDERGROUND UTILITIES SHOWN ARE APPROXIMATE ONLY AND HAVE NOT YET BEEN INDEPENDENTLY VERIFIED BY THE OWNER OR ITS REPRESENTATIVE.
3. MATERIAL:
- A. CURBING:
CURBS SHALL BE GRANITE (R.I. STD. 7.3.0), CONCRETE (R.I. STD. 7.1.0) OR BITUMINOUS BERM (R.I. STD. 7.5.1) AND IN ACCORDANCE WITH SECTION M.9.0 OF THE STATE STANDARD SPECIFICATIONS.
- B. BITUMINOUS CONCRETE PAVEMENT:
BITUMINOUS PAVEMENTS SHALL MEET REQUIREMENTS OF PART 400 OF THE STATE STANDARD SPECIFICATIONS.
- C. CEMENT CONCRETE SIDEWALKS:
ALL PORTLAND CEMENT CONCRETE USED IN THE CONSTRUCTION OF THE CEMENT CONCRETE SIDEWALKS SHALL BE CLASS (A/E) AND CONFORM TO THE REQUIREMENTS AS SET FORTH IN SUBSECTIONS 601.01.1 AND 601.03.1 OF THE STATE STANDARD SPECIFICATIONS.
- D. SIGNAGE:
ALL SIGNAGE SHALL MEET MUTCD REQUIREMENTS AND COMPLY WITH STANDARDS IN RI DOT SECTIONS T.15. AND M.16.
4. UTILITIES:
- A. STORM DRAINAGES:
STORM DRAIN PIPING SHALL BE SMOOTH LINED BE DOUBLE-WALL HIGH DENSITY POLYETHYLENE PIPE, (n=0.012) WITH WATER-TIGHT JOINTS. THE SIZES OF ALL PIPES ARE NOTED ON THE PLANS.

ALL CATCH BASINS SHALL BE PRECAST CONCRETE, AS SPECIFIED ON THE DETAIL SHEETS, WITH BICYCLE SAFE GRATES, R.I. STANDARD 6.3.2, OR APPROVED EQUAL.
- B. SEWER:
ALL SEWER PIPE, UNLESS OTHERWISE SPECIFIED, SHALL BE POLYVINYL CHLORIDE (SDR 35).

CLEAN OUTS SHALL BE INSTALLED WHERE THE DISTANCE FROM THE BUILDING TO THE MAIN SEWER IS GREATER THAN 100 FEET OR WHERE BENDS GREATER THAN 45° ARE PROPOSED. CLEAN OUTS SHALL BE MADE BY INSTALLING "Y" AND ONE-EIGHTH BENDS OF THE SAME DIAMETER AS THE BUILDING SEWER, OR A MAXIMUM OF FOUR INCHES. THE CLEAN OUT SHALL BE BROUGHT UP FROM THE BUILDING SEWER TO FINISH GRADE WITH A ROADWAY BOX.

SEWER INSTALLATION PRACTICES AND APPURTENANCES SHALL BE IN ACCORDANCE WITH TOWN OF BRISTOL DPW STANDARDS.
- C. GAS AND ELECTRIC:
COORDINATE AND INSTALL GAS, ELECTRIC, AND COMMUNICATIONS UTILITIES IN ACCORDANCE WITH THE RULES AND REGULATIONS OF THE APPROPRIATE UTILITY COMPANIES.
- D. WATER:
WATER MAINS SHALL BE CEMENT LINED DUCTILE IRON. DUCTILE IRON SHALL BE CLASS 52 AND CONFORM TO AWWA C100. CEMENT LINING SHALL CONFORM TO AWWA C104 AND HAVE DOUBLE THICKNESS. JOINTS AT FITTINGS, VALVES, AND HYDRANT LATERALS SHALL BE MECHANICAL JOINTS, AWWA C11, WITH NEOPRENE GASKETS. JOINTS AT OTHER LOCATIONS SHALL BE PUSH-ON TYPE, AWWA C111, WITH NEOPRENE OR SYNTHETIC RUBBER GASKETS. FITTINGS SHALL BE CEMENT-LINED, DUCTILE IRON, AWWA C110, WITH A 250 PSI MINIMUM.

WATER SERVICE SHALL BE INSTALLED IN ACCORDANCE WITH BRISTOL COUNTY WATER AUTHORITY STANDARDS. WATER SERVICE, GREATER THAN 2-INCH DIAMETER, SHALL BE CLASS 52 CEMENT LINED DUCTILE IRON AND CONFORM TO AWWA C111. CEMENT LINING SHALL CONFORM TO AWWA C104 AND HAVE DOUBLE THICKNESS. JOINTS AT FITTINGS, VALVES, AND HYDRANT LATERALS SHALL BE MECHANICAL JOINTS, AWWA C11, WITH NEOPRENE GASKETS. JOINTS AT OTHER LOCATIONS SHALL BE PUSH-ON TYPE, AWWA C111, WITH NEOPRENE OR SYNTHETIC RUBBER GASKETS. FITTINGS SHALL BE CEMENT-LINED, DUCTILE IRON, AWWA C110, WITH A 250 PSI MINIMUM.
- CURB STOP BOXES SHALL BE IN CONFORMANCE WITH BRISTOL COUNTY WATER AUTHORITY STANDARDS.
- ALL WATER GATES AND VALVES SHALL BE NRS, MEET AWWA C500 AND C509 STANDARDS, AND OPEN TO THE LEFT. ALL WATER LINES SHALL HAVE A MINIMUM OF 4.5 FEET OF GROUND COVER AND A MINIMUM OF 10 FOOT HORIZONTAL SEPARATION FROM THE SEWER SYSTEM. WHERE THE WATER MAIN CROSSES ANY UTILITY A VERTICAL CLEARANCE OF 18 INCHES MUST BE MAINTAINED. AT CROSSINGS BETWEEN WATER AND SEWER LINES, THE SEWER LINE SHALL BE SLEEVED AND ENCASED IN CONCRETE FOR A DISTANCE OF AT LEAST 10 FEET IN EACH DIRECTION OF THE CROSSING.

ABBREVIATIONS

GENERAL	UTILITY
APPROX	CB CATCH BASIN
BIS BITUMINOUS PAVEMENT	CMF CORRUGATED METAL PIPE
BB BOTTOM OF WALL	CPF CORRUGATED POLYETHYLENE PIPE
CC CONCRETE CURB	DCB DOUBLE CATCH BASIN
CAPE CAPE CODE BERM	DI DUCTILE IRON PIPE
ELEV ELEVATION	F&G FRAME AND GRATE
EXIST EXISTING	F&C FRAME AND COVER
GRANITE CURB	HDPE HIGH DENSITY POLYETHYLENE
MAX MAXIMUM	HYD HYDRANT
MIN MINIMUM	INV INVERT ELEVATION
NOT NOT TO SCALE	PVC POLYVINYL CHLORIDE PIPE
PCC PRECAST CONCRETE CURB	RCF REINFORCED CONCRETE PIPE
PROPOSED	ROD ROAD RAIN
R&D REMOVE AND DISPOSE	RM SEWER MANHOLE
R&R REMOVE AND RESET	TAPPING TAPPING, VALVE AND BOX
R&S REMOVE AND STACK	UP UTILITY POLE
TS TOP OF SLOPE	
TW TOP OF WALL	
Typ TYPICAL	
VGC VERTICAL GRANITE CURB	

GENERAL CONSTRUCTION REQUIREMENTS

- THE SITE IS A REGULATED SITE UNDER THE RIDEM "RULES AND REGULATIONS FOR THE INVESTIGATION AND REMEDIATION OF HAZARDOUS MATERIALS RELEASES" ("REMEDIATION REGULATIONS"), AND A SITE-SPECIFIC REMEDIAL ACTION WORK PLAN (RAWP). COMPLY WITH THE RAWP AND RIDEM OFFICE OF WASTE MANAGEMENT REQUIREMENTS FOR LAND DISTURBANCE ACTIVITIES AND CONSTRUCTION. ALL EXCESS EXCAVATED MATERIALS, EXCESS FILL, EXCESS CONSTRUCTION MATERIALS, AND DEBRIS SHALL BE REMOVED FROM THE SITE AND SHALL BE DISPOSED OF IN ACCORDANCE WITH APPLICABLE LAWS, AND RAWP.
- 1.1. ALL EXISTING SOIL AT THE SITE IS CONSIDERED TO BE REGULATED SOIL, FALLS UNDER RIDEM JURISDICTION, AND AT THE END OF THE PROJECT, SHOULD BE COVERED BY A SOIL CAP. ALL EXCAVATED ON-SITE SOIL TO BE REMOVED FROM THE SITE BY THE CONTRACTOR MUST BE MANAGED IN ACCORDANCE WITH THE RAWP AND DISPOSED OF AT A RIDEM-APPROVED FACILITY.
- 1.2. PRIOR TO IMPORTATION TO THE SITE, ALL EARTHEN MATERIAL, INCLUDING BUT NOT LIMITED TO BACKFILL, BEDDING, BROW, GRANULAR MATERIAL, FILL, GRAVEL BORROW, AND GRAVEL BASE, MUST BE LABORATORY ANALYZED AND APPROVED AS CLEAN FILL BY THE ENGINEER IN ACCORDANCE WITH THE RAWP.
2. THE SITE IS REGULATED UNDER OSHA 29 CFR 1910.120 AND 1926.65. ALL CONTRACTORS AND WORKERS SHALL MAINTAIN COMPLIANCE WITH HAZARDOUS WASTE OPERATIONS AND EMERGENCY RESPONSE (HAZWOPER) TRAINING AND CERTIFICATION REQUIREMENTS.
3. CONTRACTOR IS RESPONSIBLE FOR PREPARING AND FOLLOWING A SITE-SPECIFIC HEALTH AND SAFETY PLAN (HASP) IN ACCORDANCE WITH OSHA 29 CFR 1910.120. A COPY MUST BE MAINTAINED ON-SITE AT ALL TIMES AND BE AVAILABLE FOR EXAMINATION BY THE OWNER AND ENGINEER. IF REQUESTED, THE SITE IS REGULATED UNDER OSHA 29 CFR 1910.120 AND 1926.65. ALL CONTRACTORS AND WORKERS SHALL MAINTAIN COMPLIANCE WITH HAZARDOUS WASTE OPERATIONS AND EMERGENCY RESPONSE (HAZWOPER) TRAINING AND CERTIFICATION REQUIREMENTS.
2. CONTRACTOR IS RESPONSIBLE FOR PREPARING AND FOLLOWING A SITE-SPECIFIC HEALTH AND SAFETY PLAN (HASP) IN ACCORDANCE WITH OSHA 29 CFR 1910.120. A COPY MUST BE MAINTAINED ON-SITE AT ALL TIMES AND BE AVAILABLE FOR EXAMINATION BY THE OWNER AND ENGINEER, IF REQUESTED.
3. DISCHARGES FROM CONSTRUCTION SITE ARE REGULATED BY THE RHODE ISLAND DEPARTMENT OF ENVIRONMENTAL MANAGEMENT RIDES AND ANTI-DECONTAMINATION SYSTEM ELIMINATION (RIDES) PROGRAM. THE PROJECT SHALL COMPLY WITH THE CONDITIONS OF THE RIDES GENERAL PERMIT FOR STORMWATER DISCHARGES ASSOCIATED WITH CONSTRUCTION SITE RUNOFF, AND THE TOWN OF BRISTOL CODE OF ORDINANCES, CHAPTER 29 ARTICLE III "SOIL EROSION, RUNOFF AND SEDIMENT CONTROL".
4. VERIFY THE PROPOSED LAYOUT WITH ITS RELATIONSHIP TO THE EXISTING SITE SURVEY AND CONFIRM ALL DIMENSIONS, SITE CONDITIONS, AND MATERIAL SPECIFICATIONS ARE CONSISTENT. NOTIFY THE OWNER AND ENGINEER IN WRITING OF ANY ERRORS, OMISSIONS OR DISCREPANCIES BEFORE COMMENCING OR PROCEEDING WITH WORK.
5. OBTAIN ALL NECESSARY PERMITS, INSPECTIONS, BONDS, ETC. AND OTHER APPROVAL RELATED ITEMS WITH THE LOCAL AND STATE MUNICIPALITIES. APPLICATION FEES SHALL BE PAID BY OWNER. NO CONSTRUCTION SHALL COMMENCE UNTIL SUCH PERMITS HAVE BEEN SECURED AND THE CONTRACTOR HAS SUPPLIED THE REQUIRED NOTICES.
6. METHODS AND MATERIALS USED IN THE CONSTRUCTION OF IMPROVEMENTS FOR THIS PROJECT SHALL CONFORM TO THE CURRENT CONSTRUCTION STANDARDS AND SPECIFICATIONS OF THE LOCAL MUNICIPALITY AND THE RHODE ISLAND DEPARTMENT OF TRANSPORTATION.
7. DEVIATIONS OR CHANGES FROM THESE PLANS WILL NOT BE ALLOWED UNLESS APPROVED BY THE ENGINEER/OWNER.
8. CONTACT "DIG SAFE" AT 1-888-344-7233, 72 HOURS PRIOR, EXCLUDING WEEKENDS AND HOLIDAYS, TO ANY EXCAVATION PERFORMED ON SITE.
9. THE EXISTENCE AND/OR LOCATION OF UTILITIES SHOWN ON THESE PLANS MAY BE ONLY APPROXIMATELY CORRECT. MAKE EXPLORATORY EXCAVATIONS AND LOCATE ANY EXISTING UTILITIES AND NOTIFY OWNER/ENGINEER OF ANY DISCREPANCIES FROM CONTRACT DOCUMENTS. THE OWNER SHALL BE NOTIFIED AS TO THE RELOCATIONS REQUIRED PRIOR TO THE START OF CONSTRUCTION. CONTRACTOR IS REQUIRED TO TAKE PRECAUTIONARY MEASURES TO PROTECT THE UTILITIES SHOWN HEREON. IF ANY OTHER UTILITIES ARE NOT OF RECORD OR NOT SHOWN ON THE PLANS, THE CONTRACTOR IS RESPONSIBLE FOR REPAIRING, AT HIS/HER EXPENSE, ANY EXISTING UTILITIES DAMAGED DURING CONSTRUCTION.
10. AN APPROVED SET OF PLANS, SIGNED SOIL EROSION AND SEDIMENT CONTROL PLAN (AKA STORMWATER POLLUTION PREVENTION PLAN), AND ALL APPLICABLE PERMITS MUST BE AVAILABLE AT THE CONSTRUCTION SITE AT ALL TIMES.
11. THE CONTRACTOR IS RESPONSIBLE FOR JOB SITE CONDITIONS DURING THE COURSE OF CONSTRUCTION OF THIS PROJECT, INCLUDING SAFETY, ACCESS AND PROPERTY; THAT THIS REQUIREMENT SHALL APPLY CONTINUOUSLY AND NOT BE LIMITED TO NORMAL WORKING HOURS.
12. IDENTIFY TREES TO BE REMOVED PRIOR TO CONSTRUCTION AND MARK THEM WITH CONSTRUCTION TAPE FOR REVIEW BY THE OWNER/ENGINEER. TREES AND OTHER EXISTING VEGETATION SHALL BE RETAINED WHEREVER FEASIBLE. DO NOT REMOVE TREES UNTIL REVIEWED AND APPROVED BY THE OWNER/ENGINEER.
13. PROVIDE PAVEMENT TRANSITIONS BETWEEN EXISTING AND PROPOSED SITE IMPROVEMENTS.
14. RESTORE HARDSCAPE IMPROVEMENTS WITH MATCHING MATERIALS (I.E. ANY PAVEMENT, WALKS, CURBS, ETC.) THAT MUST BE CUT OUT OR THAT ARE DAMAGED DURING CONSTRUCTION.
15. RESTORE DISTURBED LANDSCAPE AREAS TO ORIGINAL CONDITION (I.E. SEEDED, SODED, PLANTED) UNLESS OTHERWISE DIRECTED WITHIN CONTRACT DOCUMENTS.
16. ADJUST UTILITY COVERS, GRATES, AND HAND HOLES TO FINISH GRADE.
17. ALL EXCESS EXCAVATED MATERIALS, EXCESS FILL, EXCESS CONSTRUCTION MATERIALS, DEBRIS, AND WASTE SHALL BE REMOVED FROM THE SITE AND SHALL BE DISPOSED OF IN ACCORDANCE WITH APPLICABLE LAWS.
18. DO NOT CLOSE OR OBSTRUCT ROADWAYS, SIDEWALKS, FIRE HYDRANTS, AND UTILITIES WITHOUT APPROPRIATE PERMITS.
19. WORK IS RESTRICTED TO THE HOURS OF 7 AM TO 5 PM ON MONDAY THROUGH FRIDAY, EXCLUDING HOLIDAYS, UNLESS OTHERWISE APPROVED BY THE OWNER.

SOIL EROSION AND SEDIMENT CONTROL

1. A SITE-SPECIFIC SOIL EROSION AND SEDIMENT CONTROL PLAN (SESC PLAN) HAS BEEN PREPARED. THE SESC PLAN MUST BE REVIEWED AND SIGNED BY THE OWNER, OPERATOR (I.E. CONTRACTOR), AND CONTRACTOR'S DESIGNATED SESC INSPECTOR. A HARD-COPY OF THE SIGNED SESC PLAN, INCLUDING ALL INSPECTION REPORTS, CORRECTIVE ACTION LOGS, AND ADDENDA, MUST BE KEPT ON SITE AT ALL TIMES THROUGHOUT CONSTRUCTION.
2. FOLLOW THE SITE-SPECIFIC SESC PLAN, SITE PREPARATION PLAN, EROSION AND SEDIMENT CONTROL SPECIFICATION, AS WELL AS RHODE ISLAND'S SOIL EROSION AND SEDIMENT CONTROL ACT, AND THE TOWN OF BRISTOL CODE OF ORDINANCES, CHAPTER 29 ARTICLE III "SOIL EROSION, RUNOFF AND SEDIMENT CONTROL", IN CONSTRUCTING THE EROSION AND SEDIMENT CONTROLS INDICATED ON THE PLANS. ALL EROSION AND SEDIMENT CONTROL MEASURES OR WORKS AND REHABILITATION MEASURES MUST CONFORM TO OR EXCEED THESE REQUIREMENTS.
3. THE TIMELY INSTALLATION, INSPECTION, AND MAINTENANCE/REPLACEMENT OF SEDIMENT AND EROSION CONTROL DEVICES TO ENSURE PROPER OPERATION AND PERMIT COMPLIANCE IS THE RESPONSIBILITY OF THE CONTRACTOR UNTIL CONSTRUCTION OF THE PROJECT IS COMPLETE AND ACCEPTED BY THE OWNER. THE OWNER IS RESPONSIBLE THEREAFTER. ALL EROSION AND SEDIMENT CONTROL MEASURES SHALL CONTINUE TO BE MAINTAINED IN EFFECTIVE CONDITION UNTIL SITE STABILIZATION.
4. PRIOR TO THE COMMENCEMENT OF CONSTRUCTION ACTIVITIES, INSTALL ALL EROSION AND SEDIMENT CONTROL DEVICES AS SHOWN ON THE PLAN, OR AS DIRECTED BY THE RHODE ISLAND DEPARTMENT OF ENVIRONMENTAL MANAGEMENT AND LOCAL MUNICIPALITY, OR AS MAY BE REQUIRED TO PREVENT SEDIMENT FLOW TO STORM DRAINS OR SURFACE WATERS.
5. AN INSPECTION OF STORMWATER CONTROL MEASURES MUST BE CONDUCTED BY THE CONTRACTOR AT LEAST ONE EVERY SEVEN (7) CALENDAR DAYS, AND WITHIN TWENTY-FOUR (24) HOURS AFTER ANY STORM EVENT WHICH GENERATES AT LEAST 0.25 INCHES OF RAINFALL PER TWENTY-FOUR (24) HOUR PERIOD.
6. PREPARE AN INSPECTION REPORT SUMMARIZING THE SCOPE OF THE INSPECTION, NAME(S) AND TITLES OF PERSONNEL, MAKING THE INSPECTION, THE DATE(S) OF THE INSPECTION, MAJOR OBSERVATIONS RELATING TO THE IMPLEMENTATION OF THE SESC PLAN, AND CORRECTIVE ACTIONS WHICH MUST BE MADE. SUCH REPORTS MUST IDENTIFY ANY INCIDENTS OF NONCOMPLIANCE. WHERE AN INSPECTION DOES NOT IDENTIFY ANY INCIDENTS OF NONCOMPLIANCE, A INSPECTION REPORT MUST BE PREPARED AND SIGNED BY THE SESC INSPECTOR, THE SESC PLAN AND SESC INSPECTOR PERMIT. THE INSPECTION REPORT MUST BE SIGNED BY THE INSPECTOR AND OPERATOR AND KEPT WITH THE ON-SITE SESC PLAN.
7. FOLLOWING AN INSPECTION, ALL CORRECTIVE ACTIONS MUST BE COMPLETED WITHIN SEVEN (7) CALENDAR DAYS. A CORRECTIVE ACTION LOG MUST BE SIGNED BY THE OPERATOR AND KEPT WITH THE ON-SITE SESC PLAN.
8. BASED ON THE RESULTS OF THE INSPECTIONS, THE SESC PLAN MUST BE REVISED AS APPROPRIATE, BUT IN NO CASE LATER THAN SEVEN (7) CALENDAR DAYS FOLLOWING THE INSPECTION. SUCH REVISIONS MUST PROVIDE FOR IMPLEMENTATION OF ANY CHANGES TO THE SESC PLAN WITHIN SEVEN (7) CALENDAR DAYS FOLLOWING THE INSPECTION.
9. IF AN INSPECTION REVEALS A DISCHARGE OF SEDIMENTS TO THE WATERS OF THE STATE OR A SEPARATE STORM SEWER SYSTEM, THE PERMITTING AGENCY OFFICE OF THE TOWN OF BRISTOL MUST BE NOTIFIED OF THE DISCHARGE, THE MEASURES TAKEN TO CLEAN UP THE DISCHARGE, AND THE MEASURES TAKEN TO PREVENT FUTURE RELEASES.
10. A HARD-COPY OF THE COMPLETE SESC PLAN, INCLUDING ALL INSPECTION REPORTS, CORRECTIVE ACTION LOGS, AND ADDENDA, MUST BE RETAINED BY THE OWNER FOR AT LEAST FIVE (5) YEARS FROM THE DATE THAT THE SITE HAS UNDERGONE FINAL STABILIZATION.

SPILL PREVENTION AND RESPONSE PROCEDURE

1. ANY INADVERTENT OR DELIBERATE DISCHARGE OF WASTE, OIL, OR ANY OTHER POLLUTANT TO THE STORMWATER MANAGEMENT SYSTEM (I.E. INFILTRATION BEST MANAGEMENT PRACTICES, OR CLOSED-CONDUIT DRAINAGE SYSTEM THAT IS NOT DESIGNED TO STORE OR TREAT WASTEWATER) SHALL BE PROHIBITED. VIOLATIONS OF THIS PROHIBITION OF THE RIDEM OIL POLLUTION CONTROL PROGRAM AT (401) 277-2284, AS PER THE OIL POLLUTION CONTROL REGULATIONS, DURING NON-WORKING HOURS, NOTIFICATION OF SPILLS CAN BE MADE TO THE RIDEM DIVISION OF ENFORCEMENT AT (401) 222-3070 (THE 24-HOUR EMERGENCY RESPONSE PHONE NUMBER).
2. ANY INCIDENT OF GROUNDWATER CONTAMINATION RESULTING FROM THE IMPROPER DISCHARGE OF WASTEWATER TO THE STORMWATER MANAGEMENT SYSTEM SHALL BE THE RESPONSIBILITY OF THE PROPERTY OWNER AS WELL AS ANY OTHER PARTIES THAT THE RIDEM DETERMINES TO BE RESPONSIBLE FOR THE CONTAMINATION. PURSUANT TO STATE LAWS AND REGULATIONS, THE RIDEM MAY REQUIRE THE PROPERTY OWNER, CONTRACTOR, AND OTHER RESPONSIBLE PARTIES TO REMEDIATE ANY POLLUTANTS THAT MAY CAUSE OR CONTRIBUTE TO GROUNDWATER CONTAMINATION.
3. UPON TRANSFER OF THE PROPERTY, THE NEW OWNER SHALL BE INFORMED AS TO THE LEGAL RESPONSIBILITIES ASSOCIATED WITH STORMWATER MANAGEMENT SYSTEM, AS INDICATED ABOVE.

STORMWATER MAINTENANCE PROGRAM


1. OPERATION AND MAINTENANCE OF STORMWATER MANAGEMENT SYSTEM SHALL BE CONDUCTED IN ACCORDANCE WITH SITE-SPECIFIC LONG-TERM OPERATION & MAINTENANCE PLAN.

CONSTRUCTION SEQUENCE

CONSTRUCTION ACTIVITIES ASSOCIATED WITH THIS PROJECT ARE EXPECTED TO COMMENCE IN TBD AND WILL BE COMPLETED BY TBD. THE GENERAL SEQUENCE FOR EACH PHASE OF CONSTRUCTION IS AS FOLLOWS:

1. INSTALL PERIMETER SEDIMENT CONTROL BARRIERS, INLET PROTECTION, TREE PROTECTION AND PROPOSED CONSTRUCTION ACCESSES.
2. CLEAR AND GRUB SITE, REMOVE PAVEMENT, REMOVE MATERIALS TO BE DISPOSED OF, AND STOCKPILE ITEMS AS DEPICTED ON PLANS.
3. RAZE CONCRETE MASONRY BLOCK STRUCTURE ON MILL PROPERTY.
4. PERFORM SELECTIVE DEMOLITION WITHIN BUILDING INTERIOR AND RENOVATE MILL BUILDING PER ARCHITECTURAL PLANS.
5. CONDUCT ROUGH GRADING AND STOCKPILE EXCESS SOILS FOR REMOVAL OR REUSE.
6. INSTALL STORMWATER MANAGEMENT SYSTEMS, STORM DRAINS, AND UTILITIES.
7. COMPACT SUBGRADE AND INSTALL GRAVEL BORROW IN ALL AREAS TO BE PAVED WITH BITUMINOUS OR CONCRETE PAVEMENT.
8. INSTALL PROPOSED CURBING.
9. INSTALL BASE AND BINDER COURSES FOR ALL PAVED AREAS.
10. CONDUCT FINAL GRADING OF LANDSCAPED AREAS, CONSTRUCT SIDEWALKS AND PERVIOUS WALKWAYS, AND INSTALL FENCING.
11. PERMANENTLY SEED ALL NON--PAVED AREAS AND INSTALL LANDSCAPING.
12. INSTALL THE SURFACE COURSE FOR ROADWAYS AND PARKING AREAS.
13. INSTALL PAVEMENT MARKINGS AND SIGNAGE.
11. REMOVE TEMPORARY EROSION CONTROLS MEASURES ONCE PERMANENT VEGETATION COVER HAS BEEN ESTABLISHED AND THE SITE IS STABILIZED, INSPECTED, AND APPROVED BY THE CITY OF PROVIDENCE AND THE ENGINEER.

No.	DATE	DESCRIPTION	DESIGNER REVIEWER

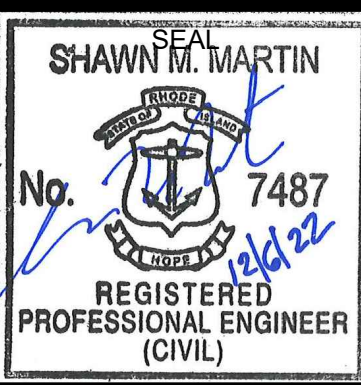

SEAL

SCALE:	HORZ.: NOT TO SCALE
	VERT.:
DATUM:	HORZ.:
	VERT.:
	
GRAPHIC SCALE	



FUSS & O'NEILL

317 IRON HORSE WAY, SUITE 204
PROVIDENCE, RI 02908
401.861.3070
www.fando.com

BRADY SULLIVAN PROPERTIES, LLC

GENERAL NOTES AND LEGEND

BRISTOL YARN MILL


BRISTOL, RHODE ISLAND

PROJ. No.: 20061150.A22
DATE: NOVEMBER 29, 2022

CN-001


SHEET 2 OF 26

- LEGEND
- 124 --- EXISTING CONTOUR
 - 125 --- EXISTING CONTOUR
 - X 123.45 EXISTING SPOT ELEVATION
 - X 123.45 EXISTING TOP OF CURB ELEVATION
 - X 122.95 EXISTING GUTTER ELEVATION
 - X 123.45 EXISTING TOP OF WALL ELEVATION
 - X 122.95 EXISTING BOTTOM OF WALL ELEVATION
 - X 123.45 EXISTING TOP OF ISLAND ELEVATION
 - X 122.95 EXISTING BOTTOM OF ISLAND ELEVATION
 - X 123.45 EXISTING FINISHED FLOOR ELEVATION
 - X 123.45 EXISTING DOOR SILL ELEVATION
 - X 123.45 EXISTING LEGAL GRADE ELEVATION
 - HYDRANT
 - WATER VALVE
 - UNKNOWN VALVE
 - GAS VALVE
 - GAS METER
 - ELECTRIC METER
 - OVERHEAD WIRES
 - APPROX. LOC. UNDERGROUND GAS LINE
 - APPROX. LOC. UNDERGROUND ELECTRIC LINE
 - APPROX. LOC. UNDERGROUND WATER LINE
 - APPROX. LOC. UNDERGROUND SANITARY / SEWER LINE
 - UTILITY POLE
 - AREA LIGHT
 - SIGN
 - BOLLARD
 - CHAIN LINK FENCE
 - DEPRESSED CURB
 - EDGE OF CONCRETE
 - EDGE OF PAVEMENT
 - LANDSCAPED AREA
 - METAL COVER
 - TYPICAL DRAINAGE/STORM MANHOLE
 - ELECTRIC MANHOLE
 - SANITARY/SEWER MANHOLE
 - UNKNOWN MANHOLE
 - WATER MANHOLE
 - CATCH BASIN OR INLET
 - TREE & TRUNK SIZE
 - PARKING SPACE COUNT
 - DEPRESSED CURB
 - SOLID WHITE LINE
 - DOUBLE YELLOW LINE
 - HEIGHT
 - BUILDING
 - BUILDING FOOTPRINT AREA
 - NO VISIBLE PIPE
 - DRILL HOLE FOUND
 - POLYVINYL CHLORIDE PIPE
 - CAST IRON PIPE
 - DUCTILE IRON PIPE
 - INVERT ELEVATION
 - GRATE ELEVATION
 - MASONRY BLOCK WALL

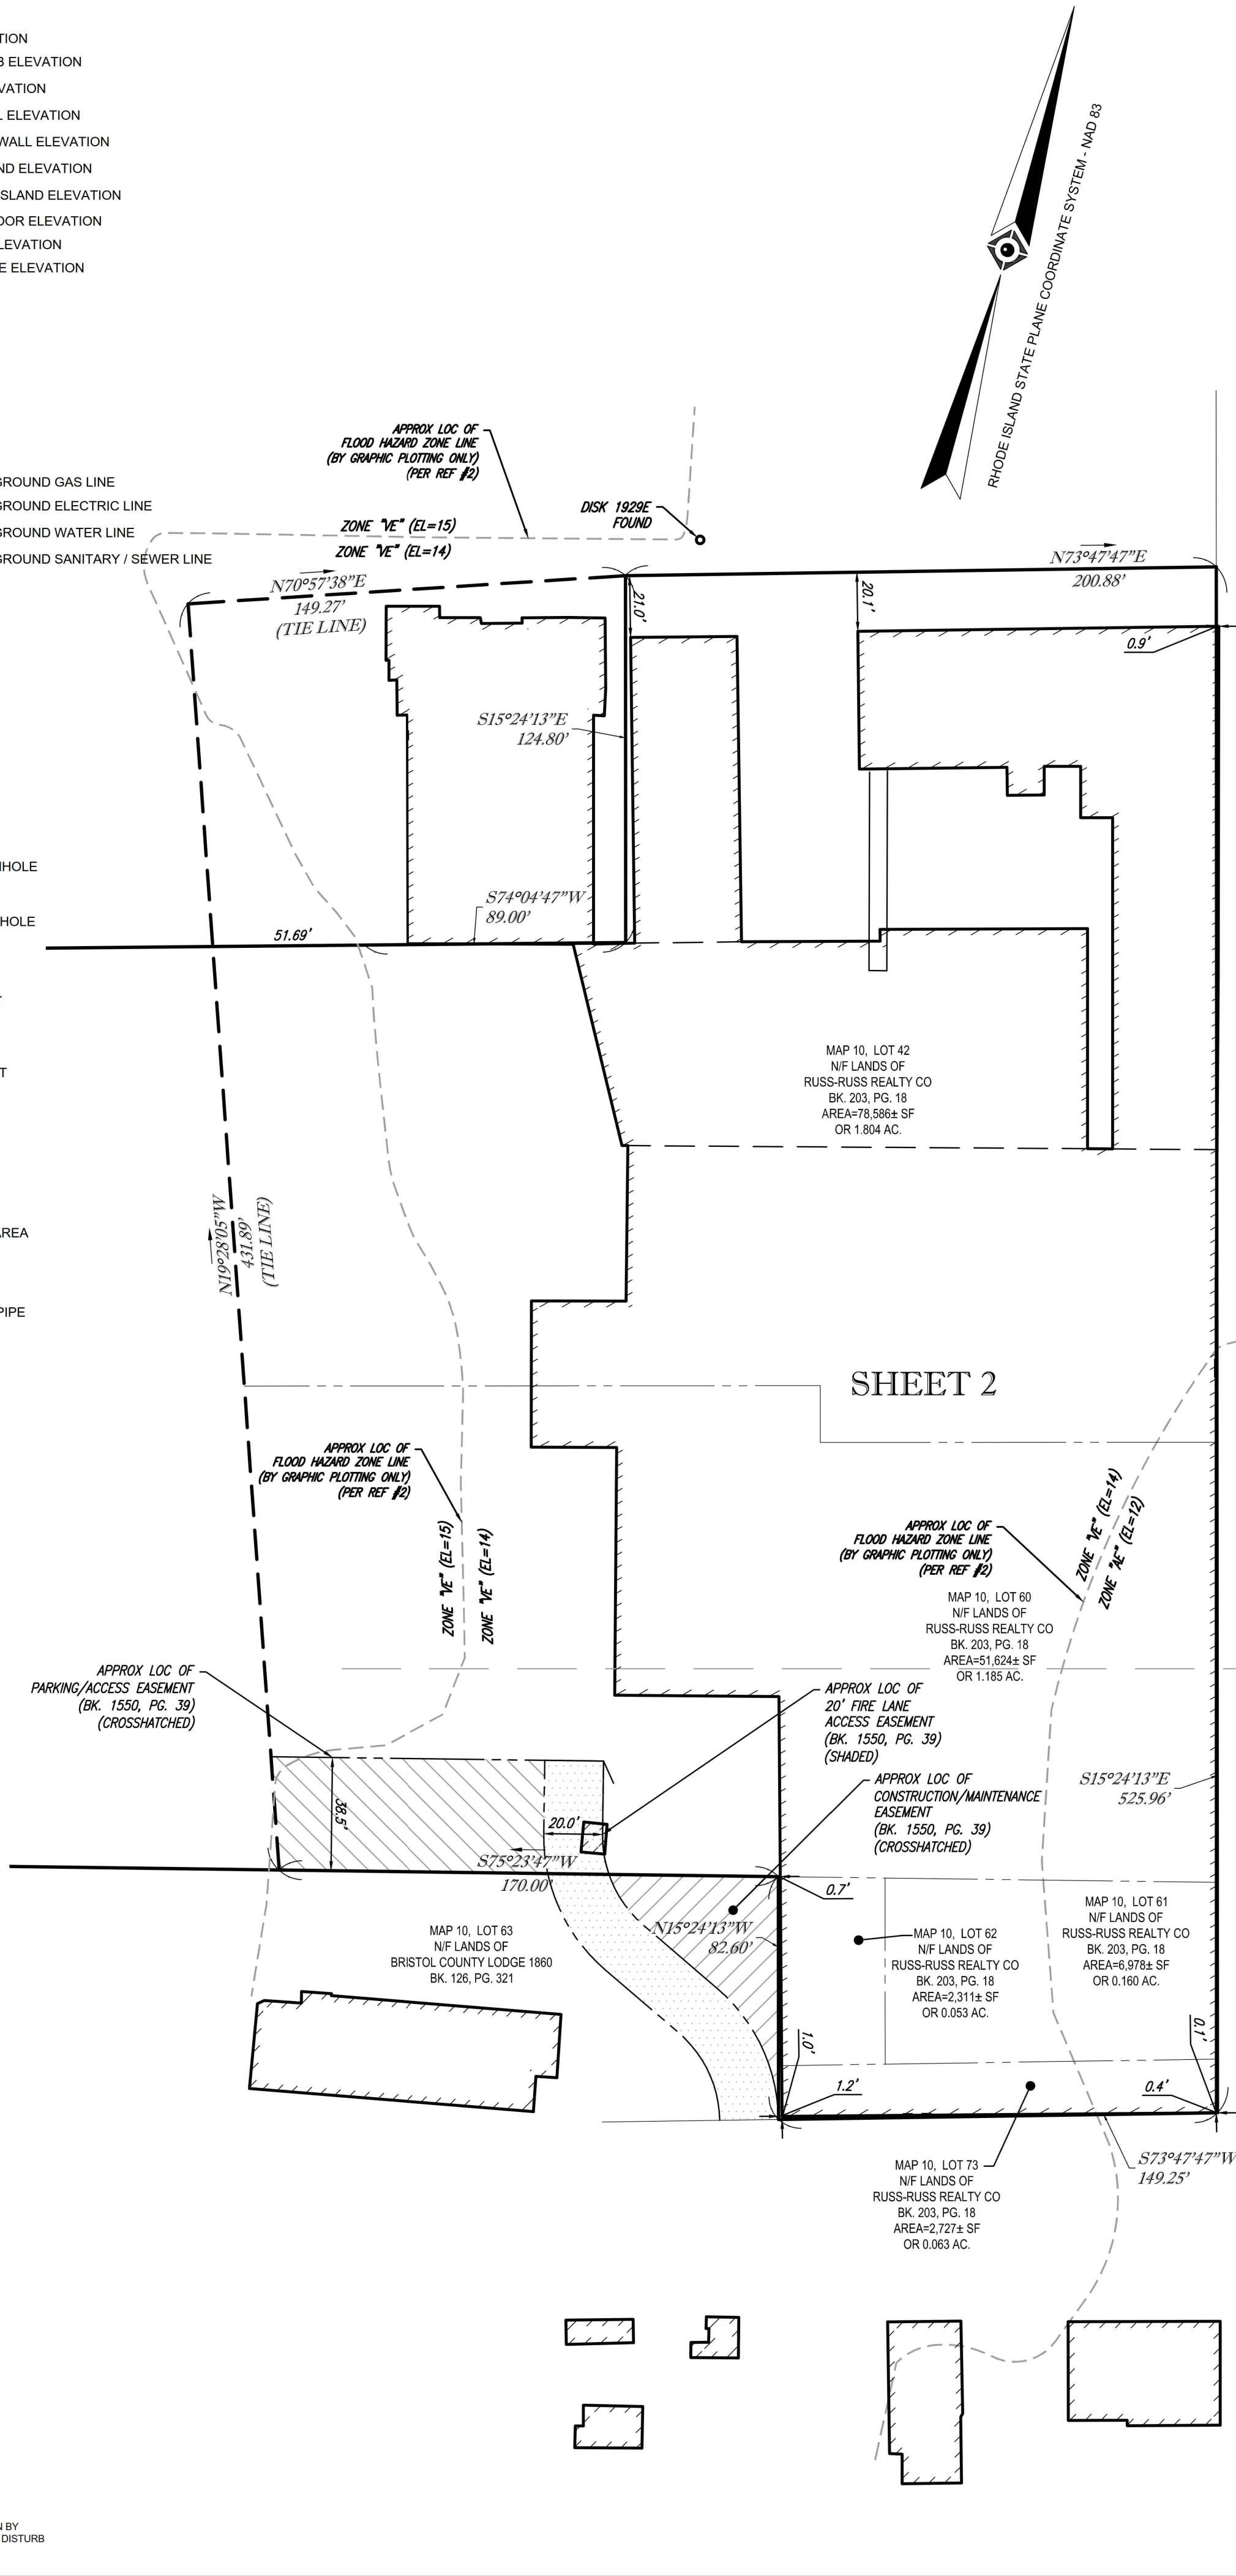

REFERENCES:

- THE TAX ASSESSOR'S MAP OF BRISTOL, BRISTOL COUNTY, MAP 10.
- MAP ENTITLED "NATIONAL FLOOD INSURANCE PROGRAM, FIRM, FLOOD INSURANCE RATE MAP, BRISTOL COUNTY, RHODE ISLAND GALL JURISDICTIONS, PANEL 14 OF 18", MAP NUMBER 44001C0014H, MAP REVISED, JULY 7, 2014.
- MAP ENTITLED "BOUNDARY SURVEY PLAN AP 10 - LOTS 60, 61, 62 & 73 THAMES STREET & CONSTITUTION STREET BRISTOL, RHODE ISLAND RUSS - RUSS REALTY CO. C/O ROBIN RUG COMPANY 125 THAMES STREET P.O. BOX 656 BRISTOL, RHODE ISLAND 02809", PREPARED BY: WATERMAN ENGINEERING CO., DATED: FEBRUARY 1, 2005, PROVIDED BY CLIENT.
- MAP ENTITLED "BOUNDARY SURVEY PLAN A.P. 10, LOTS 43, 71, 74 & 76 HOPE STREET BRISTOL, RHODE ISLAND KARIAN REALTY CO. P.O. BOX 656 BRISTOL, RHODE ISLAND", PREPARED BY: WATERMAN ENGINEERING CO., DATED: FEBRUARY 26, 2021, PROVIDED BY CLIENT.
- MAP ENTITLED "PLAN OF LAND: THEODORE J. & HELEN T. ALIGET, LOCATION: 12 BUTTERWORTH AVENUE BRISTOL, RHODE ISLAND", PREPARED BY: STEPHEN M. MURGO, DATED: JULY, 1992, PROVIDED BY CLIENT.
- MAP ENTITLED "EXISTING CONDITIONS PLAN, BRISTOL YARN MILL, PLAT 10 LOTS 42, 60, 61, 62, 68, 73, 41, 43, 44, 49, 74 AND 76, 125 THAMES STREET, BRISTOL, RHODE ISLAND", PREPARED BY FUSS & O'NEILL, DATED MAY 7, 2021
- UNDERGROUND GAS MAPPING OF 125 THAMES STREET, PROVIDED BY NATIONAL GRID.
- UNDERGROUND ELECTRIC MAPPING IN THE AREA PROVIDED BY NATIONAL GRID.
- MAP ENTITLED "SURVEY OF LAND KARIAN REALTY, INC.", PREPARED BY: WATERMAN ENGINEERING CO., DATED: AUGUST 1990, ON FILE WITH THE TOWN OF BRISTOL PLANNING DEPARTMENT.
- MAP ENTITLED "RUSS-RUSS REALTY CO. ROBIN RUG COMPLEX MASTER PLAN A.P. 10 / LOTS 41, 42, 44, 60, 61, 62, 68 & 73 125 THAMES STREET BRISTOL RHODE ISLAND", PREPARED BY: FUSS & O'NEILL, DATED: APRIL 18, 2008, PROVIDED BY CLIENT.
- RECIPROCAL EASEMENT AGREEMENT, DATED MAY 6, 2010, AND RECORDED WITH THE BRISTOL COUNTY LAND RECORDS IN BOOK 1550, PAGE 39.

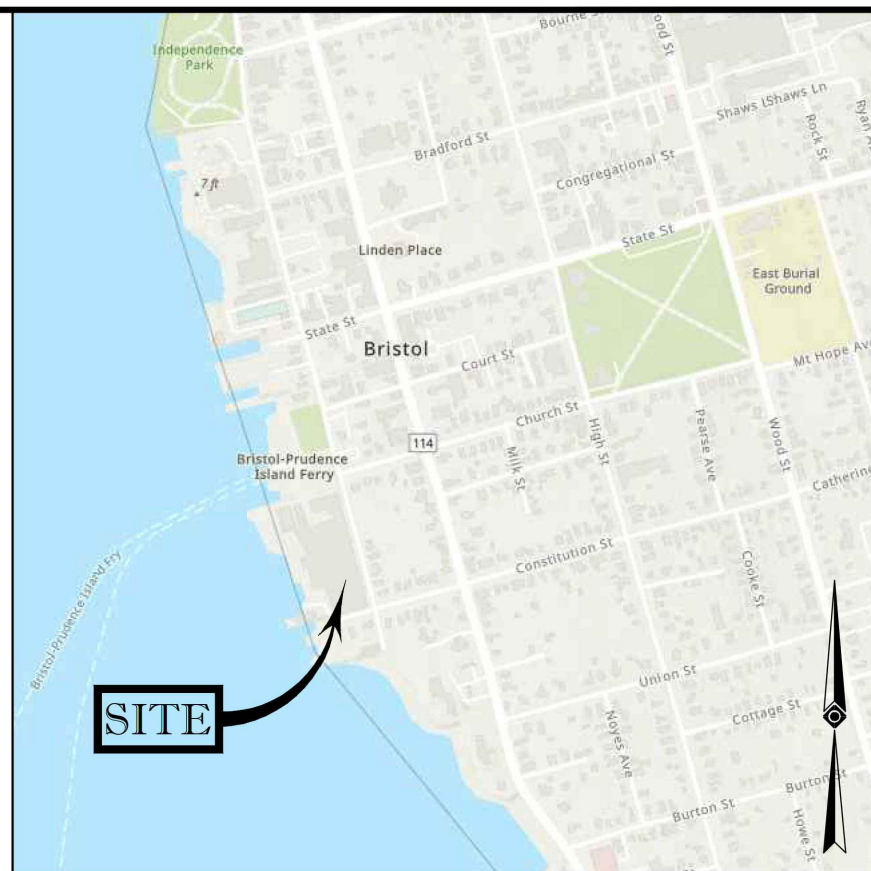

LOCUS MAP
© 2013 ESRI WORLD STREET MAPS
NOT TO SCALE

NOTES:

- PROPERTY KNOWN AS LOTS 41, 42, 43, 44, 45, 48, 49, 60, 61, 62, 68, 73 & 74 AS SHOWN ON THE TOWN OF BRISTOL, BRISTOL COUNTY, STATE OF RHODE ISLAND MAP NO. 10.
- LOT 41 AREA = 12,854 SQUARE FEET OR 0.295 ACRES
LOT 42 AREA = 78,586 SQUARE FEET OR 1.804 ACRES
LOT 43 AREA = 8,896 SQUARE FEET OR 0.203 ACRES
LOT 44 AREA = 7,939 SQUARE FEET OR 0.182 ACRES
LOT 45 AREA = 4,410 SQUARE FEET OR 0.101 ACRES
LOT 48 AREA = 3,583 SQUARE FEET OR 0.082 ACRES
LOT 49 AREA = 13,800 SQUARE FEET OR 0.319 ACRES
LOT 60 AREA = 51,624 SQUARE FEET OR 1.185 ACRES
LOT 61 AREA = 6,978 SQUARE FEET OR 0.160 ACRES
LOT 62 AREA = 2,311 SQUARE FEET OR 0.053 ACRES
LOT 68 AREA = 4,613 SQUARE FEET OR 0.106 ACRES
LOT 73 AREA = 2,727 SQUARE FEET OR 0.063 ACRES
LOT 74 AREA = 5,098 SQUARE FEET OR 0.117 ACRES
LOT 76 AREA = 7,177 SQUARE FEET OR 0.165 ACRES
TOTAL AREA = 210,656 SQUARE FEET OR 4.835 ACRES
- LOCATION OF UNDERGROUND UTILITIES ARE APPROXIMATE. LOCATIONS AND SIZES ARE BASED ON UTILITY MARK-OUTS, ABOVE GROUND STRUCTURES THAT WERE VISIBLE & ACCESSIBLE IN THE FIELD, AND THE MAPS AS LISTED IN THE REFERENCES AVAILABLE AT THE TIME OF THE SURVEY. AVAILABLE ASBLUT PLANS AND UTILITY MARKOUT DOES NOT ENSURE MAPPING OF ALL UNDERGROUND UTILITIES AND STRUCTURES. BEFORE ANY EXCAVATION IS TO BEGIN, ALL UNDERGROUND UTILITIES SHOULD BE VERIFIED AS TO THEIR LOCATION, SIZE AND TYPE BY THE PROPER UTILITY COMPANIES. CONTROL POINT ASSOCIATES, INC. DOES NOT GUARANTEE THE UTILITIES SHOWN COMPRISE ALL SUCH UTILITIES IN THE AREA EITHER IN SERVICE OR ABANDONED.

THE SOURCE OF UNDERGROUND UTILITIES ARE SHOWN UTILIZING A QUALITY LEVEL SYSTEM:

QUALITY LEVEL D - UTILITIES SHOWN BASED UPON REFERENCE MAPPING OR ORAL HISTORY. NOT FIELD VERIFIED.

QUALITY LEVEL C - LOCATION OF UTILITY SURFACE FEATURES SUPPLEMENTS REFERENCE MAPPING. INCLUDES MARKOUT BY OTHERS.

QUALITY LEVEL B - UTILITY LOCATION DATA IS COLLECTED THROUGH GEOPHYSICAL SENSING TECHNOLOGY TO SUPPLEMENT SURFACE FEATURES AND OR REFERENCE MAPPING. INCLUDES MARKOUT BY CONTROL POINT ASSOCIATES, INC.

QUALITY LEVEL A - HORIZONTAL AND VERTICAL LOCATION OF UTILITIES ARE OBTAINED USING VACUUM EQUIPMENT EXCAVATION OR OTHER METHODS TO EXPOSE THE UTILITY. LOCATION SHOWN AT SINGLE POINT WHERE EXCAVATION OCCURRED UNLESS UTILITY WAS LOCATED PRIOR TO FILLING.

- THIS PLAN IS BASED ON INFORMATION PROVIDED BY A SURVEY PREPARED IN THE FIELD BY CONTROL POINT ASSOCIATES, INC. AND OTHER REFERENCE MATERIAL AS LISTED HEREON.
- THIS SURVEY WAS PREPARED WITHOUT THE BENEFIT OF A TITLE REPORT AND IS SUBJECT TO THE RESTRICTIONS, COVENANTS AND/OR EASEMENTS THAT MAY BE CONTAINED THEREIN.
- BY GRAPHIC PLOTTING ONLY A PORTION OF THE PROPERTY IS LOCATED IN FLOOD HAZARD ZONE "AE" (SPECIAL FLOOD HAZARD AREAS SUBJECT TO INUNDATION BY THE 1% ANNUAL CHANCE FLOOD, BASE FLOOD ELEVATIONS DETERMINED, EL=12), & ZONE "X SHADED" (AREAS OF 0.2% ANNUAL CHANCE FLOOD; AREAS OF 1% ANNUAL CHANCE FLOOD WITH AVERAGE DEPTHS OF LESS THAN 1 FOOT OR WITH DRAINAGE AREAS LESS THAN 1 SQUARE MILE; AND AREAS PROTECTED BY LEVEES FROM 1% ANNUAL CHANCE FLOOD), & ZONE "X-UNSHADED" (AREAS DETERMINED TO BE OUTSIDE THE 0.2% ANNUAL CHANCE FLOODPLAIN), & ZONE "VE" (COASTAL FLOOD ZONE WITH VELOCITY HAZARD (WAVE ACTION); BASE FLOOD ELEVATIONS DETERMINED, EL=14 & EL=15) PER REF #2.
- ELEVATIONS REFER TO THE NORTH AMERICAN VERTICAL DATUM OF 1988 (NAVD88), BASED ON GPS OBSERVATIONS UTILIZING THE KEYSTONE VRS NETWORK (KEYNETGPS) TAKEN AT THE TIME OF THE FIELD SURVEY.

TEMPORARY BENCH MARKS SET:

TBM-A: X-CUT ON BONNET BOLT OF FIRE HYDRANT ALONG EASTERLY LINE OF THAMES STREET AT ELEVATION = 9.38'

TBM-B: X-CUT ON BONNET BOLT OF FIRE HYDRANT ALONG NORTHERLY LINE OF CONSTITUTION STREET AT ELEVATION = 14.46'

PRIOR TO CONSTRUCTION IT IS THE CONTRACTOR'S RESPONSIBILITY TO VERIFY THAT THE BENCHMARKS ILLUSTRATED ON THIS SKETCH HAVE NOT BEEN DISTURBED AND THEIR ELEVATIONS HAVE BEEN CONFIRMED. ANY CONFLICTS MUST BE REPORTED PRIOR TO CONSTRUCTION.

- THE OFFSETS SHOWN ARE NOT TO BE USED FOR THE CONSTRUCTION OF ANY STRUCTURE, FENCE, PERMANENT ADDITION, ETC.

1	UPDATED PER RECEIPT OF CLIENT COMMENTS	---	A.L.S.	C.E.L.	10-01-2021
No.	DESCRIPTION OF REVISION	FIELD CREW	DRAWN	APPROVED	DATE

THIS SURVEY HAS BEEN CONDUCTED AND THE PLAN HAS BEEN PREPARED PURSUANT TO 455-RICR-00-00-1.0 OF THE RULES AND REGULATIONS ADOPTED BY THE RHODE ISLAND STATE BOARD OF REGISTRATION FOR PROFESSIONAL LAND SURVEYORS ON DECEMBER 30, 2020 AS FOLLOWS:

- TYPE OF BOUNDARY SURVEY: MEASUREMENT SPECIFICATION
COMPREHENSIVE BOUNDARY SURVEY
- OTHER TYPE OF SURVEY: MEASUREMENT SPECIFICATION:
DATA ACQUISITION SURVEY III
(TOPOGRAPHIC SURVEY)
VERTICAL CONTROL STANDARD V-3
TOPOGRAPHIC SURVEY ACCURACY T-2
- THE PURPOSE FOR THE CONDUCT OF THE SURVEY AND FOR THE PREPARATION OF THIS PLAN IS AS FOLLOWS:
PREPARE BOUNDARY SURVEY AND OBTAIN TOPOGRAPHIC INFORMATION FOR USE AS A BACKGROUND DOCUMENT FOR SITE PLAN PREPARATION.

NOT A VALID ORIGINAL DOCUMENT UNLESS EMBOSSED WITH RAISED IMPRESSION OR STAMPED WITH A BLUE INK SEAL.




CHARLES E. LENT

RHODE ISLAND PROFESSIONAL LAND SURVEYOR #1947
CERTIFICATE OF AUTHORIZATION #A350

10-01-2021
DATE


SHEET 3 OF 26

FIELD DATE 8-18-2021	BOUNDARY & TOPOGRAPHIC SURVEY BRISTOL YARN MILL	
FIELD BOOK NO. 21-10 MA	125 THAMES STREET LOTS 41, 42, 43, 44, 45, 48, 49, 60, 61, 62, 68, 73, 74, 76, MAP 10 TOWN OF BRISTOL, BRISTOL COUNTY STATE OF RHODE ISLAND	
FIELD BOOK PGS. 11-14	CONTROL POINT ASSOCIATES, INC. 352 TURNPIKE ROAD SOUTH BOKROUGH, MA 01772 508.948.3000 - 508.948.3003 FAX WWW.CPASURVEY.COM	
FIELD CREW B.S.B. & J.D.O.	ALBANY, NY 518-217-5010 CHALFONT, PA 215-712-9800 HAUTSPRINGER, NY 615-580-2945 MANHATTAN, NY 646-780-0411 MT LAUREL, NJ 609-857-2099 WARREN, NJ 908-668-0099	
DRAWN: N.I.G.	APPROVED: C.E.L.	
REVIEWED: B.A.V.	DATE 9-28-2021	SCALE 1" = 40'
FILE NO. 03-012089-00		DWGS. NO. 1 OF 3

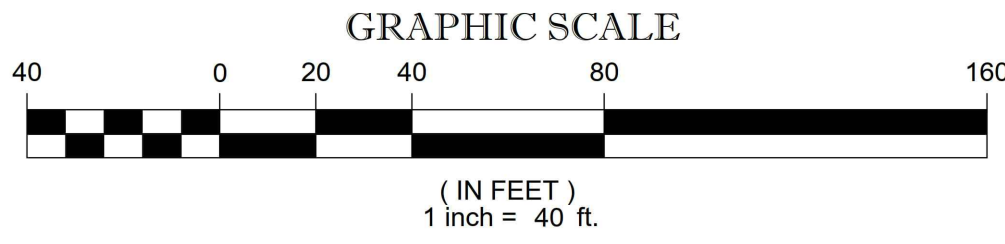

THE STATE OF RHODE ISLAND REQUIRES NOTIFICATION BY EXCAVATORS, DESIGNERS, OR ANY PERSON PREPARING TO DISTURB THE EARTH'S SURFACE ANYWHERE IN THE STATE.

- LEGEND
- 124 --- EXISTING CONTOUR
 - 125 --- EXISTING CONTOUR
 - X 123.45 EXISTING SPOT ELEVATION
 - X TC 123.45 EXISTING TOP OF CURB ELEVATION
 - X G 122.95 EXISTING GUTTER ELEVATION
 - X TW 123.45 EXISTING TOP OF WALL ELEVATION
 - X BW 122.85 EXISTING BOTTOM OF WALL ELEVATION
 - X TI 123.45 EXISTING TOP OF ISLAND ELEVATION
 - X BI 122.85 EXISTING BOTTOM OF ISLAND ELEVATION
 - X FF 123.45 EXISTING FINISHED FLOOR ELEVATION
 - X DS 123.45 EXISTING DOOR SILL ELEVATION
 - X LG 125.45 EXISTING LEGAL GRADE ELEVATION
 - HYDRANT
 - WATER VALVE
 - UNKNOWN VALVE
 - GAS VALVE
 - GAS METER
 - ELECTRIC METER
 - OVERHEAD WIRES
 - APPROX. LOC. UNDERGROUND GAS LINE
 - APPROX. LOC. UNDERGROUND ELECTRIC LINE
 - APPROX. LOC. UNDERGROUND WATER LINE
 - APPROX. LOC. UNDERGROUND SANITARY/SEWER LINE
 - UTILITY POLE
 - AREA LIGHT
 - SIGN
 - BOLLARD
 - CLF CHAIN LINK FENCE
 - DC DEPRESSIONED CURB
 - EDC EDGE OF CONCRETE
 - ESD EDGE OF PAVEMENT
 - LSA LANDSCAPED AREA
 - MC METAL COVER
 - TPP TYPICAL
 - DMH DRAINAGE/STORM MANHOLE
 - EMH ELECTRIC MANHOLE
 - SMH SANITARY/SEWER MANHOLE
 - UMH UNKNOWN MANHOLE
 - WMH WATER MANHOLE
 - CB CATCH BASIN OR INLET
 - TREE & TRUNK SIZE
 - PARKING SPACE COUNT
 - DEPRESSIONED CURB
 - SWL SOLID WHITE LINE
 - DYL DOUBLE YELLOW LINE
 - HT HEIGHT
 - BLDG BUILDING
 - BFFPA BUILDING FOOTPRINT AREA
 - NVP NO VISIBLE PIPE
 - DHF DRILL HOLE FOUND
 - PVC POLYVINYL CHLORIDE PIPE
 - CI CAST IRON PIPE
 - DI DUCTILE IRON PIPE
 - INV INVERT ELEVATION
 - GRT GRATE ELEVATION
 - MEW MASONRY BLOCK WALL

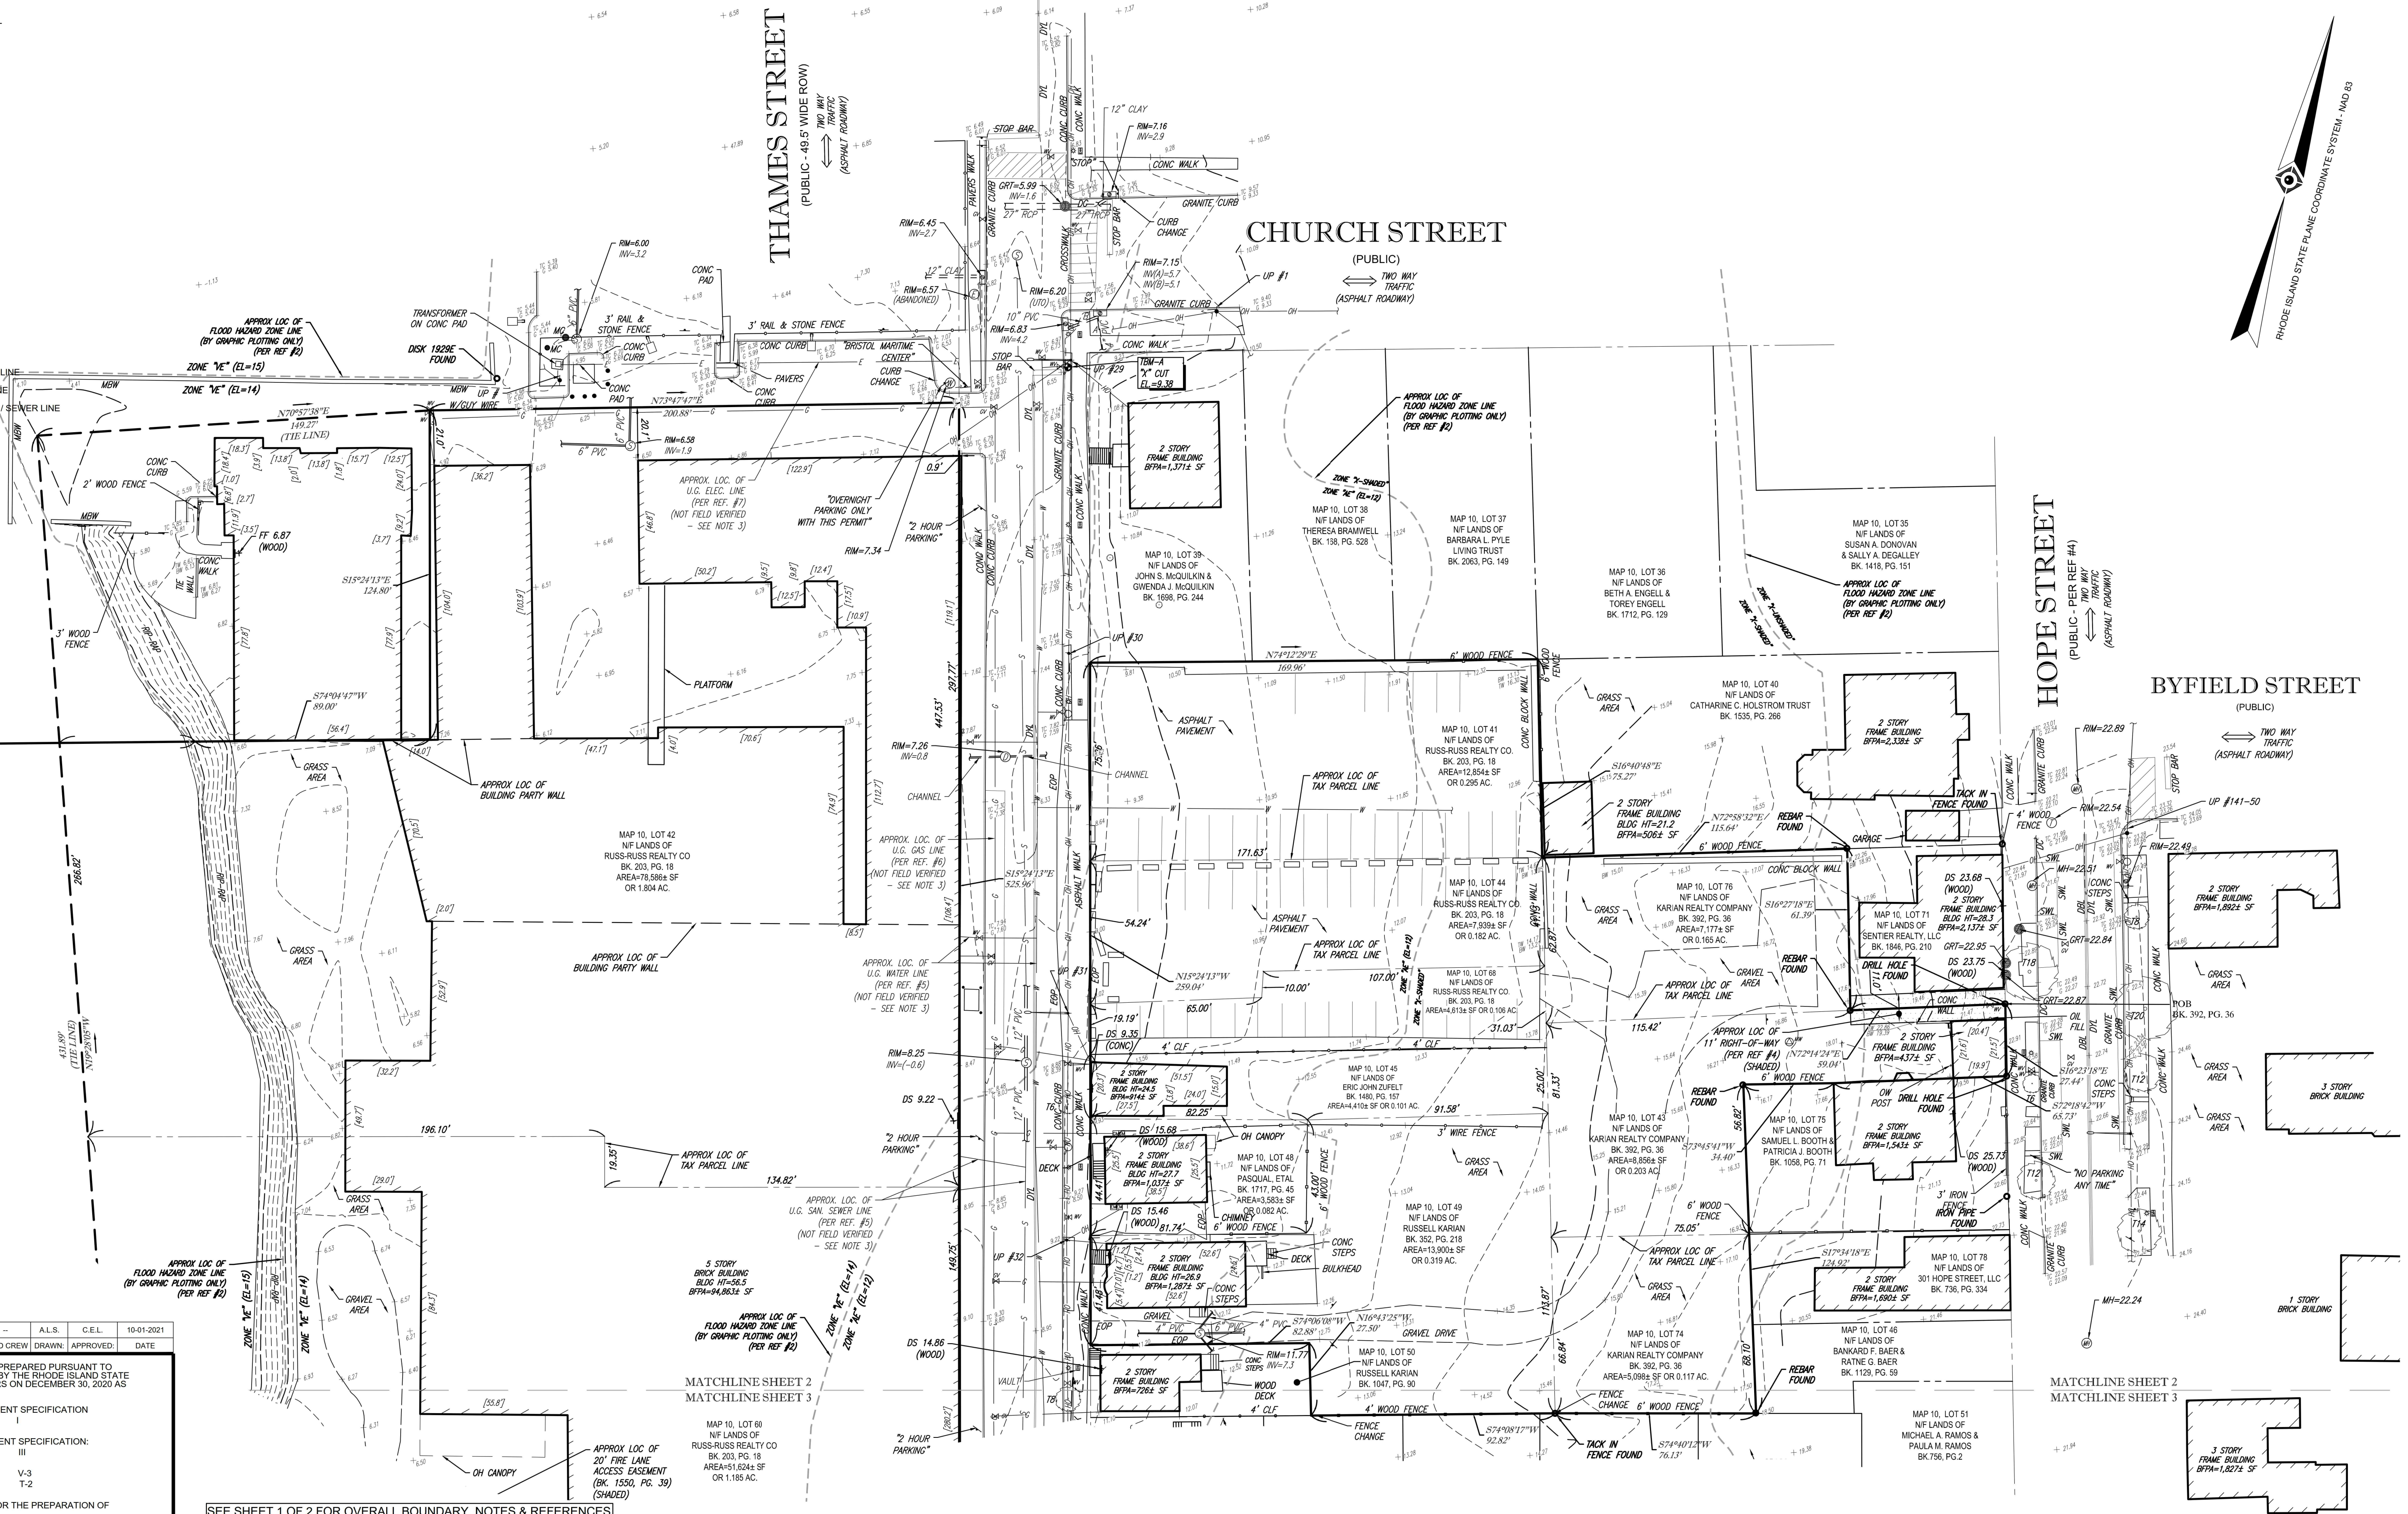

THIS SURVEY HAS BEEN CONDUCTED AND THE PLAN HAS BEEN PREPARED PURSUANT TO 435-RICR-00-001.8 OF THE RULES AND REGULATIONS ADOPTED BY THE RHODE ISLAND STATE BOARD OF REGISTRATION FOR PROFESSIONAL LAND SURVEYORS ON DECEMBER 30, 2020 AS FOLLOWS:

1. TYPE OF BOUNDARY SURVEY: MEASUREMENT SPECIFICATION
COMPREHENSIVE BOUNDARY SURVEY

2. OTHER TYPE OF SURVEY: MEASUREMENT SPECIFICATION:
DATA ACCUMULATION SURVEY (TOPOGRAPHIC SURVEY)
VERTICAL CONTROL STANDARD
TOPOGRAPHIC SURVEY ACCURACY
V-3
T-2

3. THE PURPOSE FOR THE CONDUCT OF THE SURVEY AND FOR THE PREPARATION OF THIS PLAN IS AS FOLLOWS:
PREPARE BOUNDARY SURVEY AND OBTAIN TOPOGRAPHIC AND PLANIMETRIC INFORMATION FOR USE AS A BACKGROUND DOCUMENT FOR SITE PLAN PREPARATION.

NOT A VALID ORIGINAL DOCUMENT UNLESS EMBOSSED WITH RAISED IMPRESSION OR STAMPED WITH A BLUE INK SEAL.


CHARLES E. LENT
PROFESSIONAL LAND SURVEYOR
10-01-2021
DATE

BOUNDARY & TOPOGRAPHIC SURVEY
BRISTOL YARN MILL
125 THAMES STREET
LOTS 41, 42, 43, 44, 45, 48, 49, 60, 61, 62, 68, 73, 74, 76, MAP 10
TOWN OF BRISTOL, BRISTOL COUNTY
STATE OF RHODE ISLAND



FIELD DATE: 8-18-2021
FIELD BOOK NO: 21-10 MA
FIELD BOOK PG: 11-14

FIELD CREW: B.S.B. & J.D.O.
DRAWN: N.I.G.


REVIEWED: B.A.V.
APPROVED: C.E.L.
DATE: 9-28-2021
SCALE: 1" = 30'
FILE NO: 03-210289-00
DWS. NO: 2 OF 3

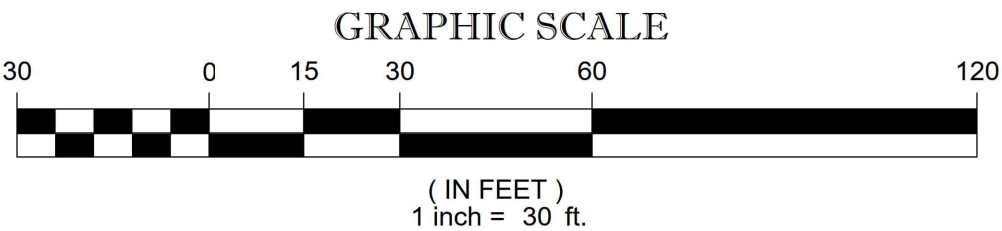

- LEGEND
- 124 --- EXISTING CONTOUR
--- 125 --- EXISTING CONTOUR
X 123.45 EXISTING SPOT ELEVATION
X TC 123.45 EXISTING TOP OF CURB ELEVATION
X G 122.95 EXISTING GUTTER ELEVATION
X TW 123.45 EXISTING TOP OF WALL ELEVATION
X BW 122.95 EXISTING BOTTOM OF WALL ELEVATION
X TI 123.45 EXISTING TOP OF ISLAND ELEVATION
X BI 122.95 EXISTING BOTTOM OF ISLAND ELEVATION
X FF 123.45 EXISTING FINISHED FLOOR ELEVATION
X DS 123.45 EXISTING DOOR SILL ELEVATION
X LG 125.45 EXISTING LEGAL GRADE ELEVATION
HYDRANT
WATER VALVE
UNKNOWN VALVE
GAS VALVE
GAS METER
ELECTRIC METER
OVERHEAD WIRES
APPROX. LOC. UNDERGROUND GAS LINE
APPROX. LOC. UNDERGROUND ELECTRIC LINE
APPROX. LOC. UNDERGROUND WATER LINE
APPROX. LOC. UNDERGROUND SANITARY / SEWER LINE
UTILITY POLE
AREA LIGHT
SIGN
BOLLARD
CHAIN LINK FENCE
DEPRESSED CURB
EDGE OF CONCRETE
EDGE OF PAVEMENT
LANDSCAPED AREA
METAL COVER
TYPICAL
DRAINAGE/STORM MANHOLE
ELECTRIC MANHOLE
SANITARY/SEWER MANHOLE
UNKNOWN MANHOLE
WATER MANHOLE
CATCH BASIN OR INLET
TREE & TRUNK SIZE
PARKING SPACE COUNT
DEPRESSED CURB
SOLID WHITE LINE
DOUBLE YELLOW LINE
HEIGHT
BUILDING
BUILDING FOOTPRINT AREA
NO VISIBLE PIPE
DRILL HOLE FOUND
POLYVINYL CHLORIDE PIPE
CAST IRON PIPE
DUCTILE IRON PIPE
INVERT ELEVATION
GRATE ELEVATION
MASONRY BLOCK WALL

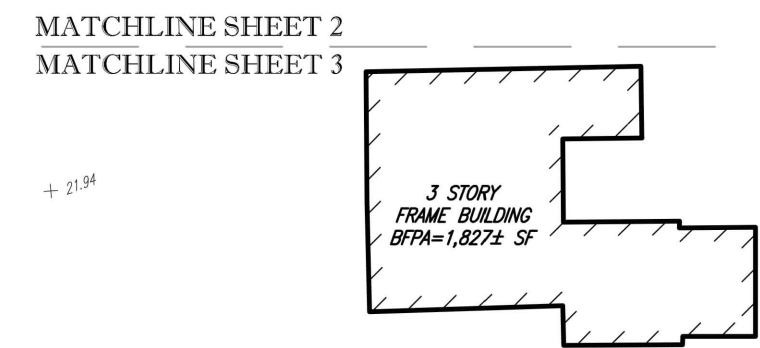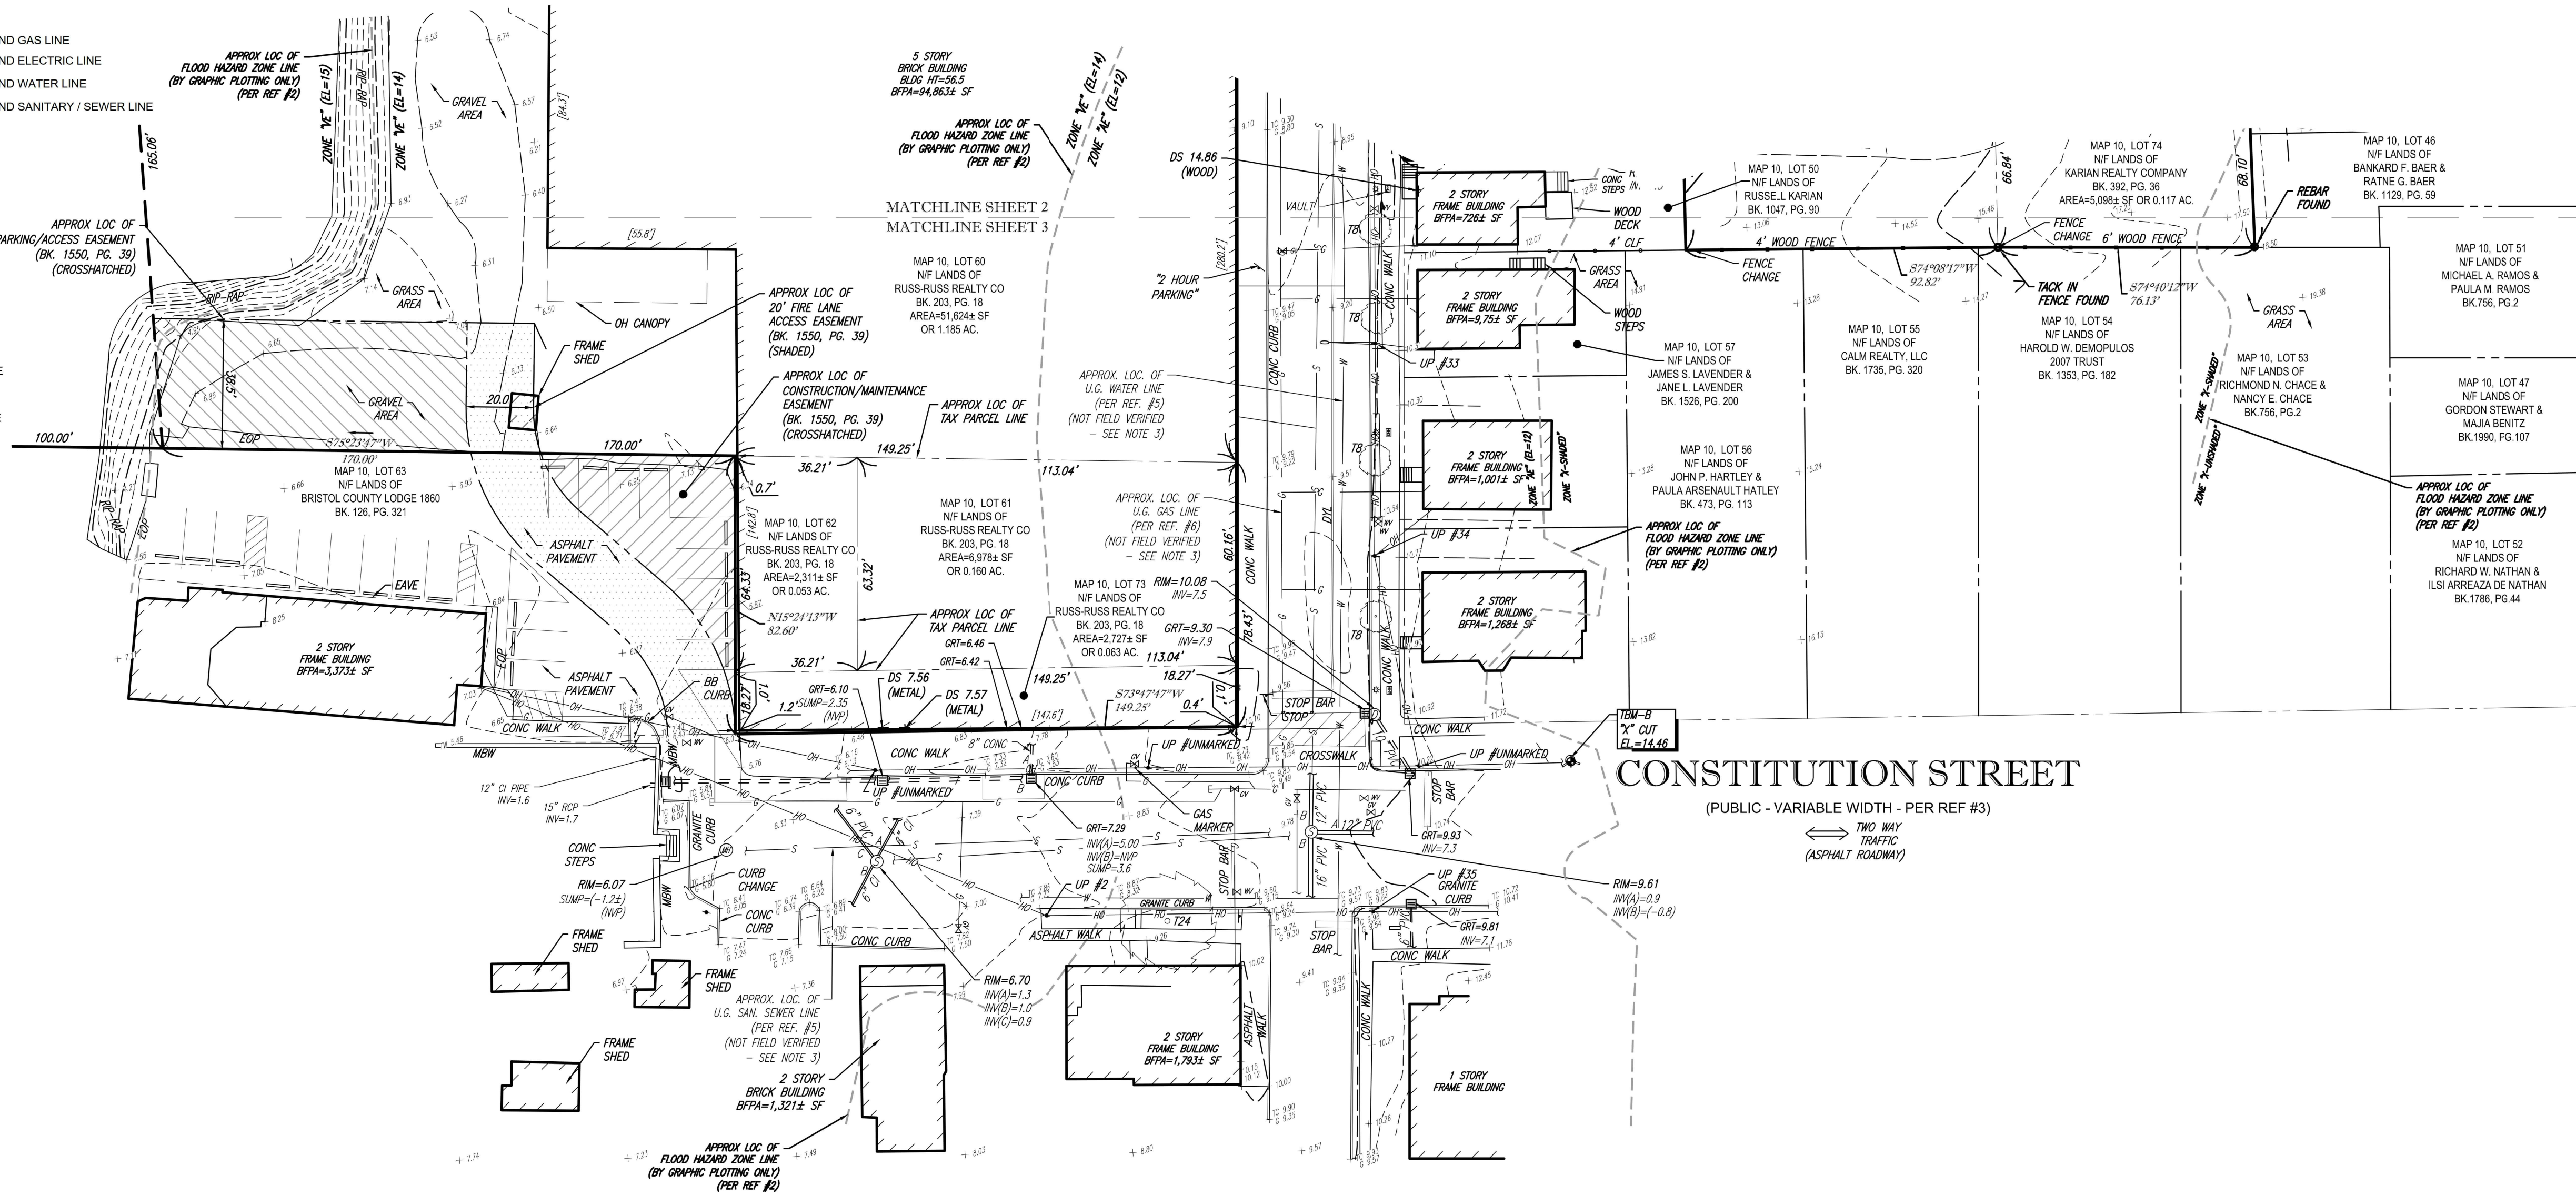

CONSTITUTION STREET
(PUBLIC - VARIABLE WIDTH - PER REF #3)
TWO WAY TRAFFIC (ASPHALT ROADWAY)

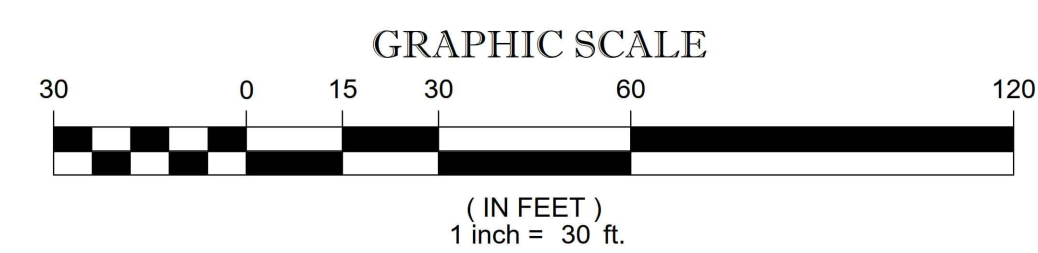

FIELD DATE 8-18-2021	BOUNDARY & TOPOGRAPHIC SURVEY BRISTOL YARN MILL 125 THAMES STREET LOTS 41, 42, 43, 44, 45, 48, 49, 60, 61, 62, 68, 73, 74, 76, MAP 10 TOWN OF BRISTOL, BRISTOL COUNTY STATE OF RHODE ISLAND				
FIELD BOOK NO. 21-10 MA					
FIELD BOOK PG. 11-14					
FIELD CREW B.S.B. & J.D.O.					
DRAWN: N.I.G.	CONTROL POINT ASSOCIATES, INC. 352 TURNPIKE ROAD SOUTHBOROUGH, MA 01772 508.948.3000 - 508.948.3003 FAX WWW.CPASURVEY.COM	ALBANY, NY 518-217-5010 CHALFONT, PA 215-712-9800 HAUTPAULGE, NY 615-880-2645 MANHATTAN, NY 646-780-0411 MT LAUREL, NJ 908-857-2099 WARREN, NJ 908-668-0099			
REVIEWED: B.A.V.	APPROVED: C.E.L.	DATE 9-28-2021	SCALE 1" = 30'	FILE NO. 03-210289-00	DWG. NO. 3 OF 3

No.	DESCRIPTION OF REVISION	FIELD CREW	DRAWN	APPROVED	DATE
1	UPDATED PER RECEIPT OF CLIENT COMMENTS				10-01-2021

THIS SURVEY HAS BEEN CONDUCTED AND THE PLAN HAS BEEN PREPARED PURSUANT TO 455-RICR-00-00-1.9 OF THE RULES AND REGULATIONS ADOPTED BY THE RHODE ISLAND STATE BOARD OF REGISTRATION FOR PROFESSIONAL LAND SURVEYORS ON DECEMBER 30, 2020 AS FOLLOWS:

- TYPE OF BOUNDARY SURVEY: MEASUREMENT SPECIFICATION
COMPREHENSIVE BOUNDARY SURVEY
- OTHER TYPE OF SURVEY: MEASUREMENT SPECIFICATION:
DATA ACCUMULATION SURVEY III
(TOPOGRAPHIC SURVEY)
VERTICAL CONTROL STANDARD V-3
TOPOGRAPHIC SURVEY ACCURACY T-2
- THE PURPOSE FOR THE CONDUCT OF THE SURVEY AND FOR THE PREPARATION OF THIS PLAN IS AS FOLLOWS:
PREPARE BOUNDARY SURVEY AND OBTAIN TOPOGRAPHIC AND PLANIMETRIC INFORMATION FOR USE AS A BACKGROUND DOCUMENT FOR SITE PLAN PREPARATION.

NOT A VALID ORIGINAL DOCUMENT UNLESS EMBOSSED WITH RAISED IMPRESSION OR STAMPED WITH A BLUE INK SEAL.


CHARLES E. LENT
Rhode Island Professional Land Surveyor #1947
CERTIFICATE OF AUTHORIZATION #A350

CHARLES E. LENT
No. 1947
PROFESSIONAL LAND SURVEYOR
10-01-2021
DATE
SHEET 5 OF 26

CONTROL POINT ASSOCIATES, INC. ALL RIGHTS RESERVED. NO PART OF THIS DOCUMENT MAY BE REPRODUCED OR TRANSMITTED IN ANY FORM OR BY ANY MEANS, ELECTRONIC OR MECHANICAL, WITHOUT THE WRITTEN PERMISSION OF CONTROL POINT ASSOCIATES, INC. IS PROHIBITED.



THE STATE OF RHODE ISLAND REQUIRES NOTIFICATION BY EXCAVATORS, DESIGNERS, OR ANY PERSON PREPARING TO DISTURB THE EARTH'S SURFACE ANYWHERE IN THE STATE.

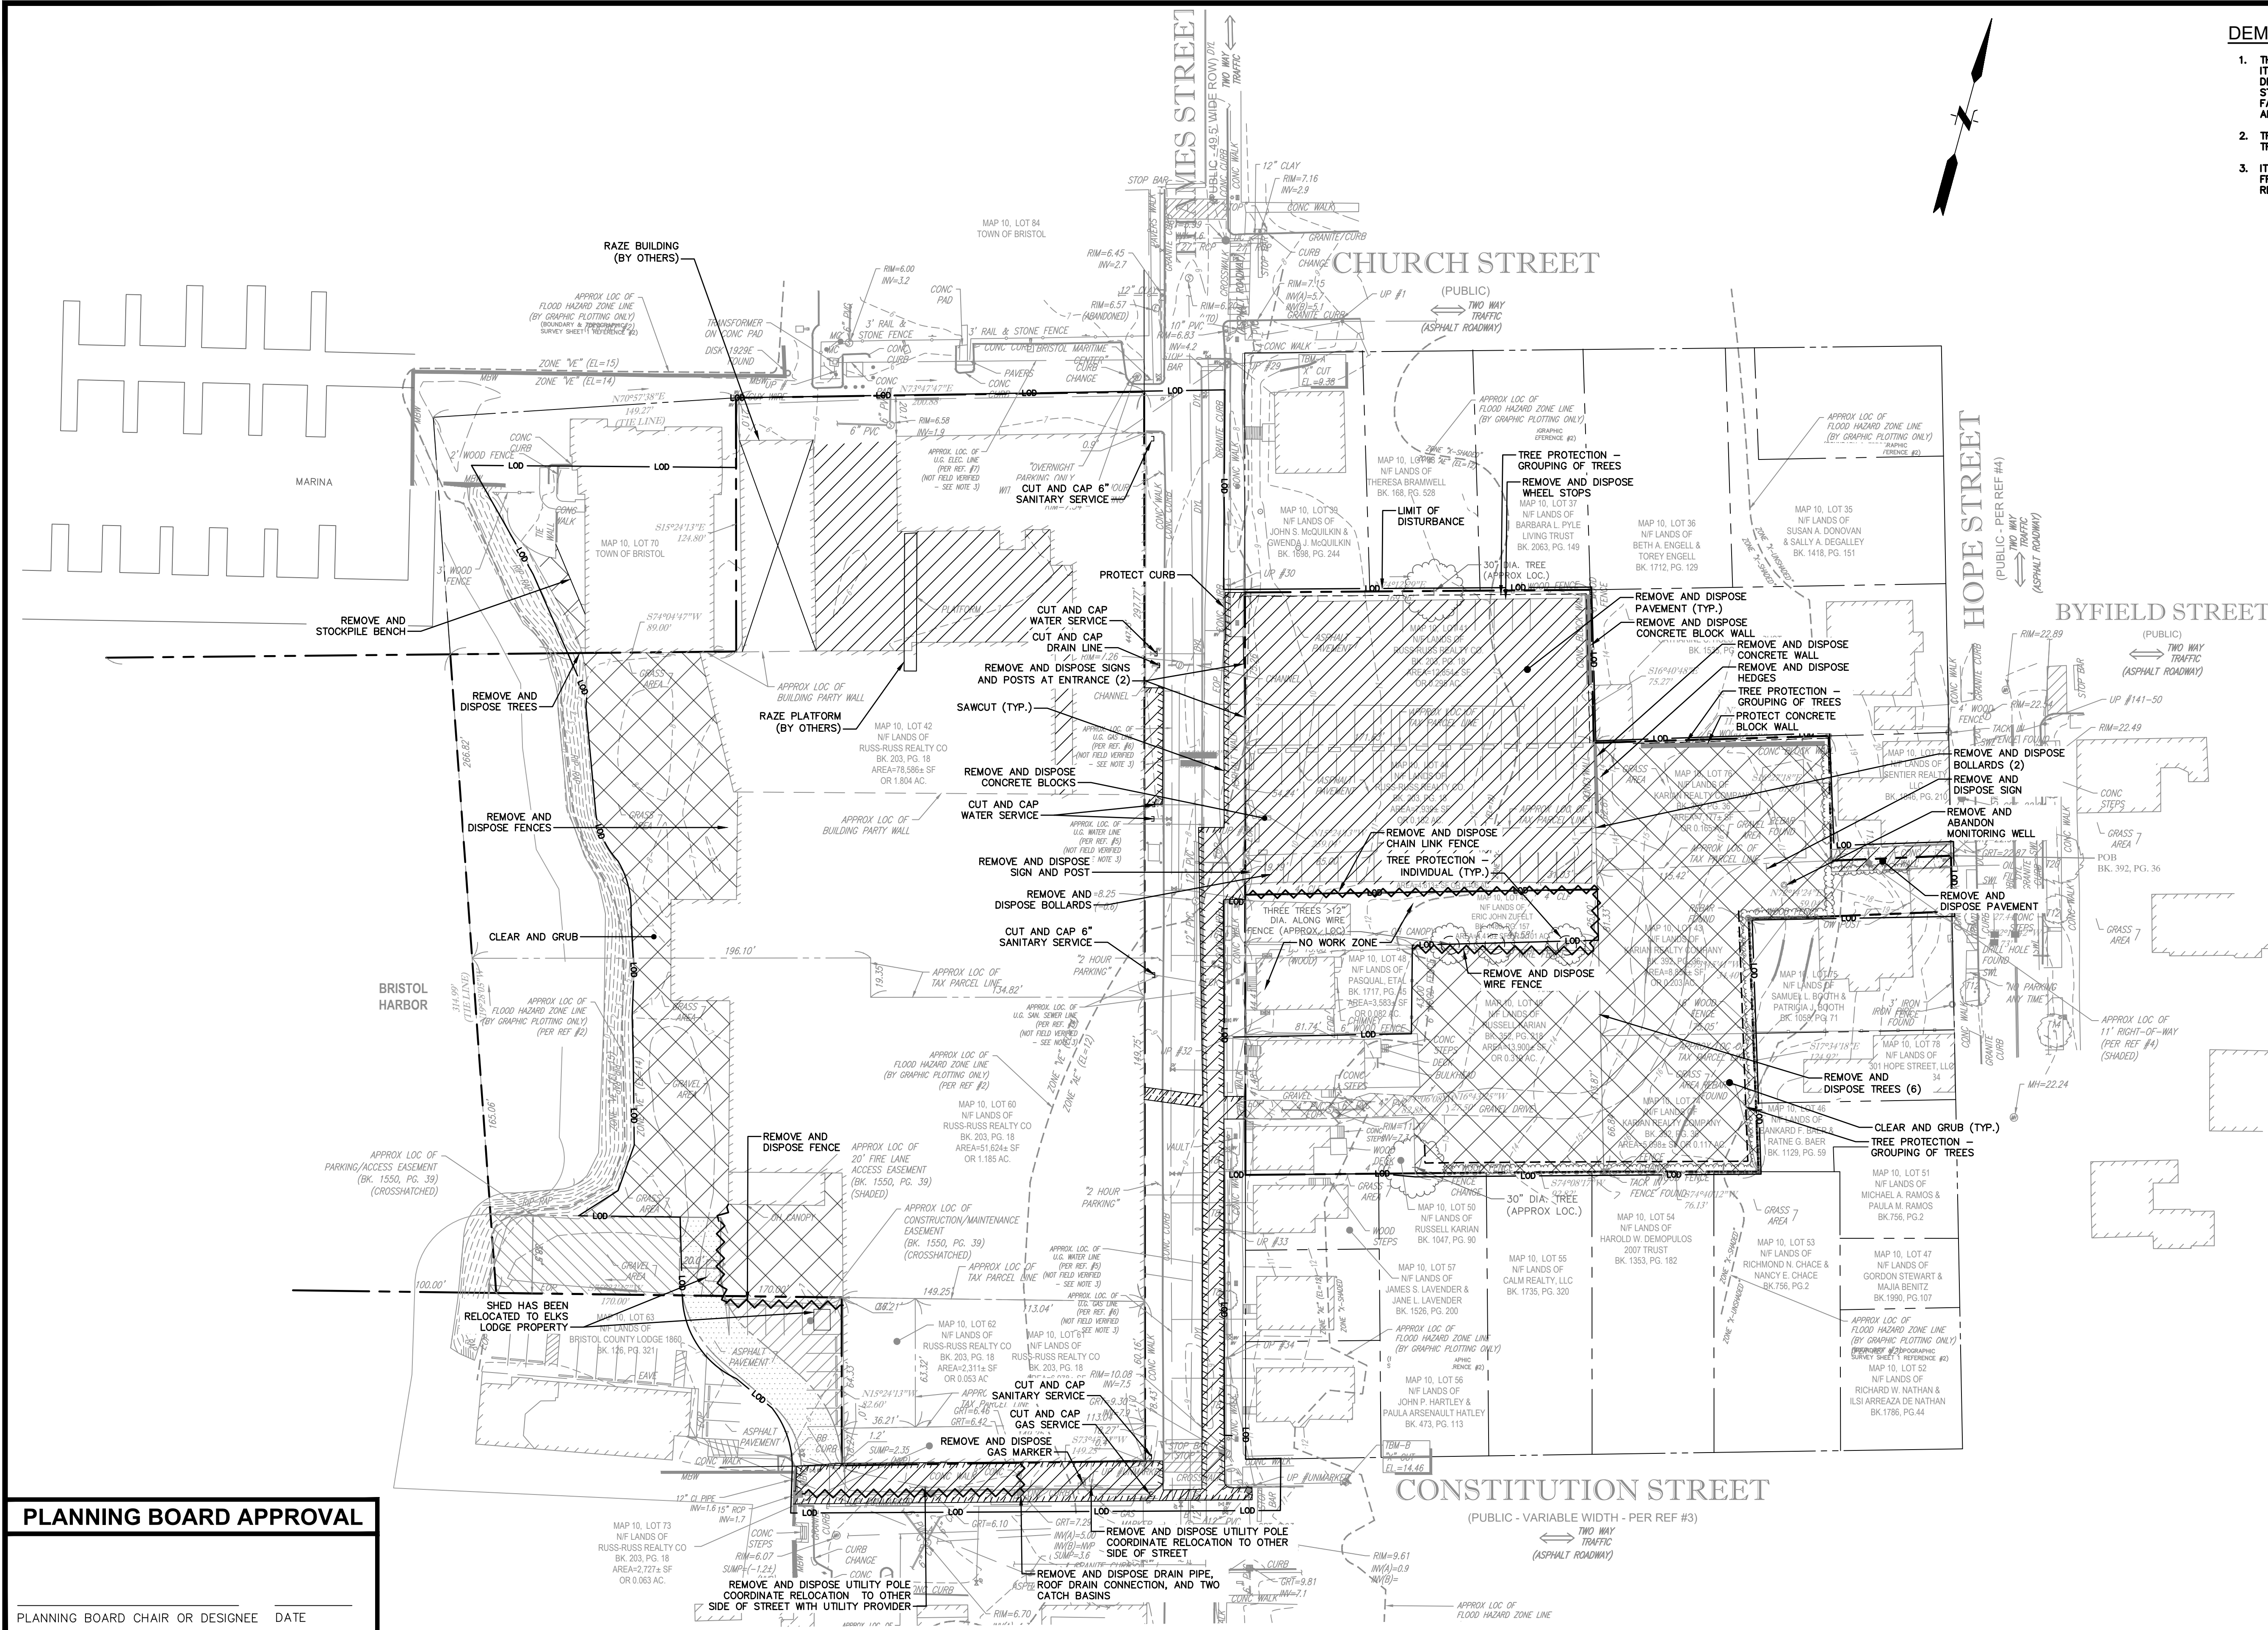

- ## DEMOLITION NOTES
1. THE DEMOLITION PLAN IS PROVIDED FOR INFORMATION ONLY AND MAY NOT INDICATE ALL ITEMS REQUIRED TO BE DEMOLISHED. PERFORM A PRE-BID SITE INSPECTION, COORDINATE WITH THE OWNER OF UNDEVELOPED AREAS OR STRUCTURES WITH OWNER. DEMOLISH STRUCTURES, SITE IMPROVEMENTS, UTILITIES, ETC. AS REQUIRED TO CONSTRUCT PROPOSED FACILITY AND UTILITY SERVICES. PROTECT ALL PUBLIC AND PRIVATE UTILITIES, SERVICES, AND STRUCTURES THAT ARE NOT DESIGNATED FOR REMOVAL.
 2. TREES, BRUSH AND STUMPS REMOVED BY CLEARING & GRUBBING OPERATIONS SHALL BE TRANSPORTED OFF THE PROJECT SITE TO AN APPROVED DISPOSAL LOCATION.
 3. ITEMS TO BE STOCKPILED ON-SITE FOR REUSE OR TO BE RELOCATED SHALL BE PROTECTED FROM CONSTRUCTION OPERATIONS. IF DAMAGED DURING CONSTRUCTION THEY SHALL BE REPLACED IN-KIND AT NO ADDITIONAL COST TO THE OWNER.

PLANNING BOARD APPROVAL

PLANNING BOARD CHAIR OR DESIGNEE	DATE
----------------------------------	------

No.	DATE	DESCRIPTION	DESIGNER	REVIEWER

SEAL
SHAWN M. MARTIN
No. 7487
REGISTERED
PROFESSIONAL ENGINEER
(CIVIL)

SEAL

SCALE:	HORIZ.: 1"= 40'
	VERT.:
	DATUM:
	HORIZ.:NAD 1983
	VERT.: NAVD 1988
	40 20 0 40  GRAPHIC SCALE



FUSS & O'NEILL

317 IRON HORSE WAY, SUITE 204
PROVIDENCE, RI 02908
401.861.3070
www.fando.com

BRADY SULLIVAN PROPERTIES, LLC

SITE DEMOLITION PLAN

BRISTOL YARN MILL



S STREET BRISTOL, RHODE ISLAND

PROJ. No.: 20061150.A22
DATE: NOVEMBER 29, 2022

CP-101

SHEET 6 OF 26

File Path: \\private\dfs\CadProj\DWG\2006\1150\A22\Civil\Plan\Permitting\Plans\2006\1150A22_STP02-TURN.dwg Layout: CS-102 Plotted: Tue, December 06, 2022 - 1:20 PM User: ajohnson
MS VIEW: Plotter: AUTOCAD PDF (GENERAL DOCUMENTATION) PC3 CTB File: FO.STB

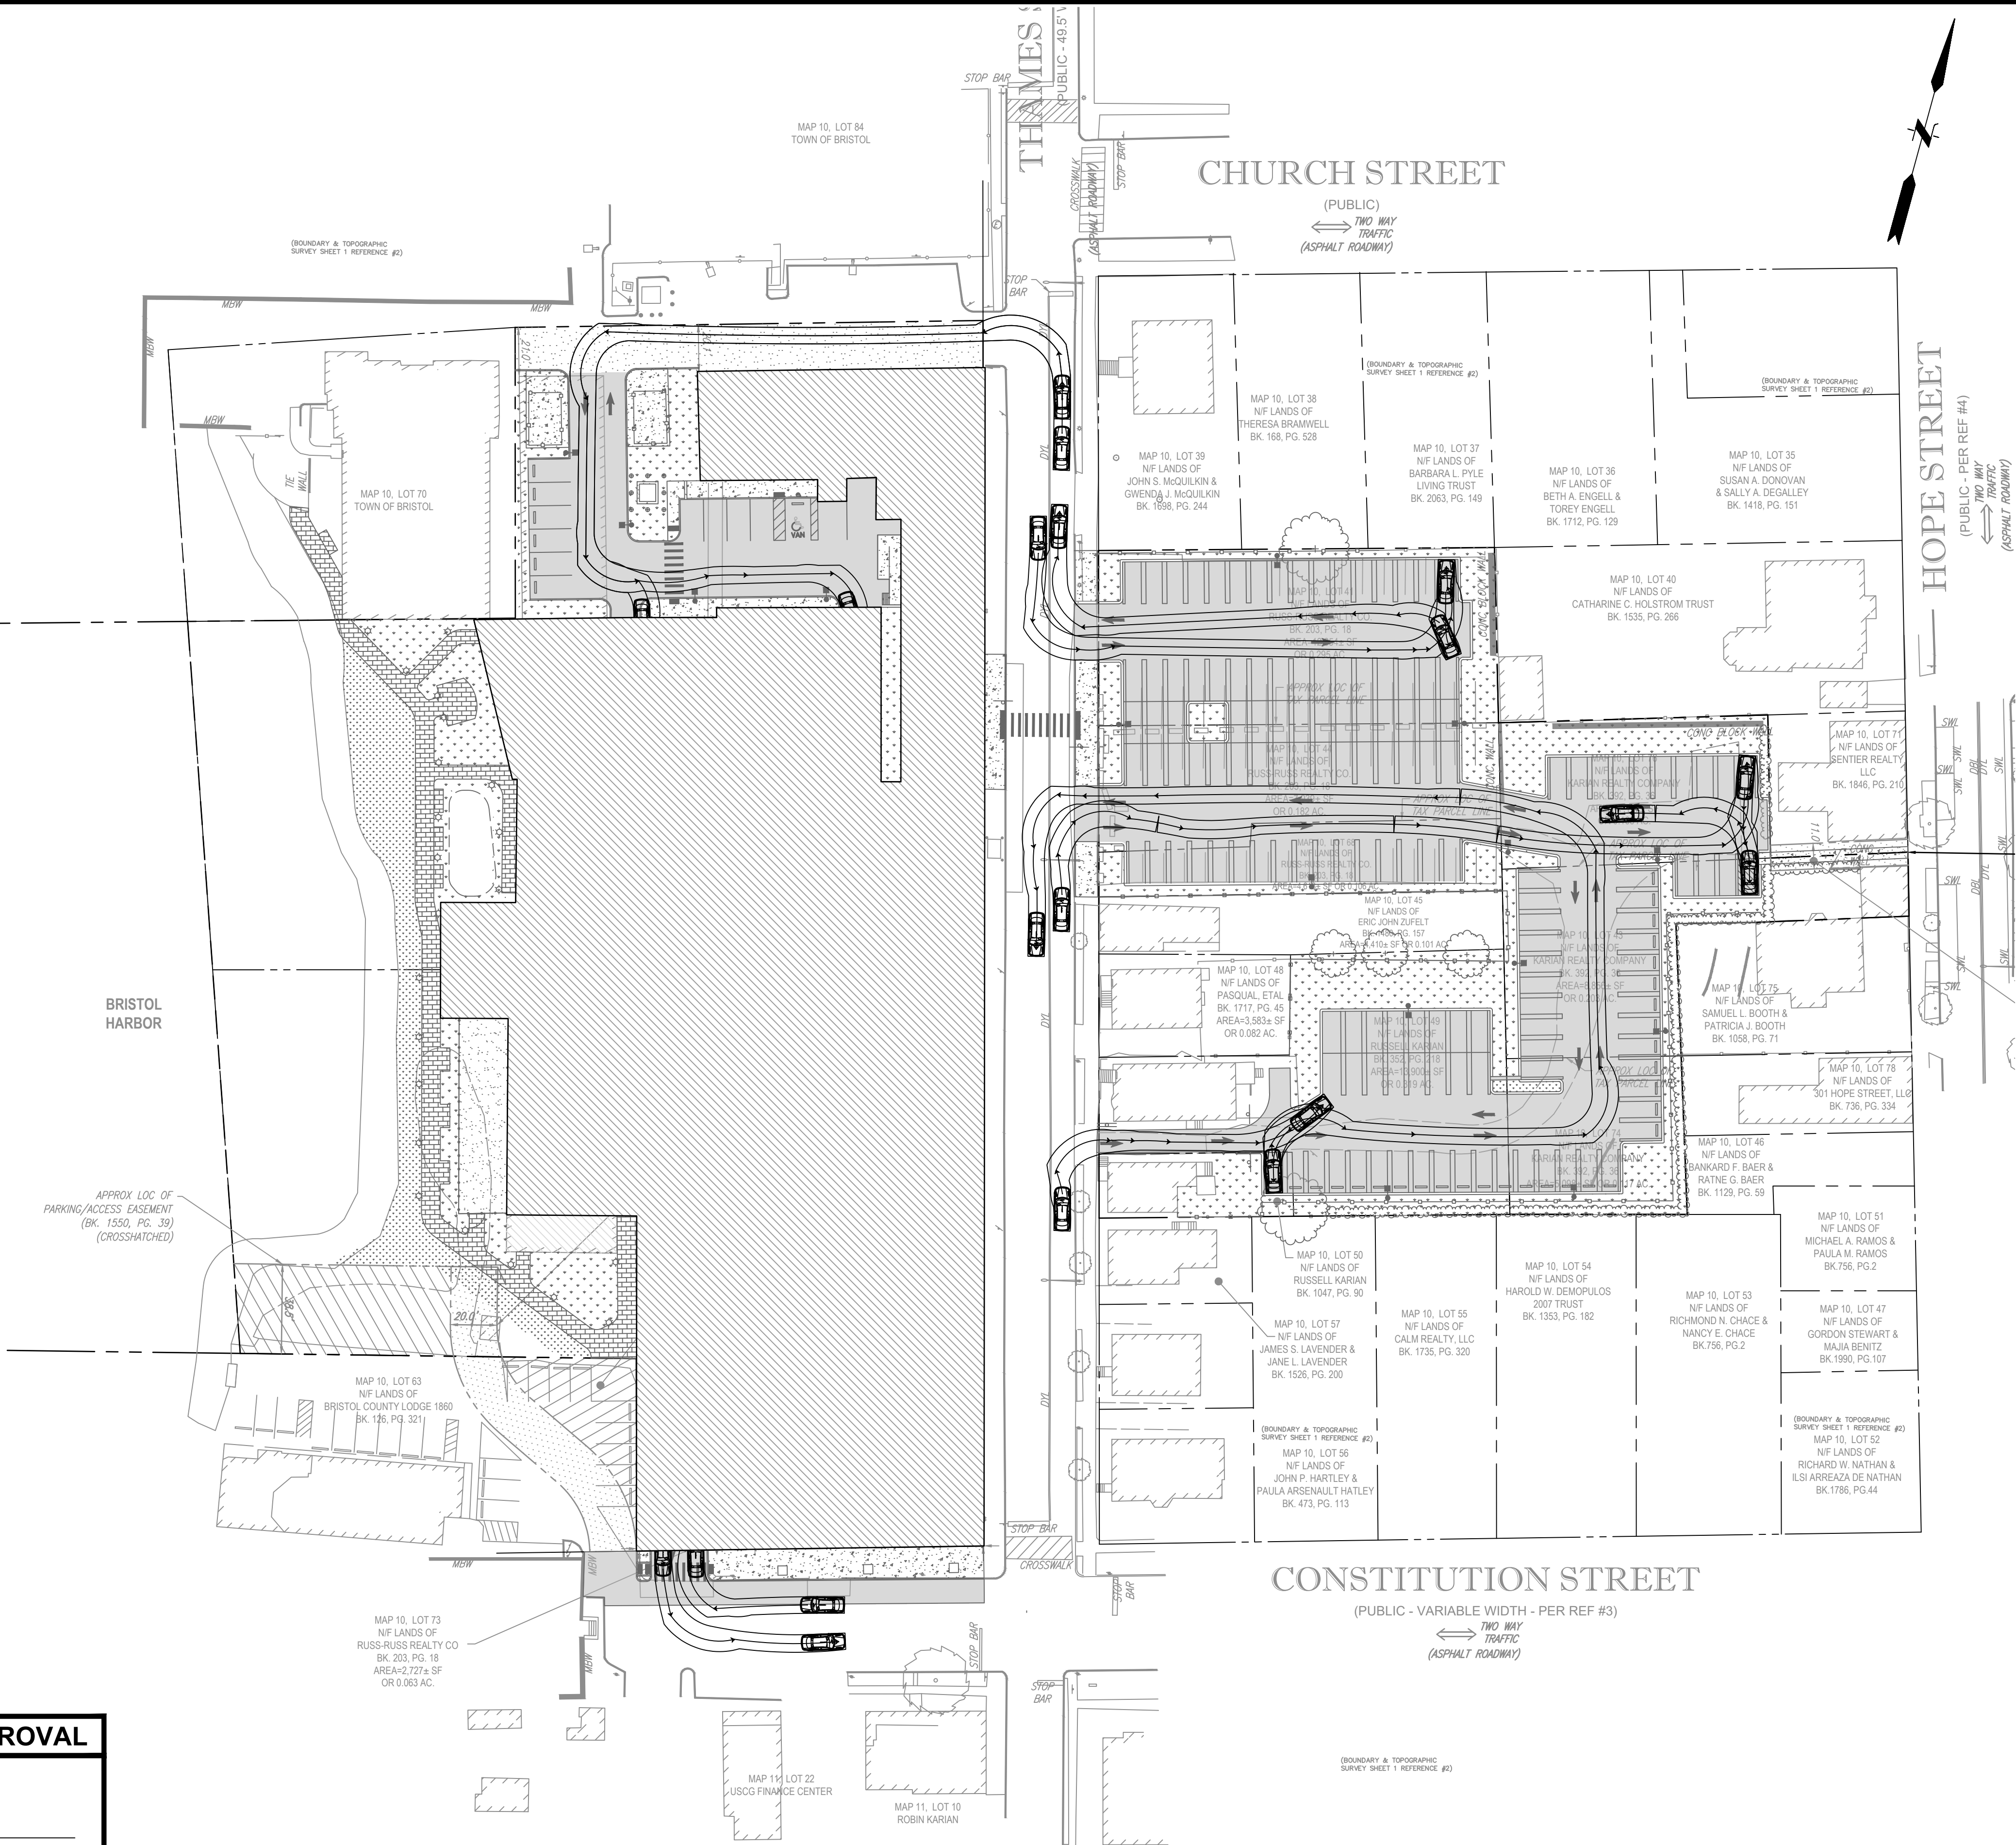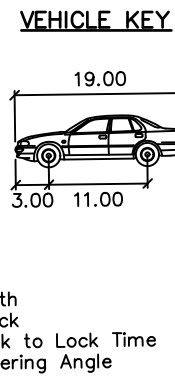

PLANNING BOARD APPROVAL

PLANNING BOARD CHAIR OR DESIGNEE DATE

No.	DATE	DESCRIPTION	DESIGNER	REVIEWER




SEAL

SCALE:

HORIZ.: 1"= 40'
VERT.:

DATUM:

HORIZ.: NAD 1983
VERT.: NAD 1988

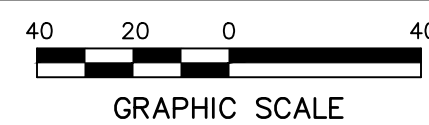

FUSS & O'NEILL

317 IRON HORSE WAY, SUITE 204
PROVIDENCE, RI 02908
401.861.3070
www.fando.com

BRADY SULLIVAN PROPERTIES, LLC

SITE CIRCULATION PLAN

BRISTOL YARN MILL

125 THAMES STREET


BRISTOL, RHODE ISLAND

PROJ. No.: 20061150.A22
DATE: NOVEMBER 29, 2022

CS-102

SHEET 9 OF 26

File Path: \\private\dfs\CadProj\DWG\SP20061150\A22\CivilPlan\Permitting Plans\20061150A22_UTL01.dwg Layout: CU-101 Plotted: Tue, December 06, 2022 - 1:21 PM User: aljohnson
MS VIEW: Plotter: AUTOCAD PDF (GENERAL DOCUMENTATION) PC3 CTB File: FO.STB

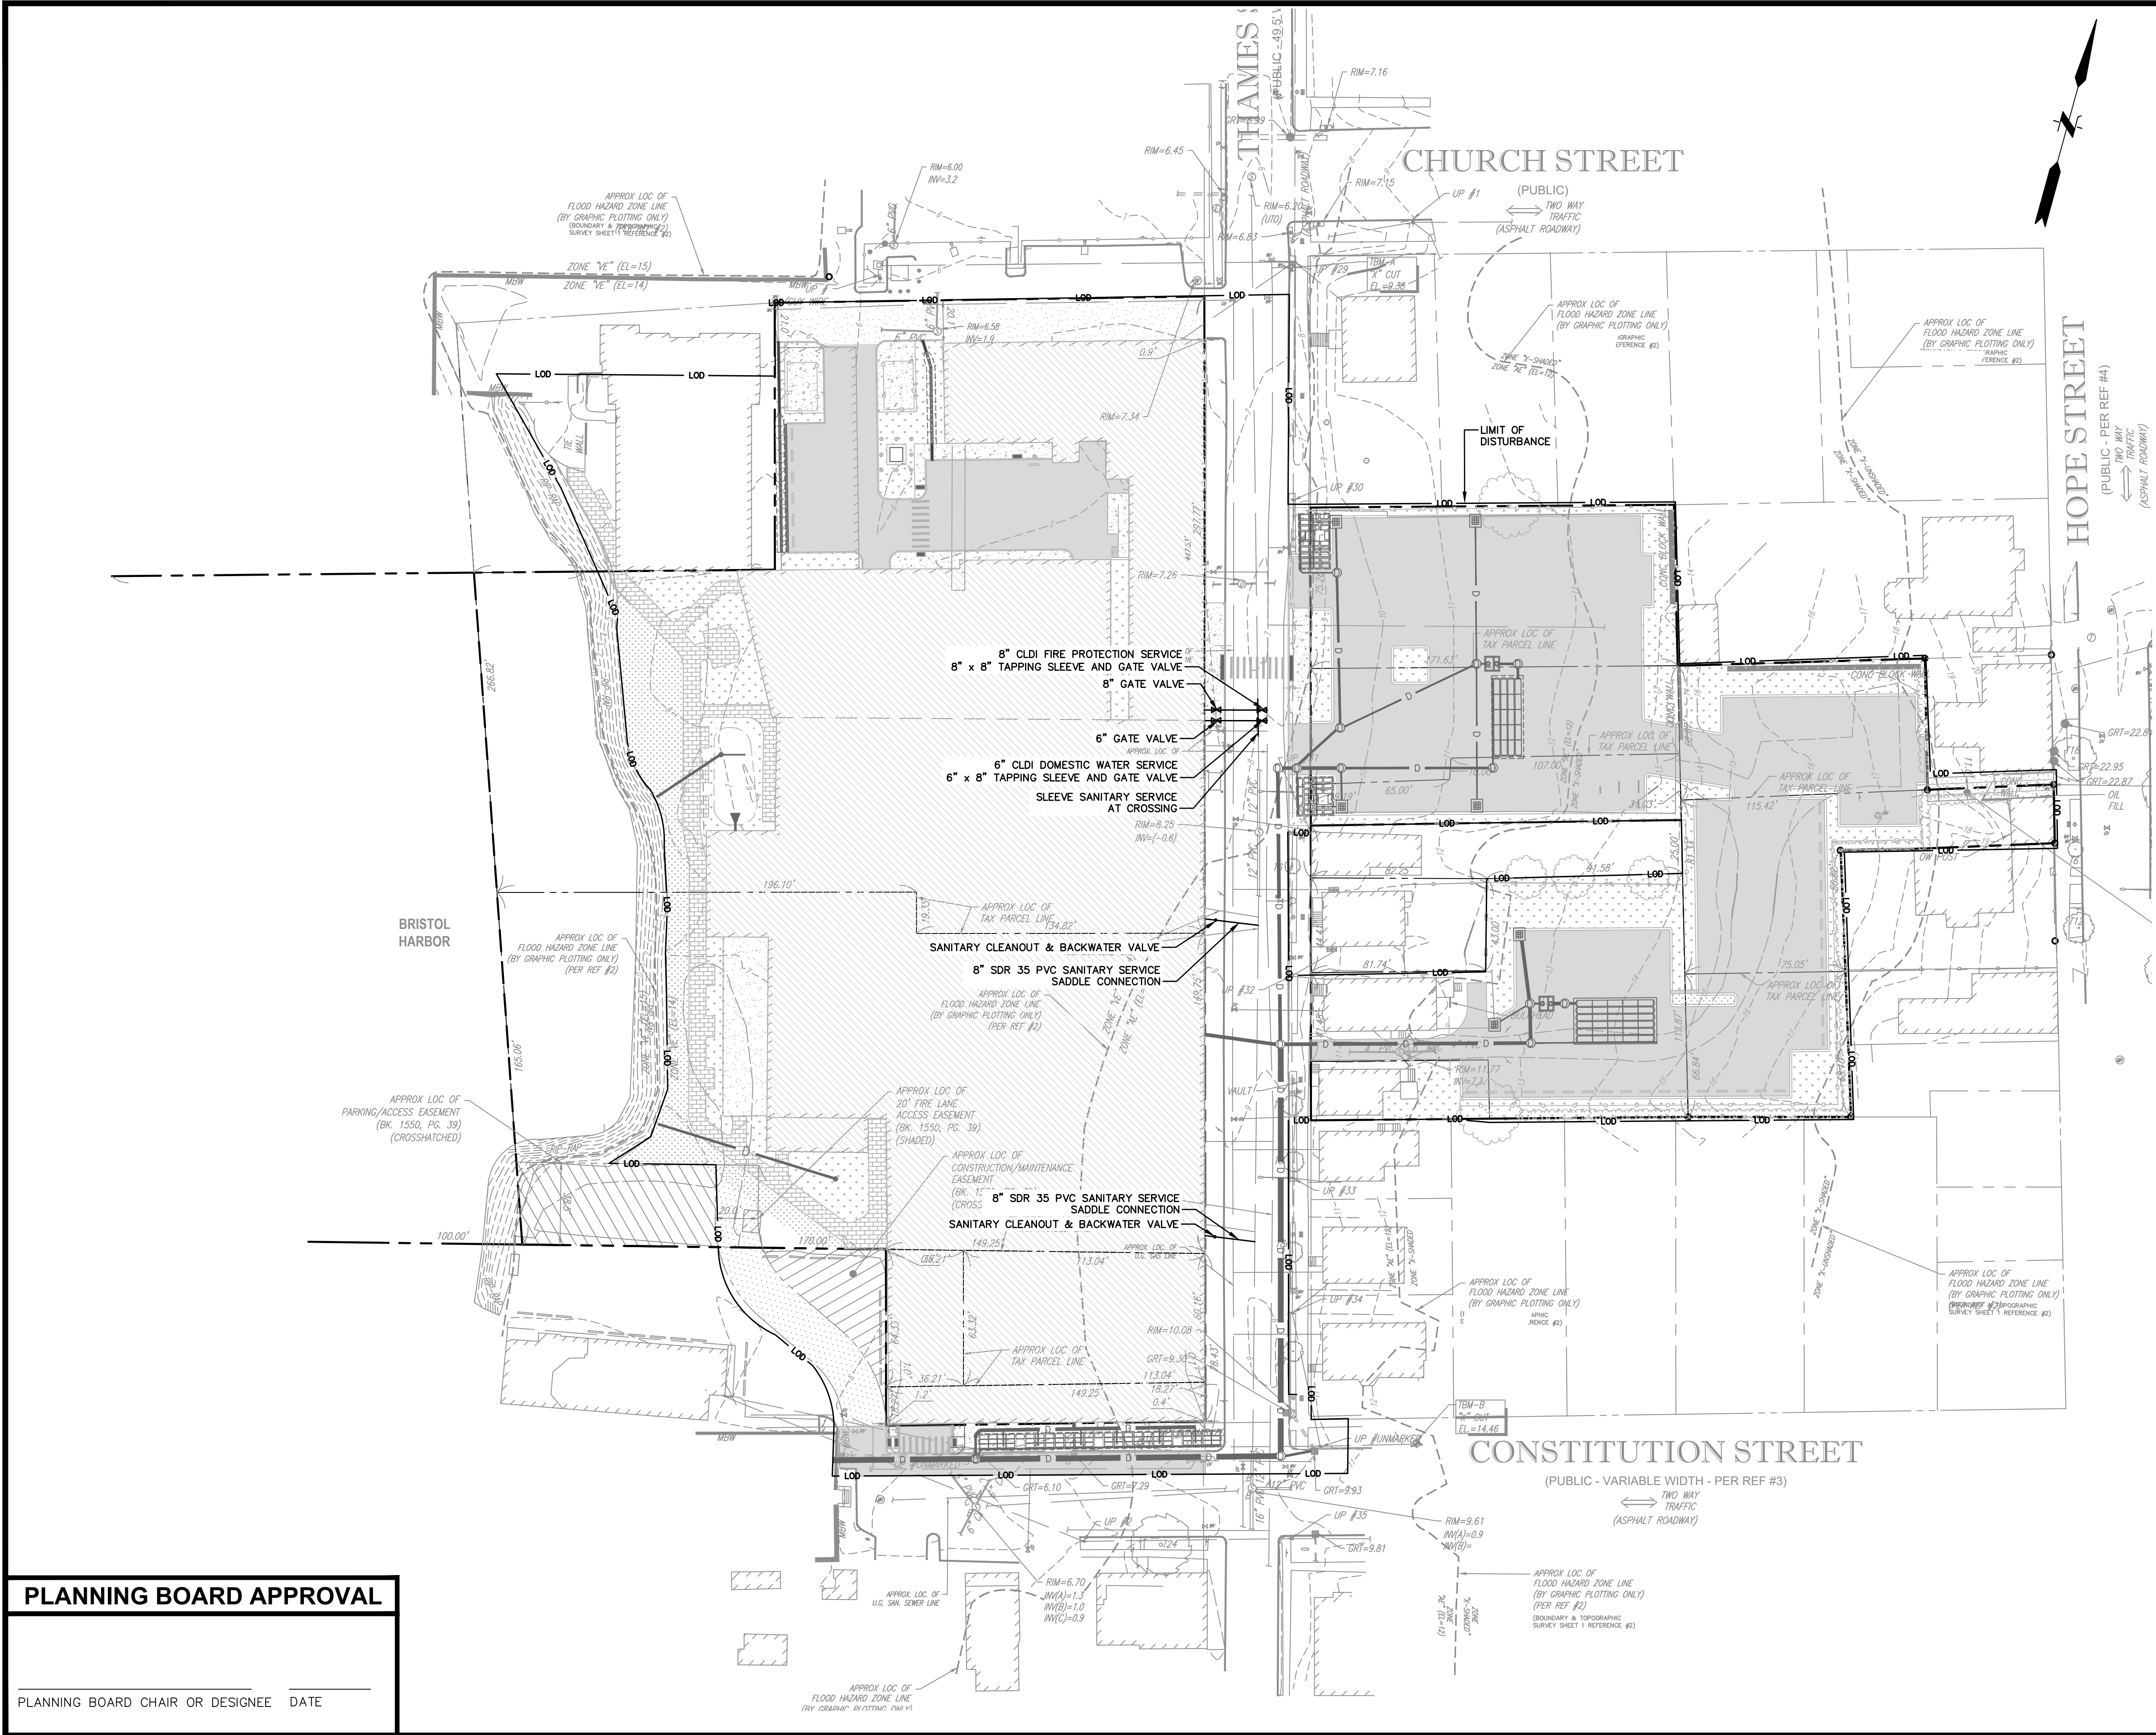

PLANNING BOARD APPROVAL

PLANNING BOARD CHAIR OR DESIGNEE DATE

No.	DATE	DESCRIPTION	DESIGNER	REVIEWER

SEAL

SHAWN M. MARTIN

No. 7487

REGISTERED PROFESSIONAL ENGINEER (CIVIL)

SCALE:

HORIZ.: 1"= 40'

VERT.:

DATUM:

HORIZ.: NAD 1983

VERT.: NAD 1988

40 20 0 40

GRAPHIC SCALE

f

FUSS & O'NEILL

317 IRON HORSE WAY, SUITE 204
PROVIDENCE, RI 02908
401.861.3070
www.fando.com

BRADY SULLIVAN PROPERTIES, LLC

WATER AND SEWER PLAN

BRISTOL YARN MILL


125 THAMES STREET BRISTOL, RHODE ISLAND

PROJ. No.: 20061150.A22

DATE: NOVEMBER 29, 2022


CU-101

SHEET 12 OF 26

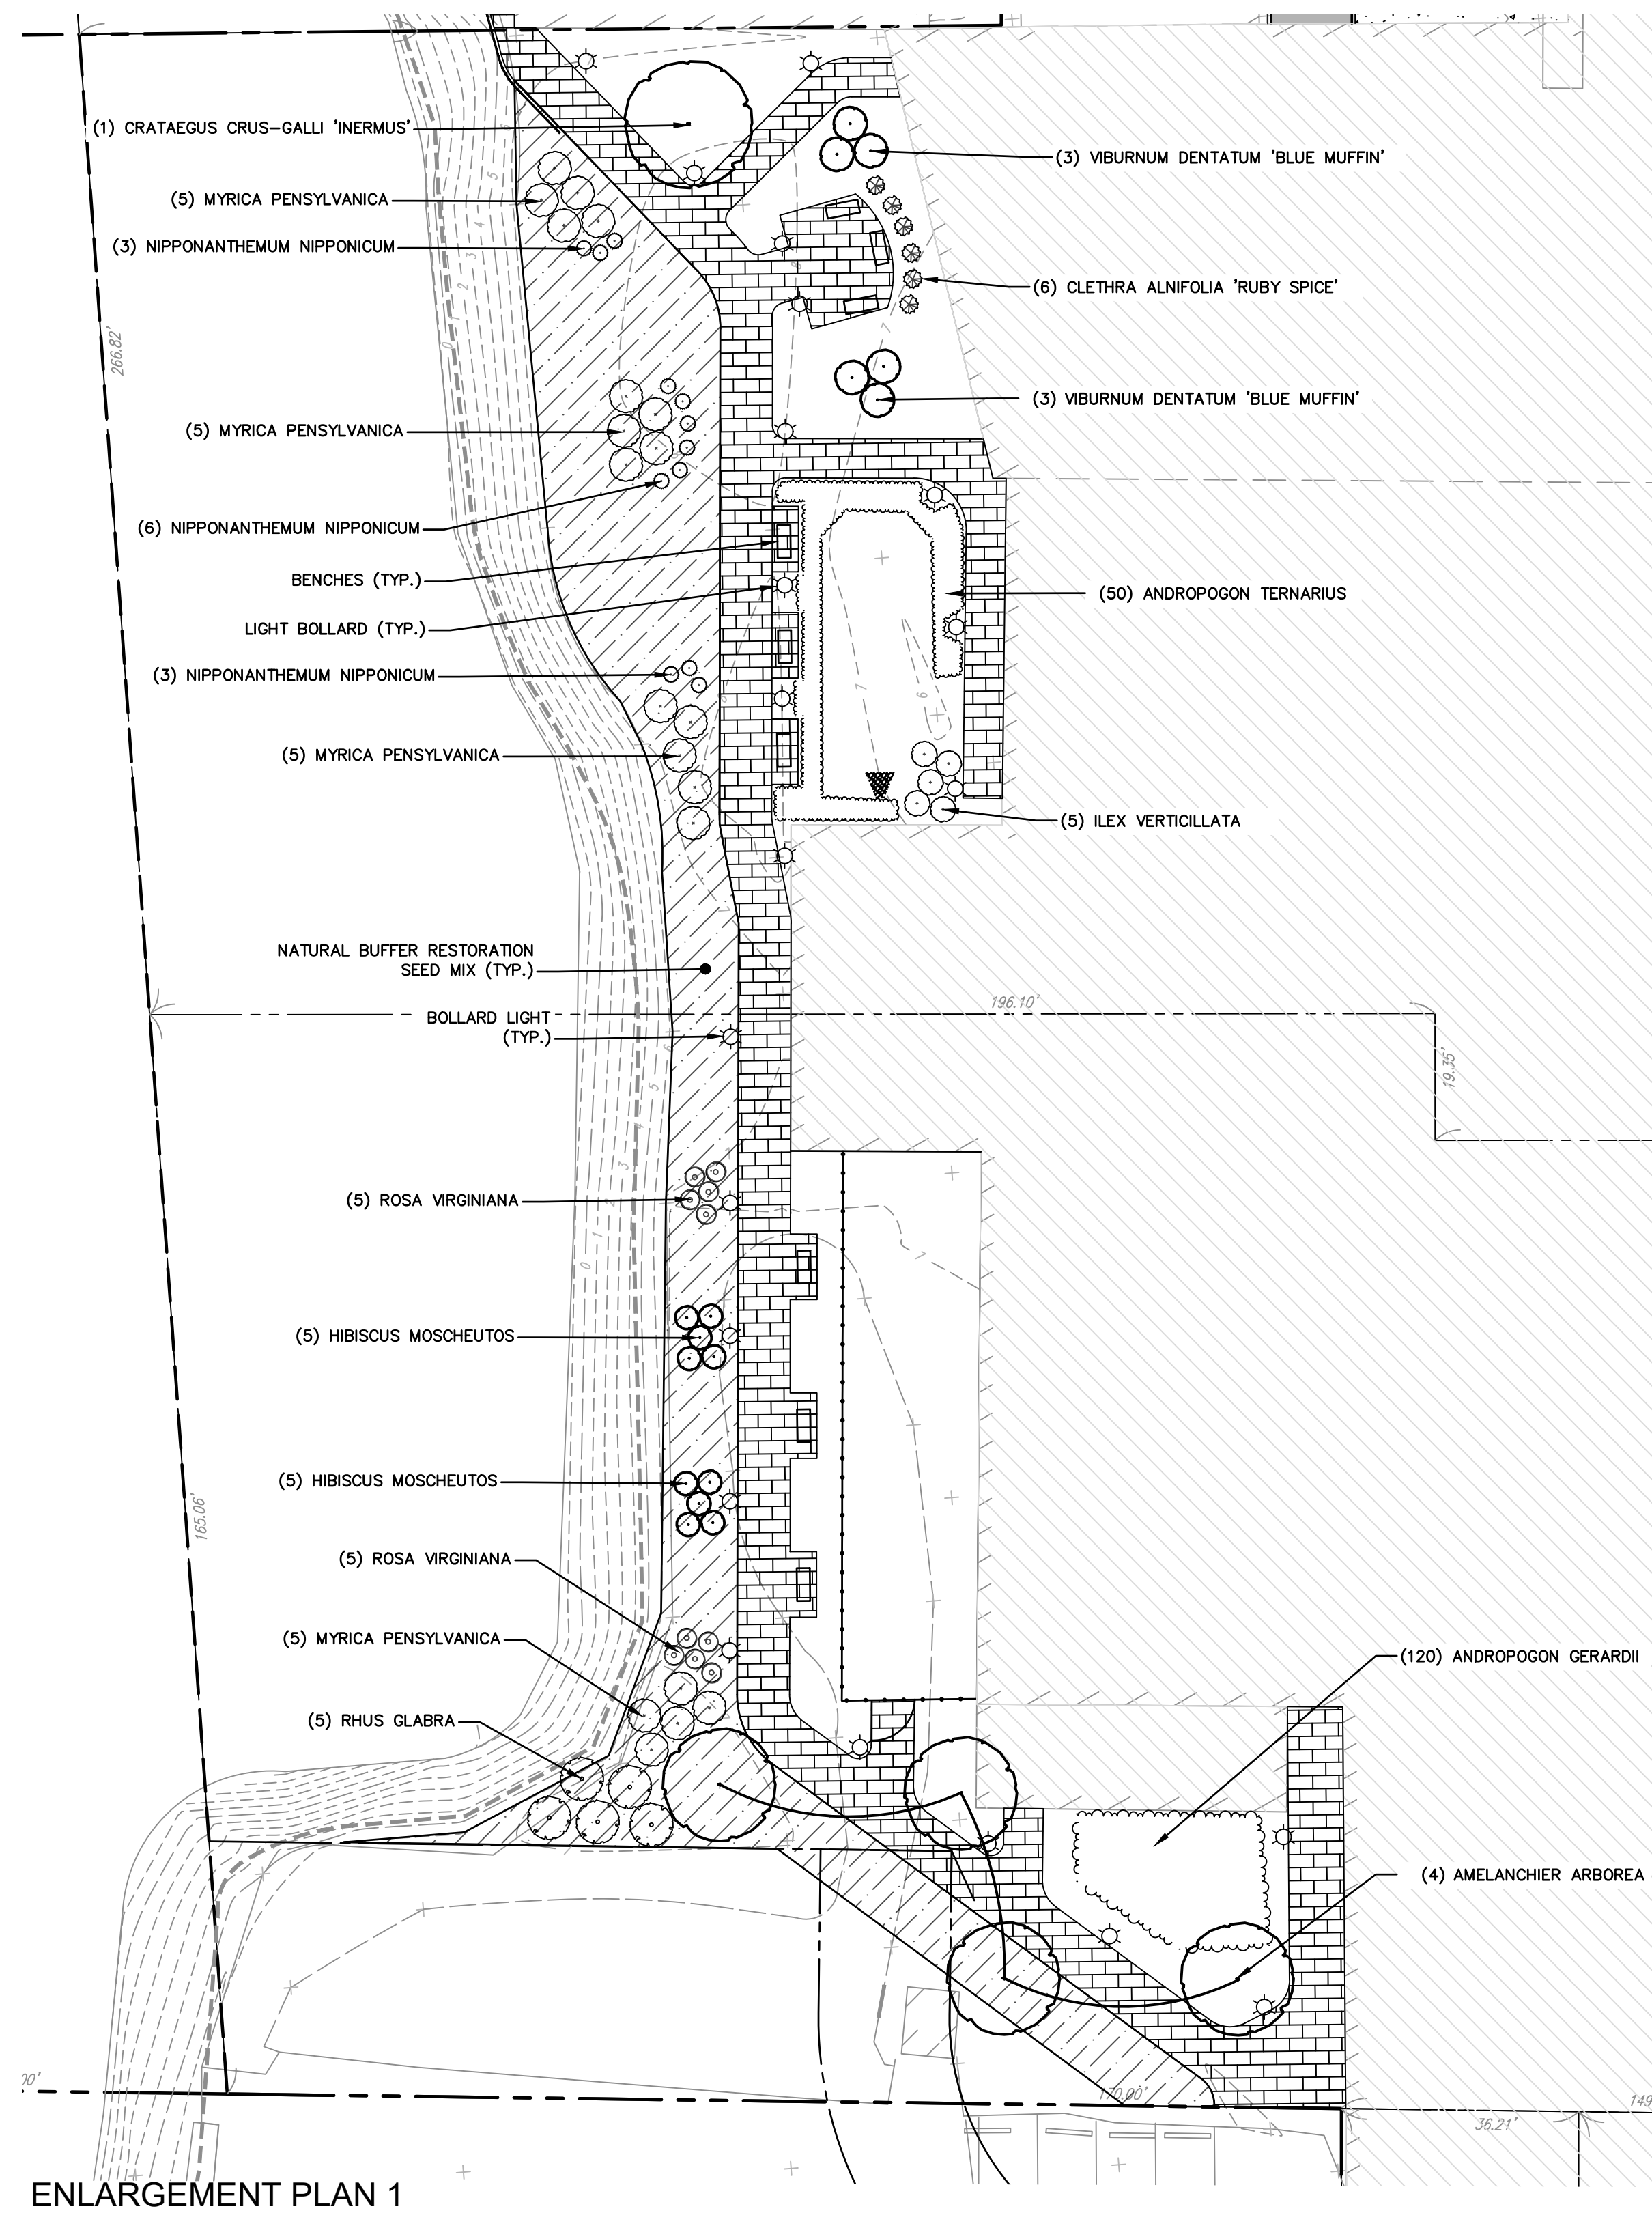

PLANNING BOARD APPROVAL

PLANNING BOARD CHAIR OR DESIGNEE	DATE
----------------------------------	------

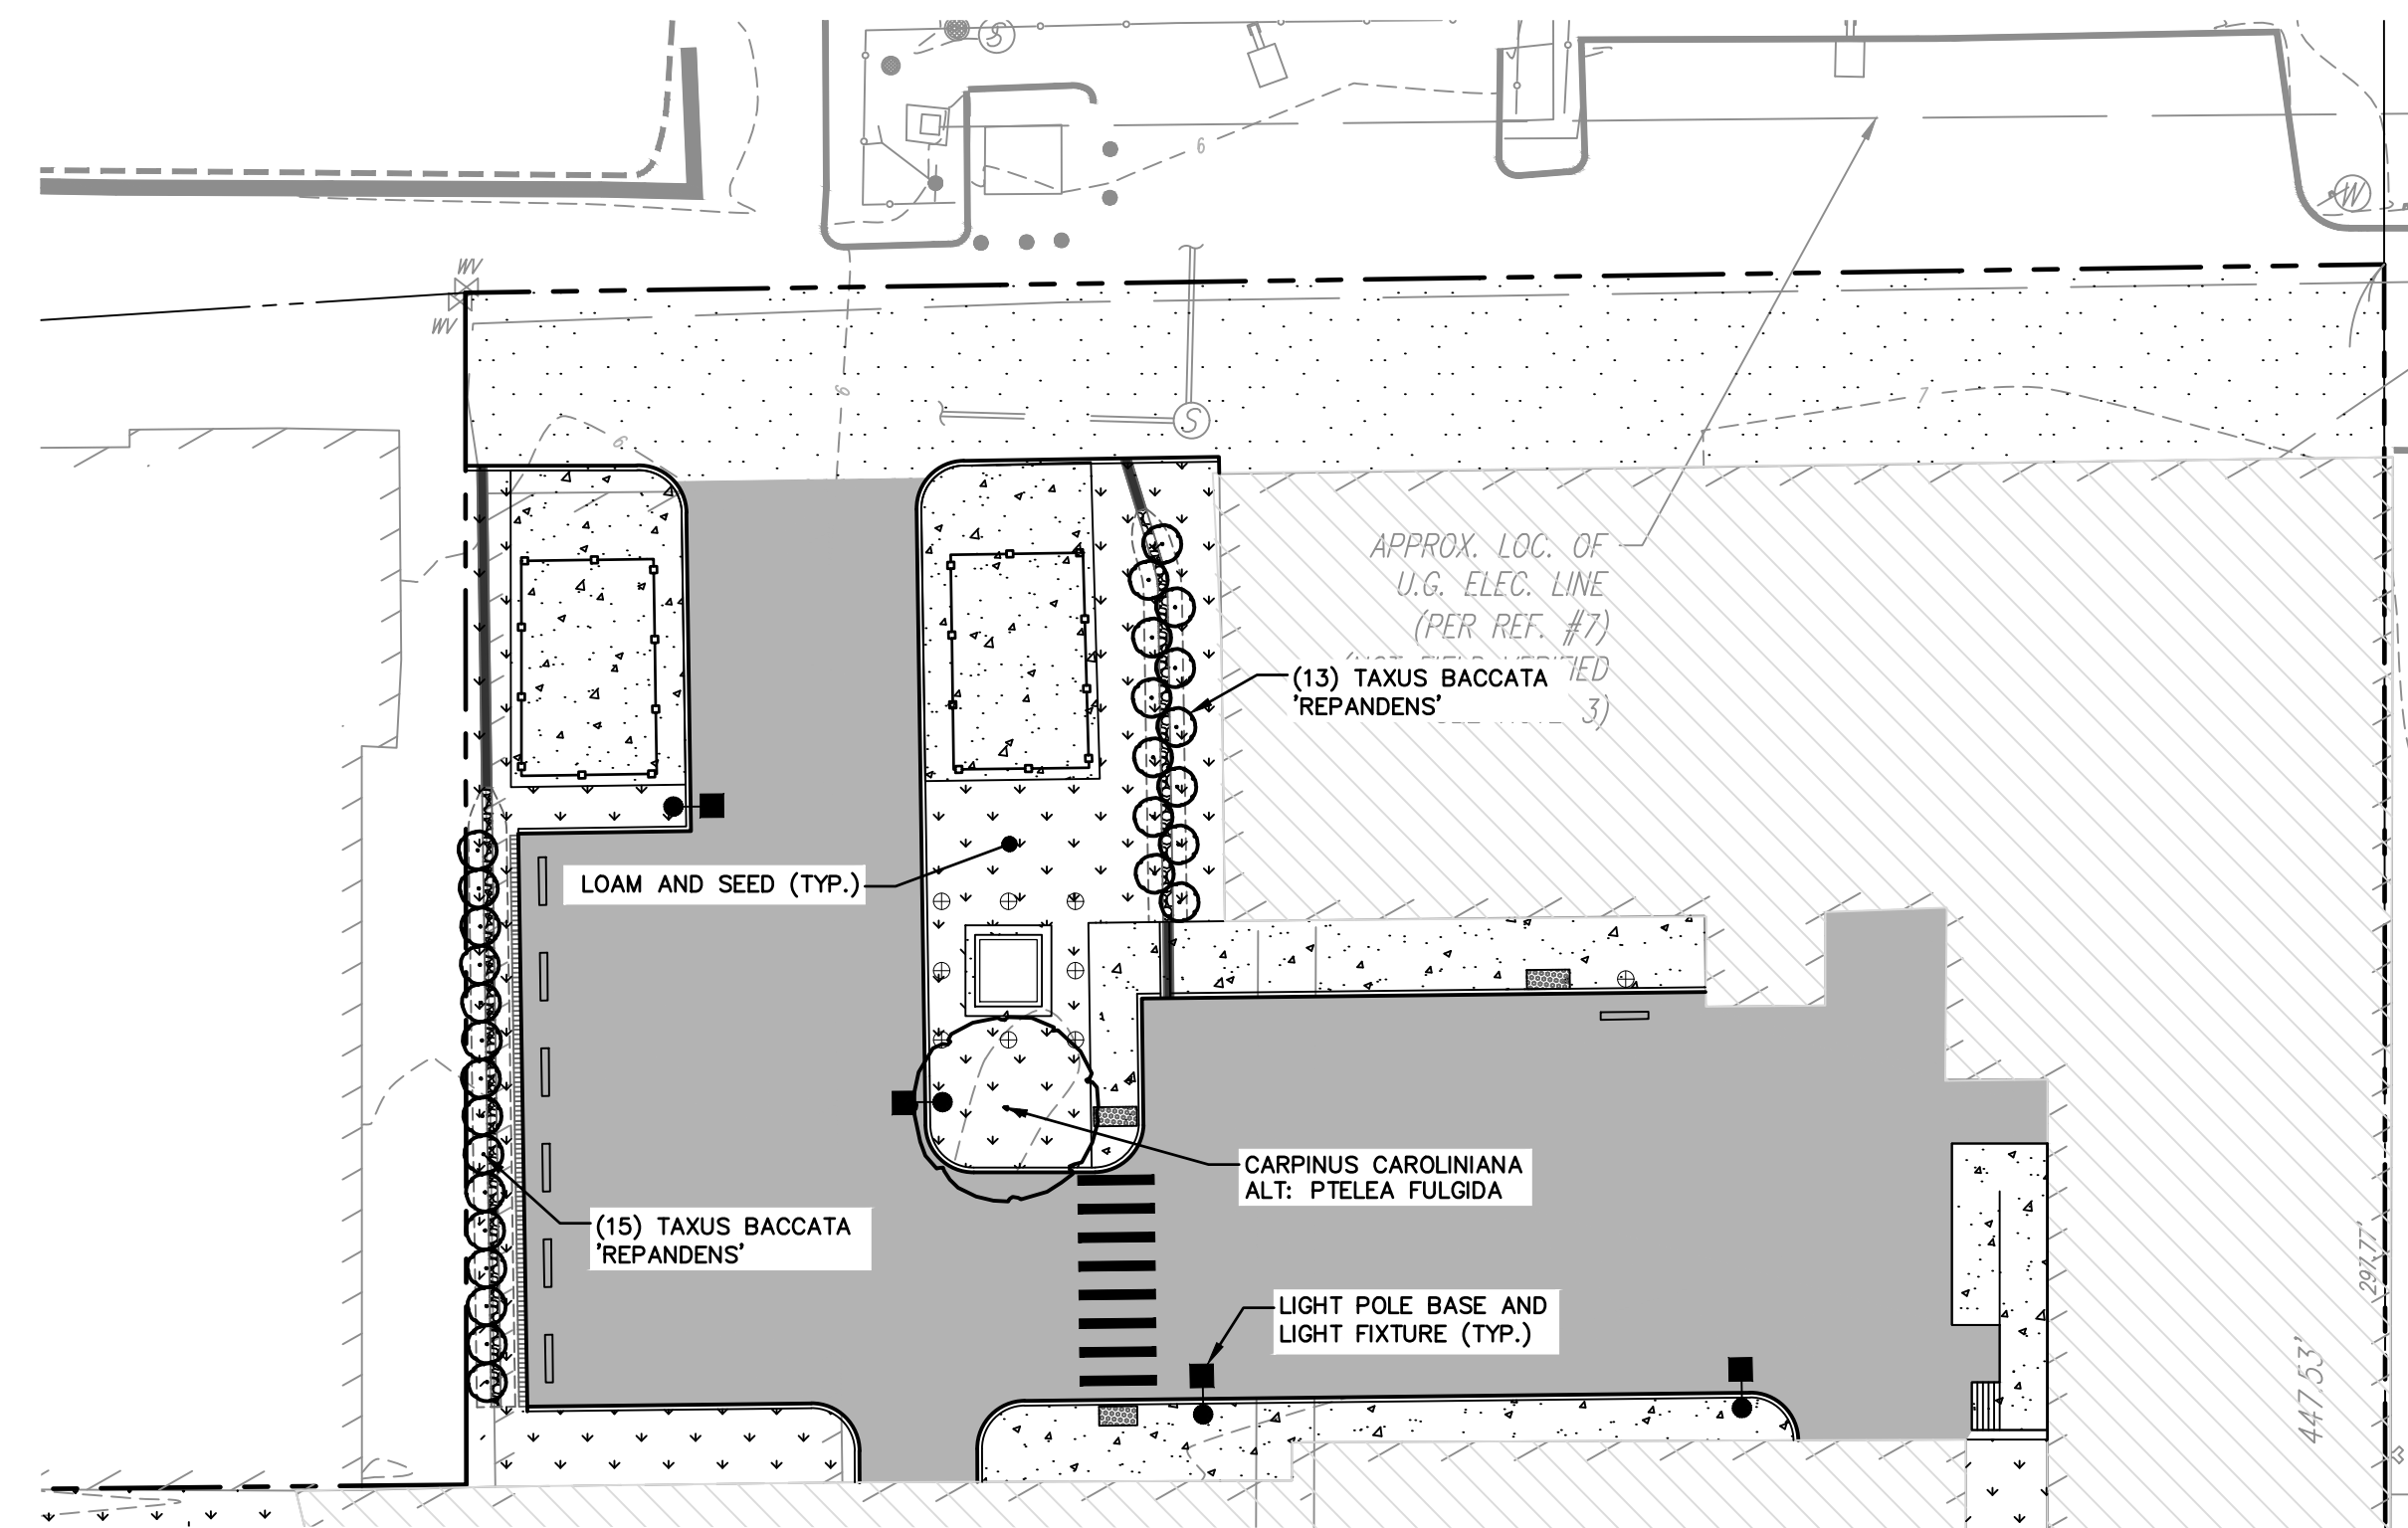

PLANT LIST

<u>BOTANICAL NAME</u>	<u>COMMON NAME</u>	<u>QTY.</u>	<u>SIZE</u>
<u>ENLARGEMENT 1</u>			
<u>TREE</u>			
CRATAEGUS CRUS-GALLI 'INERMUS'	THORNLESS COCKSPUR HAWTHORN	1	8'-10' B&B
MAGNOLIA VIRGINIANA	SWEETBAY MAGNOLIA	1	8'-10' B&B
<u>SHRUBS</u>			
AMELANCHIER ARBOREA	DOWNY SERVICEBERRY	4	6'-8' B&B
ROSA VIRGINIANA	VIRGINIA ROSE	10	2 GAL.
RHUS GLABRA	SMOOTH SUMAC	5	3 GAL.
NIPPONANTHEMUM NIPPONICUM	NIPPON DAISY	12	2 GAL.
ILEX VERTICILLATA	WINTERBERRY	5	3 GAL.
MYRICA PENNSYLVANICA	BAYBERRY	20	MIXED
CLETHRA ALNIFOLIA 'RUBY SPICE'	SWEET PEPPERBUSH	6	3 GAL.
VIBURNUM DENTATUM 'BLUE MUFFIN'	ARROWWOOD VIBURNUM	6	3'-4' B&B
<u>PERENNIALS/GRASSES</u>			
ANDROPOGON GERARDII	BIG BLUESTEM	120	2 GAL.
ANDROPOGON TERNARIUS	SPLITBEARD BLUESTEM	50	2 GAL.
HIBISCUS MOSCHEutos VAR.	SWAMP ROSA MALLOW	10	3 GAL.
<u>ENLARGEMENT 2</u>			
<u>TREES</u>			
CARPINUS CAROLINIANA	AMERICAN HORNBEAM	1	10'-12' B&B
<u>SHRUBS</u>			
TAXUS BACCATA 'REPANDENS'	SPREADING ENGLISH YEW	28	1 GAL.

NOTES:

1. ALL PLANTS TO BE LAID OUT IN FIELD AND PLACEMENT TO BE APPROVED PRIOR TO FINAL INSTALLATION BY L.A. AND OWNER.
2. INFILL ALL THE AREAS BETWEEN THE PLANTS ON THE WEST SIDE OF THE PUBLIC ACCESS WALKWAY WITH NATURAL BUFFER RESTORATION SEED MIX OR APPROVED EQUAL.
3. 1. SEEDING RATE: 35 POUNDS PER ACRE.
2. MOW ONCE ANNUALLY AFTER NOVEMBER 1ST OR PRIOR TO APRIL 15
3. SEED MIX INCLUDES: COMMON EASTERN MILD-PRIE (ELYMUS VIRGINICUS), CREEPING RED FESCUE (FESTUCA RUBRA), BIG BLUE-STEM (ANDROPOGON GERARDII), LITTLE BLUESTEM (SCHIZACHYRUM SCOPARIUM), INDIAN GRASS (SORGHASTRUM NUTANS), SWITCH GRASS (PANDIUM VIRGATUM), SAND DROPSIE (SPOROBOLEUS CRYPTANDRUS), SMOOTH CORDGRASS (SPARTINA ALTERNIFLORA).

SCALE:	
HORZ.:	1"= 40'
VERT.:	
DATUM:	
HORZ.:	NAD 1983
VERT.:	NAD 1988
	
GRAPHIC SCALE	



FUSS & O'NEILL

317 IRON HORSE WAY, SUITE 204
PROVIDENCE, RI 02908
401.861.3070
www.fando.com

BRADY SULLIVAN PROPERTIES, LLC

ENLARGEMENT PLANTING PLAN

BRISTOL YARN MILL

125 THAMES STREET


BRISTOL, RHODE ISLAND

PROJ. No.: 20061150.A22
DATE: NOVEMBER 29, 2022

LP-102

SHEET 14 OF 26

File Path: \\private\dfs\CadProj\DWG\20061150A22\Civil\Plan\Permitting\Plans\20061150A22.dwg Layout: LP-103 Plotted: Tue, December 06, 2022 - 1:23 PM User: ajohnson
MS VIEW: Plotter: AUTOCAD PDF (GENERAL DOCUMENTATION) PC3 CTB File: FO.STB

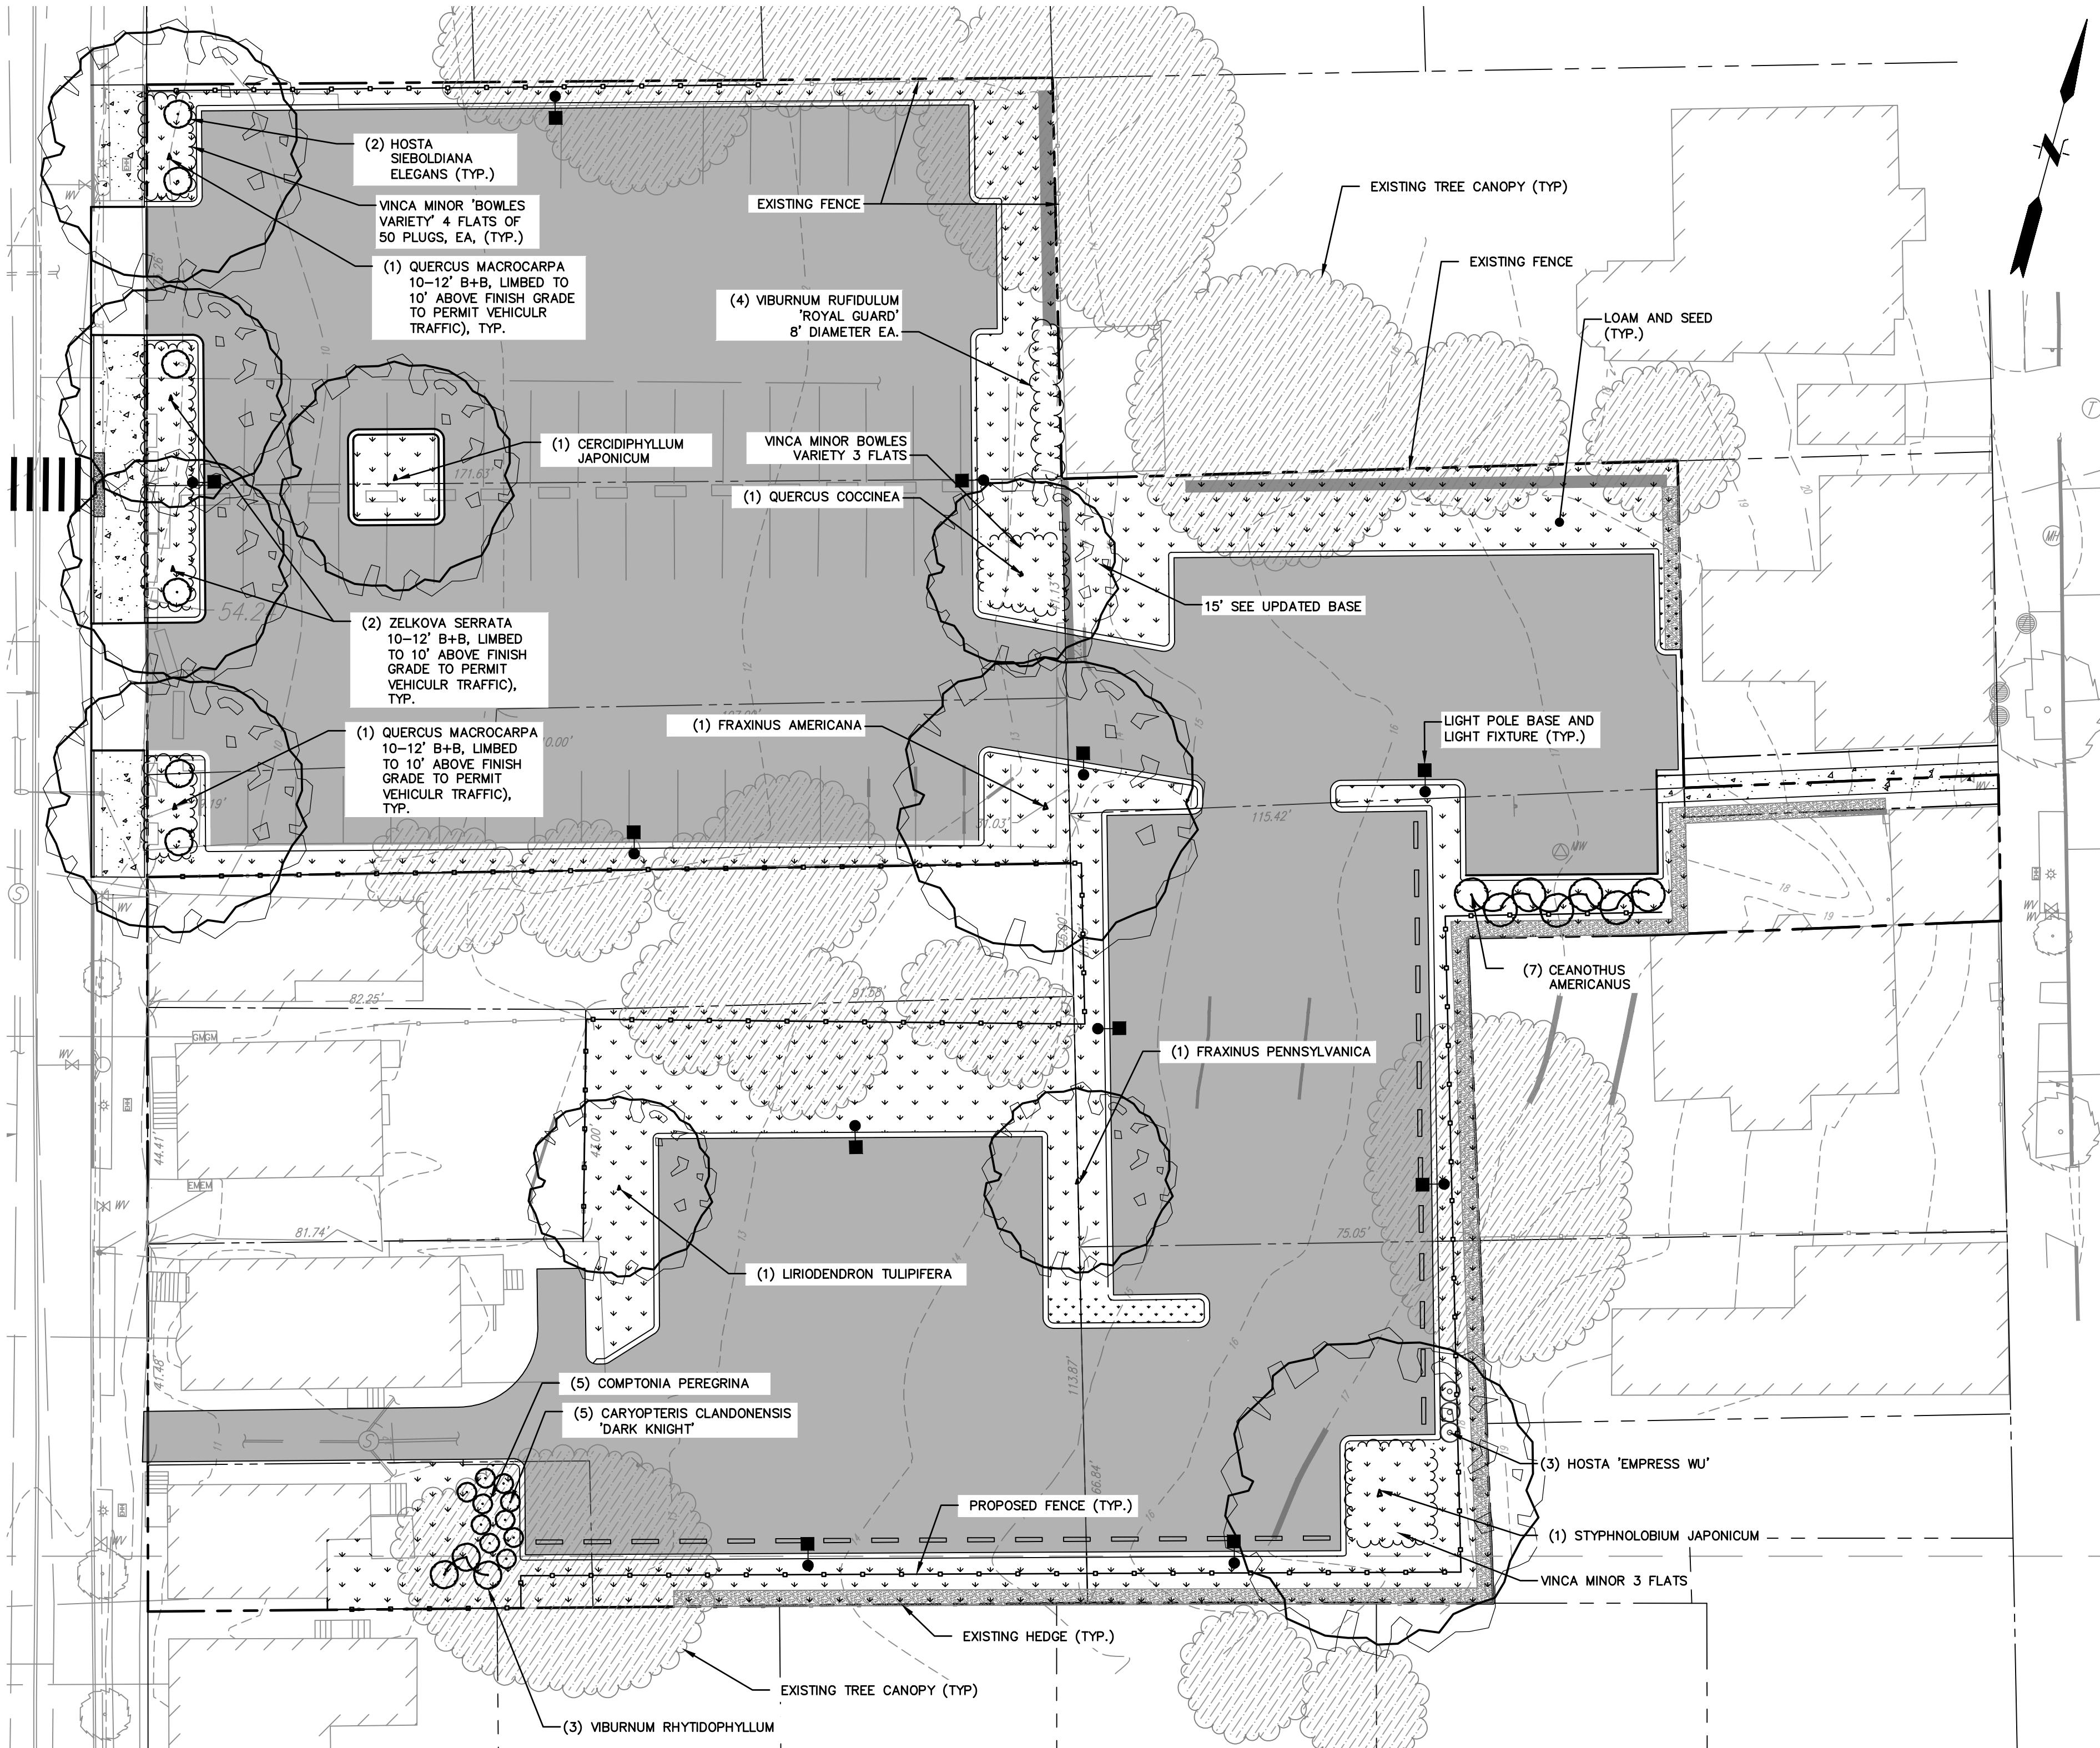


ENLARGEMENT PLAN 3
SCALE: 1" = 20'

PLANNING BOARD APPROVAL

PLANNING BOARD CHAIR OR DESIGNEE DATE

No.	DATE	DESCRIPTION	DESIGNER	REVIEWER

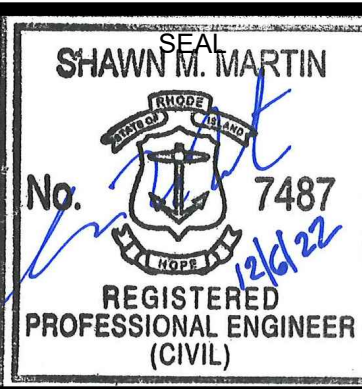

SEAL

SCALE:	HORZ.: 1"= 40'
	VERT.:
DATUM:	HORZ.: NAD 1983
	VERT.: NAD 1988
40 20 0 40	
GRAPHIC SCALE	



FUSS & O'NEILL
317 IRON HORSE WAY, SUITE 204
PROVIDENCE, RI 02908
401.861.3070
www.fando.com

BRADY SULLIVAN PROPERTIES, LLC

ENLARGEMENT PLANTING PLAN

BRISTOL YARN MILL


125 THAMES STREET

BRISTOL, RHODE ISLAND

PROJ. No.: 20061150.A22
DATE: NOVEMBER 29, 2022

LP-103

SHEET 15 OF 26

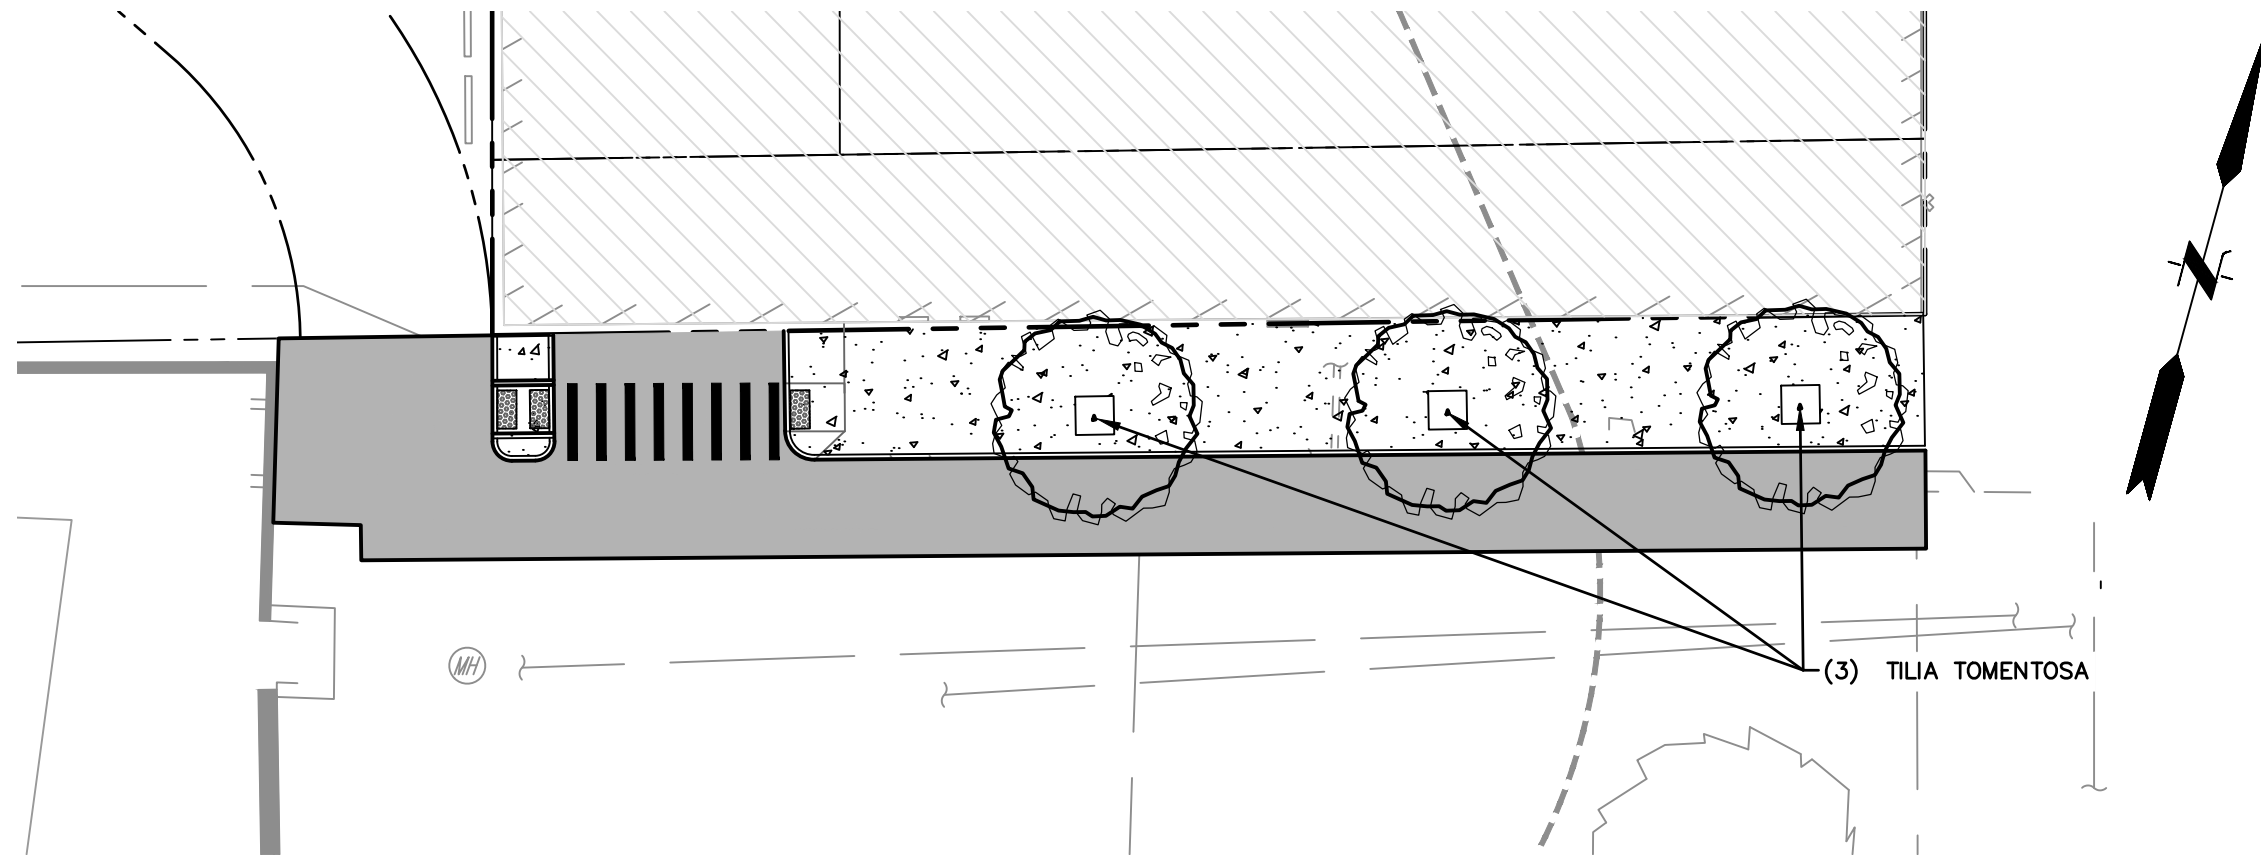

ENLARGEMENT PLAN 4
SCALE: 1" = 20'

PLANT LIST

BOTANICAL NAME COMMON NAME QTY. SIZE

ENLARGEMENT 3

TREES

ZELKOVA SERRATA	JAPANESE ZELKOVA	2	10'-12' B&B
QUERCUS COCCINEA	SCARLET OAK	1	12'-14' B&B
FRAXINUS AMERICANA	WHITE ASH	1	12'-14' B&B
FRAXINUS PENNSYLVANICA	GREEN ASH	1	12'-14' B&B
TILIA CORDATA	LITTLELEAF LINDEN	1	10'-12' B&B
STYPHNOLOBIUM JAPONICUM	JAPANESE PAGODA TREE	1	12'-14' B&B
CERODIPHYLLUM JAPONICUM	KATSURA TREE	1	10'-12' B&B
LIRIODENDRON TULIPIFERA	TULIP TREE	1	10'-12' B&B
QUERCUS MACROCARPA	BUR OAK	2	10'-12' B&B

SHRUBS

HOSTA 'SIEBOLDIANA' 'ELEGANS'	PLANTAIN LILY	12	2 GAL.
VIBURNUM RUFIDULUM 'ROYAL GUARD'	RUSTY BLACKHAW VIBURNUM	4	3'-4' B&B
VIBURNUM RHYTIDOPHYLLUM	LEATHERLEAF VIBURNUM	3	3'-4' B&B
CEANOTHUS AMERICANUS	NEW JERSEY TEA	7	2 GAL.
CARYOPTERIS CLANDONENSIS 'DARK KNIGHT'	BLUEBEARD	5	3 GAL.

PERENNIALS/GRASSES


COMPTONIA PEREGRINA	SWEET-FERN	5	2 GAL.
VINCA MINOR BOWLES VARIETY	LESSER PERIWINKLE	900	18 FLATS
HOSTA 'EMPRESS WU'	PLANTAIN LILY	3	2 GAL.

ENLARGEMENT 4

TREES

SILVER LINDEN	TILIA TOMENTOSA	3	10'-12' B&B
---------------	-----------------	---	-------------

NOTE:
ALL PLANTS TO BE LAID OUT IN FIELD AND PLACEMENT TO BE APPROVED PRIOR TO FINAL
INSTALLATION BY L.A. AND OWNER.

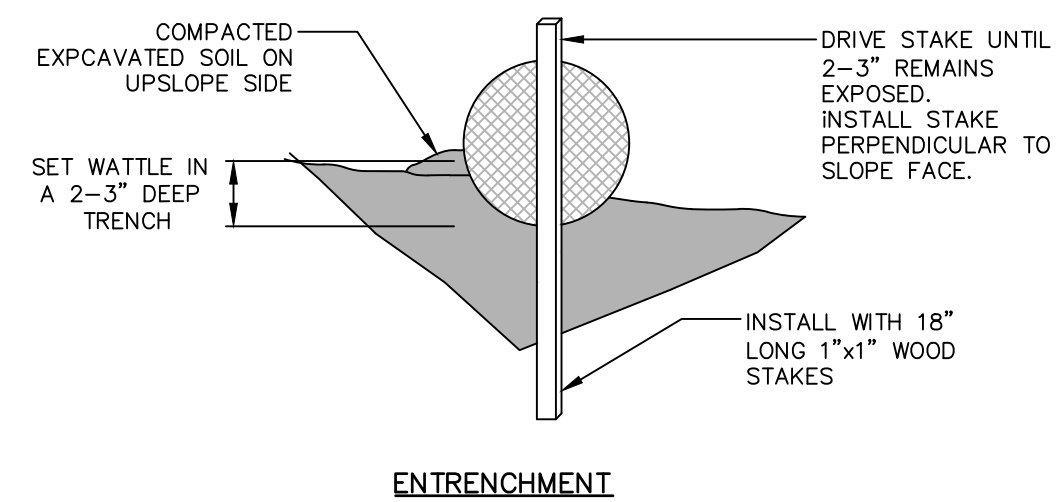


- NOTES:

1. WATTLES SHALL BE TRENCHED APPROXIMATE 2-3 INCHES AND STAKED SUCH THAT WATTLES DIRECTLY CONTACT SOIL AND PRECLUDE UNDERMINING OR BLOWOUTS. THE TRENCH SHALL BE APPROXIMATELY 9 INCHES WIDE. STAKES SHALL BE DRIVEN THROUGH THE CENTER OF THE WATTLE AT A SPACING OF 3-4 FEET ON CENTER AND NO GREATER THAN 6" FROM THE EACH END OF THE WATTLE. THE TRENCH SHALL BE 1-1 1/2 INCH WIDE WITH A LENGTH OF 18 INCHES. COMPACT SOIL EXCAVATED TO CREATE TRENCH ON UPHILL SIDE. SIDE.
2. ENDS OF ADJACENT WATTLES SHALL BE TIGHTLY BUTTED OR OVERLAPPED SO THAT NO OPENING EXISTS FOR WATER TO PASS THROUGH. WATTLES SHALL BE FREE OF DAMAGE OR DEFECTS WHEN DELIVERED TO THE SHIPPER. NO VEHICLES SHALL BE DRIVEN OVER WATTLES.
3. WATTLES SHALL BE 12-INCH SEDIMAX-FR™ FILTRATION ROLL MANUFACTURED BY NORTH AMERICAN GREEN, OR APPROVED EQUAL.


WATTLES

NOT TO SCALE

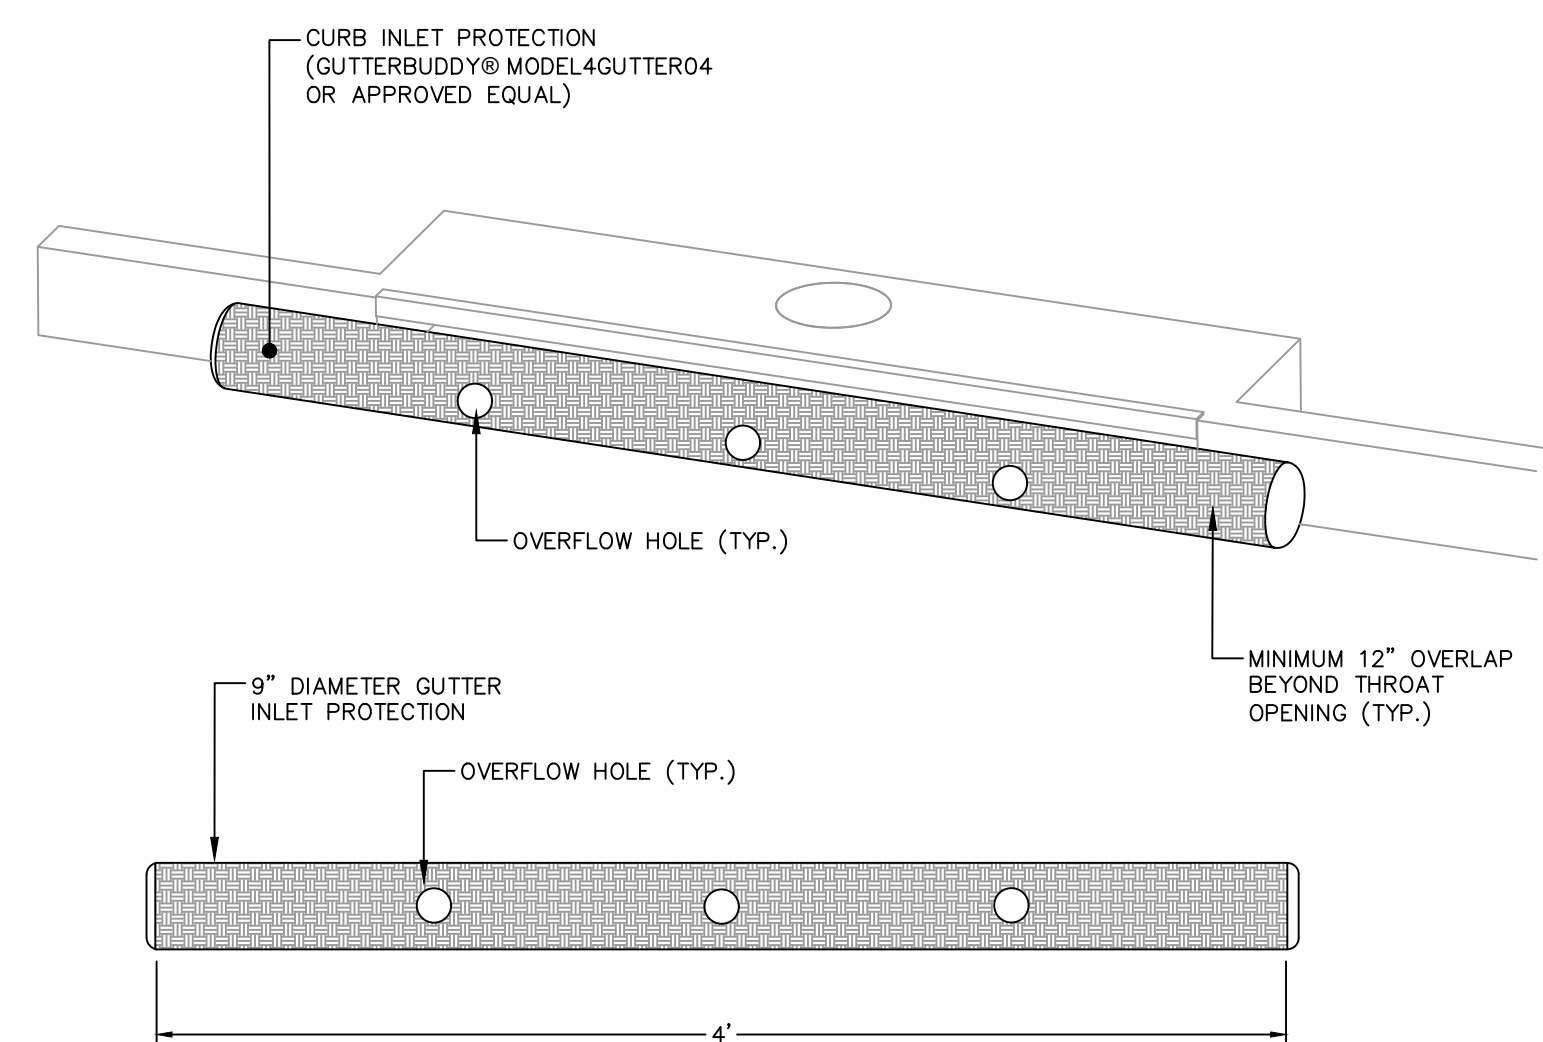


CURB INLET PROTECTION

NOT TO SCALE

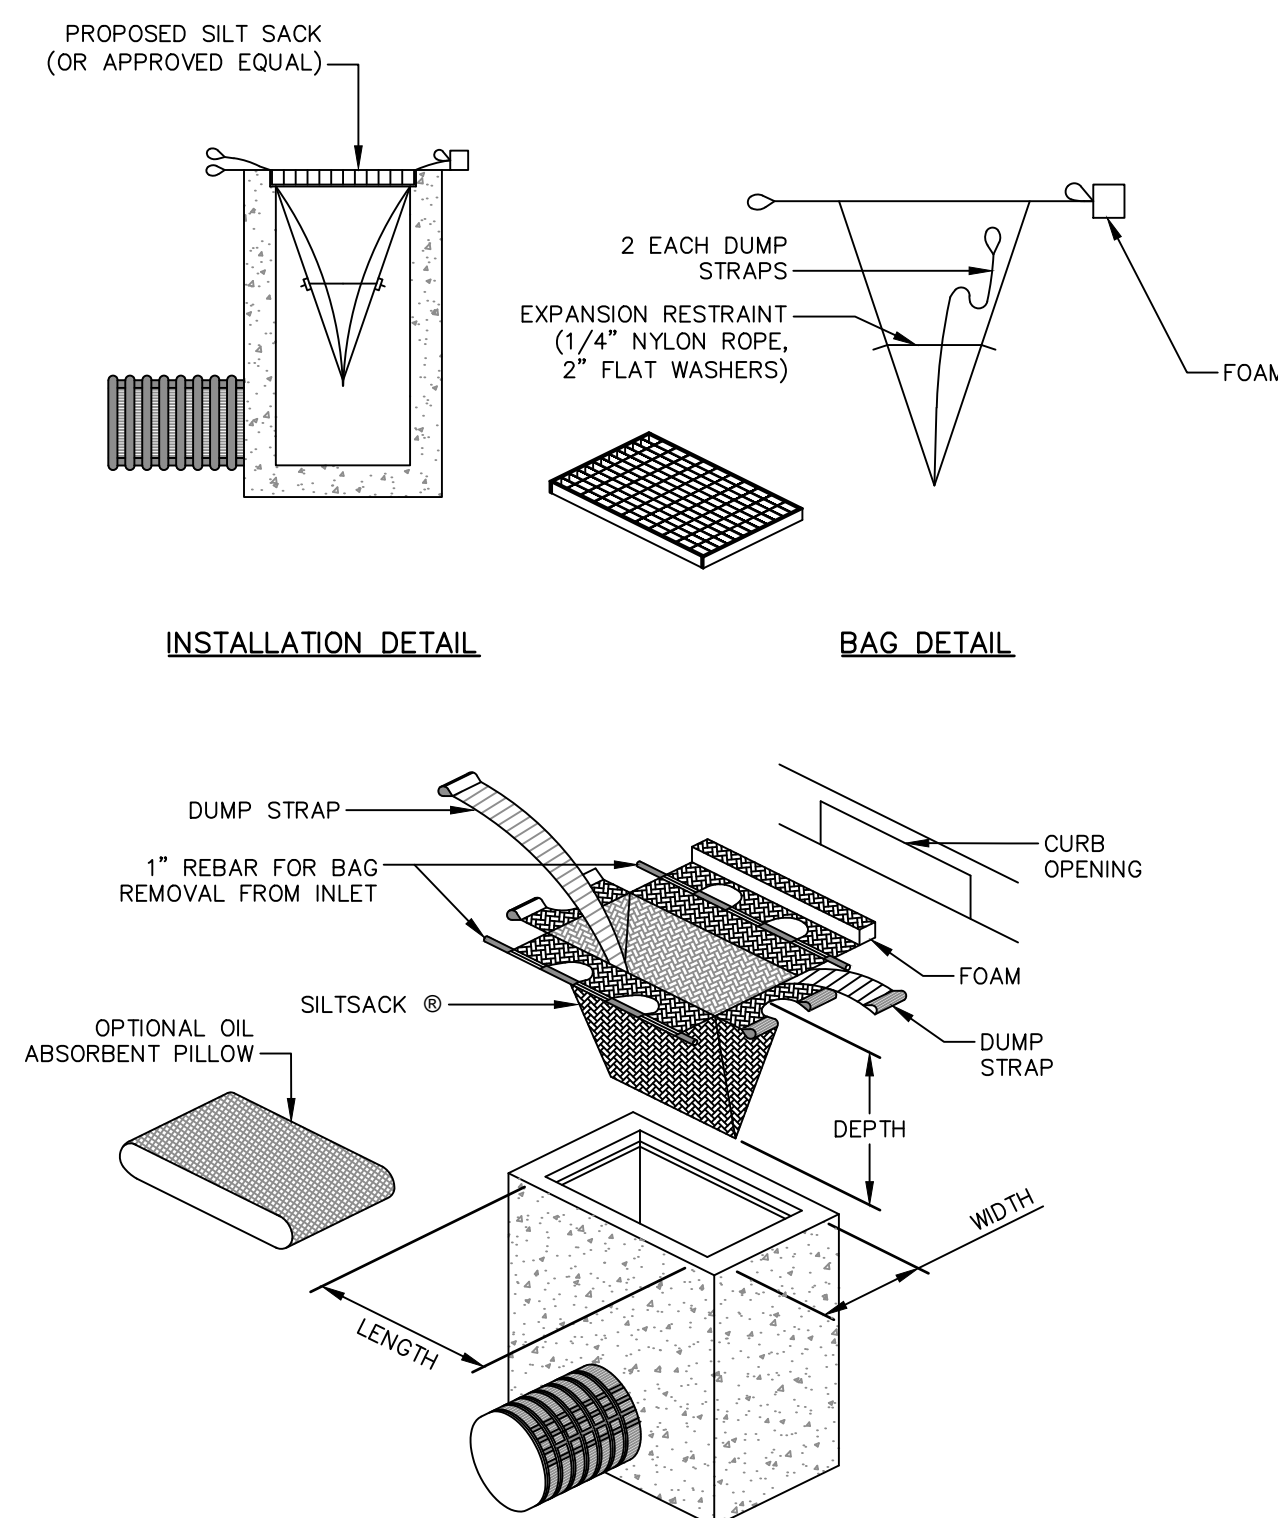

CATCH BASIN INLET PROTECTION

NOT TO SCALE

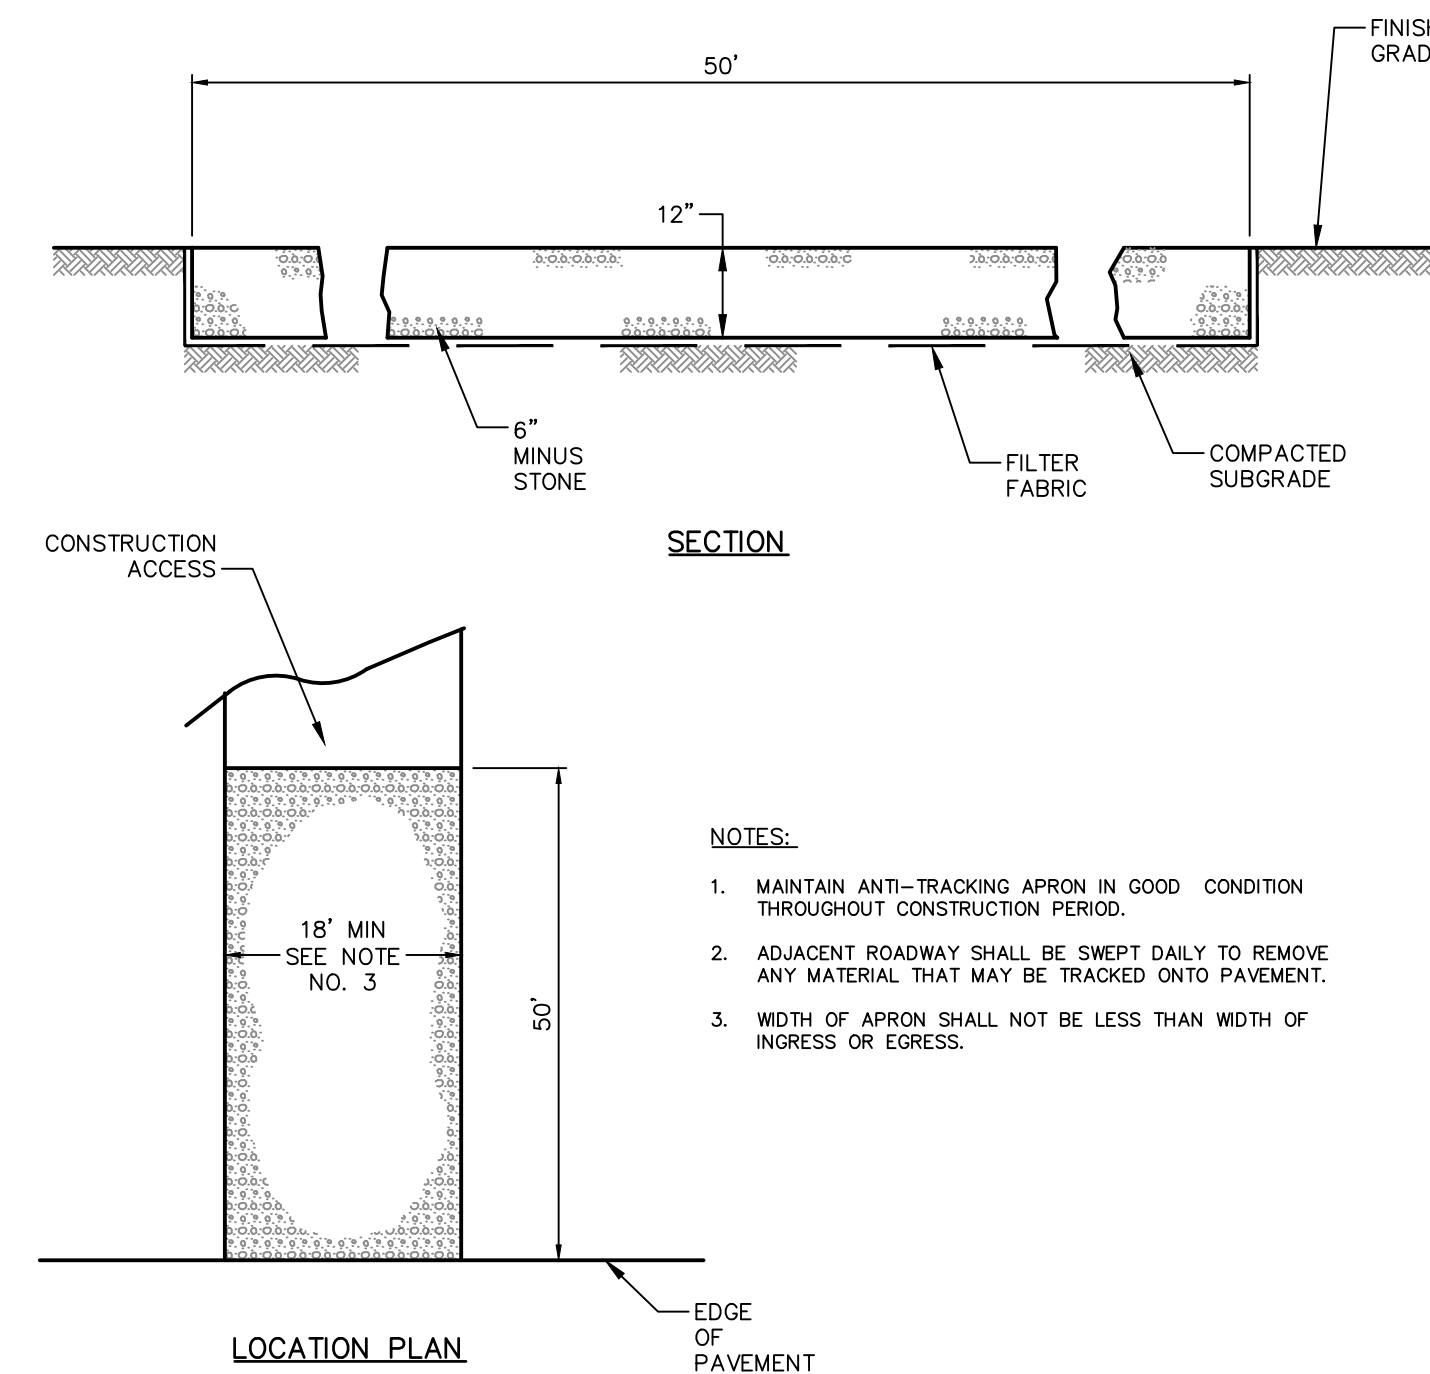


- NOTES:

1. MAINTAIN ANTI-TRACKING APRON IN GOOD CONDITION THROUGHOUT CONSTRUCTION PERIOD.
2. ADJACENT ROADWAY SHALL BE SWEEPED DAILY TO REMOVE ANY MATERIAL THAT MAY BE TRACKED ONTO PAVEMENT.
3. WIDTH OF APRON SHALL NOT BE LESS THAN WIDTH OF INGRESS OR EGRESS.

CONSTRUCTION ACCESS

NOT TO SCALE

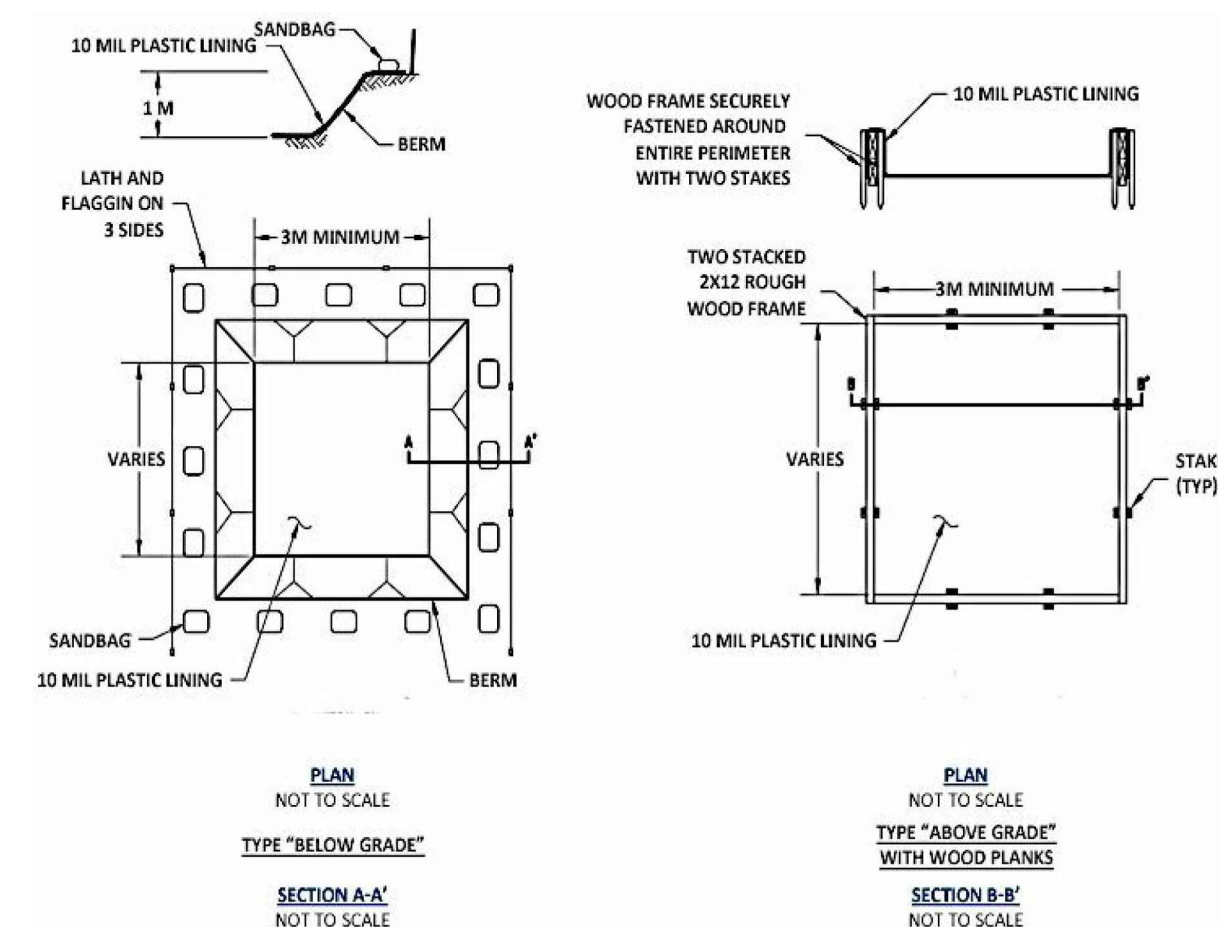


- NOTES:

1. ACTUAL LAYOUT DETERMINED IN THE FIELD.
2. FOR REFERENCE PURPOSES ONLY. NOT FOR CONSTRUCTION PURPOSES.

TEMPORARY CONCRETE WASHOUT FACILITY

NOT TO SCALE

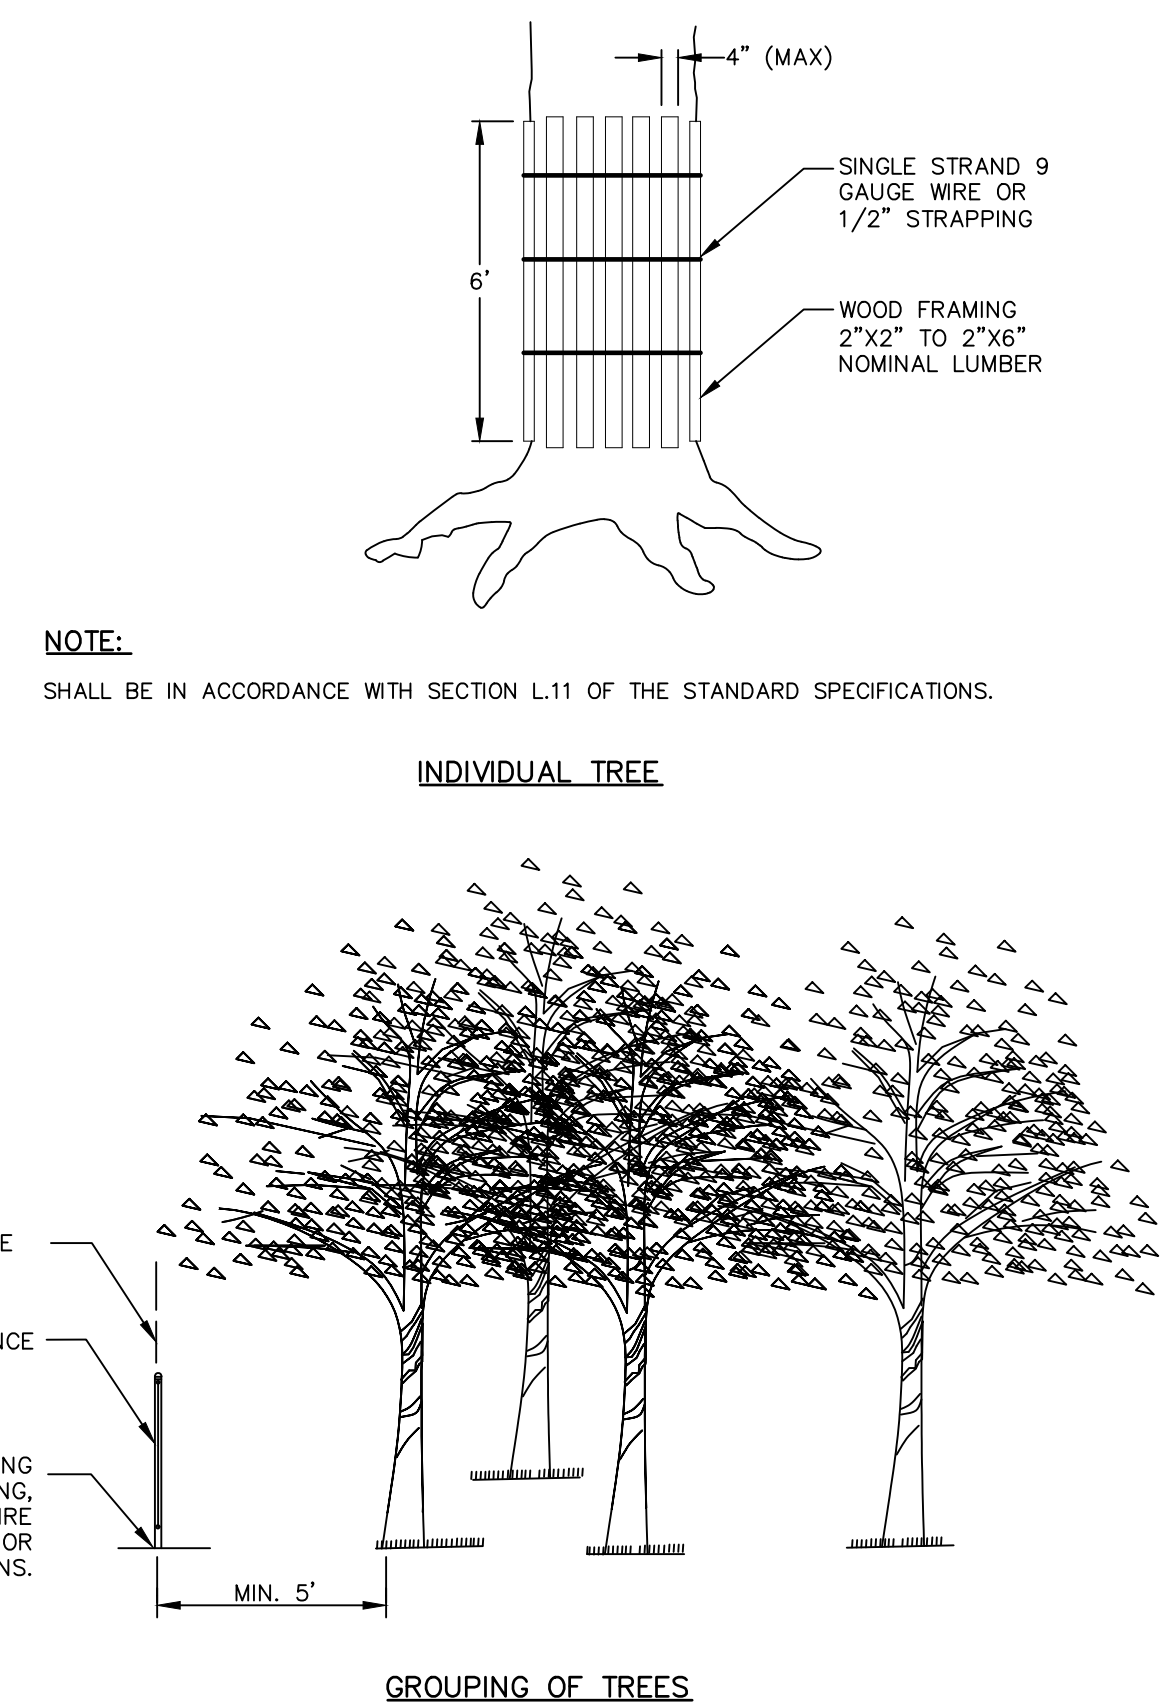


NOTE:

SHALL BE IN ACCORDANCE WITH SECTION L.11 OF THE STANDARD SPECIFICATIONS.

TREE PROTECTION

NOT TO SCALE

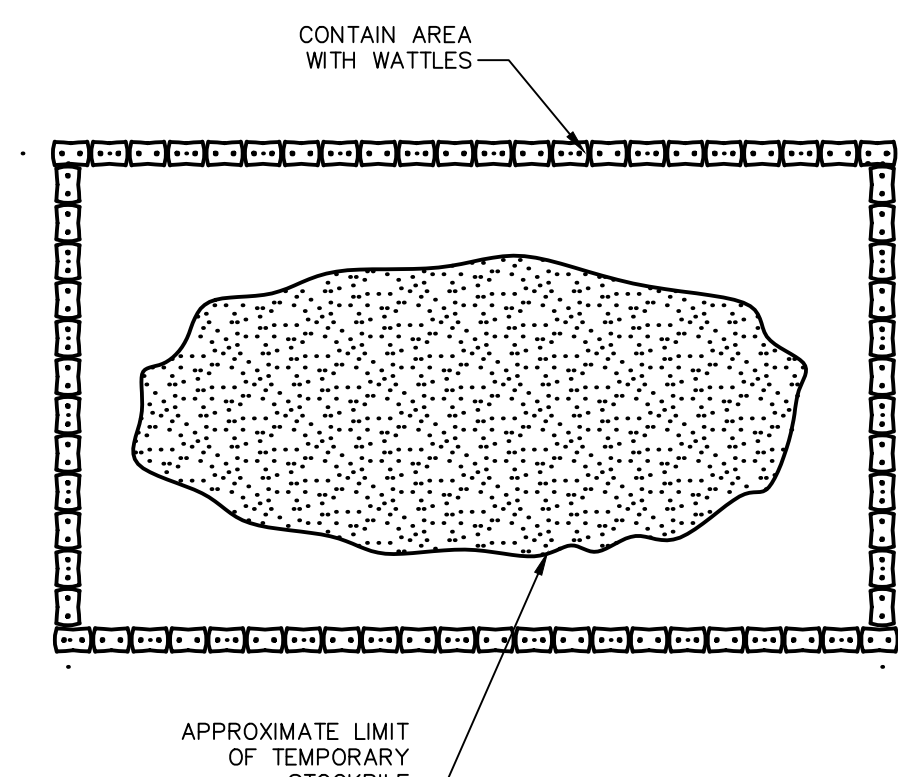

TEMPORARY SOIL STOCKPILE

NOT TO SCALE

PLANNING BOARD APPROVAL	
PLANNING BOARD CHAIR OR DESIGNEE	DATE

No.	DATE	DESCRIPTION	DESIGNER	REVIEWER



SEAL

SCALE:	HORZ.: AS NOTED
	VERT.:
DATUM:	HORZ.:
	VERT.:
	
GRAPHIC SCALE	



FUSS & O'NEILL

317 IRON HORSE WAY, SUITE 204
PROVIDENCE, RI 02908
401.861.3070
www.fando.com

BRADY SULLIVAN PROPERTIES, LLC

CIVIL DETAILS

BRISTOL YARN MILL



125 THAMES STREET

BRISTOL, RHODE ISLAND

PROJ. No.: 20061150.A22
DATE: NOVEMBER 29, 2022

CD-501


SHEET 16 OF 26

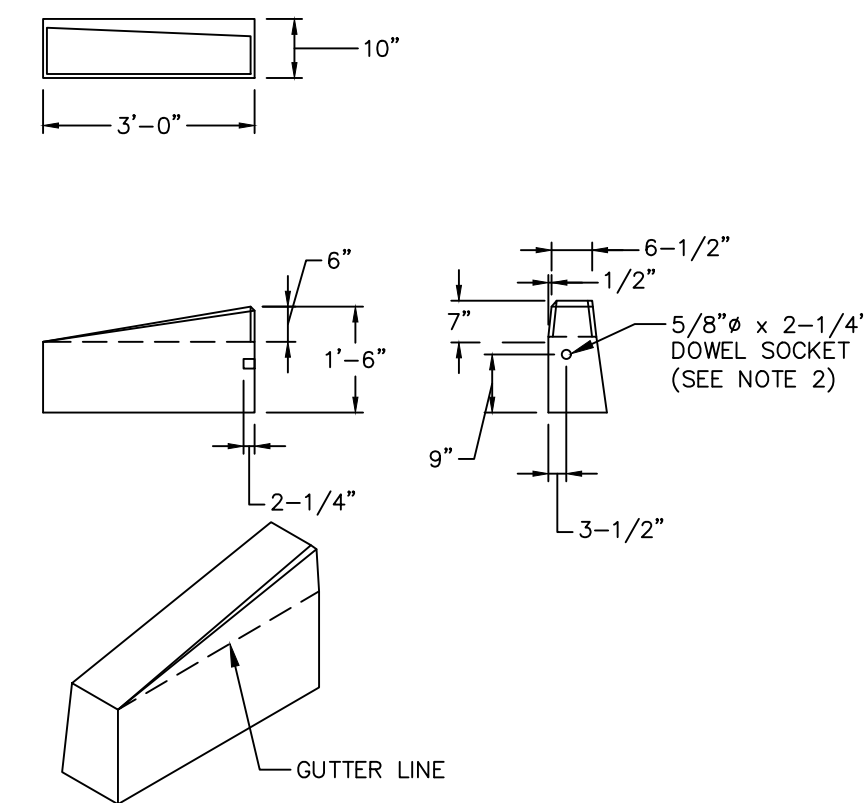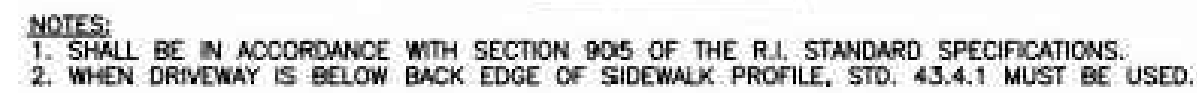

-
- END OF PARKING SPACE
- 5'-0"
- 2'-0"
- 1" DIA. HOLE
- TOP VIEW
- 0' 3' 0'
- 6"
- FRONT VIEW
- 3"
- 3"
- 9"
- END VIEW

- NOTES:
1. ALL SURFACES TO HAVE A SPONGE FLOAT FINISH.
 2. EACH PRECAST CONCRETE CAR STOP SHALL BE FURNISHED WITH TWO 3/4"X 18" STEEL RODS.
 3. ALL EXPOSED EDGES TO HAVE A 3/4" CHAMFER.

PRECAST CONCRETE WHEEL STOPS
NOT TO SCALE

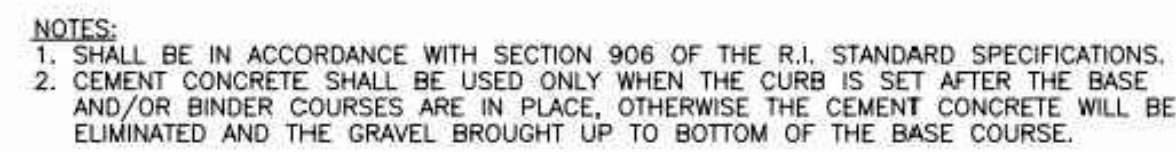

NOTE:

1. SHALL BE IN ACCORDANCE WITH SECTION 906 OF R.I. STANDARD SPECIFICATIONS.
2. MINIMUM LENGTH OF STRAIGHT OR CIRCULAR FILLER PIECES TO BE 3'-0".
3. EXPOSED SURFACES TO HAVE A SPONGE FLOAT FINISH.
4. CIRCULAR CURB IS REQUIRED ON CURVES WITH RADI OF 160'-0" OR LESS STRAIGHT CURB TO BE USED ON CURVES OF MORE THAN 160'-0" RADIUS.
5. EXPOSED EDGES TO HAVE A 3/4" CHAMFER.

NOTE:


1. SHALL BE IN ACCORDANCE WITH SECTION 906 OF R.I. STANDARD SPECIFICATIONS.
2. TOP SURFACE TO BE DRESSED BY SAW. REMAINDER MAY BE QUARRY SPLIT.
3. MINIMUM LENGTH OF STRAIGHT OR CIRCULAR PIECES TO BE 3'-0".
4. CIRCULAR CURB IS REQUIRED ON CURVES WITH RADII OF 160'-0" OR LESS. STRAIGHT CURB TO BE USED ON CURVES OF MORE THAN 160'-0" RADIUS.

Technical drawings of a 12-inch diameter, 6-inch high hexagonal vent pipe cap. The top view shows a hexagon with a 1/2 inch chamfer on the exposed edge and a gutter line. The side view shows a 6-inch height, a 90-degree angle, a 2-foot radius, and a 1/2 inch chamfer. The bottom view shows a 1-foot by 6-inch area with a gutter line and a 1/2 inch chamfer.

- NOTES:
1. SHALL BE IN ACCORDANCE WITH SECTION 906 OF THE R.I. STANDARD SPECIFICATIONS.
 2. TOP SURFACE TO BE DRESSED BY SAW. REMAINDER MAY BE QUARRY SPLIT.

PLANNING BOARD CHAIR OR DESIGNEE	DATE
----------------------------------	------

No.	DATE	DESCRIPTION	DESIGNER	REVIEWER

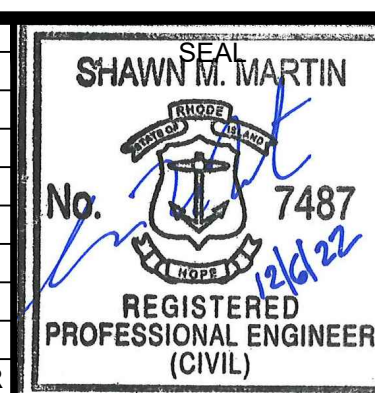

SEAL

SCALE:	HORZ.: AS NOTED
	VERT.:
DATUM:	HORZ.:
	VERT.:
	
GRAPHIC SCALE	



FUSS & O'NEILL
317 IRON HORSE WAY, SUITE 204
PROVIDENCE, RI 02908
401.861.3070
www.fando.com

BRADY SULLIVAN PROPERTIES, LLC

CIVIL DETAILS

BRISTOL YARN MILL

125 THAMES STREET


BRISTOL, RHODE ISLAND

PROJ. No.: 20061150.A22
DATE: NOVEMBER 29, 2022


CD-502

HEET 17 OF 26


File Path: \\private\dfs\CadProj\DWG\GP20061150\A22\Civil\Plan\Permitting Plans\20061150A22_DET01.dwg Layout: CD-503 Plotted: Tue, December 06, 2022 - 1:24 PM User: ajohnson
MS VIEW: Plotter: AUTOCAD PDF (GENERAL DOCUMENTATION) PC3 CTB File: FO.STB

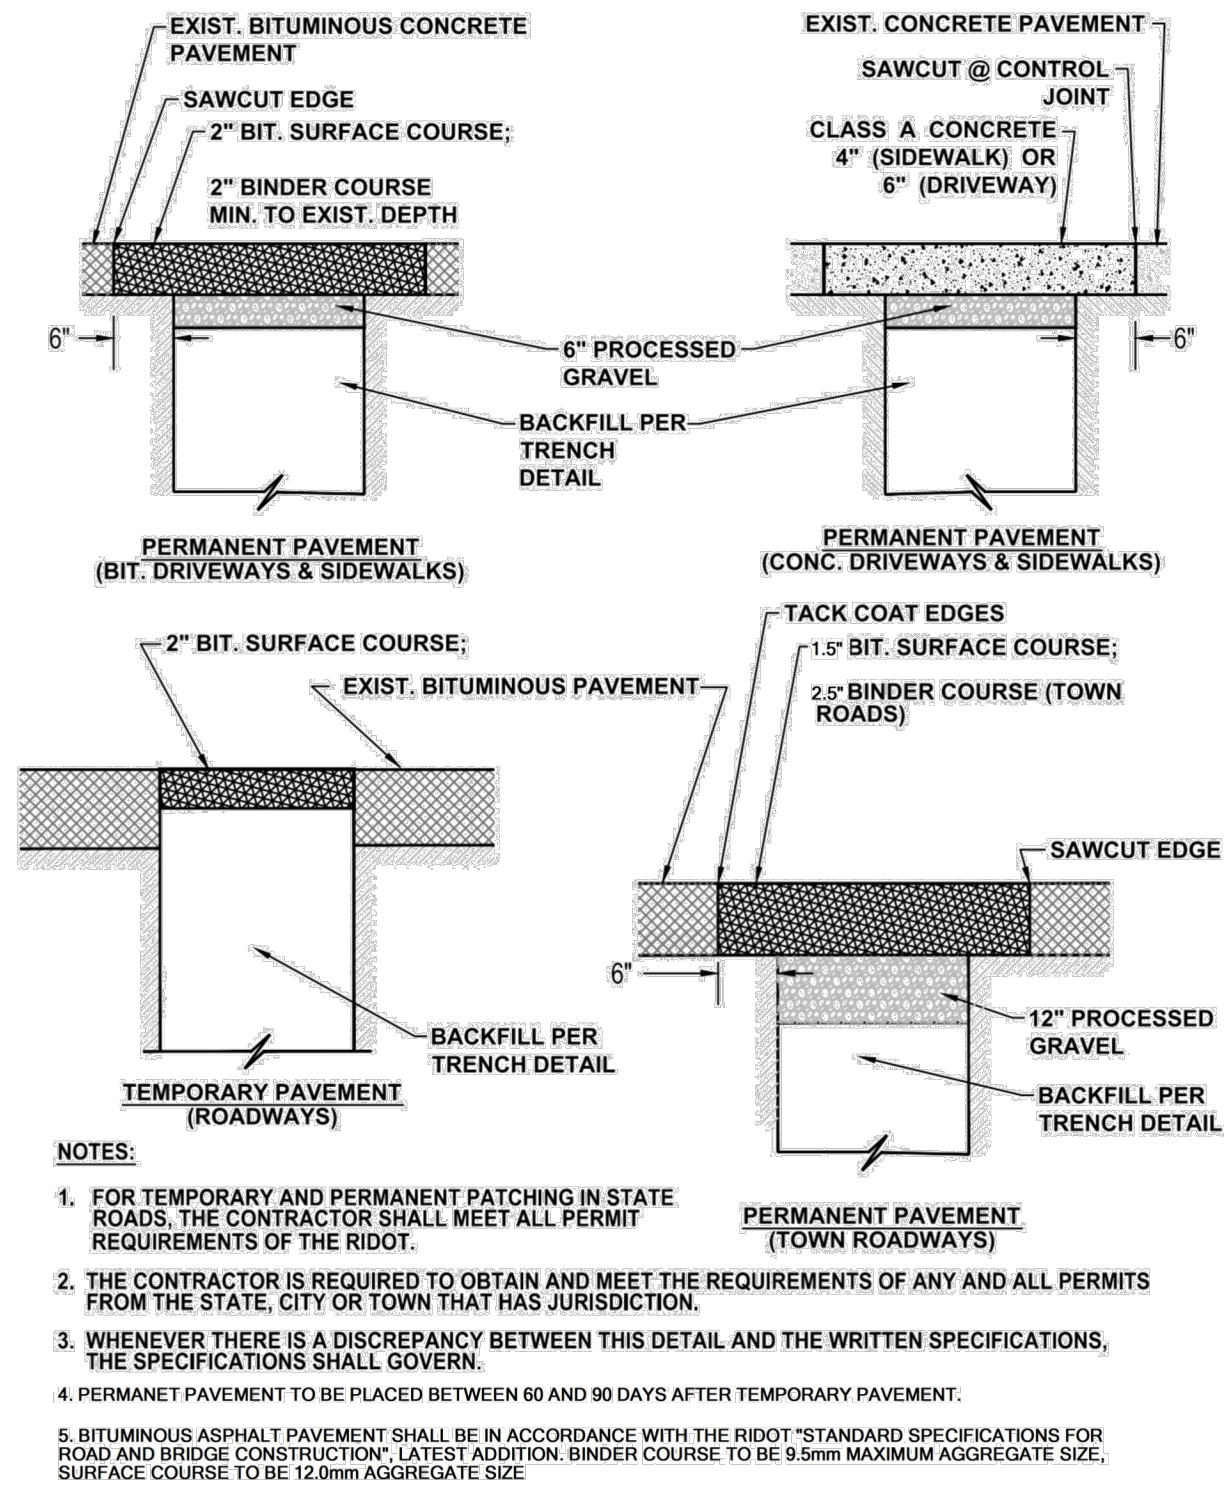


PAVEMENT REPLACEMENT (BWCA DETAIL 11A)
NOT TO SCALE

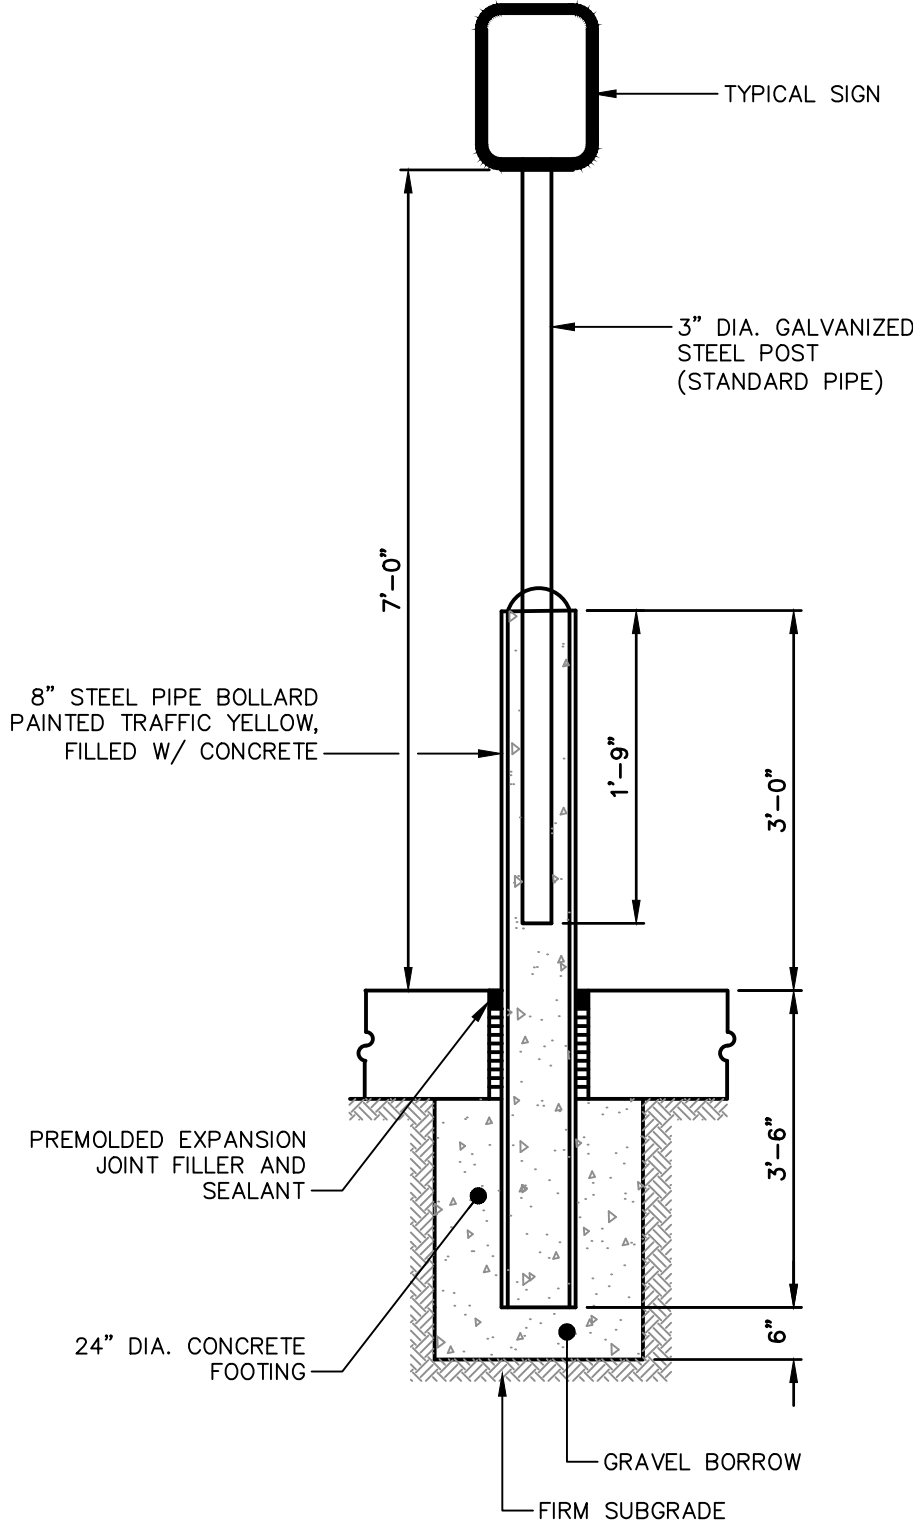


ACCESSIBLE PARKING SIGN BASE
NOT TO SCALE

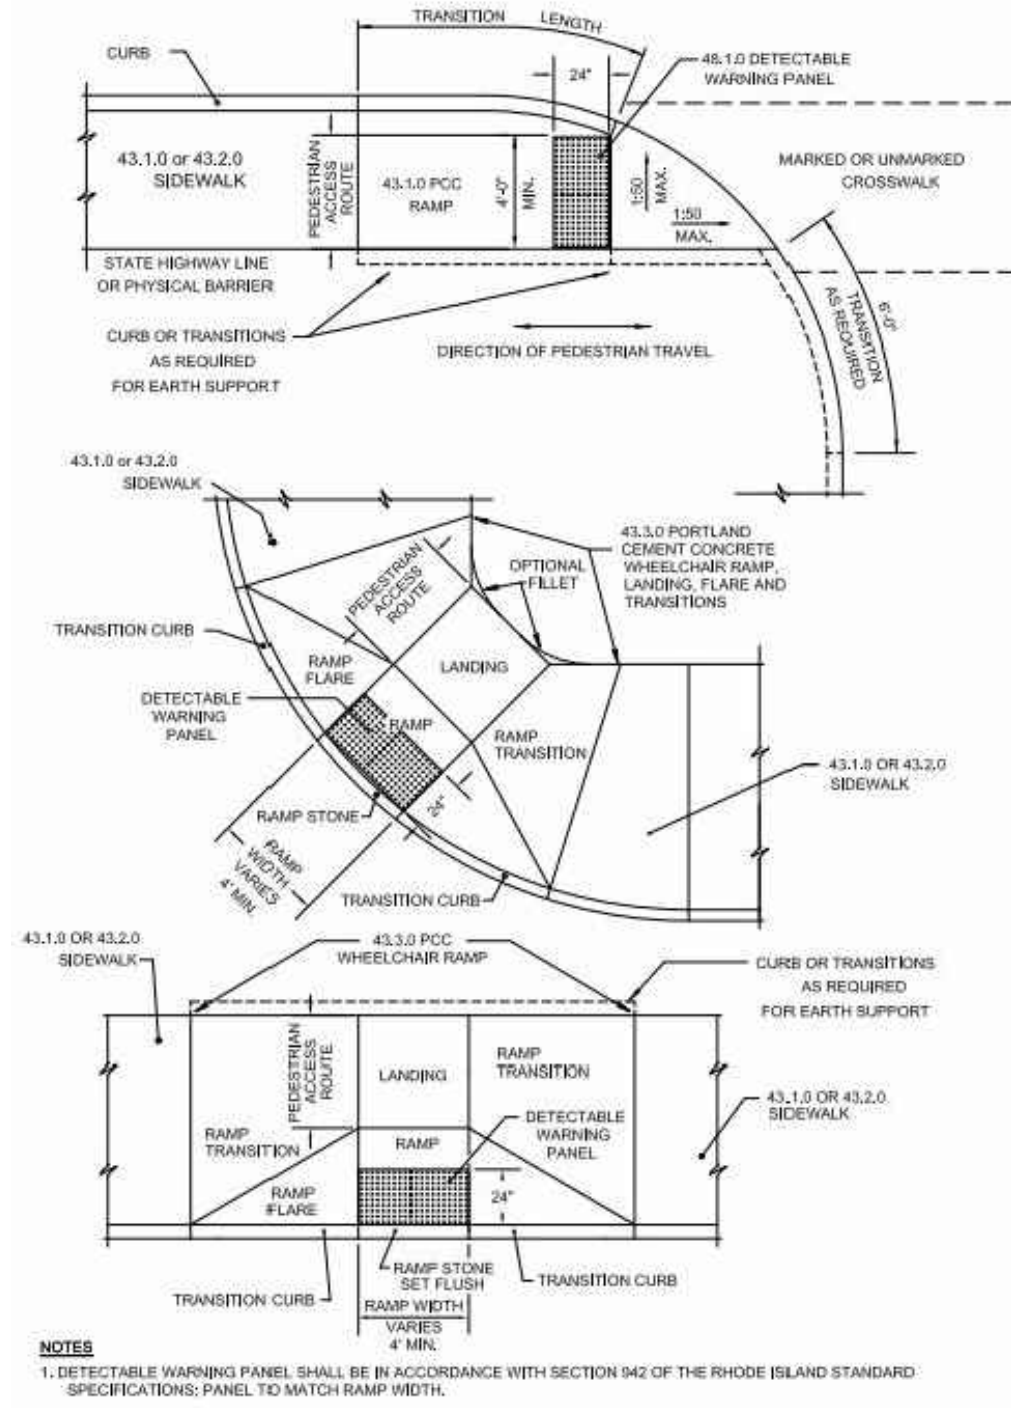


DETECTABLE WARNING PANEL
NOT TO SCALE

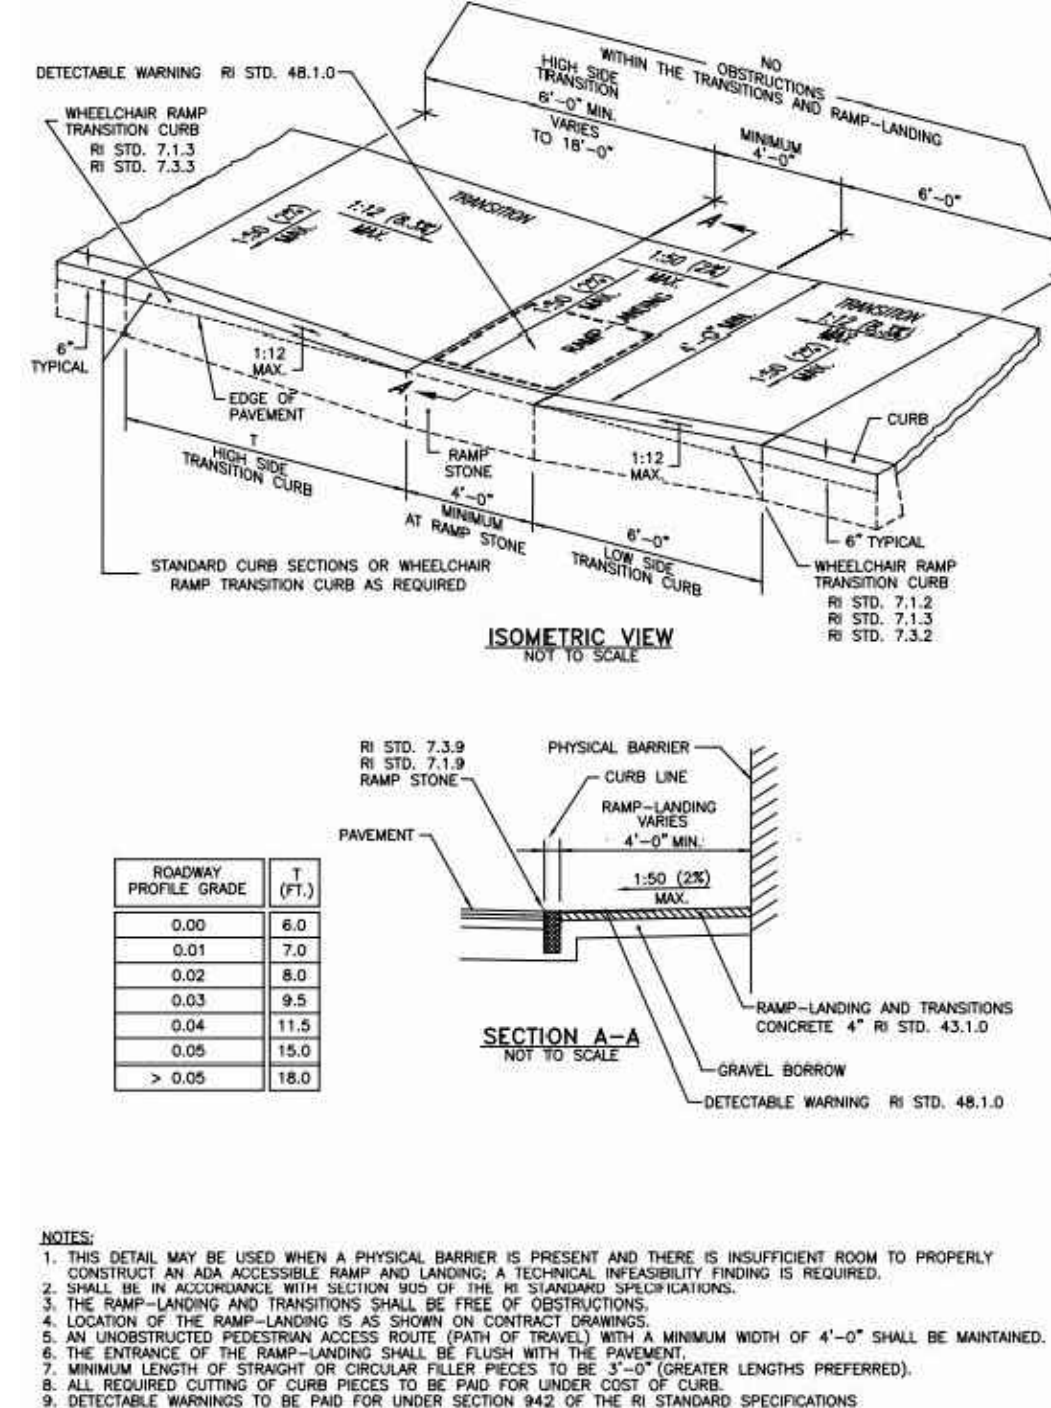


ACCESSIBLE RAMP
NOT TO SCALE

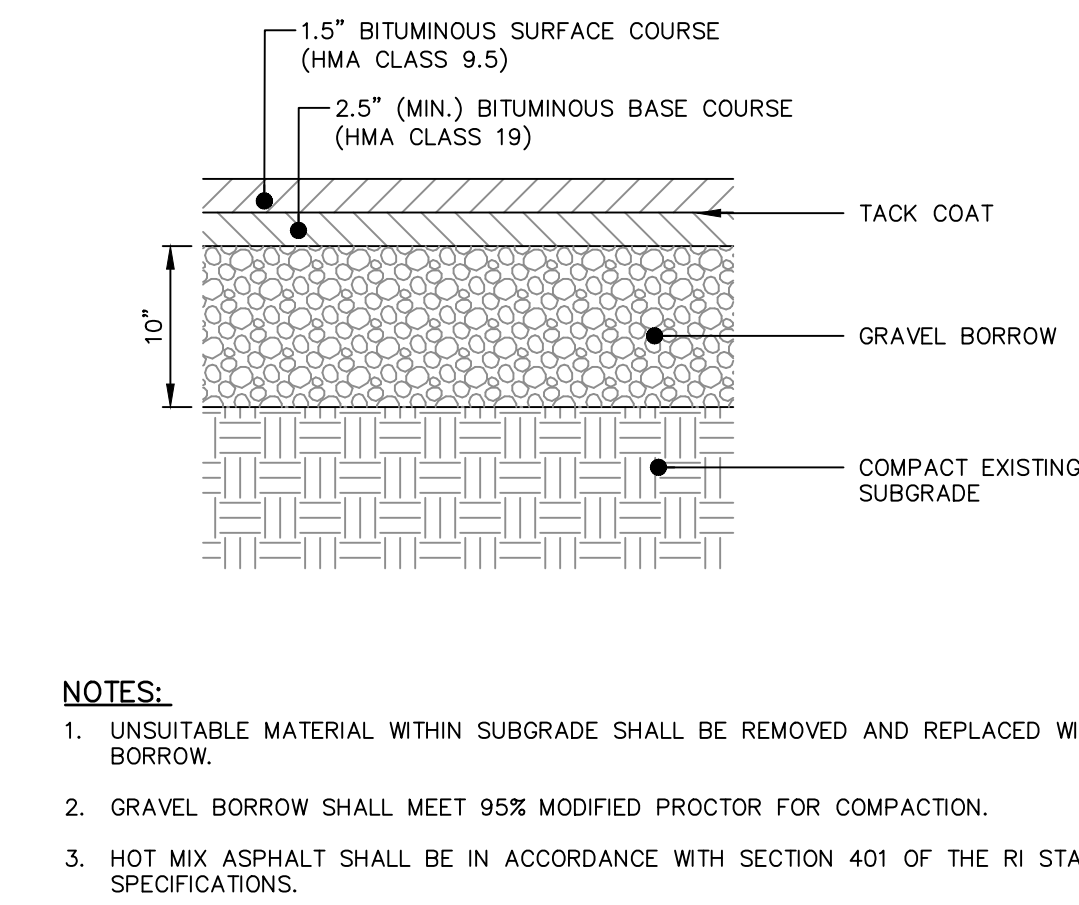

BITUMINOUS CONCRETE PAVEMENT
NOT TO SCALE

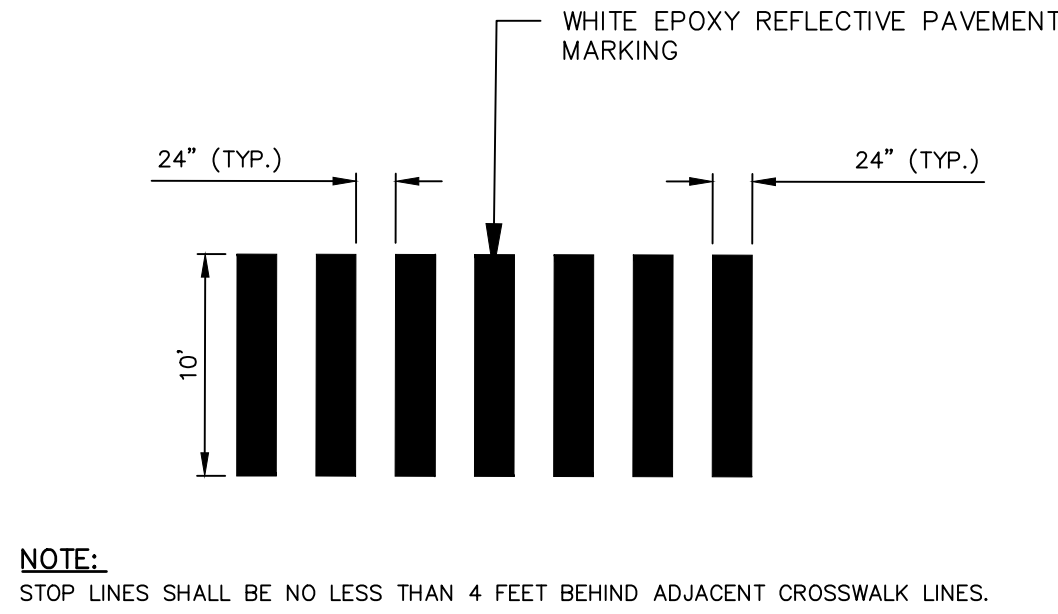

CROSSWALK
NOT TO SCALE

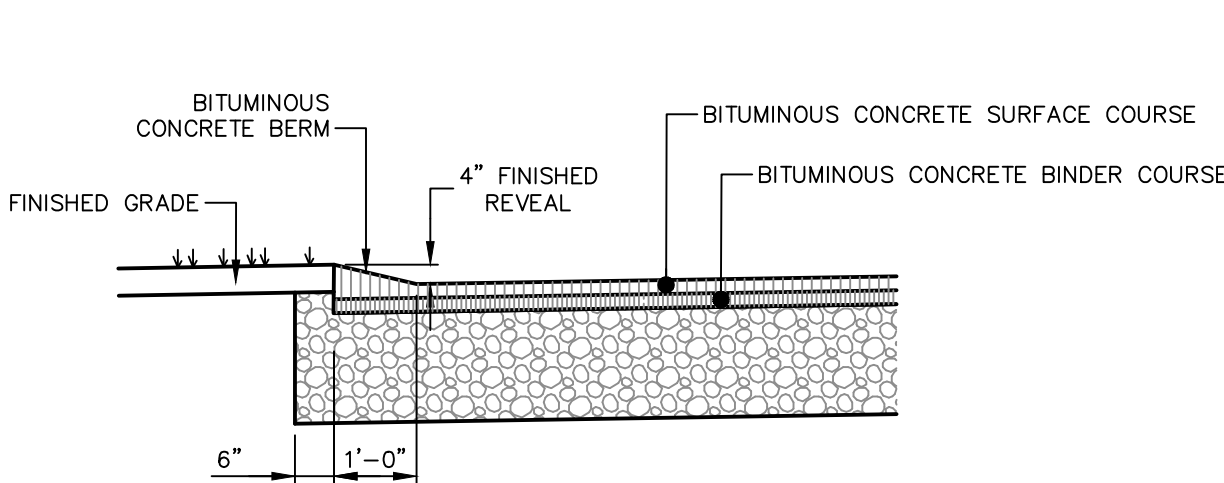


BITUMINOUS CONCRETE BERM
NOT TO SCALE




- NOTES:**
- INTERNATIONAL SYMBOL ACCESSIBILITY SIGN WITH LETTERING NO LESS THAN 1-INCH HIGH BOLTED TO GALVANIZED STEEL TUBE.
 - REFLECTORIZED 16 GAUGE GALVANIZED STEEL SIGN PANEL WITH PORCELAIN ENAMEL FINISH.
 - WHITE IMAGE ON BLUE FIELD BEADED REFLECTORIZED TEXTURE, COLOR #15090 FED. STANDARD 595a.

ACCESSIBLE PARKING SIGN
NOT TO SCALE

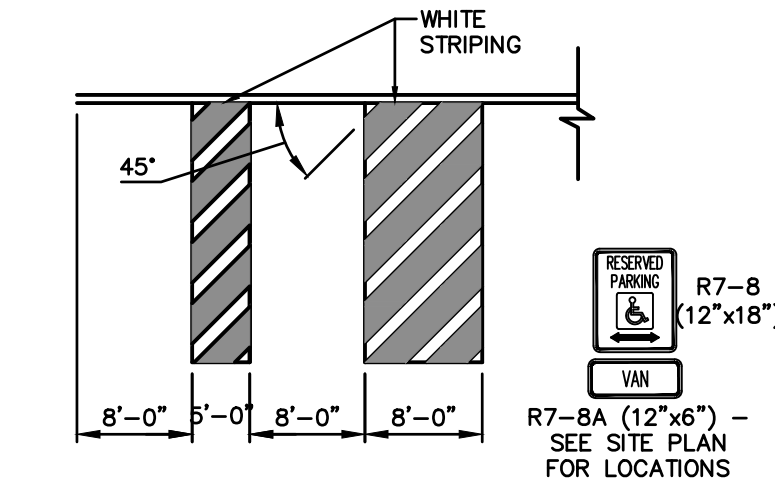

ACCESSIBLE PARKING STALL LAYOUT
NOT TO SCALE

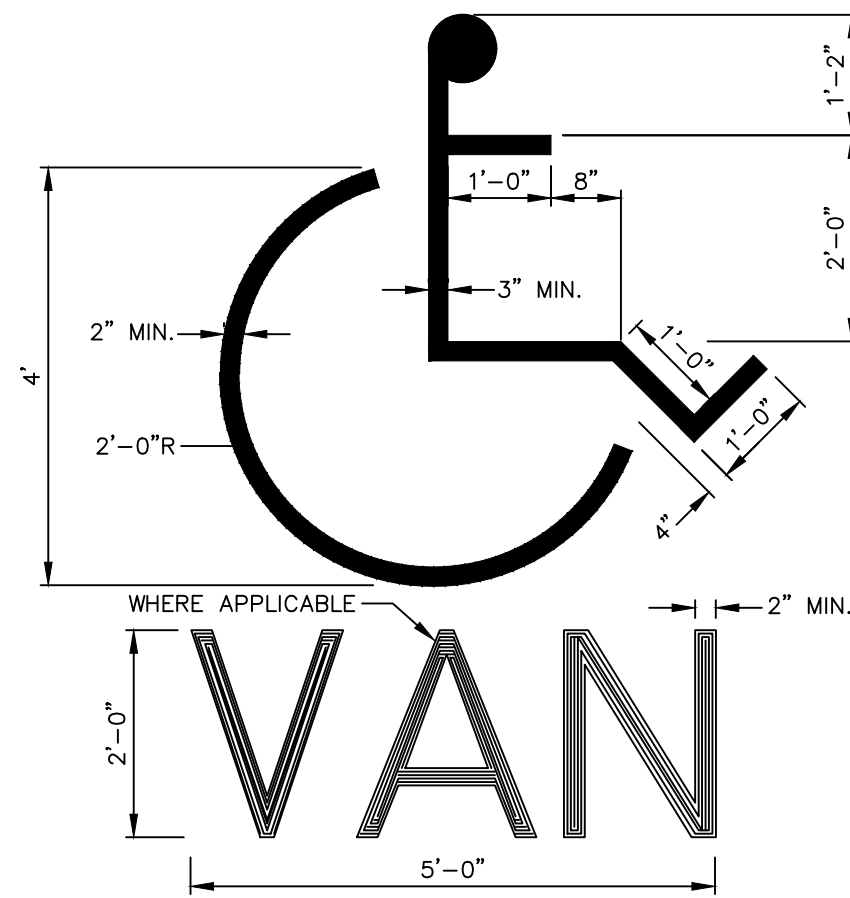

ACCESSIBLE PARKING STALL SYMBOL
NOT TO SCALE

PLANNING BOARD APPROVAL

PLANNING BOARD CHAIR OR DESIGNEE DATE



SEAL

SCALE:	HORIZ.: AS NOTED
	VERT.:
DATUM:	HORIZ.:
	VERT.:
	GRAPHIC SCALE



BRADY SULLIVAN PROPERTIES, LLC

DETAILS

BRISTOL YARN MILL


125 THAMES STREET

BRISTOL, RHODE ISLAND


PROJ. No.: 20061150.A22
DATE: NOVEMBER 29, 2022

CD-503


SHEET 18 OF 26

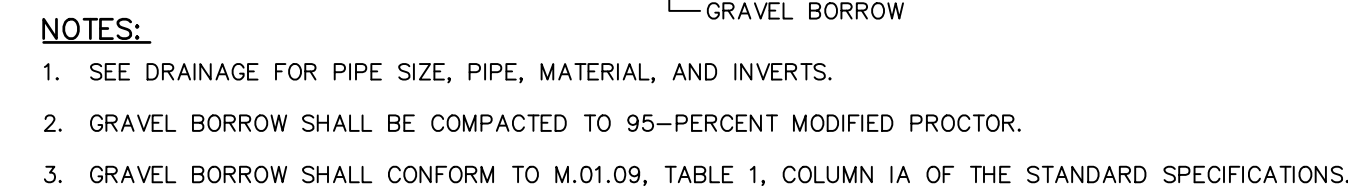


DRAIN BASIN
NOT TO SCALE

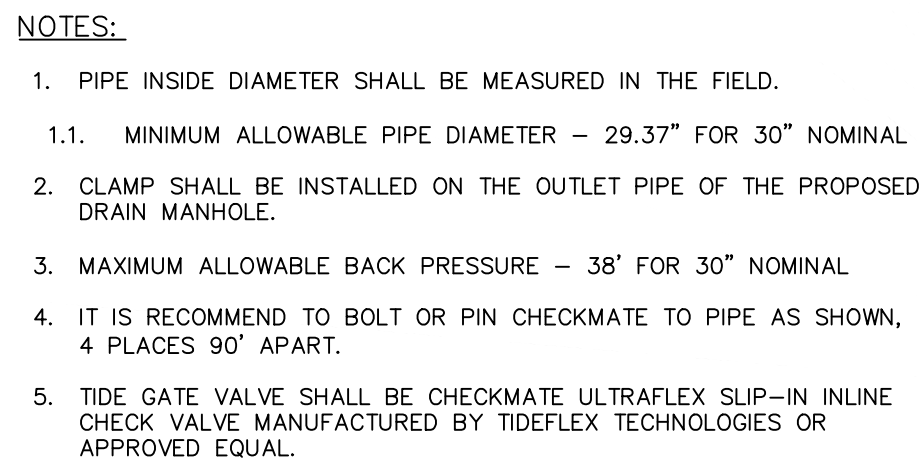

DIA.	15"
A	6.5"
B	10"
H	6.5"
L	25"
W	29"

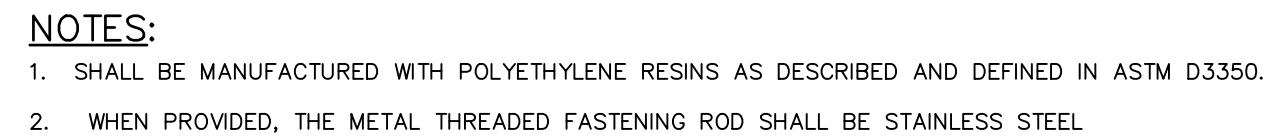


HDPE FLARED END SECTION
NOT TO SCALE

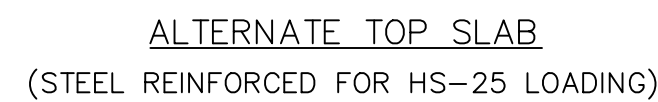

CATCH BASIN
NOT TO SCALE

1. FRAME AND GRATE SHALL BE R.I. STD. 6.3.0 OR APPROVED EQUAL.
2. INLET CATCH BASIN SHALL INCLUDE GRANITE APRON STONE PER PROVIDENCE STANDARD 7.3.7P, AND BE INSTALLED IN ACCORDANCE WITH INLET/APRON STONE REVEAL PER PROVIDENCE STANDARD 60.4.0P.
3. INLET CATCH BASIN SHALL HAVE 4' SUMP.
4. FRAMES SHALL BE SET IN FULL BED OF MORTAR, ADJUST TO GRADE WITH RED CLAY BRICKS AND MORTAR.
5. REINFORCING STEEL SHALL CONFORM TO ASTM A-185:
 - 0.12 SQ. IN./LIN. FT. CIRCUMFERENTIAL
 - 0.18 SQ. IN./FT. (BOTHWAYS)
 - BASE BOTTOM
6. CONCRETE SHALL BE COMPRESSIVE STRENGTH 4,000 PSI TYPE II CEMENT.
7. ONE POUR MONOLITHIC BASE SECTION.
8. PROVIDE ASTM C923 RESILIENT CONNECTORS CAST OR FITTED INTO MANHOLE WALLS FOR EACH PIPE CONNECTION.
9. JOINT SEALANT SHALL BE PREFORMED BUTYL RUBBER, PLASTIC PIPE SEAL, OR GASKETS WITH ASHTO M198 OR SYNTHETIC RUBBER GASKET THAT COMPLIES WITH ASTM C-443 OR C-361.
10. CATCH BASIN DESIGN SHALL CONFORM TO ASTM C 900 OR "PRECAST REINFORCED CONCRETE MANHOLE SECTION."
11. CATCH BASIN STEPS SHALL BE ASTM A 615/A615M, DEFORMED, 1/2"-INCH STEEL, REINFORCED RODS ENCASED IN ASTM D 4101, POLYPROPYLENE PLASTIC. THE CENTERLINE OF OPENING MUST BE WITHIN 2"-Ø" FROM STEPS.
12. ANY NECESSARY ADJUSTMENTS DURING CONSTRUCTION WILL BE DONE BY SAW-CUTTING AND/OR CORING ONLY. NO JACKHAMMERS, HAMMERS AND CHISELS OR PNEUMATIC TOOLS WILL BE ALLOWED.

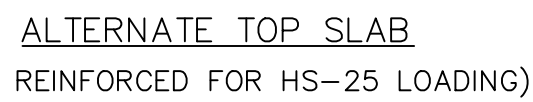

1. FRAME AND COVER TO BE R.I. STD. 6.2.1 OR APPROVED EQUAL. LETTERING: "DRAIN"
2. FRAMES SHALL BE SET IN FULL BED OF MORTAR. ADJUST TO GRADE WITH RED CLAY BRICKS AND MORTAR.
3. REINFORCING STEEL SHALL CONFORM TO ASTM 1-185:
 - 0.12 SQ. IN./LIN. FT. CIRCUMFERENTIAL
 - 0.18 SQ. IN./FT. (BOTH WAYS) BASE BOTTOM
4. CONCRETE SHALL BE COMPRESSIVE STRENGTH 4,000 PSI TYPE II CEMENT.
5. ONE POUR MONOLITHIC BASE SECTION.
6. PROVIDE ASTM C923 RESILIENT CONNECTORS CAST OR FITTED INTO MANHOLE WALLS FOR EACH PIPE CONNECTION.
7. JOINT SEALANT SHALL BE PREFORMED BUTYL RUBBER MASTIC TYPE SEAL THAT COMPLIES WITH AASHTO M198 OR SYNTHETIC RUBBER-PLASTIC THAT COMPLIES WITH ASTM C-443 OR C-361.
8. MANHOLE DESIGN SHALL CONFORM TO ASTM C-478 FOR "PRECAST REINFORCED CONCRETE MANHOLE SECTIONS."
9. MANHOLE STEPS SHALL BE ASTM A 615/A615M, DEFORMED, 1/2-INCH STEEL REINFORCED RODS ENCASED IN ASTM D 4101, POLYPROPYLENE PLASTIC. THE CENTERLINE OF OPENING MUST BE WITHIN 2'-0" FROM STEPS.
10. ANY NECESSARY ADJUSTMENTS DURING CONSTRUCTION WILL BE DONE BY SAW-CUTTING AND/OR BORING ONLY. NO JACKHAMMERS, HAMMERS AND CHISELS OR PNEUMATIC TOOLS WILL BE ALLOWED.
11. INVERT CONSTRUCTED OF BRICK OR CEMENT CONCRETE, CLASS D.

DRAIN MANHOLE
NOT TO SCALE

PLANNING BOARD APPROVAL

PLANNING BOARD CHAIR OR DESIGNEE

DATE

[illegible]

SEAL

SCALE:	HORZ.: AS NOTED
	VERT.:
DATUM:	
	HORZ.:
	VERT.:
	
GRAPHIC SCALE	



BRADY SULLIVAN PROPERTIES, LLC

DETAILS

BRISTOL YARN MILL

125 THAMES STREET


BRISTOL, RHODE ISLAND

PROJ. No.: 20061150.A22
DATE: NOVEMBER 29, 2022


CD-504

SHEET 19 OF 26

File Path: \\private\dfs\CadProj\DWG\Proj\DWG\200611\50A22\Civil\Plan\Permitting Plans\200611 50A22_DET01.dwg Layout: CD-505 Plotted: Tue, December 06, 2022 - 1:25 PM User: aljohnson
MS VIEW: Plotter: AUTOCAD PDF (GENERAL DOCUMENTATION) PC3 CTB File: FO.STB

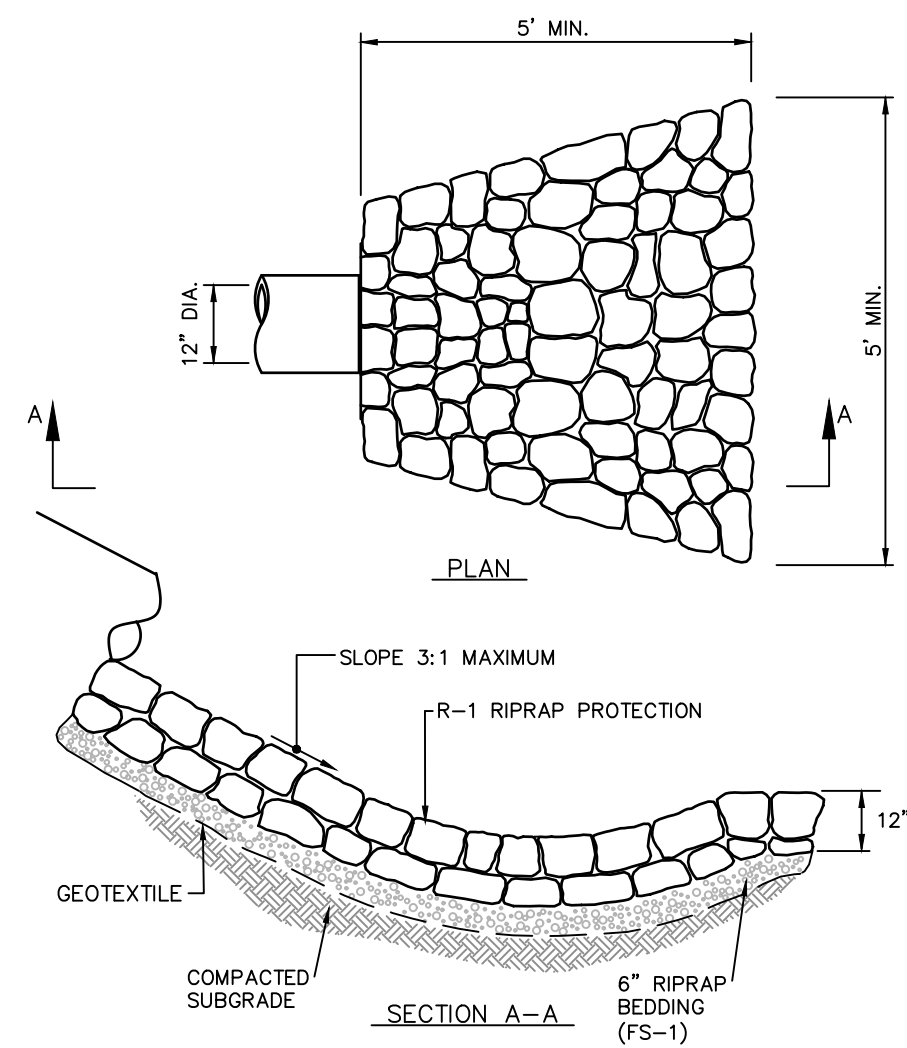


RIPRAP SPLASH PAD
NOT TO SCALE

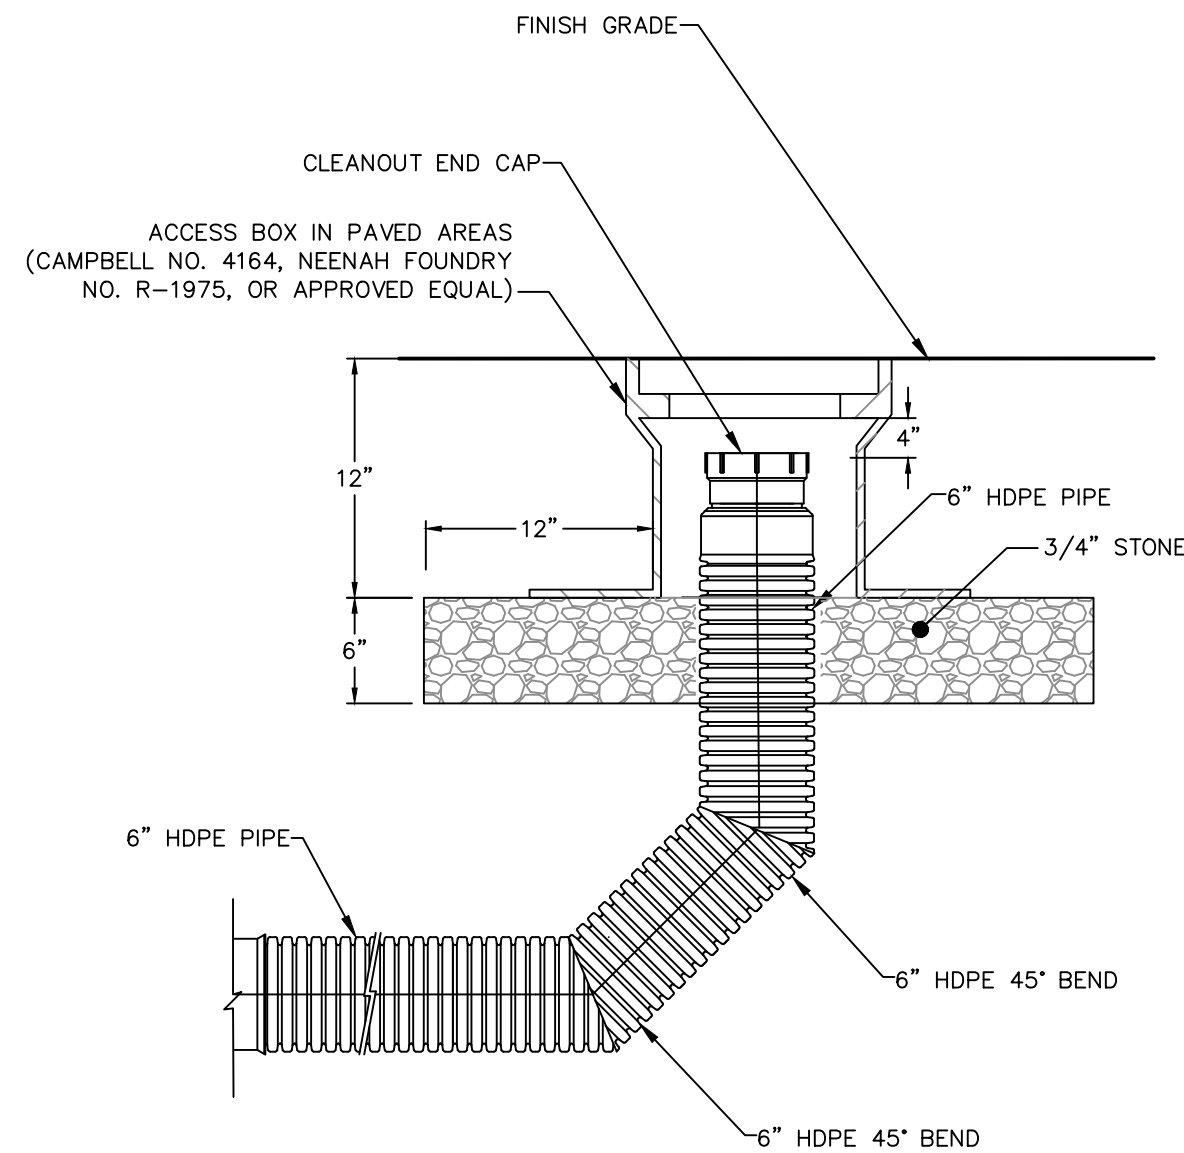


- NOTE:
1. IN UNPAVED AREAS, CLEANOUT CAP SHALL BE BURIED 3 INCHES.
 2. ACCESS BOX IN PAVED AREAS SHALL HAVE 9.5" SOLID COVER WITH LETTERING "CLEANOUT".
 3. IN-LINE CLEANOUTS SHALL HAVE TEE WYE IN LIEU OF TWO 45 DEGREE BENDS.


STORM DRAIN CLEANOUT
NOT TO SCALE

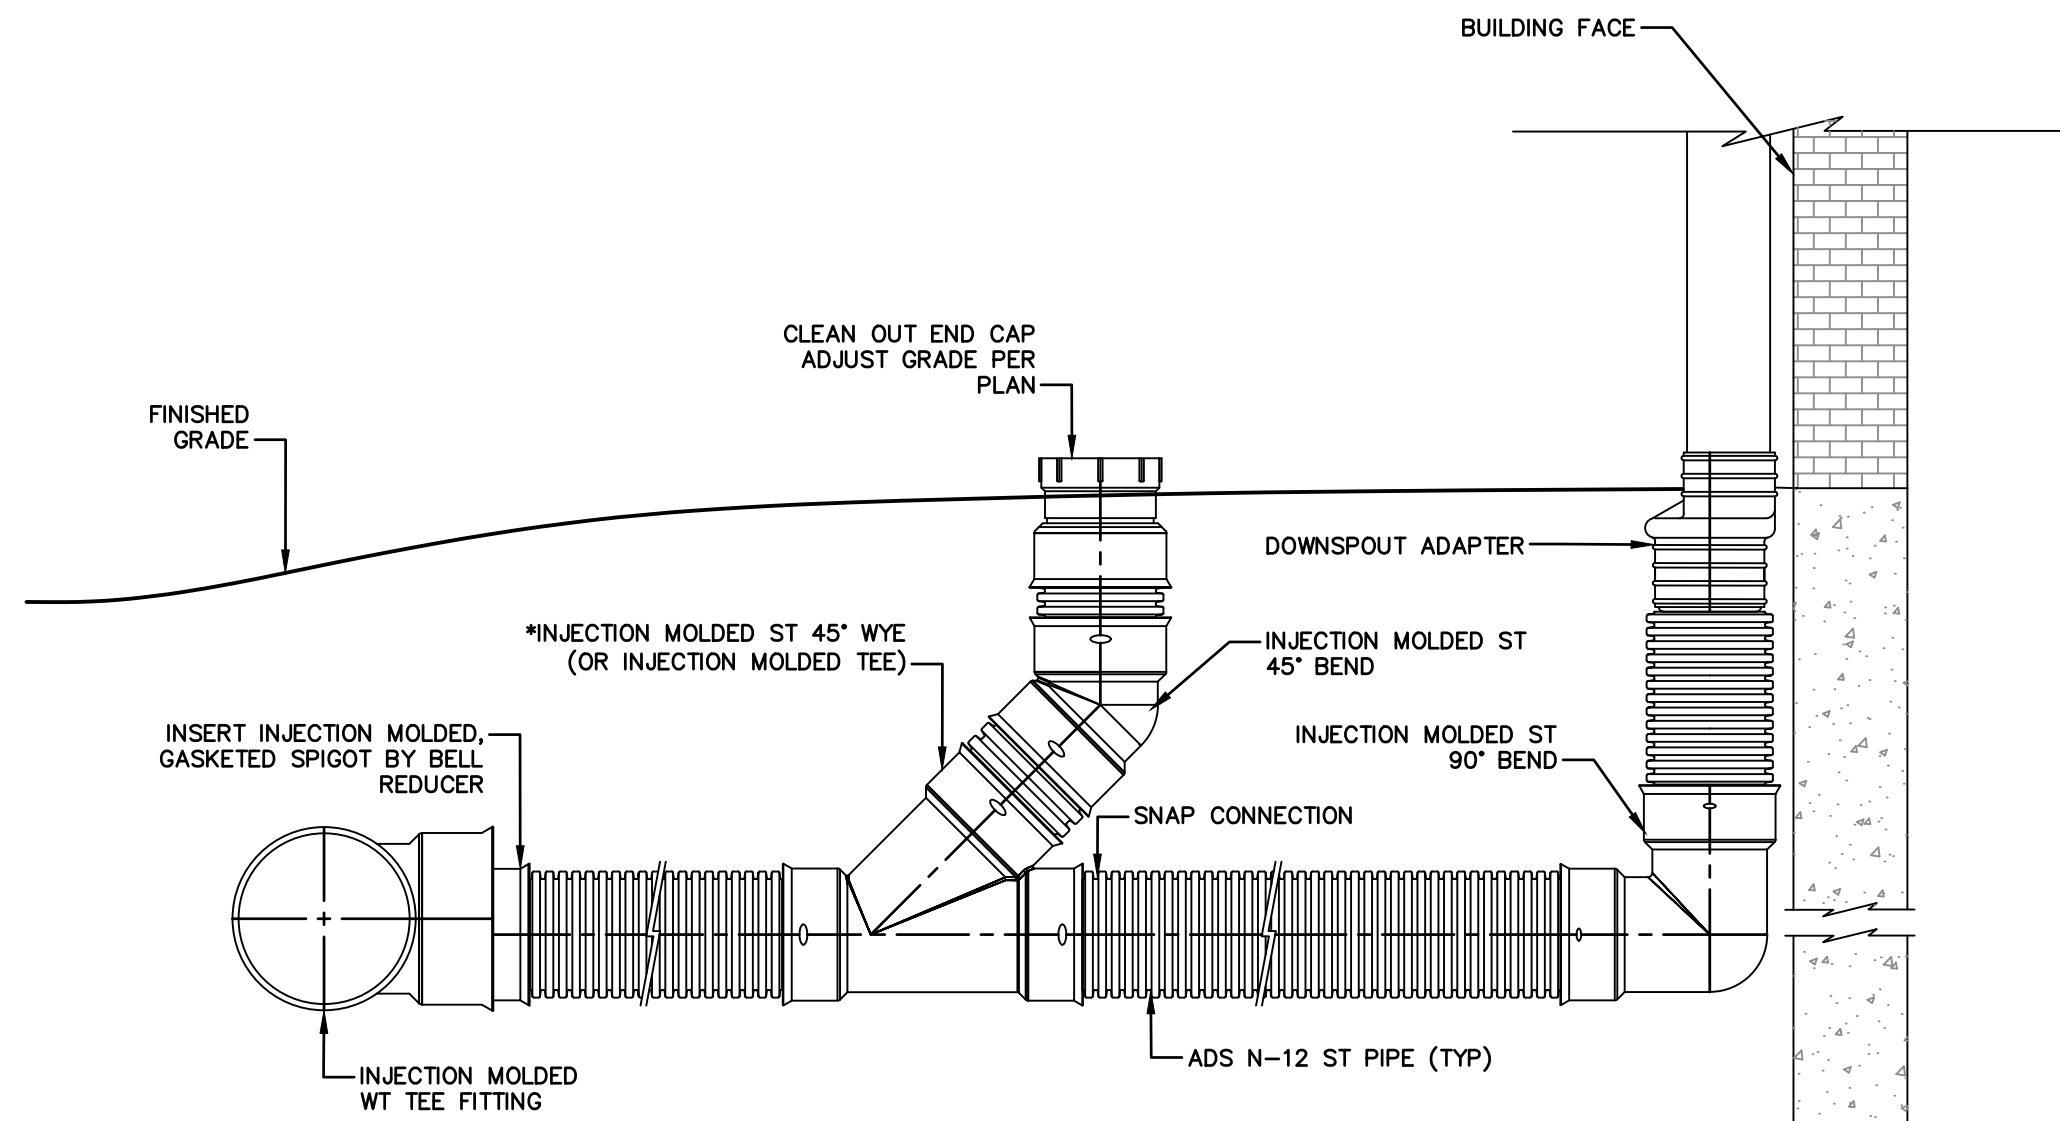

DOWNSPOUT CONNECTION
NOT TO SCALE

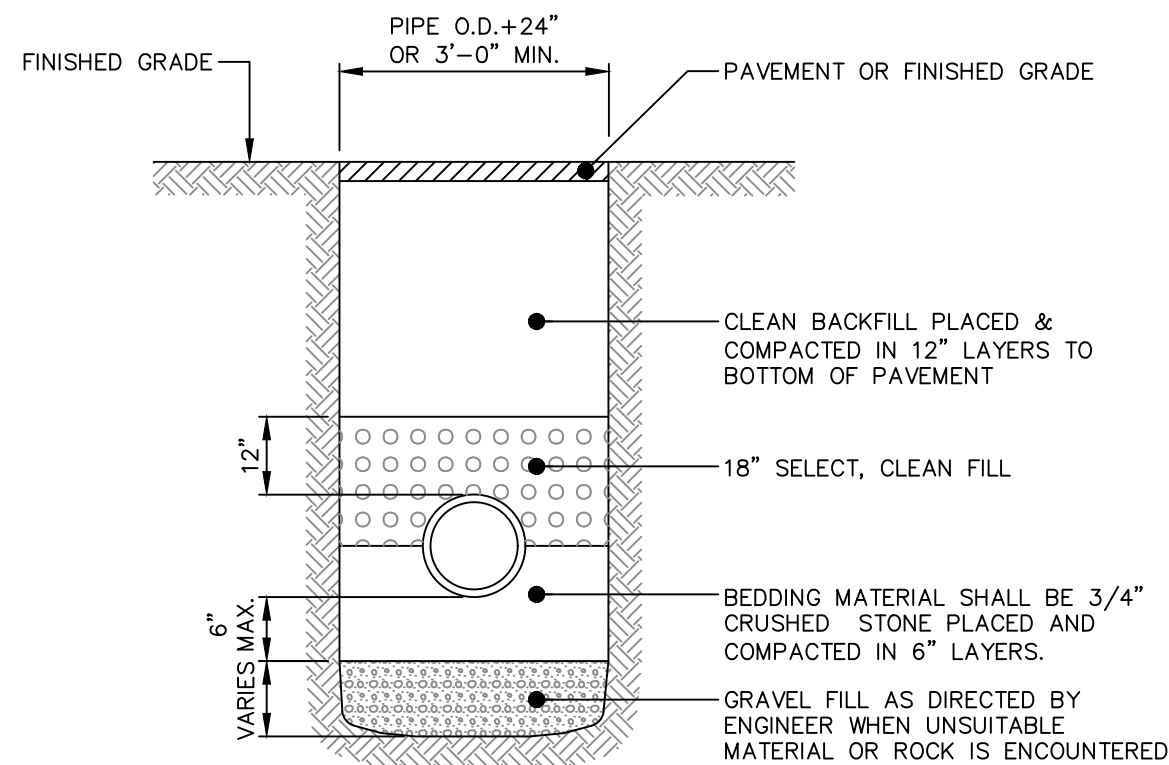


STORM DRAIN TRENCH
NOT TO SCALE

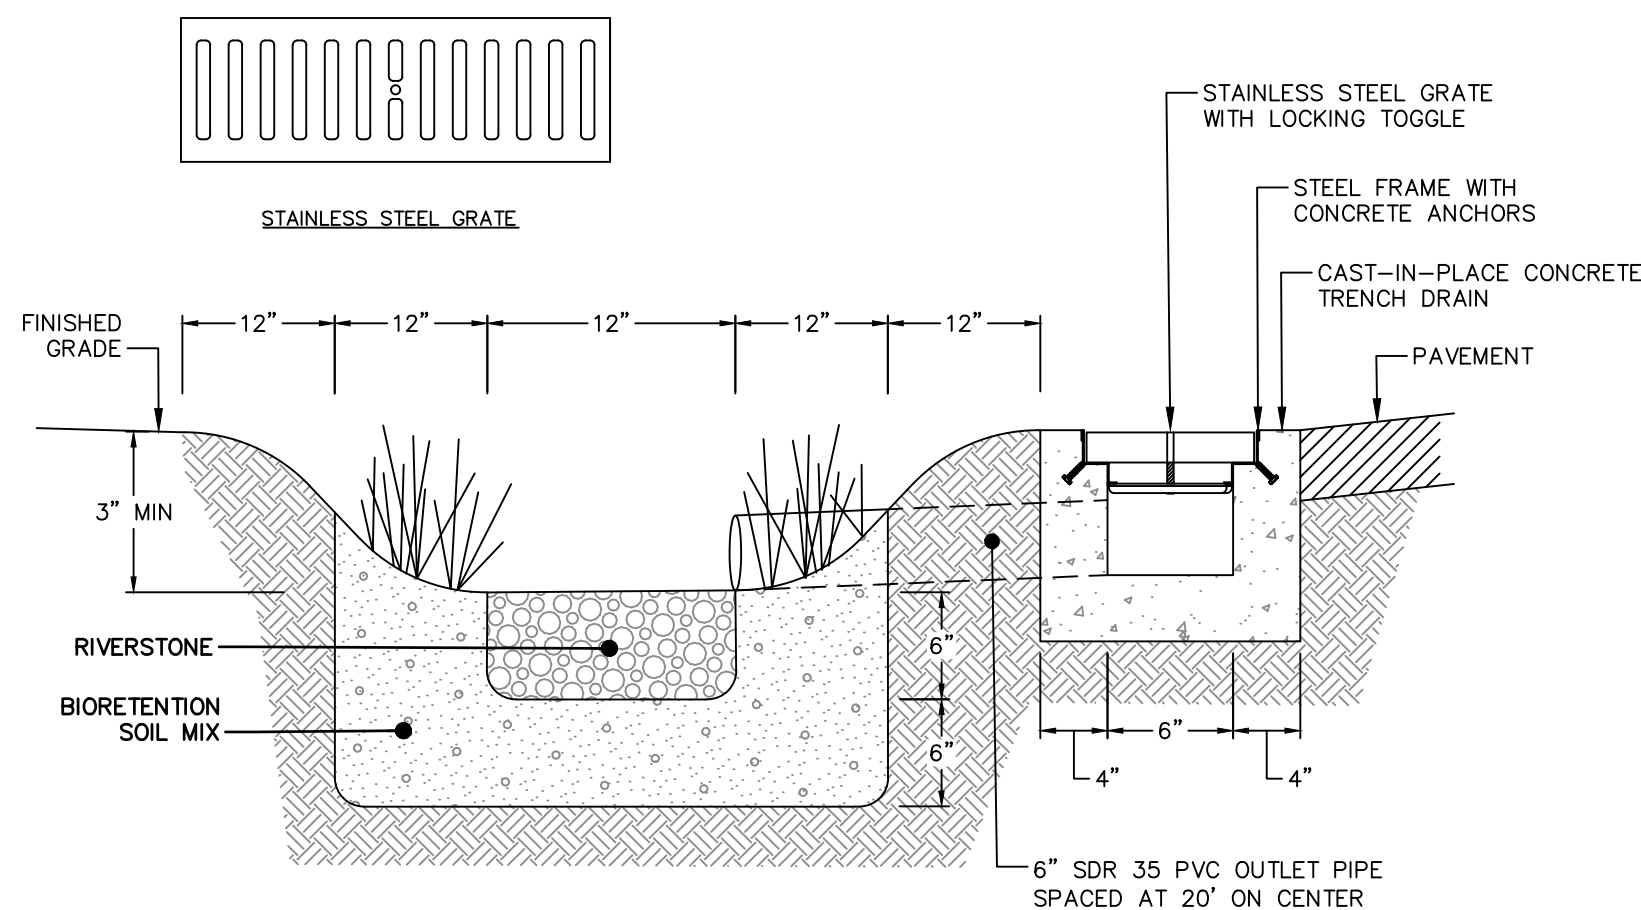


- NOTE:
- SEASONAL HIGH GROUNDWATER TABLE (SHGW) ELEVATION IS APPROXIMATELY 5.5'.
BOTTOM OF CHANNEL SHALL BE LOCATED AT OR ABOVE SHGW.

STONE CHANNEL 1
NOT TO SCALE

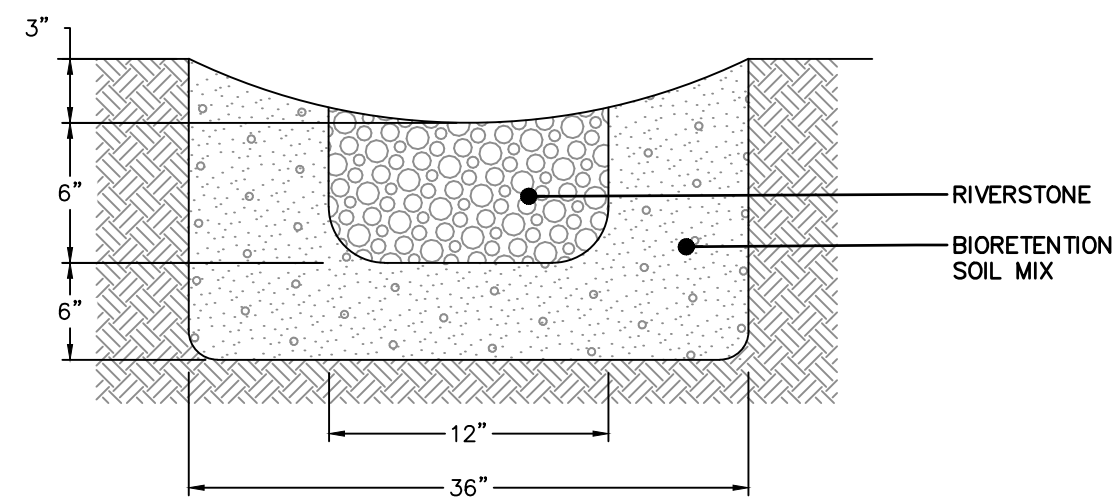

- NOTE:
- SEASONAL HIGH GROUNDWATER TABLE (SHGW) ELEVATION IS APPROXIMATELY 5.5'.
BOTTOM OF CHANNEL SHALL BE LOCATED AT OR ABOVE SHGW.

STONE CHANNEL 2
NOT TO SCALE

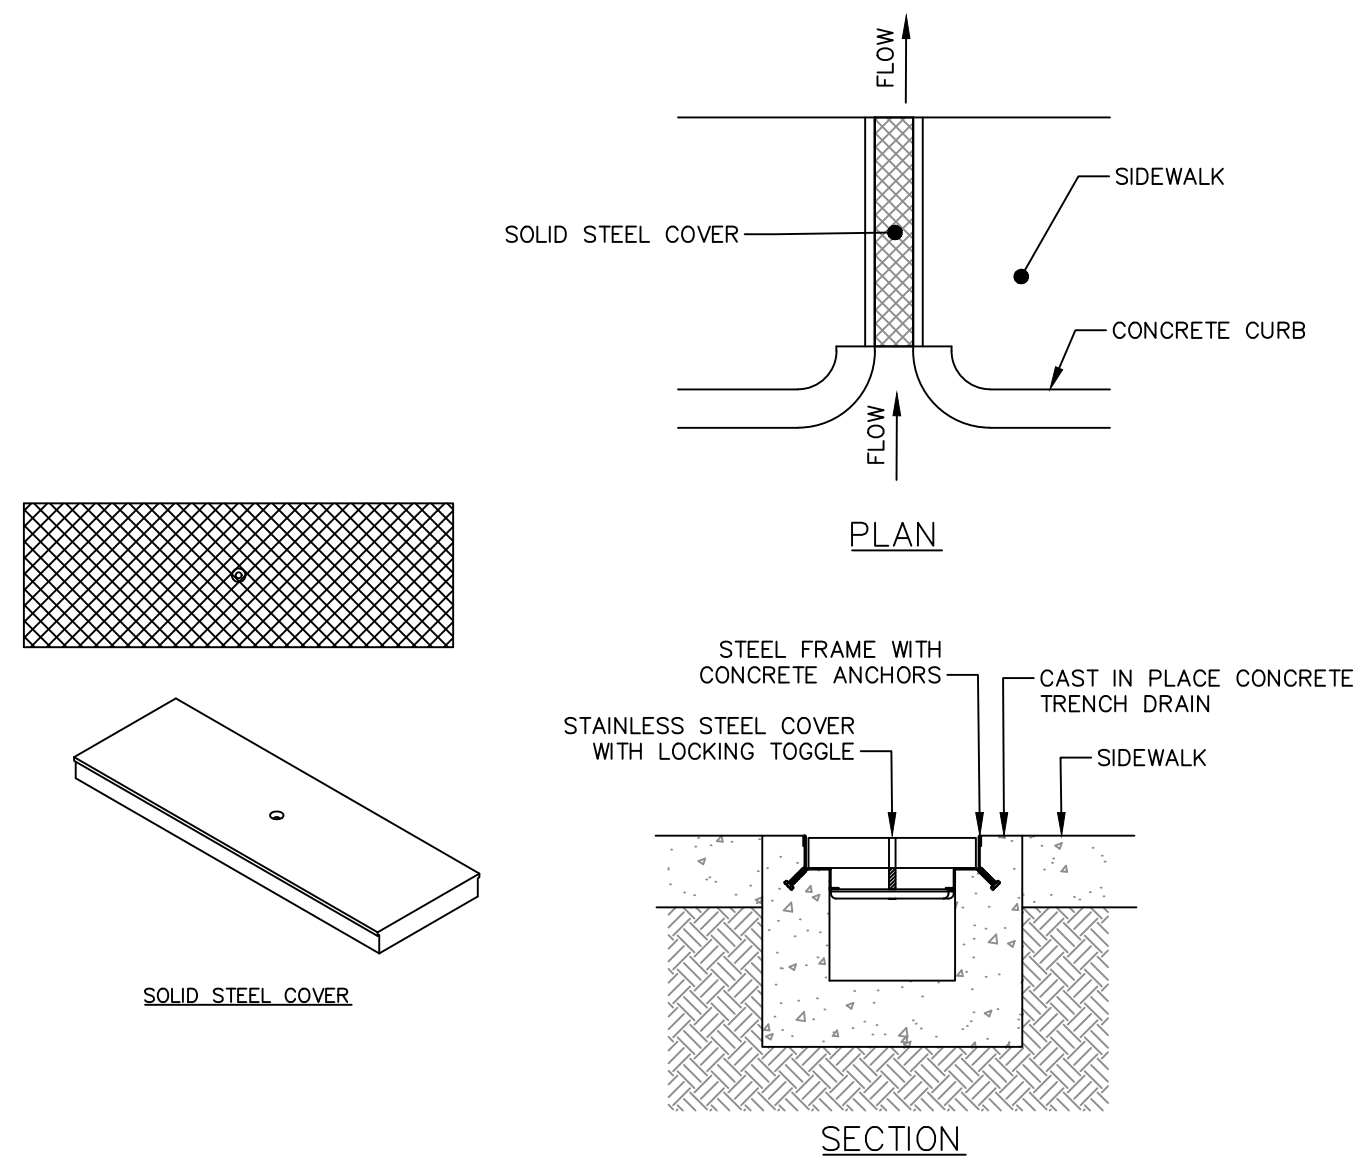


TRENCH DRAIN (SOLID COVER)
NOT TO SCALE

PLANNING BOARD APPROVAL

PLANNING BOARD CHAIR OR DESIGNEE DATE

No.	DATE	DESCRIPTION	DESIGNER	REVIEWER

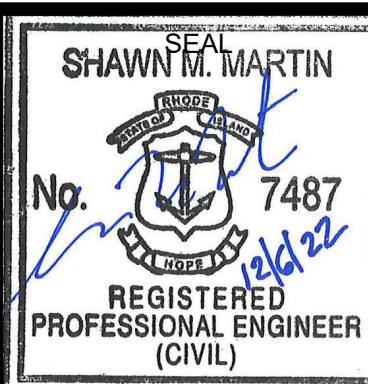

SEAL


SCALE:	HORIZ.: AS NOTED
	VERT.:
DATUM:	HORIZ.:
	VERT.:
0	
GRAPHIC SCALE	



BRADY SULLIVAN PROPERTIES, LLC
DETAILS
BRISTOL YARN MILL
125 THAMES STREET BRISTOL, RHODE ISLAND

PROJ. No.: 20061150.A22 DATE: NOVEMBER 29, 2022
CD-505
SHEET 20 OF 26


File Path: \\private\dfs\CadProj\DWG\PP200611\50A22\Civil\Plan\Permitting Plans\200611 50A22_DET01.dwg Layout: CD-506 Plotted: Tue, December 06, 2022 - 1:26 PM User: aljohnson
MS VIEW: Plotter: AUTOCAD PDF (GENERAL DOCUMENTATION) PC3 CTB File: FO.STB

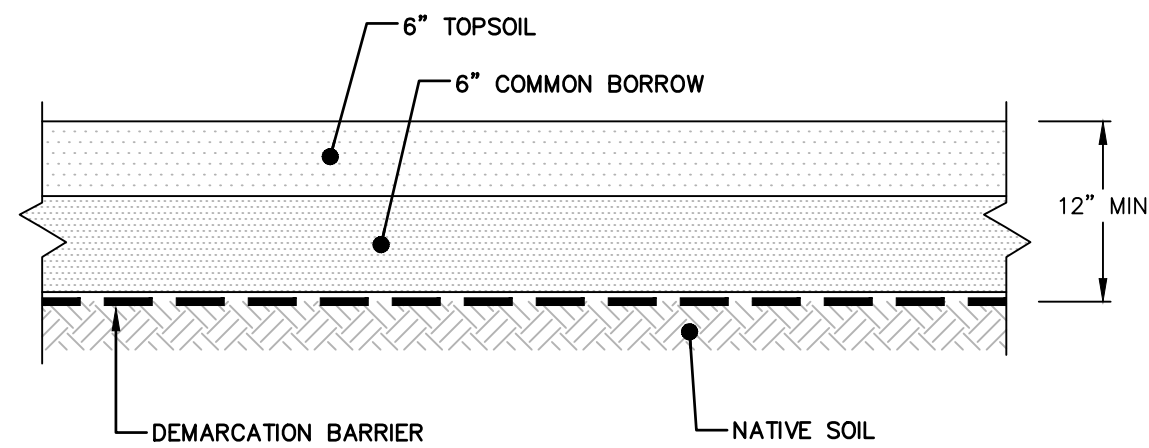

NOTES:

- IMPORTED CLEAN SOIL MUST BE LABORATORY TESTED TO DEMONSTRATE COMPLIANCE WITH THE REMEDIAL ACTION WORK PLAN.
- REUSE TOPSOIL ON-SITE. VERIFY SUITABILITY OF STOCKPILED TOPSOIL TO PRODUCE LOAM. CLEAN TOPSOIL OF ROOTS, PLANTS, SOD, STONES, CLAY LUMPS, AND OTHER EXTRANEOUS MATERIALS HARMFUL TO PLANT GROWTH.
- SUPPLEMENT WITH IMPORTED OR MANUFACTURED LOAM FROM OFF-SITE SOURCES WHEN QUANTITIES ARE INSUFFICIENT, OBTAIN TOPSOIL DISPLACED FROM NATURALLY WELL-DRAINED CONSTRUCTION OR MINING SITES WHERE TOPSOIL OCCURS AT LEAST 4 INCHES DEEP.
- LOAM OR RESPREAD TOPSOIL SHALL CONFORM TO ASTM D5268, WITH PH BETWEEN 5.5 AND 7, A MINIMUM OF 6 PERCENT ORGANIC MATERIAL CONTENT, FREE OF STONES 1 INCH OR LARGER AND FREE OF OTHER EXTRANEOUS MATERIALS. SHALL NOT BE OBTAINED FROM AGRICULTURAL LAND, BOGS, OR MARSHES.
- ALL SURFACED AREAS OR DISTURBED AREAS NOT SPECIFIED ON THE PLANS SHALL RECEIVE 4 INCHES OF LOAM OR RESPREAD TOPSOIL, SEED, MULCH, AND BE WATERED UNTIL A HEALTHY STAND OF GRASS IS OBTAINED.
- CLEAN SOIL SHALL ONLY BE IMPORTED WHERE CURRENT CAP MATERIAL DOES NOT MEET CAP REQUIREMENT OF 24-INCHES.
- SEE LANDSCAPE PLANS FOR FINISH SURFACE TREATMENTS.
- SOIL CAP IS REQUIRED FOR ANY LANDSCAPED AREAS ON THE MILL LOT SITE INCLUDING PLAT 10, LOTS 42, 60, 61, 62, AND 73.

SOIL CAP
NOT TO SCALE

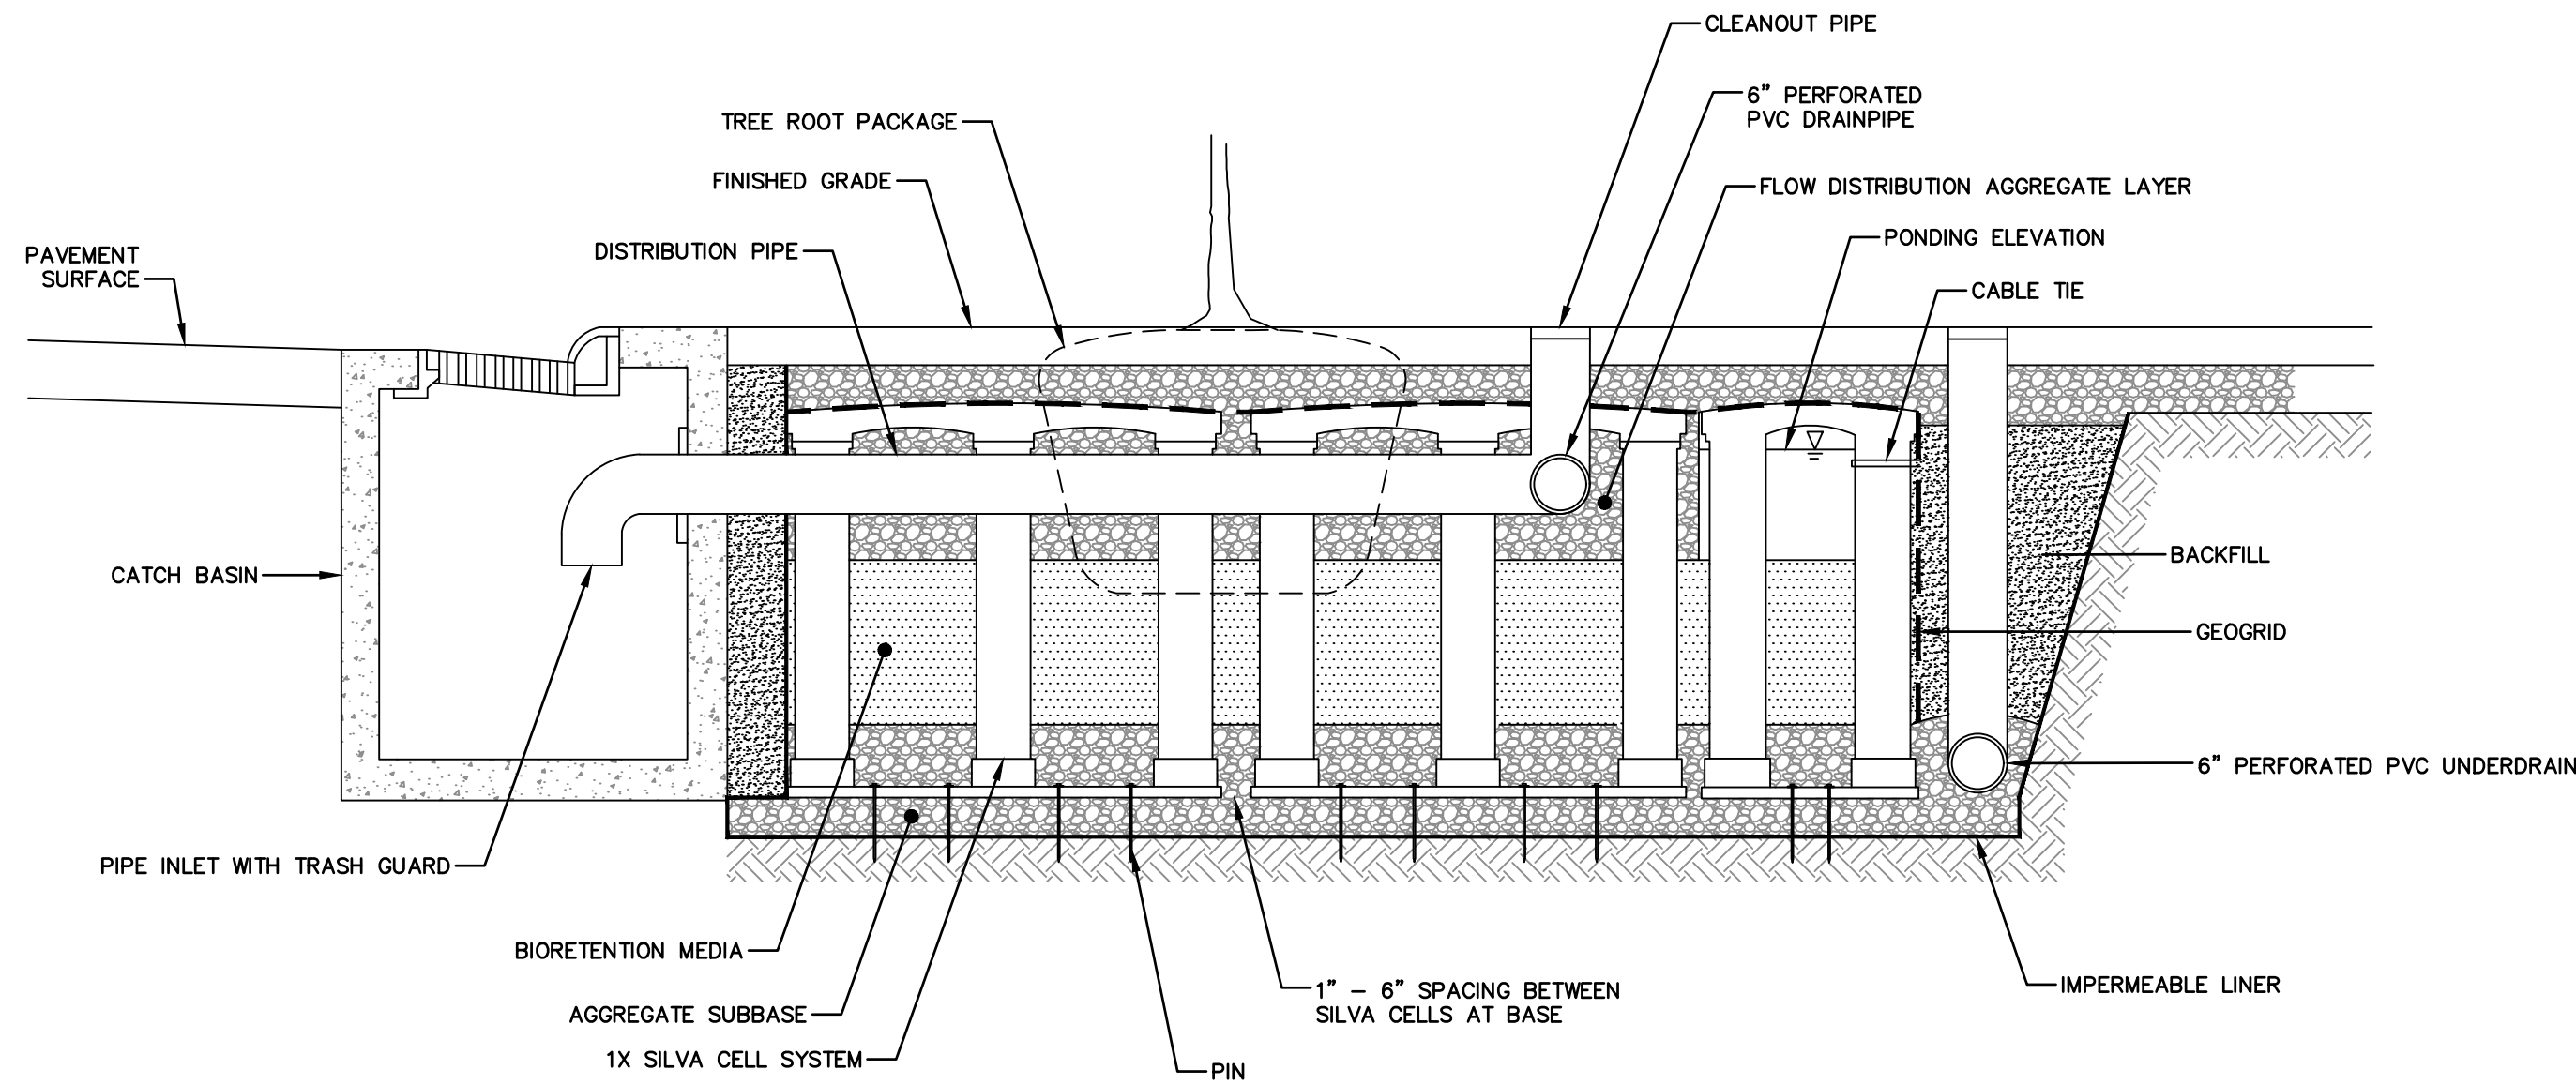


TREE FILTER 1 & 2
NOT TO SCALE

PLANNING BOARD APPROVAL

PLANNING BOARD CHAIR OR DESIGNEE DATE

TREE FILTER 3
NOT TO SCALE

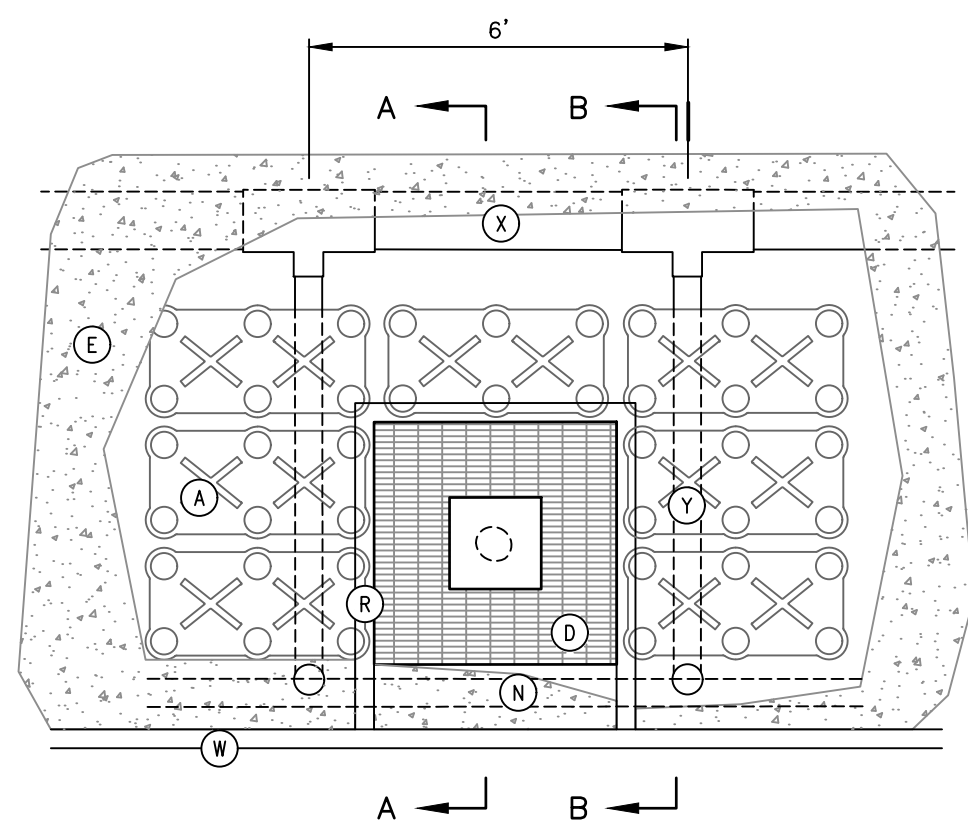


KEY PLAN


- SILVA CELL 2 SYSTEM (DECK, BASE, AND POSTS).
- DEEPROOT ROOT BARRIER DEEPROOT ROOT BARRIER INSTALLED TO A DEPTH 18 INCHES BELOW TOP OF TREE PIT.
- TREE ROOT PACKAGE, SIZE VARIES. REMOVE ALL TWINE & STRAPS. CUT AND REMOVE BURLAP AND WIRE CAGE FROM TOP 1/2 OF BALL. REMOVE ALL SYNTHETIC MATERIALS.
- TREE GRATE ASSEMBLY WITH CONCRETE ANCHOR.
- EXPOSED AGGREGATE CONCRETE SIDEWALK WITH HAUNCHED EDGE
- GRAVEL BORROW COURSE. GRAVEL BORROW, 18-INCH DEPTH ABOVE SILVA CELLS. TRANSITION TO STANDARD GRAVEL BORROW DEPTH PER CONCRETE SIDEWALK DETAIL.
- GEOTEXTILE TO EDGE OF EXCAVATION.
- BACKFILL, TO WITHIN 4-6" BELOW TOP OF SILVA CELL DECKS. INSTALL IN 8" LIFTS, EACH COMPACTED TO 95% MODIFIED PROCTOR.
- IMPERMEABLE LINER.
- CABLE TIE, ATTACHING GEOGRID TO SILVA CELL AT BASE OF UPPER POST FLARE.
- PLANTING SOIL TO 7" BELOW DECK, MANUALLY COMPACTED TO APPROXIMATE 70% MODIFIED PROTOR.
- 1" - 6" SPACING BETWEEN SILVA CELLS AT BASE.
- 4" MIN. GRAVEL BORROW, COMPACTED TO 95% MODIFIER MODIFIED PROCTOR.
- 6" PERFORATED PVC UNDERDRAIN PIPE, 0.0 FT/FT SLOPE.
- SUBGRADE, COMPACTED TO 95% MODIFIED PROCTOR.
- PIN, PER SILVA CELL SPECIFICATIONS, TO KEEP CELLS IN PLACE DURING CONSTRUCTION.
- PLANTING SOIL BELOW TREE ROOT PACKAGE, COMPACTED TO 85-90% MODIFIED PROCTOR.
- 18-INCH CAST-IN-PLACE CONCRETE CURB TO STABILIZE EDGE AND PREVENT AGGREGATE MIGRATION INTO TREE OPENING.
- 4" PERFORATED PVC INSPECTION RISER TO PROVIDE FOR MONITORING OF SOIL MOISTURE.
- SILVA CELL DECK
- SILVA CELL POST
- SILVA CELL BASE
- 18-INCH GRANITE CURB IN EXISTING PAVEMENT
- 18" X 6" HDPE MANIFOLD, 0.0 FT/FT SLOPE, INSTALL PER STORM DRAIN TRENCH DETAIL.
- 6" PERFORATED PVC PIPE, 0.0 FT/FT SLOPE, ENCASED IN 3" OF CLEAN, WASHED, 1" DIAMETER CRUSHED STONE. PERFORATIONS MUST FACE DOWN.
- 6" SOLID PVC CLEANOUT, CAPPED, WITH ROUND, HEAVY-DUTY CAST IRON FRAME AND COVER.
- SQUARE FRAME FRAME SET IN CONTINUOUS 4"x6" CONCRETE RING. INSURE PROPER EQUAL SLOPES ON ALL SIDES TO PROVIDE CONSISTENT SEAT FOR TREE GRATES. VARIATIONS OR WOBBLING GRATES WILL NOT BE PERMITTED
- ORGANIC MULCH
- WEED BARRIER
- BACKFILL WITH PLANTING SOIL MIXTURE IN 9" LAYERS. WATER EACH LAYER UNTIL SETTLED. DO NOT TAMP. (SEE TREE PLANTING DETAILS)

SILVA CELL COMPONENTS

PLAN

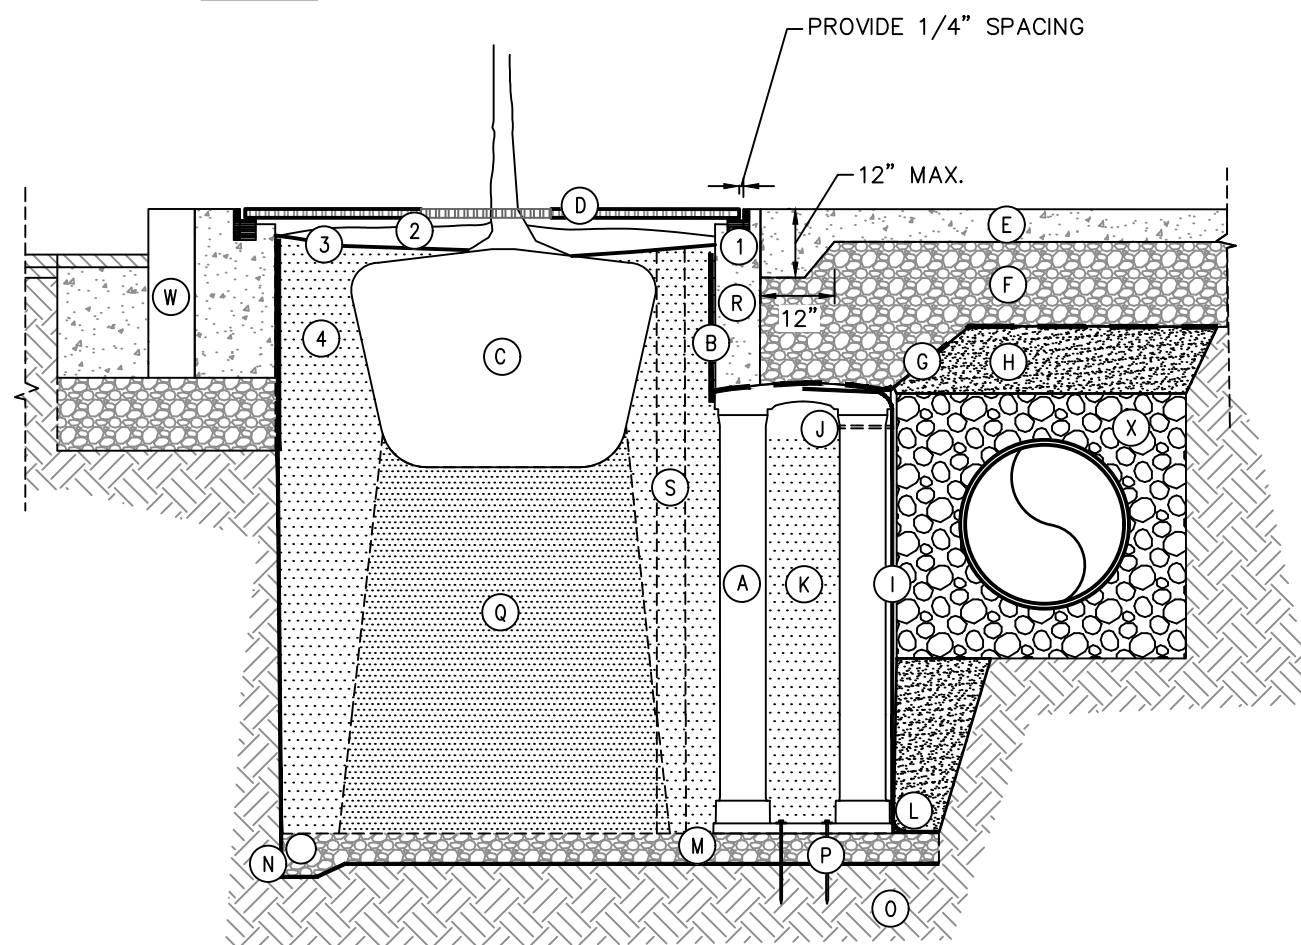

SECTION A-A

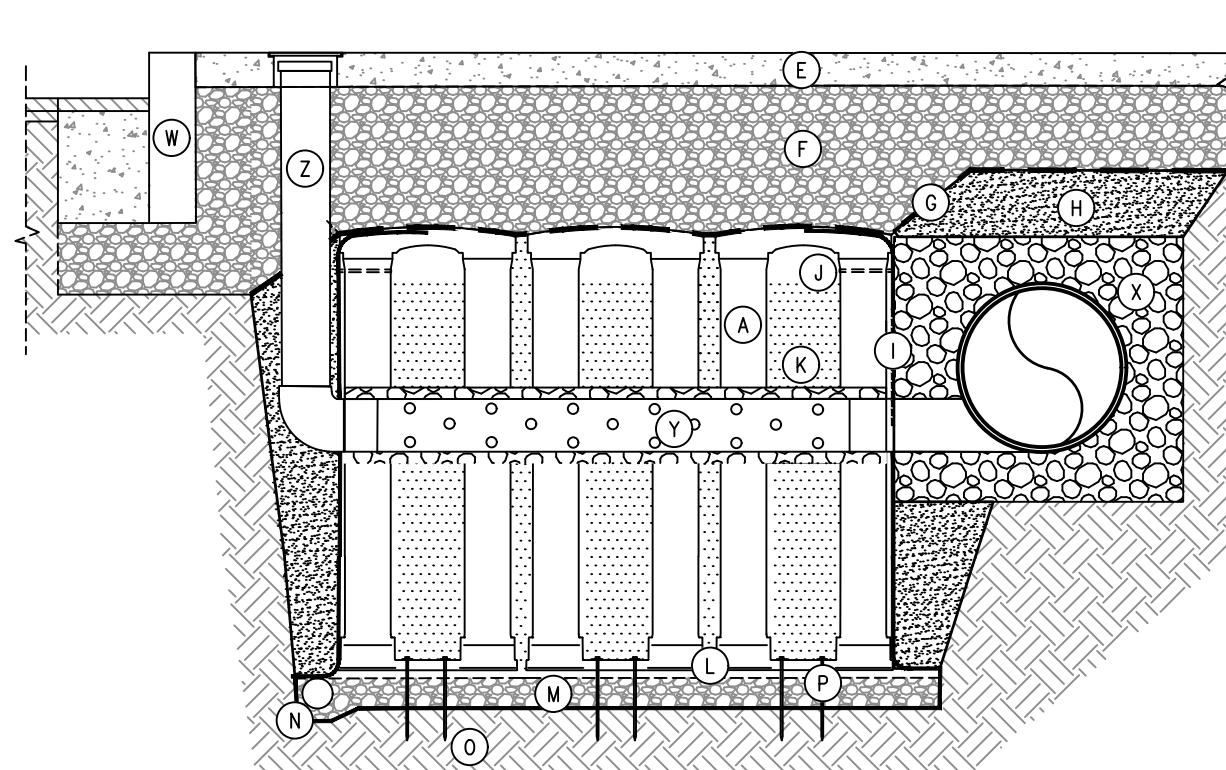

SECTION B-B

No.	DATE	DESCRIPTION	DESIGNER	REVIEWER



SEAL

SCALE:	HORZ.: AS NOTED
	VERT.:
DATUM:	HORZ.:
	VERT.:
0	
GRAPHIC SCALE	

FUSS & O'NEILL
317 IRON HORSE WAY, SUITE 204
PROVIDENCE, RI 02908
401.861.3070
www.fando.com

BRADY SULLIVAN PROPERTIES, LLC

DETAILS

BRISTOL YARN MILL


125 THAMES STREET
BRISTOL, RHODE ISLAND

PROJ. No.: 20061150.A22
DATE: NOVEMBER 29, 2022


CD-506

SHEET 21 OF 26


File Path: \\private\DRS\CadProj\DWG\PP20061150\A22\Civil\Plan\Permitting Plans\20061150A22_DET01.dwg Layout: CD-507 Plotted: Tue, December 06, 2022 - 1:26 PM User: ajohnson
MS VIEW: Plotter: AUTOCAD PDF (GENERAL DOCUMENTATION) PC3 CTB File: FO.STB

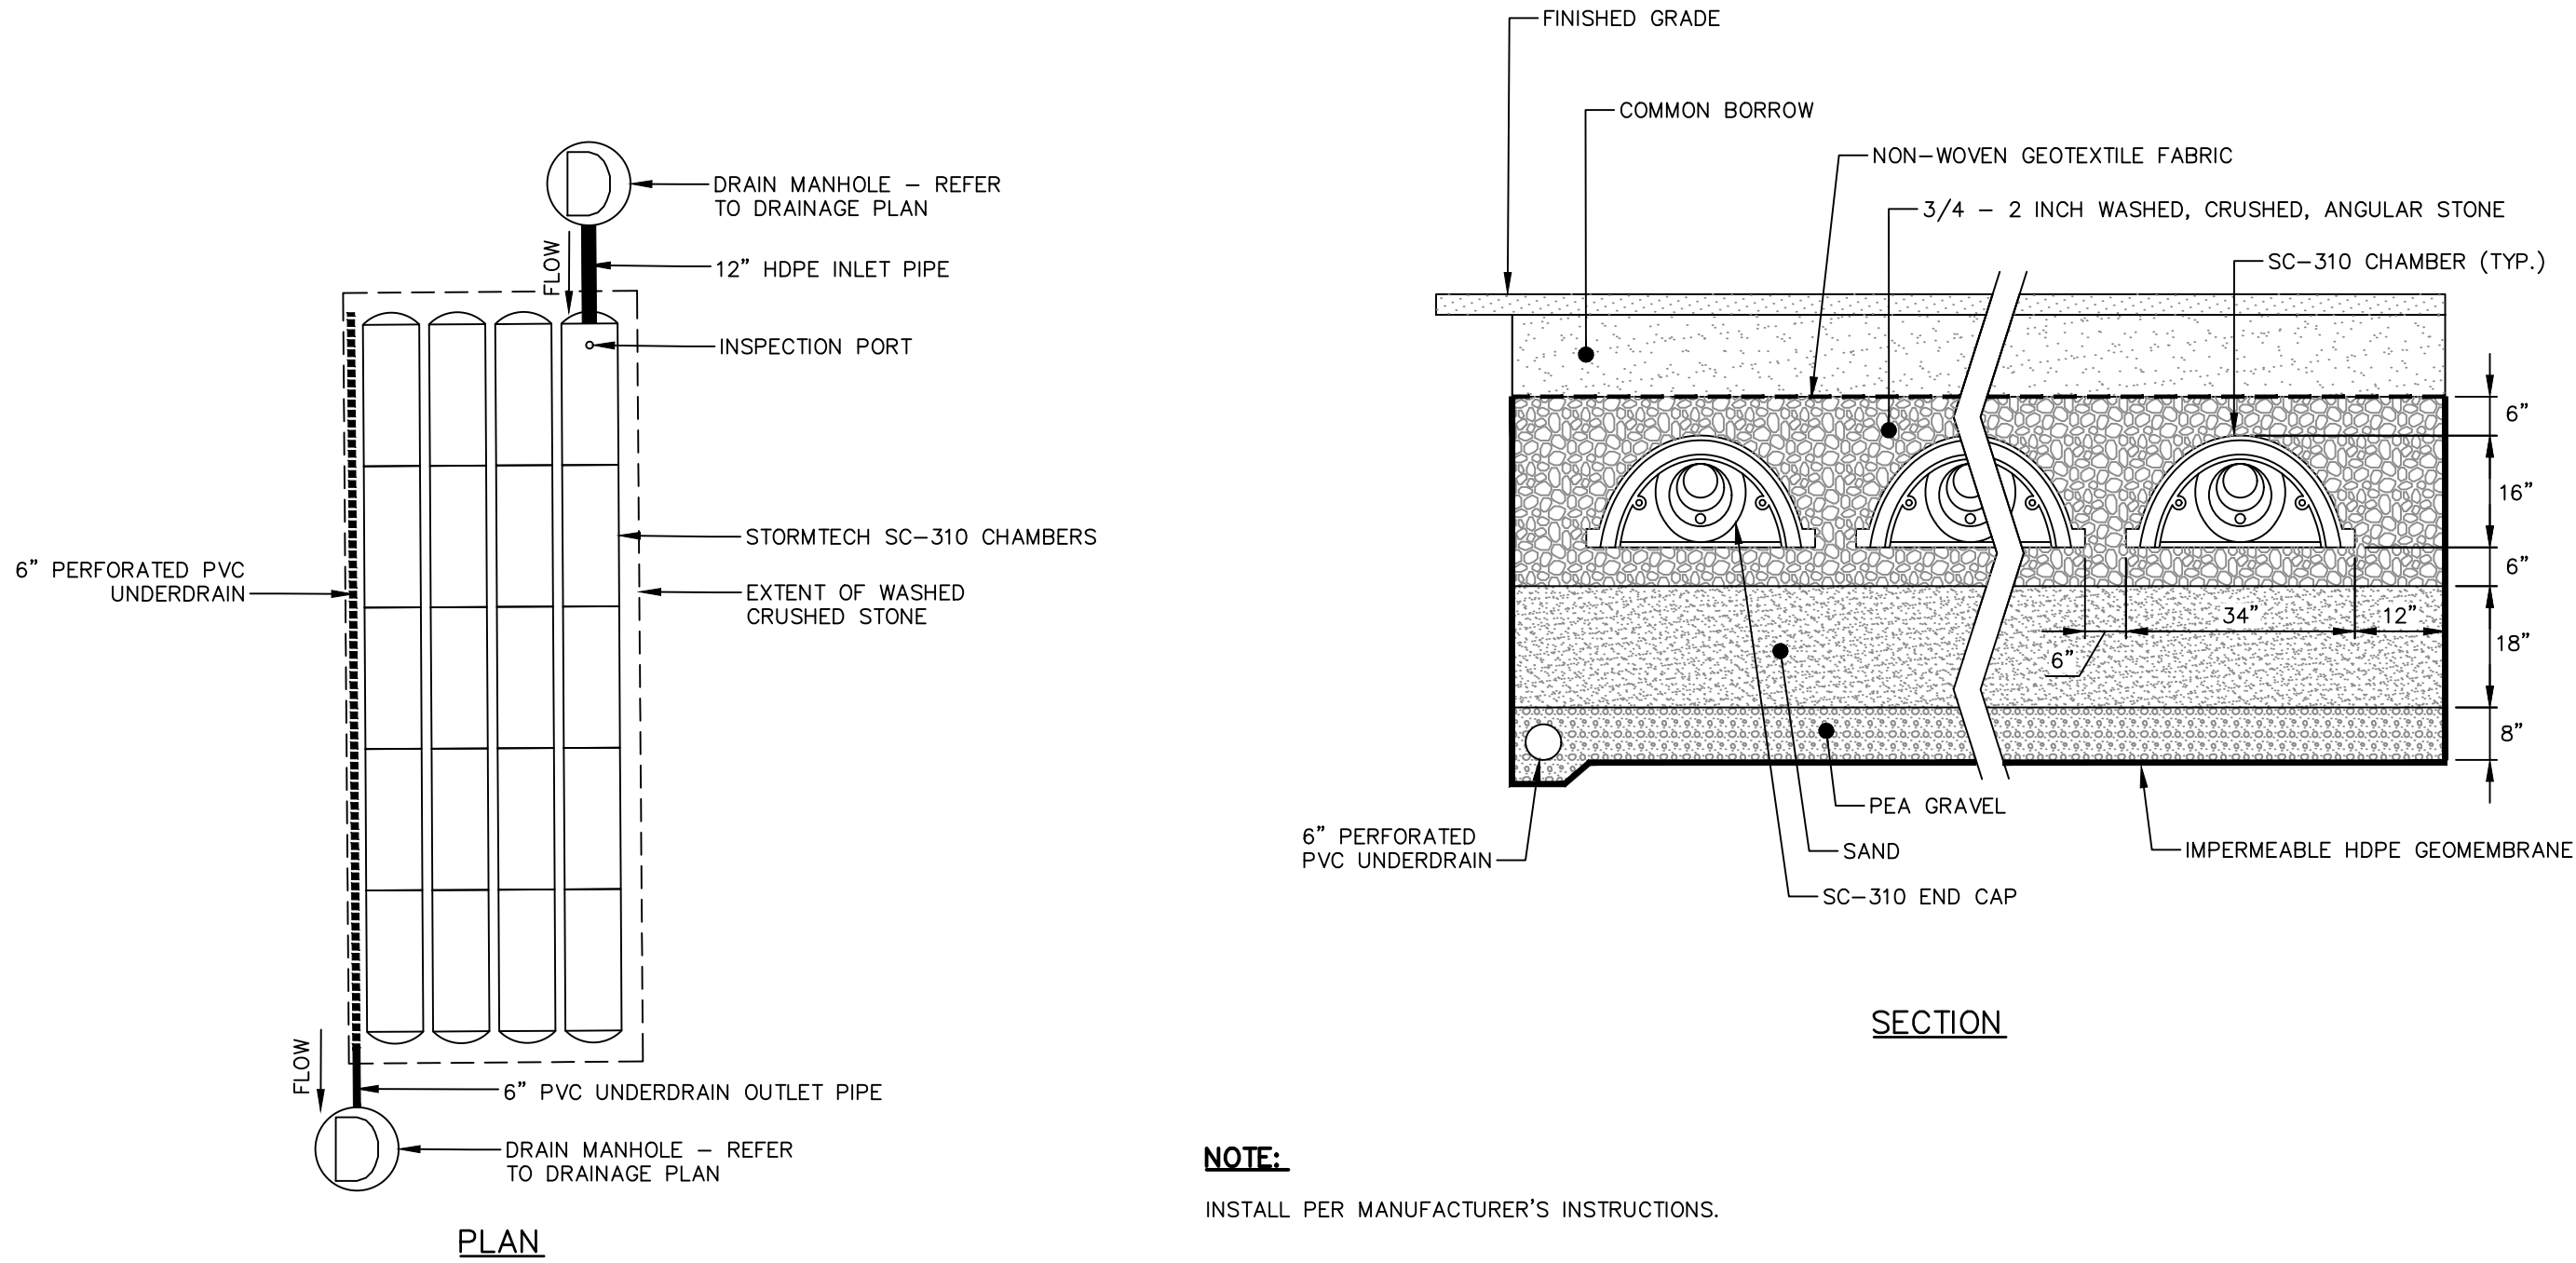

SUBSURFACE FILTRATION SYSTEM 1
NOT TO SCALE

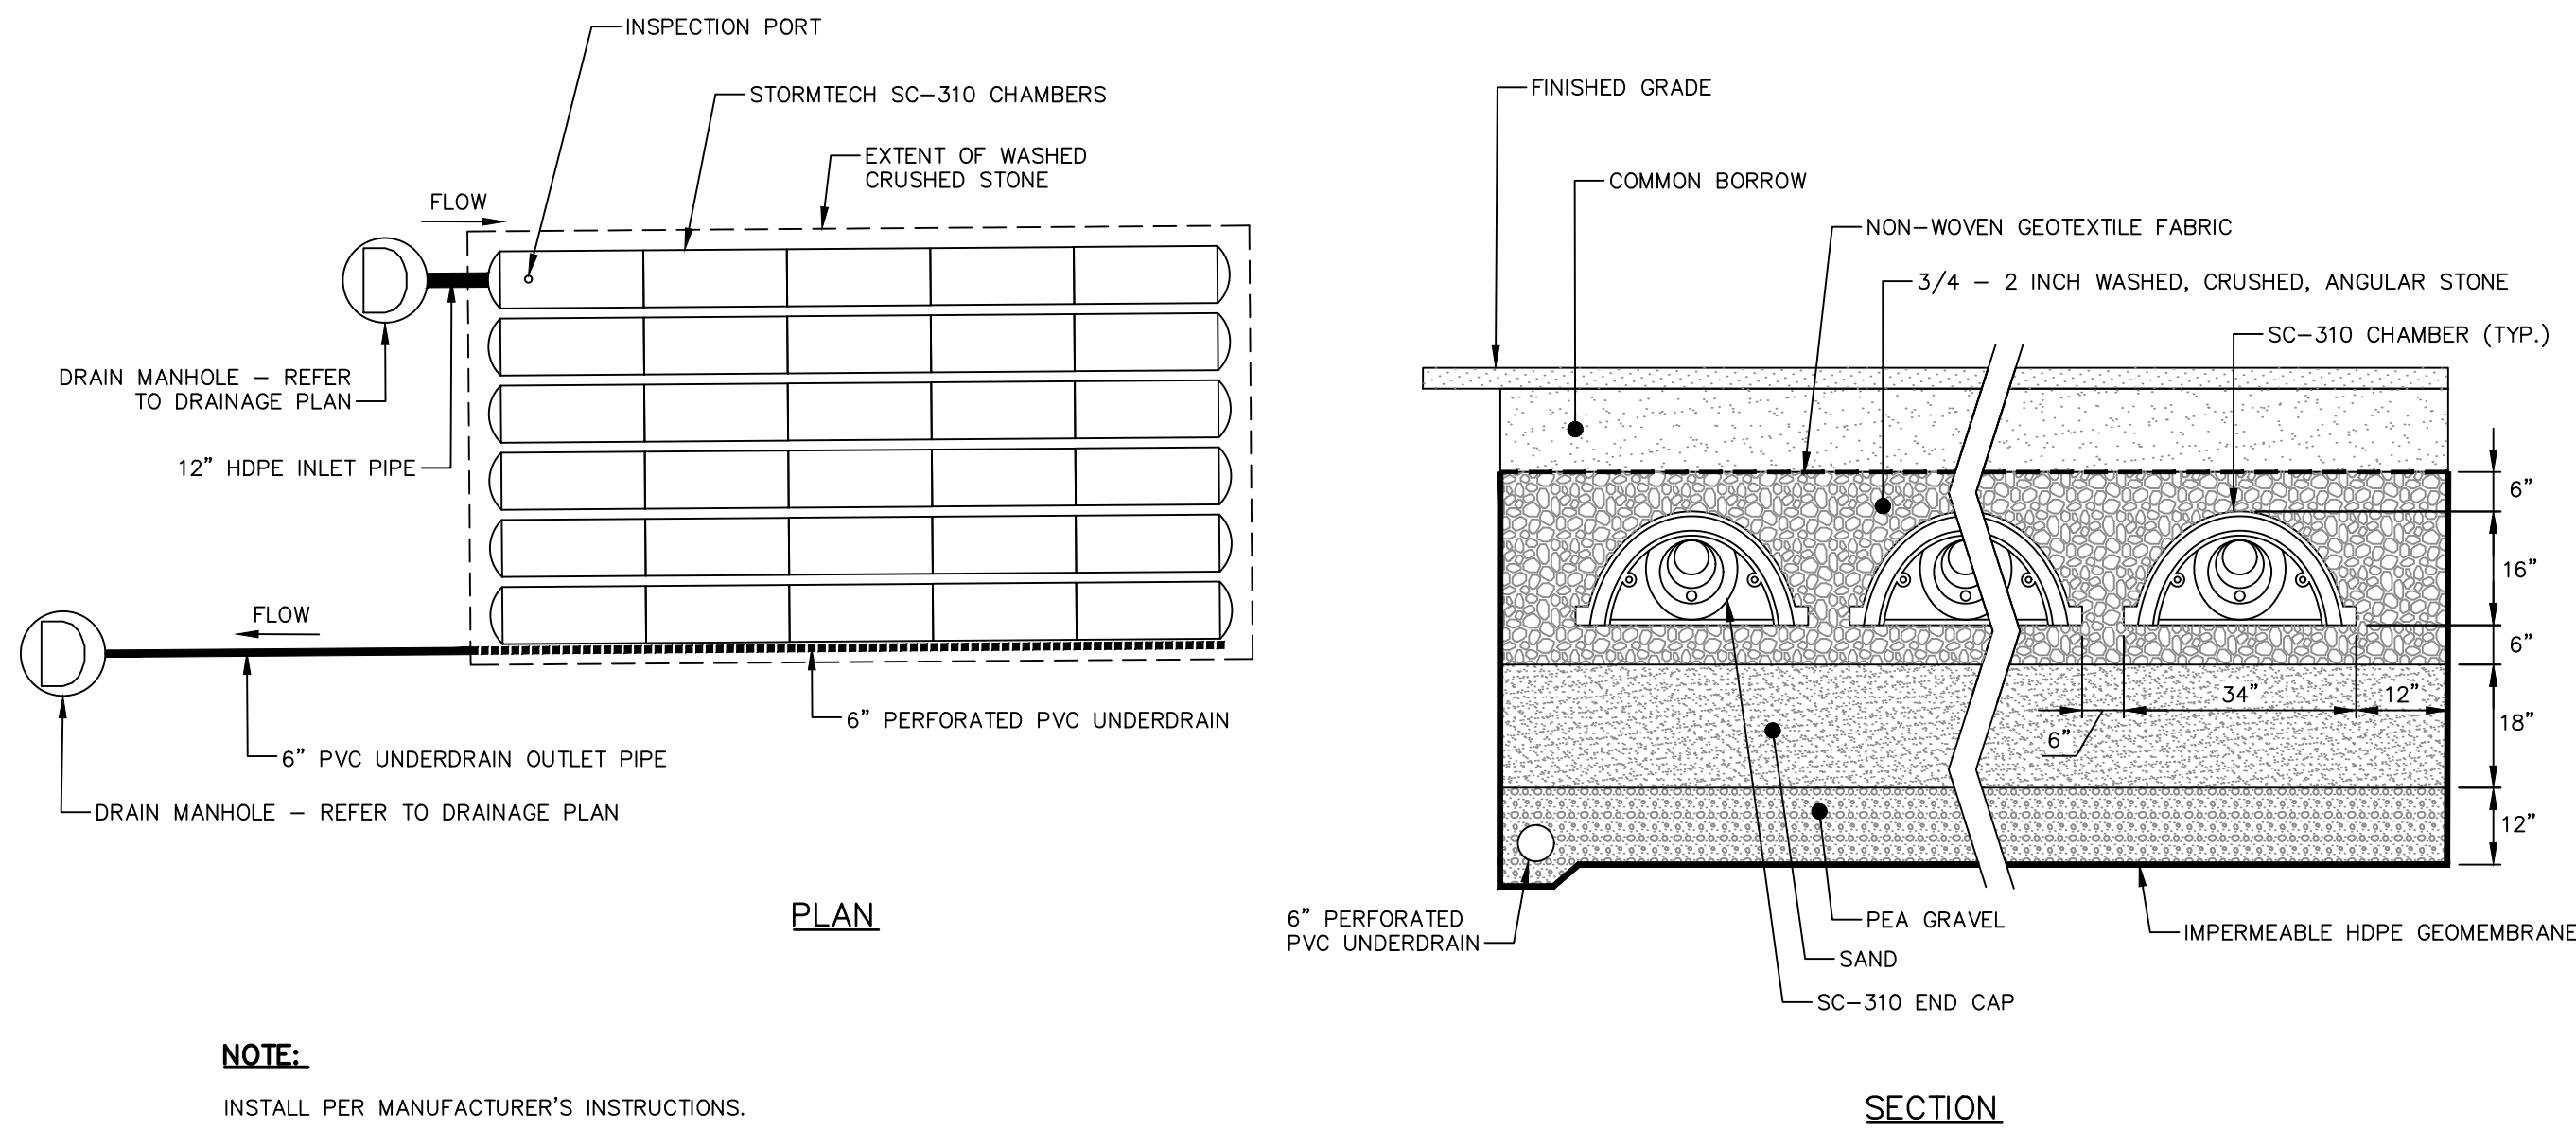


SUBSURFACE FILTRATION SYSTEM 2
NOT TO SCALE

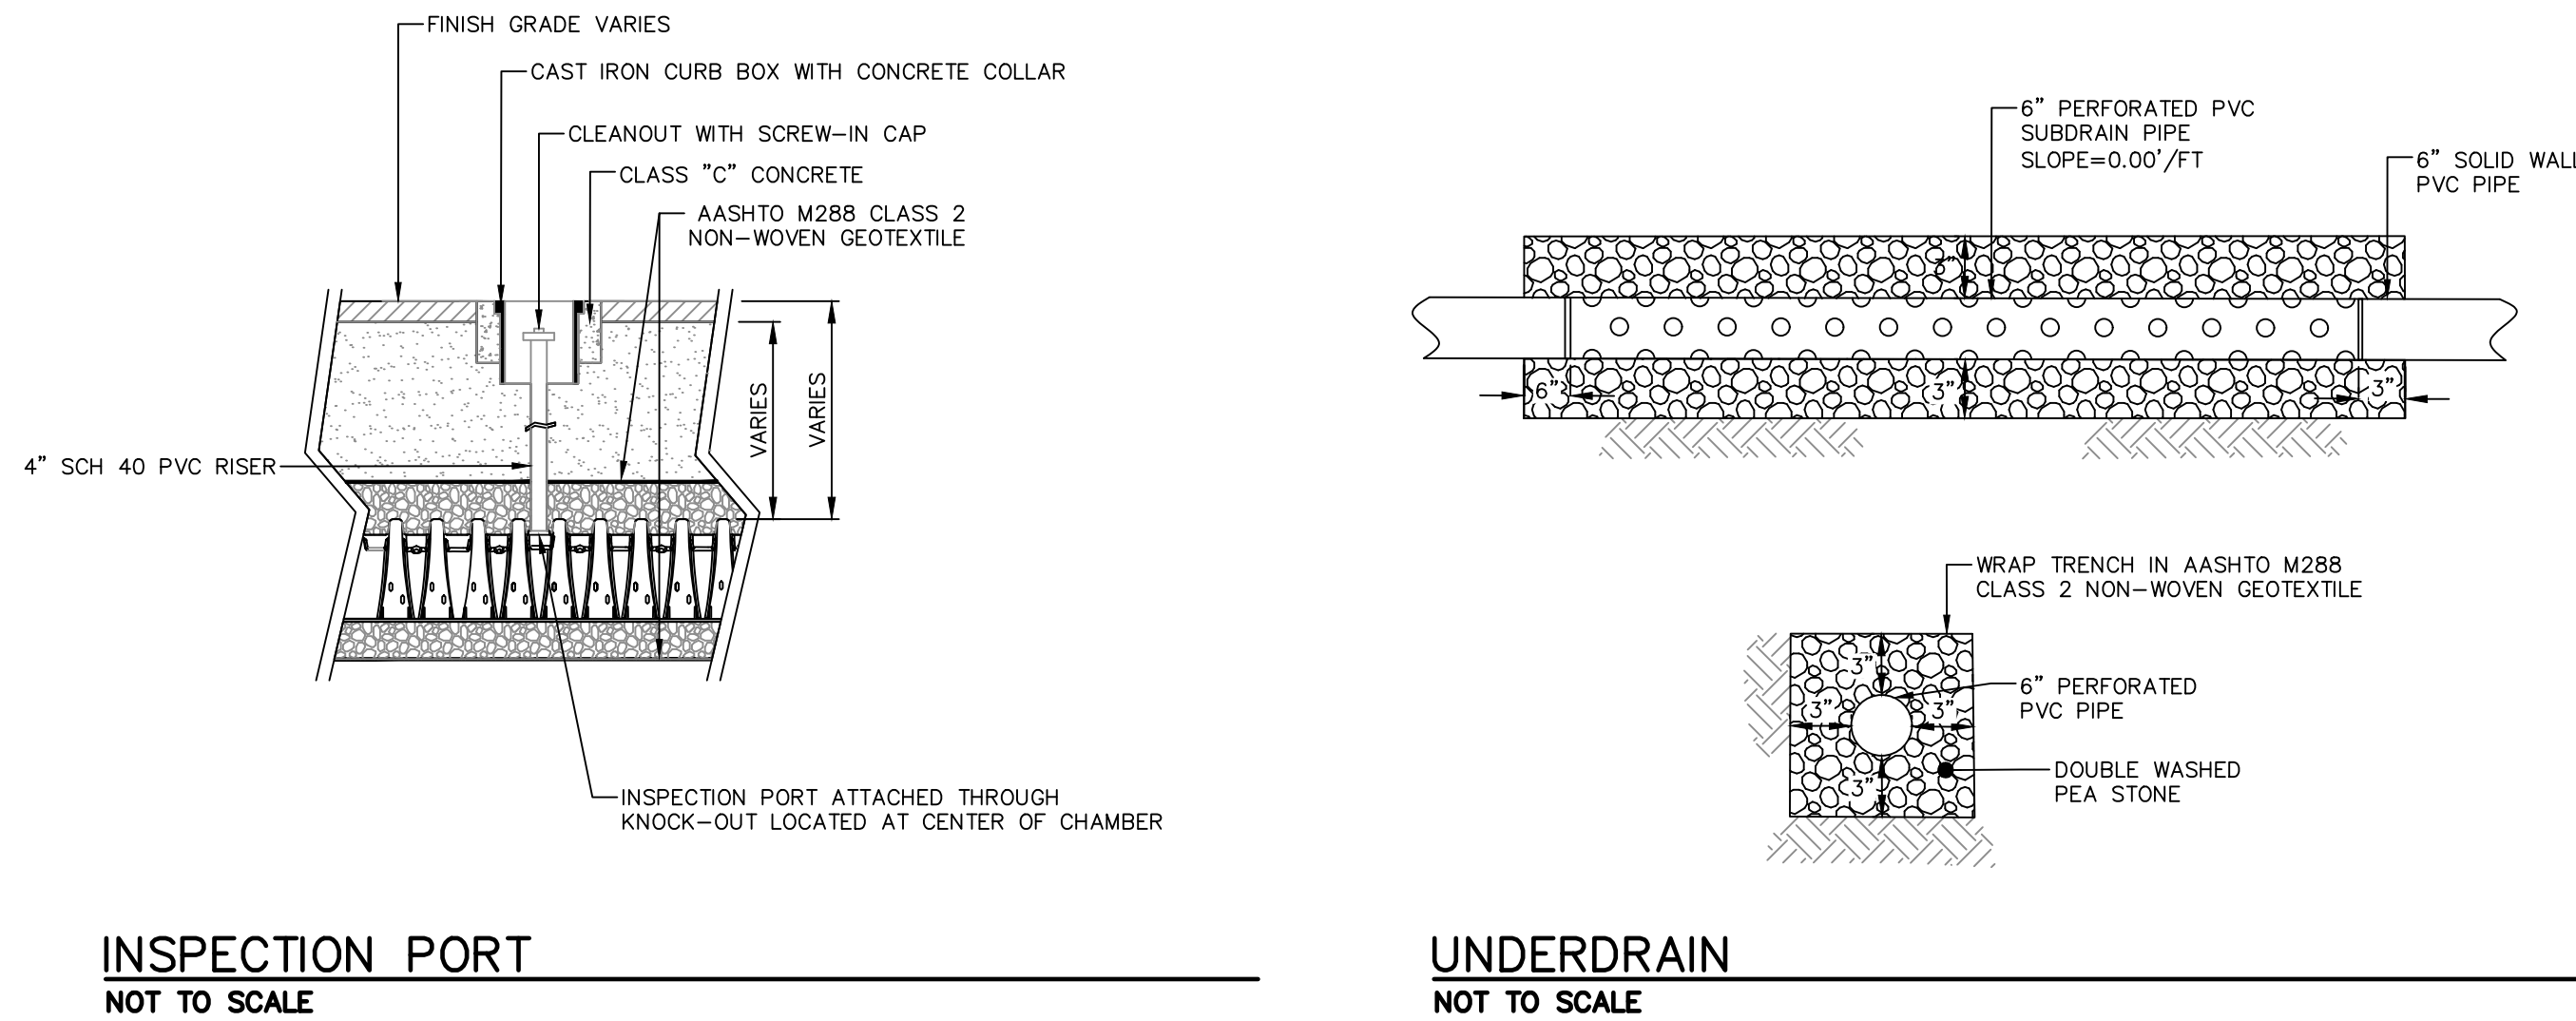

INSPECTION PORT
NOT TO SCALE

UNDERDRAIN
NOT TO SCALE

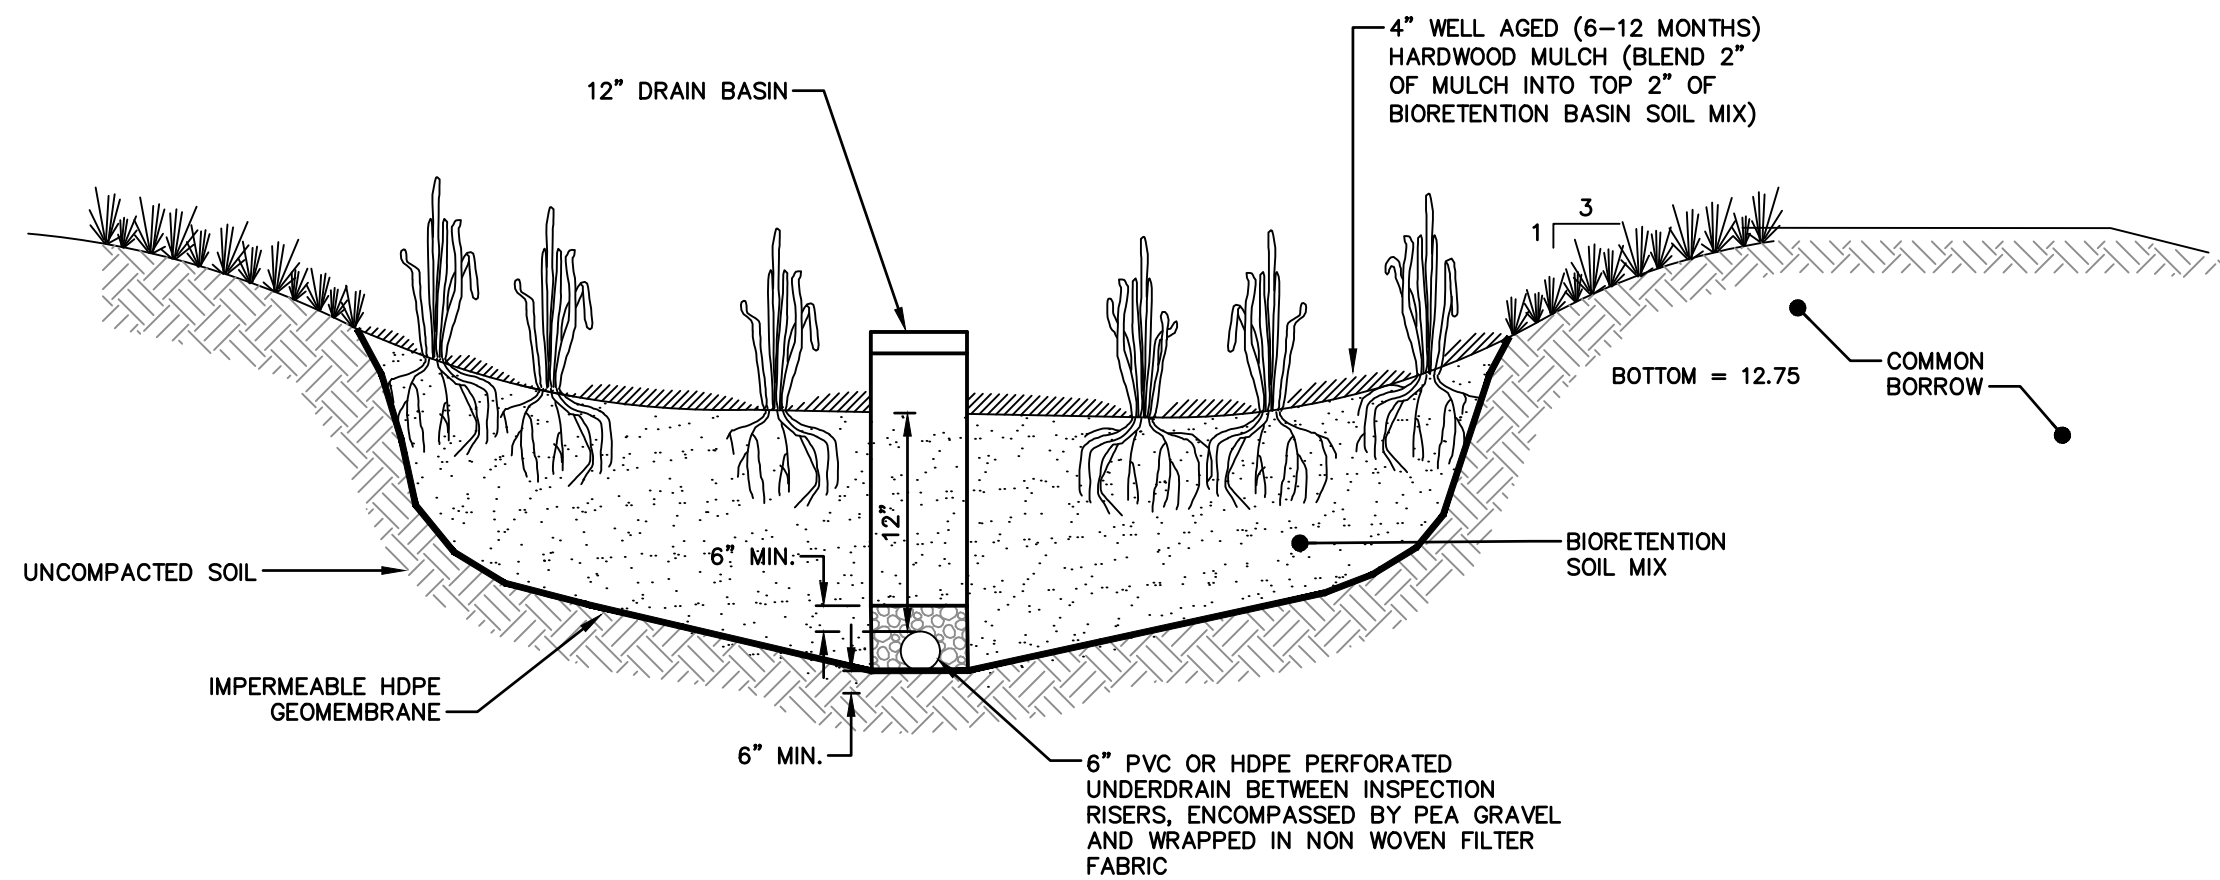

NOTES:


- BIORETENTION SOIL MIX SHALL HAVE A LOAMY SAND TEXTURE PER USDA TEXTURAL TRIANGLE WITH A MAXIMUM CLAY CONTENT OF LESS THAN 2% SOIL MIXTURE SHALL BE 85-88% SAND, 8-12% SOIL FINES, AND 3-5% ORGANIC MATTER.
- THE SOIL SHALL BE A UNIFORM MIX, FREE OF STONES, STUMPS, ROOTS, OR OTHER SIMILAR OBJECTS LARGER THAN TWO INCHES. SOIL SHALL BE FREE OF BERMUDA GRASS, QUACKGRASS, JOHNSON GRASS, MUGWORT, NUTSEDGE, POISON IVY, CANADIAN THISTLE, TEARHUB, OR OTHER NOXIOUS WEEDS.
- PRIOR TO INSTALLATION, SOIL SHALL BE TESTED AND CONFORM TO THE FOLLOWING CRITERIA:
PH RANGE: 5.7 - 7.0
MAGNESIUM: 32 PPM MIN.
PHOSPHORUS P205: NOT TO EXCEED 69 PPM
POTASSIUM K20: 78 PPM MIN.
SOLUBLE SALTS: NOT TO EXCEED 500 PPM

RAIN GARDEN
NOT TO SCALE

PLANNING BOARD APPROVAL

PLANNING BOARD CHAIR OR DESIGNEE DATE

No.	DATE	DESCRIPTION	DESIGNER	REVIEWER

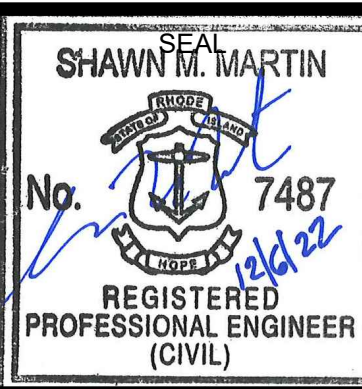

SEAL

SCALE:	HORZ.: AS NOTED
	VERT.:
DATUM:	HORZ.:
	VERT.:
GRAPHIC SCALE	



FUSS & O'NEILL
317 IRON HORSE WAY, SUITE 204
PROVIDENCE, RI 02908
401.861.3070
www.fando.com

BRADY SULLIVAN PROPERTIES, LLC

DETAILS

BRISTOL YARN MILL

125 THAMES STREET


BRISTOL, RHODE ISLAND

PROJ. No.: 20061150.A22
DATE: NOVEMBER 29, 2022

CD-507

SHEET 22 OF 26


File Path: \\private\dfs\CadProj\DWG\GP20061150A22\Civil\Plan\Permitting Plans\20061150A22_DET01.dwg Layout: CD-508 Plotted: Tue, December 06, 2022 - 1:27 PM User: ajohnson
MS VIEW: Plotter: AUTOCAD PDF (GENERAL DOCUMENTATION) PC3 CTB File: FO.STB

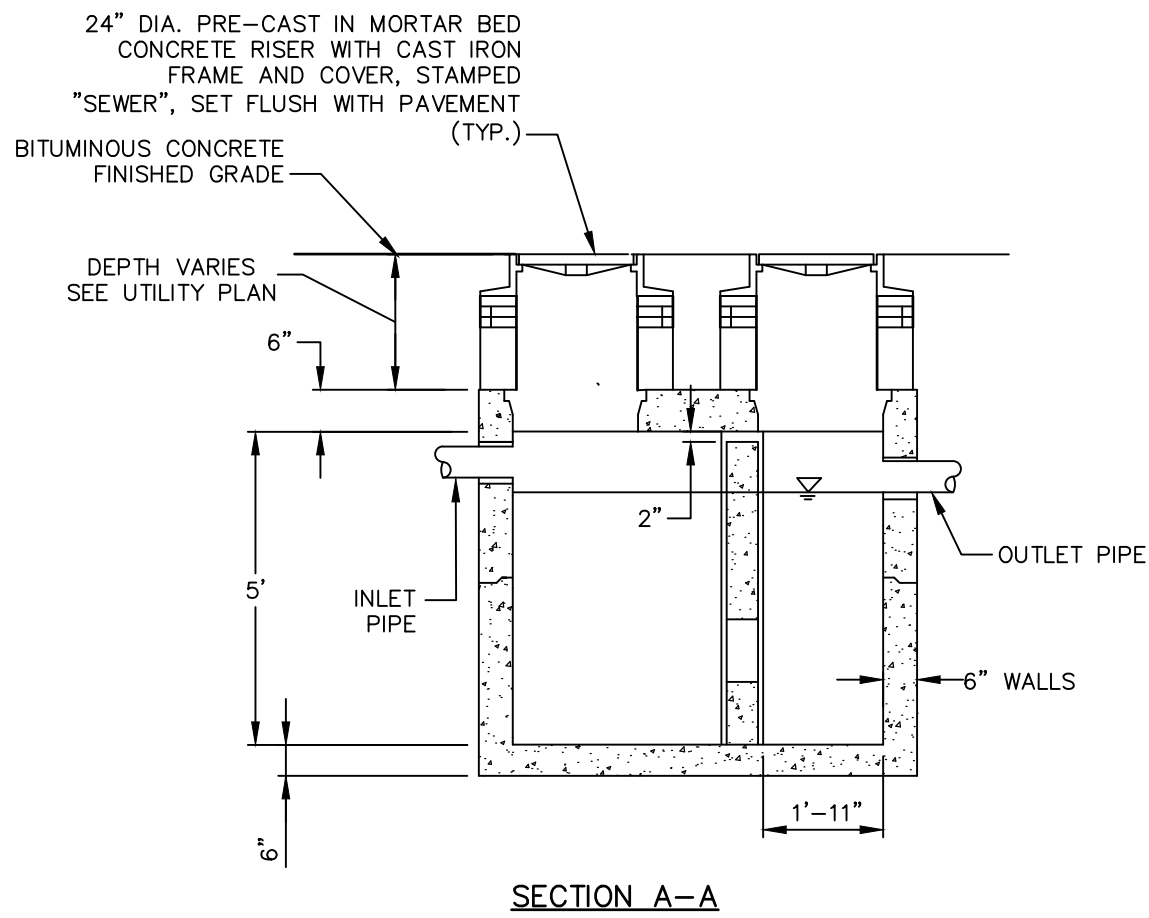

- NOTES:
- VOLUME SHALL BE 1,000 GALLONS.
 - CONCRETE : 5,000 P.S.I. MINIMUM STRENGTH @ 28 DAYS
 - STEEL REINFORCING ASTM A-615, GRADE 60
 - COVER TO STEEL 1" MINIMUM
 - TANKS SHALL MEET ASTM C858 AND ACI 318 WITH AASHTO HS-20 LOADING
 - EARTH COVER 0 MIN. TO 5 FEET MAX
 - EARTH COVER 0 MIN. TO 5 FEET MAX

OIL/WATER SEPARATOR

NOT TO SCALE

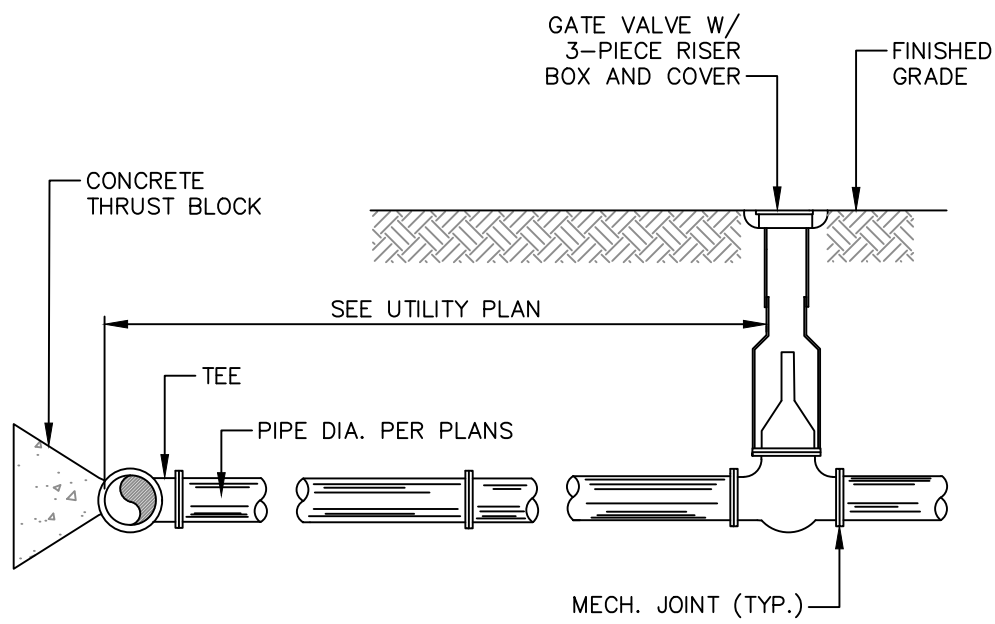

FIRE PROTECTION SERVICE CONNECTION

NOT TO SCALE

TABLE OF DIMENSIONS											
BENDS	B	C	D	E	F	BENDS	B	C	D	E	F
6" 111/4"	8"	15"	12"	24"	12"	6" 45"	8"	30"	12"	24"	14"
6" 221/2"	"	19"	"	"	13"	6" 90"	"	30"	"	"	27"
8" 111/4"	"	20"	"	"	12"	8" 45"	"	30"	"	"	24"
8" 221/2"	"	22"	"	"	17"	8" 90"	"	38"	"	"	36"
12" 111/4"	"	30"	"	"	15"	12" 45"	"	40"	"	"	40"
12" 221/2"	"	35"	"	"	25"	12" 90"	"	60"	"	"	52"


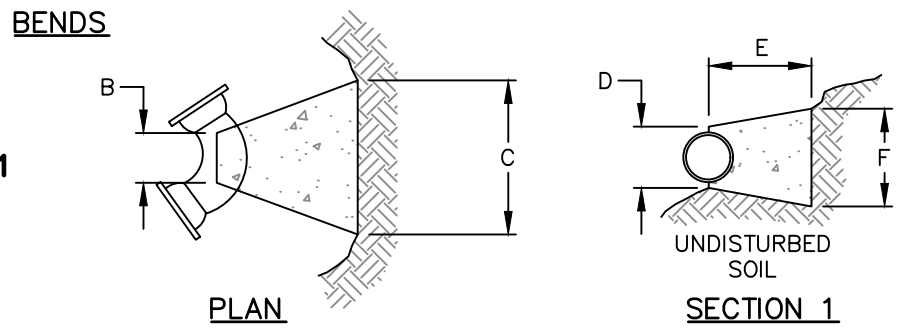



TABLE OF DIMENSIONS											
TEES	G	H	I	J	TEES	G	H	I	J	TEES	G
6"x 6"x 6"	12"	24"	24"	18"	12"x 12"x 6"	12"	24"	24"	18"	12"x 12"x 8"	12"
8"x 8"x 6"	"	"	"	"	12"x 12"x 8"	"	"	"	24"	12"x 12"x 12"	"
8"x 8"x 8"	"	"	"	24"	12"x 12"x 12"	"	36"	"	36"		

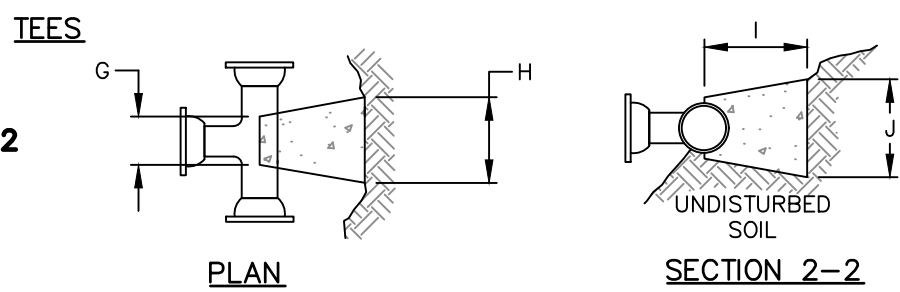

- NOTES:
- PROVIDE BLOCKS FOR TAPPING SLEEVES, DEAD ENDS, GATE VALVES, AND VERTICAL BENDS (SAME SIZE AS REQUIRED FOR TEES). PROVIDE ANCHOR RODS AT VERTICAL BENDS AND GATE VALVES.
 - CONCRETE SHALL NOT BE PLACED AGAINST PIPE BEYOND FITTING.
 - CONCRETE SHALL HAVE 3,000 PSI MINIMUM COMPRESSIVE STRENGTH AT 28 DAYS.

CONCRETE THRUST BLOCK


NOT TO SCALE

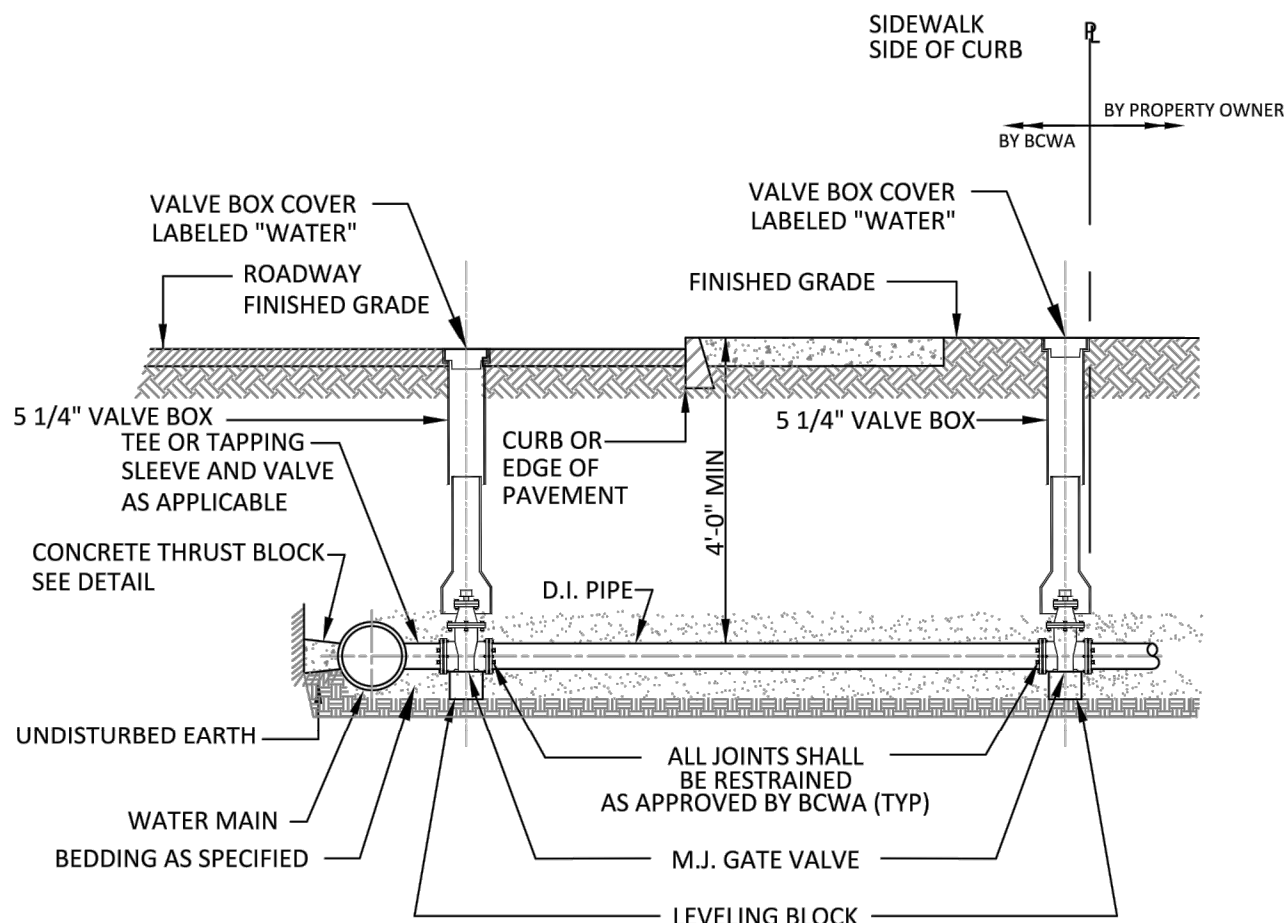

- NOTE:
- ALL SERVICE MATERIALS, BEDDING AND BACKFILL PER BCWA SPECIFICATIONS.
 - SERVICE LINE FROM GATE BOX TO BUILDING SHALL BE INSPECTED AND APPROVED BY THE BCWA PRIOR TO BEING BACKFILLED AND/OR ACTIVATED.
 - TAPPING SLEEVE TO BE PRESSURE TESTED PRIOR TO INSTALLATION.
 - STREET SIDE OF SERVICE TO BE INSTALLED FIRST, LOCATION TO BE DETERMINED BY BCWA.
 - WHENEVER THERE IS A DISCREPANCY BETWEEN THIS DETAIL AND THE WRITTEN SPECIFICATIONS, THE SPECIFICATIONS SHALL GOVERN.

SERVICE CONNECTION 4 INCHES & GREATER (BCWA DETAIL 10C)


NOT TO SCALE

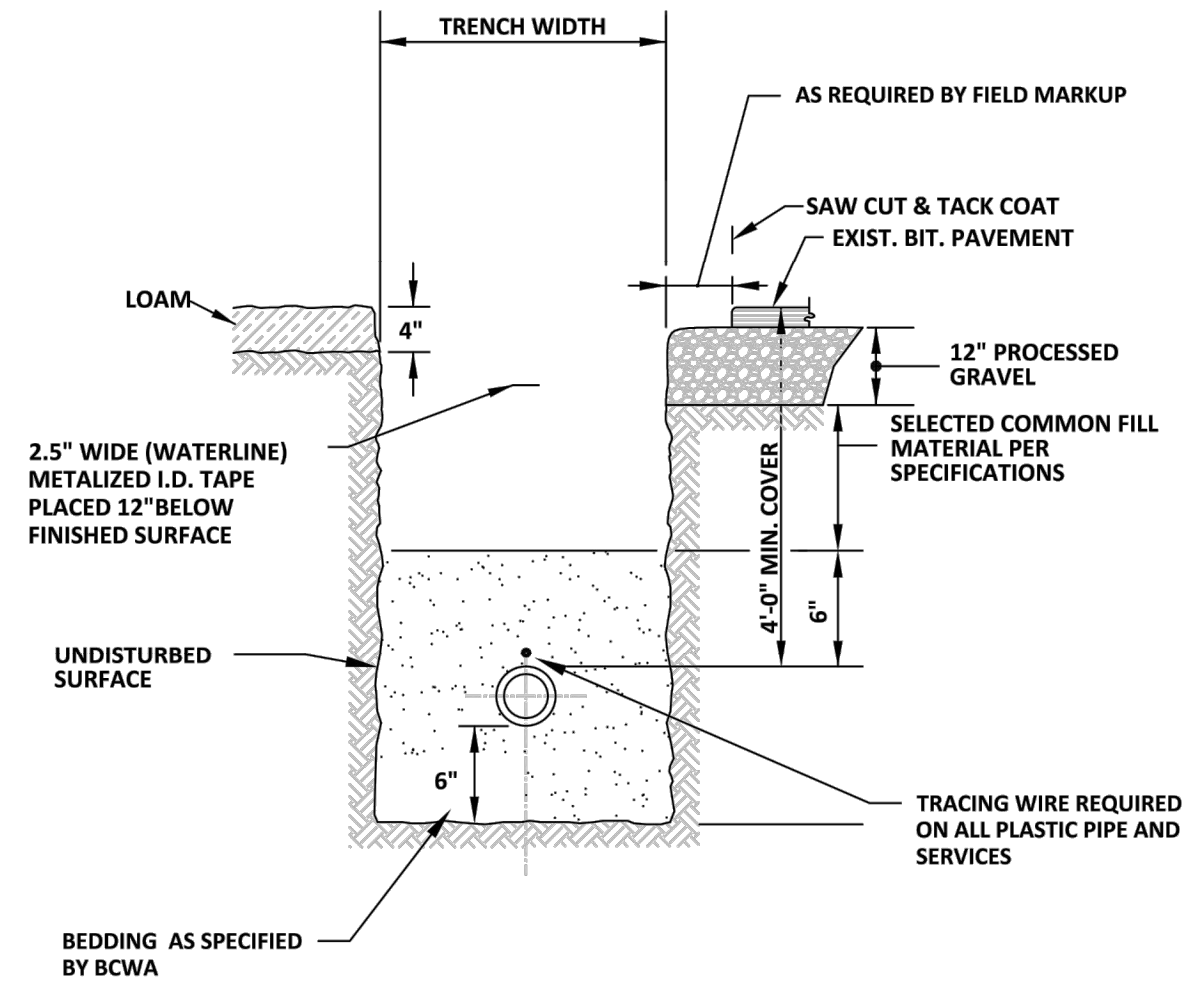

- NOTES:
- ALL MATERIALS, BEDDING AND BACKFILL PER BCWA SPECIFICATIONS AND SHALL BE INSPECTED AND APPROVED BY THE BCWA PRIOR TO BEING BACKFILLED AND/OR ACTIVATED.
 - ROADWAY AND SIDEWALK RESTORATION SHALL BE PERFORMED IN ACCORDANCE WITH ALL MUNICIPAL OR RIDOT PERMIT REQUIREMENTS.
 - WHENEVER THERE IS A DISCREPANCY BETWEEN THIS DETAIL AND THE WRITTEN SPECIFICATIONS, THE SPECIFICATIONS SHALL GOVERN.

WATER TRENCH (BCWA DETAIL 1)


NOT TO SCALE

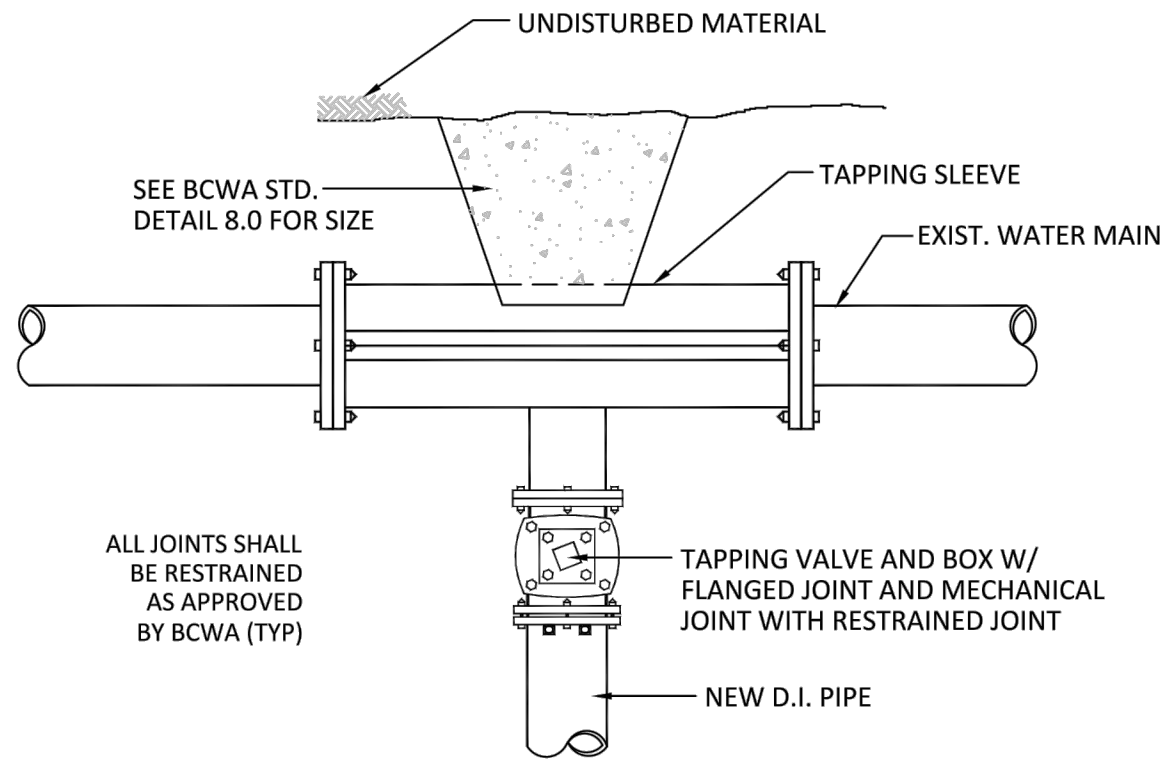

- NOTE:
- TAPPING SLEEVE, VALVE AND PIPE TO BE DISINFECTED WITH CHLORINE SOLUTION PRIOR TO INSTALL.
 - TAPPING SLEEVE TO BE PRESSURE TESTED USING AIR PRIOR TO TAPPING PIPE.
 - ALL MATERIALS, BEDDING AND BACKFILL PER BCWA SPECIFICATIONS.
 - THRUST BLOCK PER BCWA SPECIFICATIONS. SEE BCWA STD. DETAIL 8.0.
 - ALL WORK AND MATERIALS SHALL BE INSPECTED AND APPROVED BY THE BCWA PRIOR TO BEING BACKFILLED AND/OR ACTIVATED.
 - WHENEVER THERE IS A DISCREPANCY BETWEEN THIS DETAIL AND THE WRITTEN SPECIFICATIONS, THE SPECIFICATIONS SHALL GOVERN.

TAPPING SLEEVE AND VALVE (BCWA DETAIL 3)

NOT TO SCALE

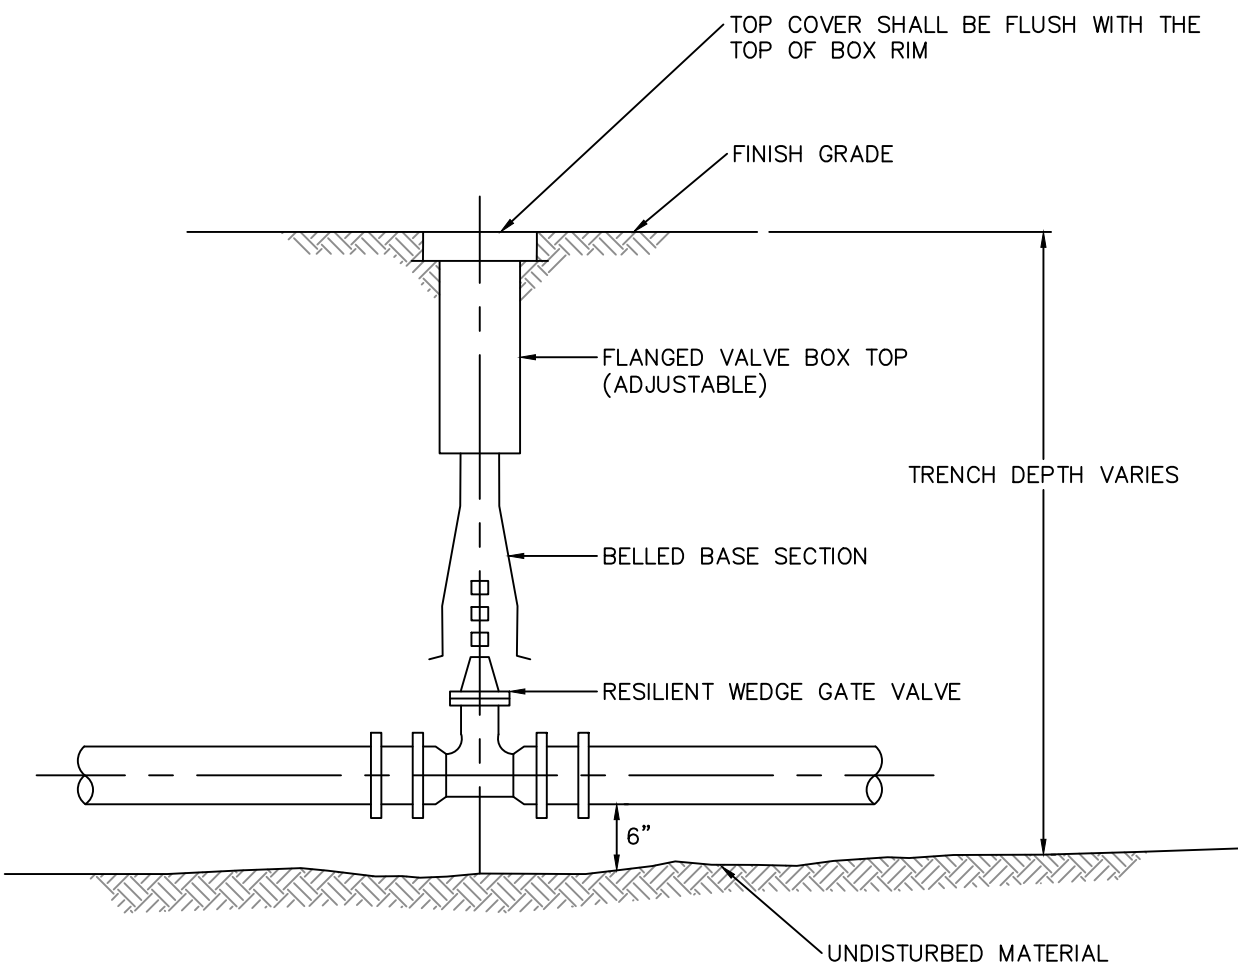


NOTE: FURNISH TWO OPERATING WRENCHES TO OWNER.

GATE VALVE

NOT TO SCALE

PLANNING BOARD APPROVAL

PLANNING BOARD CHAIR OR DESIGNEE DATE

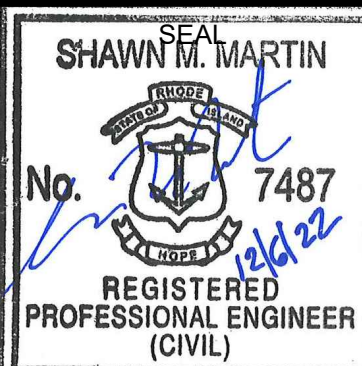

SEAL

SCALE:

HORZ.: AS NOTED

VERT.:

DATUM:

HORZ.:

VERT.:

0

GRAPHIC SCALE



FUSS & O'NEILL

317 IRON HORSE WAY, SUITE 204
PROVIDENCE, RI 02908
401.861.3070
www.fando.com

BRADY SULLIVAN PROPERTIES, LLC

DETAILS

BRISTOL YARN MILL

125 THAMES STREET





BRISTOL, RHODE ISLAND

PROJ. No.: 20061150.A22
DATE: NOVEMBER 29, 2022

CD-508

SHEET 23 OF 26

File Path: \\private\dfs\CadProj\DWG\20061150\A22\Civil\Plan\Permitting Plans\20061150A22_DET01.dwg Layout: CD-509 Plotted: Tue, December 06, 2022 - 1:27 PM User: ajohnson
MS VIEW: Plotter: AUTOCAD PDF (GENERAL DOCUMENTATION) PC3 CTB File: FO.STB

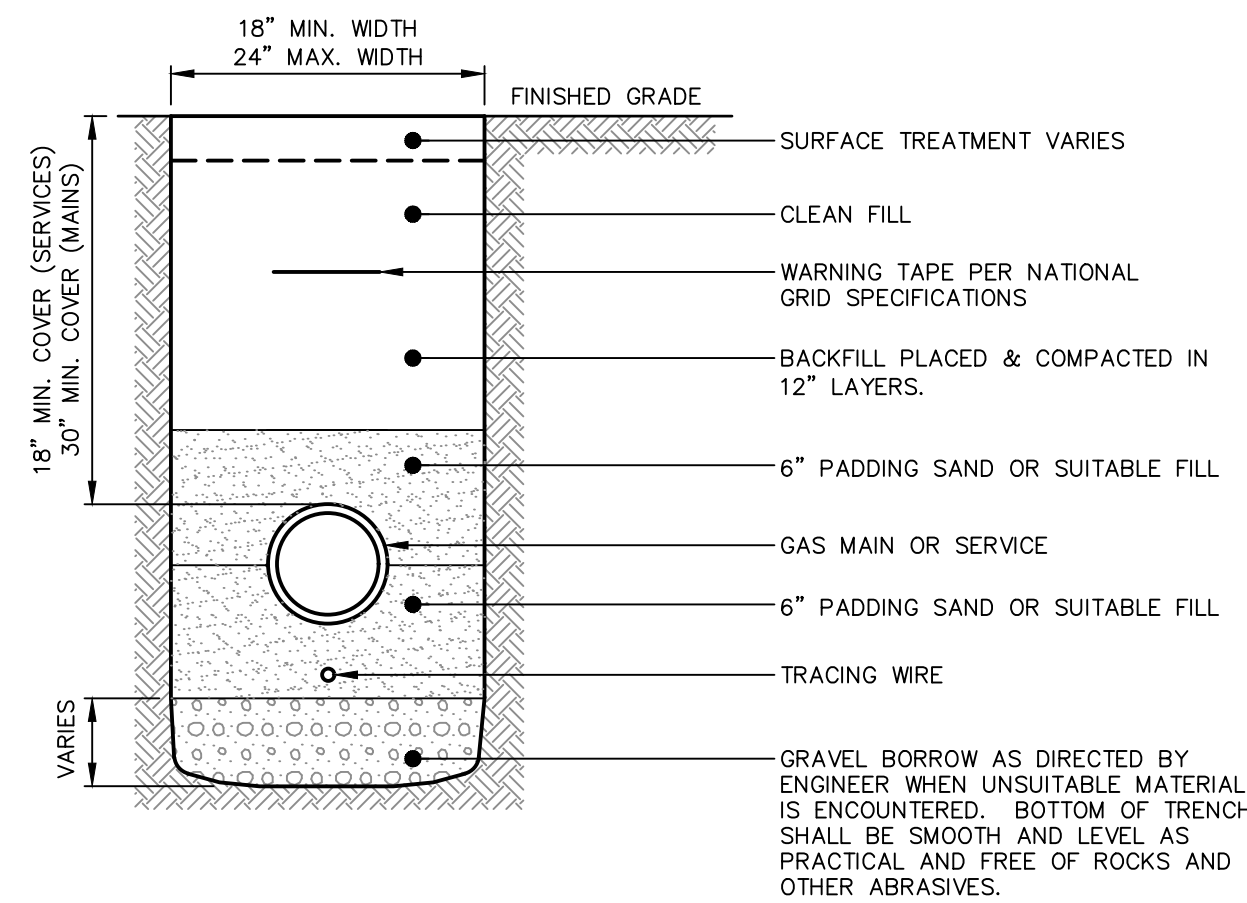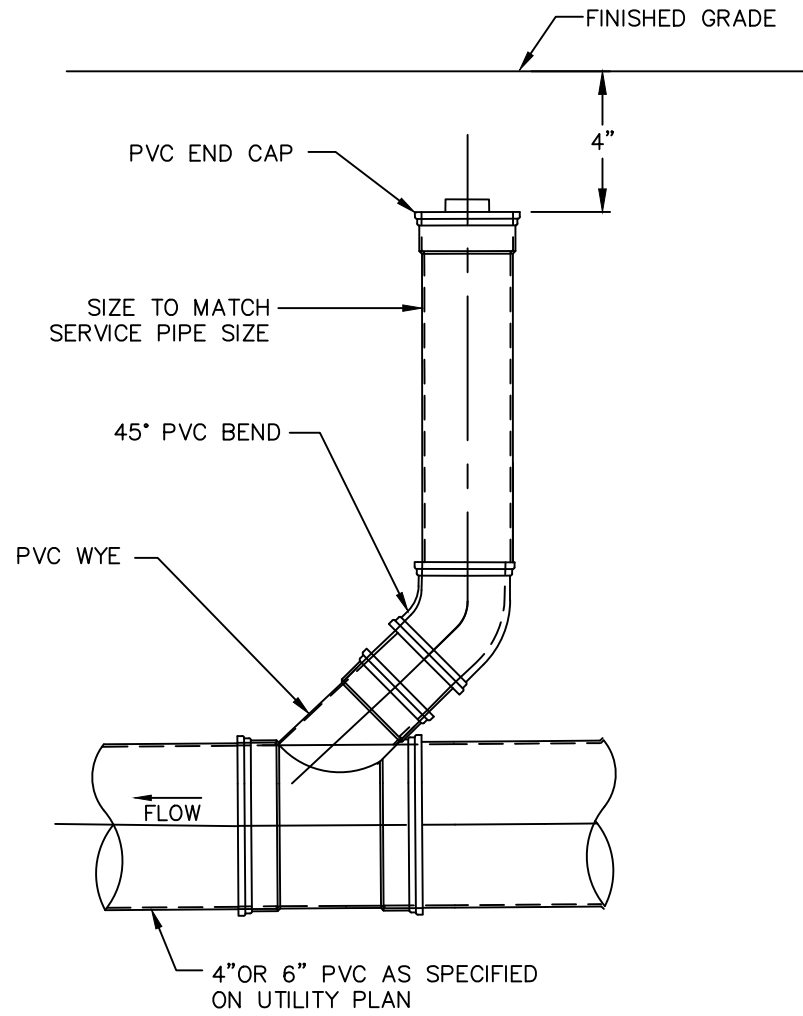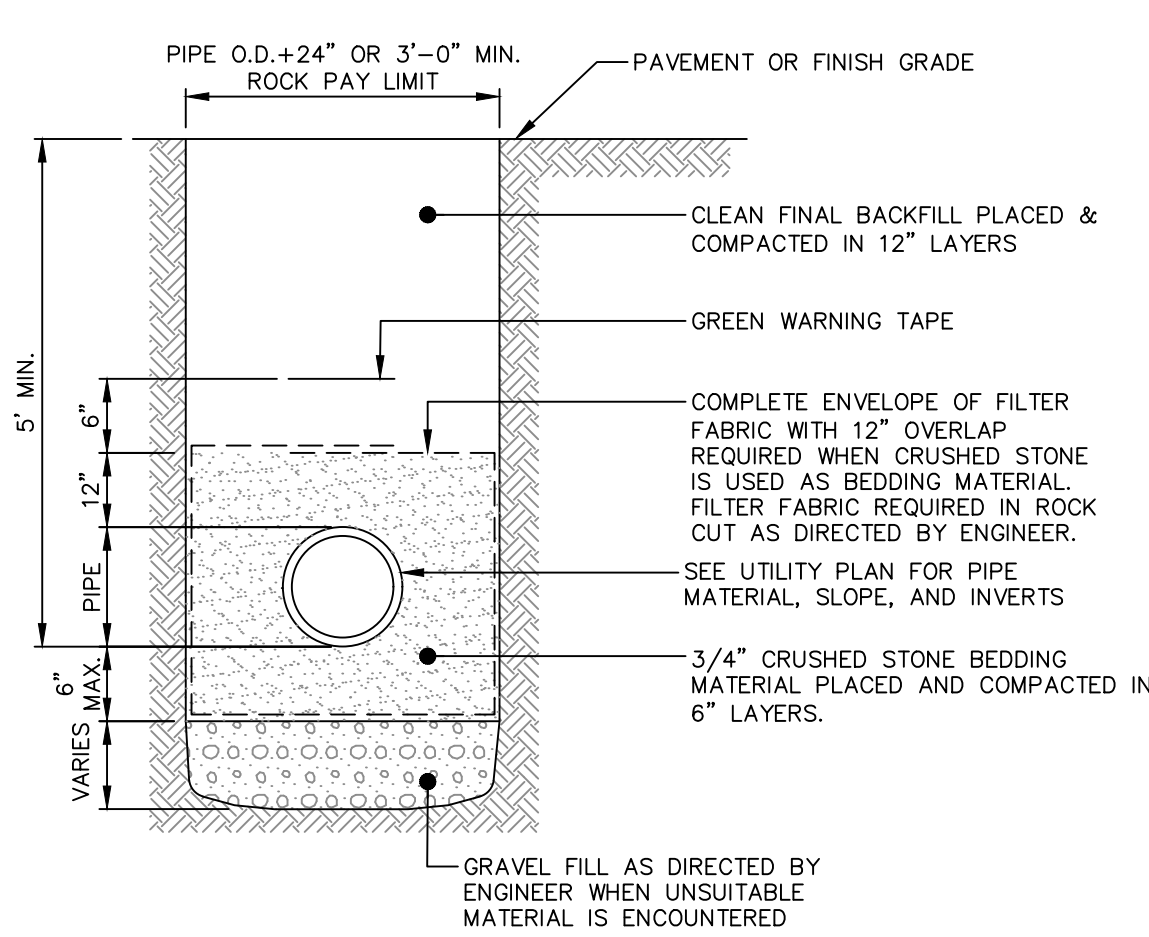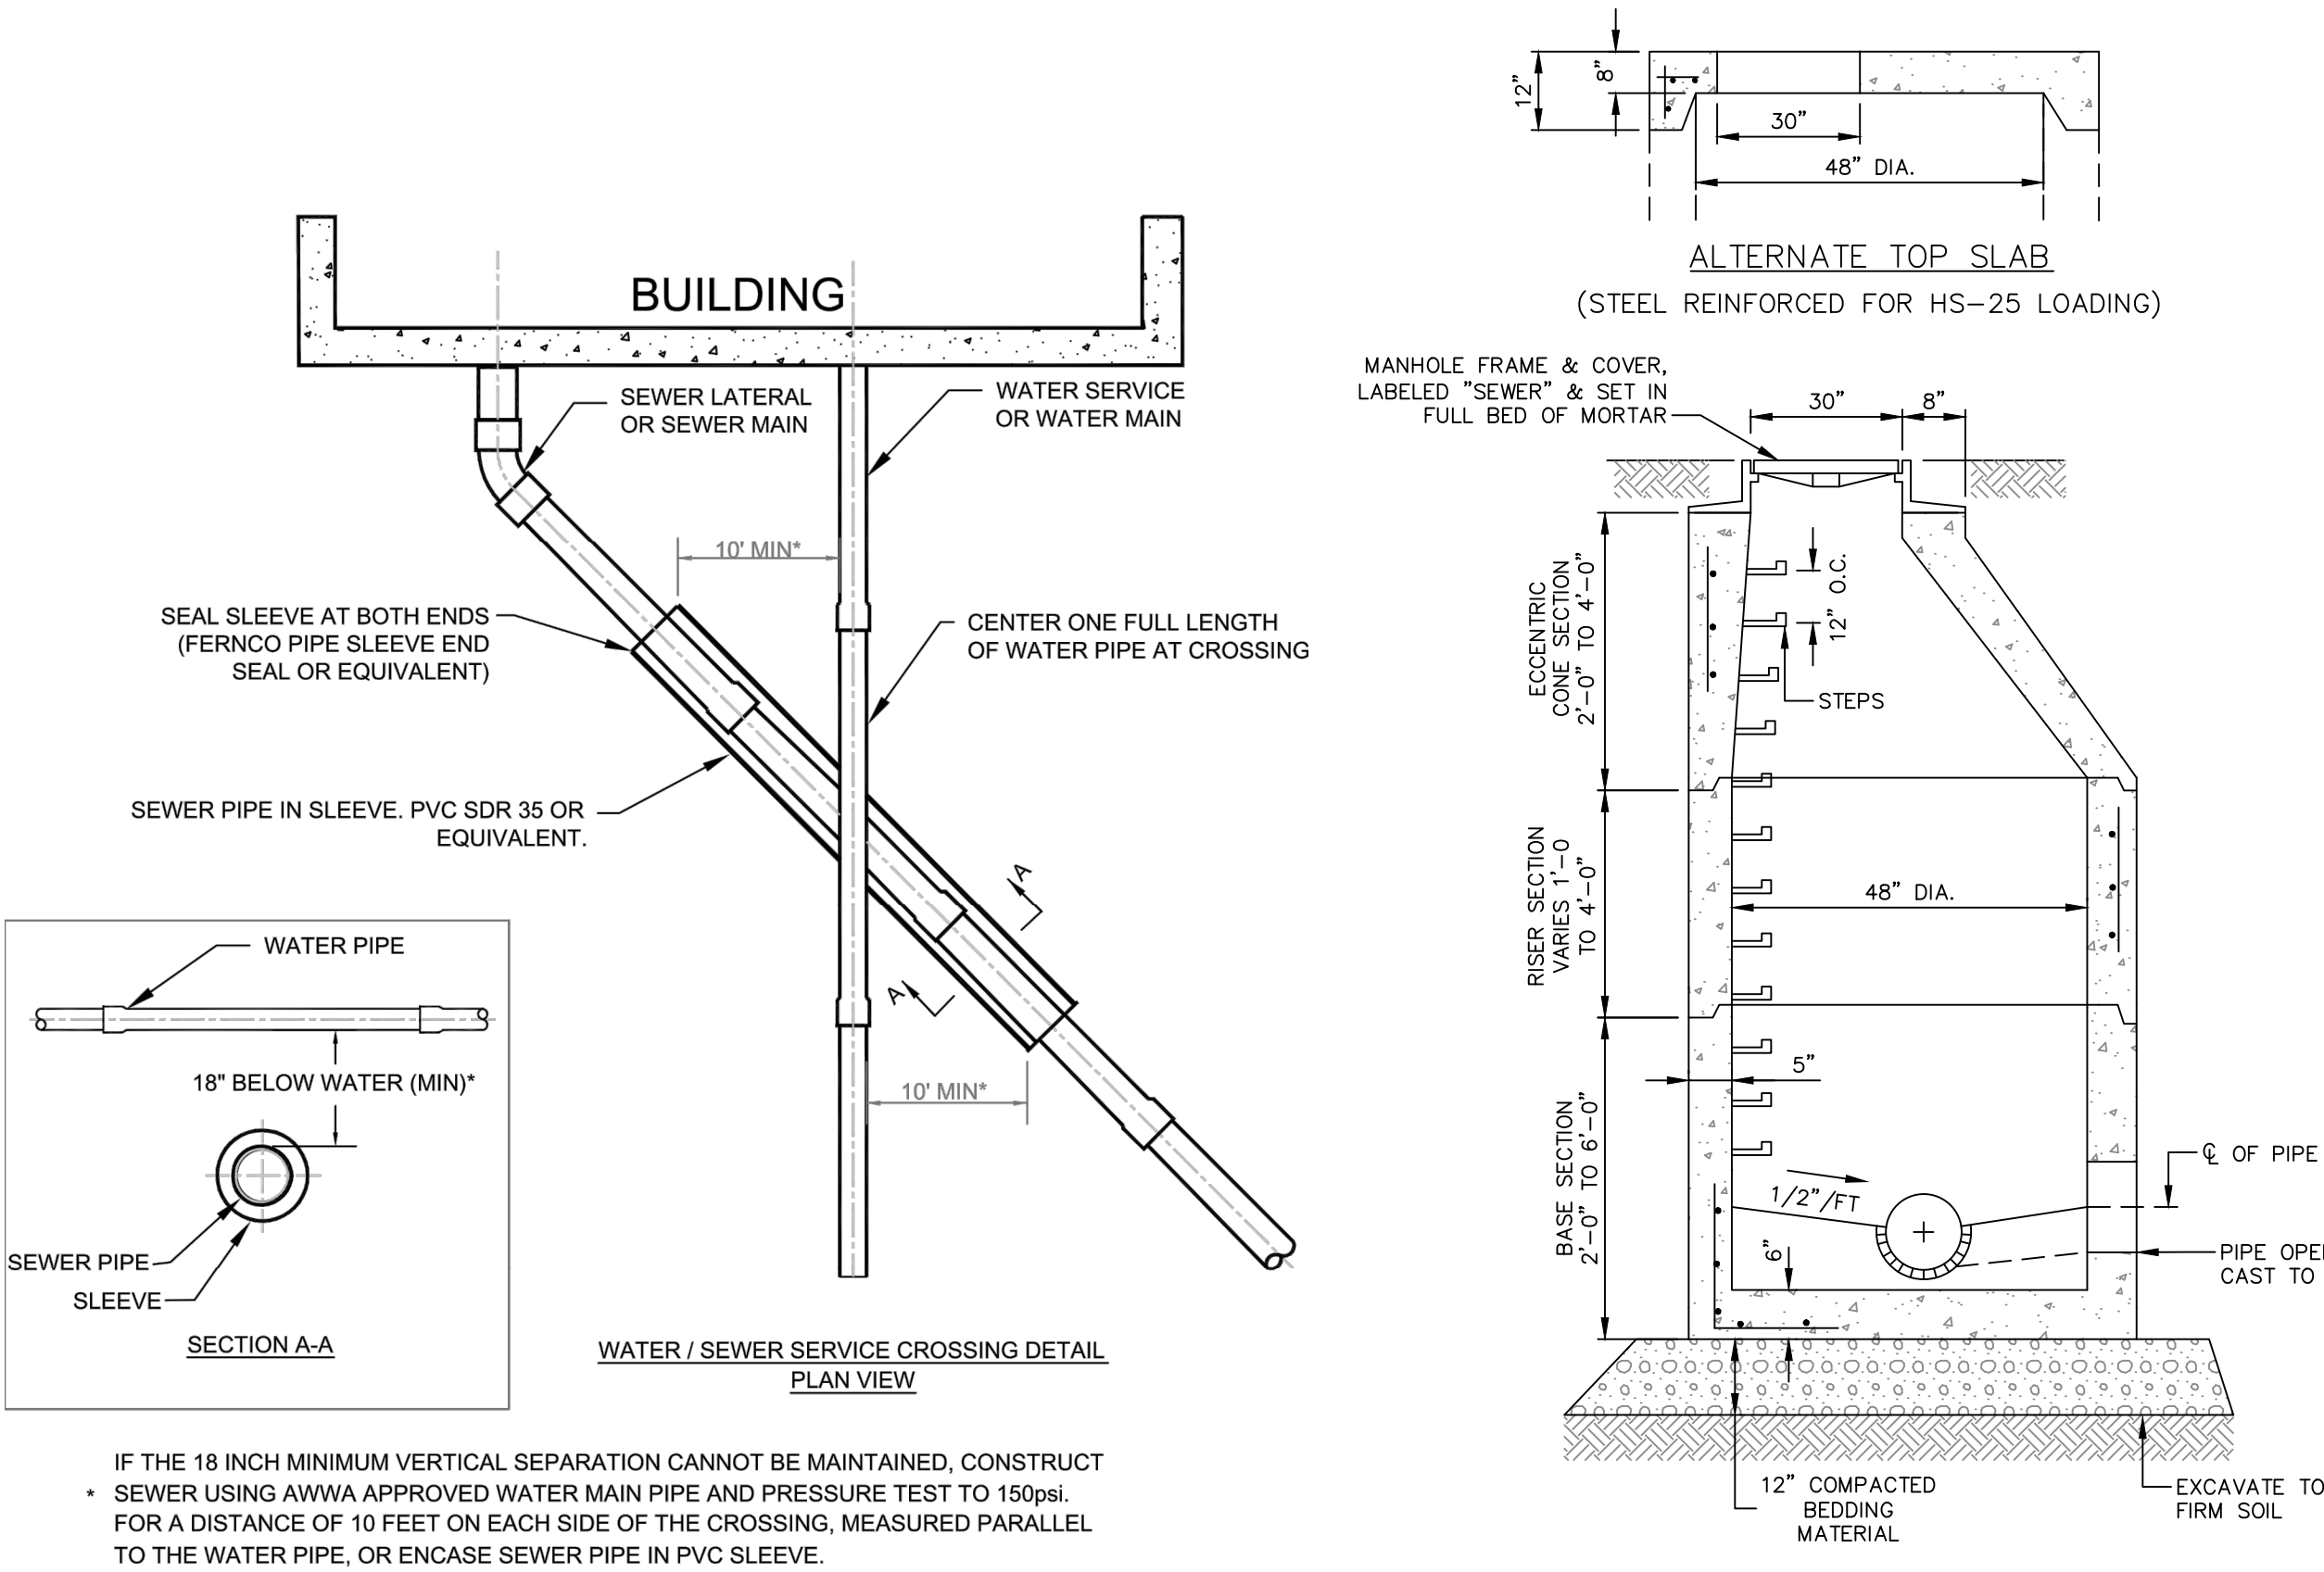

PLANNING BOARD APPROVAL

PLANNING BOARD CHAIR OR DESIGNEE DATE



SEAL

SCALE:


HORIZ.: AS NOTED

VERT.:

DATUM:

HORIZ.:

VERT.:

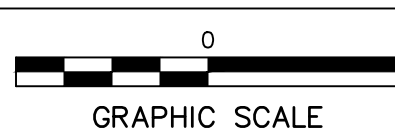

FUSS & O'NEILL

317 IRON HORSE WAY, SUITE 204
PROVIDENCE, RI 02908
401.861.3070
www.fando.com

BRADY SULLIVAN PROPERTIES, LLC

DETAILS

BRISTOL YARN MILL

125 THAMES STREET


BRISTOL, RHODE ISLAND

PROJ. No.: 20061150.A22
DATE: NOVEMBER 29, 2022

CD-509


SHEET 24 OF 26

File Path: \\private\dfs\CadProj\DWG\2022\150A22\Civil\Plan\Permitting Plans\200611 90A22_DET01.dwg Layout: CD-510 Plotted: Tue, December 06, 2022 - 1:28 PM User: aljohnson
MS VIEW: Plotter: AUTOCAD PDF (GENERAL DOCUMENTATION) PC3 CTB File: FO.STB

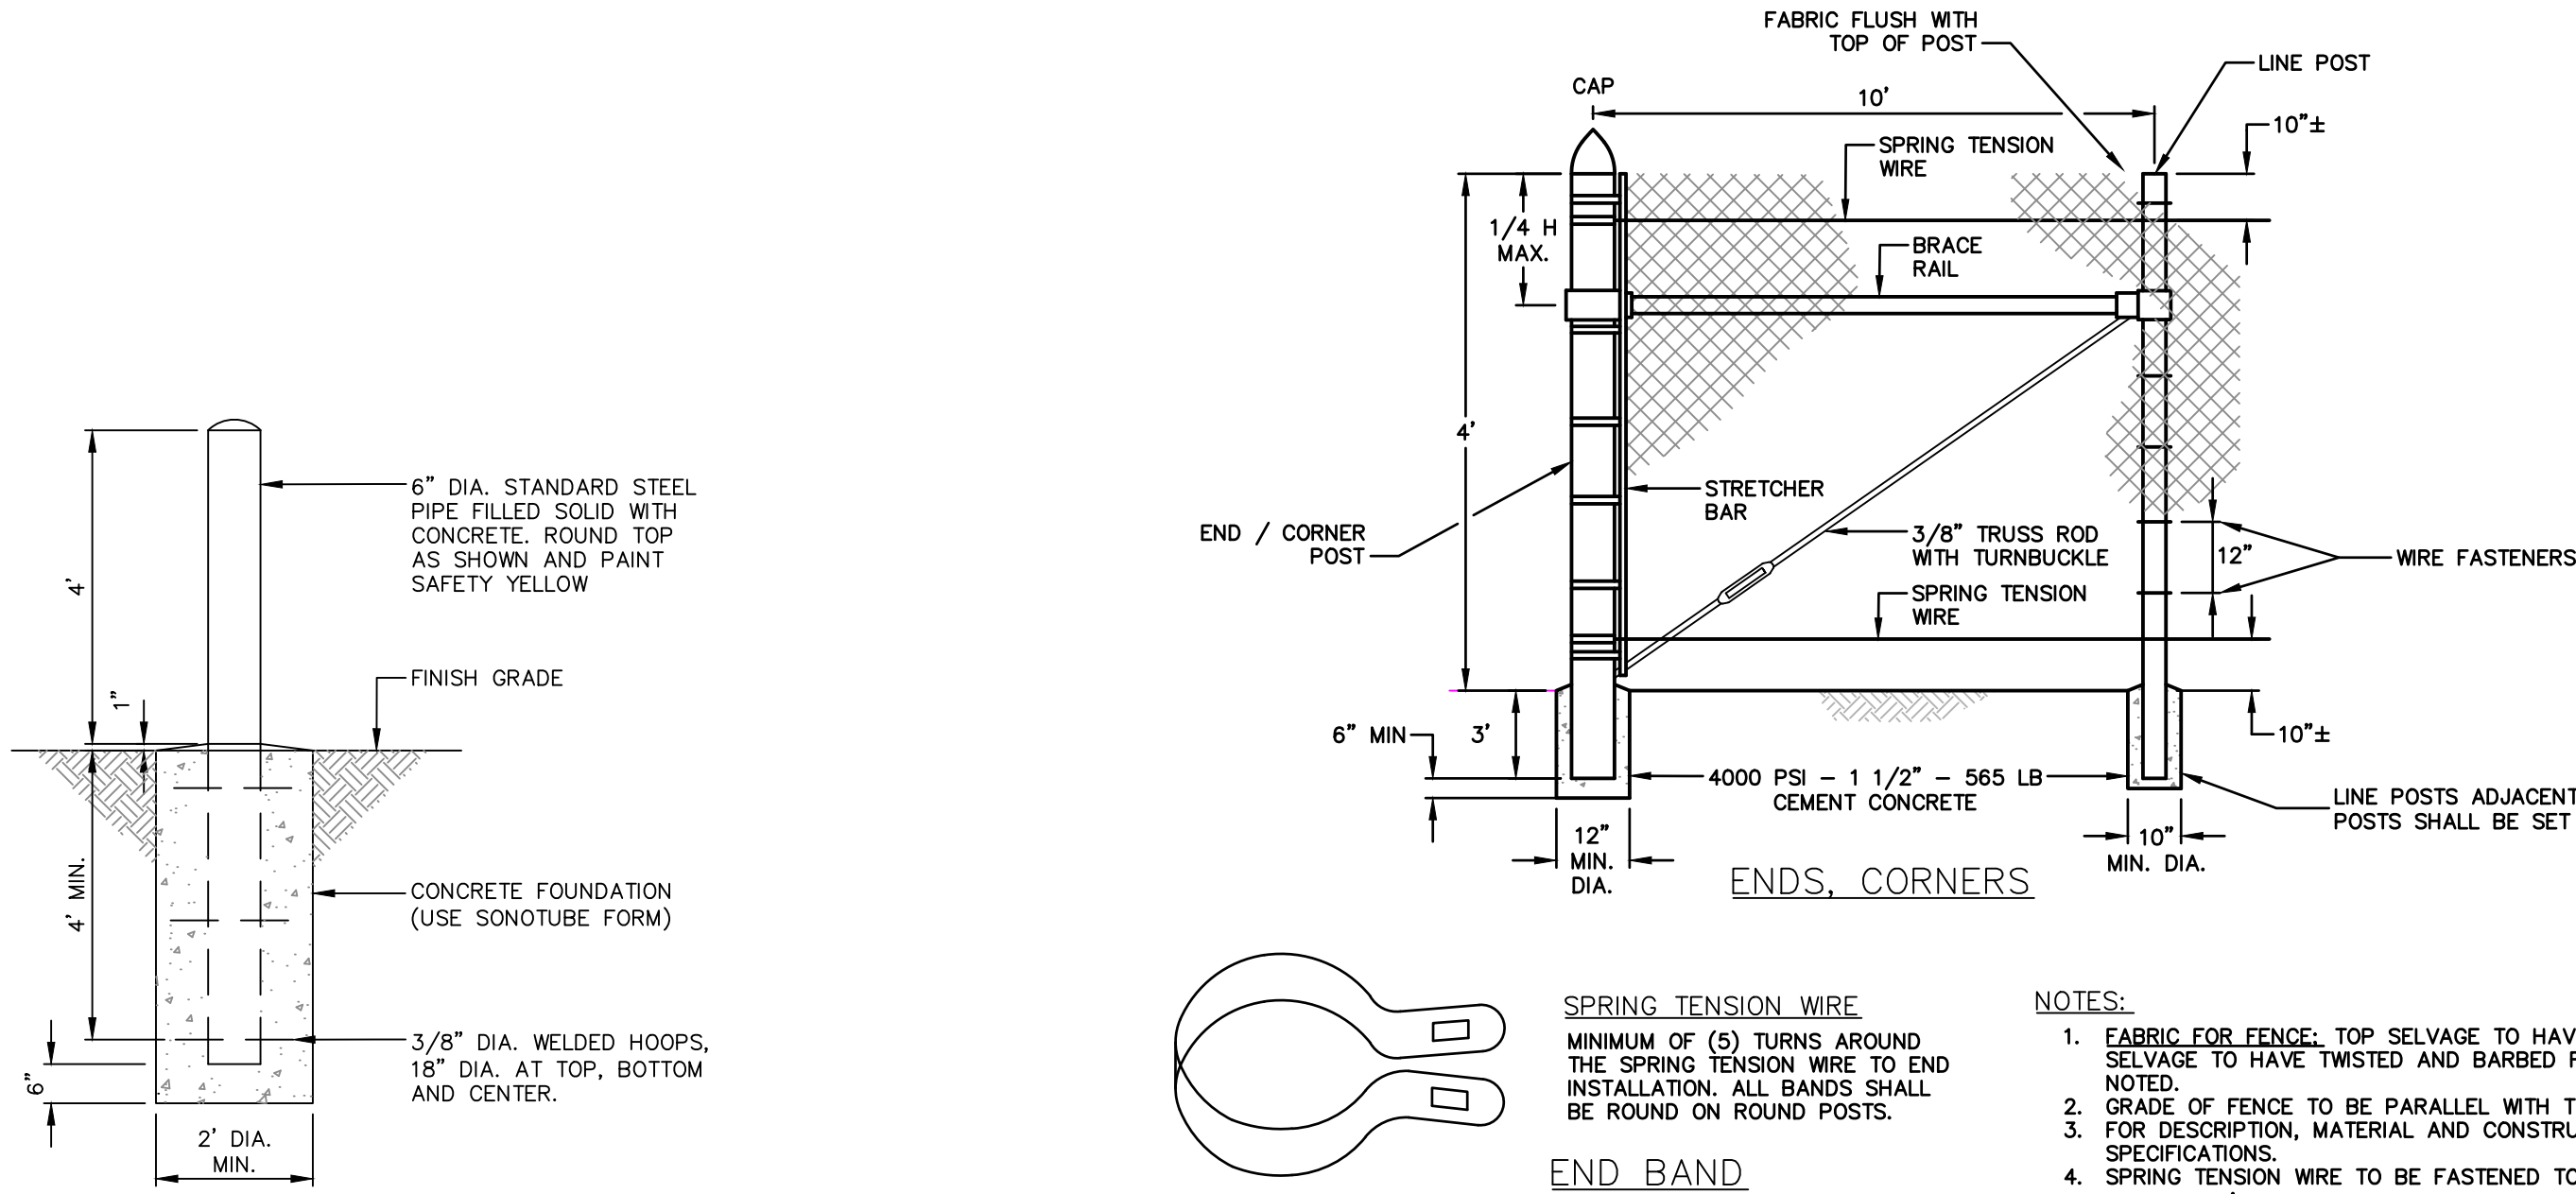


BOLLARD
NOT TO SCALE

CHAIN LINK FENCE
NOT TO SCALE

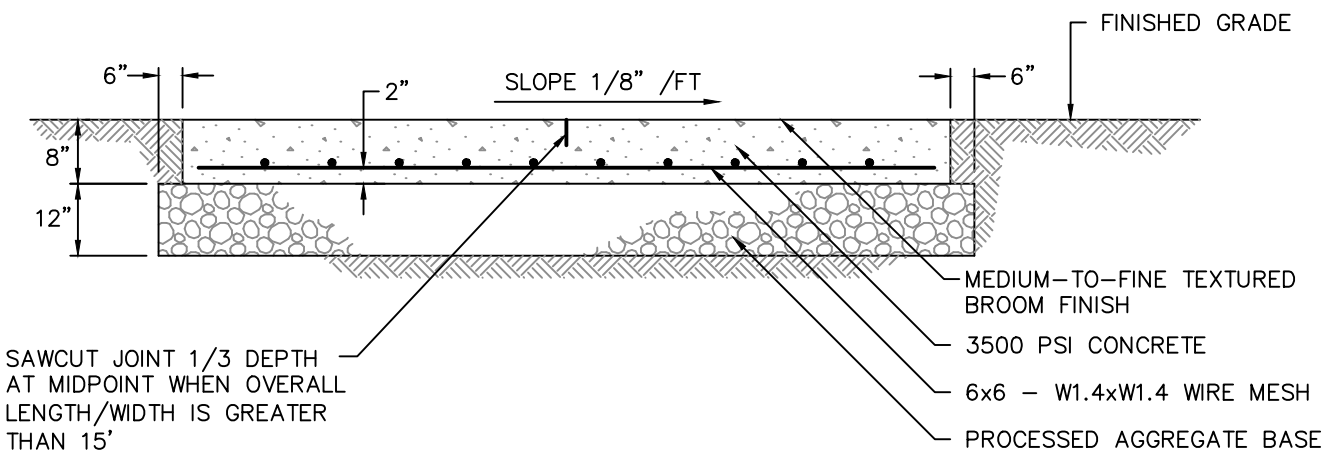


CONCRETE DUMPSTER PAD
NOT TO SCALE

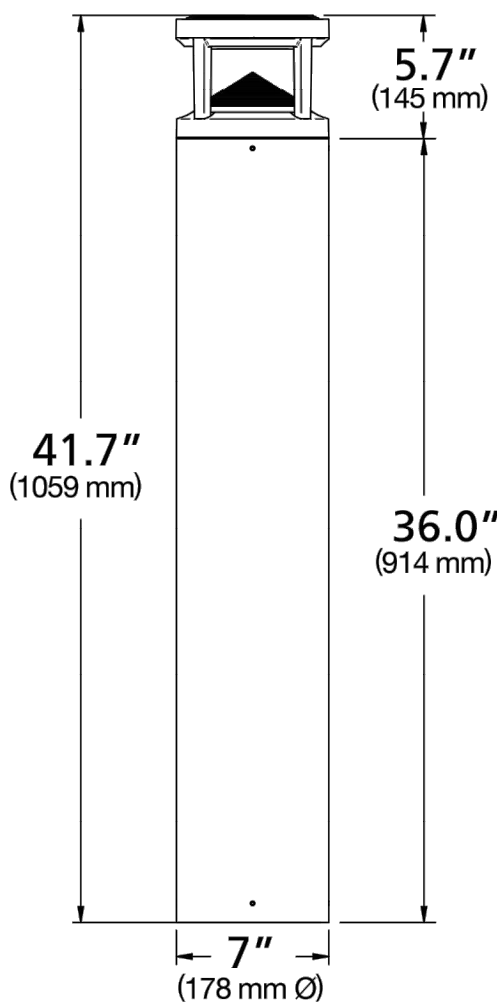


- NOTES:**
1. LIGHT BOLLARD SHALL BE PAVILION BOLLARD PATR MANUFACTURED BY KIM LIGHTING.
 2. BOLLARD SHALL HAVE A FLAT TOP WITH NO UPLIGHT. A LIGHT ENGINE WITH THE SPECIFICATIONS OF 22W, 4000K, 70CRI, AND A VOLTAGE OF 120-277V.
 3. FINISH SHALL BE APPROVED BY OWNER.

LIGHT BOLLARD
NOT TO SCALE

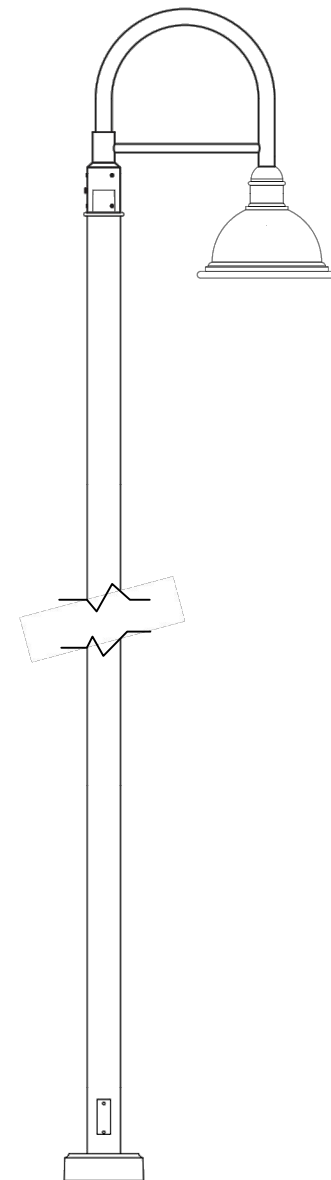


- NOTES:**
1. LIGHT FIXTURE SHALL BE 1521LED-R OMEGA MANUFACTURED BY STERNBERG LIGHTING.
 2. FIXTURE SHALL HAVE A FLAT LENS, 16L LED RATING, 40K COLOR TEMPERATURE, DISTRIBUTION TYPE T4, A DRIVER MEETING THE SPECIFICATION OF 120-277V/180mA (MDL018), AND A BACK LIGHT OPTICAL CONTROL.
 2. LIGHT POLE SHALL BE 550 CONCORD MANUFACTURED BY STERNBERG LIGHTING.
 3. POLE SHALL BE STRAIGHT SMOOTH.
 4. LIGHT POLE ARM SHALL BE OES/1-DESPT MANUFACTURED BY STERNBERG LIGHTING.
 5. FINISH SHALL BE APPROVED BY OWNER.
 6. MOUNTING HEIGHT SHALL BE 12 FEET.

LIGHT POLE & FIXTURE
NOT TO SCALE

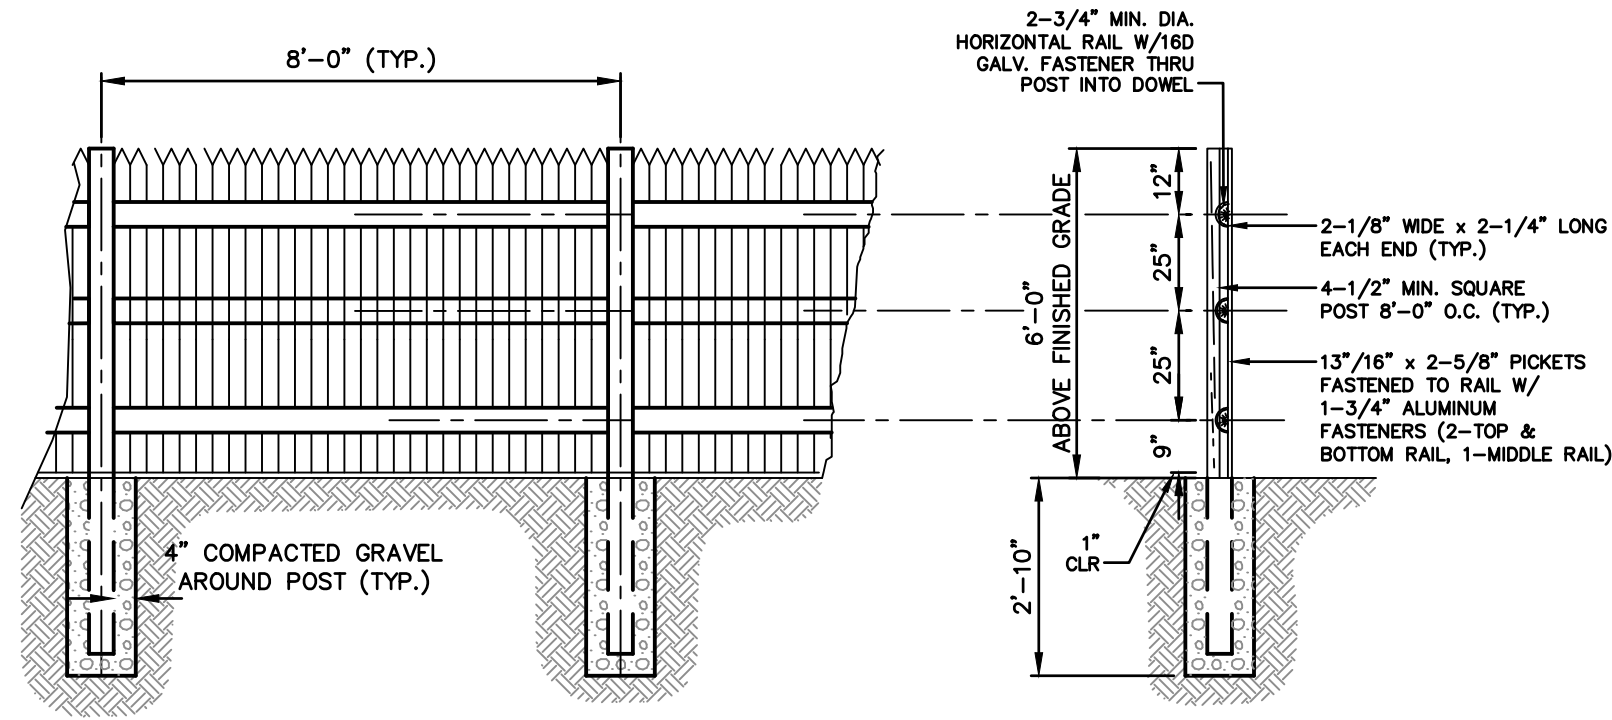

- NOTES:**
1. ALL FENCING MATERIAL SHALL BE PVC TO THE DIMENSIONS SHOWN ON THE DRAWING.
 2. POSTS SHALL MAINTAIN A DEPTH OF 2'-10" IN GROUND AND SHALL BE RACKED TO ACCOMMODATE ANY CHANGES IN GRADE.
 3. LINE OF FENCE TOP AND BOTTOM SHALL BE INSTALLED STRAIGHT AND TRUE. ALL POSTS AND FACING BOARDS OR SLATS SHALL BE INSTALLED PARALLEL AND PLUMB. ALL RAILS SHALL BE INSTALLED PARALLEL AND TRUE.
 4. ALL GATE HARDWARE SHALL BE DOUBLE DIP HOT GALVANIZED.
 5. FENCE SHALL TAPER FROM 6' TO 4' HEIGHT IN SINGLE 8' PANEL WHERE INDICATED ON PLANS.


STOCKADE FENCE
NOT TO SCALE

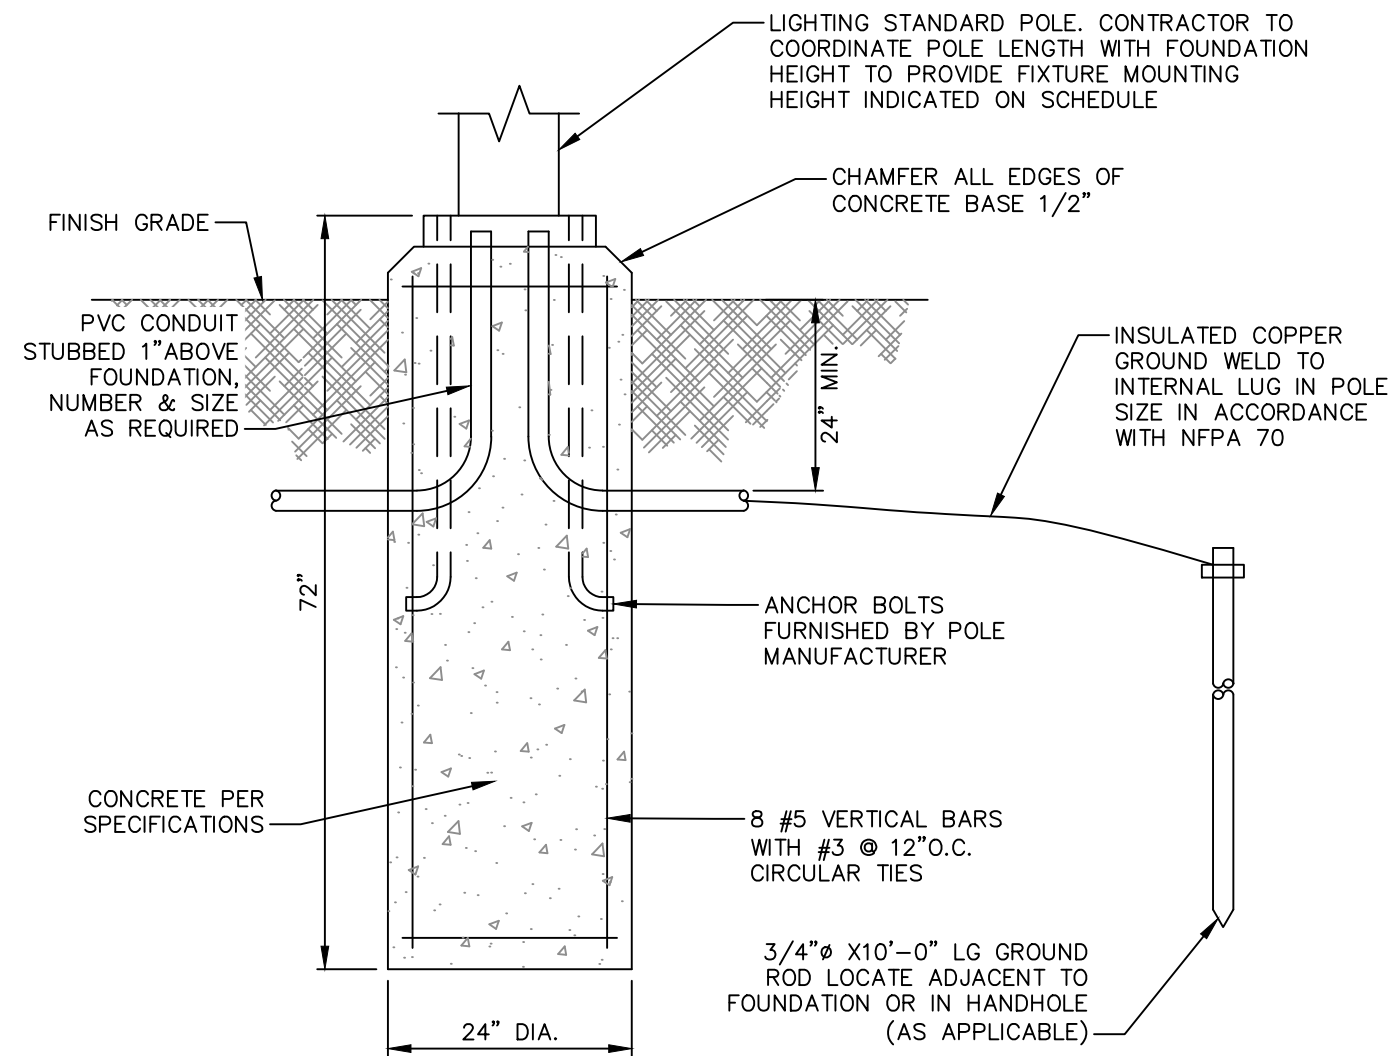


LIGHT POLE BASE
NOT TO SCALE

PLANNING BOARD APPROVAL

PLANNING BOARD CHAIR OR DESIGNEE DATE

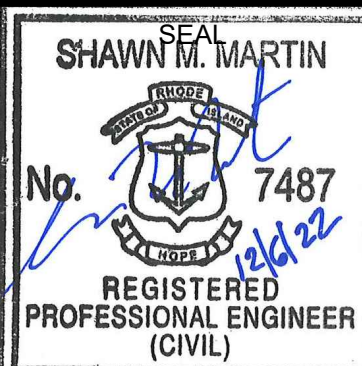

SEAL

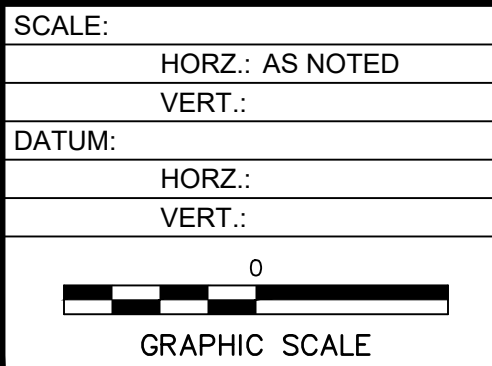

BRADY SULLIVAN PROPERTIES, LLC

DETAILS

BRISTOL YARN MILL

125 THAMES STREET

BRISTOL, RHODE ISLAND

PROJ. No.: 20061150.A22
DATE: NOVEMBER 29, 2022

CD-510

SHEET 25 OF 26




Architectural Drawings

Brady Sullivan, 9 Sheets, 8/8/22

TOTAL AREA: 292,746 SQFT
(GROSS)

157 TOTAL PARKING SPACES
42 COMPACT SPACES
9 COMPACT MOTORCYCLE
24 COMPACT BICYCLE

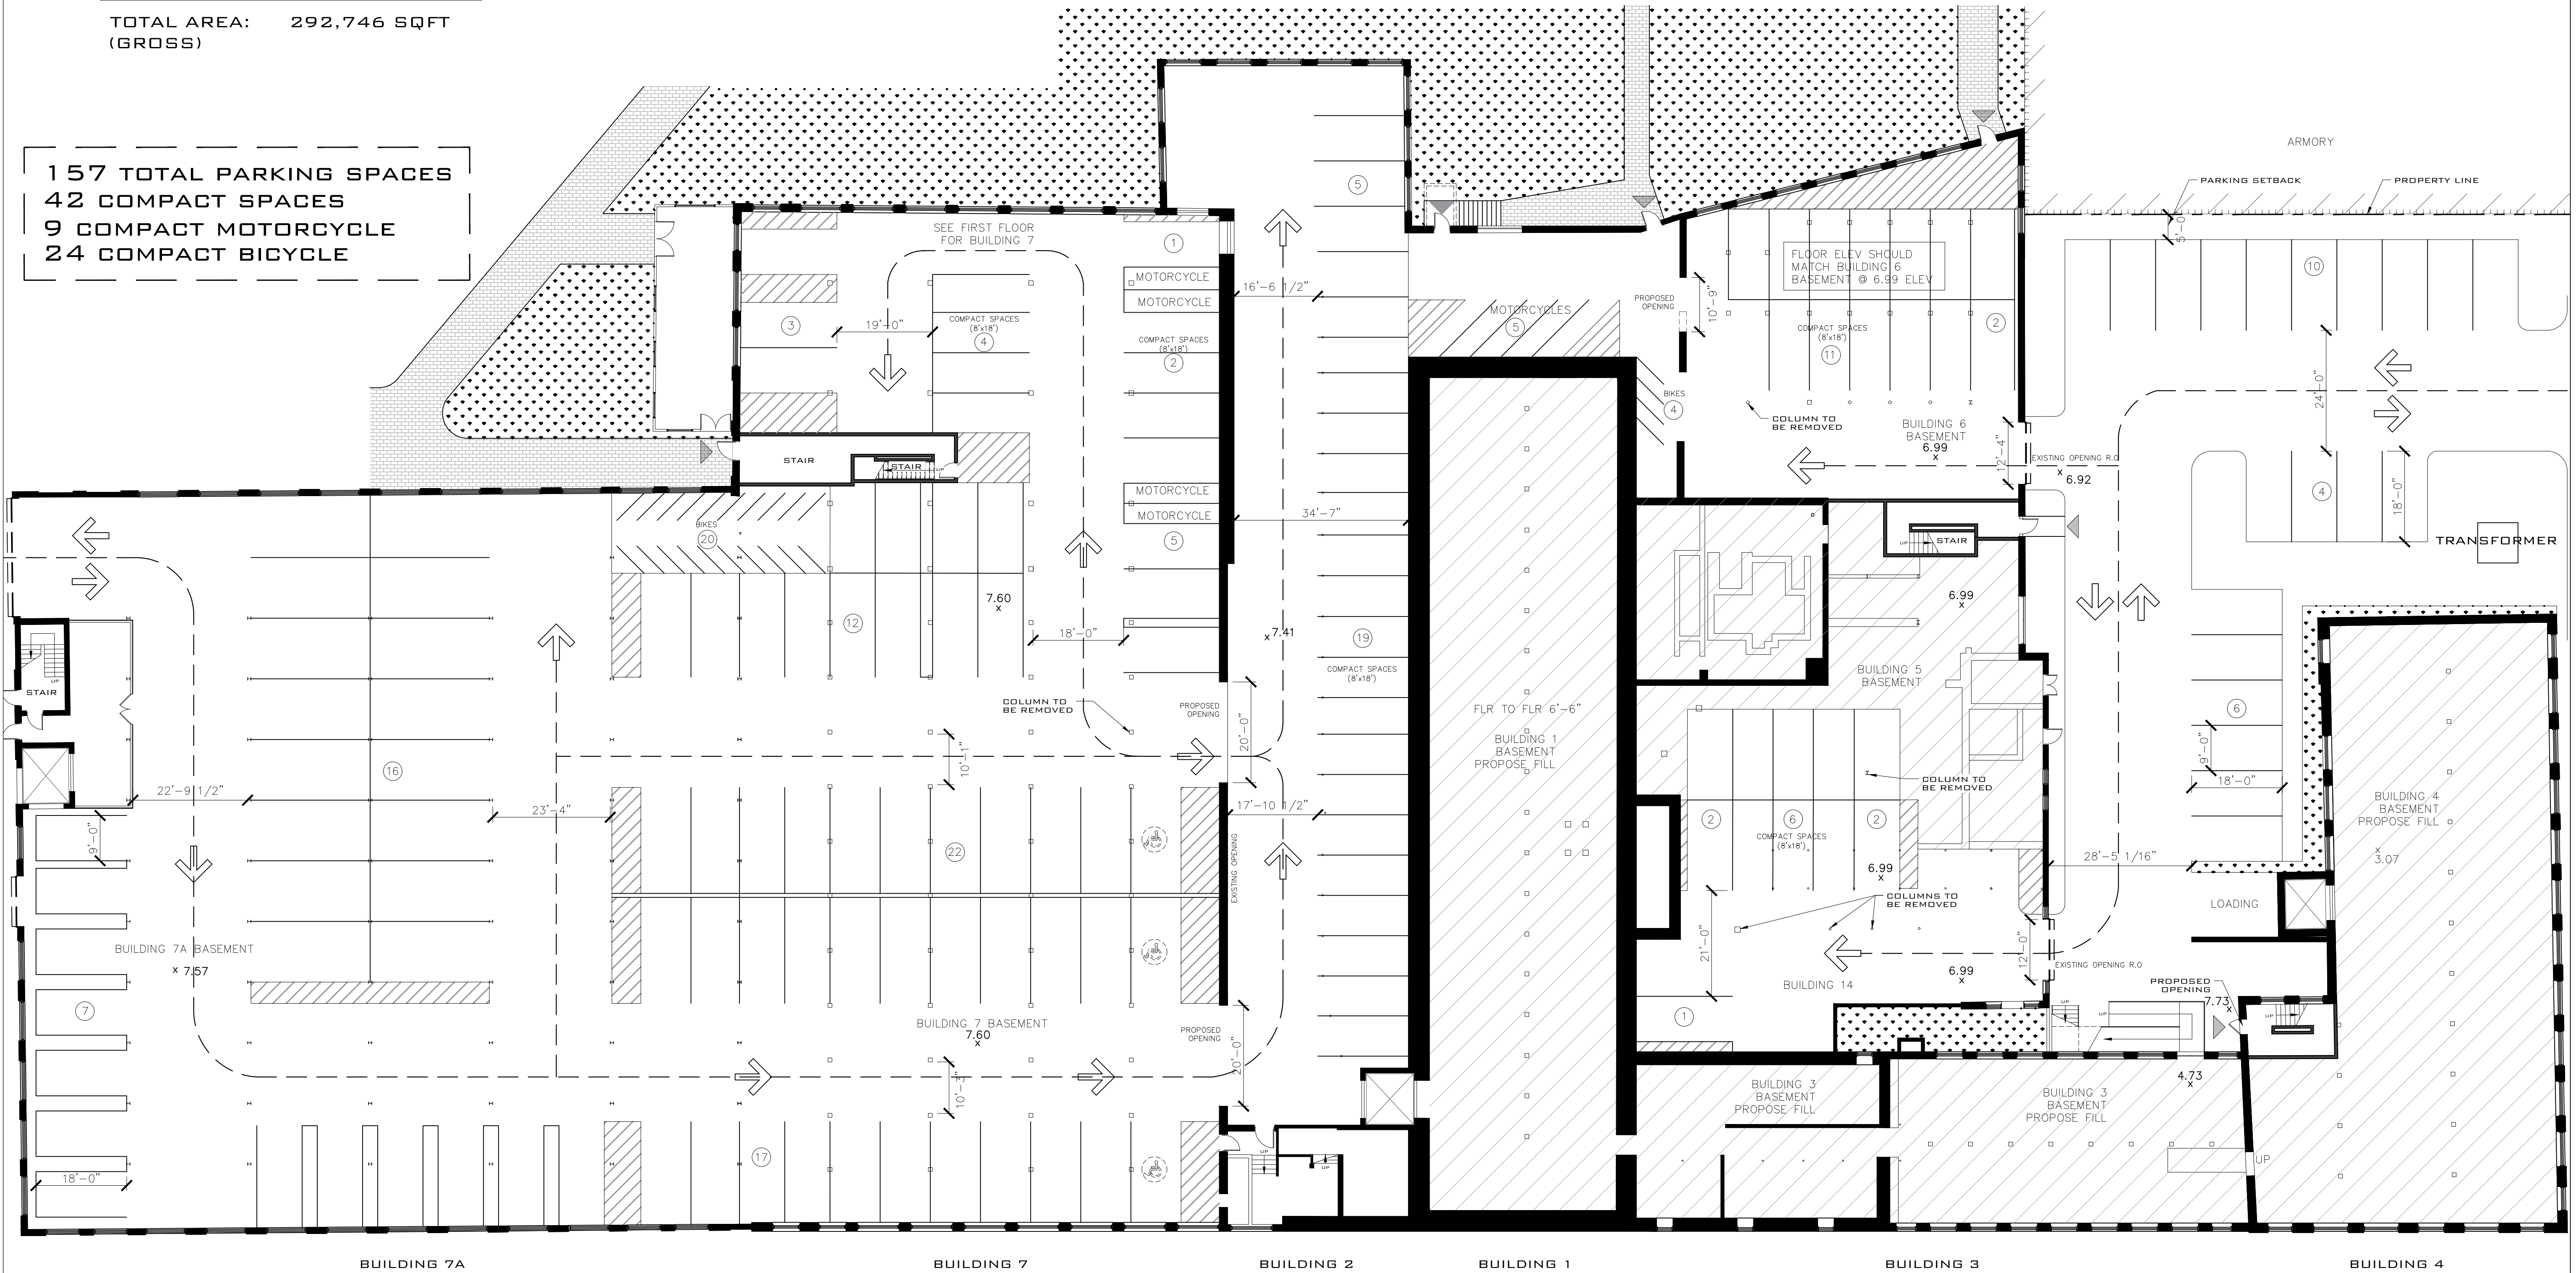

THESE DRAWINGS ARE IN DESIGN DEVELOPMENT. THEY ARE PROGRESS DRAWINGS. THEY ARE NOT INTENDED TO BE CONSTRUCTION DOCUMENTS AND SHOULD NOT BE USED FOR CONSTRUCTION.

[illegible]

BASEMENT PARKING PLAN

① BASEMENT FLOOR PLAN
1/16" = 1'-0"

SHEET ISSUE DATE:	10/12/21
PROJECT NO.:	PROJECT NUMBER
APPROVED BY:	APPROVER
DRAWN BY:	AUTHOR

A0-1

SCALE: AS INDICATED


FIRST FLOOR PLAN

[illegible]

FIRST FLOOR PLAN			
SHEET ISSUE DATE:		8/8/22	
PROJECT NO.:		PROJECT NUMBER	
APPROVED BY:		APPROVER	
DRAWN BY:		AUTHOR	

A0-2

SCALE: AS INDICATED

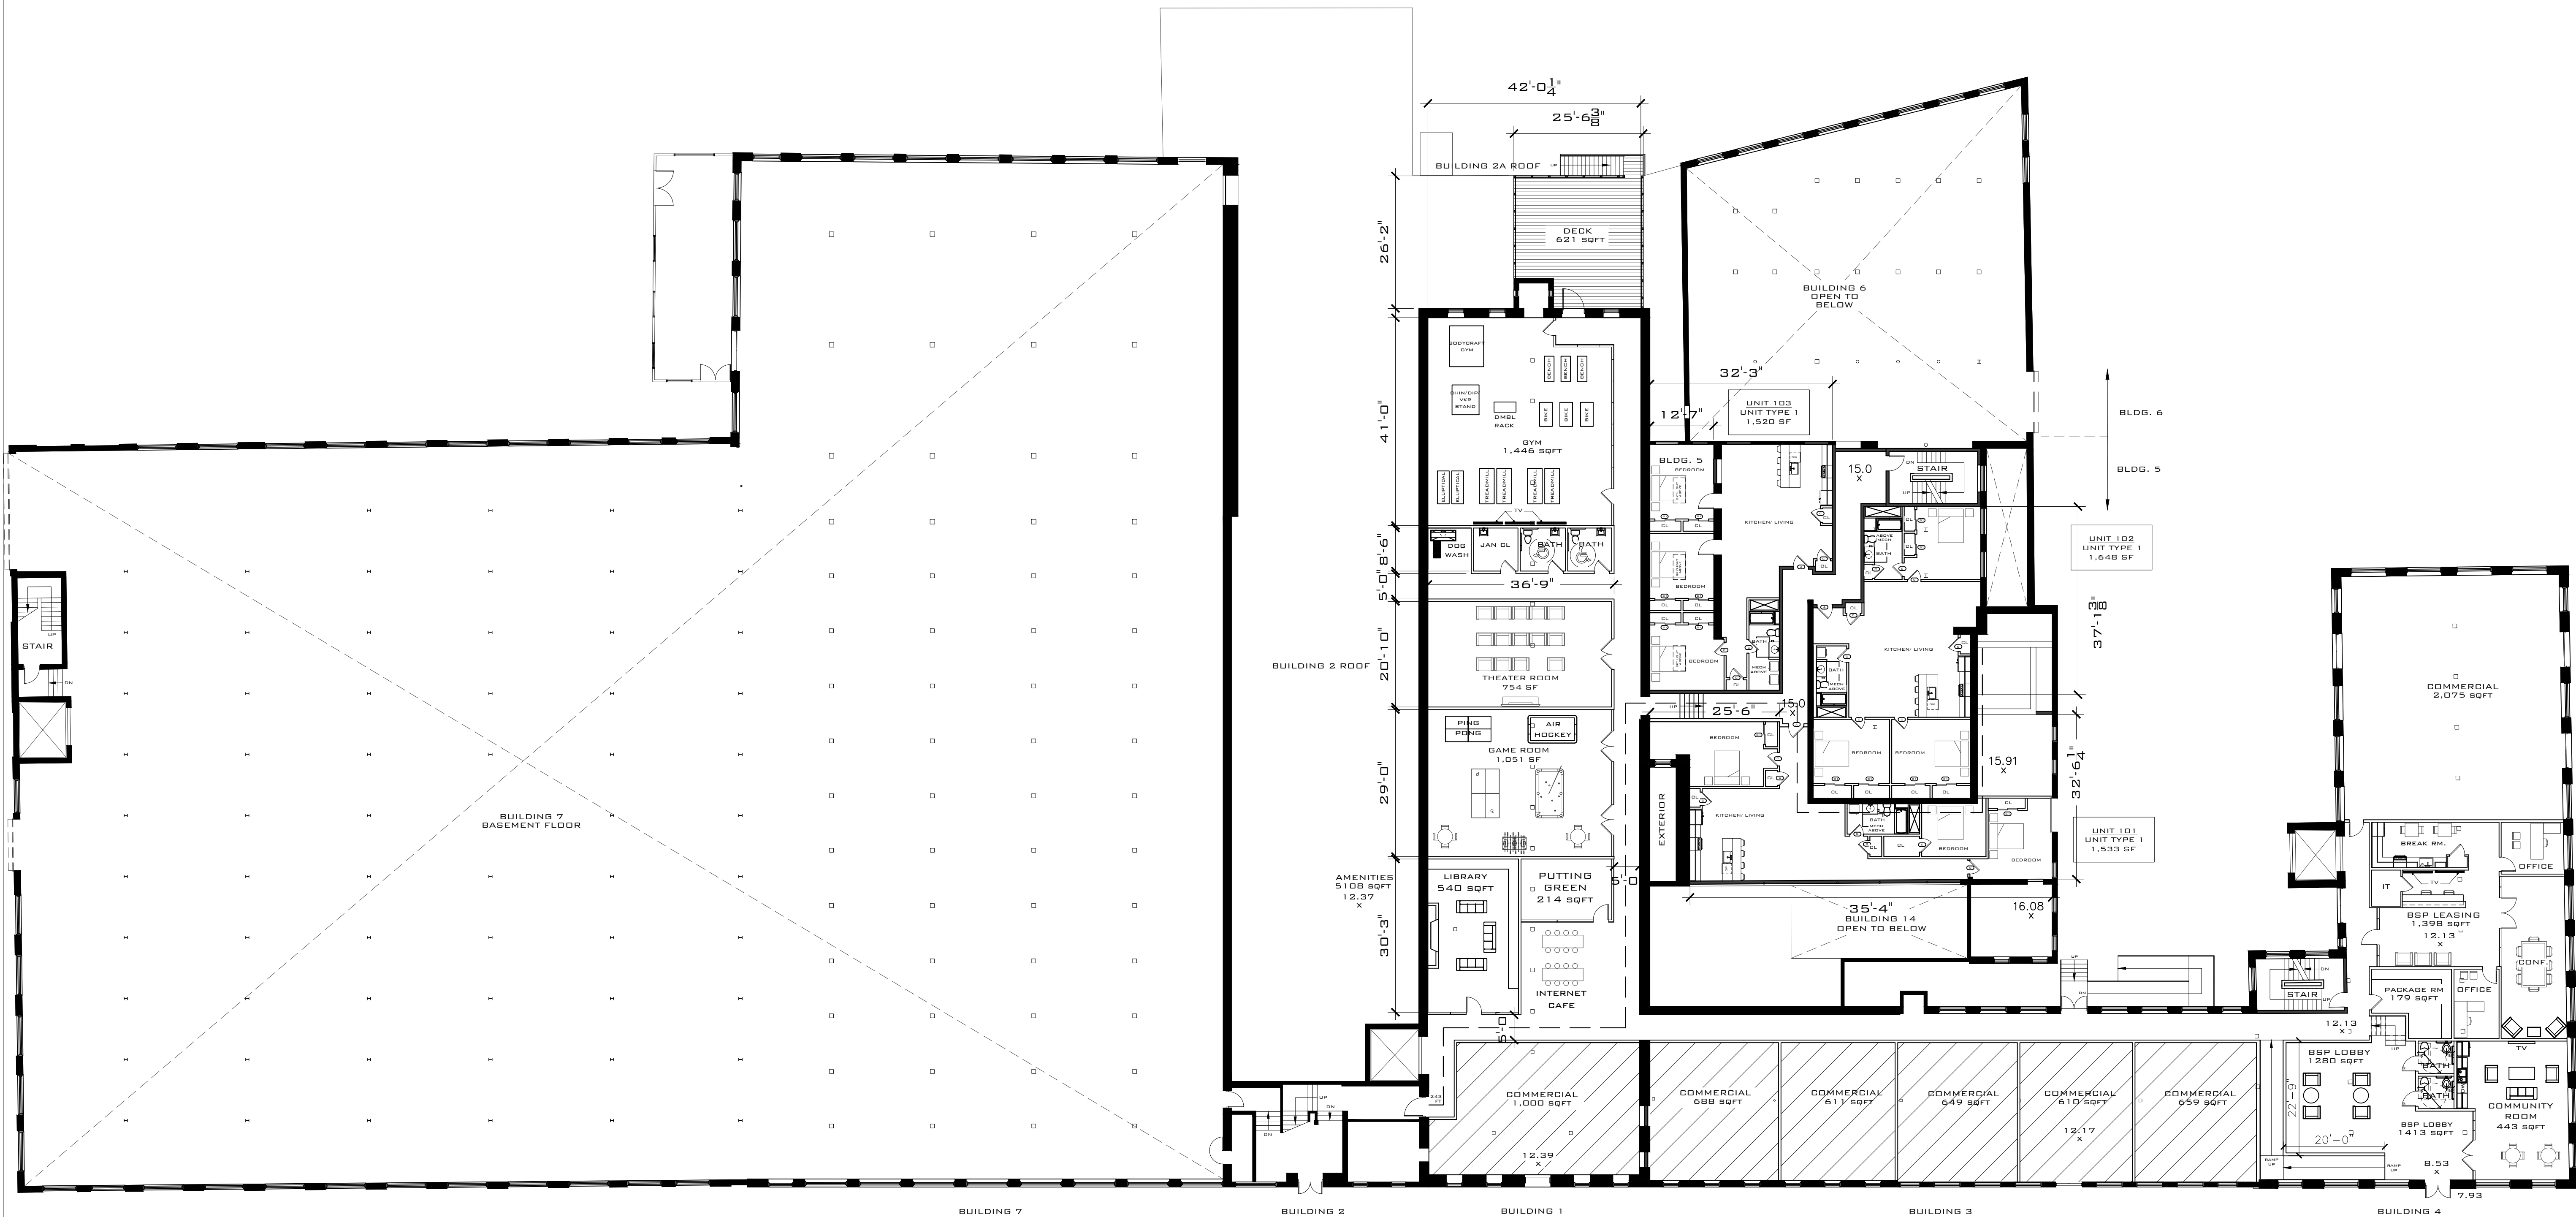

① FIRST FLOOR PLAN 3 UNITS TOTAL
1/16" = 1'-0"

	1 BED/ 1 BATH	2 BED/ 1 BATH	2 BED/ 2 BATH	3 BED/ 1 BATH	3 BED/ 2 BATH	TOTAL
1ST FLOOR	0	0	0	2	1	3
2ND FLOOR	2	29	1	10	2	44
3RD FLOOR	2	27	1	11	1	42
4TH FLOOR	2	25	1	10	0	38
TOTAL	6	81	3	33	4	127

① SECOND FLOOR PLAN
1/16" = 1'-0"

45 UNITS TOTAL

BRADY SULLIVAN
PROPERTIES

670 N. COMMERCIAL ST.
MANCHESTER, NH 03101
P: 603.622.6223
F: 603.622.7342
WWW.BRADYSULLIVAN.COM

BRISTOL YARN MILL

125 THAMES ST BRISTOL, RHODE ISLAND

THESE DRAWINGS ARE IN DESIGN DEVELOPMENT. THEY ARE PRELIMINARY ELEVATIONS. THEY ARE NOT INTENDED TO BE CONSTRUCTION DOCUMENTS AND SHOULD NOT BE USED FOR CONSTRUCTION.

NO.	DESCRIPTION	DATE
1	PRELIMINARY ELEVATIONS	5/02/19

SHEET ISSUE DATE:
PROJECT NO.:
APPROVED BY:
DRAWN BY:

B/B/22
PROJECT NUMBER
APPROVER
AUTHOR

A0-3

SCALE:
AS INDICATED

BRISTOL YARN MILL

THESE DRAWINGS ARE IN DESIGN DEVELOPMENT. THEY ARE PROGRESS DRAWINGS. THEY ARE NOT INTENDED TO BE CONSTRUCTION DOCUMENTS AND SHOULD NOT BE USED FOR CONSTRUCTION.


[illegible]

THIRD EDITION

SHEET ISSUE DATE:	8/8/22
PROJECT NO.:	PROJECT NUMBER
APPROVED BY:	APPROVER
DRAWN BY:	AUTHOR

A0-4

DATE: AS INDICATED

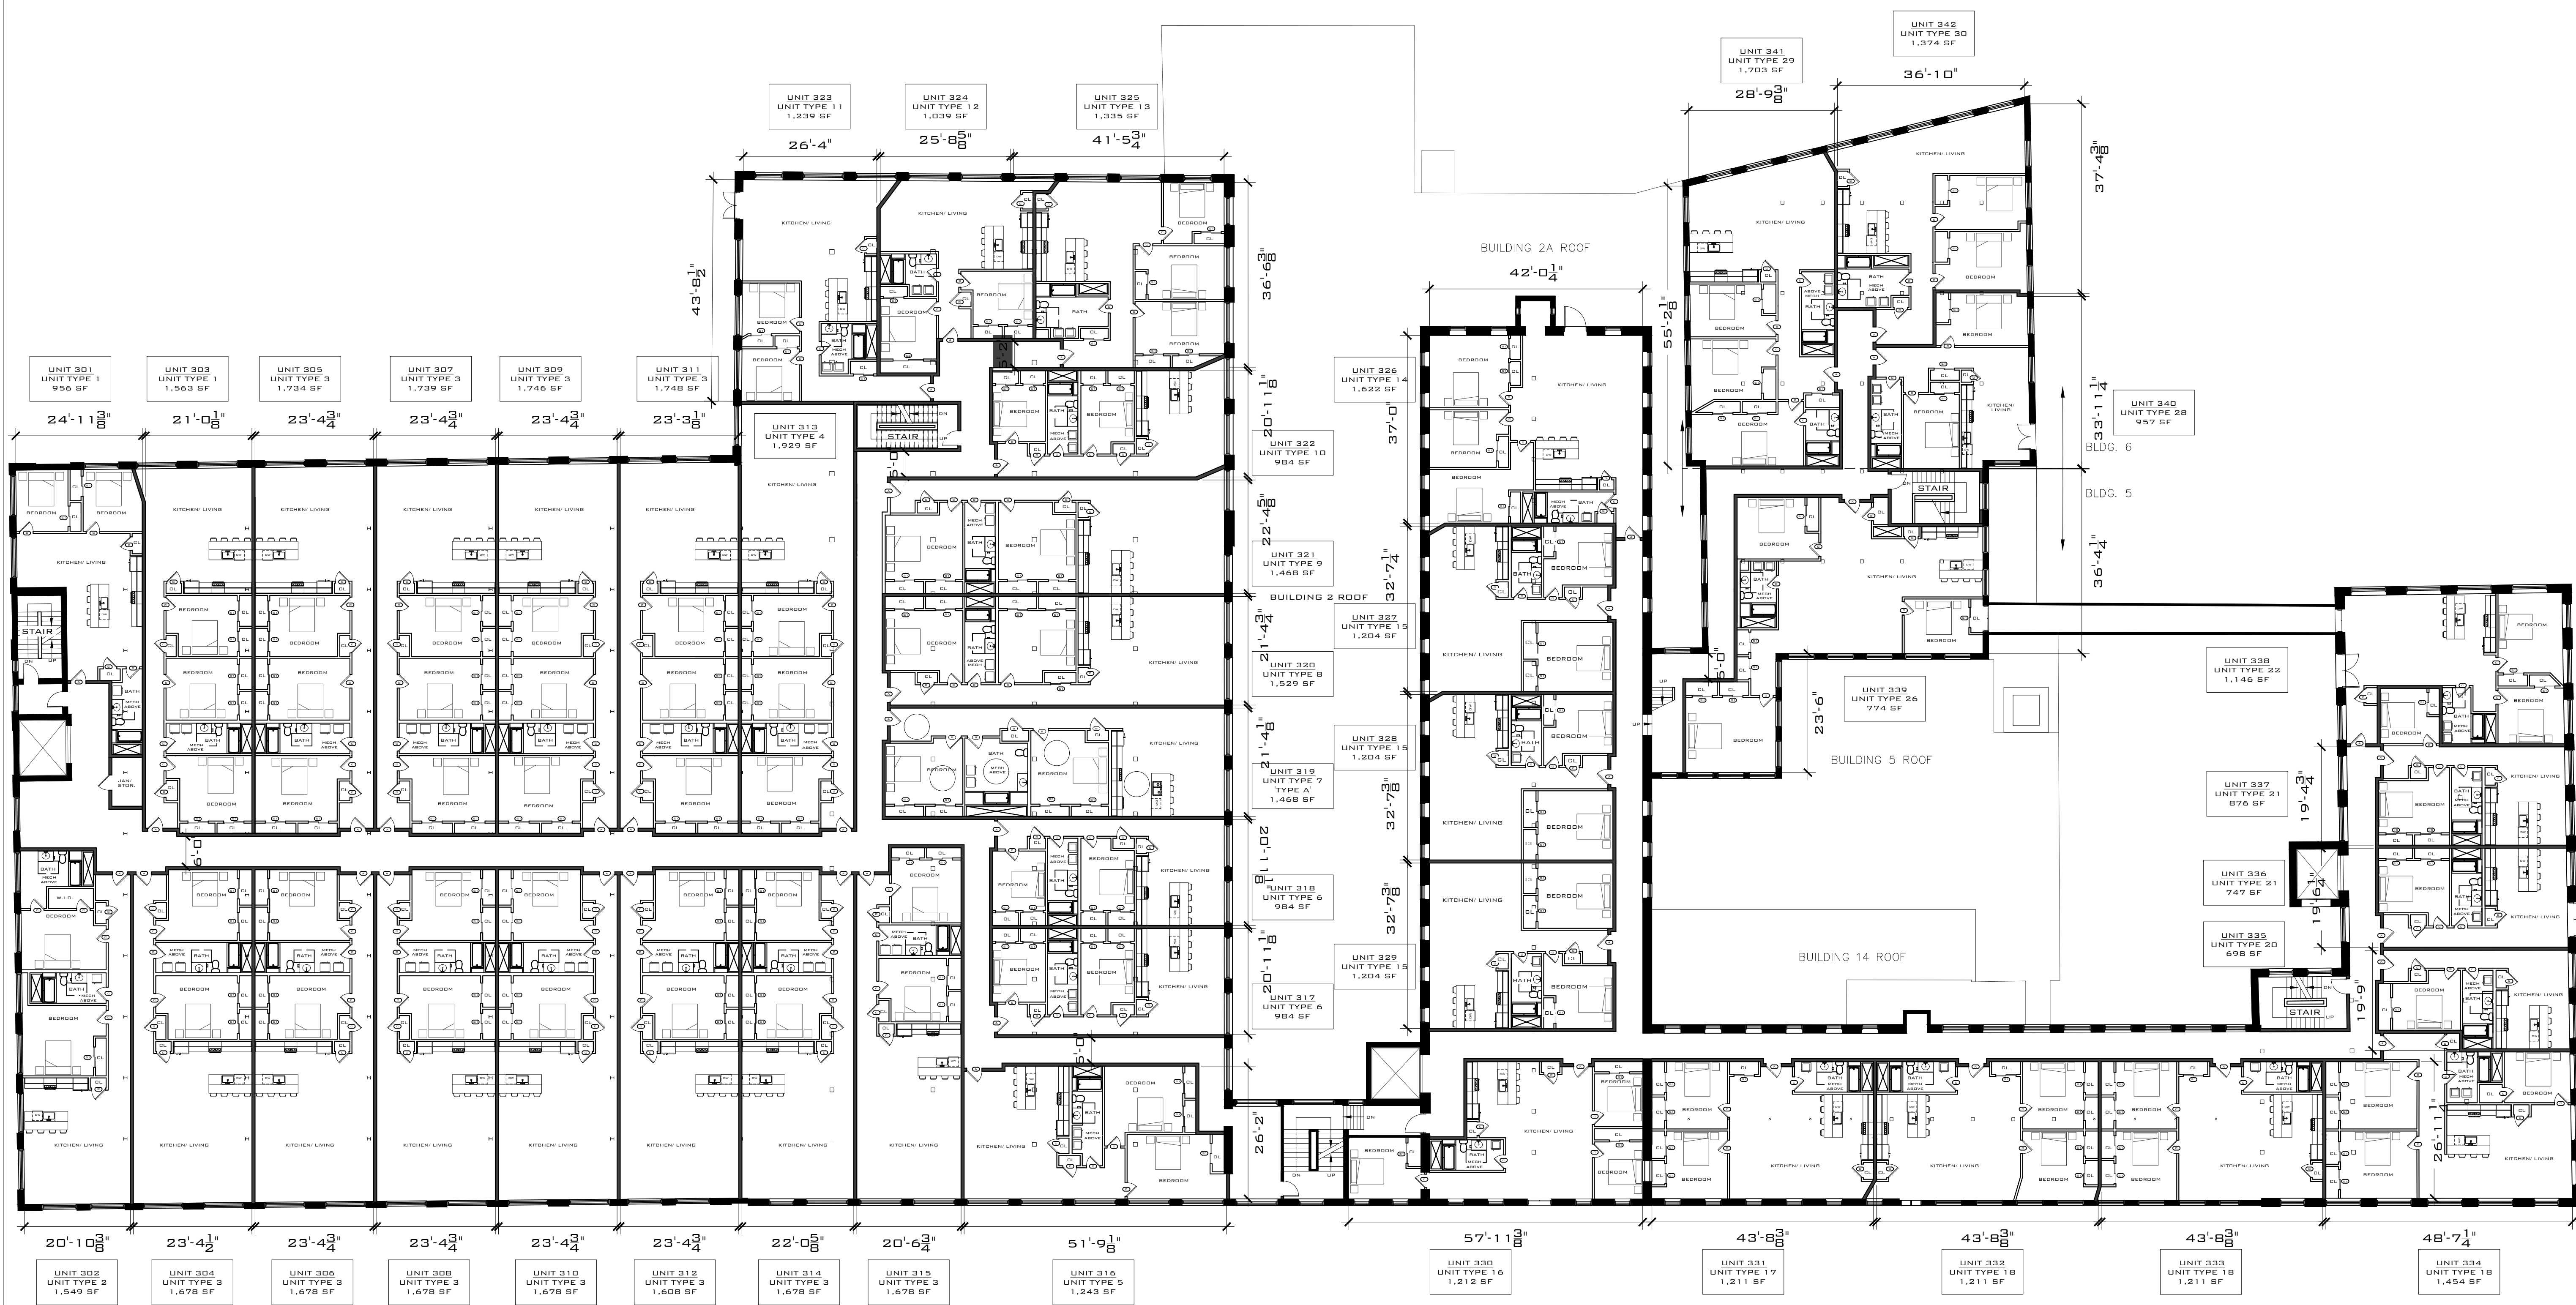

125 THAMES ST BRISTOL, RHODE ISLAND

THESE DRAWINGS ARE IN DESIGN DEVELOPMENT. THEY ARE PROGRESS DRAWINGS. THEY ARE NOT INTENDED TO BE CONSTRUCTION DOCUMENTS AND SHOULD NOT BE USED FOR CONSTRUCTION.


[illegible]

FOURTH EDITION

SHEET ISSUE DATE:	8/8/22
PROJECT NO.:	PROJECT NUMBER
APPROVED BY:	APPROVER
DRAWN BY:	AUTHOR

A0-5

DATE: AS INDICATED

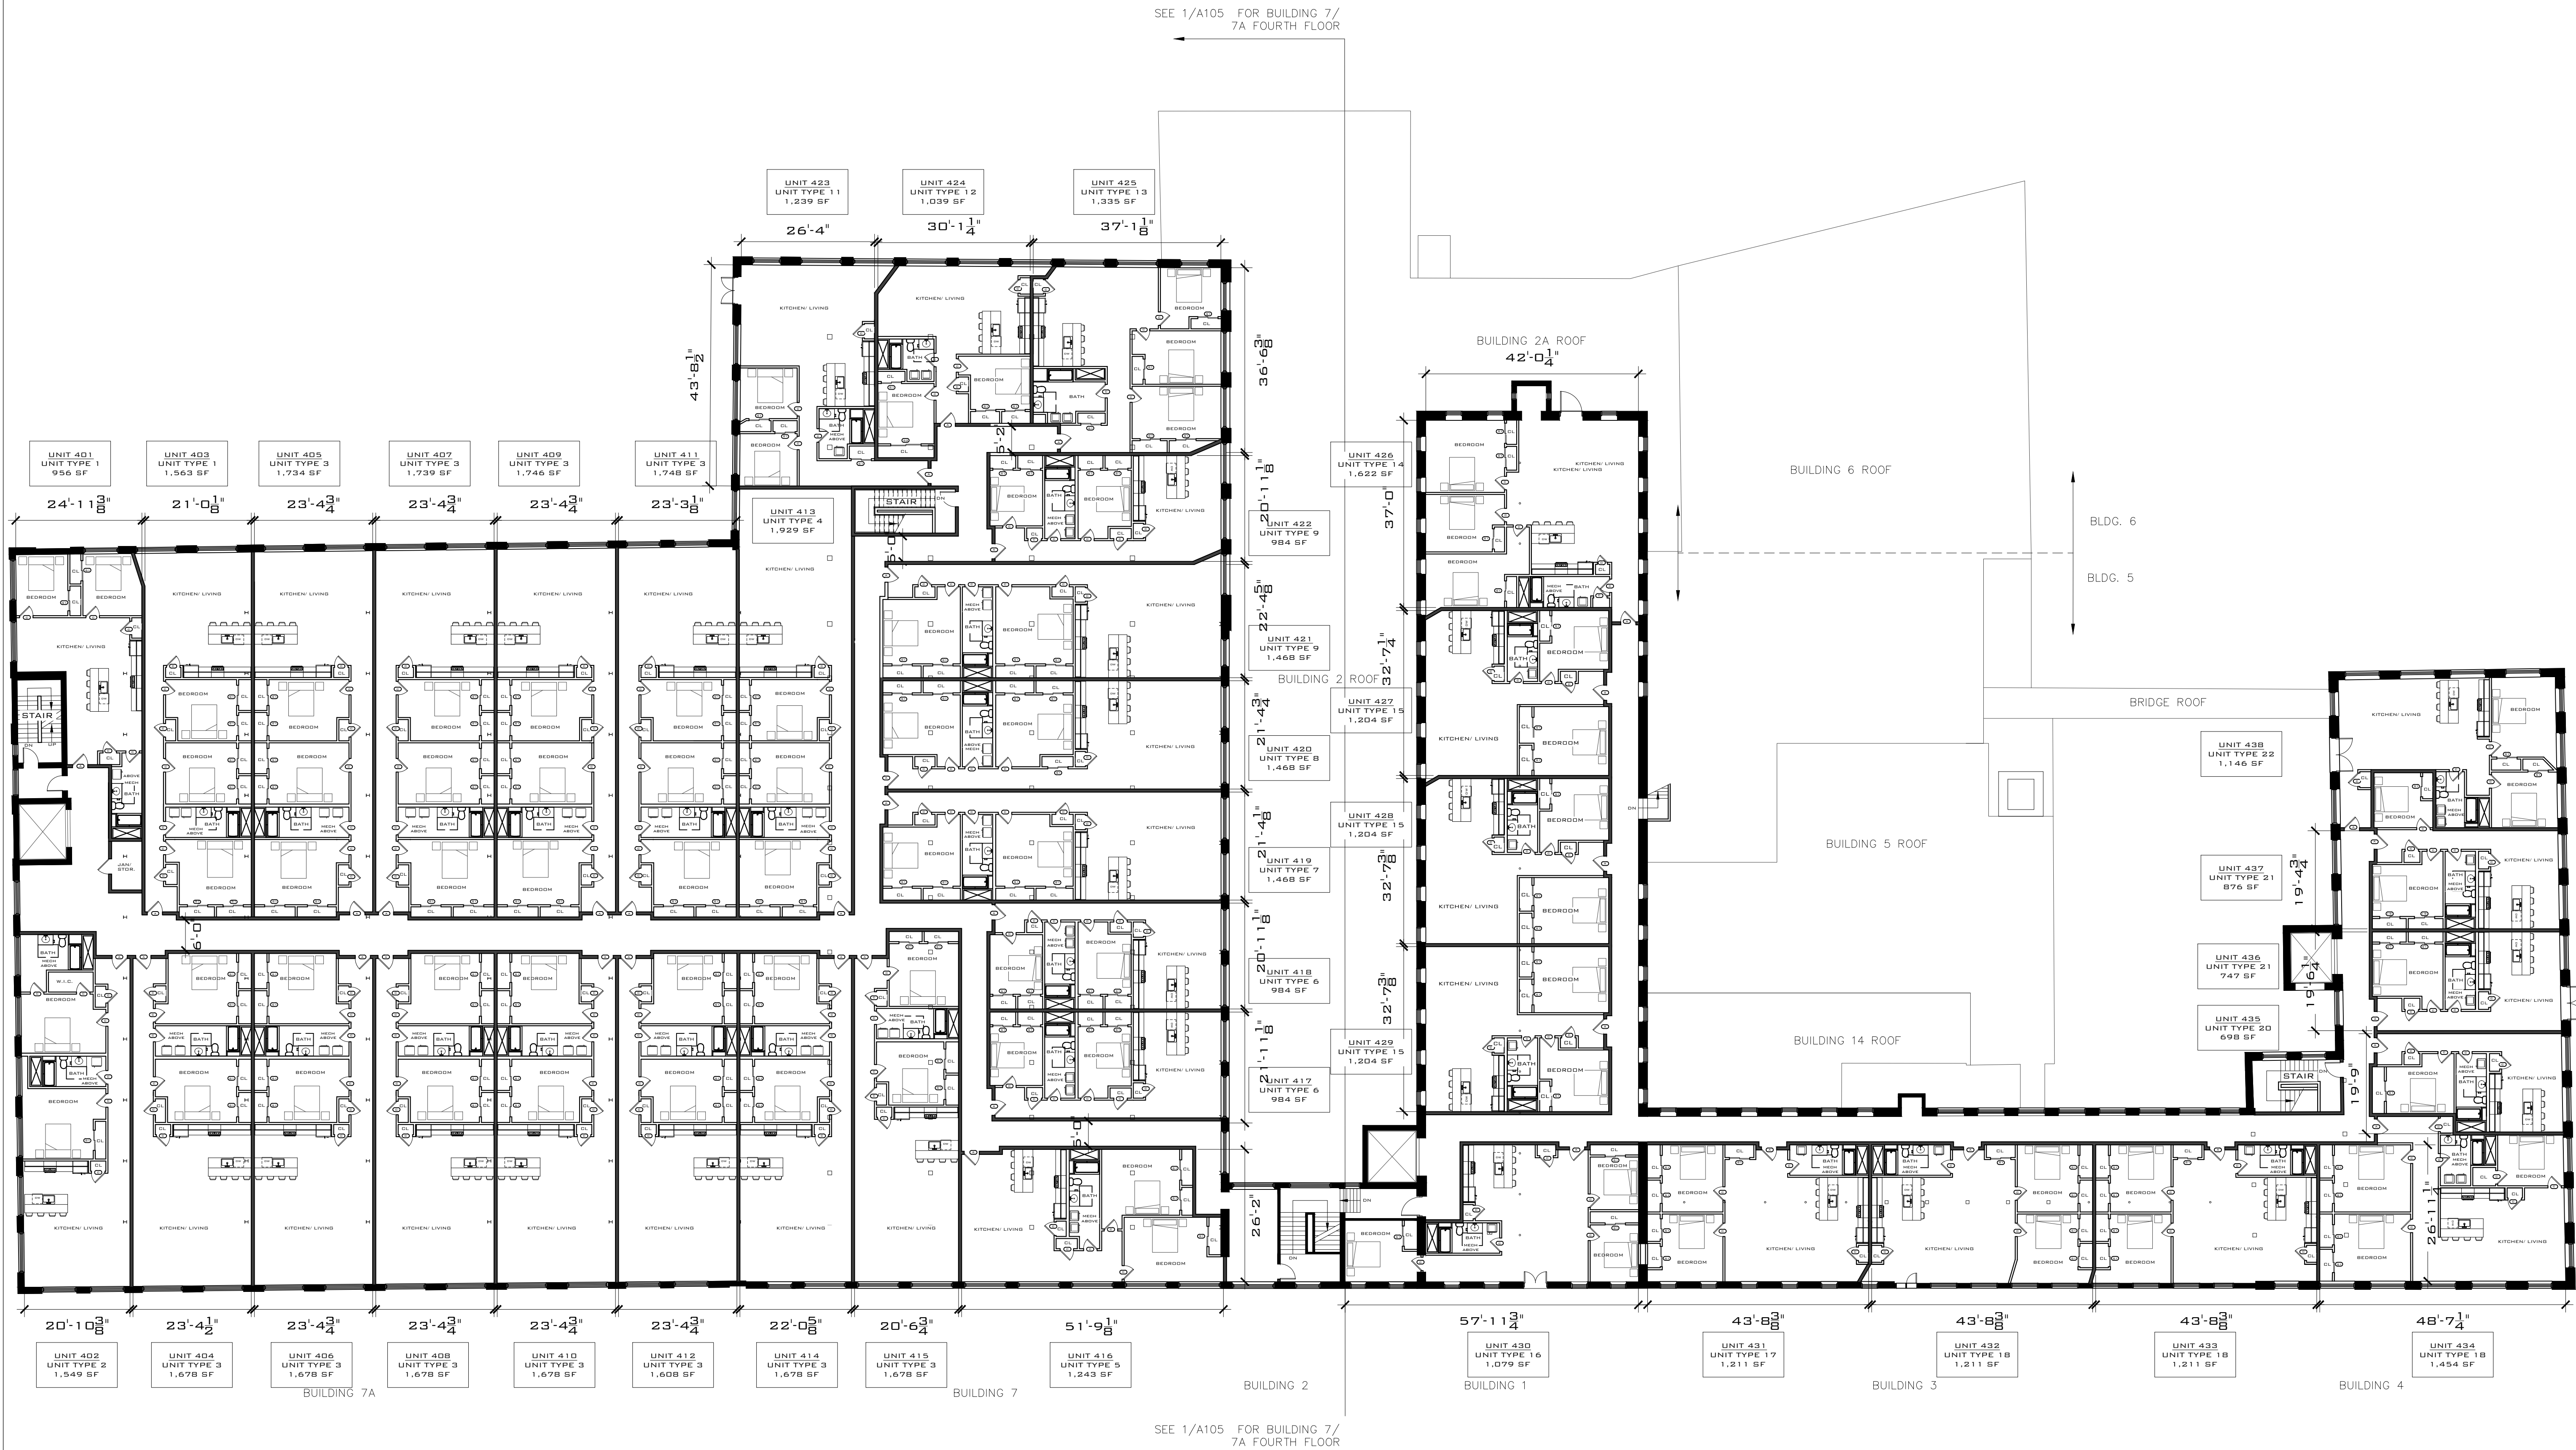

BRISTOL YARN MILL
125 THAMES ST BRISTOL, RHODE ISLAND

THESE DRAWINGS ARE IN DESIGN DEVELOPMENT. THEY ARE PROGRESS DRAWINGS. THEY ARE NOT INTENDED TO BE CONSTRUCTION DOCUMENTS AND SHOULD NOT BE USED FOR CONSTRUCTION.

[illegible]

EAST ELEVATION


SHEET ISSUE DATE:	4/16/21
PROJECT NO.:	PROJECT NUMBER
APPROVED BY:	APPROVER
DRAWN BY:	AUTHOR

A0-7

SCALE: AS INDICATED



② PARTIAL EAST ELEVATION - A
1/8" = 1'-0"

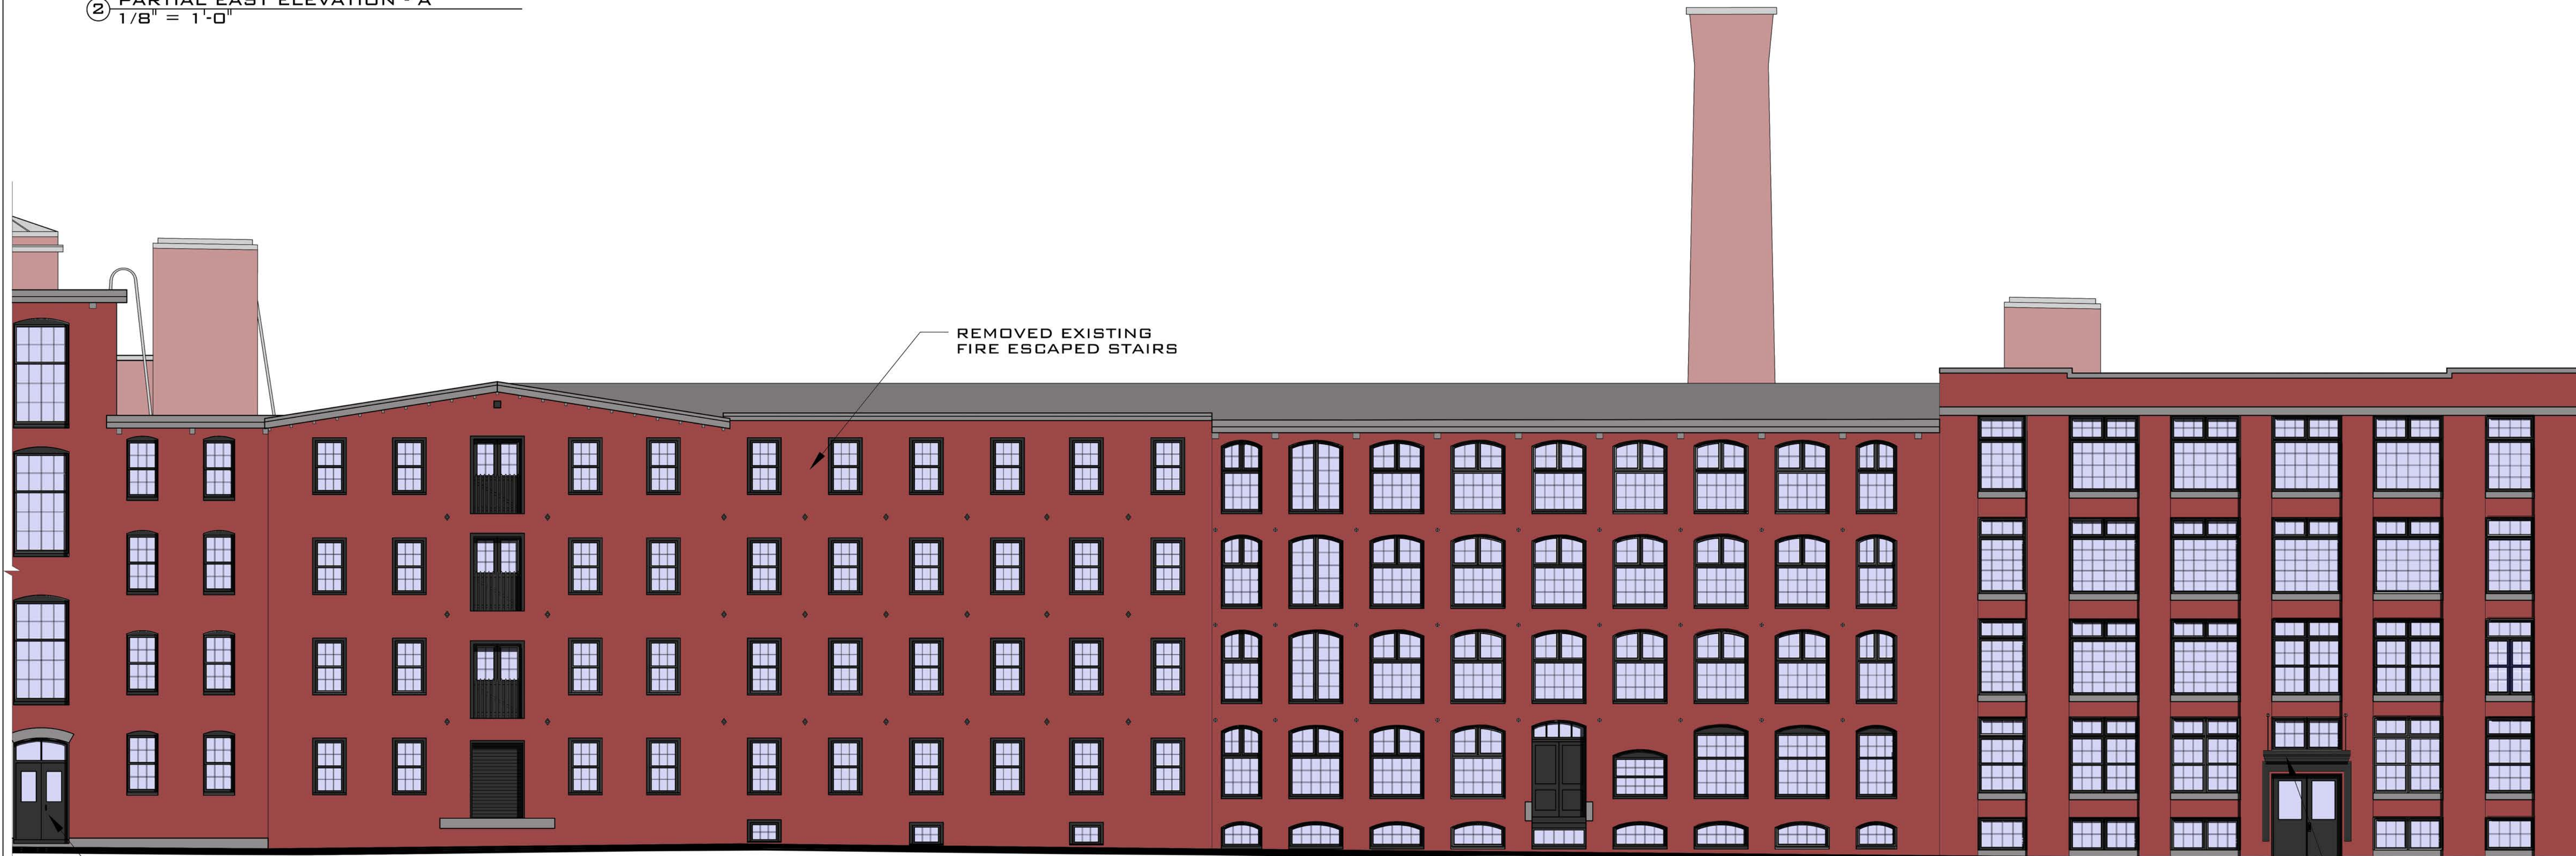

NEW REPLACEMENT
DOORS, TYP.
PARTIAL EAST ELEVATION - B
1/8" = 1'-0"

NEW ENTRY CANOPY

[illegible]

NORTH & SOUTH
ELEVATION

A0-9

AS INDICATED



ARMORY

WEST ELEVATION

A0-8

AS INDICATED


NEW REPLACEMENT
WINDOWS, TYP.



VIEW LOOKING WEST (BEFORE)



VIEW LOOKING WEST (PROPOSED)

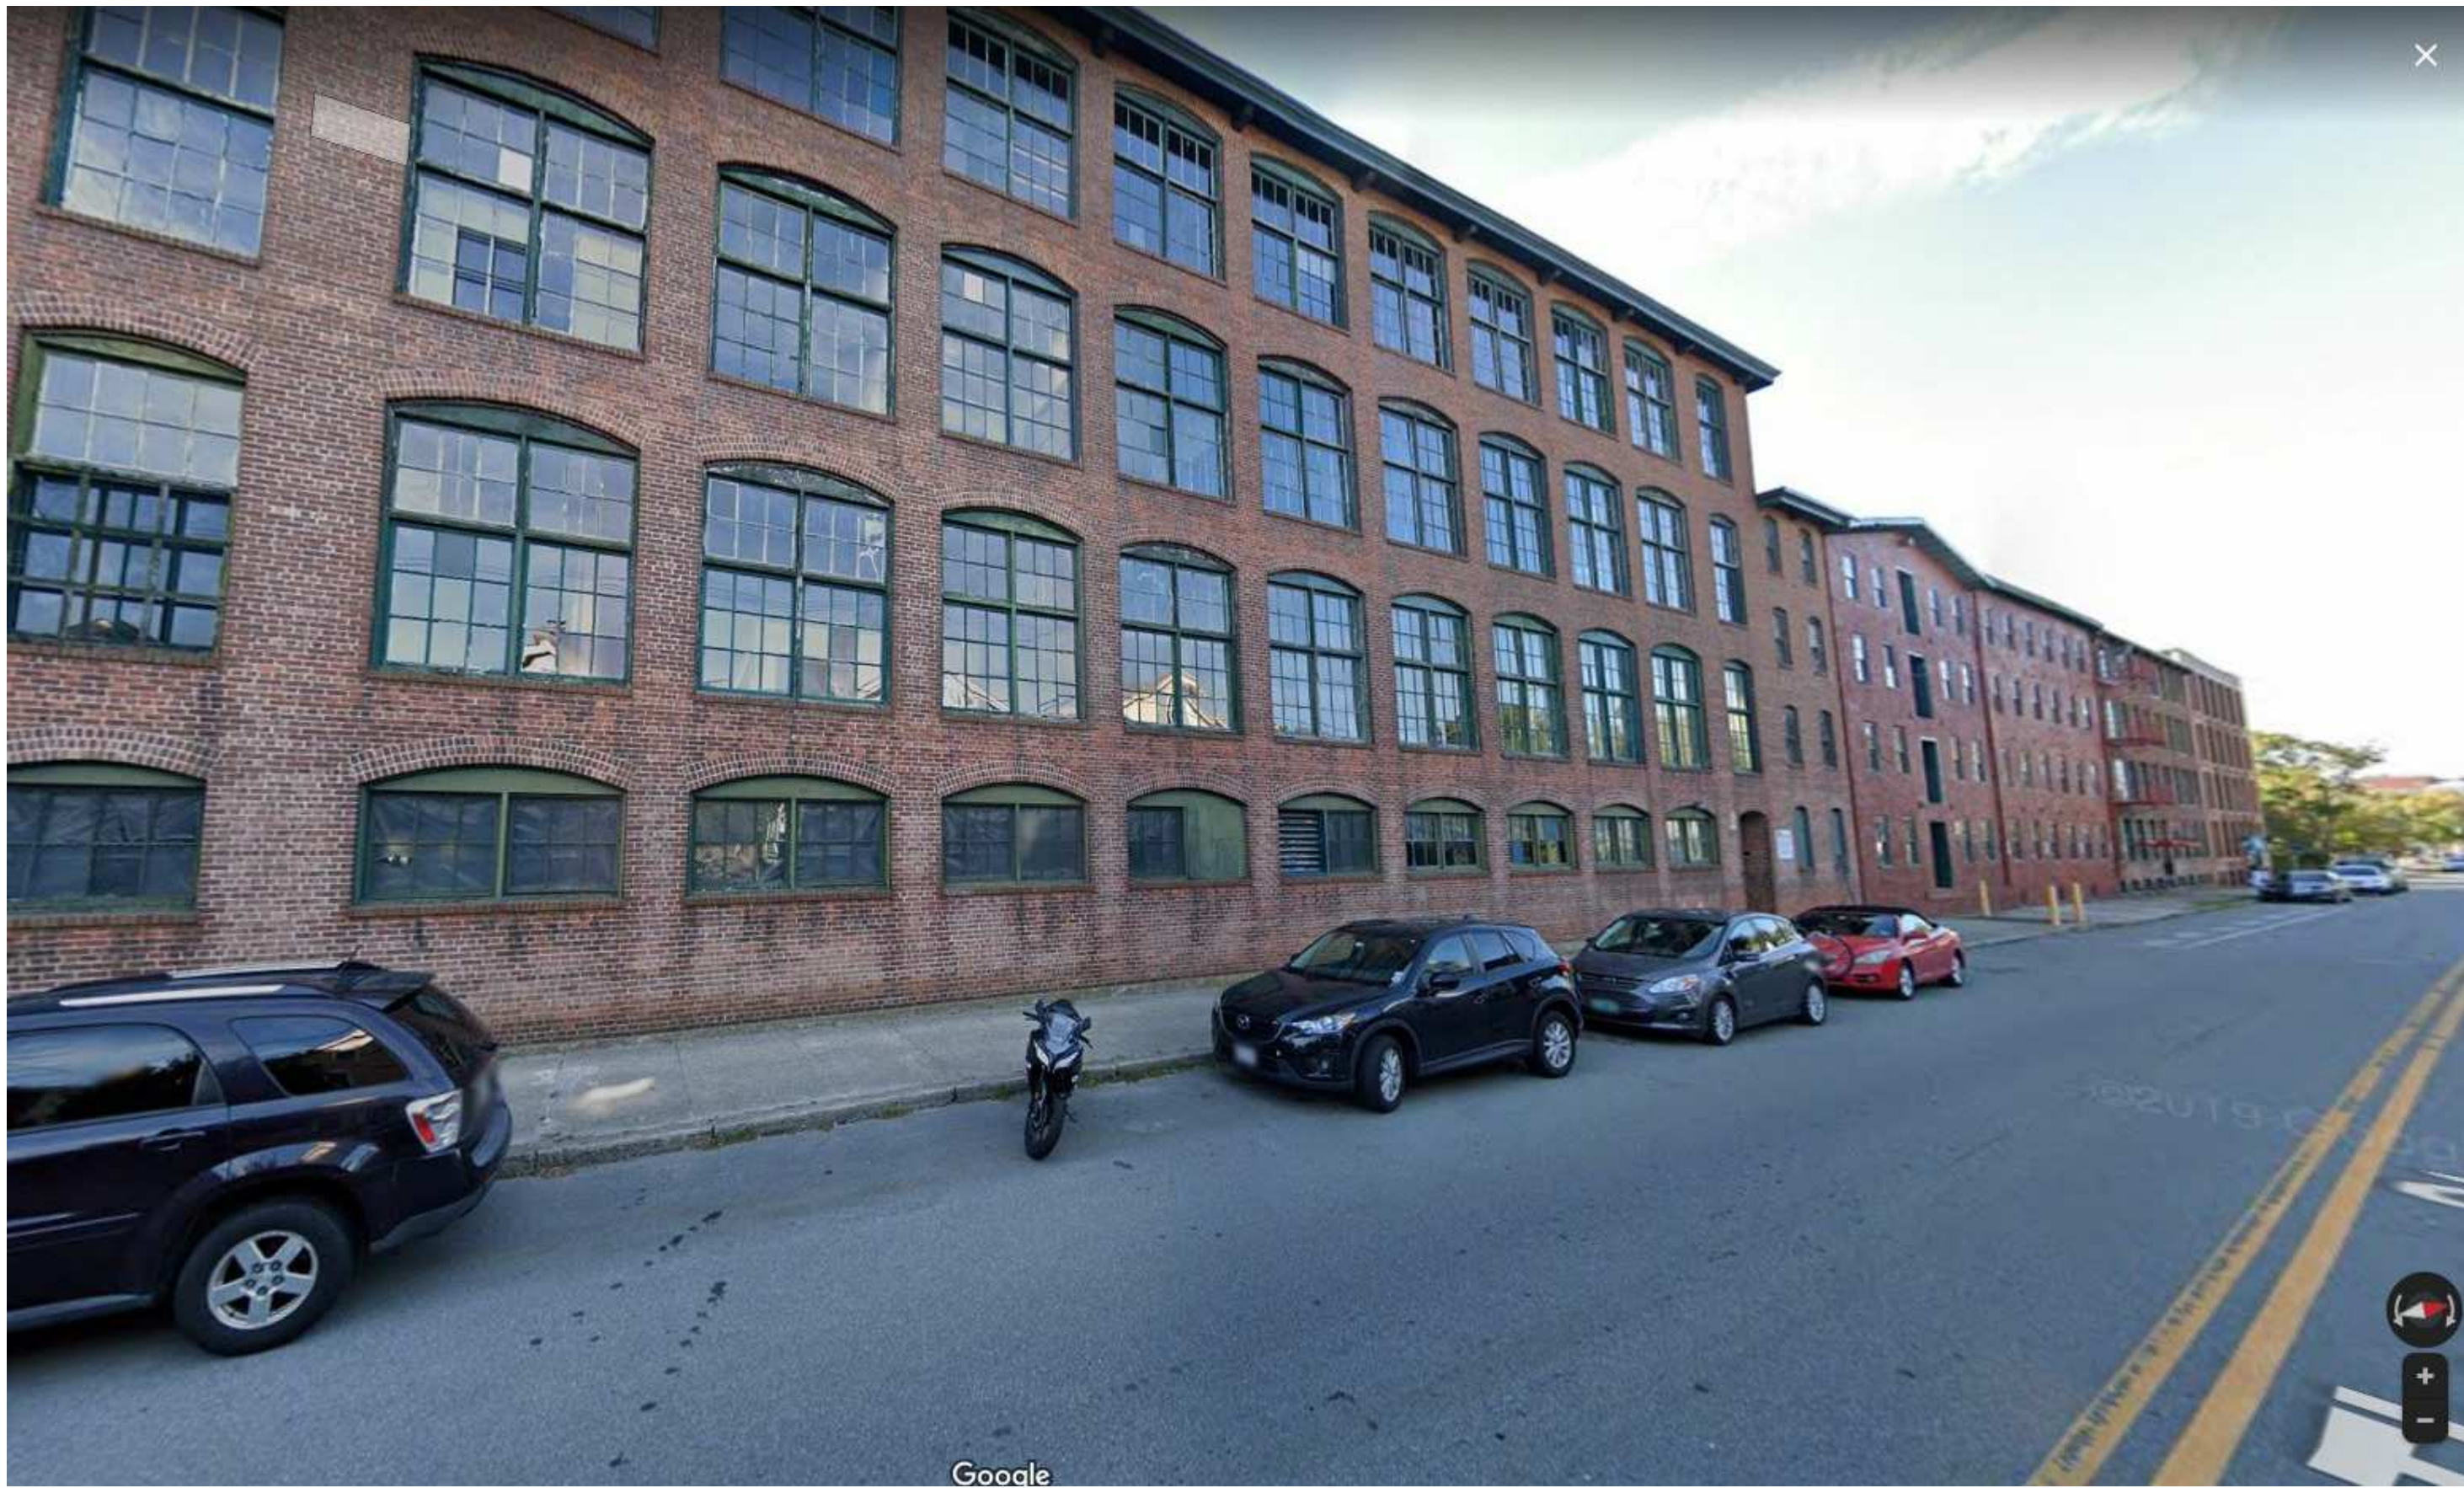

VIEW LOOKING NORTH WEST (BEFORE)



VIEW LOOKING NORTH WEST (PROPOSED)