



DATE: 6/26/2026

TO: Levy County Public Works

FROM: Asphalt Paving Systems, Inc.
Kris Shane -East Coast Florida Rep
9021 Wire Road
Zephyrhills, FL 33540
Ph: 813-480-1865

RE: 2" Mill/Resurface- Bird Creek

Product	Description	Units	Quantity	Unit Price	Total Price
	Sumter County Contract				
	ITB 045-0-2023/RS Countywide Pavement Maintenance and Rehabilitation Continuing Services				
	Main Area				
	Milling	SY	4,500.00	\$ 7.90	\$ 35,550.00
	Asphaltic Concrete 12.5 (2")	TON	495.00	\$ 251.86	\$ 124,670.70
	Parking Areas				
	Milling	SY	1,350.00	\$ 14.25	\$ 19,237.50
	Asphaltic Concrete 12.5 (2")	TON	150.00	\$ 251.86	\$ 37,779.00
	Mobilization	LS	1.00	\$ 3,500.00	\$ 3,500.00
	6" White Solid Traffic Stripe (Paint)	GM	1.060	\$ 3,910.00	\$ 4,144.60
	White Message (Paint)	EA	10.00	\$ 120.75	\$ 1,207.50
	2 coats of paint- second coat to be done 30 days after asphalt installed				
	Mobilization	LS	2.00	\$ 3,500.00	\$ 7,000.00
	One mobilization for each coat of paint				
				Total	\$ 233,089.30

Respectfully Submitted,
Kristoffer D. Shane
Asphalt Paving Systems, Inc.
Zephyrhills, Florida
c: 813-480-1865
e: k.shaneaps@gmail.com

Accepted By: _____

Signature: _____

Date: _____

* Proposal valid for 30 days.



9021 Wire Rd • Zephyrhills, FL 33540
Phone (813) 788-0010 • Fax (813) 788-0020

November 24, 2025

Levy County

RE: Piggy-Back Contract

To Whom It May Concern:

Asphalt Paving Systems, Inc. is pleased to hear that Levy County wishes to utilize our "Countywide Pavement Maintenance and Rehabilitation Continuing Services" for Countywide Chip Seal projects. As is common practice and in compliance with Florida laws, I understand the County has requested to "piggy-back" on another agencies contract that Asphalt Paving System holds for like services.

Asphalt Paving Systems, Inc. is proposing to utilize our contract with Sumter County Contract, ITB 045-0-2023/RS (Countywide Pavement Maintenance and Rehabilitation Continuing Services). All specifications, terms, and conditions will be per the original Sumter County Contract.

If the City finds this contract to be a suitable purchasing mechanism, please sign below indicating your acceptance and return a copy to Asphalt Paving Systems, Inc. We are incredibly grateful to be able to serve the people of Levy County and we appreciate the work you send us.

Respectfully,

Robert Capoferri
President

Accepted by Levy County.

Authorized Signature

Date Signed

1-27-2026



Levy County Road Department

Don Clifton, Department Director

620 N Hathaway Ave

Bronson, Florida, 32621

Phone: 352.486.5124

RoadDepartment@LevyCounty.org

Scope of Work: Bird Creek Boat Ramp Asphalt Repairs 6/23/2026

/Plan sheets provided for the parking lot repairs.

The scope of work consist of milling the existing asphalt surface to a depth of two (2) inches within the limits shown on the attached plan sheets (approximately ±5,850 square yards). This scope of work includes removing and disposing of the milled material offsite. Following milling operations, the contractor shall grade and re-compact the existing limerock base and perform minor improvements as necessary to address any contamination from dirt. Additional base material may include asphalt millings, if required. Compaction test of base material will be required by the contractor. A tack/prime coat shall be applied over the entire exposed limerock base surface in accordance with applicable specifications. The contractor shall then install a single lift of two (2) inches of SP-12.5 hot mix asphalt. All required testing and quality control shall be performed in accordance with FDOT specifications. Upon completion of p/aving operations, new pavement markings shall be installed to match the existing layout provided in the plans, consisting of double-striped thermoplastic striping.

The proposal is requested as a lump sum cost and shall include Maintenance of Traffic (MOT) for the contractor's work only. All work shall be performed during normal working hours, Monday-Friday 7am-5:30pm. The boat ramp will remain closed to the public for the duration of the project, with a maximum allowable construction duration of four (4) weeks.

This scope excludes any concrete work unless damaged by the contractor's operations, any transportation permitting, and any grading or drainage modifications that deviate from the provided plan set. All pricing assumes the project extents and layout match the plans prepared by Dewberry dated January 2019 titled Bird Creek Boat Ramp Improvements. This scope does not include signage or any work not specifically described herein.



Commissioners

Charlie Kennedy, Vice Chair District 1

Rock Meeks, District 2

Desiree Mills, District 3

Tim Hodge, Chair, District 4

Johnny Hiers, District 5

ORIGINAL

BID SUBMITTAL

One (1) original, one (1) electronic single PDF version not password protected and in the original document format, and three (3) copies (for a total of 5), of each bid or alternate bid shall be submitted in a sealed envelope, prominently marked on the outside with the words, "ITB 045-0-2023/RS Countywide Pavement Maintenance and Rehabilitation Services" with the firm name and return address. Bids submitted in express, overnight or courier envelopes, boxes or packages must be prominently marked on the outside with the words, "ITB 045-0-2023/RS Countywide Pavement Maintenance and Rehabilitation Services" and the contents sealed as required.

- Deadline for submissions in response to this Request for Bids: Bids must be received no later than October 30, 2023 at 2:00 p.m. Bids submitted by FAX will not be accepted under any circumstances. **Late bids will not be accepted, and will be returned, unopened, to the proposer, at the proposer's expense.**
- Any person or affiliate who has been placed on the convicted Vendor list following a conviction for a public entity crime, may not submit a Proposals on a contract to provide any goods or services to a public entity, may not submit a Proposals on a contract with a public entity for the construction or repair of any public building or public work, may not submit Proposals on leases of real property to a public entity crime, may not be awarded or perform work as a contractor, supplier, subcontractor, or consultant under a contract with any public entity, and may not transact business with any public entity in excess of thirty five thousand dollars, (\$35,000.00) for a period of thirty-six (36) months from the date of being placed on the convicted Vendor list, pursuant to paragraph 2a of Section 287.133, Florida Statutes.
- The Sumter County Board of County Commissioner as a unit of local government reserves the right to reject any and/or all Proposals, reserves the right to waive any informalities or irregularities in the Proposals or evaluation process, and reserves the right to award contract(s) in the best interest of the Sumter County BOCC.

PAGE SPECIFICATIONS

- Page Limit – None.
- Page Size – 8 ½ x 11; oversized or pullout pages must be folded to accommodate this size.
- Binding – Shall be neat, professional and appropriate for the document's thickness.
- Professional Cover Page – Not required but acceptable. If used, the cover page shall indicate the name and number of the solicitation. It shall NOT be used as a replacement for the Bid Cover Page listed herein.
- Original Document – Shall have original signatures and be clearly noted ORIGINAL on the cover.

PART 4 BID DOCUMENTS INVITATION TO BID COVER PAGE

Name of Firm, Entity or Organization:

Asphalt Paving Systems, Inc.

Federal Employer Identification Number (FEIN):

22-3787755

State of Florida License Number (If Applicable):	
Name of Contact Person: Mark Rohrbach	
Title: Estimator	
E-Mail Address: FLestimating@asphaltpavingsystems.com	
Mailing Address: 8940 Gall Blvd	
Street Address (if different):	
City, State, Zip: Zephyrhills, FL 33541	
Telephone: (813)788-0010	Fax: (813)788-0020
Organizational Structure – Please Check One:	
Corporation ☒ Partnership ☐ Proprietorship ☐ Joint Venture ☐ Other ☐	
If Corporation:	
Date of Incorporation: 02/20/2001	State of Incorporation: New Jersey
States Registered in as Foreign Corporation:	
Authorized Signature:	
Print Name: Robert Capoferri	
Signature: 	
Title: President	
Phone: (813)788-0010	
<i>This document must be completed and returned with your Submittal.</i>	

BIDDER'S CERTIFICATION

Submit To: Sumter County Board of County Commissioners 7375 Powell Road Wildwood, FL 34785 Phone 352-689-4400 Fax 352-689-4401		SUMTER COUNTY BOARD OF COUNTY COMMISSIONERS INVITATION TO BID (ITB) CERTIFICATION AND ADDENDA ACKNOWLEDGMENT	
DUE DATE: October 30, 2023	DUE TIME: 2:00 P.M.	ITB # 045-0-2023/RS	
TITLE: Countywide Pavement Maintenance and Rehabilitation Services			
VENDOR NAME: Asphalt Paving Systems, Inc.		PHONE NUMBER: (813)788-0010	
VENDOR MAILING ADDRESS: FLestimating@asphaltpavingsystems.com		FAX NUMBER: (813)788-0020	

CITY/STATE/ZIP: Zephyrhills, FL 33541		E-MAIL ADDRESS: FLestimating@asphaltpavingsystems.com	
"I, the undersigned, certify that I have reviewed the addenda listed below (list all addenda received to date). I understand that timely commencement will be considered in award of this ITB and that cancellation of award will be considered if commencement time is not met, and that untimely commencement may be cause for termination of contract. I further certify that the services will meet or exceed the ITB requirements. I, the undersigned, declare that I have carefully examined the ITB, specifications, terms and conditions as applicable for this Request, and that I am thoroughly familiar with all provisions and the quality and type of coverage and services specified. I further declare that I have not divulged, discussed, or compared this ITB with any other Offeror and have not colluded with any Offerors or parties to an ITB whatsoever for any fraudulent purpose."			
N/A			
Addendum #	Addendum #	Addendum #	Addendum #
"I certify that this quote is made without prior understanding, agreement, or connection with any corporation, firm, or person submitting an ITB for the same material, supplies, equipment or services and is in all respects fair and without collusion or fraud. I agree to abide by all conditions of this ITB and certify that I am authorized to sign this response and that the offer is in compliance with all requirements of the ITB, including but not limited to certification requirements. In conducting offers with an agency for Sumter County Board of County Commissioners (BOCC), respondent agrees that if this Proposals is accepted, the respondent will convey, sell, assign, or transfer to the Sumter County BOCC all rights, title and interest in and to all causes of action it may now or hereafter acquire under the anti-trust laws of the United States for price fixing relating to the particular commodities or services purchased or acquired by the COUNTY. At the Sumter County BOCC discretion, such assignment shall be made and become effective at the time the purchasing agency renders final payment to the respondent."			
Authorized Agent Name, Title (Print) Robert Capoferri / President		 Authorized Signature	10/27/2023 Date
<i>This document must be completed and returned with your Submittal</i>			

S

STATEMENT OF TERMS AND CONDITIONS

STATEMENT OF VENDOR'S EXPERIENCE AND PERSONNEL

PUBLIC ENTITY CRIME: A person or affiliate who has been placed on the convicted Vendor list following a conviction for a public entity crime may not submit a Proposal/Bid on a contract to provide any goods or services to a public entity, for the construction or repair of a public building or public work, may not submit Proposal/Bids on leases of real property to a public entity, may not be awarded or perform work as a contractor, supplier, subcontractor, or consultant under a contract with any public entity, and may not transact business with any public entity in excess of the threshold amount provided in Section 287.017, for CATEGORY TWO for a period of 36 months from the date of being placed on the convicted Vendor list.

INDEMNIFICATION: Vendor shall be solely and entirely responsible for its tortious acts and for the tortious acts of its agents, employees, or servants during the performance of this Agreement. Vendor shall indemnify and save harmless the County, its agents, employees and officers from and against all liabilities, claims, demands, or actions at law and equity including court costs and attorney's fees that may hereafter at any time be made or brought by anyone for the purposes of enforcing a claim on account of any injury or damage allegedly caused or occurring to any person or property in which was caused in whole or in part by any tortious, wrongful, or intentional acts or omissions of Vendor, its agents, or employees during performance under this Agreement. Vendor shall provide County with a certificate of coverage identifying County as both a Named Insured and a Certificate Holder. The foregoing is not intended, and shall not be construed, as a waiver by County of the benefits of Section 768.28, Florida Statutes.

PROHIBITION OF LOBBYING: During the black-out period which is the period between the time the submittal for invitation to Bid or the Request for Proposals, or Qualifications, as applicable, are received at Contracts / Purchasing and the time the Board awards the contract, no proposer, no lobbyist, principal, or other person may lobby, on behalf of a competing party in a particular procurement matter, any member of the Board, or any Board employee other than the Purchasing Division Manager. Violation of this provision may result in disqualification of violating party. All questions regarding this Request for Proposals (RFP) or Invitation to Bid (IBID) must be submitted in writing to the Board's Purchasing Division Manager.

ANTI TRUST LAWS: By submission of a signed RFP or BID, the successful Vendor acknowledges compliance with all antitrust laws of the United States and the State of Florida, in order to protect the public from restraint of trade, which illegally increases prices.

CONFLICT OF INTEREST: The award of the contract hereunder is subject to the provisions of Chapter 112 of the Florida Statutes. Vendors shall disclose the name of any Officer, Director, Partner, Associate, or Agent who is also an Officer, Appointee, or Employee of any of the Boards at the time of the RFP or BID, or at the time of occurrence of the Conflict of Interest thereafter.

INTERPRETATION, CLARIFICATIONS AND ADDENDA: No oral interpretations will be made to any Vendor as to the meaning of the RFP/BID Contract Documents. Any inquiry or request for interpretation received by the Purchasing Division Manager before the date listed herein will be given consideration. All such changes or interpretations will be made in writing in the form of an addendum and, if issued, will be distributed at or after the Pre-Proposals/Pre-Bid Conference, mailed or sent by available or electronic means to all attending prospective Submitters prior to the established RFP/BID opening date. Each Vendor shall acknowledge receipt of such addenda in the space provided. In case any Proposer/Bidder fails to acknowledge receipt of such addenda or addendum, his offer will nevertheless be construed as though it had been received and acknowledged and the submission of his bid will constitute acknowledgment of the receipt of same. All addenda are a part of the RFP/BID FORMS and each Proposer/Bidder will be bound by such addenda, whether or not received by him. It is the responsibility of each proposer/bidder to verify that he has received all addenda issued before RFP's/BID's are opened. In the case of unit price items, the quantities of work to be done and materials to be furnished under this RFP/BID Contract are to be considered as approximate only and are to be used solely for the comparison of RFP's/BID's received. The Board and/or its CONSULTANT do not expressly or by implication represent that the actual quantities involved will correspond exactly therewith, nor shall the Vendor plead misunderstanding or deception because of such estimate or quantities of work performed or material furnished in accordance with the Specifications and/or Drawings and other Proposals/Bid Documents, and it is understood that the quantities may be increased or diminished as provided herein without in any way invalidating any of the unit or lump sum prices bid.

GOVERNING LAWS AND REGULATIONS: The Vendor is required to be familiar with and shall be responsible for complying with all federal, state and local laws, ordinances, rules and regulations that in any manner affect the work.

PROPRIETARY/CONFIDENTIAL INFORMATION: Vendors are hereby notified that all information submitted as part of, or in support of RFP's/BID's, will be available for public inspection ten days after opening of the RFP's/BID's or until a short list is recommended whichever comes first, in compliance with Chapter 119, and 257 of the Florida Statutes. Any person wishing to view the RFP's/BID's must make an appointment by calling the Purchasing Division Manager at (352) 580-4400. All RFP's/BID's submitted in response to this solicitation become the property of the Board. Unless information submitted is proprietary, copy written, trademarked, or patented, the Board reserves the right to utilize any or all information, ideas, conceptions, or portions of any RFP/BID, in its best interest.

TAXES: The Board of Sumter County Commissioners is exempt from any taxes imposed by the State and/or Federal Government. Exemption certificates will be provided upon request.

NON-COLLUSION DECLARATION: By signing this RFP/BID, all Vendors shall affirm that they shall not collude, conspire, connive or agree, directly or indirectly, with any other Proposer, firm, or person to submit a collusive or sham Proposal in connection with the work for which their RFP/BID has been submitted, or to refrain from Bidding in connection with such work; or have in any manner, directly or indirectly, sought by person to fix the price or prices in the RFP/BID or of any other Bidder, or to fix any overhead, profit, or cost elements of the RFP/BID price or the RFP/BID price of any other Bidder, or to receive through any collusion, conspiracy, connivance, or unlawful agreement any advantage against any other Bidder, or any person interested in the proposed work.

By signing this form, the Contractor/Vendor agrees that this quote is made without any other understanding, agreement, or connection with any person, corporation, or firm submitting a quote for the same purpose and that the quote is in all respects fair and without collusion or fraud. IT IS AGREED BY THE UNDERSIGNED CONTRACTOR/VENDOR, THAT THE SIGNING AND DELIVERY OF THE QUOTE REPRESENTS THE CONTRACTOR/VENDORS ACCEPTANCE OF THE TERMS AND CONDITIONS OF THE FOREGOING SPECIFICATIONS AND PROVISIONS, AND IF AWARDED, THIS CONTRACT WILL REPRESENT THE AGREEMENT BETWEEN THE CONTRACTOR/VENDOR AND THE BOARD OF SUMTER COUNTY COMMISSIONERS.

PROPOSER RESPONSIBILITY: Invitation by the Board to Vendors is based on the recipient's specific request and application to DemandStar by Onvia at www.DemandStar.com [(800) 711-1712] or as the result of response by the public to the legal advertisements required by State law. Firms or individuals submit their responses on a voluntary basis, and therefore are not entitled to compensation of any kind.

OWNERSHIP OF SUBMITTALS: All responses, inquiries or correspondence relating to or in reference to this RFP/BID, and all other reports, charts, displays, schedules, exhibits and other documentation submitted by the Vendors will become the property of the Board. Reference to literature submitted with a previous RFP/BID will not relieve the Bidder from including any required documents with this RFP/BID.

EXAMINATION OF BID DOCUMENTS: Each Bidder shall carefully examine the RFP/BID Document to ensure all pages have been received, all drawings and/or Specifications and other applicable documents are included, and shall inform himself thoroughly regarding any and all conditions and requirements that may in any manner affect cost, progress or performance of the work to be performed under the Contract. Ignorance on the part of the CONTRACTOR will in no way relieve him of the obligations and responsibilities assumed under the Contract.

VENDOR RESPONSIBILITY: Vendors are fully and completely responsible for the labeling, identification and delivery of their submittals. The Purchasing Division Manager will not be responsible for any mislabeled or misdirected submissions, nor those handled by delivery persons, couriers, or the US Postal Service.

DRUG FREE WORKPLACE: All Proposers/Bidders shall submit the enclosed, duly signed and notarized form entitled "Drug Free Workplace Certificate". The Drug Free Workplace Vendor shall have the burden

of demonstrating that his program complies with Section 287.087 of the Florida Statutes, and any other applicable state law.

BOARD OF SUMTER COUNTY COMMISSIONERS: are political subdivisions of the State of Florida, and reserve the right to reject any and/or all submittals, reserve the right to waive any informalities or irregularities in the examination process, and reserve the right to award contracts and/or in the best interest of the Boards. Submittals not meeting stated minimum terms and qualifications may be rejected by the Boards as non-responsive. The Boards reserve the right to reject any or all submittals without cause. The Boards reserves the right to reject the submission of any Vendor in arrears or in default upon any debt or contract to the Boards, or who has failed to perform faithfully any previous contract with the Boards or with other governmental agencies.

PUBLIC RECORDS LAW: Correspondence, materials and documents received pursuant to this RFP/BID become public records subject to the provisions of Chapter 119, Florida Statutes.

VERIFICATION OF TIME: Nextel time is hereby established as the Official Time of the Boards for Public Works ITBs and the electronic submission stamp of all other responses will establish the Official Time of the Boards.

PREPARATION OF PROPOSALS/BIDS:

Signature of the Bidder: The Bidder must sign the RFP/BID FORMS in the space provided for the signature. If the Proposer/Bidder is an individual, the words "doing business as" must appear beneath such signature. In the case of a partnership, the signature of at least one of the partners must follow the partnership name and the words, "Member of the Firm" should be written beneath such signature. If the Proposer/Bidder is a corporation, the title of the officer signing the RFP/BID on behalf of the corporation must be stated and evidence of his authority to sign the RFP/BID must be submitted. The Proposer/Bidder shall state in the RFP/BID FORMS the name and address of each person interested therein.

Basis for Bidding: The price proposed for each item shall be on a lump sum or unit price basis according to specifications on the RFP/BID FORM. The proposed prices shall remain unchanged for the duration of the Contract and no claims for cost escalation during the progress of the work will be considered, unless otherwise provided herein.

Total Proposed Price/Total Contract Sum Proposed: If applicable, the total price bid for the work shall be the aggregate of the lump sum prices proposed and/or unit prices multiplied by the appropriate estimated quantities for the individual items and shall be stated in figures in the appropriate place on the RFP/BID FORM. In the event that there is a discrepancy on the RFP/BID FORM due to unit price extensions or additions, the corrected extensions and additions shall be used to determine the project bid amount.

TABULATION: These will be received to receive an official tabulation of the results of the opening of this RFP/BID are to submit to BCCG a self-addressed, stamped business size (No. 10) envelope, prominently marked on the front lower left side, with the RFP identification. Tabulation requested by telephone, fax or electronic media will not be accepted.

OBLIGATION OF WINNING BIDDER: The contents of the RFP/BID of the successful proposer/bidder will become contractual obligations if acquisition action ensues. Failure of the successful Proposer/Bidder to accept these obligations in a contract may result in cancellation of the award and such Vendor may be removed from future participation.

AWARD OF BID: It is the Board's intent to select a Vendor within sixty (60) calendar days of the deadline for receipt of Proposals/Bids. However, Proposals/Bids must be firm and valid for award for at least ninety (90) calendar days after the deadline for receipt of the RFP/BID.

ADDITIONAL REQUIREMENTS: The firms shall furnish such additional information as the Boards may reasonably require. This includes information which indicates financial resources as well as ability to provide the services. The Boards reserve the right to make investigations of the qualifications of the firm as it deems appropriate.

PREPARATION COSTS: The Board shall not be obligated or be liable for any costs incurred by Proposer/Bidders prior to issuance of a contract. All costs to prepare and submit a response to this RFP/BID shall be borne by the Proposer/Bidder.

TIMELINESS: All work will commence upon authorization from the Board's representative (Purchasing Division Manager). All work will proceed in a timely manner without delays. The Vendor shall commence the work UPON RECEIPT OF NOTICE TO PROCEED and/or ORDER PLACED (PURCHASE ORDER PRESENTED), and shall deliver in accordance to the terms and conditions outlined and agreed upon herein.

DELIVERY: All prices shall be FOB Destination, Sumter County, Florida, inside delivery unless otherwise specified.

PLANS, FORMS & SPECIFICATIONS: Bid Packages are available from the Purchasing Division Manager. These packages are available for pickup or by mail. If requested to mail, the Proposer/Bidder must supply a courier account number (UPS, FedEx, etc.). Proposers/Bidders are required to use the official RFP/BID FORMS, and all attachments (including drawings, etc.) are to be submitted as a single document. Any variation from the minimum specifications will be furnished each company or corporation interested in submitting a Proposal/Bid. RFP/BID FORM documents for this project are free of charge and are available on-line and are downloadable (Vendor must pay any DemandStar fees or any shipping).

MANUFACTURER'S NAME AND APPROVED EQUIVALENTS: Any manufacturer's names, trade names, brand names, information and/or catalog numbers listed in a specification are for information and not intended to limit competition unless otherwise indicated. The Proposer/Bidder may offer any brand for which he is an authorized representative; which meets or exceeds the RFP/BID specification for any item(s). If RFP's/BID's are based on equivalent products, indicate on the RFP/BID FORM the manufacturer's product name and literature, and/or complete specifications. Reference to literature submitted with a previous RFP/BID will not satisfy this provision. The Proposer/Bidder shall explain in detail the reason(s) why the proposed equivalent will meet the specifications and not be considered an exception thereto. RFP's/BID's which do not comply with these requirements are subject to rejection. RFP's/BID's lacking any written indication of intent to quote an alternate brand will be received and considered in complete compliance with the specifications as listed on the RFP/BID FORM. The Purchasing Division Manager is to be notified. In writing, of any proposed changes in materials used, manufacturing process, or construction. However, changes shall not be binding upon the Board's unless evidenced by a Change Notice issued and signed by the Purchasing Division Manager, or designated representative.

QUANTITIES: The quantities as specified in this RFP/BID are estimates only and are not to be construed as guaranteed minimum.

SAMPLES: Samples of items, when called for, shall be furnished free of expense, and if not destroyed may, upon request, be returned at the Proposer's/Bidder's expense. Each sample shall be labeled with the Proposer's/Bidder's name, manufacturer brand name and number, RFP/BID number and item reference. Samples of successful Proposer's/Bidder's items may remain on file for the term of the contract. Request for return of samples shall be accompanied by instructions which include shipping authorization and must be received at time of opening. Samples not returned may be disposed of by the Boards within a reasonable time as deemed appropriate.

DOCUMENT RE-CREATION: Vendor may choose to re-create any document(s) required for this solicitation, but must do so at his own risk. All required information in the original Board format must be included in any re-created document. Submittals may be deemed non-responsive if required information is not included in any re-created document.

ACKNOWLEDGED:

(Signature and Date)

This document must be completed and returned with your Submittal.

10/27/2023

Robert Capoferri / President

(Vendor may also provide any supplemental company or personnel information that will assist the

Selection Committee in evaluating your bid).

VENDOR: Asphalt Paving Systems, Inc.

DATE: 10/27/2023

1. How many years has your organization been in business as a general contractor under your present business name? 22

2. List all previous business names of your organization:
N/A

3. How many years of experience in general contracting? 22
Prime Contractor 22 Subcontractor _____

4. List all officers and directors of your organization:

NAME	POSITION/TITLE
Robert Capoferri	President
Kenneth Messina	Secretary

5. Have you ever failed to complete any work awarded to you in the last 3 years?
Yes _____ No X If yes, where and why?

EXPERIENCE

1. Describe any experience of the principal individuals (Foremen, Superintendents, etc.) who are responsible for the actual general contracting work of your organization?

See Attached		
Name	Position	
Type of Work	Yrs. Experience	Yrs. With Firm
Name	Position	
Type of Work	Yrs. Experience	Yrs. With Firm

Name	Position	
Type of Work	Yrs. Experience	Yrs. With Firm

Name	Position	
Type of Work	Yrs. Experience	Yrs. With Firm

Name	Position	
Type of Work	Yrs. Experience	Yrs. With Firm

2. List/describe five (5) construction contracts that you currently have.

See Attached	
Project	Location
Date	Contract Amount
Project Architect Contact Name and Phone Number	
Owner's Contact Name and Phone Number	

Project	Location
Date	Contract Amount
Project Architect Contact Name and Phone Number	
Contact Name and Phone Number	
Project	Location
Date	Contract Amount
Project Architect Contact Name and Phone Number	
Contact Name and Phone Number	

Project	Location
Date	Contract Amount

Project Architect Contact Name and Phone Number	
Contact Name and Phone Number	

Project	Location
Date	Contract Amount
Project Architect Contact Name and Phone Number	
Contact Name and Phone Number	

VENDOR'S AFFIDAVIT

State of Florida
County of Pasco

Before me personally appeared Robert Capoferri who is *(title)* President of *(the company described herein)* Asphalt Paving Systems, Inc. being duly sworn, deposes and says that the foregoing statements are a true and accurate statement of the position of said organization as of the date thereof, and, that the statements and answers to the foregoing experience questionnaire are correct and true as of the date of this affidavit; and, that he/she understands that intentional inclusion of false, deceptive, or fraudulent statements of this application constitutes fraud; and, agrees to furnish any pertinent information requested by Sumter County Board of County Commissioner deemed necessary to verify the statements made in this application or regarding the ability, standing and general reputation of the applicant.

Personally Known X or Produced Identification _____

Sworn to and subscribed before me this 27th day of October, 2023


NOTARY PUBLIC - STATE OF FLORIDA
(Signature of Notary Public)

Mary Fregoso
(Print Name of Notary Public)

(seal)



MARY E. FREGOSO
Commission # HH 356587
Expires January 31, 2027

This document must be completed and returned with your Submittal

DRUG FREE WORKPLACE CERTIFICATE

I, the undersigned, in accordance with Florida Statute 287.087, hereby certify that,

Asphalt Paving Systems, Inc.
(print or type name of firm)

- Publishes a written statement notifying that the unlawful manufacture, distribution, dispensing, possession or use of a controlled substance is prohibited in the workplace named above, and specifying actions that will be taken against violations of such prohibition.
- Informs employees about the dangers of drug abuse in the work place, the firm's policy of maintaining a drug free working environment, and available drug counseling, rehabilitation, and employee assistance programs, and the penalties that may be imposed upon employees for drug use violations.
- Gives each employee engaged in providing commodities or contractual services that are under proposal or bid, a copy of the statement specified above.
- Notifies the employees that as a condition of working on the commodities or contractual services that are under proposal or bid, the employee will abide by the terms of the statement and will notify the employer of any conviction of, please or guilty or nolo contendere to, any violation of Chapter 893, or of any controlled substance law of the State of Florida or the United States, for a violation occurring in the work place, no later than five (5) days after such conviction, and requires employees to sign copies of such written (*) statement to acknowledge their receipt.
- Imposes a sanction on, or requires the satisfactory participation in, a drug abuse assistance or rehabilitation program, if such is available in the employee's community, by any employee who is so convicted.
- Makes a good faith effort to continue to maintain a drug free work place through the implementation of the drug free workplace program.
- "As a person authorized to sign this statement, I certify that the above named business, firm or corporation complies fully with the requirements set forth herein".

[Signature]
Authorized Signature

10/27/2023

Date Signed

State of: Florida

County of: Pasco

Sworn to and subscribed before me this 27th day of October, 2023

Personally known X or Produced Identification _____
(Specify Type of Identification)

[Signature]
Signature of Notary

My Commission Expires 01/31/2027

(seal)



MARY E. FREGOSO
Commission # HH 358597
Expires January 31, 2027

This document must be completed and returned with your Submittal
HOLD HARMLESS AGREEMENT

The Vendor is required to purchase and maintain minimum limits of \$1,000,000 per occurrence for all liability, which includes general liability and, if applicable, automobile liability. Other coverage may be required where applicable.

The Vendor agrees to hold the Board of Sumter County Commissioners harmless against all claims for bodily injury, sickness, disease, death or personal injury or damage to property or loss of use resulting there from, arising out of the agreement, unless such claims are a result of the County's sole negligence.

The Vendor shall purchase and maintain workers' compensation insurance & employer's liability in accordance with Florida Statute Chapter 440.

The Vendor shall also purchase any other coverage required by law for the benefit of employees.

Required insurance shall be documented in Certificates of Insurance and shall be provided to the County representative requesting the service.

By signature upon this form the Vendor stipulates that he/she agrees to the Hold Harmless Agreement, and to abide by all insurance requirements.

Asphalt Paving Systems, Inc. Vendor-Print Name Sumter County - Countywide Pavement Maintenance and Rehabilitation Services Project Name	 Signature Robert Capoferri / President 10/27/2023 Date
---	---

The effective dates of this Hold Harmless Agreement shall be for the duration of the contract associated with this project.

This document must be completed and returned with your Submittal

E-Verify /Vendor/SubVendor Certification

E-Verify is a federal system established by the Department of Homeland Security to determine the immigration and work-eligibility status of prospective employees. Detailed E-Verify program information for employers can be found at <http://www.dhs.gov/e-verify>.

Vendors must certify compliance with the federal E-Verify program for all employees hired on or after the date of registration on the Department of Homeland Security website <http://www.dhs.gov/e-verify> by providing the Memorandum of Understanding electronic signature page with date of registration and company ID number and this E-Verify Certification form. In the case of vendors, this includes obtaining written certification from all sub-vendors who will participate in the performance of the contract. The certification below has been prepared for all County vendors to use for this purpose. All sub-vendor certifications must be kept on file with the contract and made available

to the state and/or Sumter County upon request. E-Verify must be obtained prior to the due date established in this formal solicitation.

CERTIFICATION

I certify that the company shown below is in compliance with the above statement and that I am authorized to sign on its behalf.

Name of Company: Asphalt Paving Systems, Inc.

Authorized signature:  _____

Printed name & Title: Robert Capoferri / President

Address: 8940 Gall Blvd, Zephyrhills, FL 33541

Date: 10/27/2023

Telephone Number: (813) 788-0010

E-mail address: FLestimating@asphaltpavingsystems.com

Sumter County reserves the right to determine how it will respond to any instances of non-compliance or false certification of compliance. Potential Sumter County actions include, but are not limited to, cancellation of the contract and/or suspending or debaring the contract Vendor from performing services in any aspect to the Sumter County.

Please contact the Purchasing Division at 352-689-4400 with questions regarding this requirement.

This document must be completed and returned with your Submittal.

ANTI-COLLUSION STATEMENT

By signing this form, the Contractor agrees that this quote is made without any other understanding, agreement, or connection with any person, corporation, or firm submitting a quote for the same purpose and that the quote is in all respects fair and without collusion or fraud,

IT IS AGREED BY THE UNDERSIGNED CONTRACTOR, THAT THE SIGNING AND DELIVERY OF THE QUOTE REPRESENTS THE CONTRACTOR'S ACCEPTANCE OF THE TERMS AND CONDITIONS OF THE FORGOING SPECIFICATIONS AND PROVISIONS, AND IF AWARDED, THIS CONTRACT WILL REPRESENT THE AGREEMENT BETWEEN THE CONTRACTOR AND THE BOARD OF SUMTER COUNTY COMMISSIONERS

NAME OF FIRM: Asphalt Paving Systems, Inc.

[Sign in ink in the space provided below]

SIGNED BY: 

TITLE: President

ADDRESS: 8940 Gall Blvd

CITY & STATE: Zephyrhills, FL 33541

TELEPHONE: (813) 788-0010

No quotes will be withdrawn for a period of sixty (60) days subsequent to the opening of quotes, without the consent of the Board of Sumter County Commissioners,

NO QUOTE (Reason): N/A

This document must be completed and returned with your Submittal

STATEMENT OF PUBLIC ENTITY CRIMES

This is a sworn statement under Section 287.133(3)(a), Florida Statutes, on public entity crimes and must be signed in the presence of a notary public or other officer authorized to administer oaths.

1. This sworn statement is submitted with Bid, Proposal or Contract No. 045-0-2023/RS
for Sumter County Board of County Commissioners
2. This sworn statement is submitted by Asphalt Paving Systems, Inc.

(Name of entity submitting sworn statement)

whose business address is:

8940 Gall Blvd

Zephyrhills, FL 33541

Its Federal Employer Identification Number (FEIN) is 22-3787755. (If the entity has no FEIN, include the Social Security Number of the individual signing this sworn statement: _____.)

3. I understand that a *Public Entity Crime* as defined in Paragraph 287.133(1)(g), Florida Statutes, is a violation of any State or Federal law by a person with respect to and directly related to the transaction of business with any public entity or with an agency or political subdivision of any other State or with the United States, including, but not limited to, any bid, proposal, reply or contract for goods or services, any lease for real property, or any contract for the construction or repair of a public building or public work, involving antitrust, fraud, theft, bribery, collusion, racketeering, conspiracy, or material misrepresentation.
4. I understand that *convicted* or *conviction* as defined in Paragraph 286.133(1)(b), Florida Statutes, means a finding of guilt or a conviction of a public entity crime, with or without an adjudication of guilt, in any Federal or State trial court of record relating to charges brought by indictment or information after July 1, 1989, as a result of a jury verdict, nonjury trial or entry of a plea of guilty or nolo contendere.
5. I understand that an *affiliate* as defined in Paragraph 287.133 (1)(a), Florida Statutes, means:
 - (a) A predecessor or successor of a person convicted of a public entity or crime; or
 - (b) An entity under the control of a natural person who is active in the management of the entity and who has been convicted of a public entity crime. *Affiliate* includes those officers, directors, executives, partners, shareholders, employees, members, and agents who are active in the management of an affiliate. The ownership by one person of shares constituting a controlling interest in another person, or a pooling of equipment or income among persons when not for fair market value under an arm's length agreement, shall be a prima facie case that one person controls another person. A person who knowingly enters into a joint venture with a person who has been convicted of a public entity crime in Florida during the preceding thirty-six (36) months shall be considered an *affiliate*.
6. I understand that a *person* as defined in Paragraph 287.133(1)(e), Florida Statutes, means any natural person or entity organized under the laws of any state or of the United States with the legal power to enter into a binding contract and which bids or applies to bid on contracts let by a public entity, or which otherwise transacts or applies to transact business with a public entity. *Person* includes those officers, directors, executives, shareholders, partners, employees, members, and agents who are active in management of an entity.
7. Based on information and belief, the statement which I have marked below is true in relation to the entity submitting this sworn statement. (Please indicate which statement applies.)
 X Neither the entity submitting this sworn statement, nor any officers, directors, executives, partners, shareholders, employees, members, or agents who are active in management of the entity, nor any affiliate of the entity have been charged with and convicted of a public entity crime subsequent to July 1, 1989.
 The entity submitting this sworn statement, or one or more of the officers, directors, executives, partners, shareholders, employees, members, or agents who are active in management of the entity, or an

affiliate of the entity have been charged with and convicted of a public entity crime subsequent to July 1, 1989 AND (Please indicate which additional statement applies.)

_____ There has been a proceeding concerning the conviction before a hearing officer of the State of Florida, Division of Administrative Hearings. The final order entered by the hearing officer did not place the person or affiliate on the convicted Vendor list. (Please attach a copy of the final order.)

_____ The person or affiliate was placed on the convicted Vendor list. There has been a subsequent proceeding before a hearing officer of the State of Florida, Division of Administrative Hearings. The final order entered by the hearing officer determined that it was in the public interest to remove the person or affiliate from the convicted Vendor list. (Please attach a copy of the final order.)

_____ The person or affiliate has not been placed on the convicted Vendor list. (Please describe any action taken by or pending with the Department of General Services.)

Sworn to and subscribed before me this 27th day of October, 2023.

Personally Known X

OR produced identification _____

Type of identification produced

(Signature)

Notary Public - State of Florida



MARY E. FREGOSO
Commission # HH 366587
Expires January 31, 2027

My commission expires 01/31/2027

Mary Fregoso
(Printed, typed or stamped
Commissioned name of notary public)

This document must be completed and returned with your Submittal

EXHIBIT A Bid Form

Telephone: (352) 689-4400
Fax: (352) 689-4401

Re: ITB 045-0-2023/RS COUNTYWIDE PAVEMENT MAINTENANCE AND REHABILITATION SERVICES

1. Having carefully examined the ITB for the project listed above:

And being familiar with the premises affecting the work, the undersigned proposes and hereby agrees to furnish all labor and material and to perform all work in accordance with said documents for:

ITB 045-0-2023/RS

2. In submitting this Bid, it is understood that the right is reserved by the Board of Sumter County Commissioners to reject any, and all bids.
3. The Vendor hereby acknowledges the receipt of None Addenda issued during the bid period and certifies their inclusion in the bid. (Indicate "NONE" if no addendums were received).
4. All Requests for Information (RFI's) will be sent to Jackie Valdez for response.

Date: 10/27/2023

Asphalt Paving Systems, Inc.

Vendor

By: [Signature] Robert Capoferri / President
Title: President
Telephone: (813) 788-0010
Address: 8940 Gall Blvd
Zephyrhills, FL 33541

Countywide Pavement Maintenance and Rehabilitation Services Unit Price Bid

The following unit costs shall include all material, labor, equipment, and any other additional charges required to accomplish the work of the unit cost.

Bid award will be based on the total unit pricing for each category listed in the unit price proposal. Bidders are **NOT** required to bid each category, but must provide pricing for **ALL** line items listed in those categories they are capable of producing and have prior applicable experience. Sumter County reserves the right to award a contract to one or more vendors.

CATEGORY A – MILLING PER TASK ORDER	UNIT	0 - 1,000	1,001 - 5,000	5,001 - 10,000	10,001 - 25,000	Over 25,000
1"	Sq. Yd.	\$13.75	\$7.15	\$4.25	\$3.75	\$3.25
1.5"	Sq. Yd.	\$13.75	\$7.15	\$4.25	\$3.75	\$3.25
2"	Sq. Yd.	\$14.25	\$7.90	\$4.99	\$3.99	\$3.55
2.5"	Sq. Yd.	\$14.25	\$7.90	\$4.99	\$3.99	\$3.55
3"	Sq. Yd.	\$15.95	\$7.99	\$5.65	\$4.85	\$4.25
4"	Sq. Yd.	\$16.95	\$8.25	\$6.20	\$5.50	\$5.15
5"	Sq. Yd.	\$18.25	\$8.60	\$7.50	\$5.95	\$5.50
6"	Sq. Yd.	\$21.25	\$8.99	\$7.95	\$6.75	\$6.25
Asphalt and/or profile millings deductive alternate for Contractor to deliver and transport (Beyond first 25 truck loads)	Cu. Yd.	-\$1.00	-\$1.00	-\$1.00	-\$1.00	-\$1.00
	UNIT	0 – 10 (Miles)	<10 – 20 (Miles)	<20 – 30 (Miles)	Over 30 (Miles)	

First 25 Truck Loads of Millings to be delivered to County Facility	Hauling Compensation/Mile From Work Site Location to County Facility back to Work site location	\$5.00	\$5.00	\$5.00	\$5.00	\$5.00
CATEGORY A SUB-TOTAL UNIT PRICING: (Instructions: Enter Total of line item unit pricing for each column of Category A)		\$132.40	\$67.93	\$49.78	\$42.53	\$38.75
CATEGORY A TOTAL UNIT PRICING: (Instructions: Add together the total unit pricing of each column for Category A)				\$331.39		

CATEGORY B – STRUCTURAL OVERLAY - ASPHALT TYPES PER TASK ORDER	UNIT	0-100	101-500	501– 1,000	1,001–5,000	Over 5,000
9.5 S.P. Traffic Level C	Ton	\$781.57	\$251.86	\$188.29	\$179.77	\$171.62
12.5 S.P. Traffic Level C	Ton	\$781.57	\$251.86	\$188.29	\$179.77	\$171.62
9.5 F.C. Traffic Level C	Ton	\$801.57	\$271.86	\$208.29	\$199.77	\$191.62
12.5 F.C. Traffic Level C	Ton	\$801.57	\$271.86	\$208.29	\$199.77	\$191.62
CATEGORY B SUB-TOTAL UNIT PRICING: (Instructions: Enter Total of line item unit pricing for each column of Category B)		\$3,166.28	\$1,047.44	\$793.16	\$759.08	\$726.48
CATEGORY B TOTAL UNIT PRICING: (Instructions: Add together the total unit pricing of each column for Category B)				\$6,492.44		

CATEGORY C - CHIP SEAL / FOG SEAL PER TASK ORDER	UNIT	0 - 25,000	25,001 - 50,000	50,001 - 100,000	Over 100,000	
Single Chip (Number 89 Stone)	Sq. Yd.	\$4.16	\$3.51	\$3.31	\$3.31	
Double Chip (Number 57 & 89 Stone)	Sq. Yd.	\$6.82	\$6.16	\$5.96	\$5.96	
Triple Chip Seal	Sq. Yd.	\$9.83	\$8.95	\$8.30	\$8.30	
Fog Seal	Sq. Yd.	\$ 0.70	\$ 0.70	\$ 0.70	\$ 0.70	
CATEGORY C SUB-TOTAL UNIT PRICING: (Instructions: Enter Total of line item unit pricing for each column of Category C)		\$21.51	\$19.32	\$18.27	\$18.27	
CATEGORY C TOTAL UNIT PRICING: (Instructions: Add together the total unit pricing of each column for Category C)				\$77.37		

CATEGORY D - CAPE SEAL PER TASK ORDER	UNIT	0 - 25,000	25,001 - 50,000	50,001 - 100,000	Over 100,000	
Cape Seal	Sq. Yd.	\$ 12.06	\$ 10.67	\$ 10.21	\$ 10.21	
CATEGORY D SUB-TOTAL UNIT PRICING: (Instructions: Enter Total of line item unit pricing for each column of Category D)		\$12.06	\$10.67	\$10.21	\$10.21	
CATEGORY D TOTAL UNIT PRICING: (Instructions: Add together the total unit pricing of each column for Category D)				\$43.15		

CATEGORY E - MICRO-SURFACING PER TASK ORDER	UNIT	0 - 25,000	25,001 - 50,000	50,001 - 100,000	Over 100,000	
Double Micro	Sq. Yd.	\$ 7.90	\$7.16	\$6.90	\$6.90	
Single Micro	Sq. Yd.	\$5.99	\$5.25	\$4.99	\$4.99	
Rut Filling (Leveling)	Ton	\$436.00	\$436.00	\$436.00	\$436.00	
CATEGORY E SUB-TOTAL UNIT PRICING: (Instructions: Enter Total of line item unit pricing for each column of Category E)		\$449.89	\$448.41	\$447.89	\$447.89	
CATEGORY E TOTAL UNIT PRICING: (Instructions: Add together the total unit pricing of each column for Category E)				\$1,794.08		
CATEGORY F – IN-PLACE RECYCLING – RECONSTRUCTION (FULL DEPTH RECLAMATION) PER TASK ORDER	UNIT	0 - 25,000	25,001 - 50,000	50,001 - 100,000	Over 100,000	
Pulverization	Sq. Yd.	\$13.32	\$10.21	\$9.63	\$9.09	
Cement - Cement Treated Base	Ton	\$245.00	\$245.00	\$245.00	\$245.00	
Asphaltic Cement - Foamed Asphalt Base	Gallon	\$4.75	\$4.75	\$4.75	\$4.75	
Asphaltic Emulsion - Emulsion Treated Base	Gallon	\$3.64	\$3.64	\$3.64	\$3.64	
Added Rap or Aggregates	Ton	\$45.00				
Excavation for Widening/Unsuitable Materials	Cu. Yd.	\$40.00				
General Use Optional Base Material	Cu. Yd.	\$45.00				
	UNIT	0' – 4' (width)	<4' to 6' (width)	<6' to 10' (width)	<10' (width)	
Shoulder Rework	LF	\$2.25	\$2.75	\$3.25	\$3.75	
CATEGORY F SUB-TOTAL UNIT PRICING: (Instructions: Enter Total of line item unit pricing for each column of Category F)		\$398.96	\$266.35	\$266.27	\$266.23	
CATEGORY F TOTAL UNIT PRICING: (Instructions: Add together the total unit pricing of each column for Category F)				\$1,197.81		

CATEGORY G – ASPHALT REJUVENATION PER TASK ORDER	UNIT	0 - 1,000	1,001 - 5,000	5,001 - 25,000	25,001 - 50,000	Over 50,000
Rejuvenation	Sq. Yd.	\$	\$	\$	\$	\$
Test Core Removal	Each	\$	\$	\$	\$	\$
Test Core Laboratory Analysis-	Each	\$	\$	\$	\$	\$
Rejuvenation (Including Titanium Dioxide)	Sq. Yd.	\$	\$	\$	\$	\$
Field Core Removal	Each	\$	\$	\$	\$	\$
Field Core Laboratory Analysis - Viscosity	Each	\$	\$	\$	\$	\$
Field Core Laboratory Analysis – Titanium Dioxide Penetration	Each	\$	\$	\$	\$	\$
Field Core Laboratory Analysis – Titanium Dioxide NO2 Reduction	Each	\$	\$	\$	\$	\$
Field Core Laboratory Analysis – Titanium Dioxide Solar Reflectance Index (SRI)	Each	\$	\$	\$	\$	\$
CATEGORY G SUB-TOTAL UNIT PRICING: (Instructions: Enter Total of line item unit pricing for each column of Category G)		\$	\$	\$	\$	\$
CATEGORY G TOTAL UNIT PRICING: (Instructions: Add together the total unit pricing of each column for Category G)				NO BID \$		
CATEGORY H - CRACK SEALING PER TASK ORDER	UNIT	0 - 500	500 -1,000	1,001 - 5,000	5,001 - 10,000	Over 10,000
Crack Sealant	Gallon	\$45.00	\$40.00	\$35.00	\$33.00	\$30.00
CATEGORY H SUB-TOTAL UNIT PRICING: (Instructions: Enter Total of line item unit pricing for each column of Category H)		\$45.00	\$40.00	\$35.00	\$33.00	\$30.00
CATEGORY H TOTAL UNIT PRICING: (Instructions: Add together the total unit pricing of each column for Category H)				\$183.00		

CATEGORY I - TRAFFIC LOOP REPLACEMENT	UNIT					
Type A (FDOT Item # 660-2-101)	Each	\$4,500.00				
Type B (FDOT Item # 660-2-102)	Each	\$4,500.00				
Type F (FDOT Item # 660-2-106)	Each	\$5,000.00				
Type F (FDOT Item #660-2-106 modified to 30 Ft)	Each	\$6,000.00				
CATEGORY I TOTAL UNIT PRICING: (Instructions: Enter Total of line item unit pricing for Category I)		\$20,000.00				
CATEGORY J - SODDING PER TASK ORDER	UNIT					
Performance Turf Sod	Sq. Yd.	\$4.50				
CATEGORY J SUB-TOTAL UNIT PRICING: (Instructions: Enter Total line item unit pricing for Category J)		\$4.50				
CATEGORY K – VARIABLE MESSAGE BOARDS PER TASK ORDER	UNIT					
Variable Message Board	PER BOARD PER DAY	\$ 32.00				
CATEGORY K SUB-TOTAL UNIT PRICING: (Instructions: Enter Total line item unit pricing for Category K)		\$32.00				

CATEGORY L –PAVEMENT MARKINGS PER TASK ORDER					
Item:	Product Type:	Unit:	Painted	Thermoplastic	Misc.
L-1	White – Solid				
	4"	GM	\$ 3,335.00	\$ 5,635.00	
	6"	GM	\$ 3,910.00	\$ 6,325.00	
	8"	LF	\$ 0.75	\$ 1.84	
	12"	LF	\$ 4.83	\$ 6.04	
	18"	LF	\$ 7.25	\$ 7.25	
	24"	LF	\$ 9.66	\$ 12.08	
L-2	White – Skip				
	4"	GM	\$ 1,207.50	\$ 1,811.25	
	6"	GM	\$ 1,449.00	\$ 2,415.00	
L-3	Yellow – Solid				
	4"	GM	\$ 3,381.00	\$ 5,675.25	
	6"	GM	\$ 3,864.00	\$ 6,325.00	
	8"	LF	\$ 0.75	\$ 1.84	
	12"	LF	\$ 3.62	\$ 4.83	
	18"	LF	\$ 5.41	\$ 7.25	
L-4	Yellow – Skip				
	4"	GM	\$ 1,207.50	\$ 1,811.25	
	6"	GM	\$ 1,449.00	\$ 2,415.00	
L-5	Yellow – Double				
	4"	GM	\$ 4,830.00	\$ 11,350.50	
	6"	GM	\$ 5,313.00	\$ 12,650.00	

L-6	Audible and Vibratory Pavement Markings				
	Yellow – Skip 4"	GM	\$ 9,901.50	\$ 9,901.50	
	Yellow – Skip 6"	GM	\$ 9,901.50	\$ 9,901.50	
	White – Solid 4"	GM	\$ 9,901.50	\$ 9,901.50	
	White – Solid 6"	GM	\$ 9,901.50	\$ 9,901.50	
L-7	Legends				
	"STOP"	EA	\$ 120.75	\$ 241.50	
	"R X R" (Includes 6" white)	EA	\$ 241.50	\$ 425.50	
	"ONLY"	EA	\$ 115.00	\$ 241.50	
	"LANE"		\$115.00	\$241.50	
	"MERGE"	EA	\$ 149.50	\$ 299.00	
	"SCHOOL"	EA	\$ 184.00	\$ 339.25	
	"AHEAD"	EA	\$ 172.50	\$ 310.50	
	" Visitor"	EA	\$ 149.50	\$ 402.50	
	"Resident"	EA	\$ 149.50	\$ 460.00	
	"Path"	EA	\$ 120.75	\$ 241.50	
L-7	Markings				
	TURN AND THROUGH LANE TURN ARROW	EA	\$ 80.50	\$ 138.00	
	THROUGH LANE USE ARROW	EA	\$ 40.25	\$ 69.00	
	TURN LANE USE ARROW	EA	\$ 46.00	\$ 80.50	
	BIKE OR CART	EA	\$ 34.50	\$ 115.00	
	BIKE ARROW	EA	\$ 34.50	\$ 287.50	
	YIELD TRIANGLES	EA	\$ 11.50	\$ 28.75	
L-8	Reflective Pavement Markers				
	Bi-Directional, Amber	EA	\$ 6.04	\$ 6.04	
	Mono-Directional Colorless	EA	\$ 6.04	\$ 6.04	

	Bi-Directional, White/Red	EA	\$ 6.04	\$ 6.04	
--	---------------------------	----	---------	---------	--

L-9	Miscellaneous				
	SINGLE POST SIGN, F&I GROUND MOUNT, UP TO 12 SF	AS			\$350.00
	SINGLE POST SIGN, F&I GROUND MOUNT, 12-20 SF	AS			\$1,350.00
	SINGLE POST SIGN, F&I GROUND MOUNT, 21-30 SF	AS			\$2,500.00
	MAILBOX (REMOVE AND REPLACE)	EA			\$325.00
	Silt Fence Type III	LF			\$ 2.50
	Removal of Existing Marking	SF			\$ 3.45
	Preform Thermoplastic 12"	LF			\$ 11.50
	Preform Thermoplastic 24"	LF			\$ 23.00
	Off Duty Law Enforcement Officer	HR			\$ 100.00
CATEGORY L SUB-TOTAL UNIT PRICING: (Instructions: Enter Total of line item unit pricing for each column of Category L)			\$71,367.64	\$100,000.00	\$4,665.45
CATEGORY L TOTAL UNIT PRICING: (Instructions: Add together the total unit pricing of each column for Category L)			\$ 176,033.09		

SHADED NOT APPLICABLE

CATEGORY M – Mobilization	UNIT	\$0.00 - \$50,000	\$50,001 - \$100,000	\$100,001 - \$500,000	Over \$500,000	
Work Order Total	LS	\$ 3,500.00	\$ 3,500.00	\$ 3,500.00	\$ 3,500.00	
CATEGORY M SUB-TOTAL UNIT PRICING: (Instructions: Enter Total of line item unit pricing for each column of Category M)		\$3,500.00	\$3,500.00	\$3,500.00	\$3,500.00	
CATEGORY M TOTAL UNIT PRICING: (Instructions: Add together the total unit pricing of each column for Category M)				\$14,00.00		
CATEGORY N – Maintenance of Traffic	UNIT	0 - 7	8 - 14	15 - 21	22-31	Over 31
Standard Index 600 Series MOT TWO-LANE AND MULTILANE, WORK ON SHOULDER	Day	\$ 500.00	\$ 500.00	\$ 500.00	\$ 500.00	\$ 500.00
Standard Index 600 Series MOT TWO-LANE, TWO-WAY WORK WITHIN THE TRAVEL WAY	Day	\$ 750.00	\$ 750.00	\$ 750.00	\$ 750.00	\$ 750.00

Standard Index 600 Series MOT TWO-LANE, TWO-WAY, INTERSECTION WORK	Day	\$ 750.00	\$ 750.00	\$ 750.00	\$ 750.00	\$750.00
Standard Index 600 Series MOT Multilane Roadway, Lane Closures	Day	\$ 750.00	\$ 750.00	\$ 750.00	\$ 750.00	\$ 750.00
Standard Index 600 Series MOT Multilane Roadway, Intersection Work	Day	\$ 750.00	\$ 750.00	\$ 750.00	\$ 750.00	\$ 750.00
Standard Index 600 Series MOT Temporary Road Closure	Day	\$ 750.00	\$ 750.00	\$ 750.00	\$ 750.00	\$ 750.00
Standard Index 600 Series MOT Two-Way Left-Turn Lanes	Day	\$ 750.00	\$ 750.00	\$ 750.00	\$ 750.00	\$ 750.00
Standard Index 600 Series MOT Sidewalk Closure	Day	\$ 250.00	\$ 250.00	\$ 250.00	\$ 250.00	\$250.00
Standard Index 600 Series MOT Work Within the Roundabout	Day	\$ 750.00	\$ 750.00	\$ 750.00	\$ 750.00	\$ 750.00
CATEGORY N SUB-TOTAL UNIT PRICING: (Instructions: Enter Total of line item unit pricing for each column of Category N)		\$6,000.00	\$6,000.00	\$6,000.00	\$6,000.00	\$6,000.00
CATEGORY N TOTAL UNIT PRICING: (Instructions: Add together the total unit pricing of each column for Category N)				\$30,000.00		

SHADED NOT APPLICABLE

Countywide Pavement Maintenance and Rehabilitation Services Bid Form

BID OF

Asphalt Paving Systems, Inc.

Full Legal Company Name

8940 Gall Blvd, Zephyrhills, FL 33541

(813) 788-0010

(813) 788-0020

Mailing Address

Telephone Number

Fax Number

Bidders: Having become familiar with requirements of the project, and having carefully examined the Bidding Documents and Specifications entitled Countywide Pavement Maintenance and Rehabilitation Services in Sumter County, Florida, the undersigned proposes to furnish all materials, labor and equipment, supervision and all other requirements necessary to comply with the Contract Documents to submit the following Bid summarized as follows:

The following total unit costs (from the unit price) shall include all material, labor, equipment, and any other additional charges required to accomplish the work of the unit cost for any locations within Sumter County. Partial bids will be accepted on a per category basis. Bidders are **NOT** required to bid each category, but must provide pricing for **ALL** line items listed in those categories on the unit price for which the bidder is capable of producing and have prior applicable experience.

FOR: Countywide Pavement Management and Rehabilitation Services

CATEGORY A TOTAL UNIT PRICING: \$ 331.39

(From the unit price)

Amount Written in Numerals

Three hundred thirty one dollars and thirty nine cents.

/100 Amount Written in Words

CATEGORY B TOTAL UNIT PRICING: \$ 6,492.44

(From the unit price)

Amount Written in Numerals

Six thousand four hundred ninety two dollars and forty four cents.

/100 Amount Written in Words

CATEGORY C TOTAL UNIT PRICING: \$ 77.37

(From the unit price)

Amount Written in Numerals

Seventy seven dollars and thirty seven cents.

/100 Amount Written in Words

CATEGORY D TOTAL UNIT PRICING: \$ 43.15
 (From the unit price) Amount Written in Numerals

Forty three dollars and fifteen cents.

/100 Amount Written in Words

CATEGORY E TOTAL UNIT PRICING: \$ 1,794.08
 (From the unit price) Amount Written in Numerals

One thousand seven hundred ninety four dollars and eight cents.

/100 Amount Written in Words

CATEGORY F TOTAL UNIT PRICING: \$ 1,197.81
 (From the unit price) Amount Written in Numerals

One thousand one hundred ninety seven dollars and eighty one cents.

/100 Amount Written in Words

CATEGORY G TOTAL UNIT PRICING: \$ 0.00
 (From the unit price) Amount Written in Numerals

No Bid

/100 Amount Written in Words

CATEGORY H TOTAL UNIT PRICING: \$ 183.00
 (From the unit price) Amount Written in Numerals

One hundred eighty three dollars and zero cents.

/100 Amount Written in Words

CATEGORY I TOTAL UNIT PRICING: \$ 20,000.00
 (From the unit price) Amount Written in Numerals

Twenty thousand dollars and zero cents.

/100

Amount Written in Words

CATEGORY J TOTAL UNIT PRICING: \$ 4.50
 (From the unit price) Amount Written in Numerals

Four dollars and fifty cents.

/100 Amount Written in Words

CATEGORY K TOTAL UNIT PRICING: \$ 32.00
 (From the unit price) Amount Written in Numerals

Thirty two dollars and zero cents.

/100 Amount Written in Words

CATEGORY L TOTAL UNIT PRICING: \$ 176,033.09
 (From the unit price) Amount Written in Numerals

One hundred seventy six thousand thirty three dollars and nine cents.

/100 Amount Written in Words

CATEGORY M TOTAL UNIT PRICING: \$ 14,000.00
 (From the unit price) Amount Written in Numerals

Fourteen thousand dollars and zero cents.

/100 Amount Written in Words

CATEGORY N TOTAL UNIT PRICING: \$ 30,000.00
 (From the unit price) Amount Written in Numerals

Thirty thousand dollars and zero cents.

/100 Amount Written in Words

Each Bidder shall print legibly, in blue or black ink, the amount written in numerals and the amount written in words for the items shown above. In the event an amount submitted is not legible, the County reserves the right to consider it a "No Bid", and deem the Bidder nonresponsive to the requirements of the Bid.

All Unit Prices shall be established at the beginning of the contract and may be adjusted (+ or -) annually upon approval of both the Contractor and County and only at the beginning of each renewal period.

Any approved annual rate adjustments shall take effect with the first task order issued after the

renewal period. Additional Unit Price items not included on the official bid form will be submitted to the County's authorized representative for prior approval and will be added to the Standard Agreement through a Contract Amendment and must be accepted by both the Contractor and the County. Price adjustments for fuel and bituminous products will not be allowed on a task order basis.

Note: The listing order of bid items reflects a construction sequence in general terms for bidding purposes only and is not a specific construction schedule.

Sumter County reserves the right to award a contract to more than one bidder.

Micro Surfacing & Crack Seal References

2.	Project Name	Annual Micro Surfacing
	Owner	Osceola County
	Contact	Matt Perry
	Address	1 Courthouse Square
		Kissimmee, FL 34741
	Telephone Number	407-742-7515
	Project Description	CHIP / FOG/MICRO/CAPE SEAL
	Date	2021-2022 \$1,235,468.25
	Email	mper3@Osceola.org
3.	Project Name	Annual Resurfacing FY 18-19
	Owner	City of Zephyrhills
	Contact	Shane LeBlanc
	Address	5335 8th Street
		Zephyrhills, FL 33542
	Telephone Number	813-780-0022
	Project Description	MICRO / SP 9.5 / CHIP/CAPE SEAL
	Date	Dec 2021 \$481,581.25
	Email	sleblanc@ci.zephyrhills.fl.us
5.	Project Name	2017 Roadway Resurfacing and Striping
	Owner	City of Seminole
	Contact	Rodney Due
	Address	9199 113th Street N
		Seminole, FL 33772
	Telephone Number	727-397-6383
	Project Description	MICRO / CRACK SEAL / SP 9.5
	Email	rdue@myseminole.com
7.	Project Name	Annual Pavement Preservation Treatments
	Owner	City of Lakeland
	Contact	Mike Slaton
	Address	407 Fairway Drive
		Lakeland, FL 33801
	Telephone Number	863-834-3306
	Project Description	MICRO / CRACK SEAL/CAPE SEAL
	Date & Amount	2021 \$491,928.00
	Email	michael.slaton@lakelandgov.net

- | | | |
|-----|---------------------|--|
| 8. | Project Name | Pavement Alternative Methods (term contract) |
| | Owner | Polk County |
| | Contact | Austin Potts |
| | Address | 300 Sheffield Road |
| | | Winter Haven, FL 33880 |
| | Telephone Number | 863-393-4114 |
| | Project Description | CIR / SP 9.5 / MICRO / CHIP / FDR / CRACK SEAL/CAPE SEAL |
| | Date & Amount | January 2023 \$1,045,268.35 |
| | Email | AustinPotts@polk-county.net |
| | | |
| 9. | Project Name | RFB RD 95-15 Pavement Preservation |
| | Owner | Okaloosa County |
| | Contact | Robert Vanenbroeck |
| | Address | 302 N. Wilson Street, Suite 203 |
| | | Crestview, FL 32526 |
| | Telephone Number | 850-689-5772 |
| | Project Description | CHIP / MICRO / CRACK SEAL |
| | Date | Apr-19 |
| | Email | rvandenbroeck@myokaloosa.com |
| | | |
| 10. | Project Name | Yearly Road Building Services |
| | Owner | Manatee County |
| | Contact | Philip Catalano |
| | Address | 1026 26th Avenue E |
| | | Bradenton, FL 34208 |
| | Telephone Number | 941-708-7450 |
| | Project Description | Micro-surfacing/ Chip Seal |
| | Date & Amount | 2020-2023 \$772,368.23 |
| | Email | phil.catalano@mymanatee.org |
| | | |
| 11 | Project Name | Asphalt Pavement Preservation |
| | Owner | City of Jacksonville |
| | Contact | Janet Duffy |
| | Address | 6455 Powers Ave |
| | | Jacksonville, FL 32217 |
| | Telephone Number | 904-733-1478 |
| | Project Description | Micro-surfacing |
| | Date | FY 2021 \$2,000,000.00 |
| | Email | jduffy@eismanrusso.com |

12	Project Name	Pavement Preservation
	Owner	City of Tallahassee
	Contact	Jennifer Magavero
	Address	300 S. Adams St
		Tallahassee, FL 32301
	Telephone Number	850-891-5325
	Project Description	Micro-surfacing / Chip Seal / Cape Seal
	Date & Amount	10/22/2019 \$502,604.34
14	Email	jennifer.magavero@talgov.com
	Project Name	RFQ 17619, 2: Neighborhood Resurfacing and Pavement Treatment
	Owner	Hillsborough County BOCC
	Contact	
	Address	601 E. Kennedy Blvd, 22nd Floor
		Tampa, FL 33602
	Telephone Number	813-307-1868
	Project Description	MICRO/CHIP SEAL/CAPE SEAL
	Date & Amount	2019

Cape Seal References

1.)	Project Name	Pavement Alternative Methods (term contract)
	Owner	Polk County
	Contact	Katia Delgado
	Address	300 Sheffield Road
		Winter Haven, FL 33880
	Telephone Number	863-393-4114
	Project Description	CIR / SP 9.5 / MICRO / CHIP / FDR / CAPE SEAL
	Date & Amount	5/30/17 - 2018 \$3,000,000
2.)	Project Name	Annual Resurfacing
	Owner	City of Zephyrhills
	Contact	Shane LeBlanc
	Address	5335 8th Street
		Zephyrhills, FL 33542
	Telephone Number	813-780-0022
	Project Description	Cape Seal
	Date & Amount	12/9/21 - \$135,838.00
3.)	Project Name	Annual Pavement Preservation Treatments
	Owner	City of Lakeland
	Contact	Troy McCain
	Address	407 Fairway Drive
		Lakeland, FL 33801
	Telephone Number	863-834-3306
	Project Description	MICRO / CRACK SEAL/CAPE SEAL
	Date & Amount	2021 \$491,928.00
	Email	troy.mccain@lakelandgov.net
4.)	Project Name	Pavement Preservation
	Owner	City of Tallahassee
	Contact	Art Sivilla
	Address	300 S. Adams St
		Tallahassee, FL 32301
	Telephone Number	850-570-7758
	Project Description	Micro-surfacing / Chip Seal / Cape Seal
	Date & Amount	10/22/2019 \$502,604.34
	Email	arturo.sivilla@talgov.com

5.)	Project Name	RFQ 17619, 2: Neighborhood Resurfacing and Pavement Treatment
	Owner	Hillsborough County BOCC
	Contact	
	Address	601 E. Kennedy Blvd, 22nd Floor
		Tampa, FL 33602
	Telephone Number	813-307-1868
	Project Description	MICRO/CHIP SEAL/CAPE SEAL
	Date & Amount	2019

Chip References

Project Name	C12-05-167; Chip Seal and Asphalt Surfacing
Owner	St Lucie County
Contact	Christopher Lestrangle
Address	2300 Virginia Avenue
	Ft. Pierce, FL 34982
Telephone Number	772-462-2511
Project Description	Chip Seal-Silver Lake Park
Date & Amount	2/3/2021 \$141,640.95

Project Name	Pavement Alternative Methods (term contract)
Owner	Polk County
Contact	Katia Delgado
Address	300 Sheffield Road
	Winter Haven, FL 33880
Telephone Number	863-393-4114
Project Description	CIR / SP 9.5 / MICRO / CHIP / FDR
Date & Amount	5/30/17 - 2018 \$3,000,000

Project Name	Annual Resurfacing
Owner	City of Zephyrhills
Contact	Shane LeBlanc
Address	5335 8th Street
	Zephyrhills, FL 33542
Telephone Number	813-780-0022
Project Description	CHIP Seal
Date & Amount	12/9/21 - \$135,838.00

Project Name	Pavement Preservation
Owner	Osceola County
Contact	Shane King
Address	1 Courthouse Square
	Kissimmee, FL 34741
Telephone Number	407-742-7522
Project Description	Chip Seal
Date & Amount	3/10/2022 \$66,978.26
Email	Shane.King@Osceola.org

Project Name	2016 Street Resurfacing Project
Owner	City of Davenport
Contact	Darryl Koon
Address	1 South Allapaha Avenue
	Davenport, FL 33836
Telephone Number	863-419-3300
Project Description	CHIP
Date & Amount	10/30/16 - \$250,022.90
Email	

Project Name	Chip Seal Bid No. 15-601
Owner	Nassau County
Contact	David Hern
Address	37356 Pea Farm Road
	Hilliard, FL 32046
Telephone Number	904-530-6175
Project Description	CHIP / FOG
Date & Amount	8/10/2017 - \$120,000.00
Email	Dhern@nassaucountyfl.com

Project Name	RFB RD 95-15 Pavement Preservation
Owner	Okaloosa County
Contact	Bryan Moore
Address	302 N. Wilson Street, Suite 203
	Crestview, FL 32526
Telephone Number	850-689-5772
Project Description	CHIP
Date & Amount	11/16/2020 \$367,526.50
Email	bmoore@co.okaloosa.fl.us

Project Name	Piggyback-Pavement Alternative Methods (term contract)
Owner	Brevard County
Contact	Bruce Black
Address	2825 Judge Fran Jamieson Way
	Melbourne, FL 32940
Telephone Number	321-690-6815
Project Description	Chip
Date & Amount	2021

Cold-in-Place Recycling References

Project Name	Cold In Place Bituminous Base Recycling with Asphalt Resurfacing
Owner	Orange County
Contact	Eddy Quinn
Address	4200 S John Young Pkwy
	Orlando, FL 32839
Telephone Number	407-836-7960
Project Description	Cold In Place Recycling / Paving
Date & Amount	5/30/17 -2019 \$3,391,350.00
	Edward.Quinn@ocfl.net

Project Name	Lorraine Road Cold Recycle
Owner	Manatee County
Contact	Philip Catalano
Address	1026 26th Avenue E
	Bradenton, FL 34208
Telephone Number	941-708-7450
Project Description	Cold In Place Recycling / Paving
Date & Amount	2019
Email	phil.catalano@mymanatee.org

Project Name	2015-2016 Annual Asphalt Pavement Rehabilitation
Owner	Pasco County
Contact	Efrain Figueroa
Address	8919 Government Drive
	New Port Richey, FL 34654
Email:	efigueroa@pascocountyfl.net
Telephone Number	727-834-3601
Project Description	Cold In Place Recycling / Paving
Date & Amount	9/30/17 -2019 \$5,000,000

Project Name	
Owner	Seminole County
Contact	Mike Garcia
Address	100 E. 1st Street
	Sanford, FL 32771
Telephone Number	407-665-5673
Project Description	Cold In Place Recycling / Paving
Date & Amount	4/1/2018 \$601,660.00
Email:	mgarcia@seminolecountyfl.gov

Project Name	Lakewood Ranch Blvd CIR / AJAX
Owner	Manatee County
Contact	Philip Catalano
Address	1026 26th Avenue E
	Bradenton, FL 34208
Telephone Number	941-708-7450
Project Description	CIR Lakewood Ranch Blvd
Date & Amount	3/14/2019 \$728,042.00
Email	phil.catalano@mymanatee.org

Full Depth Reclamation References

Asphalt Paving Systems, Inc.

Project Name	City of Palm Bay Eldron Unit 41/
Owner	City of Palm Bay (VA Paving Was Prime Contractor)
Contact	Hector Franco
Address	120 Malabar Road SE
	Palm Bay, FL 32907
Telephone Number	321-952-3400
Project Description	FDR (Cement & Emulsion)
Date & Amount	10/1/2019 \$1,071,501.05

Project Name	C12-05-167; Chip Seal and Asphalt Surfacing (Term)
Owner	St Lucie County
Contact	Christopher Lestrangle
Address	2300 Virginia Avenue
	Ft. Pierce, FL 34982
Telephone Number	772-462-2511
Email:	lestranglec@stlucieco.org
Project Description	FDR (Cement & Emulsion)
Date	7/5/16 - 12/31/2019

Project Name	CR-278 (Peacock Rd) Anderson Columbia was prime contractor
Owner	Jackson County
Address	2864 Madison Street
	Marianna, FL 32448
Telephone Number	850-482-9677 (Jackson County)
Contact	Kevin Buchanan (Anderson Columbia)
Email:	Kkevinb@andersoncolumbia.com
Project Description	FDR (Cement & Emulsion)
Date & Amount	Jan. 2020 \$350,000

Project Name	Annual Asphalt Pavement Rehabilitation (Term Contract)
Owner	Pasco County
Contact	Efrain Figueroa
Address	8919 Government Drive
	New Port Richey, FL 34654
Telephone Number	727-834-3601
Email:	efigueroa@pascocountyfl.net
Project Description	FDR (Cement & Emulsion)
Date & Amount	9/30/17 - 12/31/2018 \$5,000,000

Project Name	Full Depth Reclamation Project
Owner	City of Dunedin
Contact	
Address	737 Loudon Avenue, 2nd Floor
	Dunedin, FL 34697
Telephone Number	727-298-3208
Project Description	FDR (Cement & Emulsion)
Date	Sep. 2019

Project Name	Pavement Alternative Methods (term contract)
Owner	Polk County
Contact	Katia Delgado
Address	300 Sheffield Road
	Winter Haven, FL 33880
Telephone Number	863-393-4114
Email:	KatiaDelgado@polk-county.net
Project Description	FDR (Cement & Emulsion)
Date	5/30/17 - 12/31/2018

Project Name	Piggyback of Polk Co. Pavement Alternative Methods (term contract)
Owner	City of St Cloud
Contact	Dianna Rawleigh
Address	1300 9th Street
	St Cloud FL
Telephone Number	407-957-7103
Project Description	FDR (Cement & Emulsion) Nolte Rd
Date & Amount	4/1/2018 \$ 1,450,255.00
Email:	dianna.rawleigh@stcloud.org

Project Name	Piggyback-Pavement Alternative Methods (term contract)
Owner	Brevard County
Contact	Bruce Black
Address	2825 Judge Fran Jamieson Way
	Melbourne, FL 32940
Telephone Number	321-690-6815
Email:	bruce.black@brevardfl.gov
Project Description	FDR (Cement & Emulsion)
Date & Amount	2019-2020 \$2,000,000

Paving References

Asphalt Paving Systems, Inc.

Project Name	Annual Asphalt Pavement Rehabilitation (Term Contract)
Owner	Pasco County
Contact	Michael Silvery
Address	4454 Grand Blvd. New Port Richey, FL 34654
Telephone Number	727-834-3601
Email:	msilvey@pascocountyfl.net
Project Description	Little Road; Milling and Paving
Date & Amount	January 2021 \$ 2,012,572.09
Project Name	Gulfport Resurfacing
Owner	City of Gulfport
Contact	Kendrix Anderson
Address	2401 53rd Street South Gulfoort, FL 33707
Telephone Number	727-893-1083
Email:	Kanderson@mygulfport.us
Project Description	Milling and Paving
Date & Amount	January 2021 \$ 371,000.00
Project Name	Street Rehabilitation
Owner	City of St. Pete Beach
Contact	Brett Warner
Address	155 Corey Avenue St. Pete Beach, FL 33706
Telephone Number	727-363-9254
Email:	N/A
Project Description	Milling and Paving
Date & Amount	January 2021 \$ 905,428.30
Project Name	Bid No. 20-062; Roadway Surfacing, Recontruction and Preservation
Owner	St Lucie County
Contact	Christopher Lestrage
Address	2300 Virginia Avenue Ft. Pierce, FL 34982
Telephone Number	772-462-2511
Email:	lestragec@stlucieco.org
Project Description	FDR, Chip Seal, and Mill & Paving
Date & Amount	January 2021 \$ 1,522,454.01

Project Name	Annual Resurfacing FY 18-19
Owner	City of Zephyrhills
Contact	Shane LeBlanc
Address	5335 8th Street
	Zephyrhills, FL 33542
Telephone Number	813-780-0022
Email	sleblanc@ci.zephyrhills.fl.us
Project Description	Mill, Paving, Micro and Chip Seal
Date & Amount	1/1/2019 \$391,557.40

FDOT Reference for Full Depth Reclamation

Project Name	State Road 37 Polk County FDR Project #434957-1-52-01
Owner	Florida Department of Transportation
Contact	Mark L. Peronto, P.E.
Address	2730 SR 60 West
	Bartow FL 33831-1249
Telephone Number	O: 863-519-4211 C: 863-370-2617
Project Description	Full Depth Reclamation (Cement & Emulsion)
Date & Amount	March 2018 - \$1,169,355.75

State of Florida

Department of State

I certify from the records of this office that ASPHALT PAVING SYSTEMS, INC. is a New Jersey corporation authorized to transact business in the State of Florida, qualified on December 4, 2009.


The document number of this corporation is F09000004816.

I further certify that said corporation has paid all fees due this office through December 31, 2023, that its most recent annual report/uniform business report was filed on March 14, 2023, and that its status is active.

I further certify that said corporation has not filed a Certificate of Withdrawal.

*Given under my hand and the
Great Seal of the State of Florida
at Tallahassee, the Capital, this
the Fourteenth day of March,
2023*

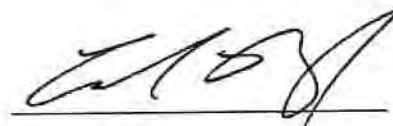


Secretary of State

Tracking Number: 3995602165CC

To authenticate this certificate, visit the following site, enter this number, and then follow the instructions displayed.

<https://services.sunbiz.org/Filings/CertificateOfStatus/CertificateAuthentication>

Request for Taxpayer Identification Number and Certification

Give Form to the
requester. Do not
send to the IRS.

► Go to www.irs.gov/FormW9 for instructions and the latest information.

1 Name (as shown on your income tax return). Name is required on this line; do not leave this line blank.
Asphalt Paving Systems, Inc.

2 Business name/disregarded entity name, if different from above

3 Check appropriate box for federal tax classification of the person whose name is entered on line 1. Check only **one** of the following seven boxes.

☐ Individual/sole proprietor or single-member LLC

☒ C Corporation

☐ S Corporation

☐ Partnership

☐ Trust/estate

☐ Limited liability company. Enter the tax classification (C=C corporation, S=S corporation, P=Partnership) ►

Note: Check the appropriate box in the line above for the tax classification of the single-member owner. Do not check LLC if the LLC is classified as a single-member LLC that is disregarded from the owner unless the owner of the LLC is another LLC that is **not** disregarded from the owner for U.S. federal tax purposes. Otherwise, a single-member LLC that is disregarded from the owner should check the appropriate box for the tax classification of its owner.

☐ Other (see instructions) ►

4 Exemptions (codes apply only to certain entities, not individuals; see instructions on page 3):

Exempt payee code (if any) _____

Exemption from FATCA reporting code (if any) _____

(Applies to accounts maintained outside the U.S.)

5 Address (number, street, and apt. or suite no.) See instructions.
PO Box 530

6 City, state, and ZIP code
Hammonjon, NJ, 08037

7 List account number(s) here (optional)

Requester's name and address (optional)

Part I Taxpayer Identification Number (TIN)

Enter your TIN in the appropriate box. The TIN provided must match the name given on line 1 to avoid backup withholding. For individuals, this is generally your social security number (SSN). However, for a resident alien, sole proprietor, or disregarded entity, see the instructions for Part I, later. For other entities, it is your employer identification number (EIN). If you do not have a number, see *How to get a TIN*, later.

Note: If the account is in more than one name, see the instructions for line 1. Also see *What Name and Number To Give the Requester* for guidelines on whose number to enter.

Social security number

			-			-				
--	--	--	---	--	--	---	--	--	--	--

or

Employer identification number

2	2	-	3	7	8	7	7	5	5
---	---	---	---	---	---	---	---	---	---

Part II Certification

Under penalties of perjury, I certify that:

- The number shown on this form is my correct taxpayer identification number (or I am waiting for a number to be issued to me); and
- I am not subject to backup withholding because: (a) I am exempt from backup withholding, or (b) I have not been notified by the Internal Revenue Service (IRS) that I am subject to backup withholding as a result of a failure to report all interest or dividends, or (c) the IRS has notified me that I am no longer subject to backup withholding; and
- I am a U.S. citizen or other U.S. person (defined below); and
- The FATCA code(s) entered on this form (if any) indicating that I am exempt from FATCA reporting is correct.

Certification instructions. You must cross out item 2 above if you have been notified by the IRS that you are currently subject to backup withholding because you have failed to report all interest and dividends on your tax return. For real estate transactions, item 2 does not apply. For mortgage interest paid, acquisition or abandonment of secured property, cancellation of debt, contributions to an individual retirement arrangement (IRA), and generally, payments other than interest and dividends, you are not required to sign the certification, but you must provide your correct TIN. See the instructions for Part II, later.

Sign
Here

Signature of
U.S. person ►

Date ► 1/16/23

General Instructions

Section references are to the Internal Revenue Code unless otherwise noted.

Future developments. For the latest information about developments related to Form W-9 and its instructions, such as legislation enacted after they were published, go to www.irs.gov/FormW9.

Purpose of Form

An individual or entity (Form W-9 requester) who is required to file an information return with the IRS must obtain your correct taxpayer identification number (TIN) which may be your social security number (SSN), individual taxpayer identification number (ITIN), adoption taxpayer identification number (ATIN), or employer identification number (EIN), to report on an information return the amount paid to you, or other amount reportable on an information return. Examples of information returns include, but are not limited to, the following.

- Form 1099-INT (interest earned or paid)

- Form 1099-DIV (dividends, including those from stocks or mutual funds)
 - Form 1099-MISC (various types of income, prizes, awards, or gross proceeds)
 - Form 1099-B (stock or mutual fund sales and certain other transactions by brokers)
 - Form 1099-S (proceeds from real estate transactions)
 - Form 1099-K (merchant card and third party network transactions)
 - Form 1098 (home mortgage interest), 1098-E (student loan interest), 1098-T (tuition)
 - Form 1099-C (canceled debt)
 - Form 1099-A (acquisition or abandonment of secured property)
- Use Form W-9 only if you are a U.S. person (including a resident alien), to provide your correct TIN.

If you do not return Form W-9 to the requester with a TIN, you might be subject to backup withholding. See What is backup withholding, later.

THIS CERTIFICATE IS ISSUED AS A MATTER OF INFORMATION ONLY AND CONFERS NO RIGHTS UPON THE CERTIFICATE HOLDER. THIS CERTIFICATE DOES NOT AFFIRMATIVELY OR NEGATIVELY AMEND, EXTEND OR ALTER THE COVERAGE AFFORDED BY THE POLICIES BELOW. THIS CERTIFICATE OF INSURANCE DOES NOT CONSTITUTE A CONTRACT BETWEEN THE ISSUING INSURER(S), AUTHORIZED REPRESENTATIVE OR PRODUCER, AND THE CERTIFICATE HOLDER.

IMPORTANT: If the certificate holder is an ADDITIONAL INSURED, the policy(ies) must have ADDITIONAL INSURED provisions or be endorsed. If SUBROGATION IS WAIVED, subject to the terms and conditions of the policy, certain policies may require an endorsement. A statement on this certificate does not confer any rights to the certificate holder in lieu of such endorsement(s).

PRODUCER McKee Risk Management, Inc. 610 Freedom Business Center Drive, Suite 300 King of Prussia, PA 19406-1329	CONTACT NAME: Joseph J. Meola, CIC, CRM PHONE (A/C, No, Ext): 609 561-4161 E-MAIL ADDRESS: rivey@mckeerisk.com	FAX (A/C, No): 609 567-2824
	INSURER(S) AFFORDING COVERAGE	
INSURED Asphalt Paving Systems Inc. 500 N. Egg Harbor Road P O Box 530 Hammonton, NJ 08037	INSURER A: Starr Indemnity & Liability Company	
	INSURER B:	
	INSURER C:	
	INSURER D:	
	INSURER E:	
	INSURER F:	

COVERAGES

CERTIFICATE NUMBER:

REVISION NUMBER:

THIS IS TO CERTIFY THAT THE POLICIES OF INSURANCE LISTED BELOW HAVE BEEN ISSUED TO THE INSURED NAMED ABOVE FOR THE POLICY PERIOD INDICATED. NOTWITHSTANDING ANY REQUIREMENT, TERM OR CONDITION OF ANY CONTRACT OR OTHER DOCUMENT WITH RESPECT TO WHICH THIS CERTIFICATE MAY BE ISSUED OR MAY PERTAIN, THE INSURANCE AFFORDED BY THE POLICIES DESCRIBED HEREIN IS SUBJECT TO ALL THE TERMS, EXCLUSIONS AND CONDITIONS OF SUCH POLICIES. LIMITS SHOWN MAY HAVE BEEN REDUCED BY PAID CLAIMS.

INSR LTR	TYPE OF INSURANCE	ADDL INSR	SUBR WVD	POLICY NUMBER	POLICY EFF (MM/DD/YYYY)	POLICY EXP (MM/DD/YYYY)	LIMITS
A	☒ COMMERCIAL GENERAL LIABILITY ☐ CLAIMS-MADE ☒ OCCUR GEN'L AGGREGATE LIMIT APPLIES PER: ☐ POLICY ☒ PRO-JECT ☐ LOC OTHER:	X		1000025864231	04/01/2023	04/01/2024	EACH OCCURRENCE \$2,000,000 DAMAGE TO RENTED PREMISES (Ea occurrence) \$100,000 MED EXP (Any one person) \$5,000 PERSONAL & ADV INJURY \$2,000,000 GENERAL AGGREGATE \$4,000,000 PRODUCTS - COMP/OP AGG \$4,000,000 \$
A	AUTOMOBILE LIABILITY ☒ ANY AUTO OWNED AUTOS ONLY ☐ SCHEDULED AUTOS NON-OWNED AUTOS ONLY ☐ HIRED AUTOS ONLY			1000008480231	04/01/2023	04/01/2024	COMBINED SINGLE LIMIT (Ea accident) \$2,000,000 BODILY INJURY (Per person) \$ BODILY INJURY (Per accident) \$ PROPERTY DAMAGE (Per accident) \$ \$
A	UMBRELLA LIAB ☒ OCCUR EXCESS LIAB ☐ CLAIMS-MADE DED RETENTION \$			1000586980231	04/01/2023	04/01/2024	EACH OCCURRENCE \$10,000,000 AGGREGATE \$10,000,000 \$
A	WORKERS COMPENSATION AND EMPLOYERS' LIABILITY ANY PROPRIETOR/PARTNER/EXECUTIVE OFFICER/MEMBER EXCLUDED? (Mandatory in NH) If yes, describe under DESCRIPTION OF OPERATIONS below		Y/N N / A	1000004574	04/01/2023	04/01/2024	☒ PER STATUTE ☐ OTH-ER E.L. EACH ACCIDENT \$1,000,000 E.L. DISEASE - EA EMPLOYEE \$1,000,000 E.L. DISEASE - POLICY LIMIT \$1,000,000

DESCRIPTION OF OPERATIONS / LOCATIONS / VEHICLES (ACORD 101, Additional Remarks Schedule, may be attached if more space is required)

SAMPLE

CERTIFICATE HOLDER

CANCELLATION

SHOULD ANY OF THE ABOVE DESCRIBED POLICIES BE CANCELLED BEFORE THE EXPIRATION DATE THEREOF, NOTICE WILL BE DELIVERED IN ACCORDANCE WITH THE POLICY PROVISIONS.

AUTHORIZED REPRESENTATIVE

[Signature]



Contractor Pre-Qualification (CPQ)



Prequalified Contractors Listing

7/6/2023 8:13:21 AM EST

[Return to Inquiry Menu](#)

Contractor with Name ASPHALT PAVING SYSTEMS, INC.
1-1 of 1 contractors

[Printer Friendly Version](#)

VENDOR NAME	HOME OFFICE ADDRESS	BIDDING OFFICE ADDRESS
ASPHALT PAVING SYSTEMS, INC. F223787755010 EXPIRES: 6/30/2024	PO BOX 530 HAMMONTON, NJ 08037-0530 (609)561-4161	8940 GALL BVD ZEPHYRHILLS, FL 33540 (813)788-0010
WORK CLASSES DRAINAGE GRADING * JOINT AND CRACK SEALING	FLEXIBLE PAVING HOT PLANT-MIXED BITUM. COURSES	



FLORIDA DEPARTMENT OF TRANSPORTATION

Report Technical Problems to the Service Desk @ 1-866-955-4357 or email:

[Service Desk](#)

Send Prequalification Questions or Comments to [Contracts Administration Office](#)

[Internet Privacy Policy](#), [Disclaimers & Credits](#)



Experience of Key Individuals

Asphalt Paving Systems, Inc. – Experience of Key Individuals

Individual's Name	Title	Exp.	Primary Office
Robert Capoferri	CEO	33	Florida
Kenneth Messina	Operations Manager	28	Florida & New Jersey
Robert Bevilacqua	Project Manager	32	Florida & New Jersey
Dave Gannon	Project Manager	28	Florida
Thomas Donald	Regional Manager	29	Florida
Steven Mahon	Superintendent	18	Florida & New Jersey
Jake Stockwell	Superintendent	15	Florida
Leon Rubba	Equipment Operator	15	Florida
Jeff Daunoras	Grader Operator	28	Florida
David Monroy	Equipment Operator	8	Florida
Dennis Williams	Foreman	25	Florida
Mike Mobley	Laborer	8	Florida
Ron Maccarella	Laborer	20	Florida & New Jersey

E

D

C

B

1/20/2020 3:59:41 PM RLEENIGAN
P:\50088572 - BIRD CREEK BOAT RAMP - CAD - SANTA ROSA FILES\50088572 - BIRD CREEK BOAT
RAMP_CAD\FOLDER1_PRODUCTION\50088572.dwg

CONSTRUCTION PLANS FOR:

BIRD CREEK BOAT RAMP
IMPROVEMENTS

PREPARED FOR:

BOARD OF COUNTY COMMISSIONERS
LEVY COUNTY, FLORIDA

PREPARED BY:



654 SE BAYA DR. LAKE CITY, FL 32025
(356) 719-9985

PROJECT NUMBER - 50088572


JANUARY 2019

DRAWING LIST		
Sheet Number	Sheet Title	Revision
1	COVER SHEET	
2A	GENERAL NOTES AND EROSION CONTROL	
2B	EROSION CONTROL DETAIL	
2C	TYPICAL CROSS SECTION	
3	EXISTING CONDITIONS	
4	DEMOLITION AND EROSION CONTROL	
5	PROPOSED SITE PLAN	
6	SITE GEOMETRY PLAN	
7	PAVING AND DRAINAGE	
8	PLAN AND PROFILE	
9A	CROSS SECTIONS	
9B	CROSS SECTIONS	
9C	CROSS SECTIONS	
9D	CROSS SECTIONS	
9E	CROSS SECTIONS	
9F	CROSS SECTIONS	
9G	CROSS SECTIONS	
9H	CROSS SECTIONS	
9I	CROSS SECTIONS	
10A	BOAT RAMP AND DOCK DETAILS	
10B	PAVILION DETAILS	



48 HOURS
BEFORE YOU DIG
CALL SUNSHINE ONE
1-800-432-4770
www.callsunshine.com

VICINITY MAP

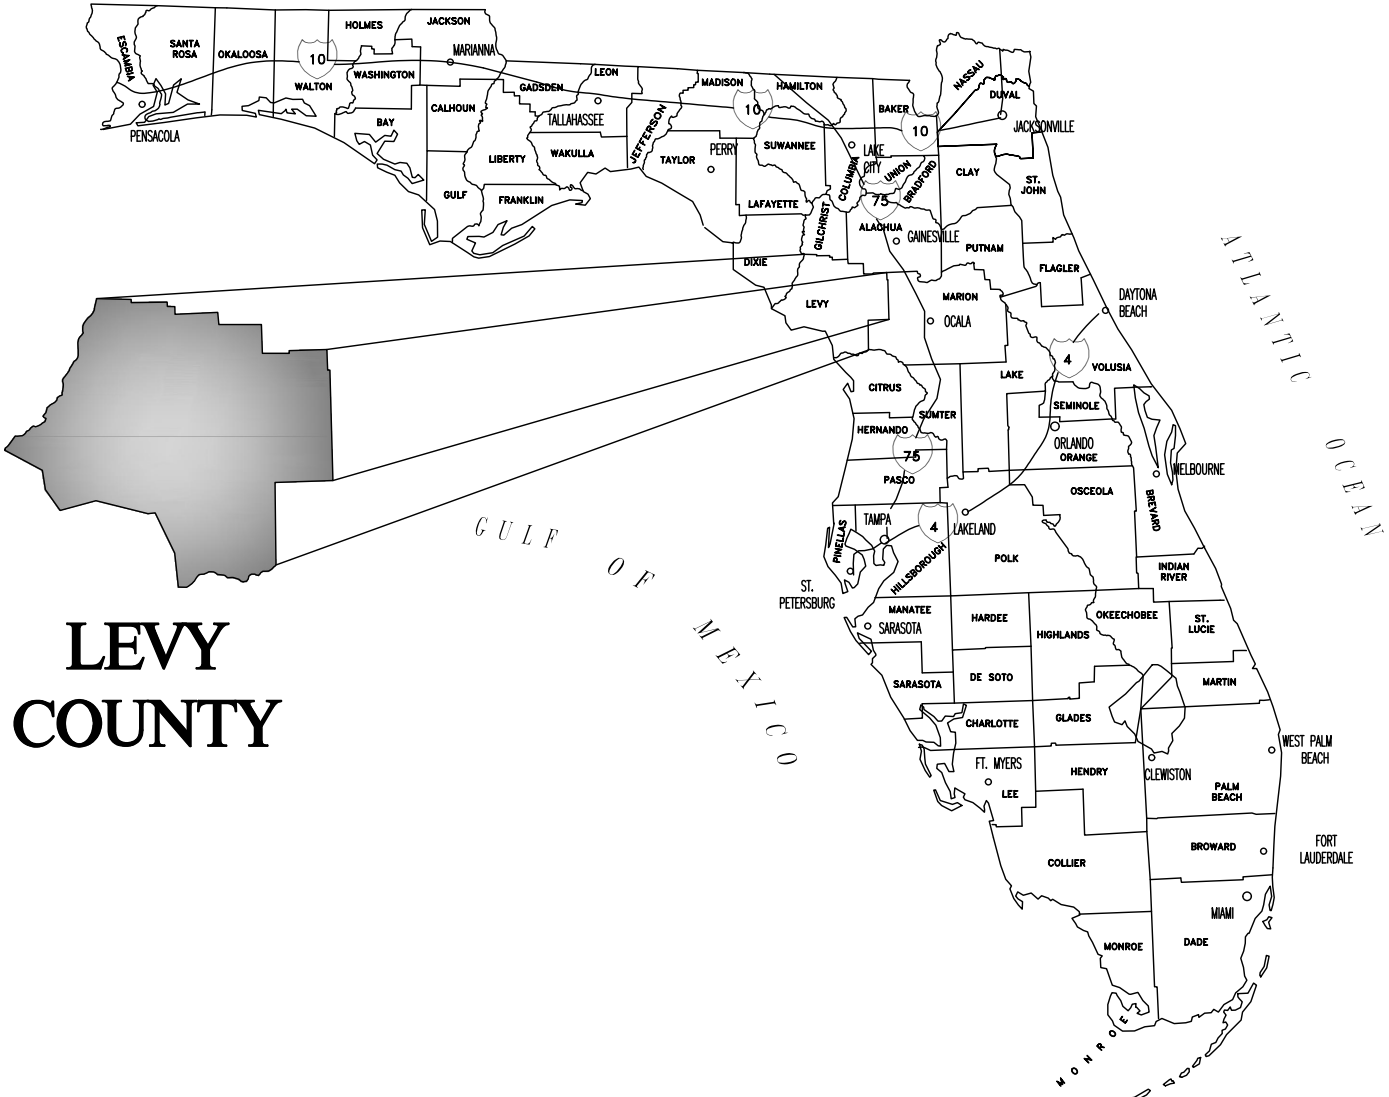

LOCATION MAP



AERIAL LOCATION



654 S.E. Baya Drive
Lake City, FL 32055
386.719.9985

BIRD CREEK BOAT RAMP IMPROVEMENTS
BOARD OF COUNTY COMMISSIONERS
LEVY COUNTY
FLORIDA

SEAL

WILLIAM A. MENADIER, P.E. 74581
EB 0008794

PRELIMINARY NOT FOR CONSTRUCTION

SCALE

REVISIONS

NO.	DESCRIPTION	DATE

DRAWN BY _____ BTW
APPROVED BY _____ WAM
CHECKED BY _____ WAM
DATE _____ JANUARY 2019

TITLE
COVER SHEET

PROJECT NO. 50088572

1

SHEET NO.

**BIRD CREEK BOAT RAMP IMPROVEMENTS
BOARD OF COUNTY COMMISSIONERS
LEVY COUNTY
FLORIDA**

SEAL

WILLIAM A. MENADIER, P.E. 74581
EB 0008794

PRELIMINARY NOT FOR CONSTRUCTION

SCALE

[illegible]

NO.	DESCRIPTION	DATE
-----	-------------	------

DRAWN BY BTW

APPROVED BY _____ WAM

- CHECKED BY WAM

DATE JANUARY 2019

TITLE


EROSION CONTROL DETAIL

PROJECT NO.


50088572

2B

SHEET NO.

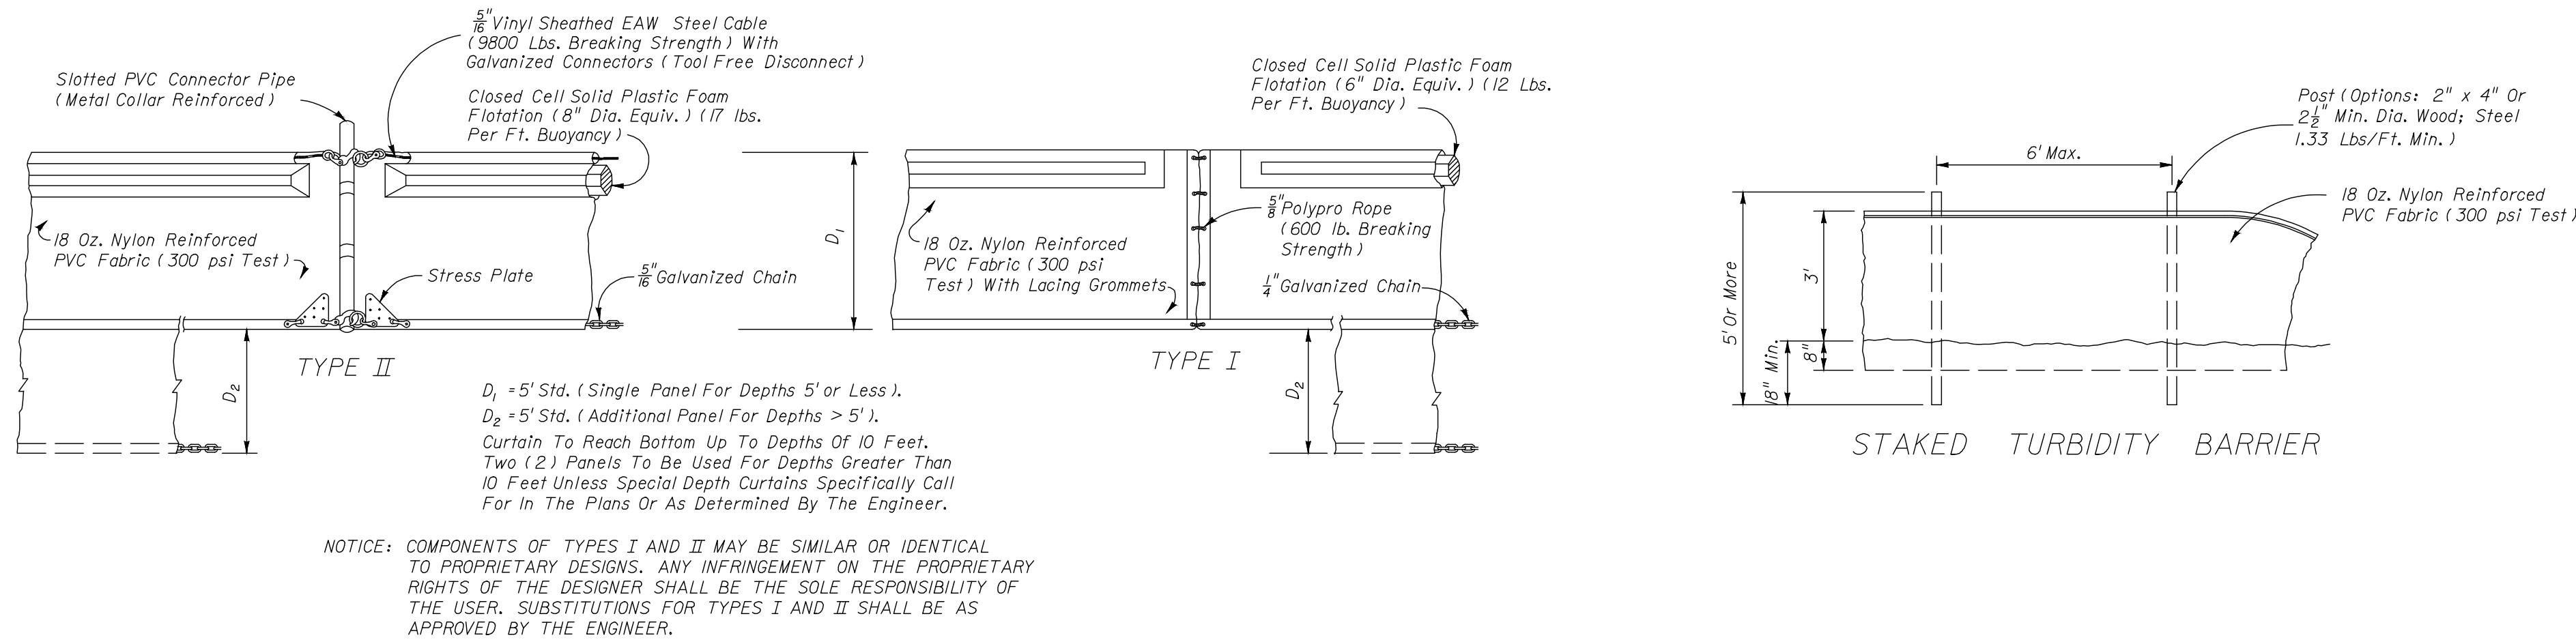

FLOATING TURBIDITY BARRIERS

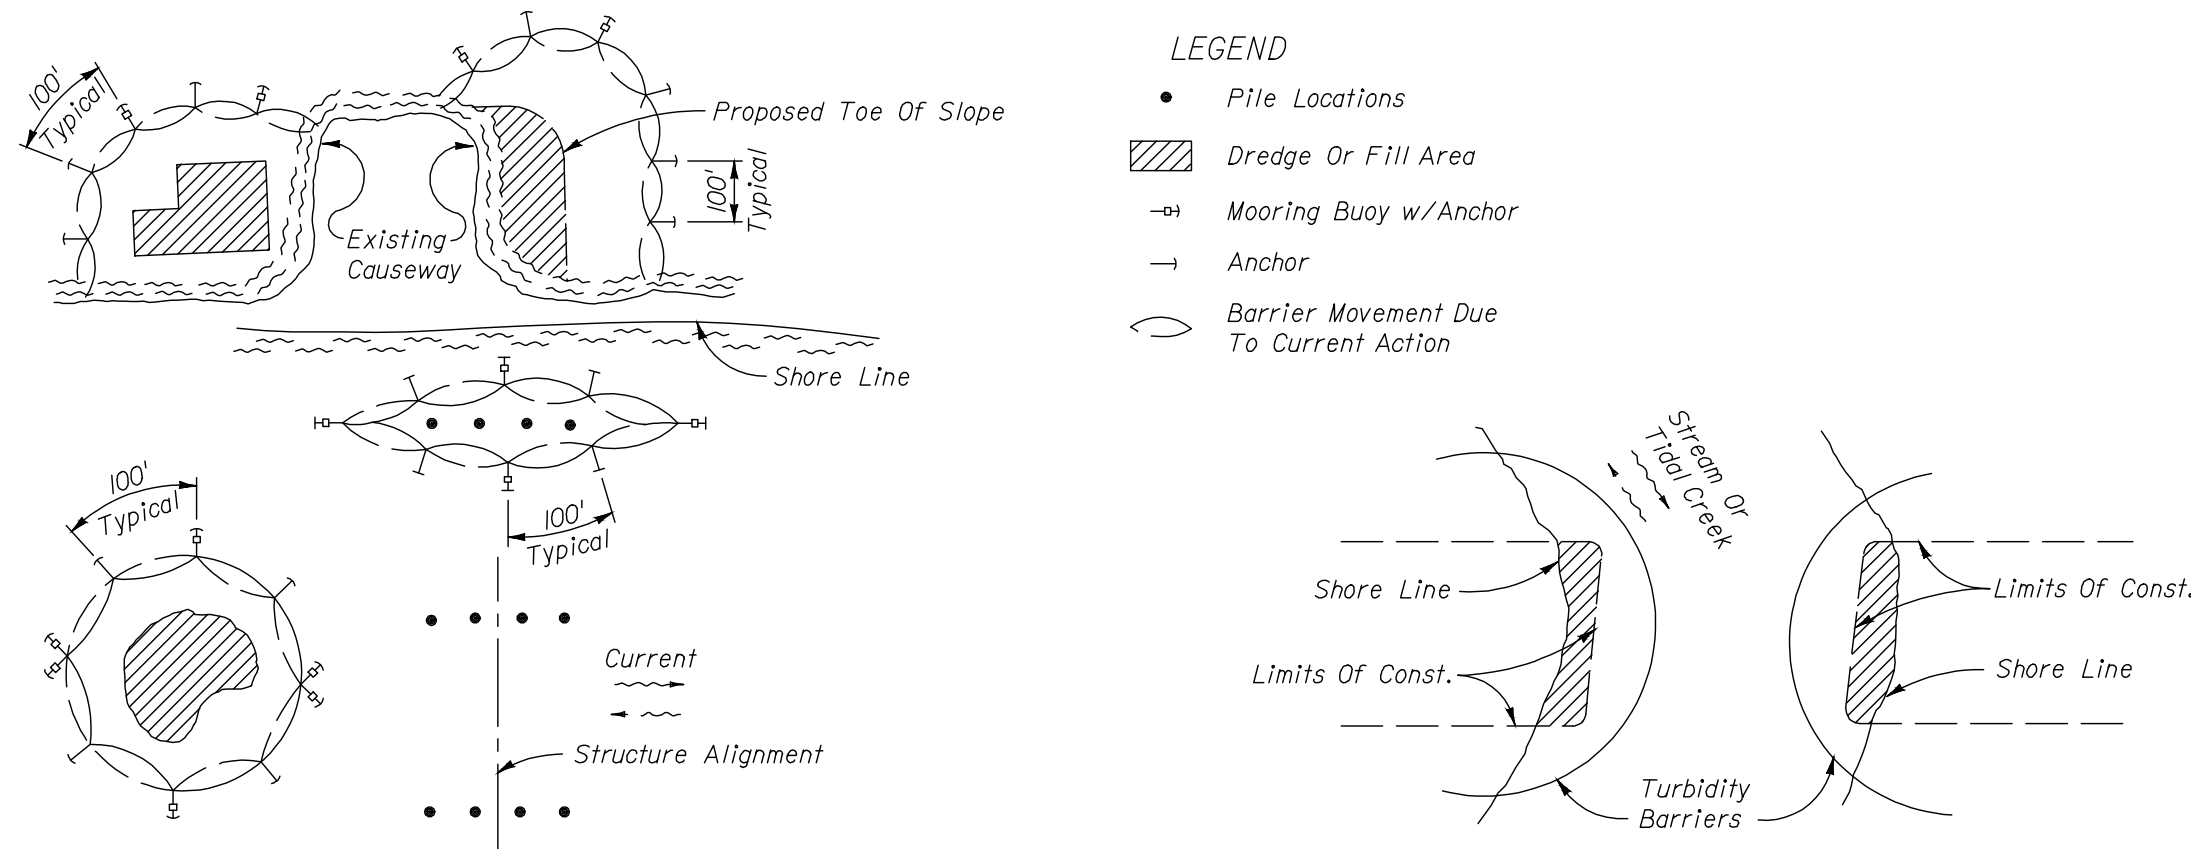

GENERAL NOTES

1. Floating turbidity barriers are to be paid for under the contract unit price for Floating Turbidity Barrier, LF.
2. Staked turbidity barriers are to be paid for under the contract unit price for Staked Turbidity Barrier, LF.

NOTES:


1. Turbidity barriers are to be used in all permanent bodies of water regardless of water depth.
2. Number and spacing of anchors dependent on current velocities.
3. Deployment of barrier around pile locations may vary to accommodate construction operations.
4. Navigation may require segmenting barrier during construction operations.
5. For additional information see Section 104 of the Standard Specifications.

Note:

Turbidity barriers for flowing streams and tidal creeks may be either floating, or staked types or any combinations of types that will suit site conditions and meet erosion control and water quality requirements. The barrier type(s) will be at the Contractors option unless otherwise specified in the plans, however payment will be under the pay item(s) established in the plans for Floating Turbidity Barrier and/or Staked Turbidity Barrier. Posts in staked turbidity barriers to be installed in vertical position unless otherwise directed by the Engineer.

TURBIDITY BARRIER APPLICATIONS

1/29/2023 3:59:51 PM
P:\0008572 - BIRD CREEK BOAT RAMP, CAD, SANTA ROSA FILES\0008572 - BIRD CREEK BOAT
RAMP_CAD\FOLDERS\PRODUCTION\0008572 - BIRD CREEK COVERING.dwg

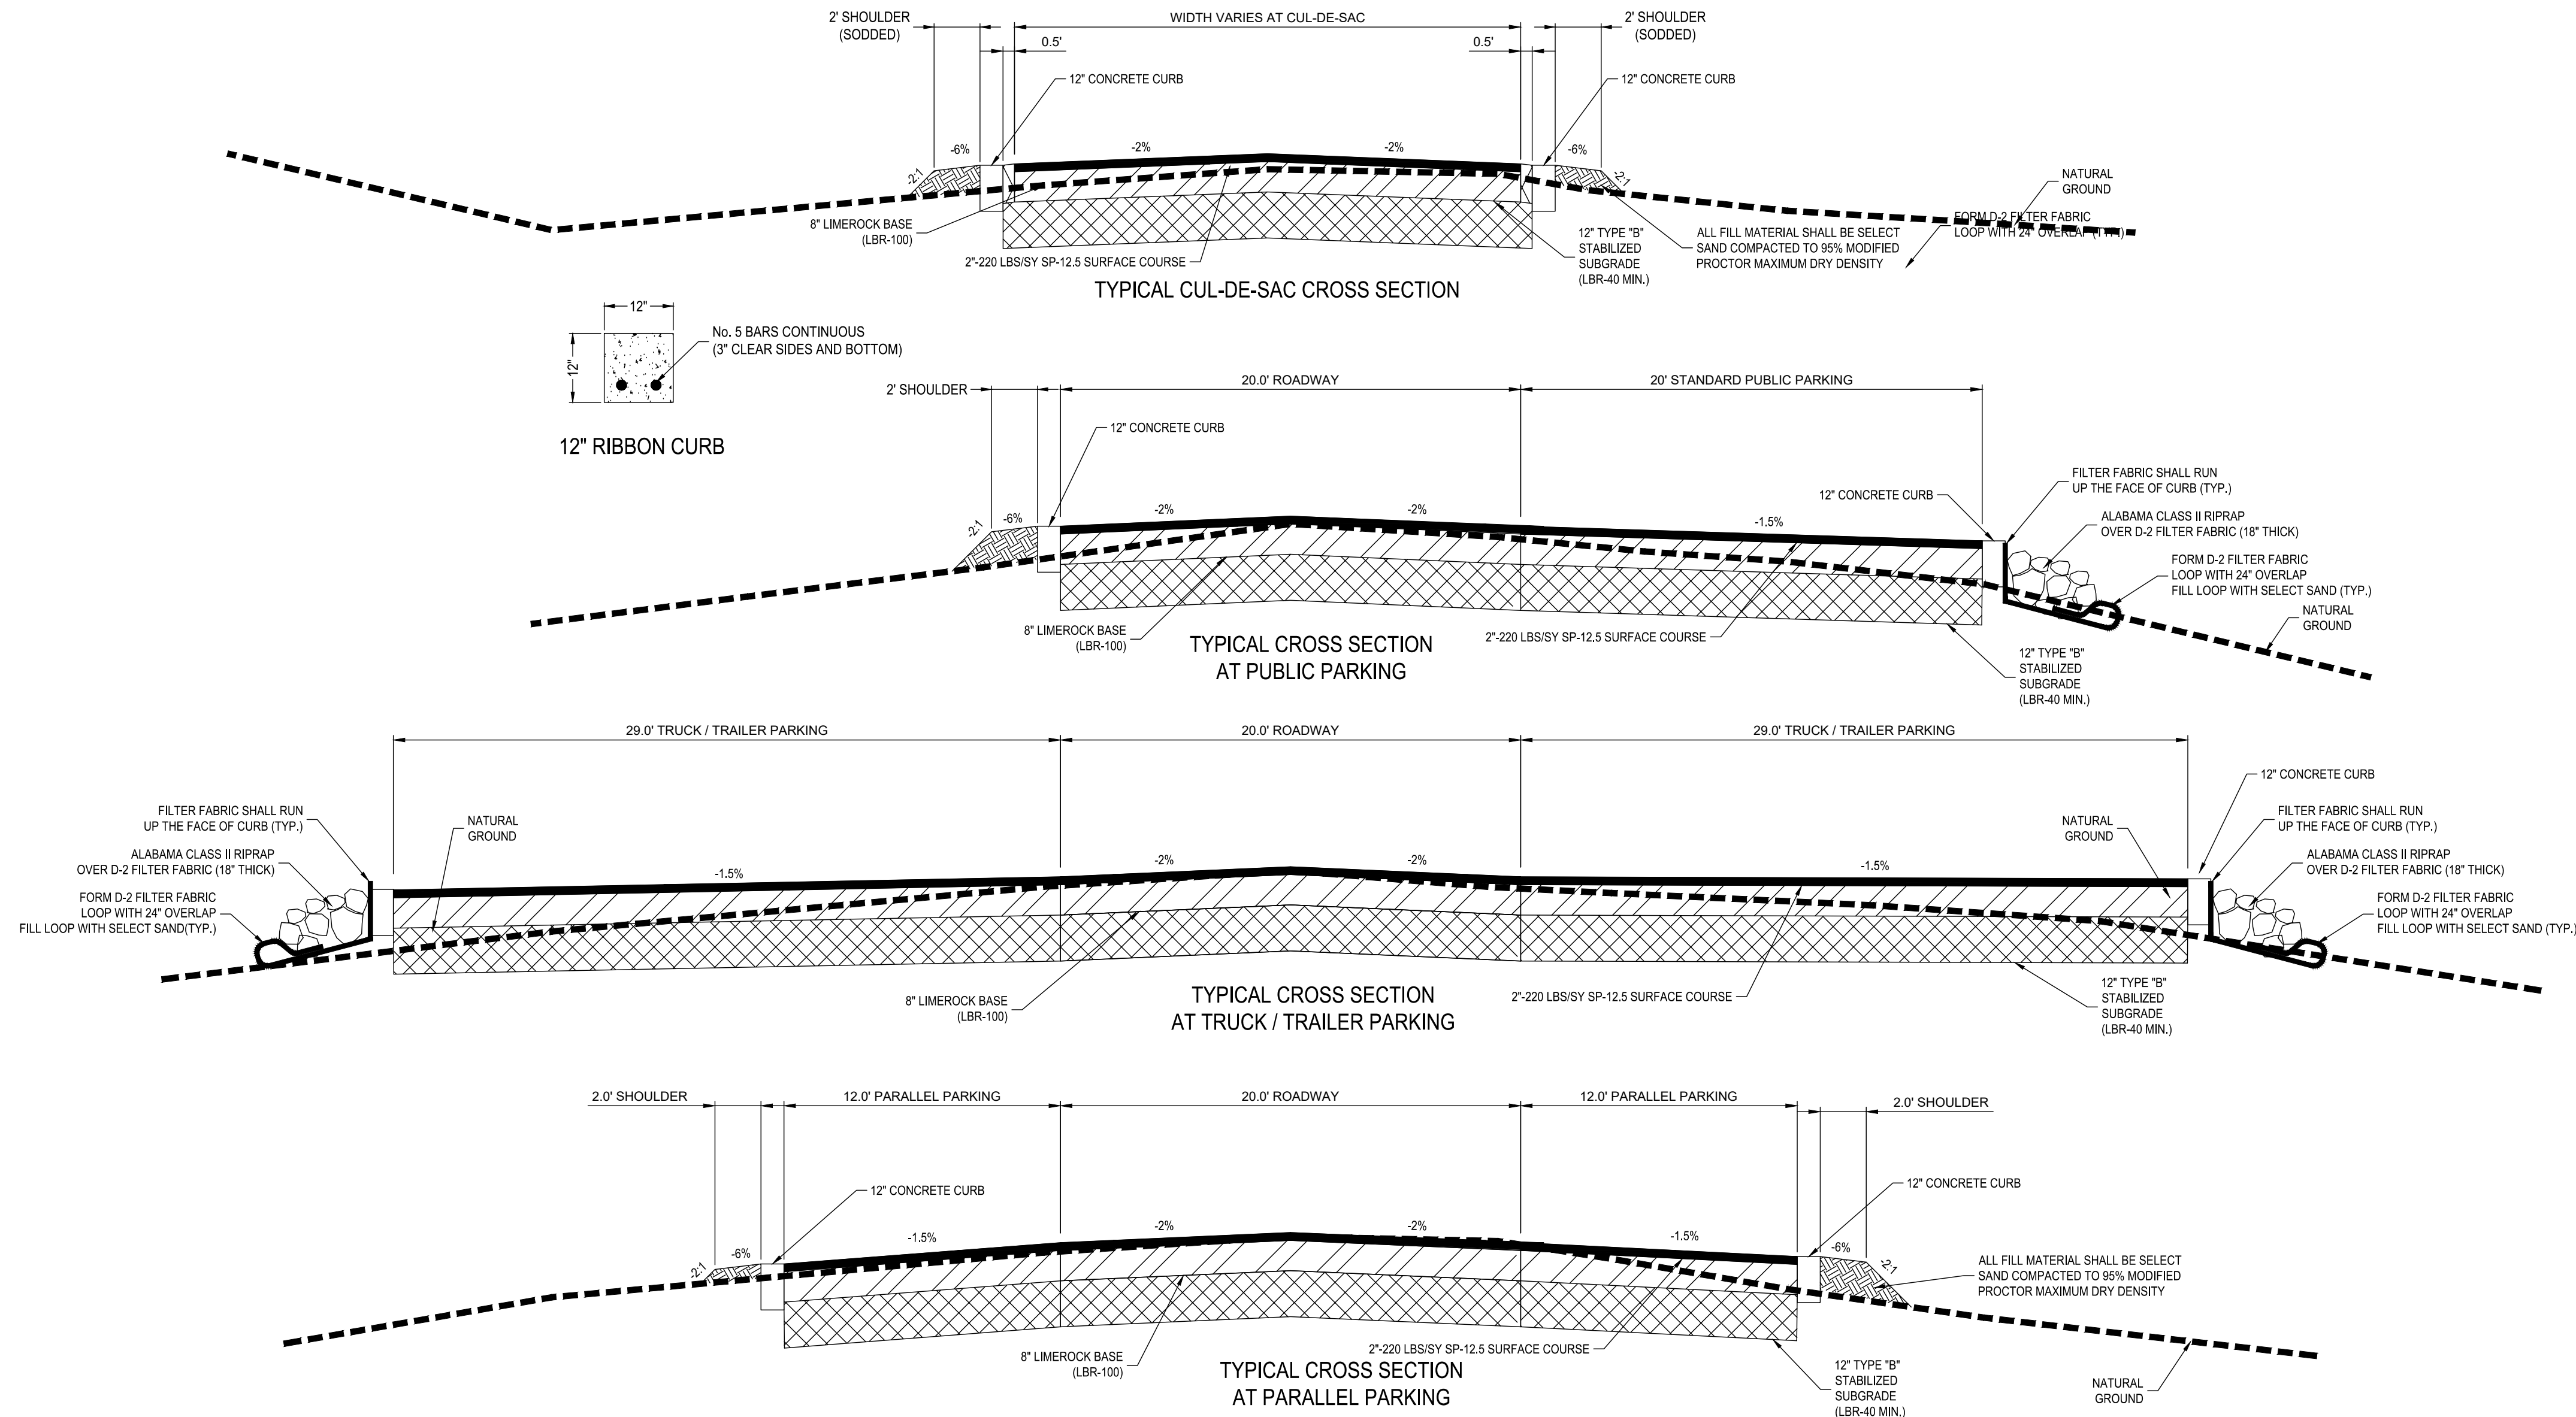

654 S.E. Baya Drive
Lake City, FL 32055
386.719.9985

BIRD CREEK BOAT RAMP IMPROVEMENTS
BOARD OF COUNTY COMMISSIONERS
LEVY COUNTY
FLORIDA

SEAL

WILLIAM A. MENADIER, P.E. 74581
EB 0008794

PRELIMINARY NOT FOR CONSTRUCTION

SCALE

REVISIONS

NO.	DESCRIPTION	DATE

DRAWN BY _____ BTW
APPROVED BY _____ WAM
CHECKED BY _____ WAM
DATE _____ JANUARY 2019

TITLE

TYPICAL CROSS
SECTION

PROJECT NO. 5008572

2C

SHEET NO.

1/20/2020 4:03:37 PM
P:\0008572 - BIRD CREEK BOAT RAMP, CAD, SANTA ROSA FILES\0008572 - BIRD CREEK BOAT
RAMP_Civil\FOLDER1_PRODUCTION\0008572 - BIRD CREEK BOAT

Specific Purpose Survey For:

Levy County Board of County Commissioners

in Section 14, Township 17 South, Range 15 East, Levy County, Florida.

Purpose: To locate existing improvements within the right of way of Levy County Road C-40 at the Bird Creek boat ramp.

1" = 50'
NORTH



654 S.E. Baya Drive
Lake City, FL 32055
386.719.9985

BIRD CREEK BOAT RAMP IMPROVEMENTS BOARD OF COUNTY COMMISSIONERS LEVY COUNTY FLORIDA

SEAL

WILLIAM A. MENADIER, P.E. 74581
EB 0008794

PRELIMINARY NOT FOR CONSTRUCTION

SCALE

REVISIONS

NO.	DESCRIPTION	DATE

DRAWN BY BTW
APPROVED BY WAM
CHECKED BY WAM
DATE JANUARY 2019

TITLE

EXISTING
CONDITIONS

PROJECT NO. 50088572

SHEET NO.

Survey Notes:

- Not valid without the signature and the original raised seal of a Florida licensed surveyor and mapper.
- Bearings shown hereon are referenced to a field bearing of S 76°36'13" W along the centerline of Levy County Road C-40 (Formerly State Road 40).
- No search of the public records was done by Daniel M. Croft Land Surveying, Inc. Visible evidence of easements will be shown hereon, but no certification is given that easements, deed overlaps, underground improvements, or apparent use does not exist.
- There may be additional restrictions that are not shown on this survey that may be found in the public records of Levy County, Florida.
- Supplemental photographs may be found on a separate sheet bearing reference number C18-155-S.

THE SURVEY DEPICTED HEREON IS NOT COVERED BY PROFESSIONAL LIABILITY INSURANCE

Daniel M. Croft Land Surveying Inc.
146 Masonic Street; P.O. Box 461
Bronson, Florida 32621 (352) 486-2055

FIELD DATE: Sep 17, 2018		
DWG. DATE: Oct 31, 2018		
FIELD BOOK(S): GPS	24 Jan 19	Added Mean High Water Line
	DATE	REVISION

Elevation Notes:

- Elevations shown hereon are NAVD 1988 Datum.
- 3 bench marks were recovered for this project, being further described as follows:
Bench Mark 1: 872 7395 A, being a disk set in the top of a concrete pedestal in the center dividing wall of the boat ramp. The mark has an elevation of 6.56 feet, NAVD 1988.
Bench Mark 2: FLD 2892, being a concrete monument projecting 0.1 feet above the adjacent ground. The mark has an elevation of 4.06 feet, NAVD 1988.
Bench Mark 3: 872 7395 C, being a concrete monument flush with the ground. The mark has an elevation of 3.51 feet, NAVD 1988.
- The approximate top of bank shown hereon is not intended to represent the Mean High Water Line or any other jurisdictional boundary.
- The Mean High Water Line Shown hereon is based on an elevation of 1.57 feet, NAVD 1988 Datum, per The Florida Department of Environmental Protection, Tide Station 872-7411.

Certification:

I hereby certify that this is a true and correct representation of a survey made under my responsible direction and supervision that meets the standards of practice set forth by the Board of Professional Surveyors and Mappers in Chapter 51-17-6, Florida Administrative Code, pursuant to Section 472.027, Florida Statutes.

Daniel M. Croft, P.L.S. 2001
for Daniel M. Croft Land Surveying, Inc.

C18-155

3

1/26/2020 3:39:40 PM
PROJECT: BIRD CREEK BOAT RAMP, C.D. SANTA ROSA, FILE#5088572, BIRD CREEK BOAT
RAMP, CIVIL3D USER, PRODUCTION/5088572/BIRD CREEK DEMOL.DWG

- DEMOLITION AND EROSION CONTROL NOTES:
1. EXISTING FLUCCS, 186-RECREATION
 2. CONTRACTOR SHALL DEMOLISH AND REMOVE EXISTING CONCRETE BOAT RAMP. CONCRETE SHALL BE STOCKPILED FOR USE AS RIP-RAP. ALL OTHER BOAT RAMP AND DOCK MATERIAL SHALL BE DISPOSED OFF-SITE.
 3. BENCH MARK 1 (CONCRETE PEDESTAL) SHALL REMAIN UNDISTURBED. CONTRACTOR SHALL PROTECT PEDESTAL THROUGHOUT THE DURATION OF CONSTRUCTION. ELEVATION SHALL BE VERIFIED UPON COMPLETION OF CONSTRUCTION.
 4. CONTRACTOR SHALL PROVIDE DOUBLE SILT FENCE (NOT SHOWN FOR CLARITY) ALONG THE WETLAND BOUNDARY SHOWN.

LEGEND

X

OBJECT TO BE REMOVED

PAVEMENT MATERIAL TO BE REMOVED

EXISTING STORM DRAIN TO BE REMOVED

EXISTING PAVEMENT TO REMAIN

FLOATING TURBIDITY BARRIER



654 S.E. Baya Drive
Lake City, FL 32055
386.719.9985

BIRD CREEK BOAT RAMP IMPROVEMENTS
BOARD OF COUNTY COMMISSIONERS
LEVY COUNTY
FLORIDA

SEAL

WILLIAM A. MENADIER, P.E. 74581
EB 0008794

PRELIMINARY NOT FOR CONSTRUCTION

SCALE



REVISIONS

NO.	DESCRIPTION	DATE

DRAWN BY _____ BTW
APPROVED BY _____ WAM
CHECKED BY _____ WAM
DATE _____ JANUARY 2019

TITLE

DEMOLITION AND
EROSION CONTROL

PROJECT NO. 50088572

SHEET NO.

LEGEND



DENOTES RIPRAP

NOTES

1. PROPOSED FLUCCS: 180-RECREATION
2. WITHLACOOCHIEE RIVER COWARDIN CLASSIFICATION: E1ABL
3. WIDTH OF RIVER APPROXIMATELY 235 FT.

BOAT RAMP SEQUENCE OF CONSTRUCTION:

1. DEMOLISH AND REMOVE EXISTING BOAT RAMP, LOADING DOCKS, AND ASPHALT PAVEMENT AND OTHER IMPROVEMENTS AS SHOWN ON SHEET 4.
2. DRIVE PILES FOR LOADING DOCKS.
3. BACK FILL WITH NO. 57 STONE TO FINISH GRADE ELEVATIONS. CONTRACTOR SHALL MAKE SURE THE SURFACE IS UNIFORM PRIOR TO INSTALLING FILTER FABRIC.
4. CONTRACTOR, ENGINEER AND INSPECTOR SHALL FIELD VERIFY FINISHED GRADES PRIOR TO INSTALLATION OF D-2 FILTER FABRIC.
5. INSTALL D-2 FILTER FABRIC AS SHOWN IN THE FILTER FABRIC LAYOUT DETAILS HEREON.
6. INSTALL CONCRETE PUSH SLABS.
7. INSTALL ALABAMA CLASS II RIPRAP AS NOTED.
8. FRAME LOADING DOCKS.

MITIGATION TABLE

MITIGATION AREA	ACRES
A	0.115
B	0.025
C	0.026
D	0.051
E	0.273

WETLAND IMPACTS

<u>Fill (Impact)</u>			<u>Fill (De minimis)</u>			<u>Rip-Rap (Exempt)</u>		
AREA "A1"	39 SF	0.001 ACRES	AREA "A3"	9 SF	0.000 ACRES	AREA "B5"	12 SF	0.000 ACRES
AREA "B3"	22 SF	0.001 ACRES	AREA "B1"	319 SF	0.007 ACRES	AREA "D2"	122 SF	0.003 ACRES
AREA "B4"	152 SF	0.003 ACRES	AREA "H"	4 SF	0.000 ACRES	AREA "E2"	248 SF	0.006 ACRES
AREA "C1"	134 SF	0.003 ACRES	TOTAL:	332 SF	0.007 ACRES	AREA "E3"	108 SF	0.002 ACRES
AREA "D1"	295 SF	0.007 ACRES				TOTAL:	490 SF	0.011 ACRES
AREA "E1"	1148 SF	0.026 ACRES						
TOTAL:	1790 SF	0.041 ACRES						
<u>Rip-Rap (Impact)</u>			<u>Rip-Rap (De minimis)</u>			<u>IMPACTS PROPOSED FOR MITIGATION</u>		
AREA "A"	91 SF	0.002 ACRES	AREA "A2"	247 SF	0.006 ACRES	Fill (Impact)	1790 SF	0.041 ACRES
AREA "B"	737 SF	0.017 ACRES	AREA "B2"	230 SF	0.005 ACRES	Rip-Rap (Impact)	6949 SF	0.159 ACRES
AREA "C"	570 SF	0.013 ACRES	AREA "F"	12 SF	0.000 ACRES	TOTAL:	8739 SF	0.200 ACRES
AREA "D"	2355 SF	0.054 ACRES	AREA "G"	21 SF	0.000 ACRES			
AREA "E"	3196 SF	0.073 ACRES	TOTAL:	510 SF	0.011 ACRES			
TOTAL:	6949 SF	0.159 ACRES						



654 S.E. Baya Drive
Lake City, FL 32055
386.719.9985


**BIRD CREEK BOAT RAMP IMPROVEMENTS
BOARD OF COUNTY COMMISSIONERS
LEVY COUNTY
FLORIDA**

SEAL

WILLIAM A. MENADIER, P.E. 74581
EB 0008794

PRELIMINARY NOT FOR CONSTRUCTION

SCALE

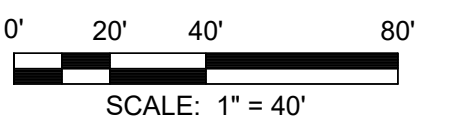

REVISIONS

[illegible]

NO.	DESCRIPTION	DATE
-----	-------------	------

DRAWN BY BTW

APPROVED BY _____ WAM

— CHECKED BY WAM

DATE JANUARY 2019

TITLE

Wetland Map

PROJECT NO.	50088572
-------------	----------

5a

SHEET NO.

1/29/2020 4:00:14 PM
P:\50088572 - BIRD CREEK BOAT RAMP\ CAD, SANTA ROSA FILES\50088572 - BIRD CREEK BOAT RAMP\ CIVIL3D\FOLDER_1\PRODUCTION\50088572.BIRD CREEK-PROSITE.DWG

1/26/2020 3:39:30 PM
C:\PROJECTS\BIRD CREEK BOAT RAMP\DWG\BIRD CREEK BOAT RAMP - CIVIL\DWG\BIRD CREEK BOAT RAMP - CIVIL.DWG
RAMP - CIVIL\DWG\BIRD CREEK BOAT RAMP - CIVIL.DWG

E

D

C

B

A

MEXICO

MATCHLINE - SEE THIS SHEET

E

D

C

B

A

E

D

C

B

A

E

D

C

1/26/2020 3:38:19 PM
C:\PROJECTS\BIRD CREEK BOAT RAMP\DWG\BIRD CREEK BOAT RAMP_PAVING AND DRAINAGE_PAVING AND DRAINAGE.dwg
RAMP_PAVING AND DRAINAGE_PAVING AND DRAINAGE.dwg

E
D
C
B
A

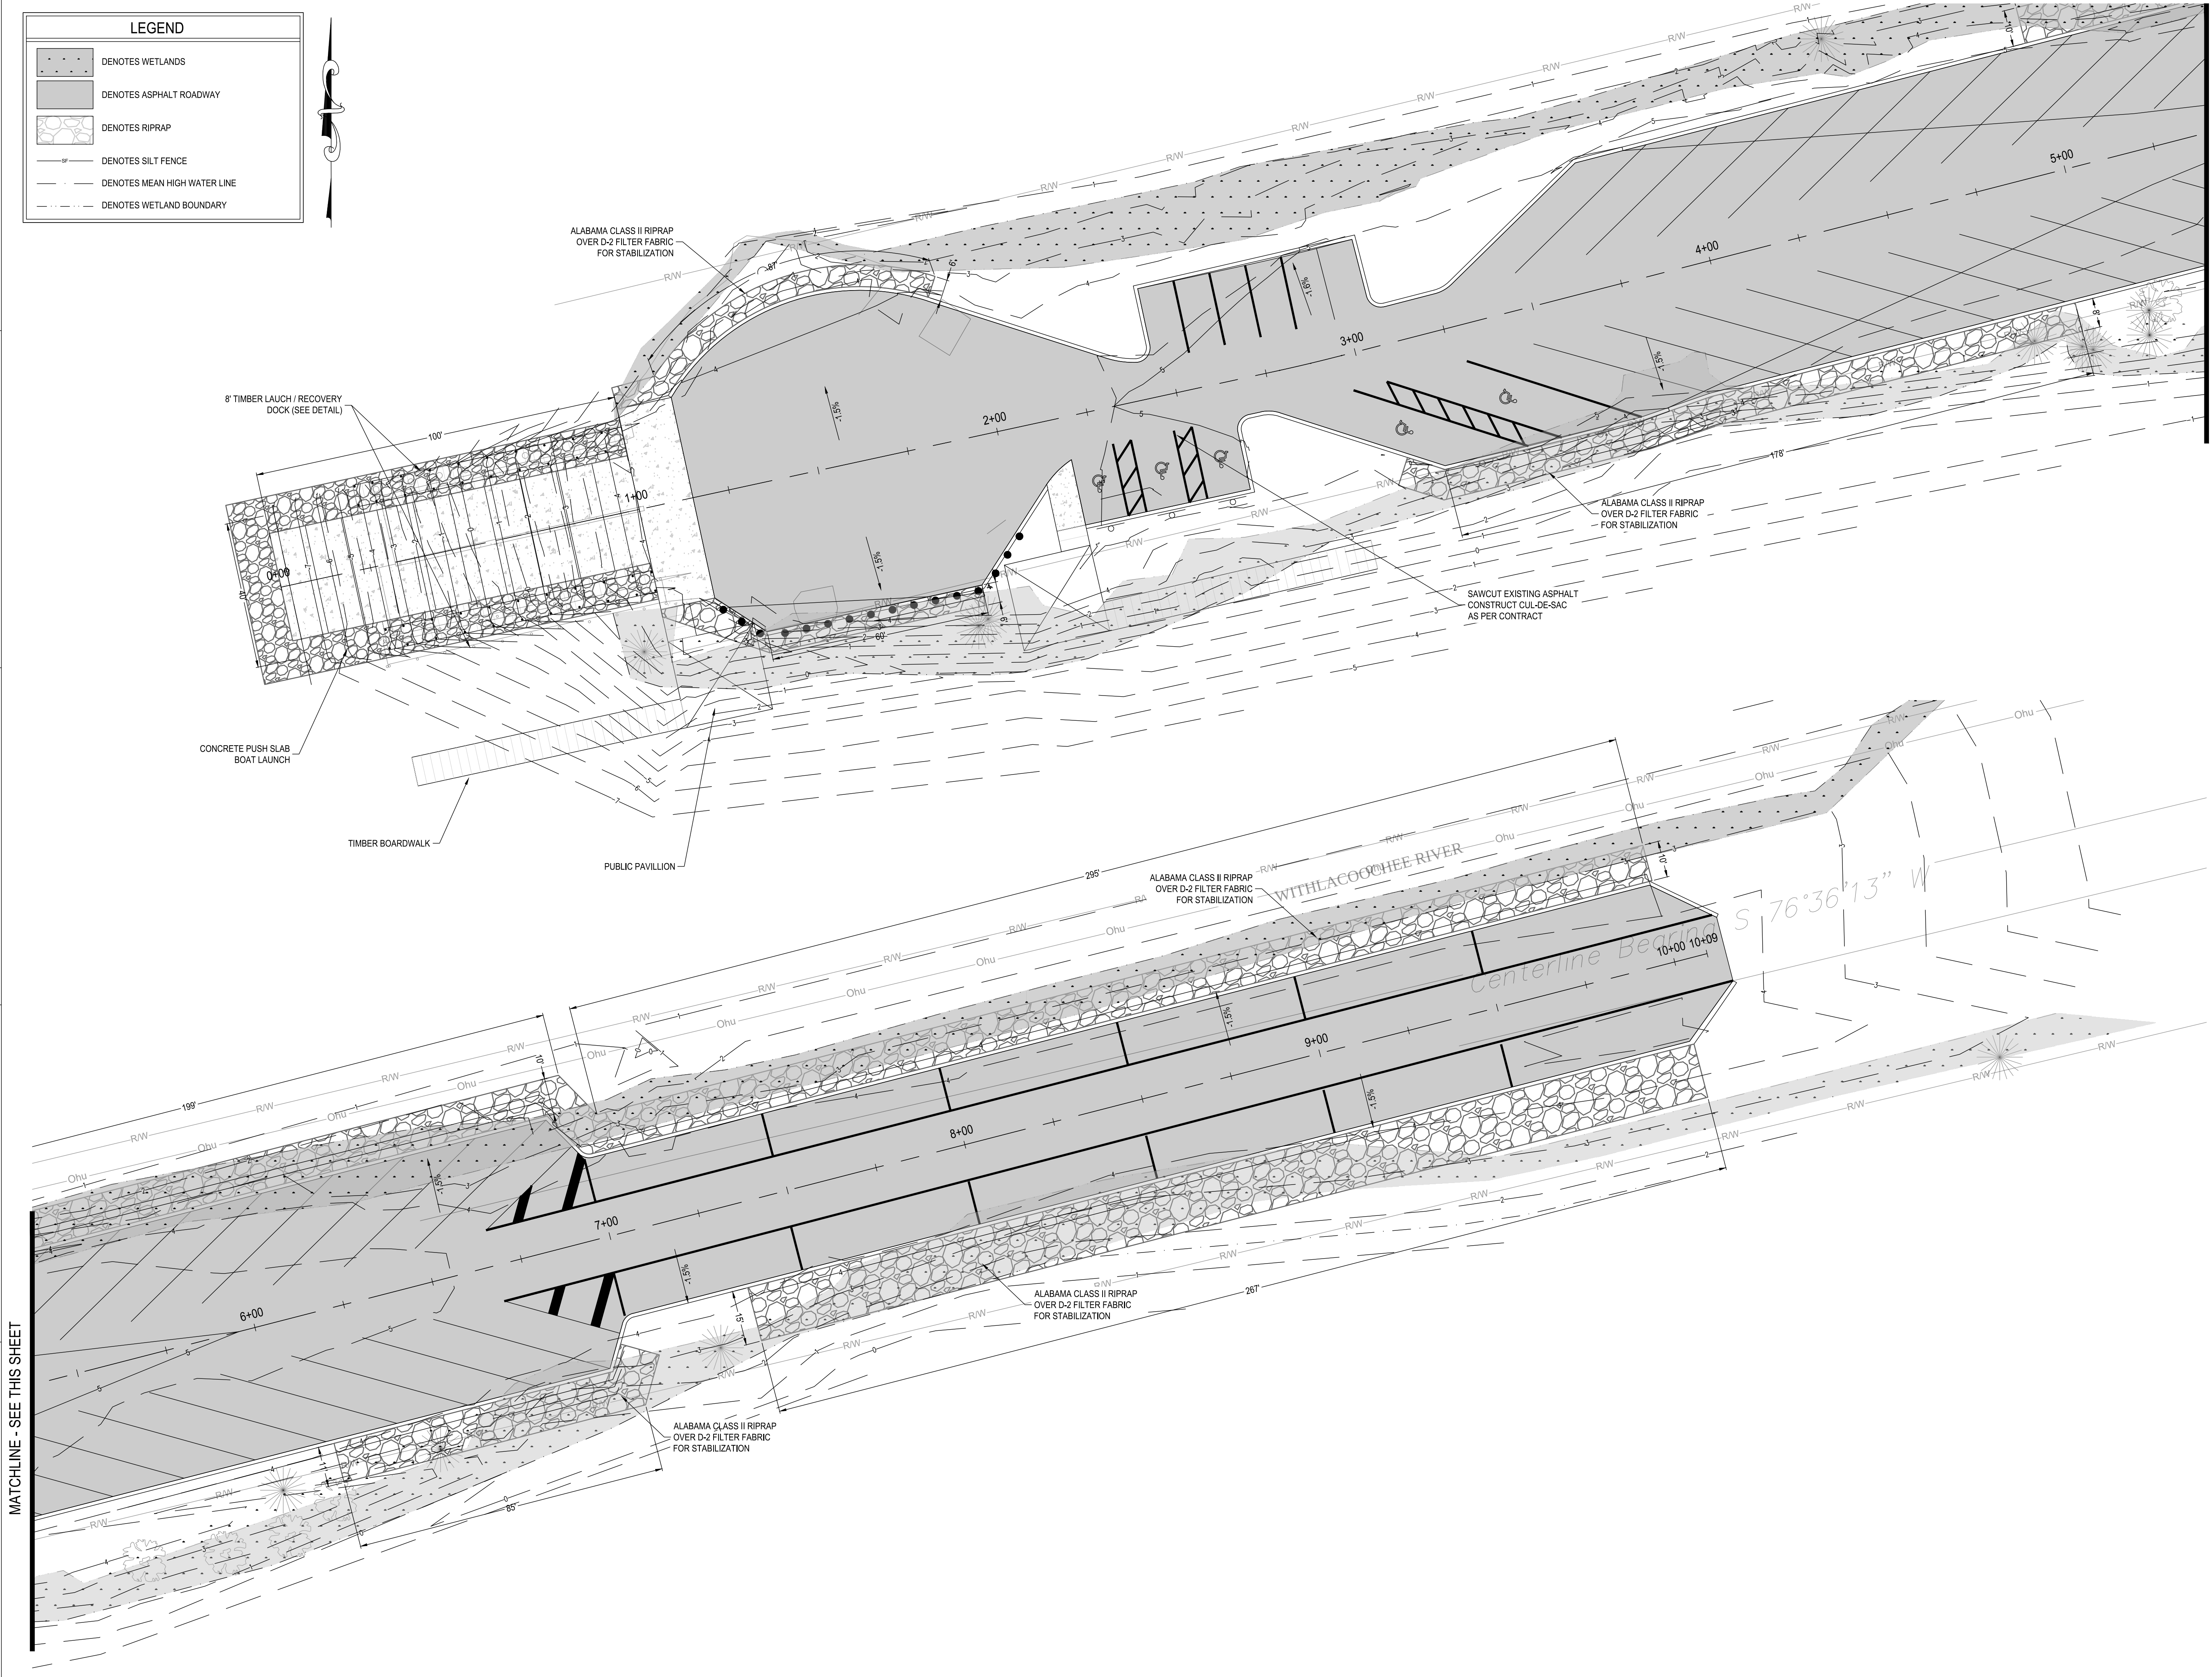

LEGEND

DENOTES WETLANDS

DENOTES ASPHALT ROADWAY

DENOTES RIPRAP

DENOTES SILT FENCE

DENOTES MEAN HIGH WATER LINE

DENOTES WETLAND BOUNDARY

MATCHLINE - SEE THIS SHEET



877 CR 393 North
Santa Rosa Beach, FL 32459
850.267.0759


BIRD CREEK BOAT RAMP IMPROVEMENTS
BOARD OF COUNTY COMMISSIONERS
LEVY COUNTY
FLORIDA

SEAL

WILLIAM A. MENADIER, P.E. 74581
EB 0008794

PRELIMINARY NOT FOR CONSTRUCTION

SCALE

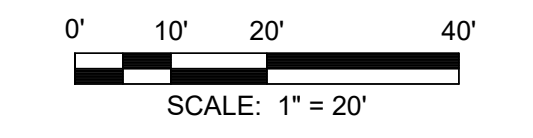

REVISIONS

NO.	DESCRIPTION	DATE

DRAWN BY _____ BTW
APPROVED BY _____ WAM
CHECKED BY _____ WAM
DATE _____ JANUARY 2019



TITLE

PAVING AND
DRAINAGE

PROJECT NO. _____ 50088572

SHEET NO.

1/20/2020 3:53:30 PM
C:\Users\jmc\OneDrive\Documents\BIRD CREEK BOAT RAMP\BIRD CREEK BOAT RAMP.dwg
RAMP_CIVIL2\FOLDER_REFERENCES\5008572\BIRD CREEK BOAT RAMP.dwg

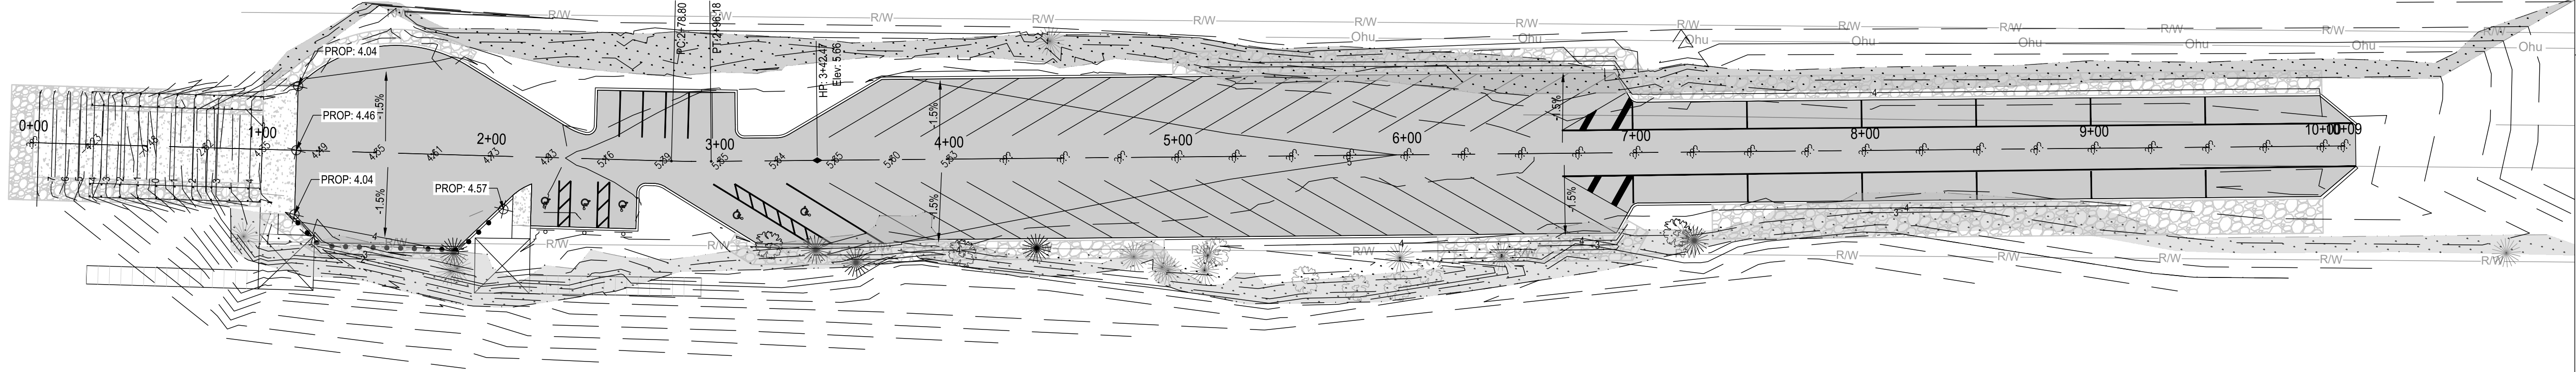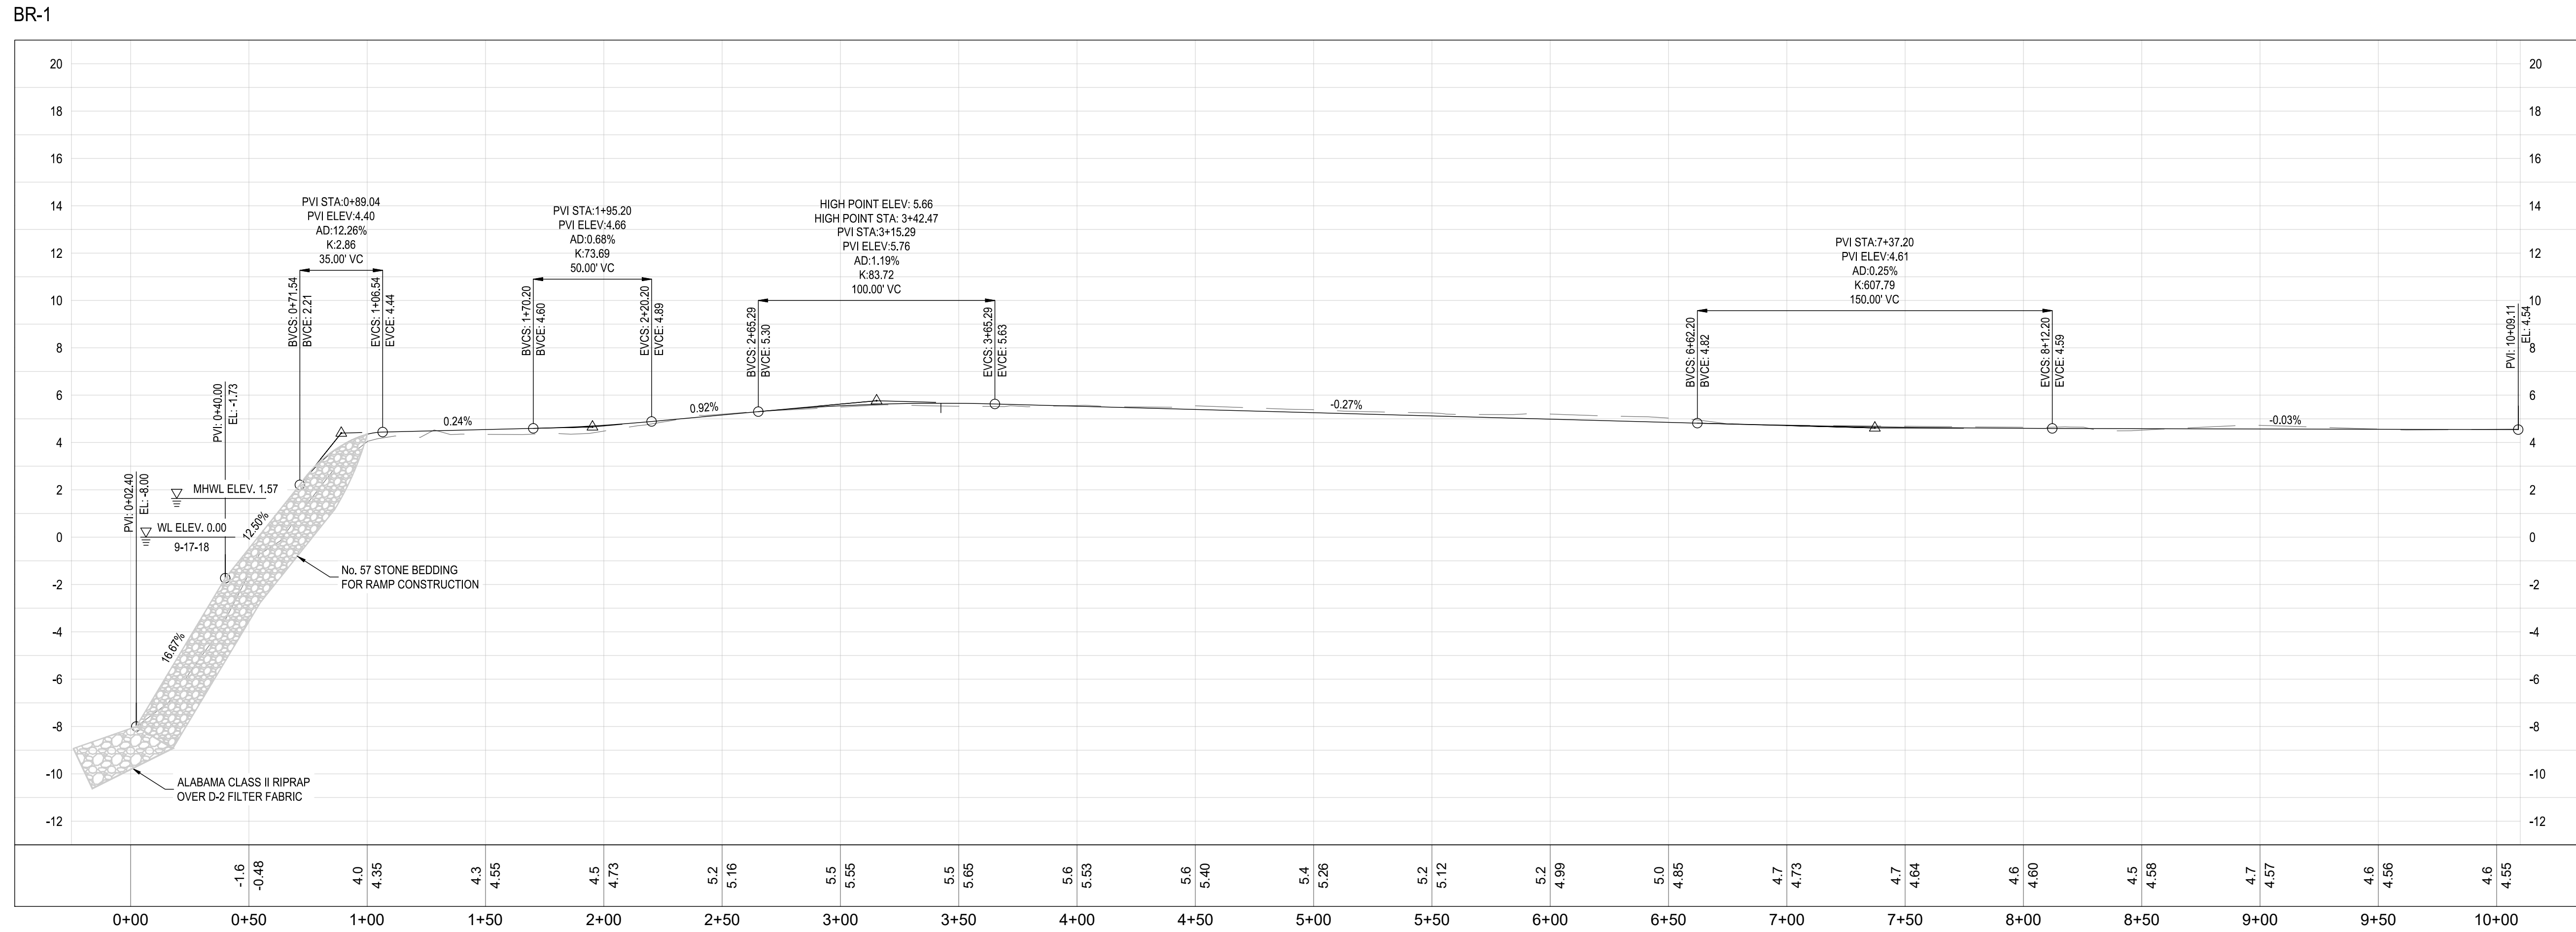

SCALE:
1"=40' HORIZ
1"=4' VERT



654 S.E. Baya Drive
Lake City, FL 32055
386.719.9985


BIRD CREEK BOAT RAMP IMPROVEMENTS
BOARD OF COUNTY COMMISSIONERS
LEVY COUNTY
FLORIDA

SEAL

WILLIAM A. MENADIER, P.E. 74581
EB 0008794

PRELIMINARY NOT FOR CONSTRUCTION

SCALE

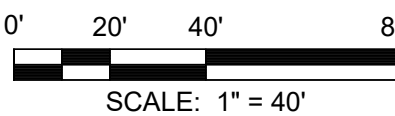

REVISIONS

NO.	DESCRIPTION	DATE

DRAWN BY _____ BTW
APPROVED BY _____ WAM
CHECKED BY _____ WAM
DATE _____ JANUARY 2019

TITLE

PLAN AND PROFILE

PROJECT NO. 5008572

SHEET NO.


**BIRD CREEK BOAT RAMP IMPROVEMENTS
BOARD OF COUNTY COMMISSIONERS
LEWY COUNTY
FLORIDA**

SEAL

WILLIAM A. MENADIER, P.E. 74581
EB 0008794

PRELIMINARY NOT FOR CONSTRUCTION

SCALE

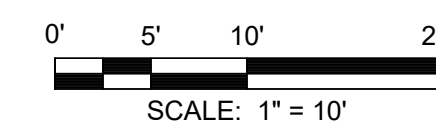

REVISIONS

[illegible]

NO.	DESCRIPTION	DATE
-----	-------------	------

DRAWN BY BTW

APPROVED BY _____ WAM _____

CHECKED BY WAM

DATE JANUARY 2019





TITLE

CROSS SECTIONS

PROJECT NO.	50088572
-------------	----------

9A

SHEET NO

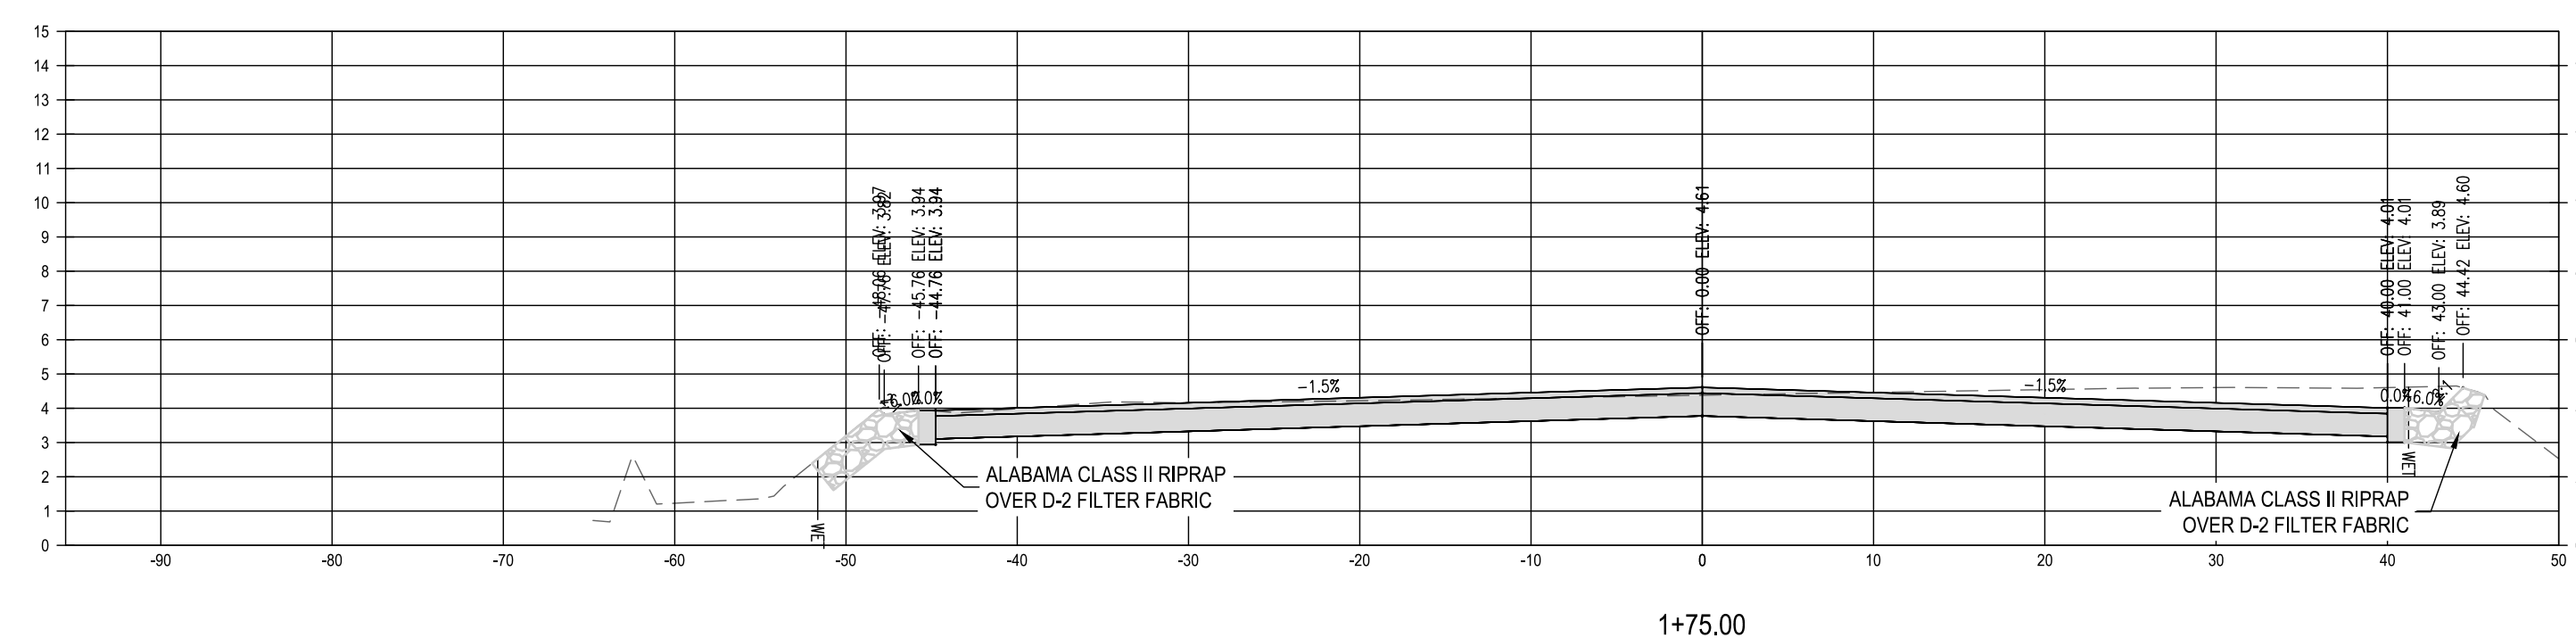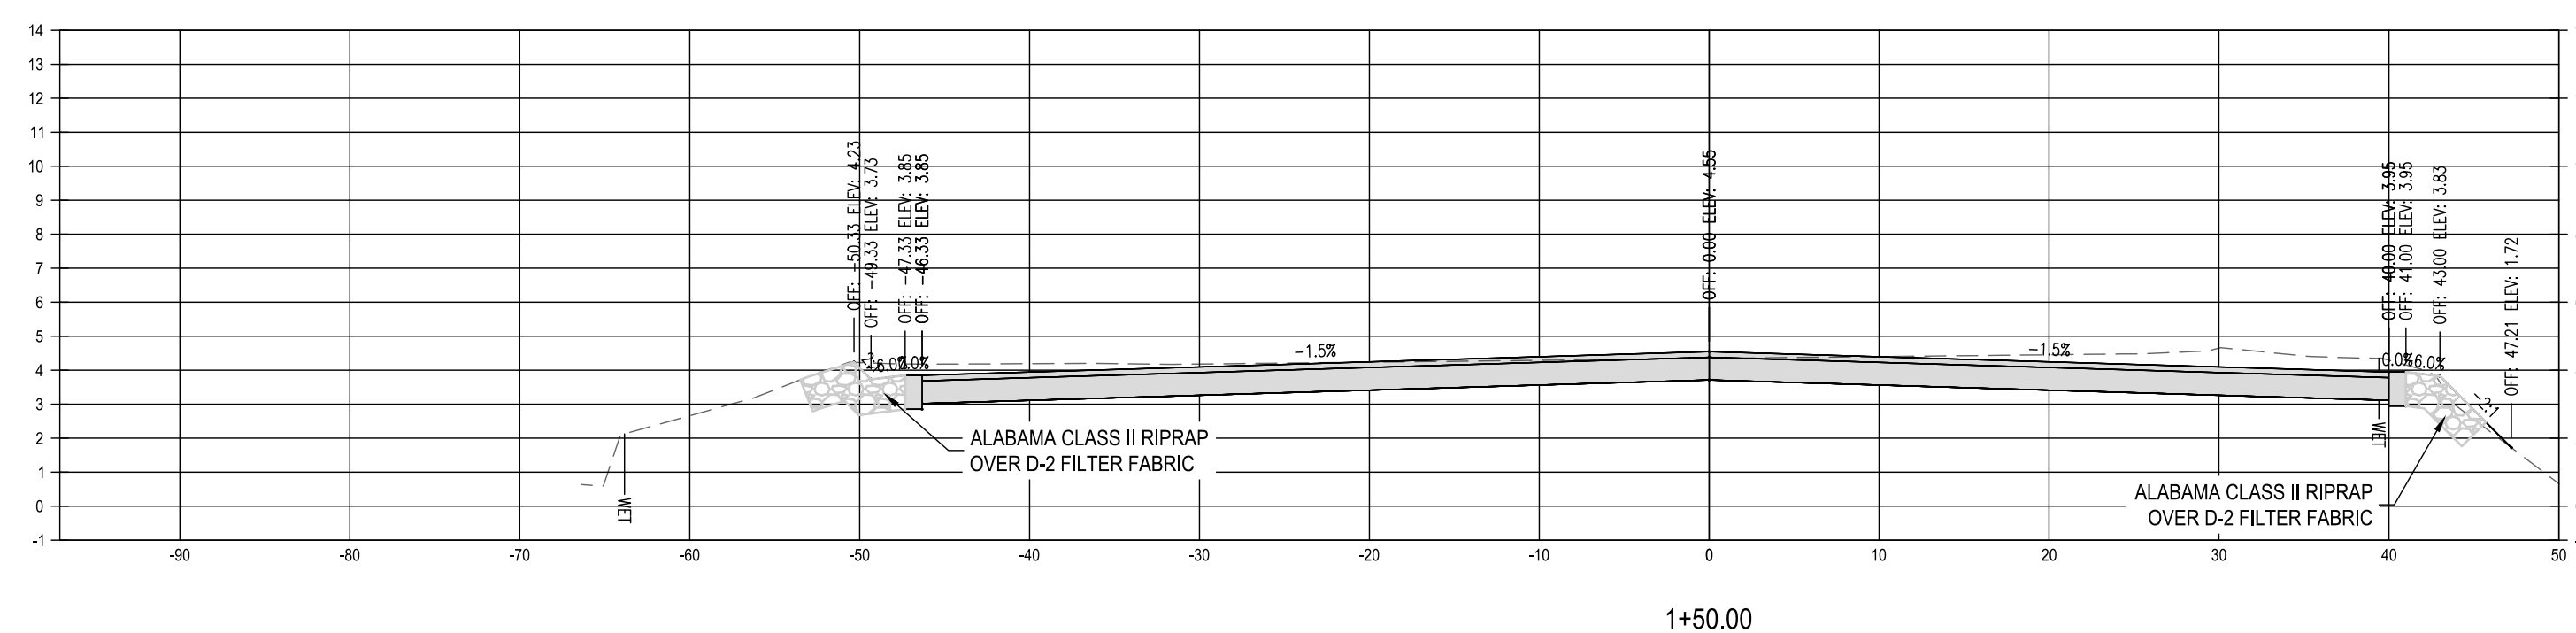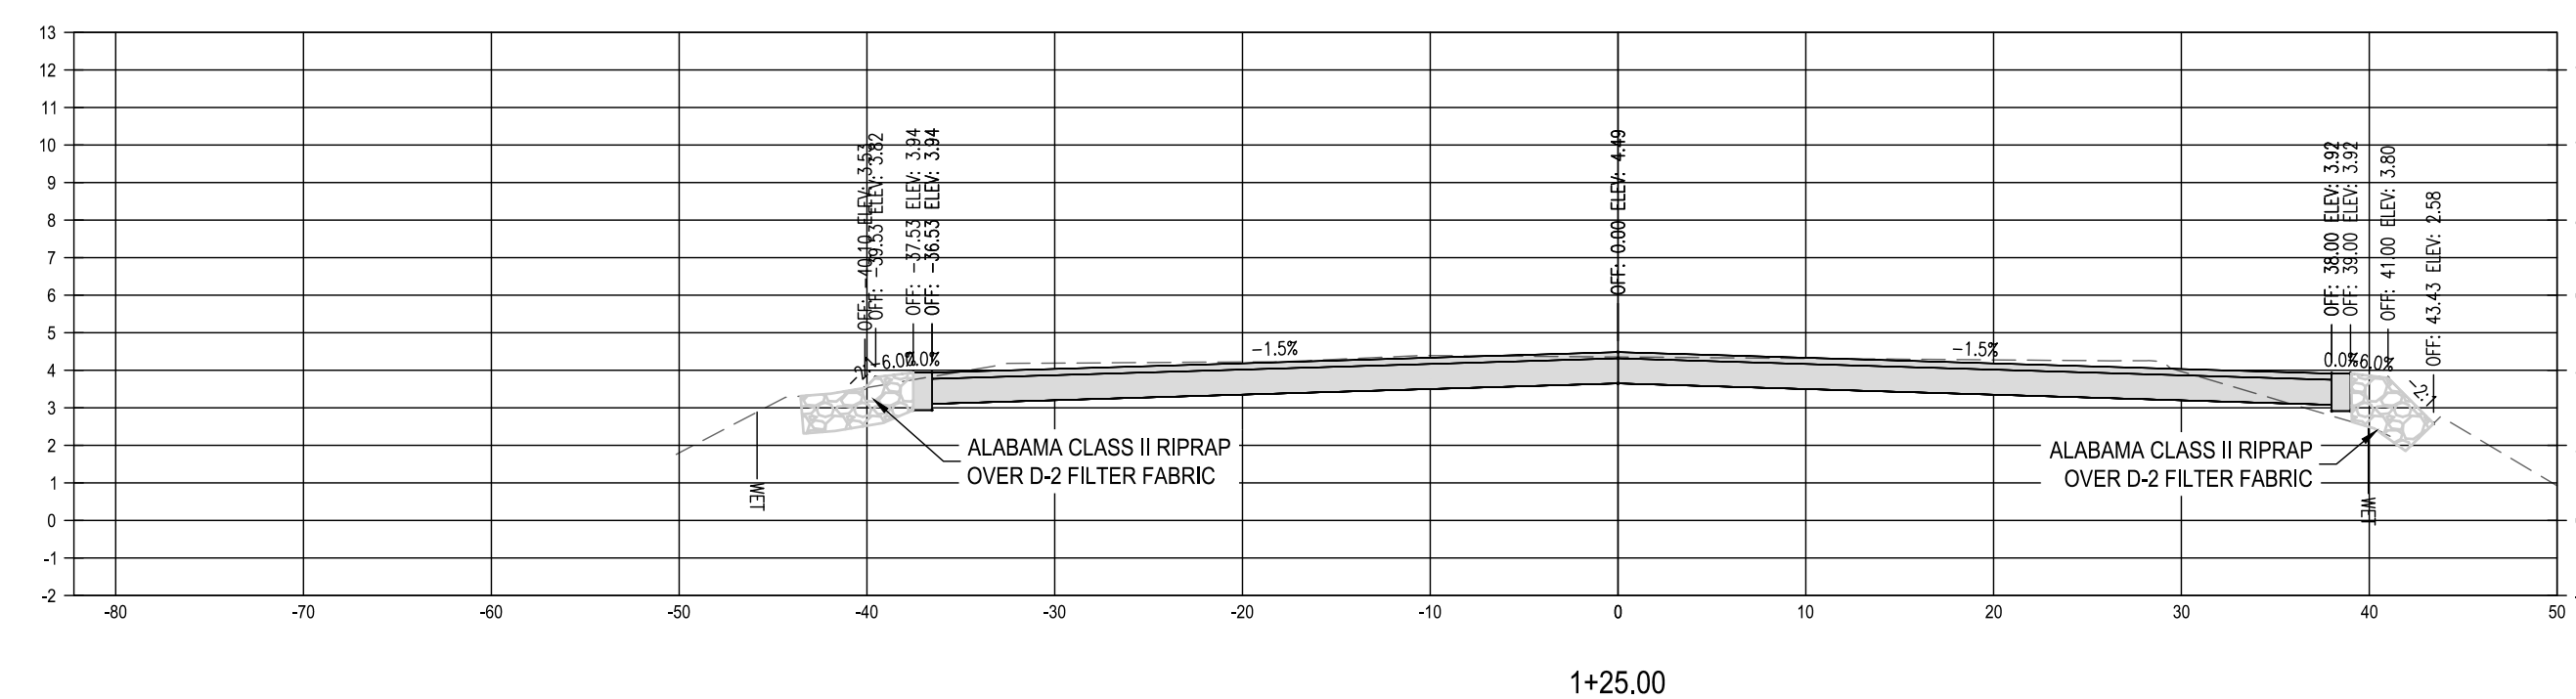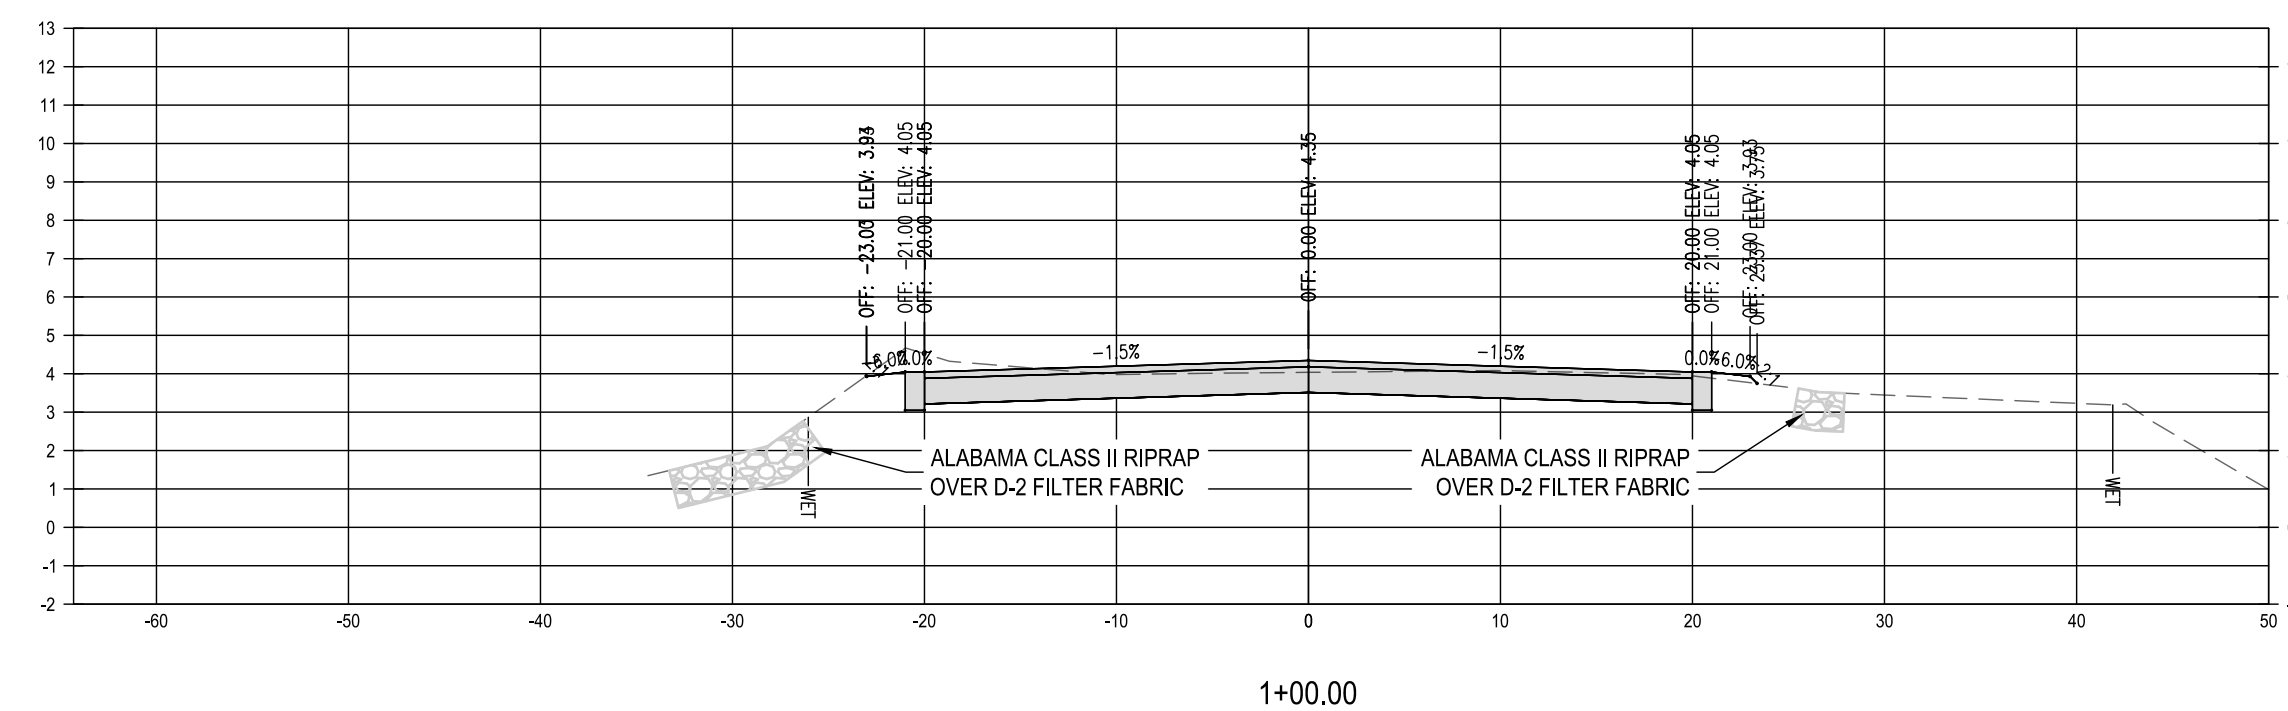

1/29/2020 3:58:30 PM
P:\50088572 - BIRD CREEK BOAT RAMP\ CAD, SANTA ROSA FILES\50088572 - BIRD CREEK BOAT RAMP\ CIVIL3D\FOLDER1_REFERENCE\50088572-BIRD-DATA.DWG

1/26/2020 3:58:30 PM
C:\Users\jmenadier\OneDrive\Documents\BIRD CREEK BOAT
RAMP_CROSSSECTIONS\BIRD CREEK BOAT_RAMP_CROSSSECTIONS\BIRD CREEK BOAT





E

D

C

B

A

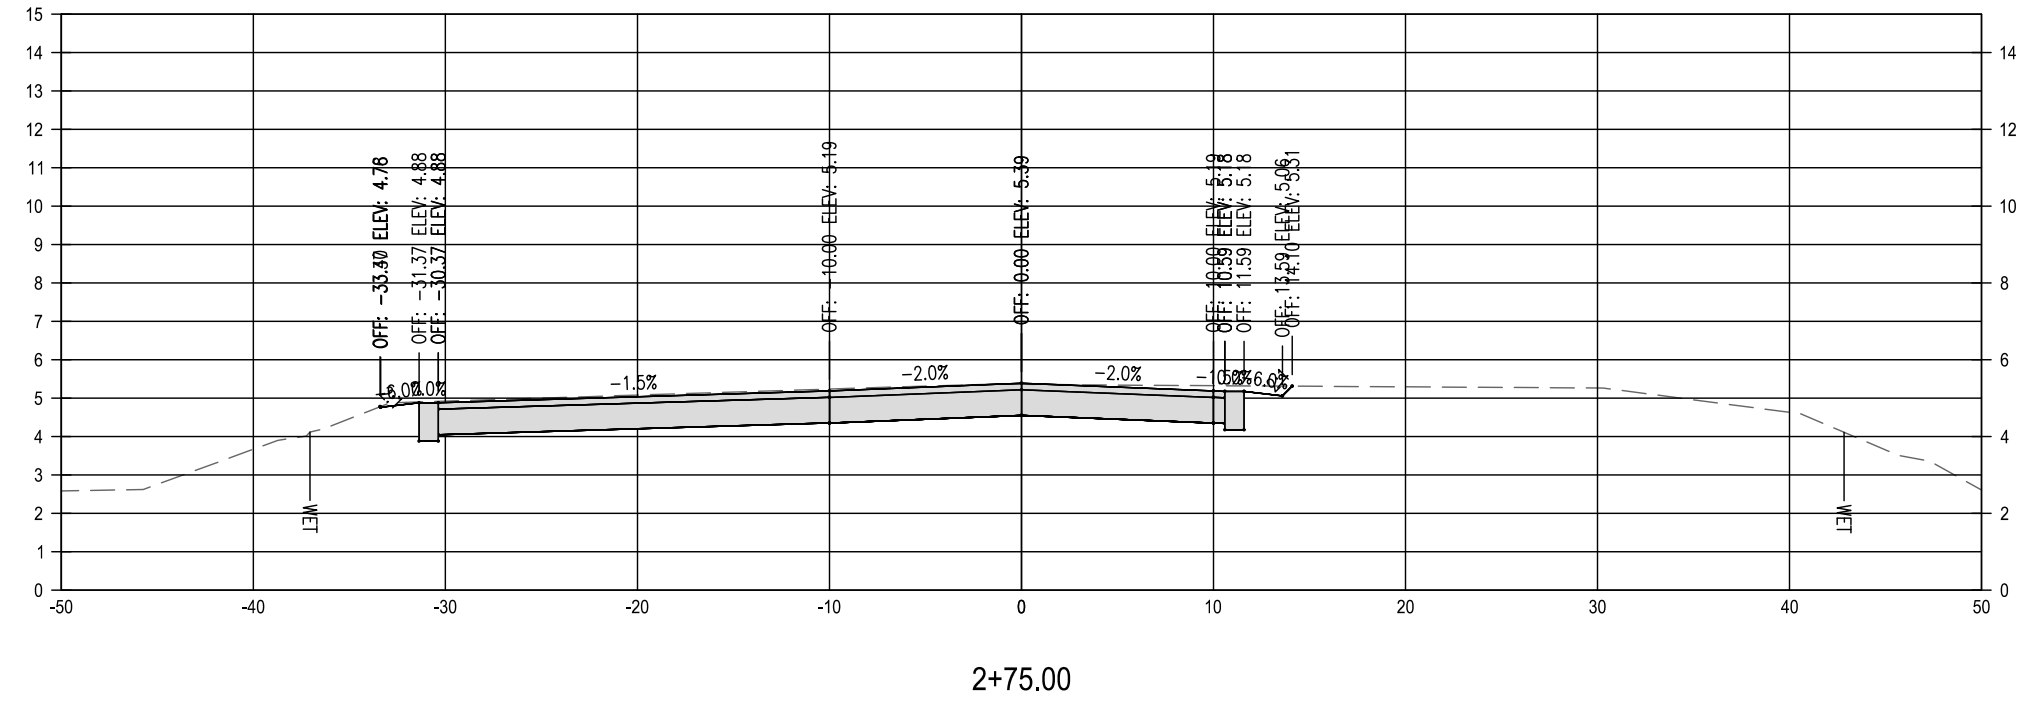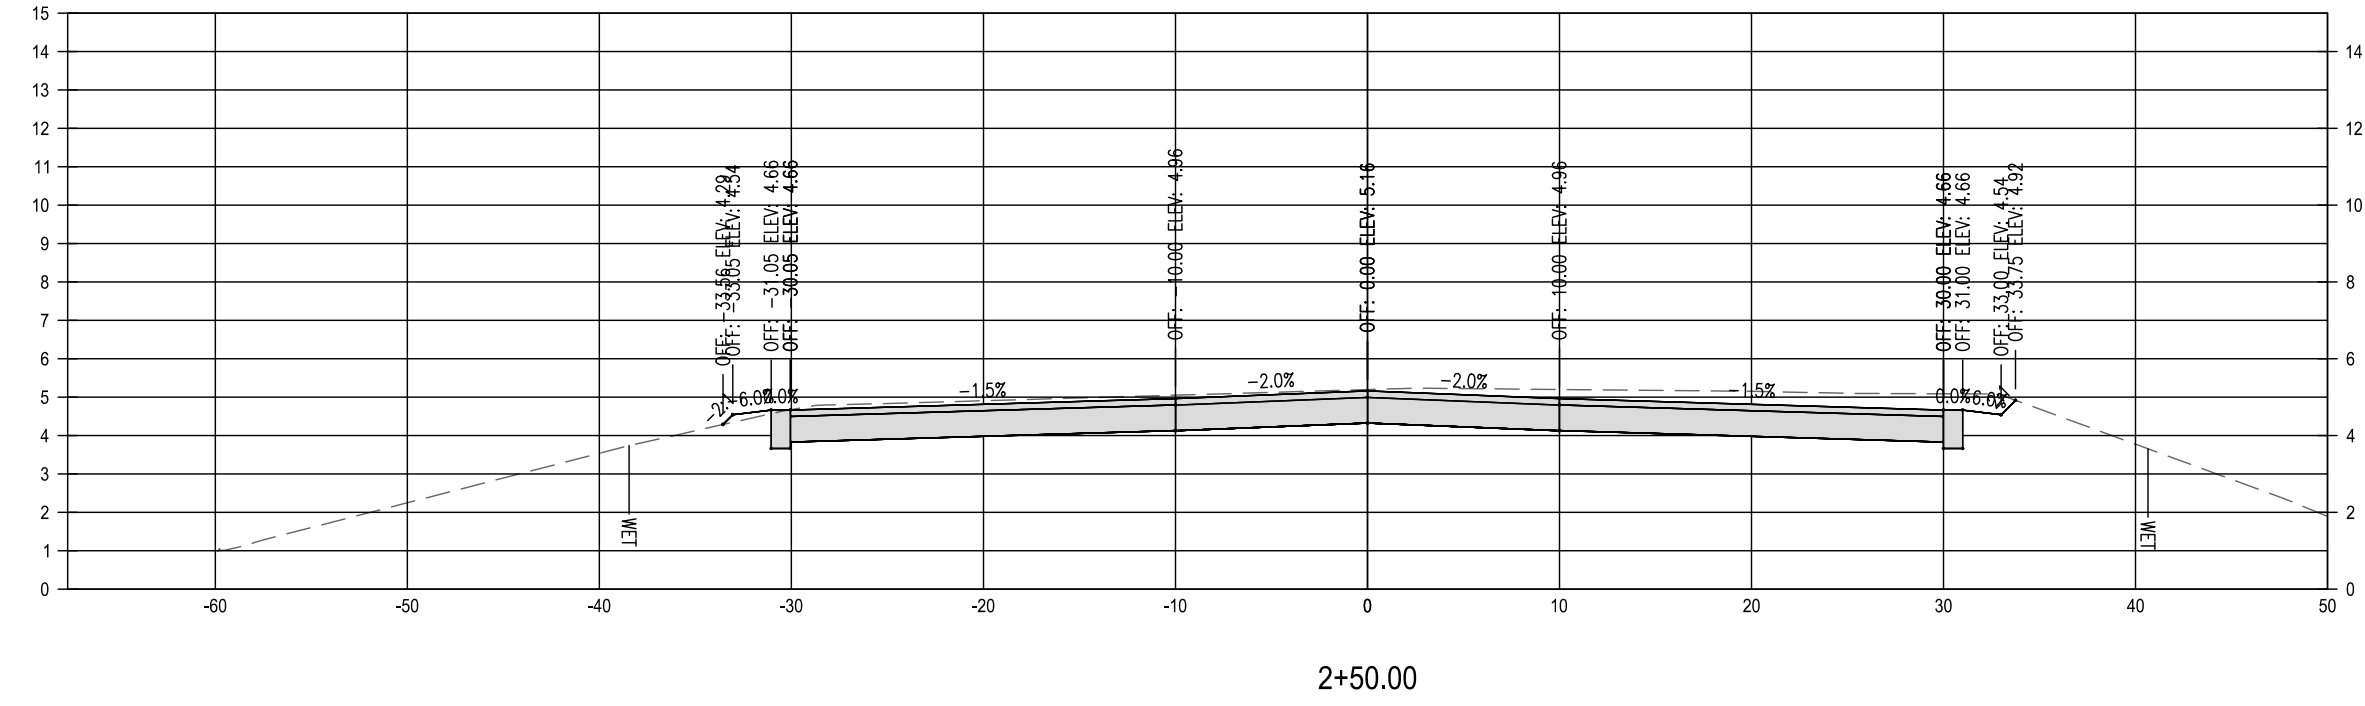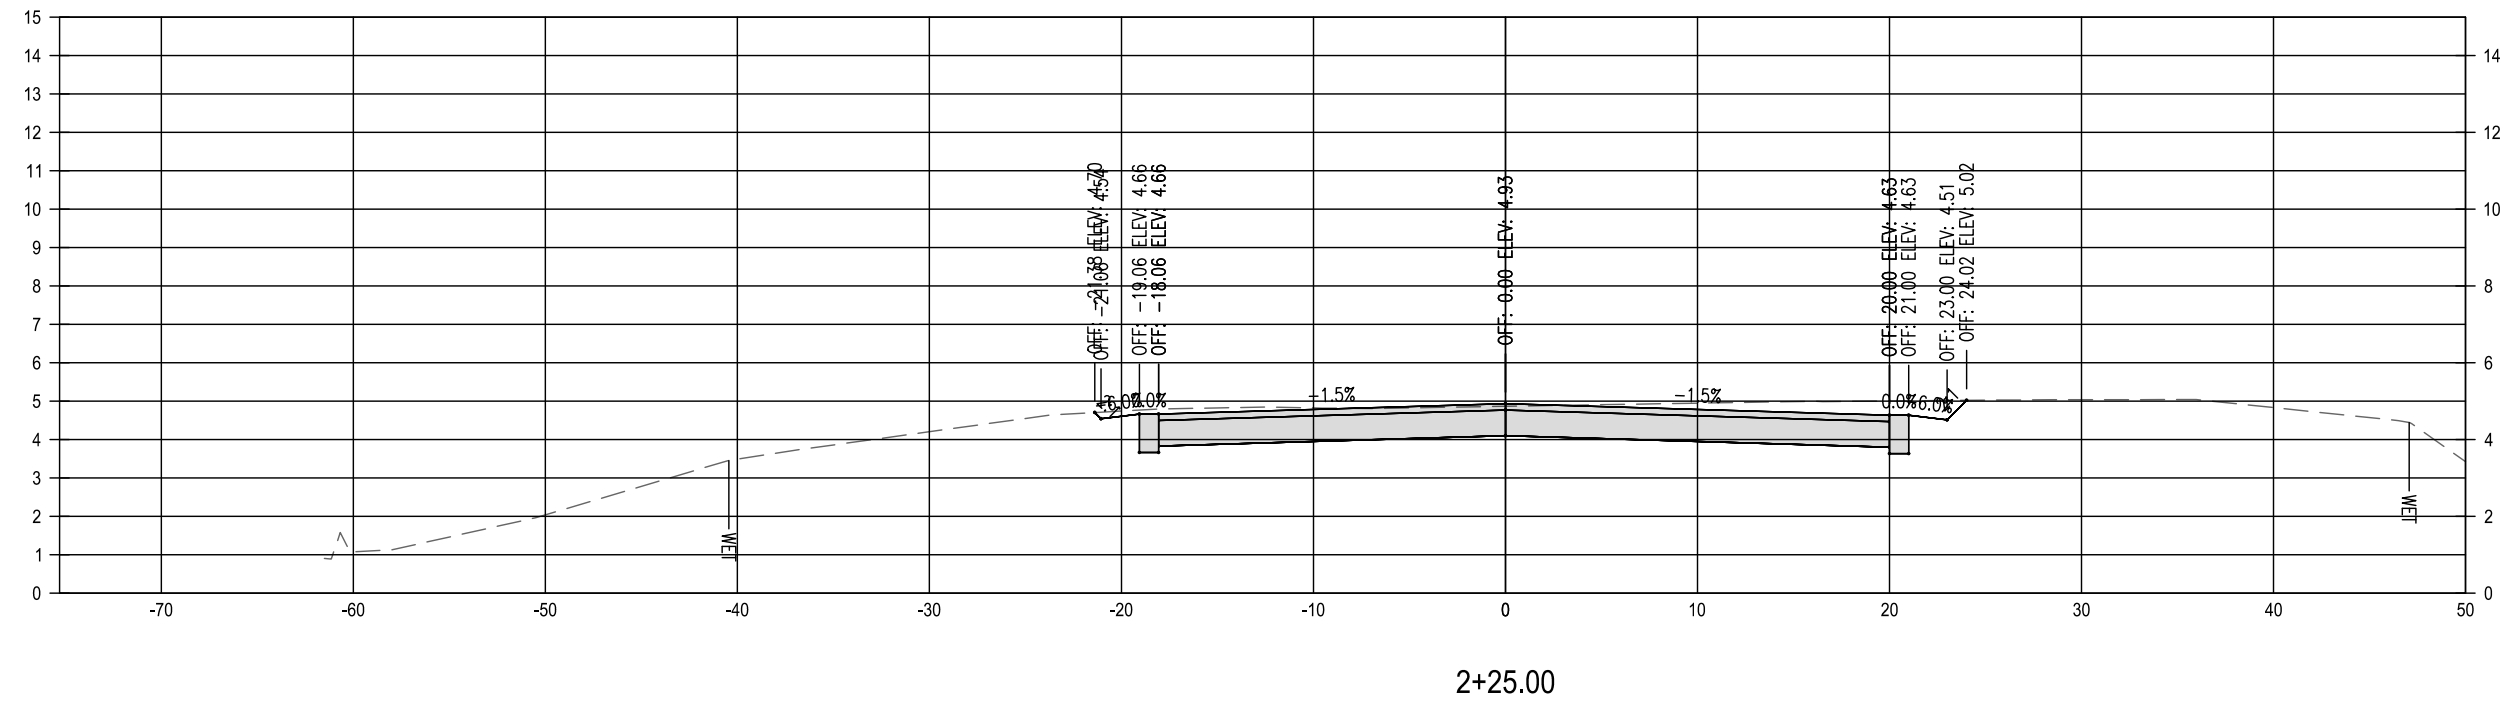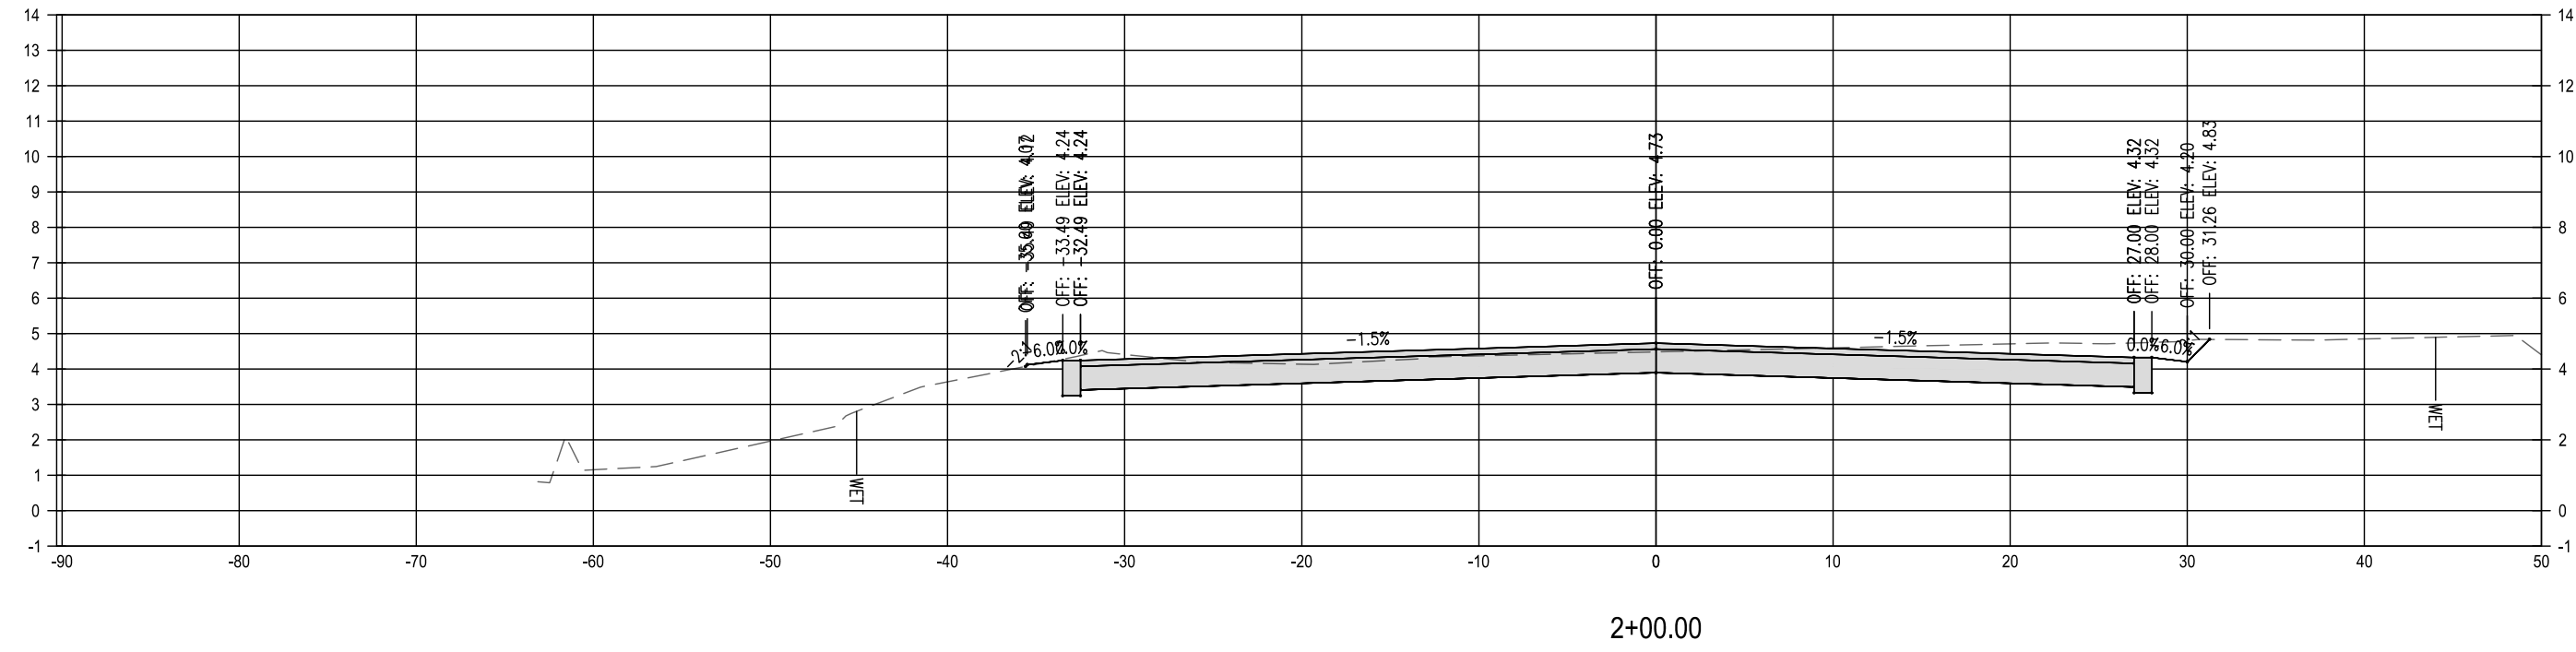

654 S.E. Baya Drive
Lake City, FL 32055
386.719.9985


BIRD CREEK BOAT RAMP IMPROVEMENTS
BOARD OF COUNTY COMMISSIONERS
LEVY COUNTY
FLORIDA

SEAL

WILLIAM A. MENADIER, P.E. 74581
EB 0008794

PRELIMINARY NOT FOR CONSTRUCTION

SCALE

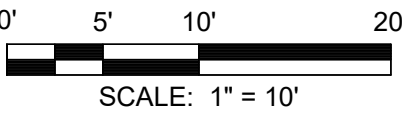

REVISIONS

NO.	DESCRIPTION	DATE

DRAWN BY _____ BTW
APPROVED BY _____ WAM
CHECKED BY _____ WAM
DATE _____ JANUARY 2019

TITLE
CROSS SECTIONS

PROJECT NO. 50088572

9B

SHEET NO.

BIRD CREEK BOAT RAMP IMPROVEMENTS
BOARD OF COUNTY COMMISSIONERS
LEVY COUNTY
FLORIDA

SEAL

WILLIAM A. MENADIER, P.E. 74581
EB 0008794

PRELIMINARY NOT FOR CONSTRUCTION

SCALE



REVISIONS

[illegible]

NO.	DESCRIPTION	DATE
-----	-------------	------

DRAWN BY BTW

APPROVED BY _____ WAM

CHECKED BY _____ WAM _____

DATE JANUARY 2019









TITLE

CROSS SECTIONS

PROJECT NO.	50088572
-------------	----------

9C

SHEET NO

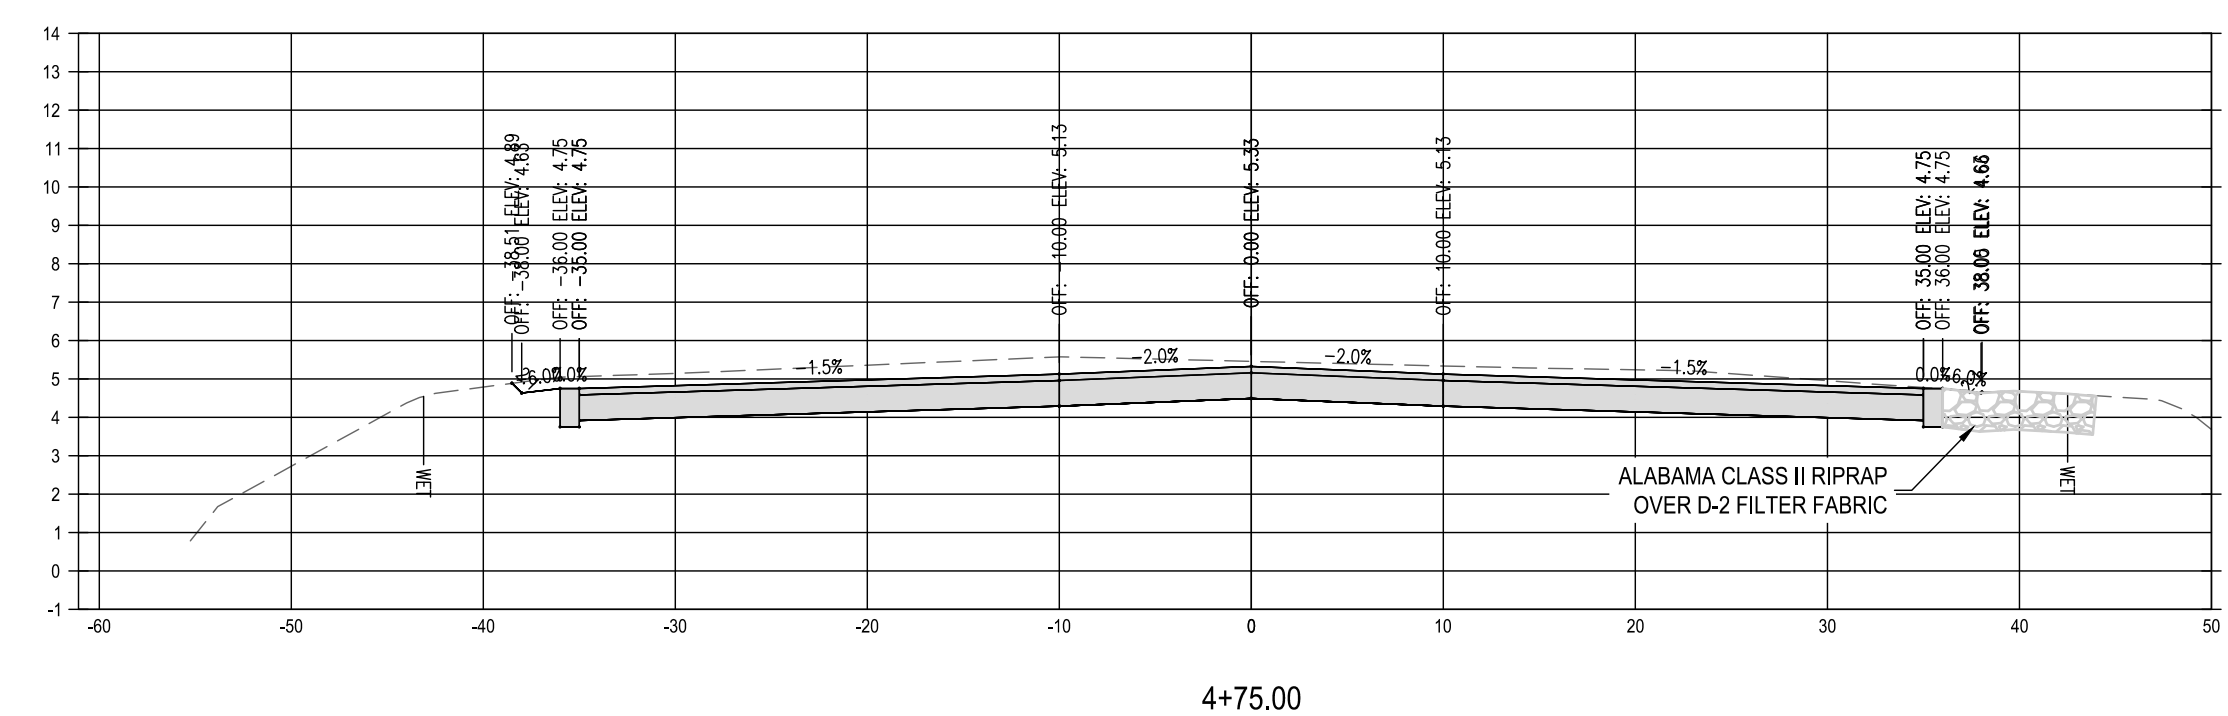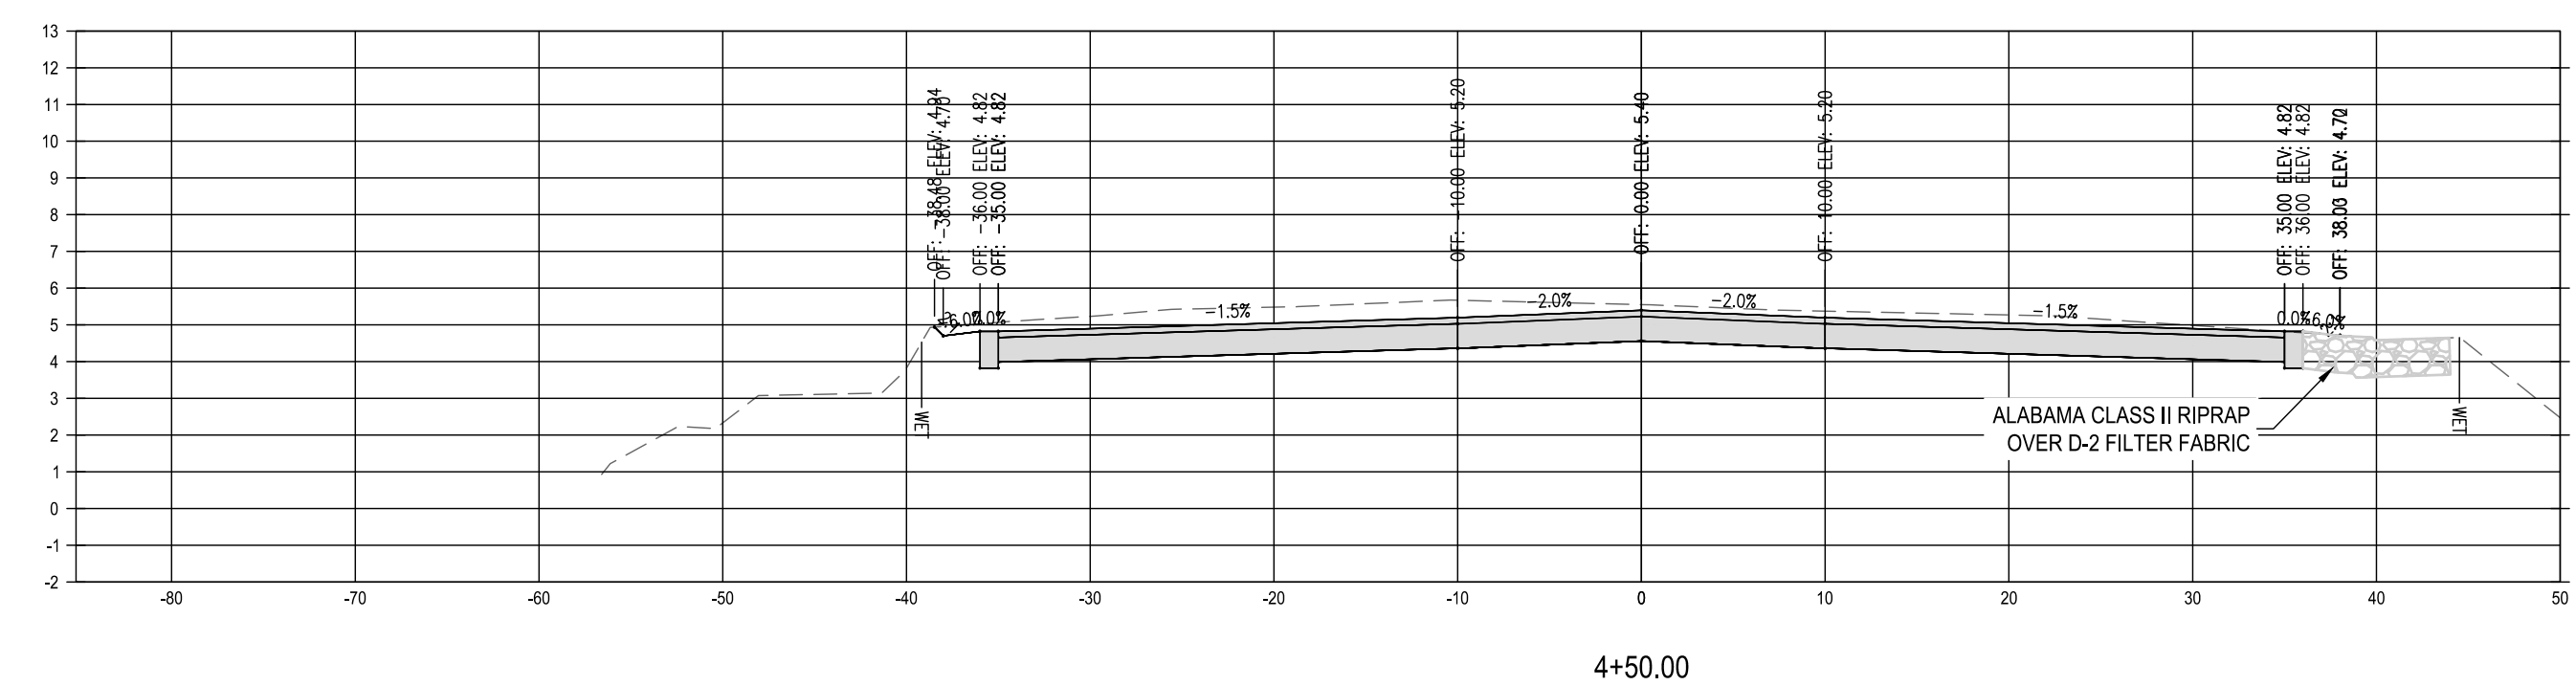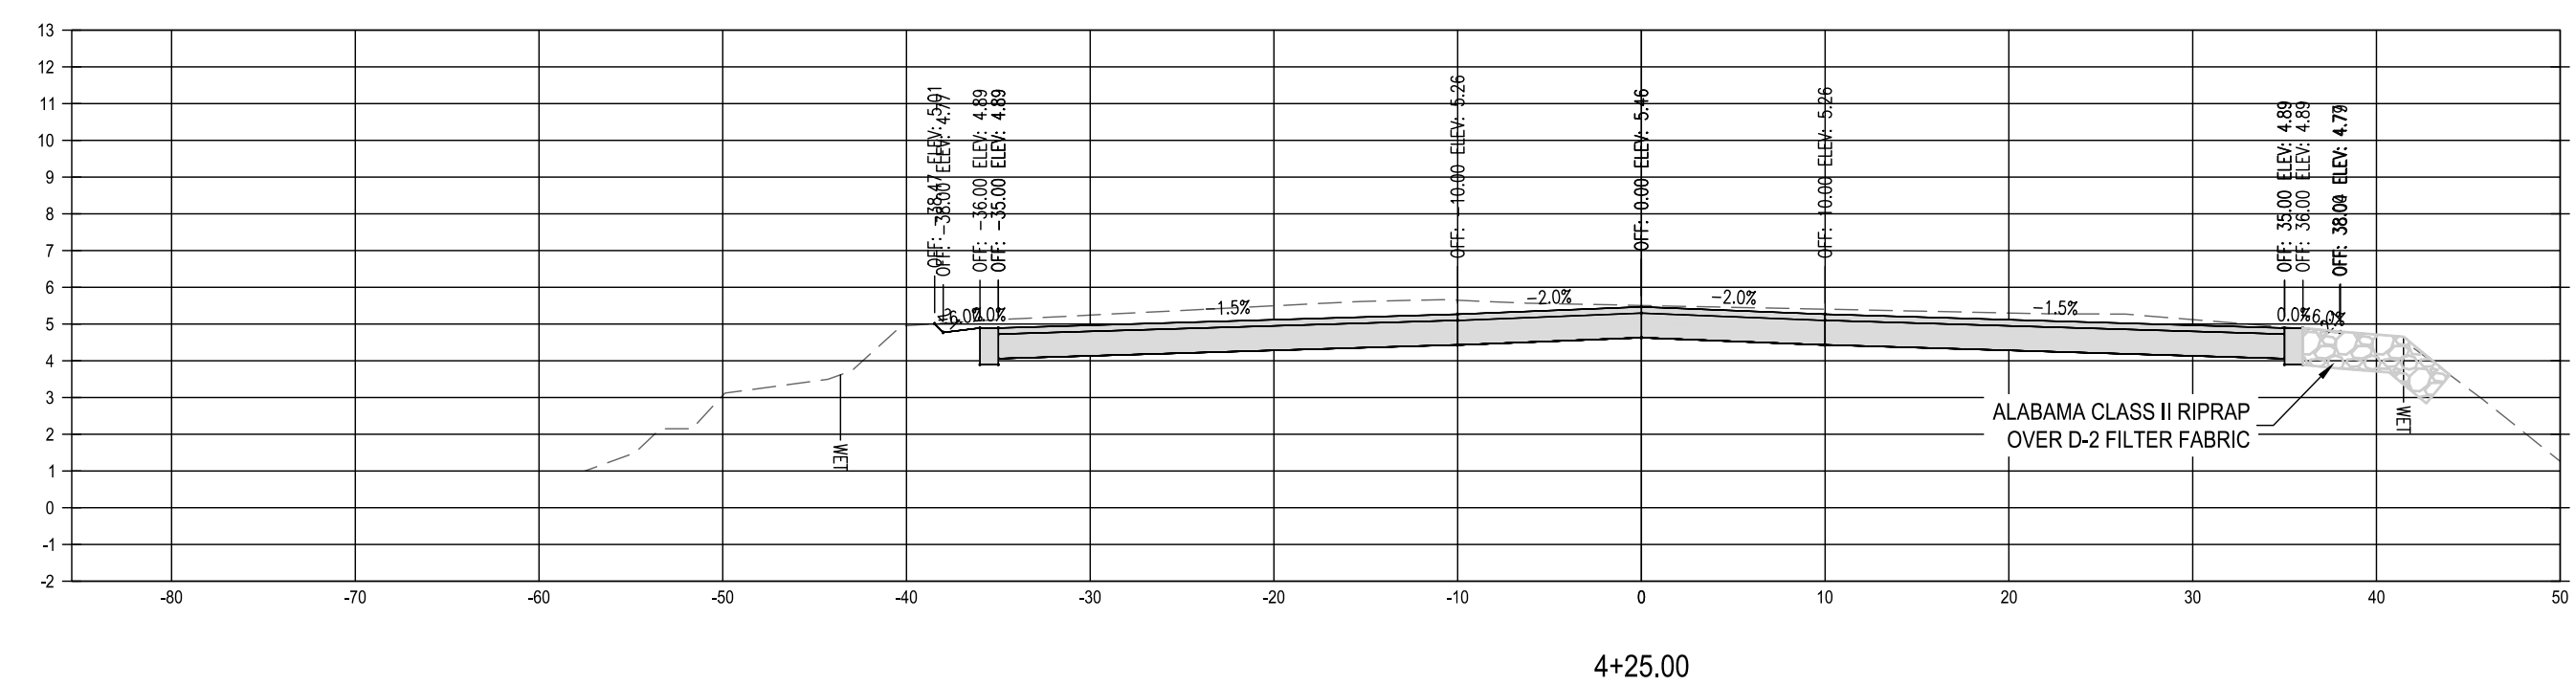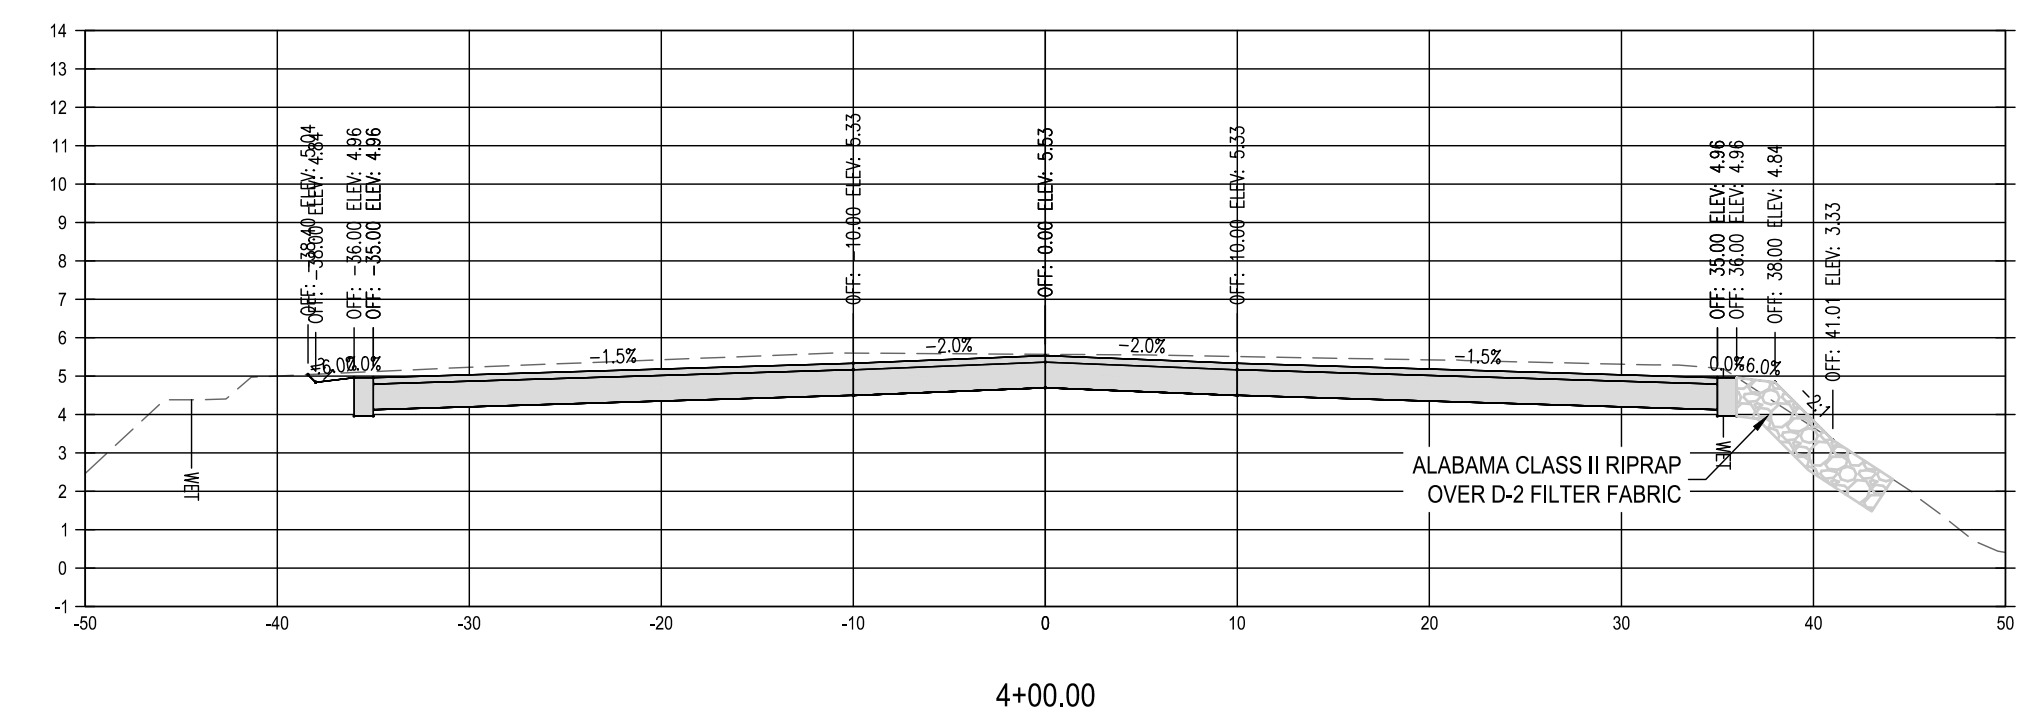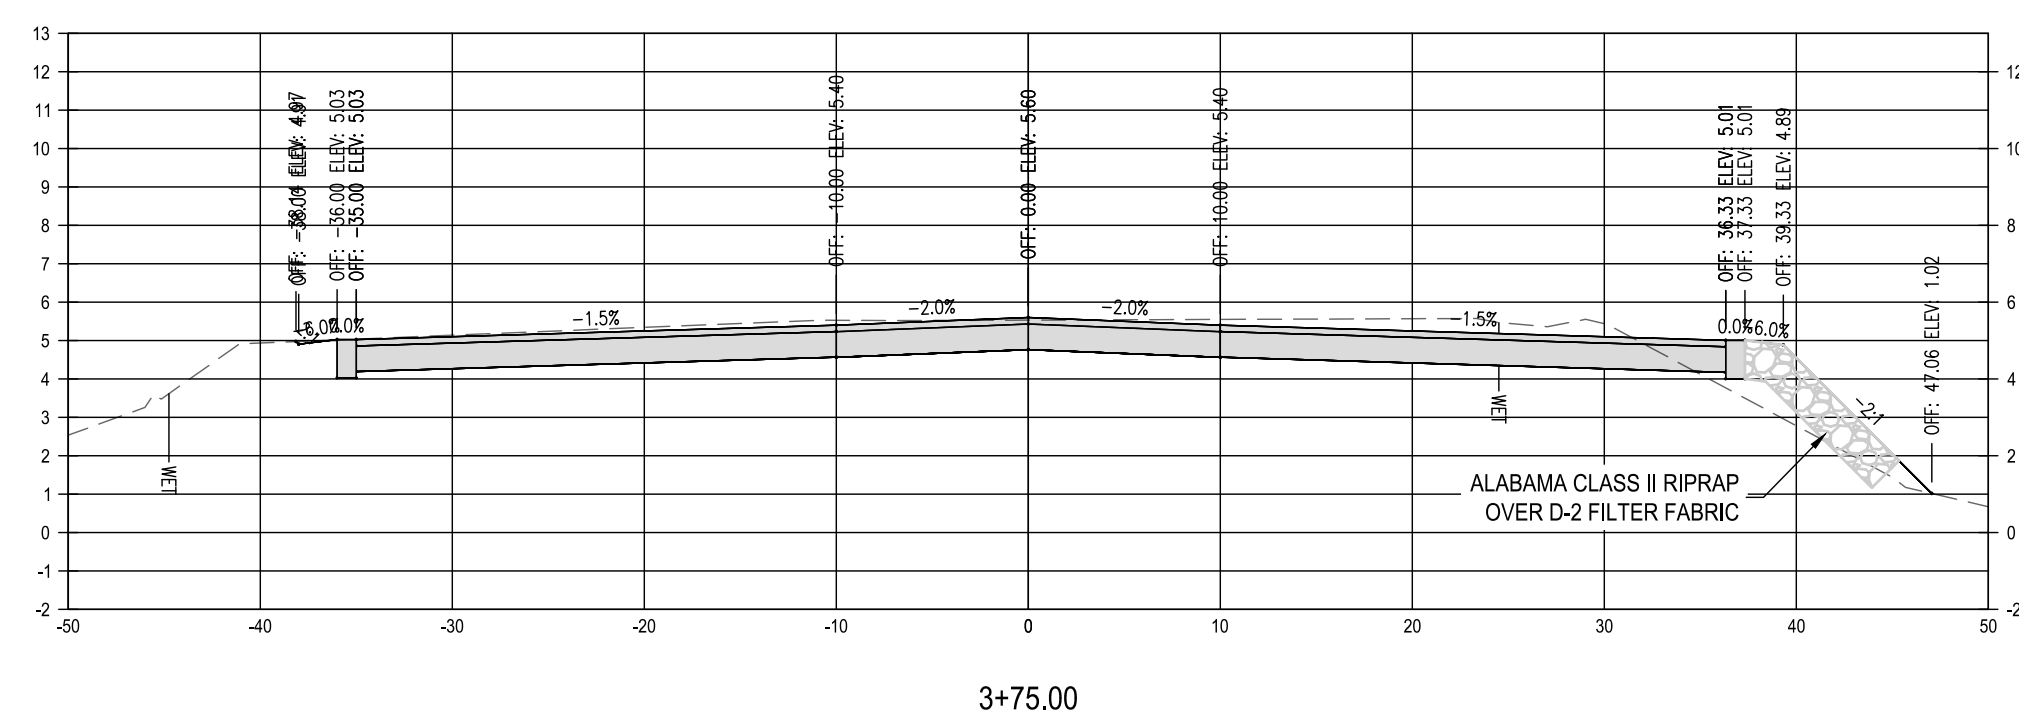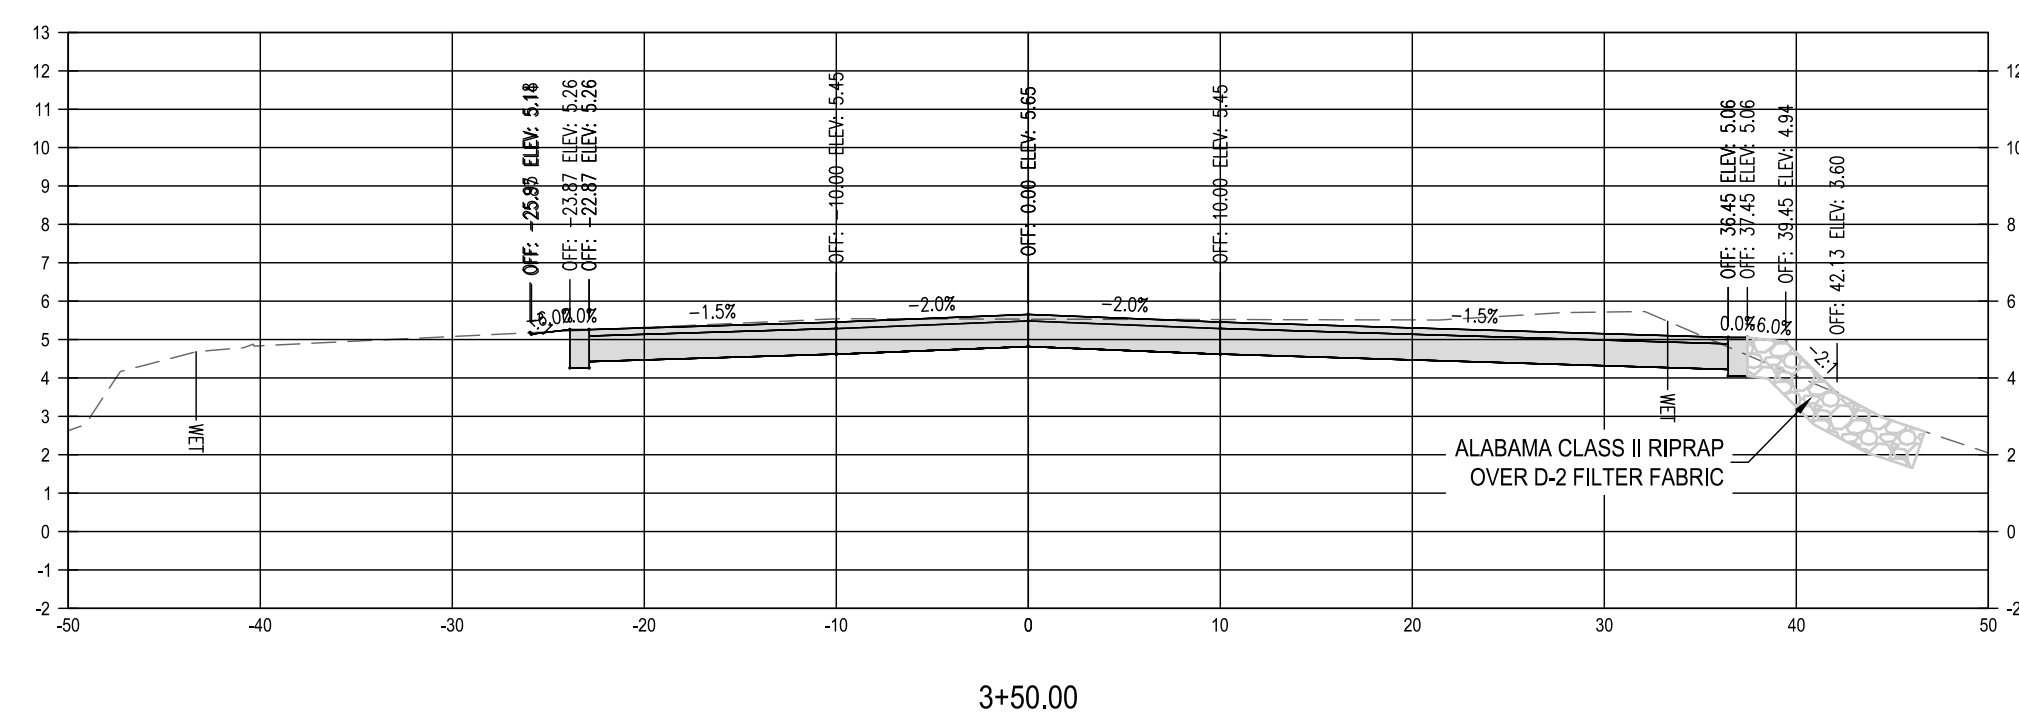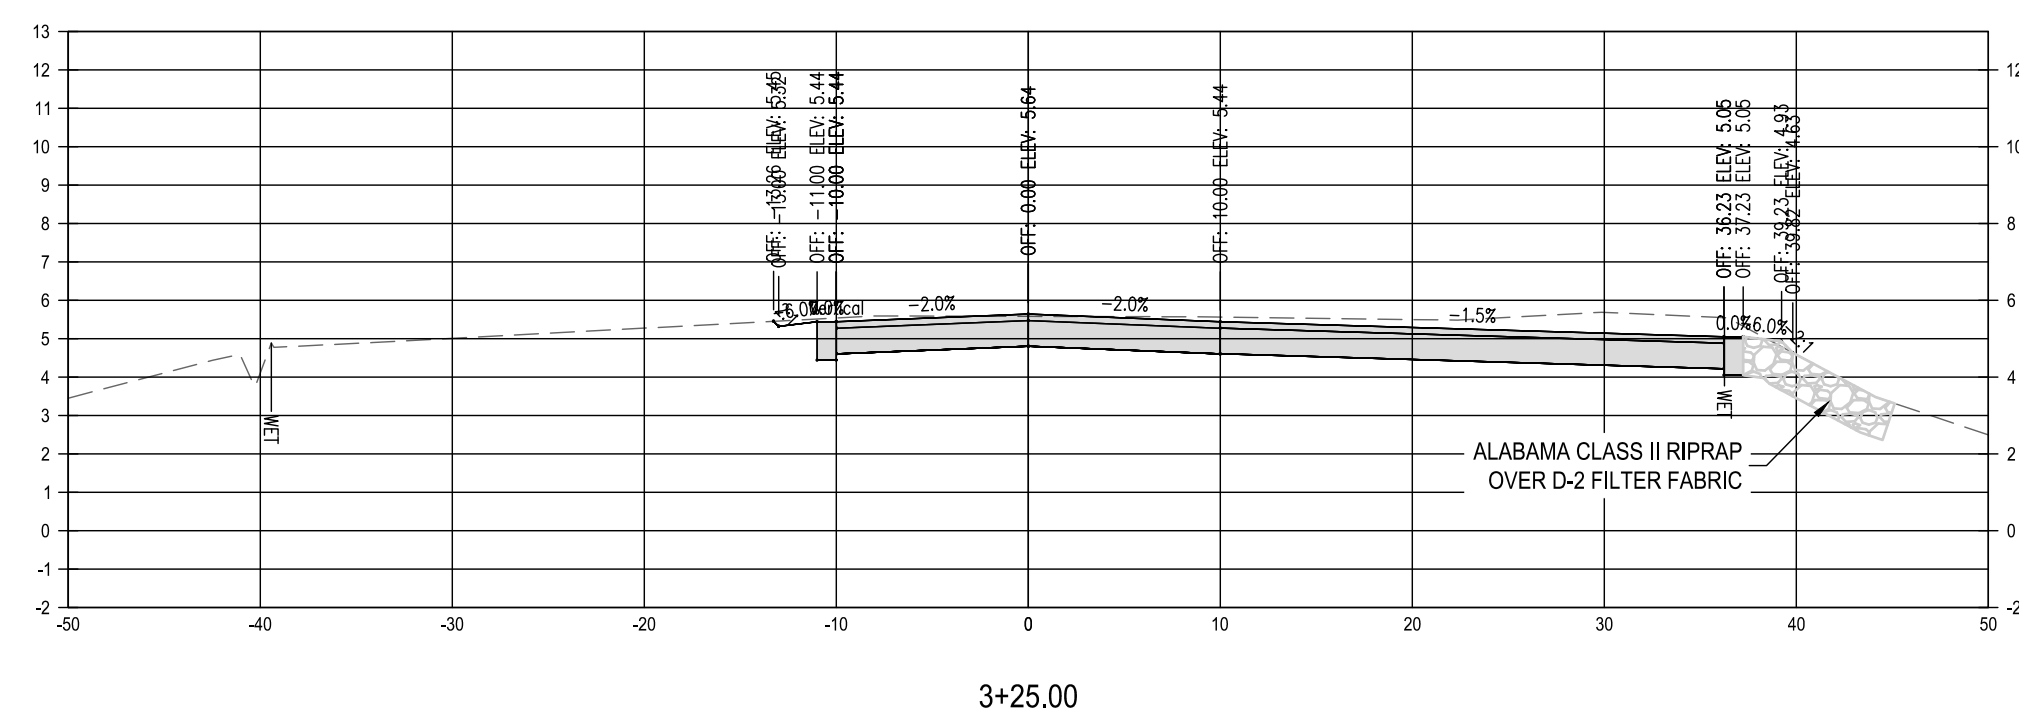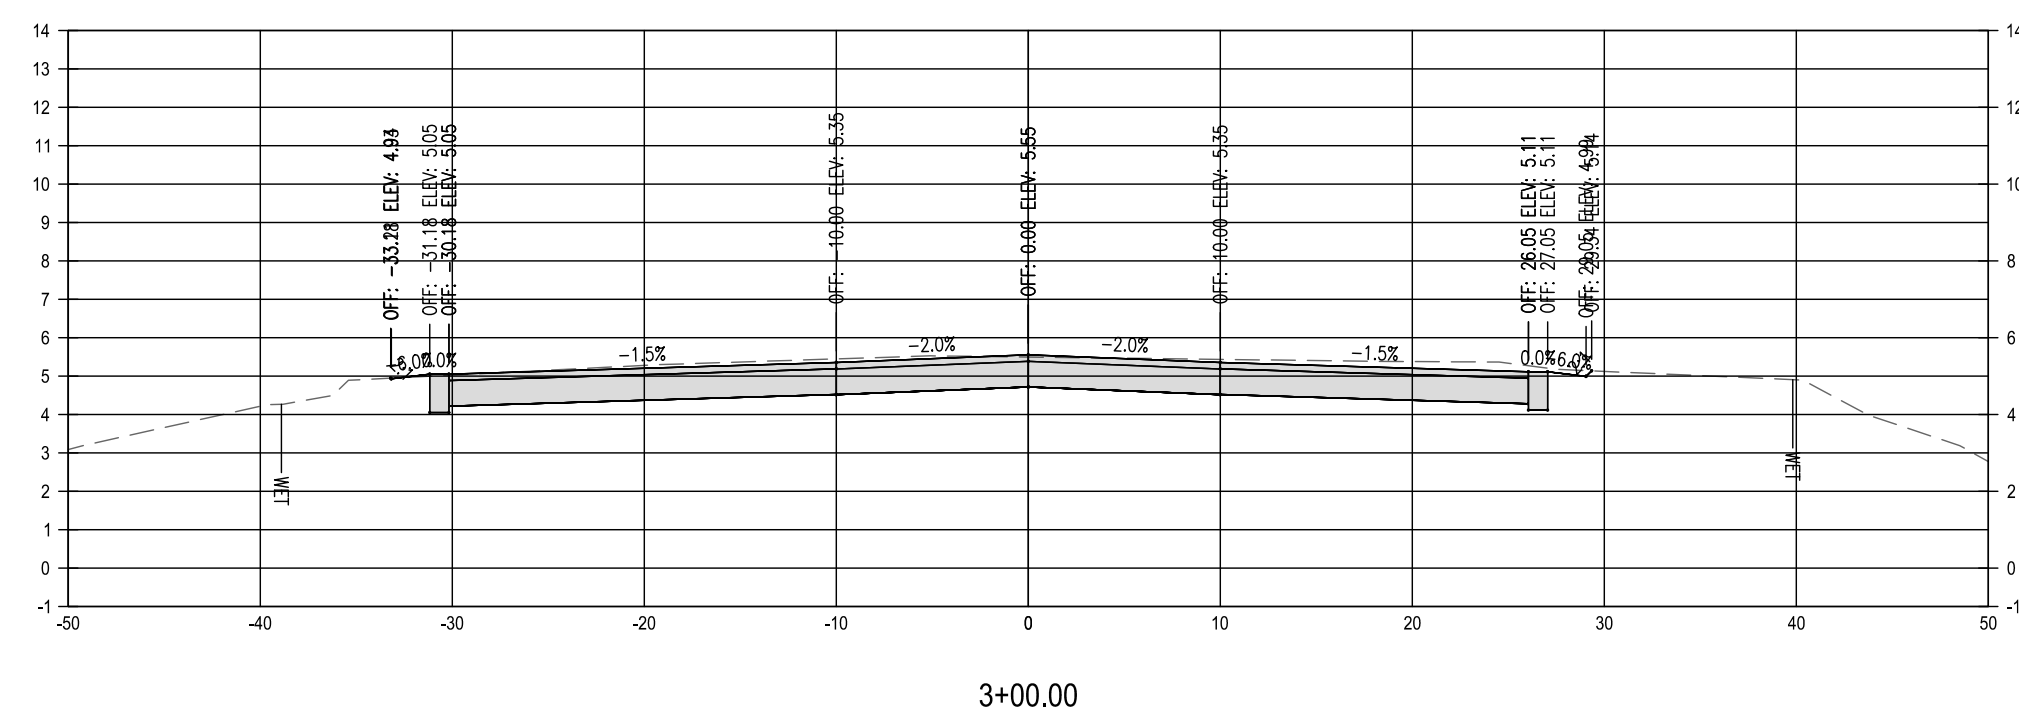

1/29/2020 3:58:30 PM
P:\50088572 - BIRD CREEK BOAT RAMPL CAD, SANTA ROSA FILES\50088572 - BIRD CREEK BOAT
RAMPL, CIVIL\3DFOLDER, REFERENCE\50088572-BIRD-DATA.DWG

BIRD CREEK BOAT RAMP IMPROVEMENTS
BOARD OF COUNTY COMMISSIONERS
LEWY COUNTY
FLORIDA

SEAL

WILLIAM A. MENADIER, P.E. 74581
EB 0008794

PRELIMINARY NOT FOR CONSTRUCTION

SCALE



REVISIONS

[illegible]

DRAWN BY	BTW
APPROVED BY	WAM
CHECKED BY	WAM
DATE	JANUARY 2019





TITLE	
1	1
2	2
3	3
100	100

CROSS SECTIONS

PROJECT NO.	50088572
-------------	----------

9D

SHEET NO.

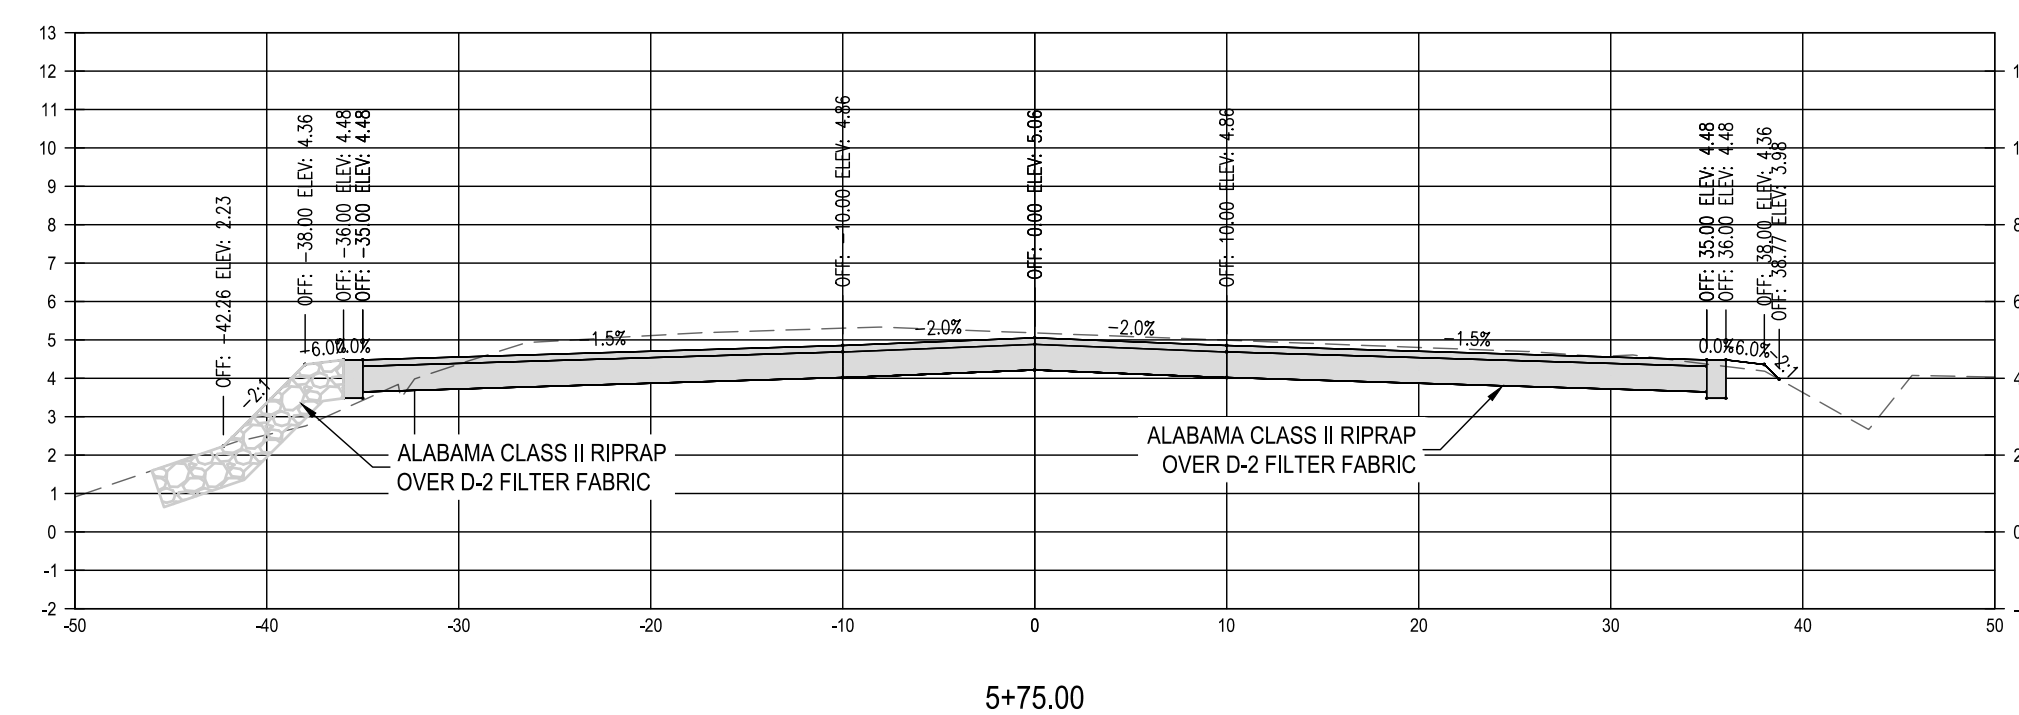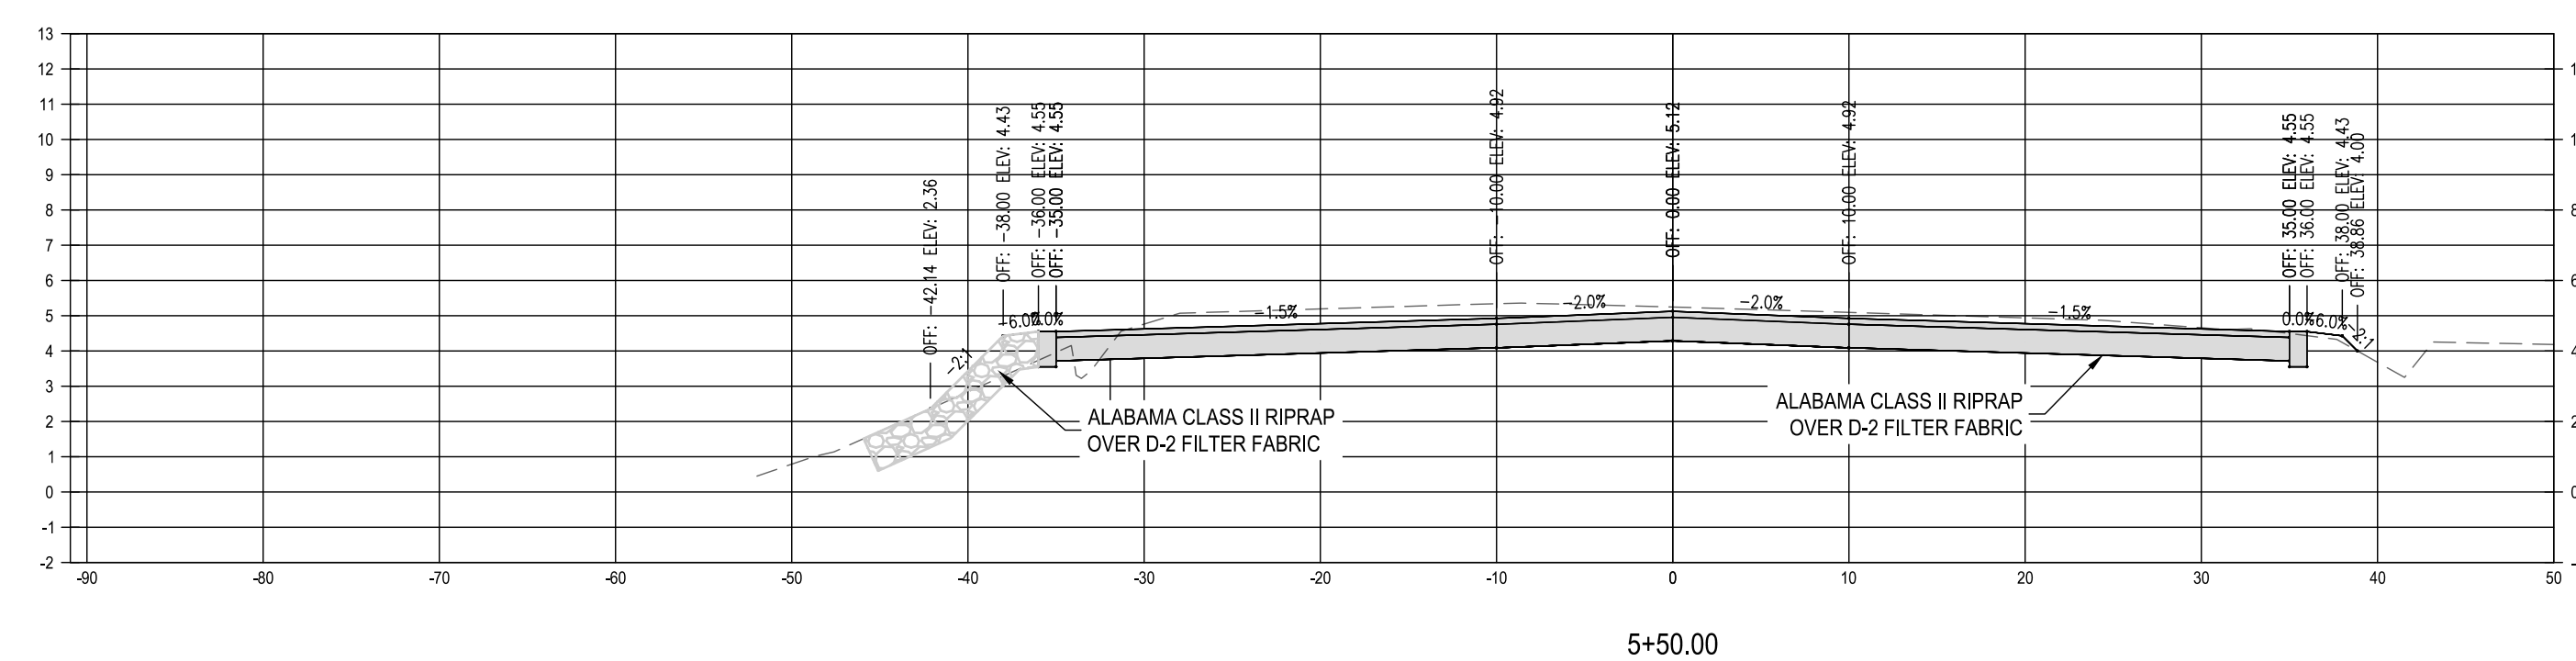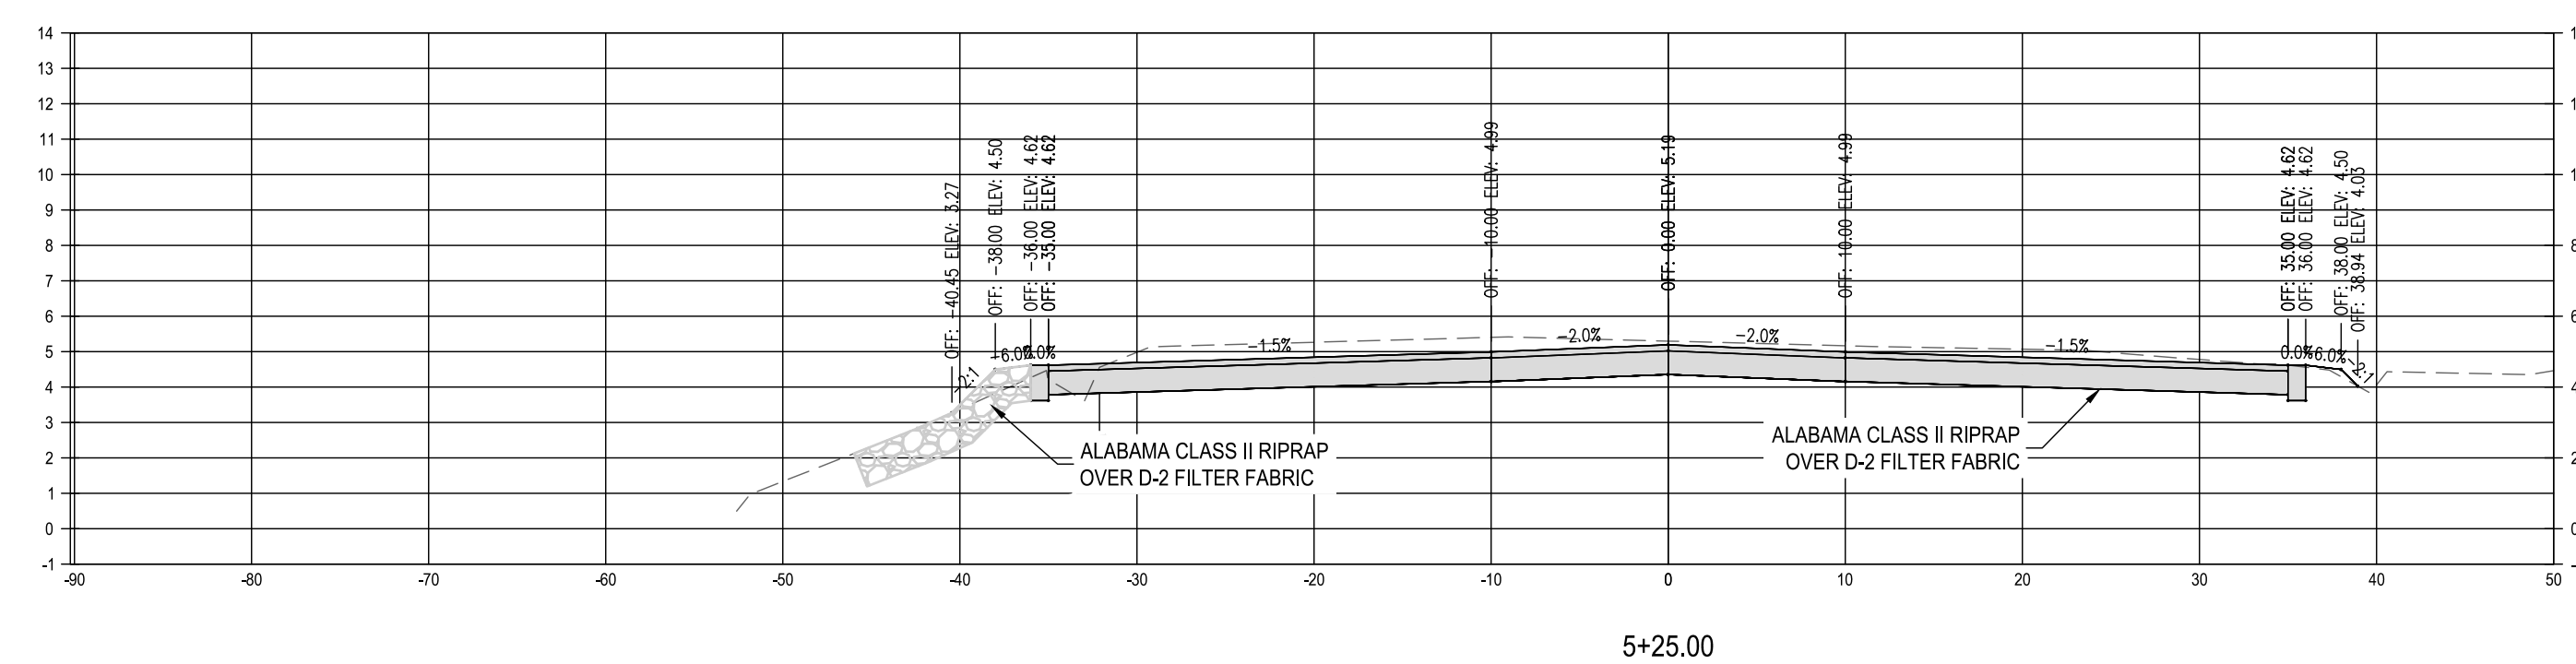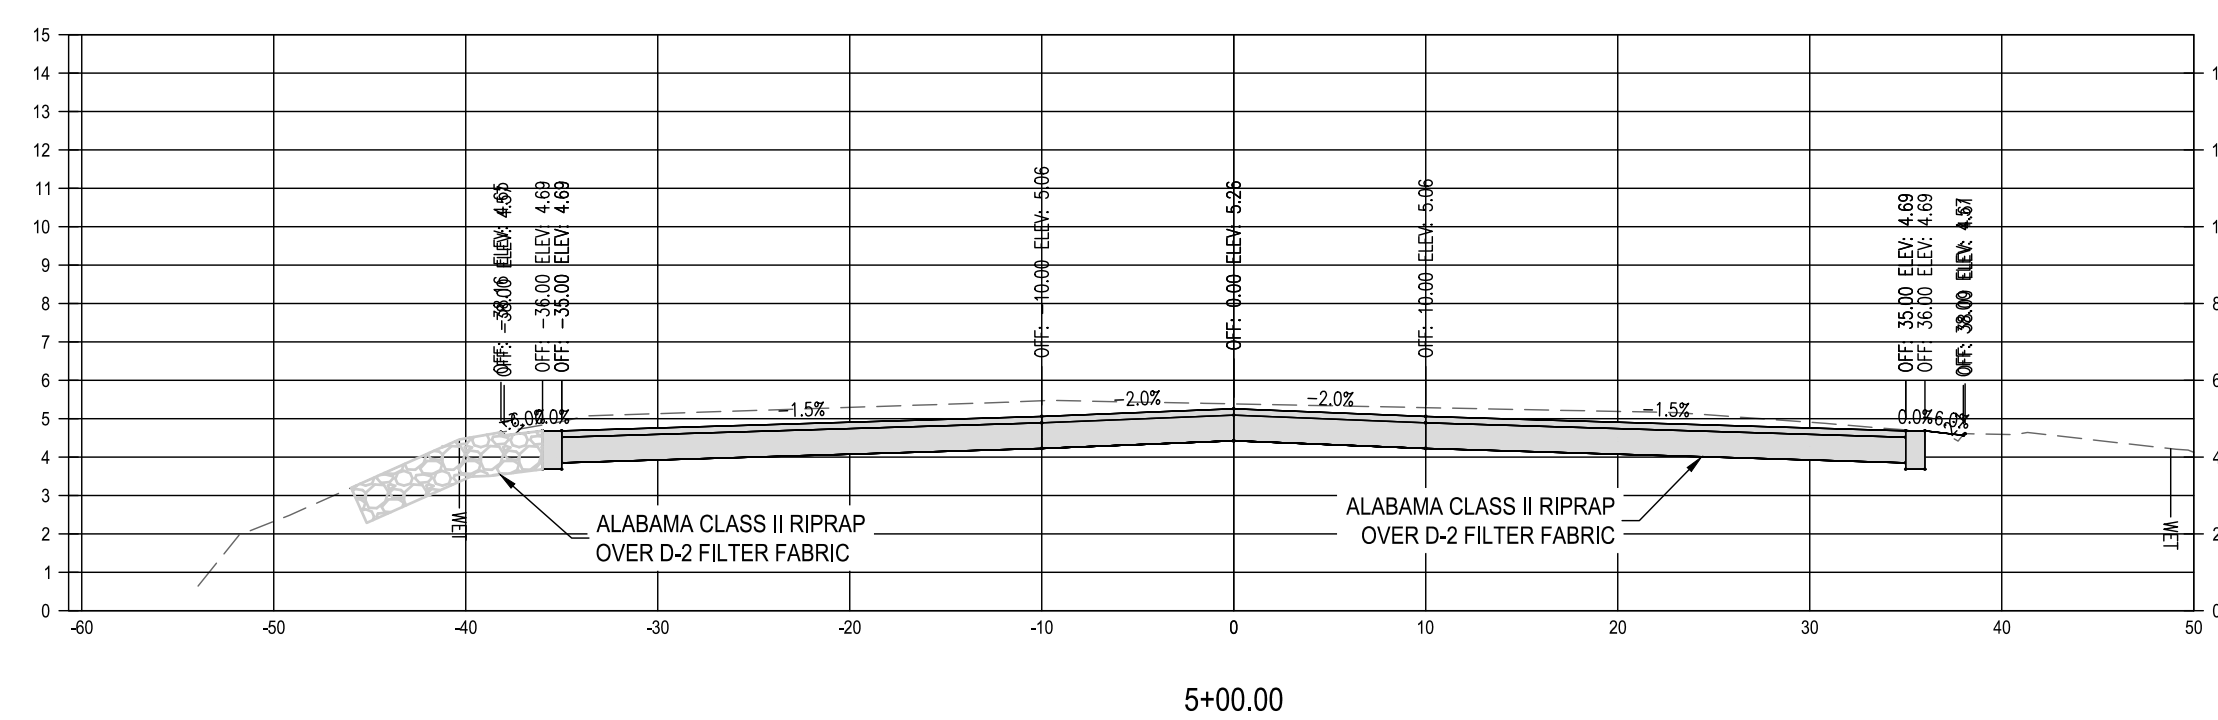

1/26/2020 3:53:30 PM
C:\PROJECTS\BIRD CREEK BOAT RAMP\DWG\BIRD CREEK BOAT RAMP_01A.DWG
RAMP_01A.DWG USER: REFERENCE\50088572\BIRD CREEK BOAT RAMP_01A.DWG





E

D

C

B

A

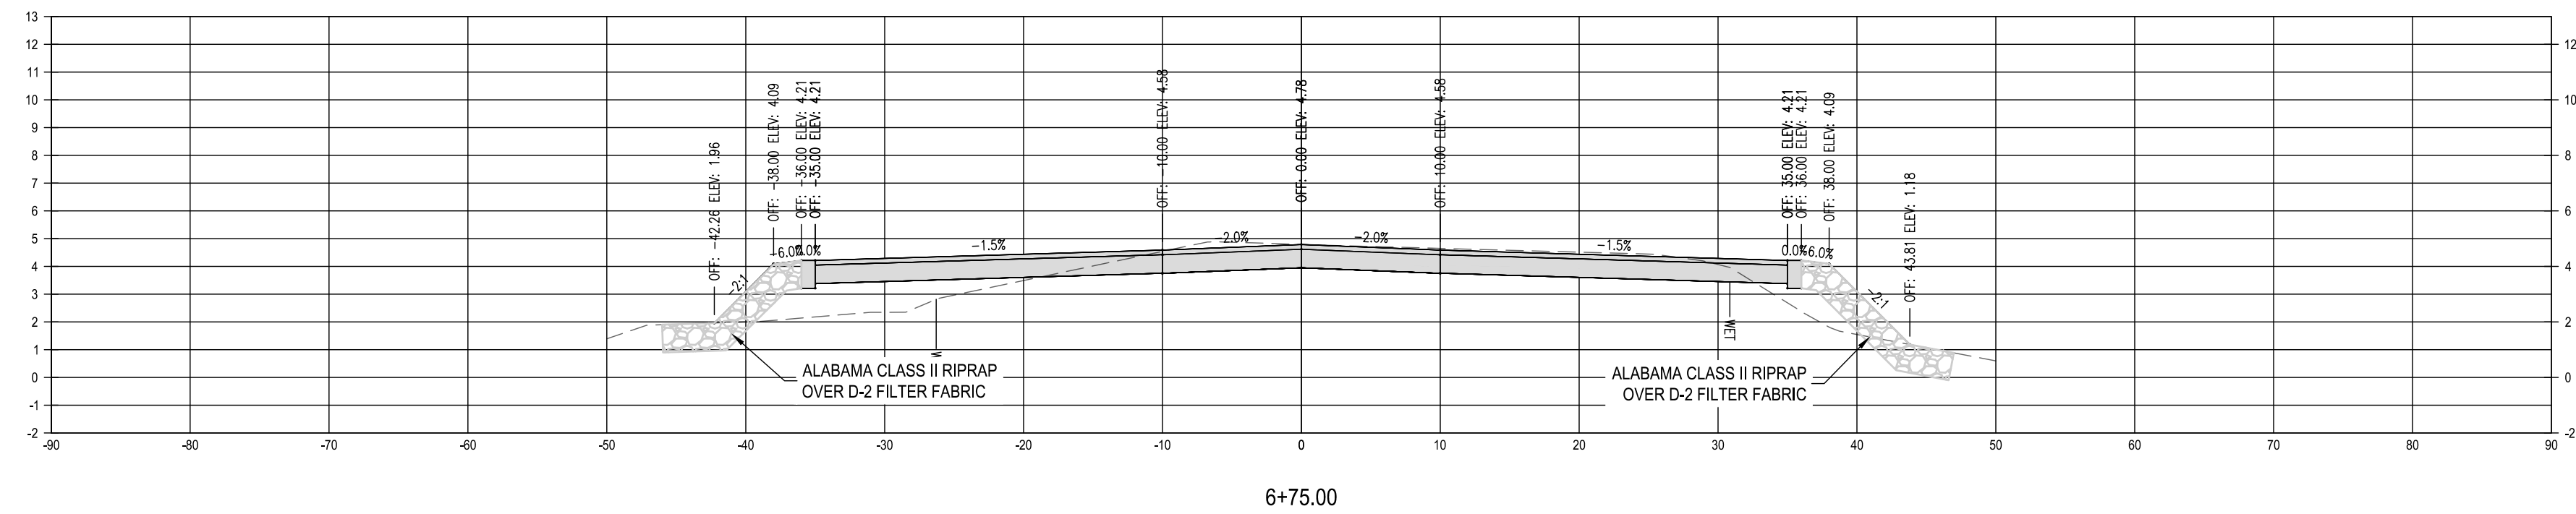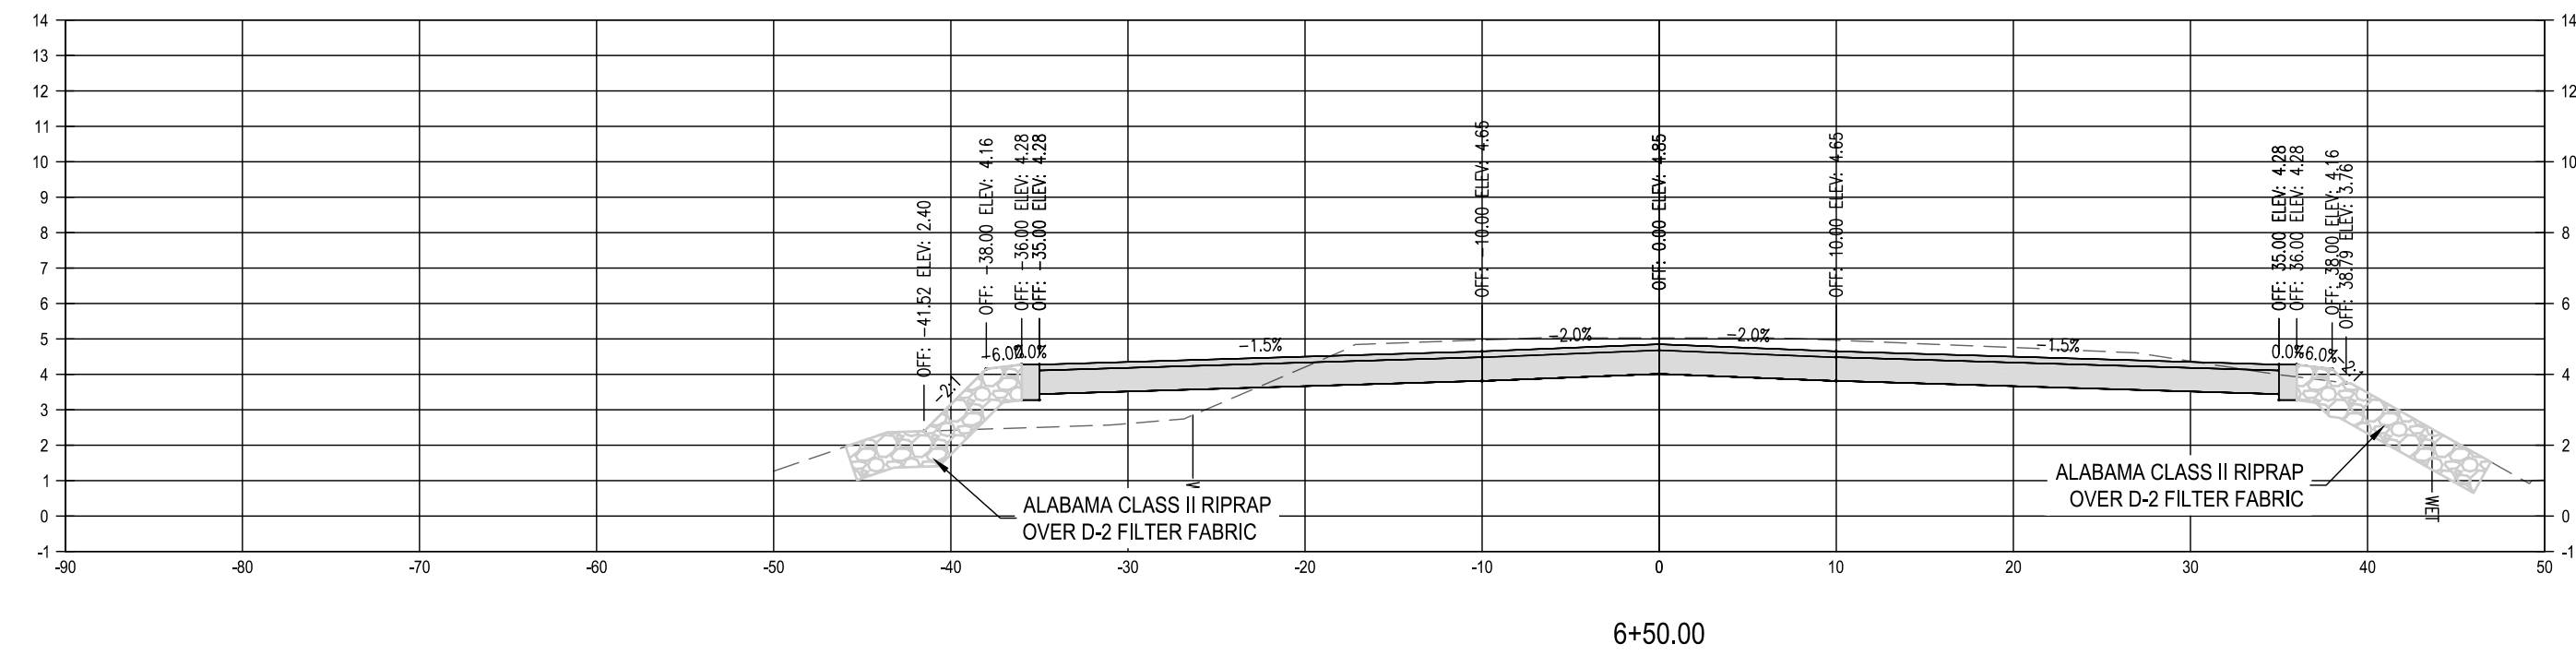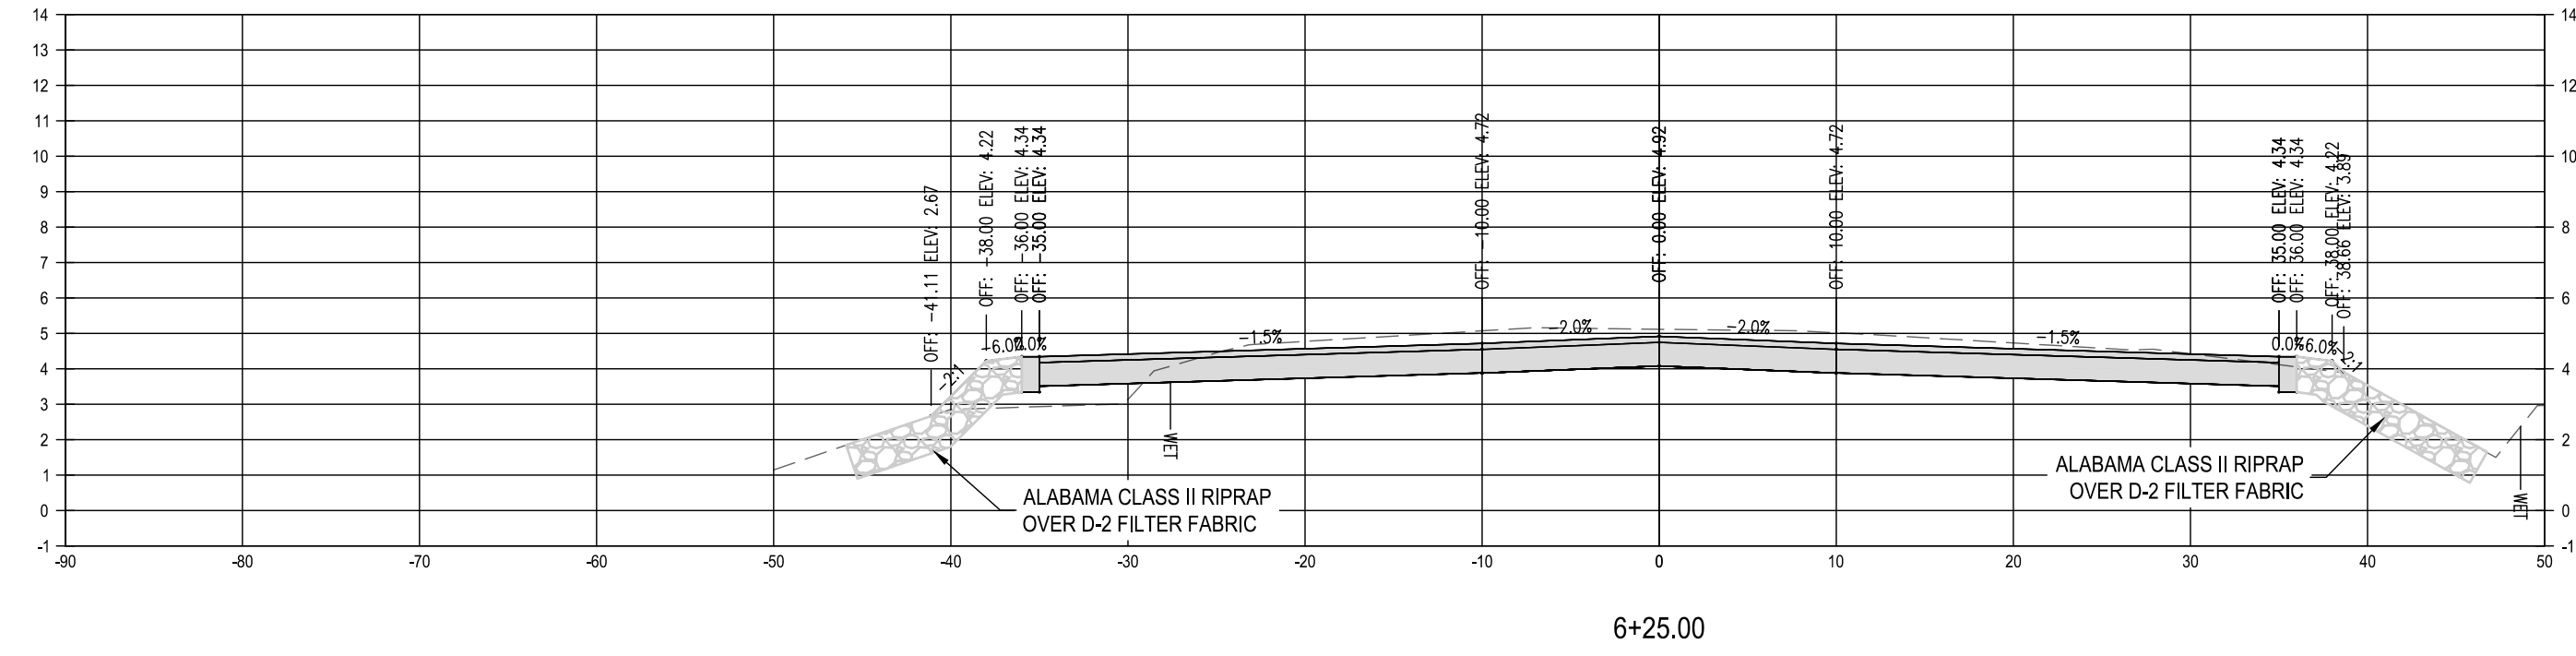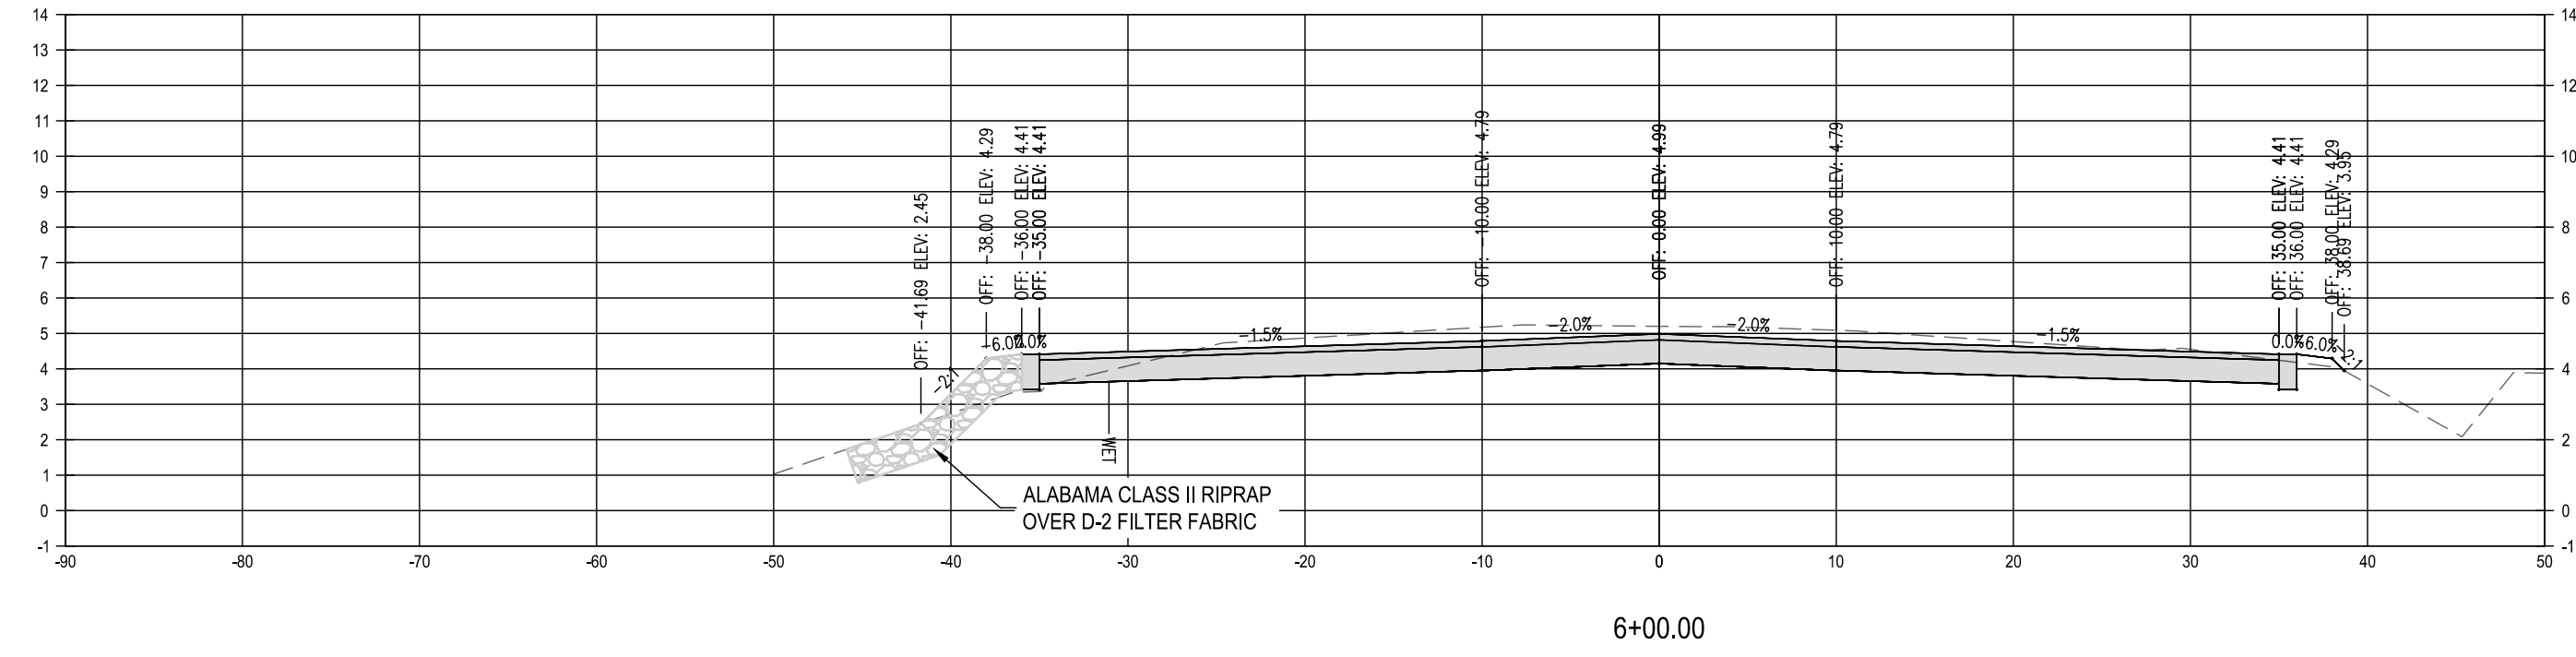

654 S.E. Baya Drive
Lake City, FL 32055
386.719.9985

BIRD CREEK BOAT RAMP IMPROVEMENTS
BOARD OF COUNTY COMMISSIONERS
LEVY COUNTY
FLORIDA

SEAL

WILLIAM A. MENADIER, P.E. 74581
EB 0008794

PRELIMINARY NOT FOR CONSTRUCTION

SCALE



REVISIONS

NO.	DESCRIPTION	DATE

DRAWN BY _____ BTW
APPROVED BY _____ WAM
CHECKED BY _____ WAM
DATE _____ JANUARY 2019

TITLE
CROSS SECTIONS

PROJECT NO. 50088572

9E

SHEET NO.

1/26/2020 3:53:30 PM
C:\Users\jmenadier\OneDrive\Documents\BIRD CREEK BOAT RAMP\DATA\BIRD CREEK BOAT RAMP\DATA\REFERENCE\50088572\BIRD CREEK BOAT RAMP\DATA\DATA.DWG





E

D

C

B

A

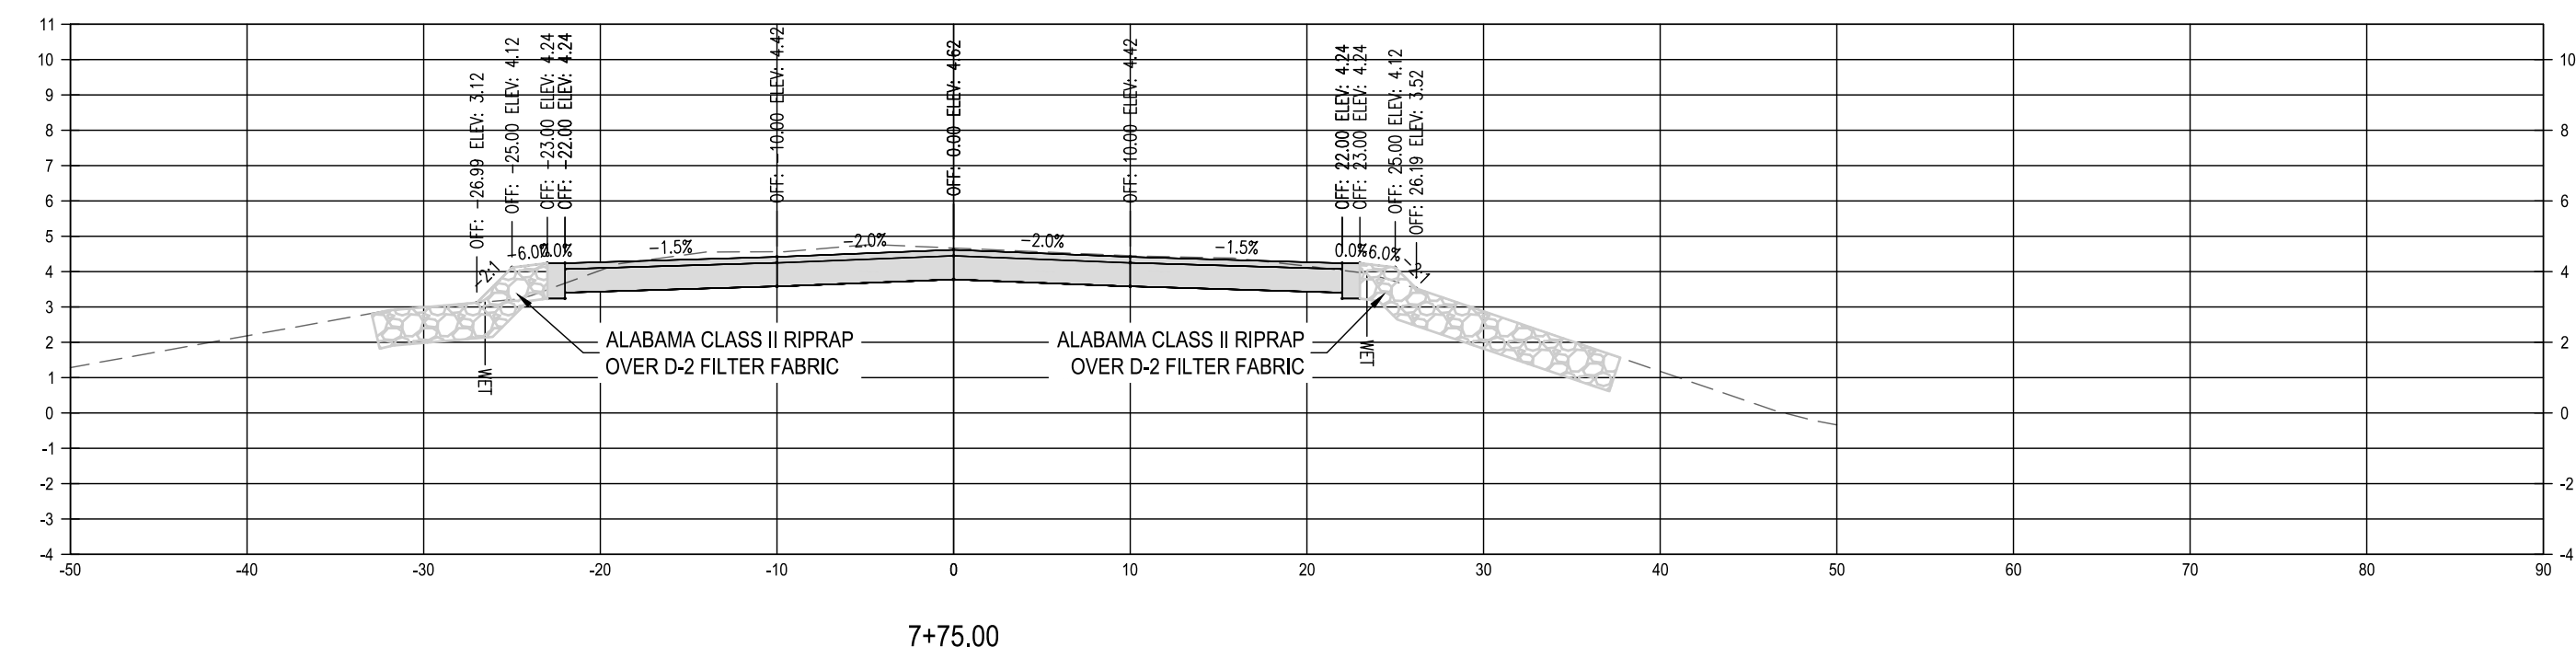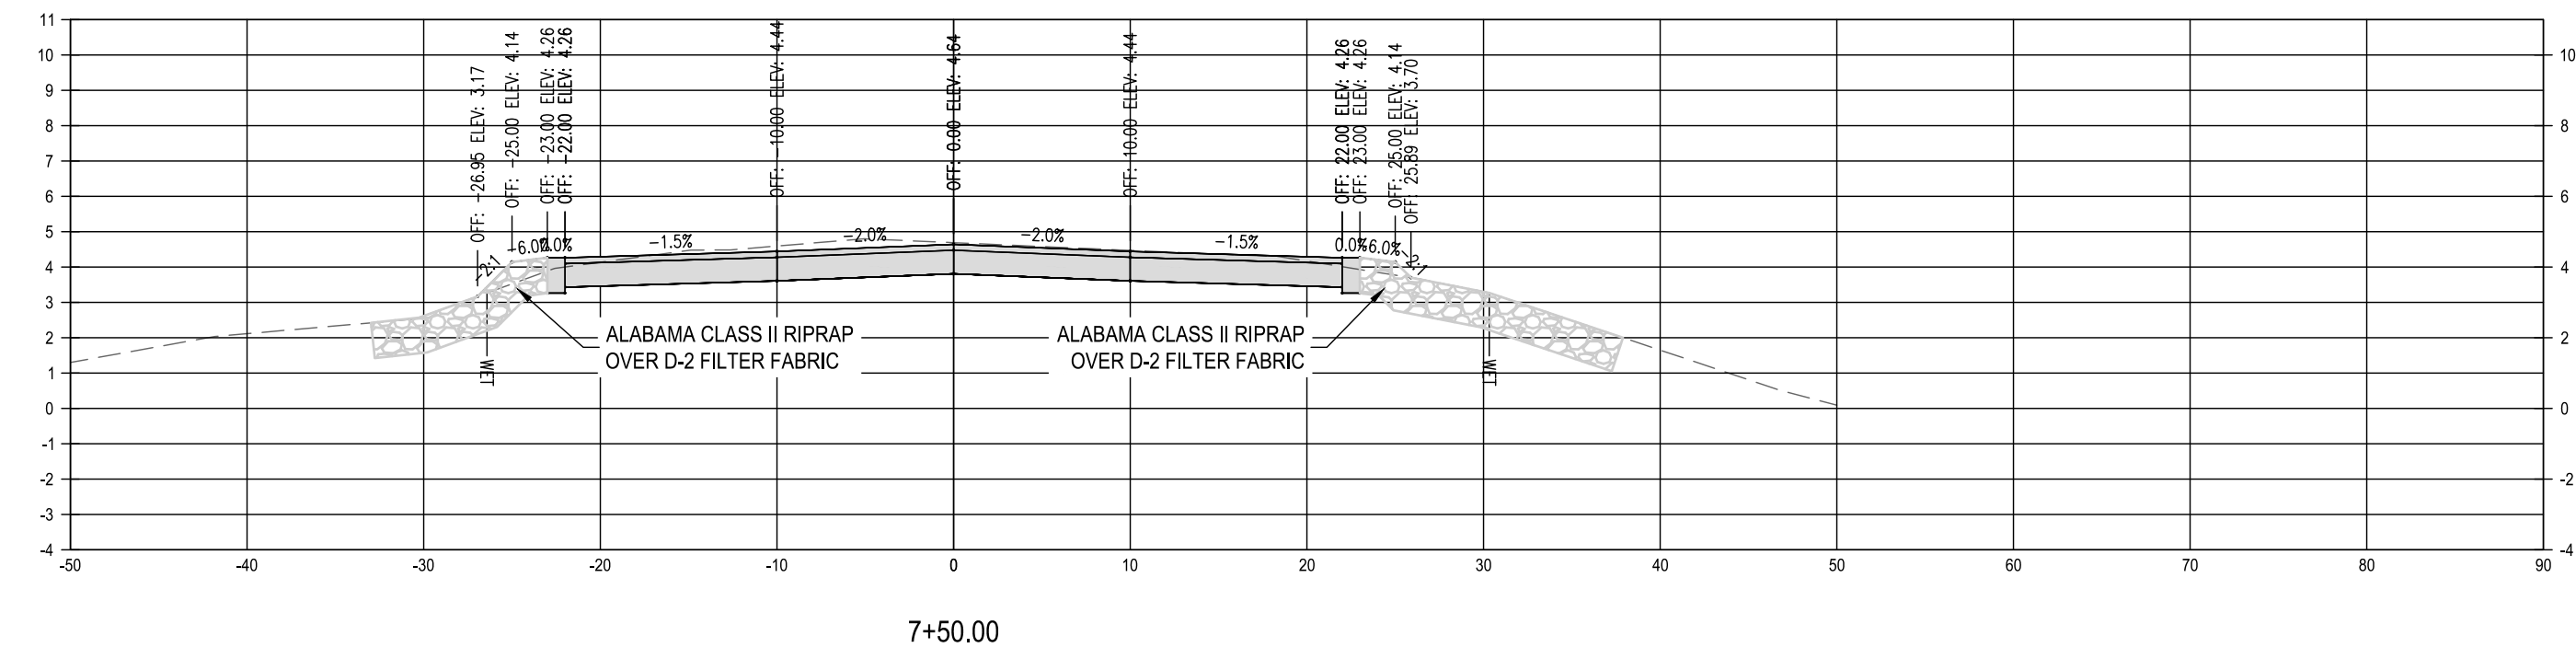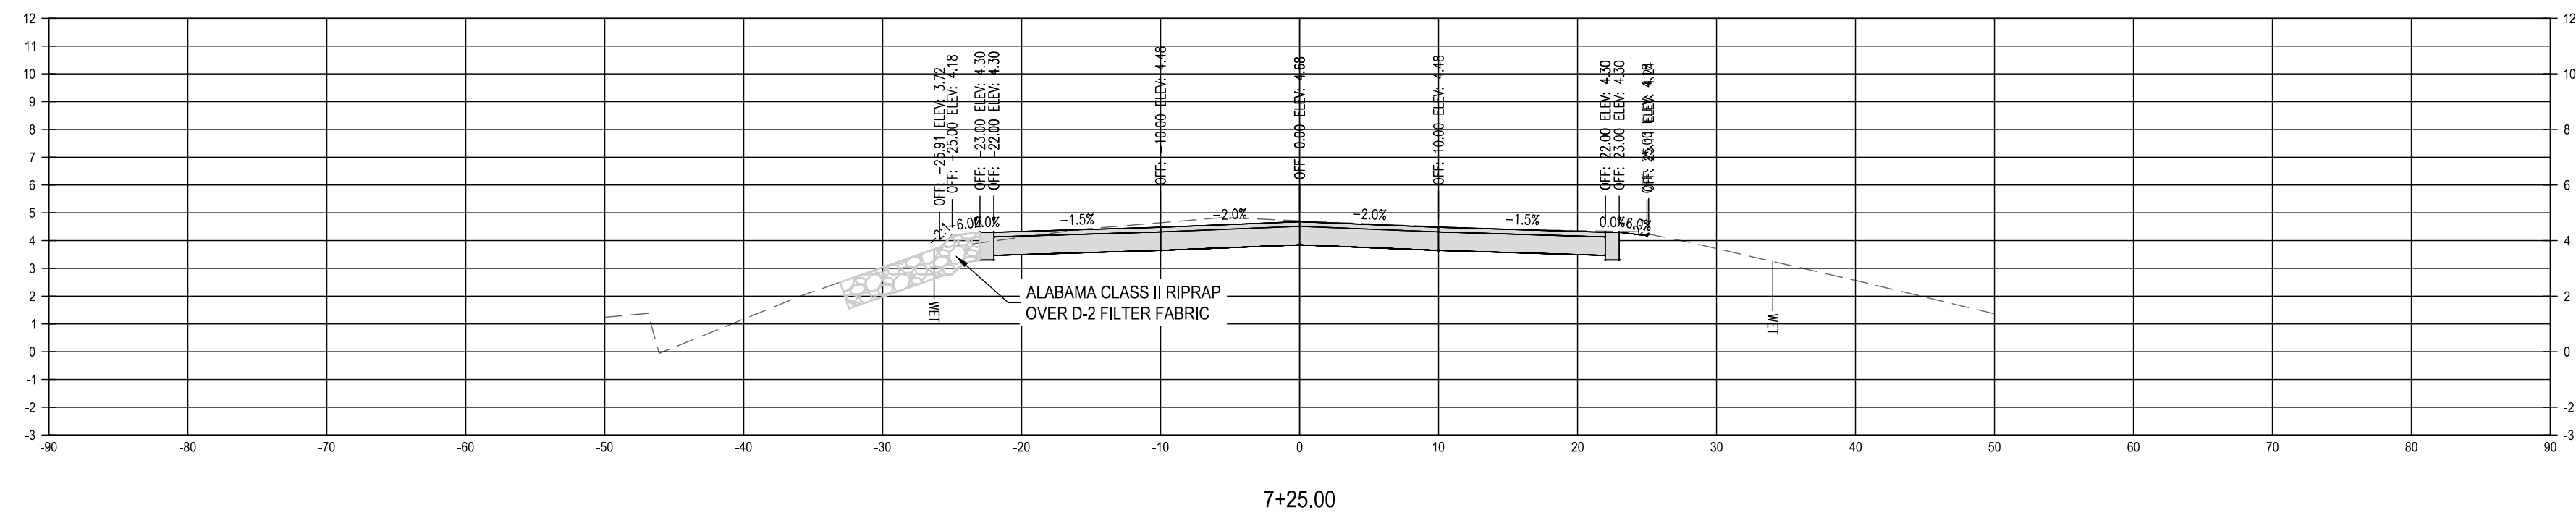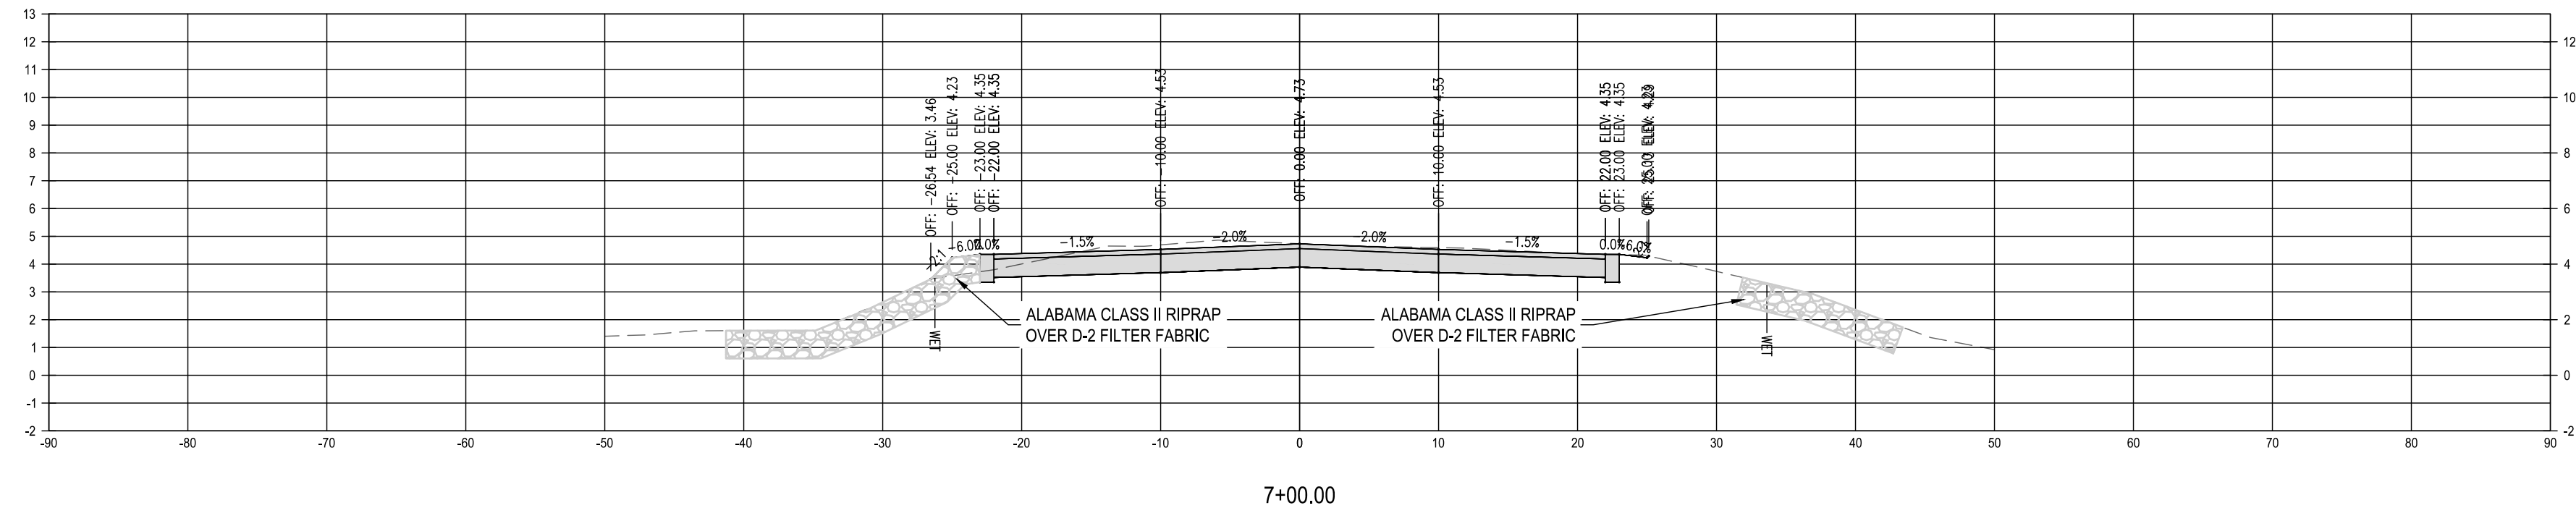

654 S.E. Baya Drive
Lake City, FL 32055
386.719.9985

BIRD CREEK BOAT RAMP IMPROVEMENTS
BOARD OF COUNTY COMMISSIONERS
LEVY COUNTY
FLORIDA

SEAL

WILLIAM A. MENADIER, P.E. 74581
EB 0008794

PRELIMINARY NOT FOR CONSTRUCTION

SCALE



REVISIONS

NO.	DESCRIPTION	DATE

DRAWN BY _____ BTW
APPROVED BY _____ WAM
CHECKED BY _____ WAM
DATE _____ JANUARY 2019

TITLE

CROSS SECTIONS

PROJECT NO. 50088572

9F

SHEET NO.

BIRD CREEK BOAT RAMP IMPROVEMENTS
BOARD OF COUNTY COMMISSIONERS
LEWY COUNTY
FLORIDA

SEAL

WILLIAM A. MENADIER, P.E. 74581
EB 0008794

PRELIMINARY NOT FOR CONSTRUCTION

SCALE



REVISIONS

[illegible]

NO.	DESCRIPTION	DATE
-----	-------------	------

DRAWN BY BTW

APPROVED BY _____ WAM _____

CHECKED BY _____ WAM _____

DATE JANUARY 2019





TITLE	
1	1
2	2
3	3
100	100

CROSS SECTIONS

PROJECT NO.	50088572
-------------	----------

9G

SHEET NO.

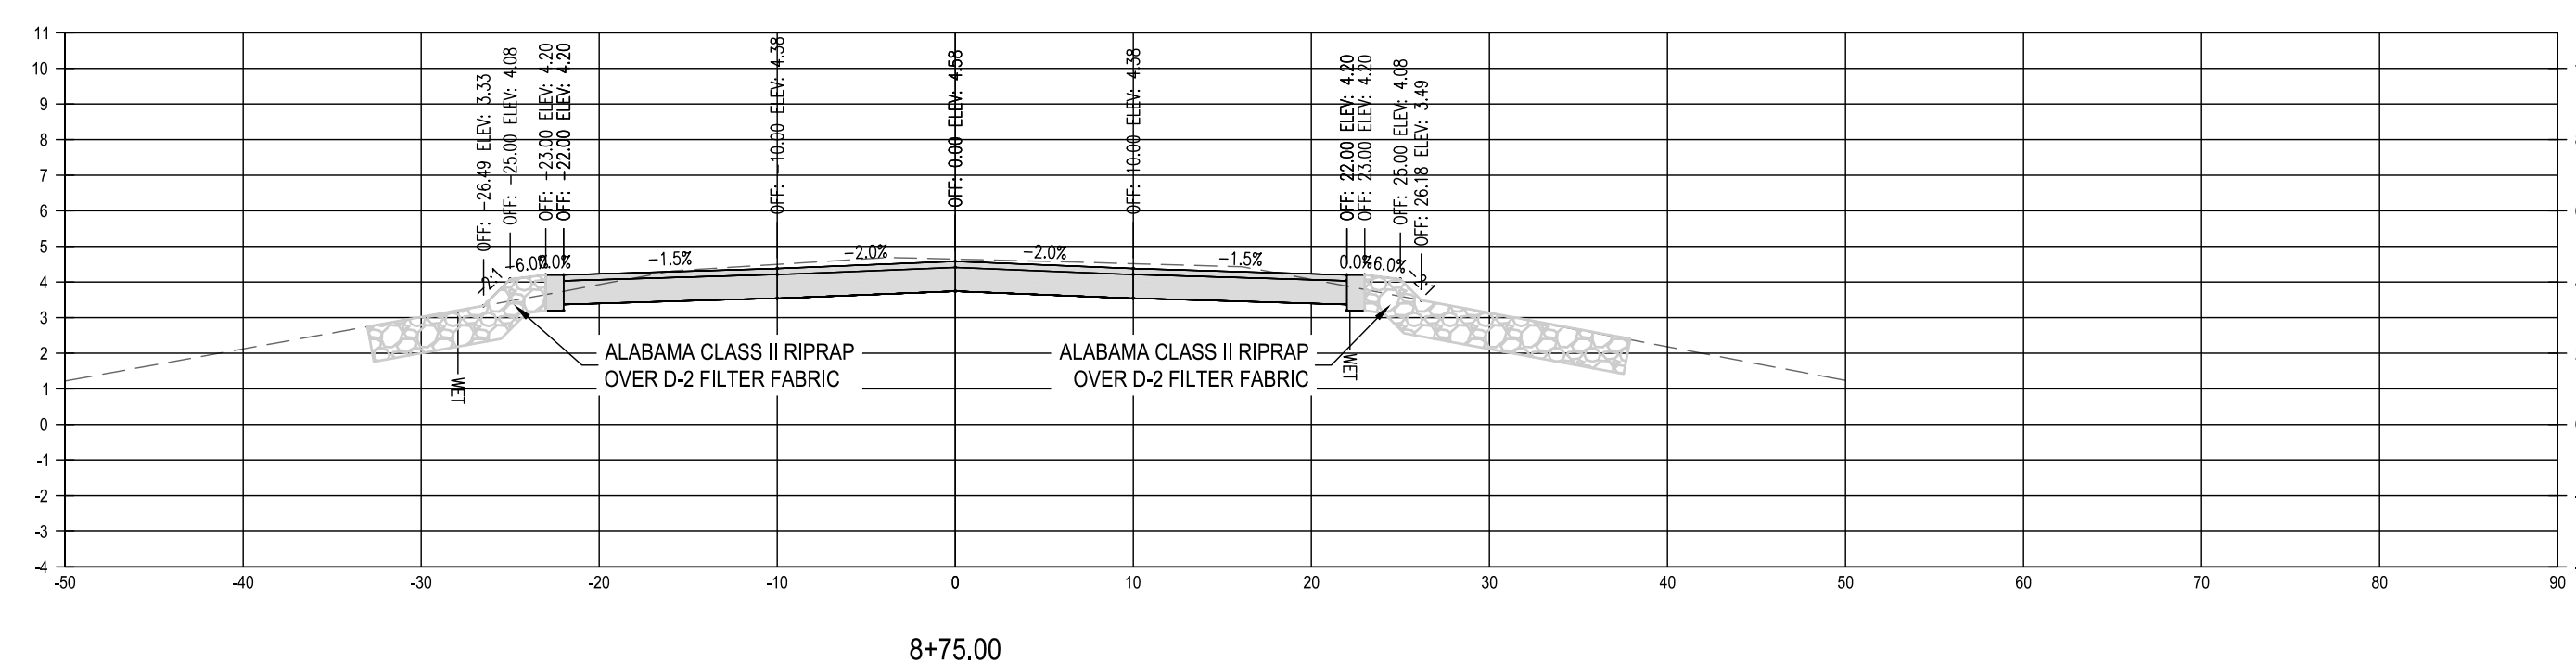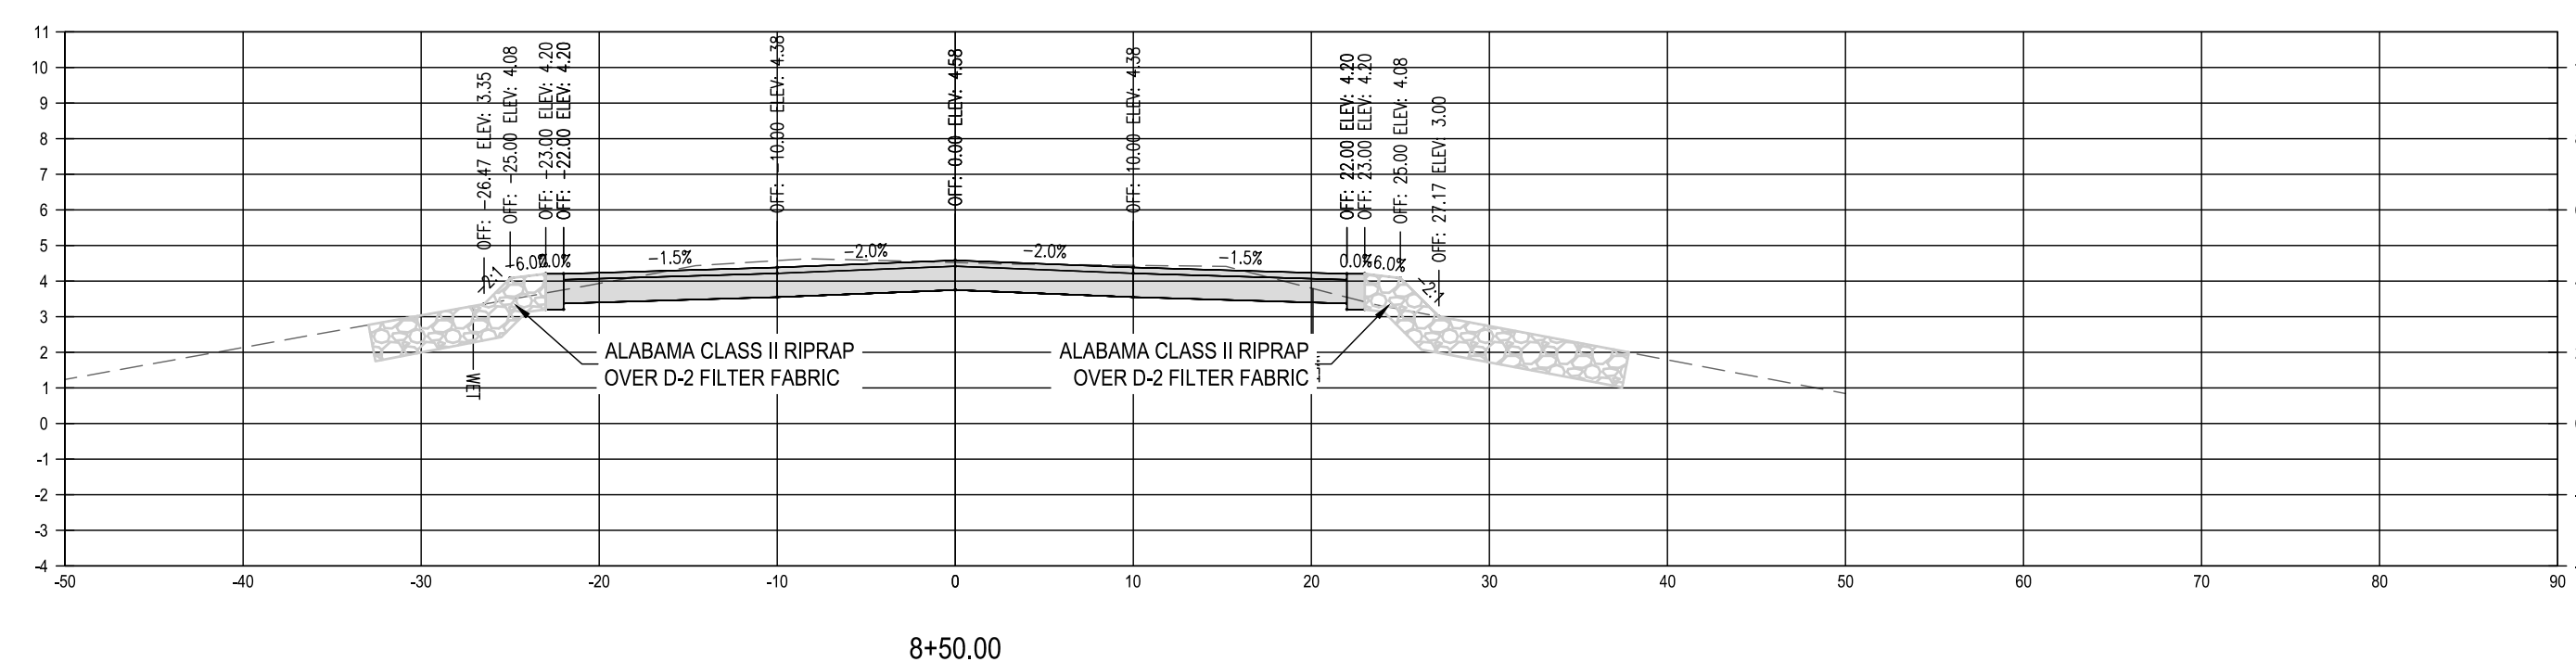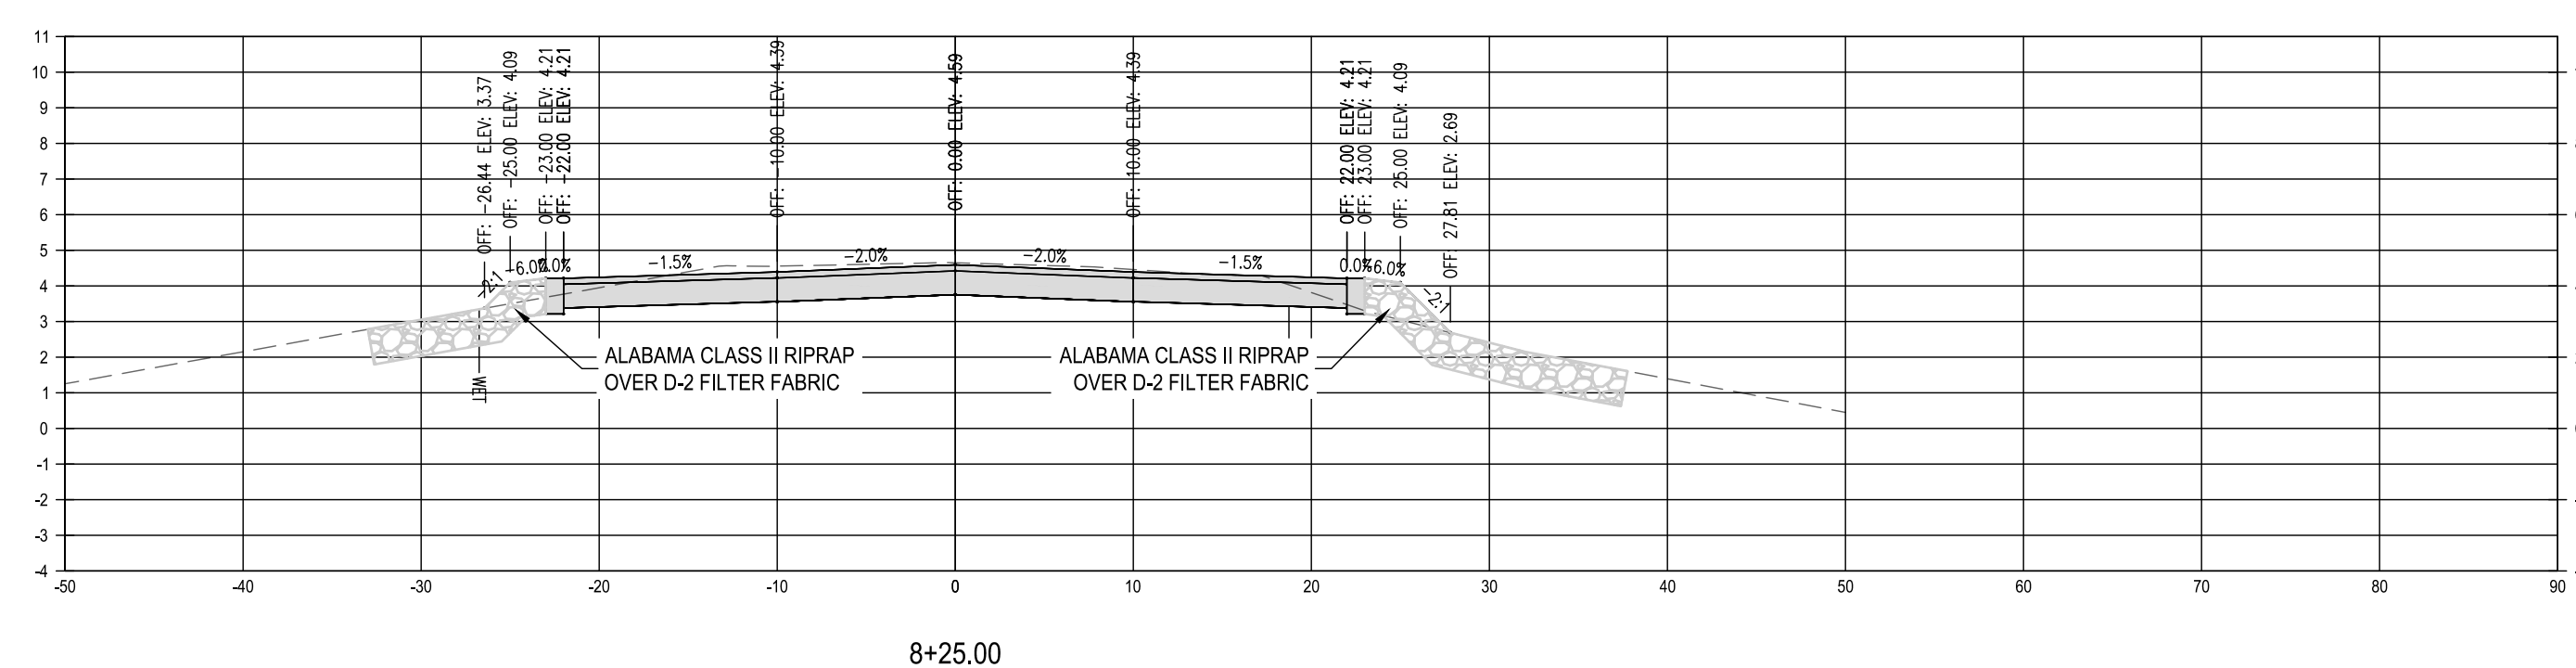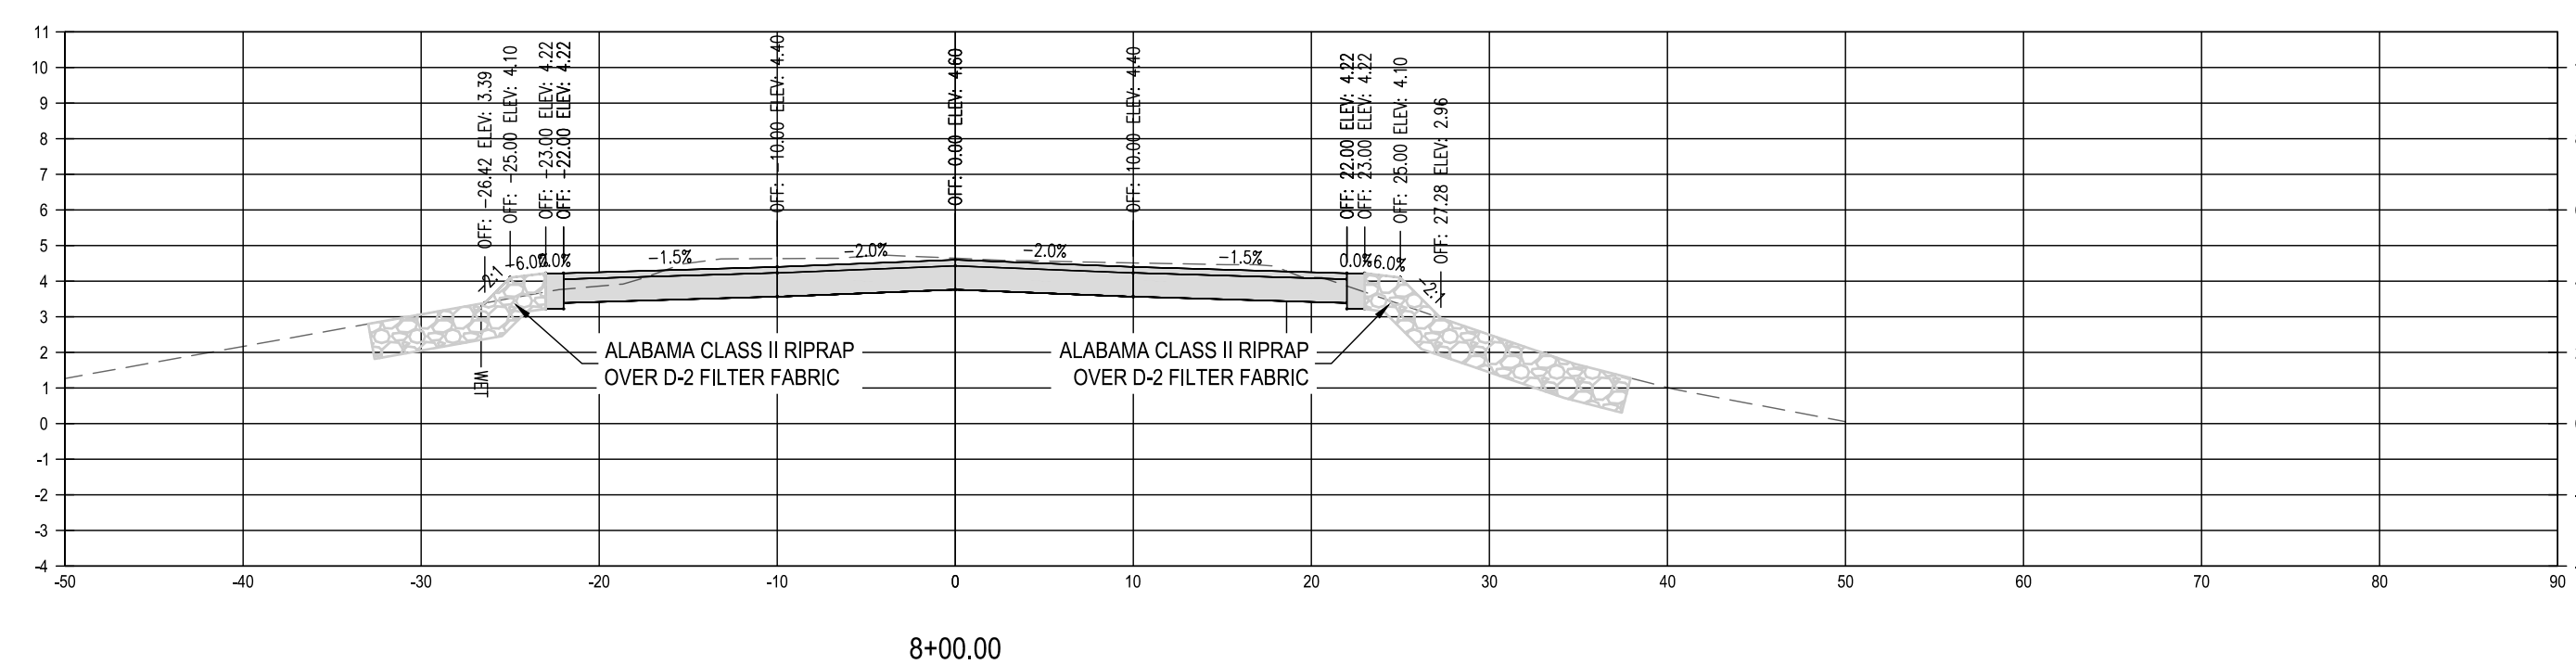

1/29/2020 3:58:30 PM
P:\50088572 - BIRD CREEK BOAT RAMP\ CAD, SANTA ROSA FILES\50088572 - BIRD CREEK BOAT
RAMP\ CIVIL3D\FOLDER1_REFERENCE\50088572-BIRD-DATA.DWG

BIRD CREEK BOAT RAMP IMPROVEMENTS
BOARD OF COUNTY COMMISSIONERS
LEVY COUNTY
FLORIDA

SEARCH

WILLIAM A. MENADIER, P.E. 74581
FB 0008794

PRELIMINARY NOT FOR CONSTRUCTION

SCALE



REVISIONS

[illegible]

NO.	DESCRIPTION	DATE
-----	-------------	------

DRAWN BY BTW

APPROVED BY _____ WAM _____

CHECKED BY _____ WAM _____

DATE JANUARY 2019





TITLE	
1	1
2	2
3	3
100	100

CROSS SECTIONS

PROJECT NO.	5008857
-------------	---------

9H

SHEET NO.

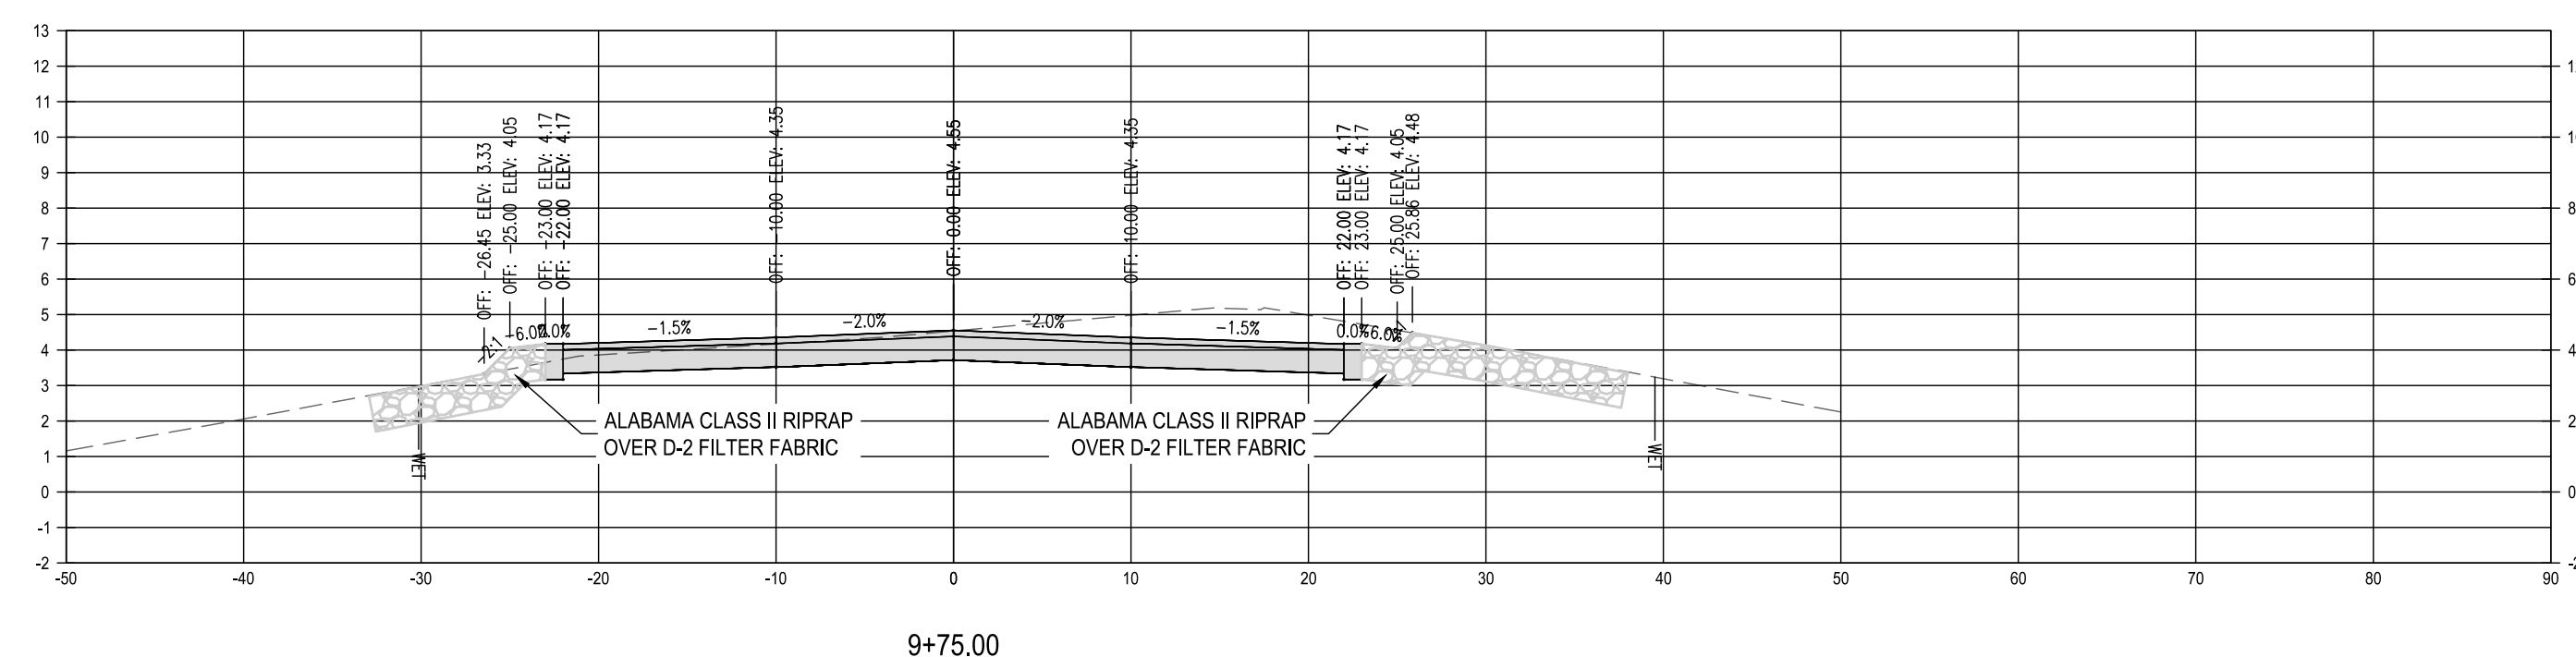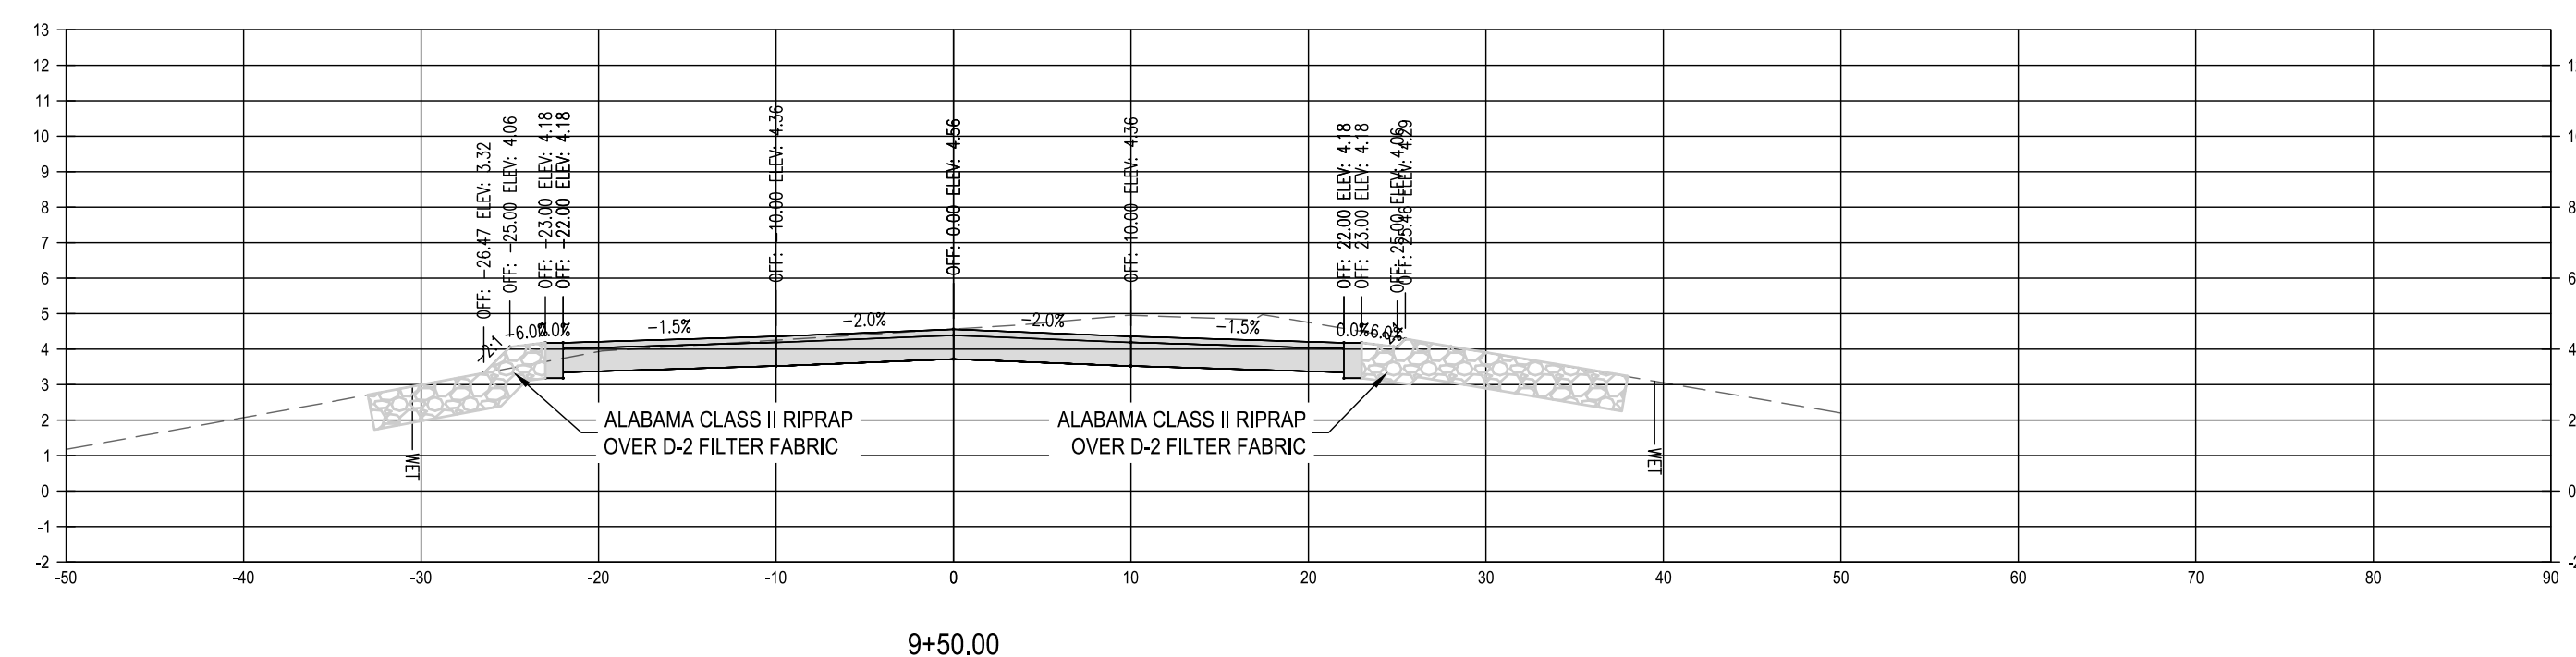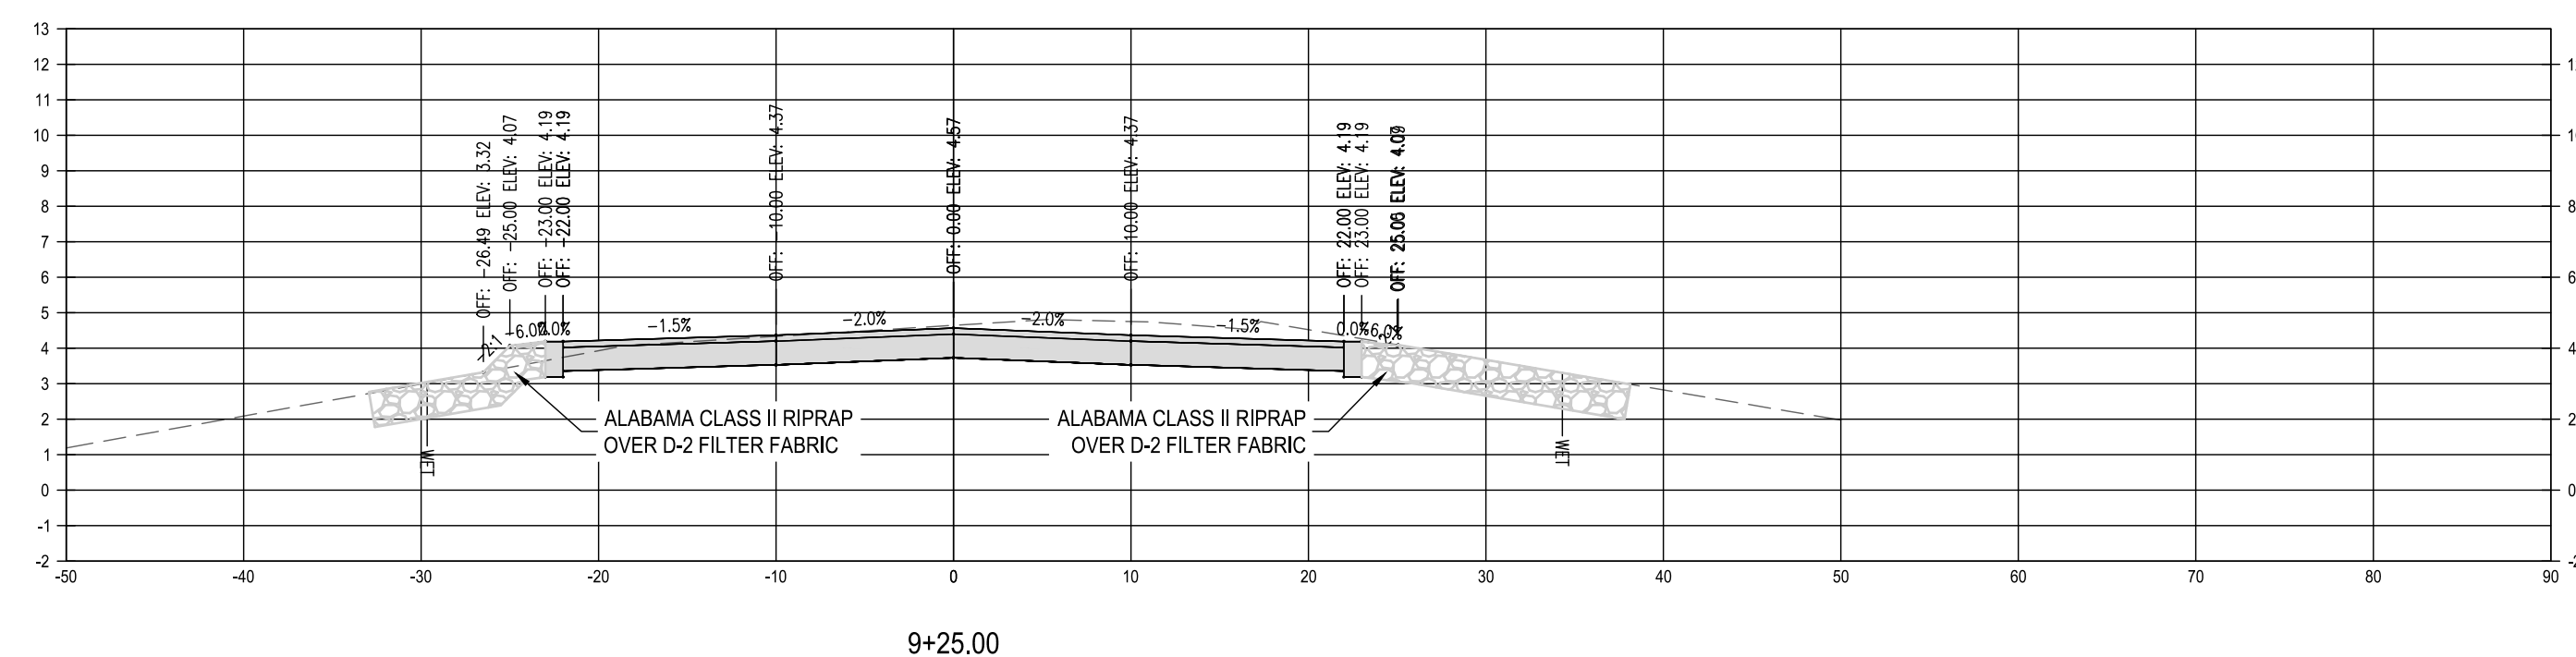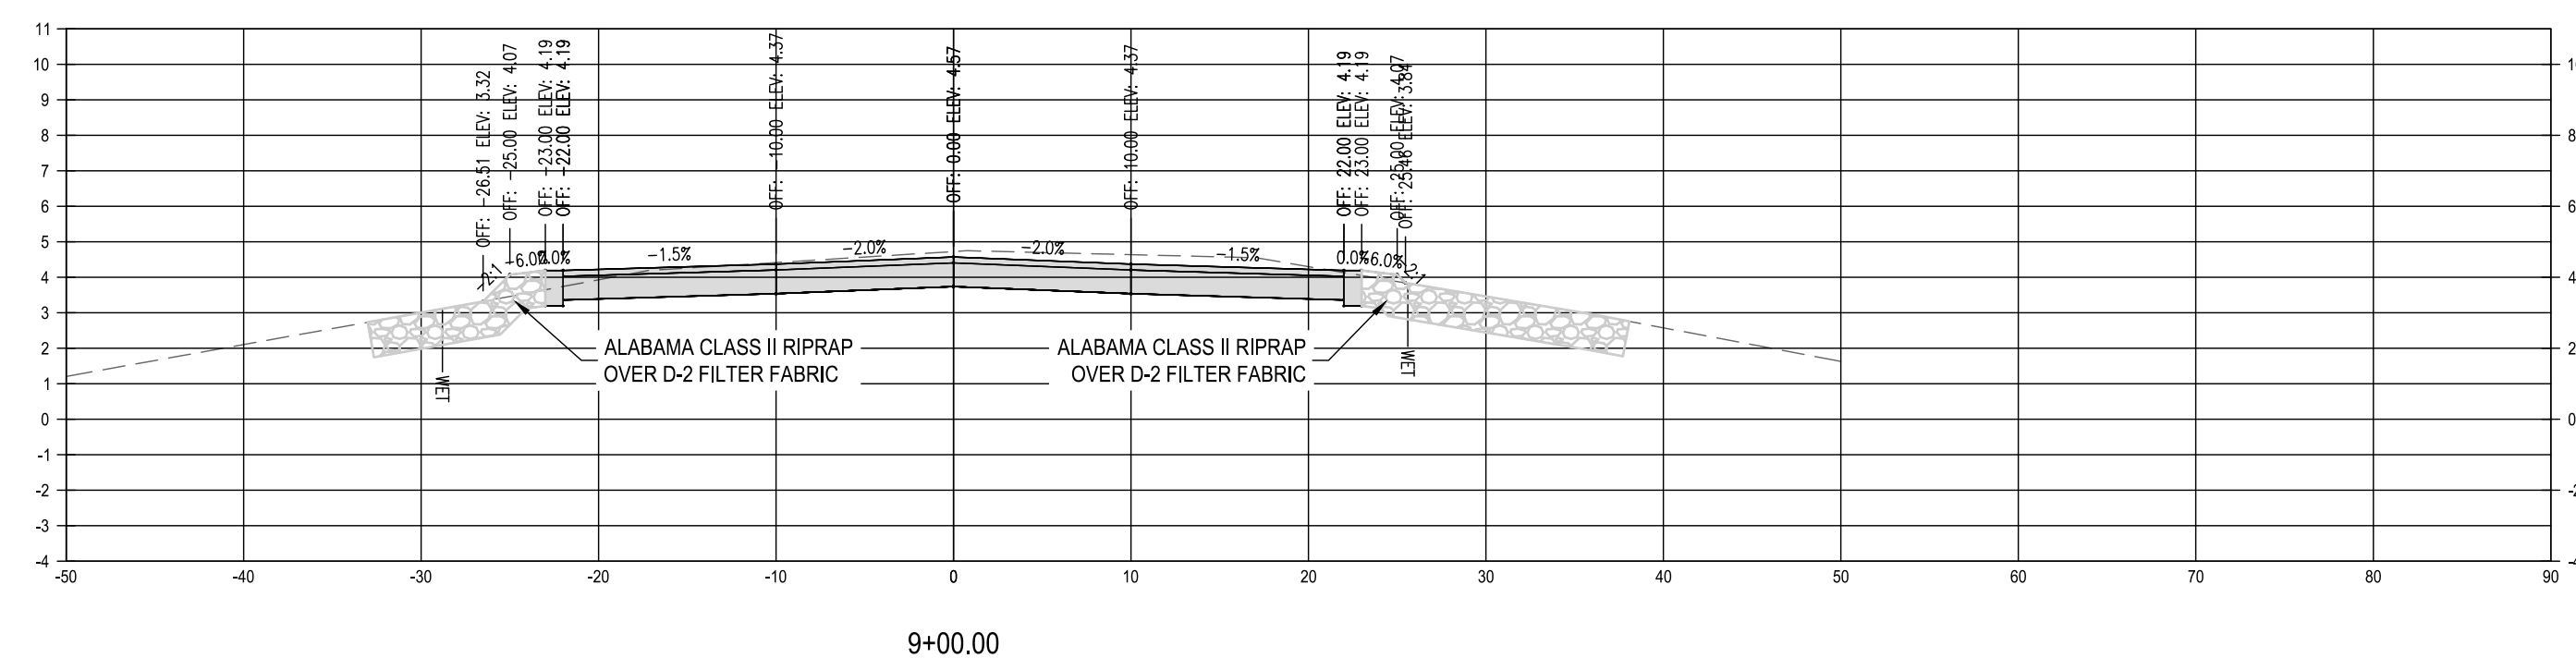

1/29/2020 3:58:30 PM
P:\50088572 - BIRD CREEK BOAT RAMPL CAD, SANTA ROSA FILES\50088572 - BIRD CREEK BOAT
RAMPL CIVIL\3DFOLDER\REFERENCE\50088572-BIRD-DATA.DWG


BIRD CREEK BOAT RAMP IMPROVEMENTS
BOARD OF COUNTY COMMISSIONERS
LEVY COUNTY
FLORIDA

SEAL

WILLIAM A. MENADIER, P.E. 74581
EB 0008794

PRELIMINARY NOT FOR CONSTRUCTION

SCALE

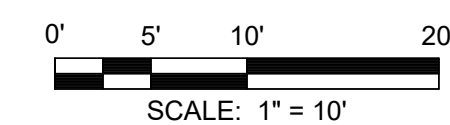

REVISIONS

[illegible]

DRAWN BY	BTW
APPROVED BY	WAM
CHECKED BY	WAM
DATE	JANUARY 2019


TITLE	
1	1
2	2
3	3
100	100

CROSS SECTIONS

PROJECT NO.	50088572
-------------	----------

91

SHEET NO.

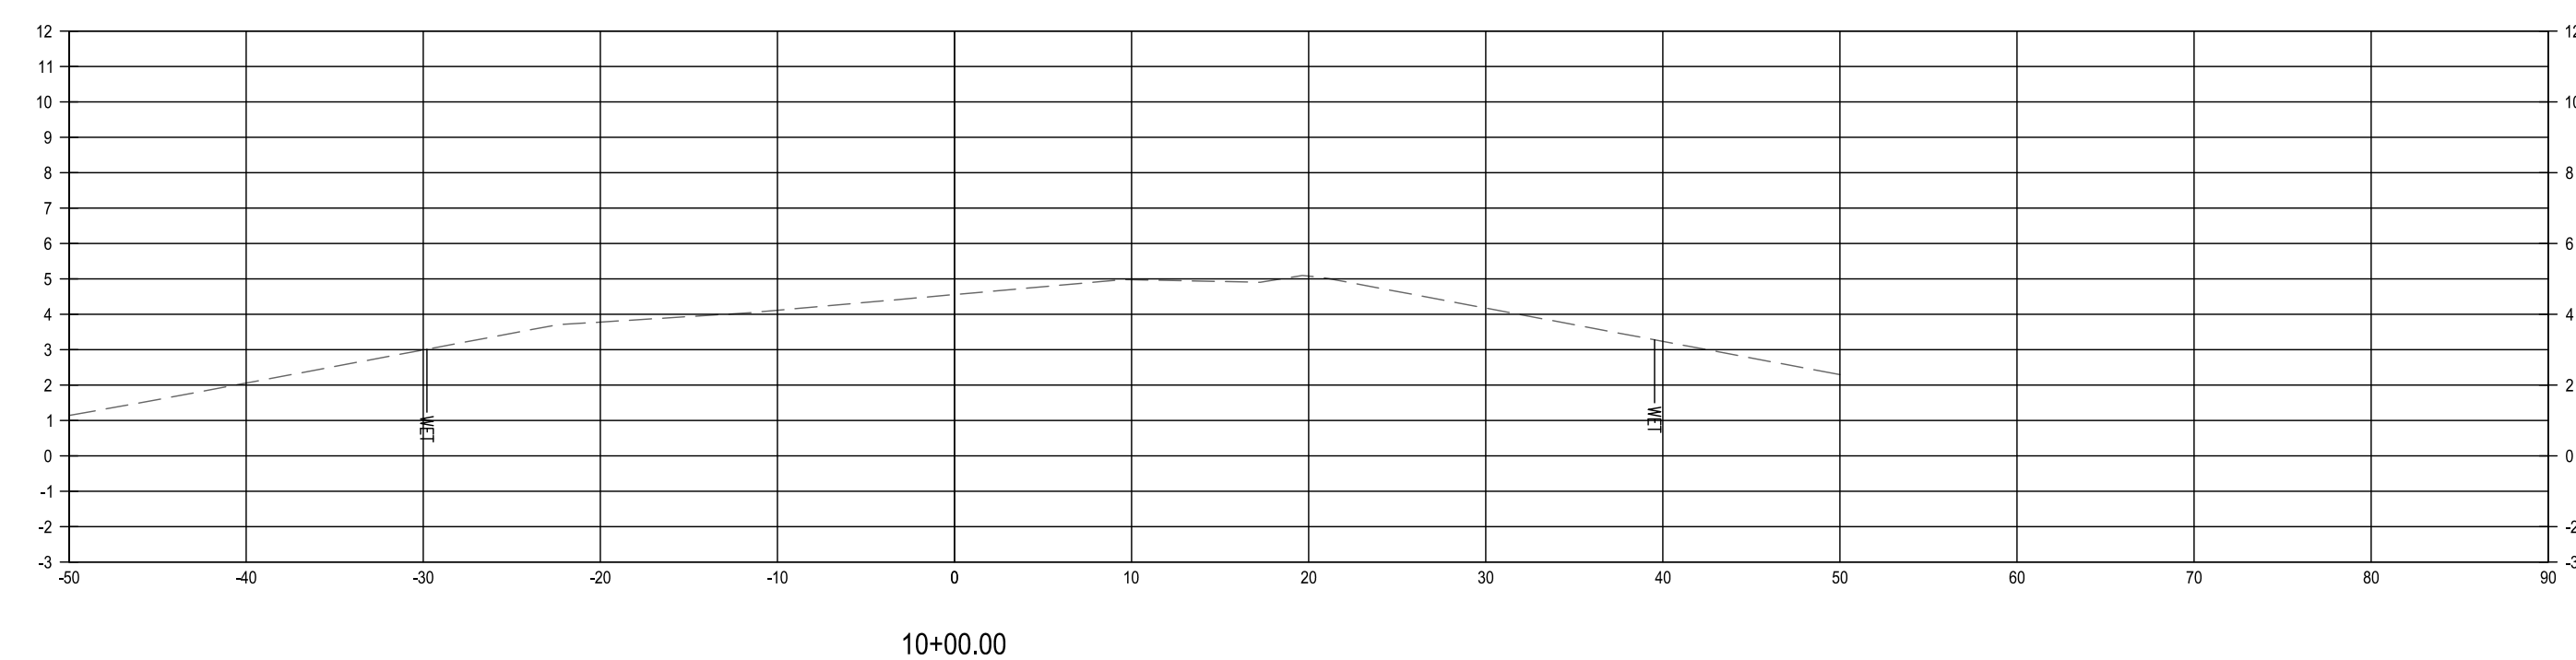

MITIGATION SHOWN IN THIS SECTION IS TYPICAL THROUGH MITIGATION AREA "E".

1/29/2020 3:58:30 PM P:\50088572 - BIRD CREEK BOAT RAMPA_CAD_SANTA ROSA FILES\50088572 - BIRD CREEK BOAT RAMPA_CIVIL3D\FOLDER_REFERENCE\50088572-BIRD-DATA.DWG


BIRD CREEK BOAT RAMP IMPROVEMENTS
BOARD OF COUNTY COMMISSIONERS
LEVY COUNTY
FLORIDA

SEARCH

WILLIAM A. MENADIER, P.E. 74581
FB 0008794

PRELIMINARY NOT FOR CONSTRUCTION

SCALE

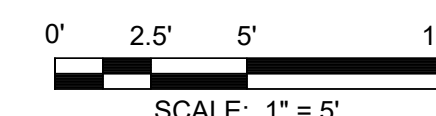

REVISIONS

[illegible]

NO.	DESCRIPTION	DATE
-----	-------------	------

DRAWN BY BTW

APPROVED BY _____ WAM _____

— CHECKED BY WAM

DATE JANUARY 2019









TITLE

BOAT RAMP AND DOCK DETAILS

PROJECT NO.	5008857
-------------	---------

10A

SHEET NO _____

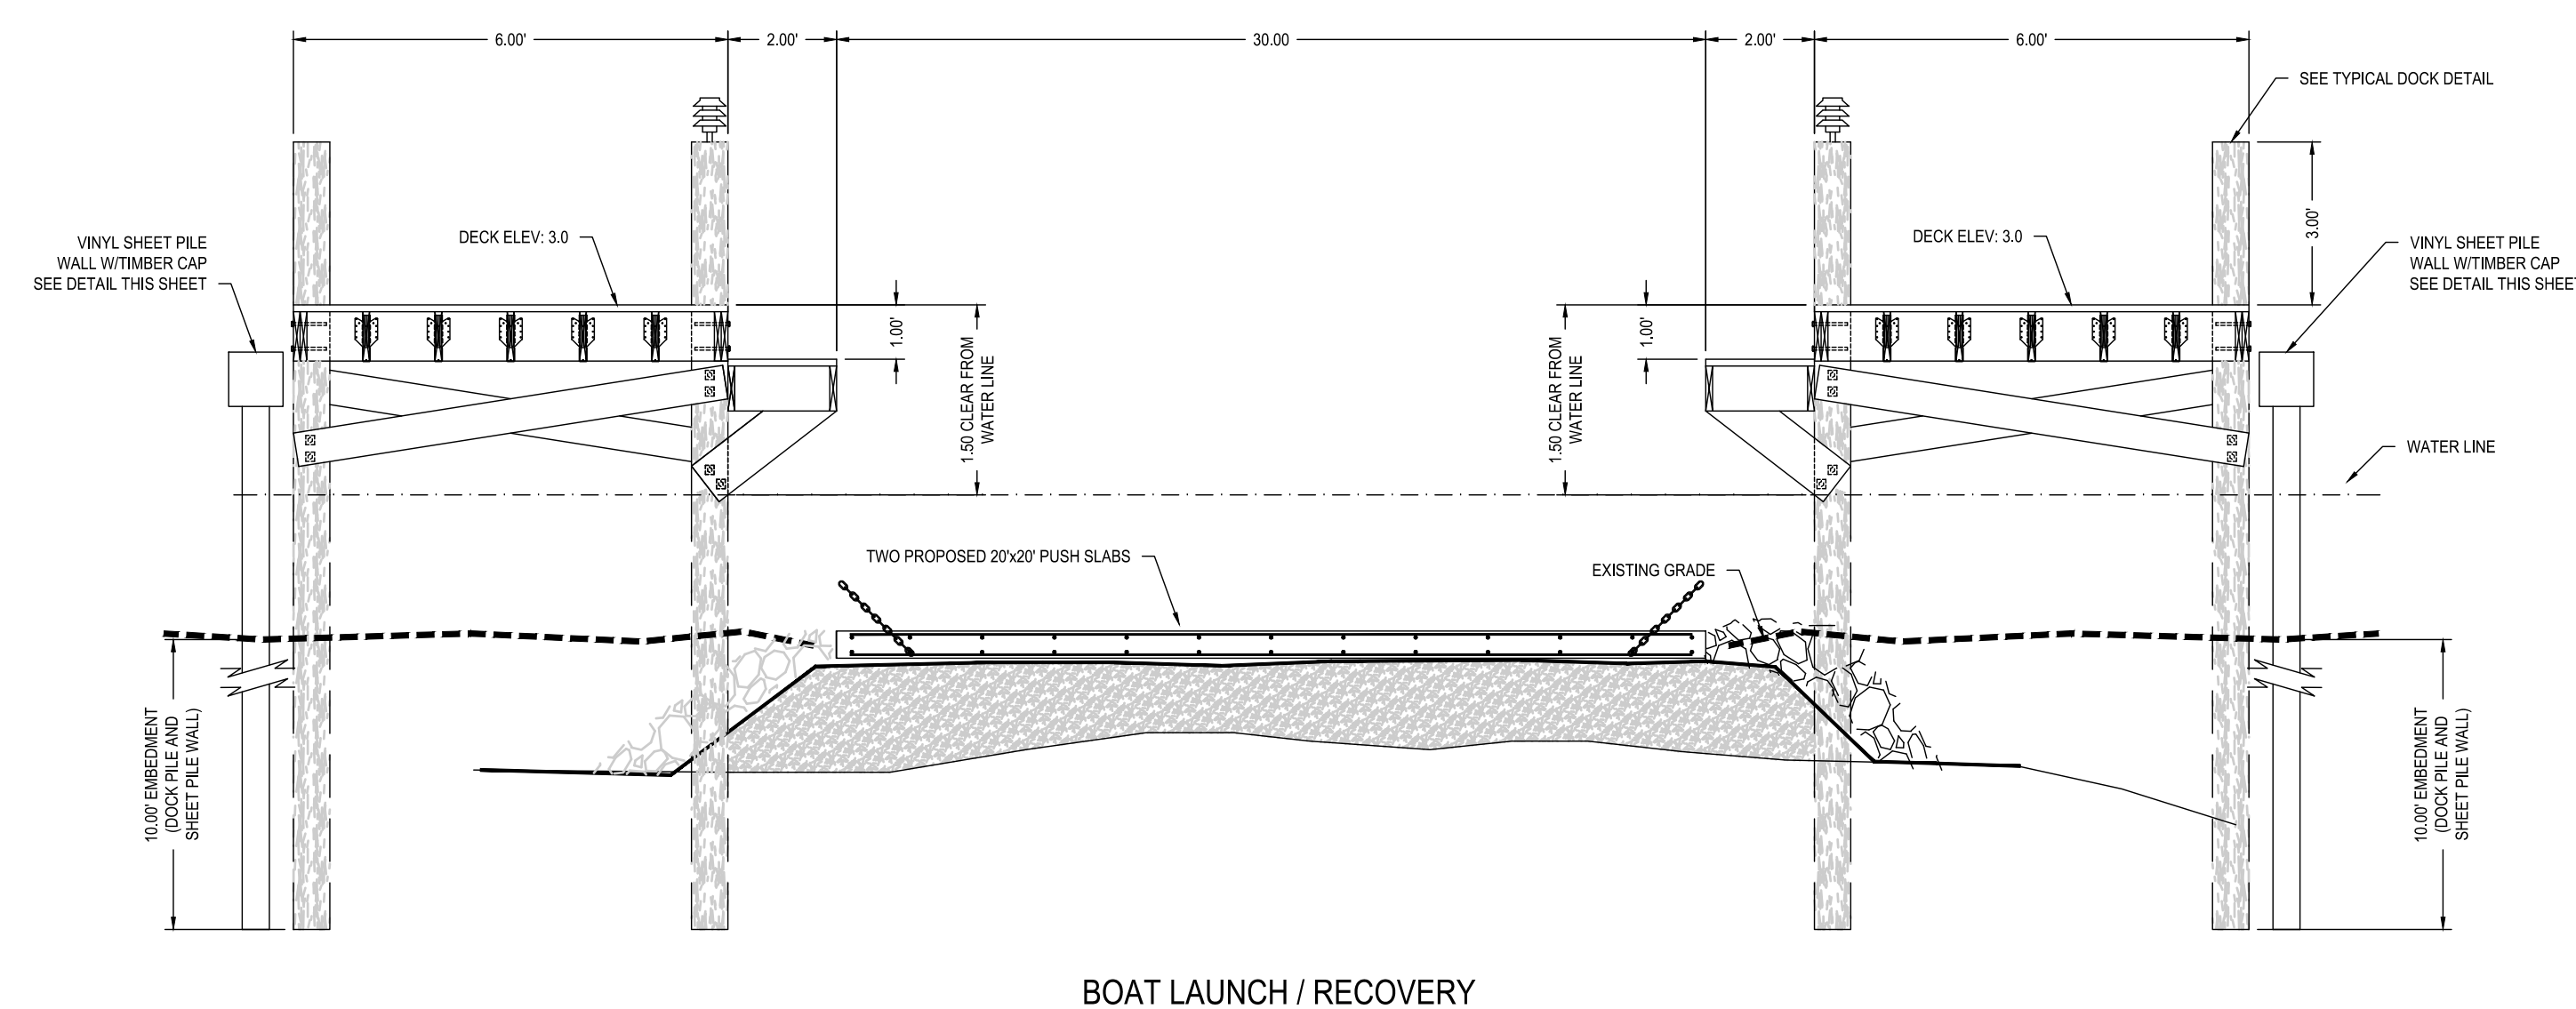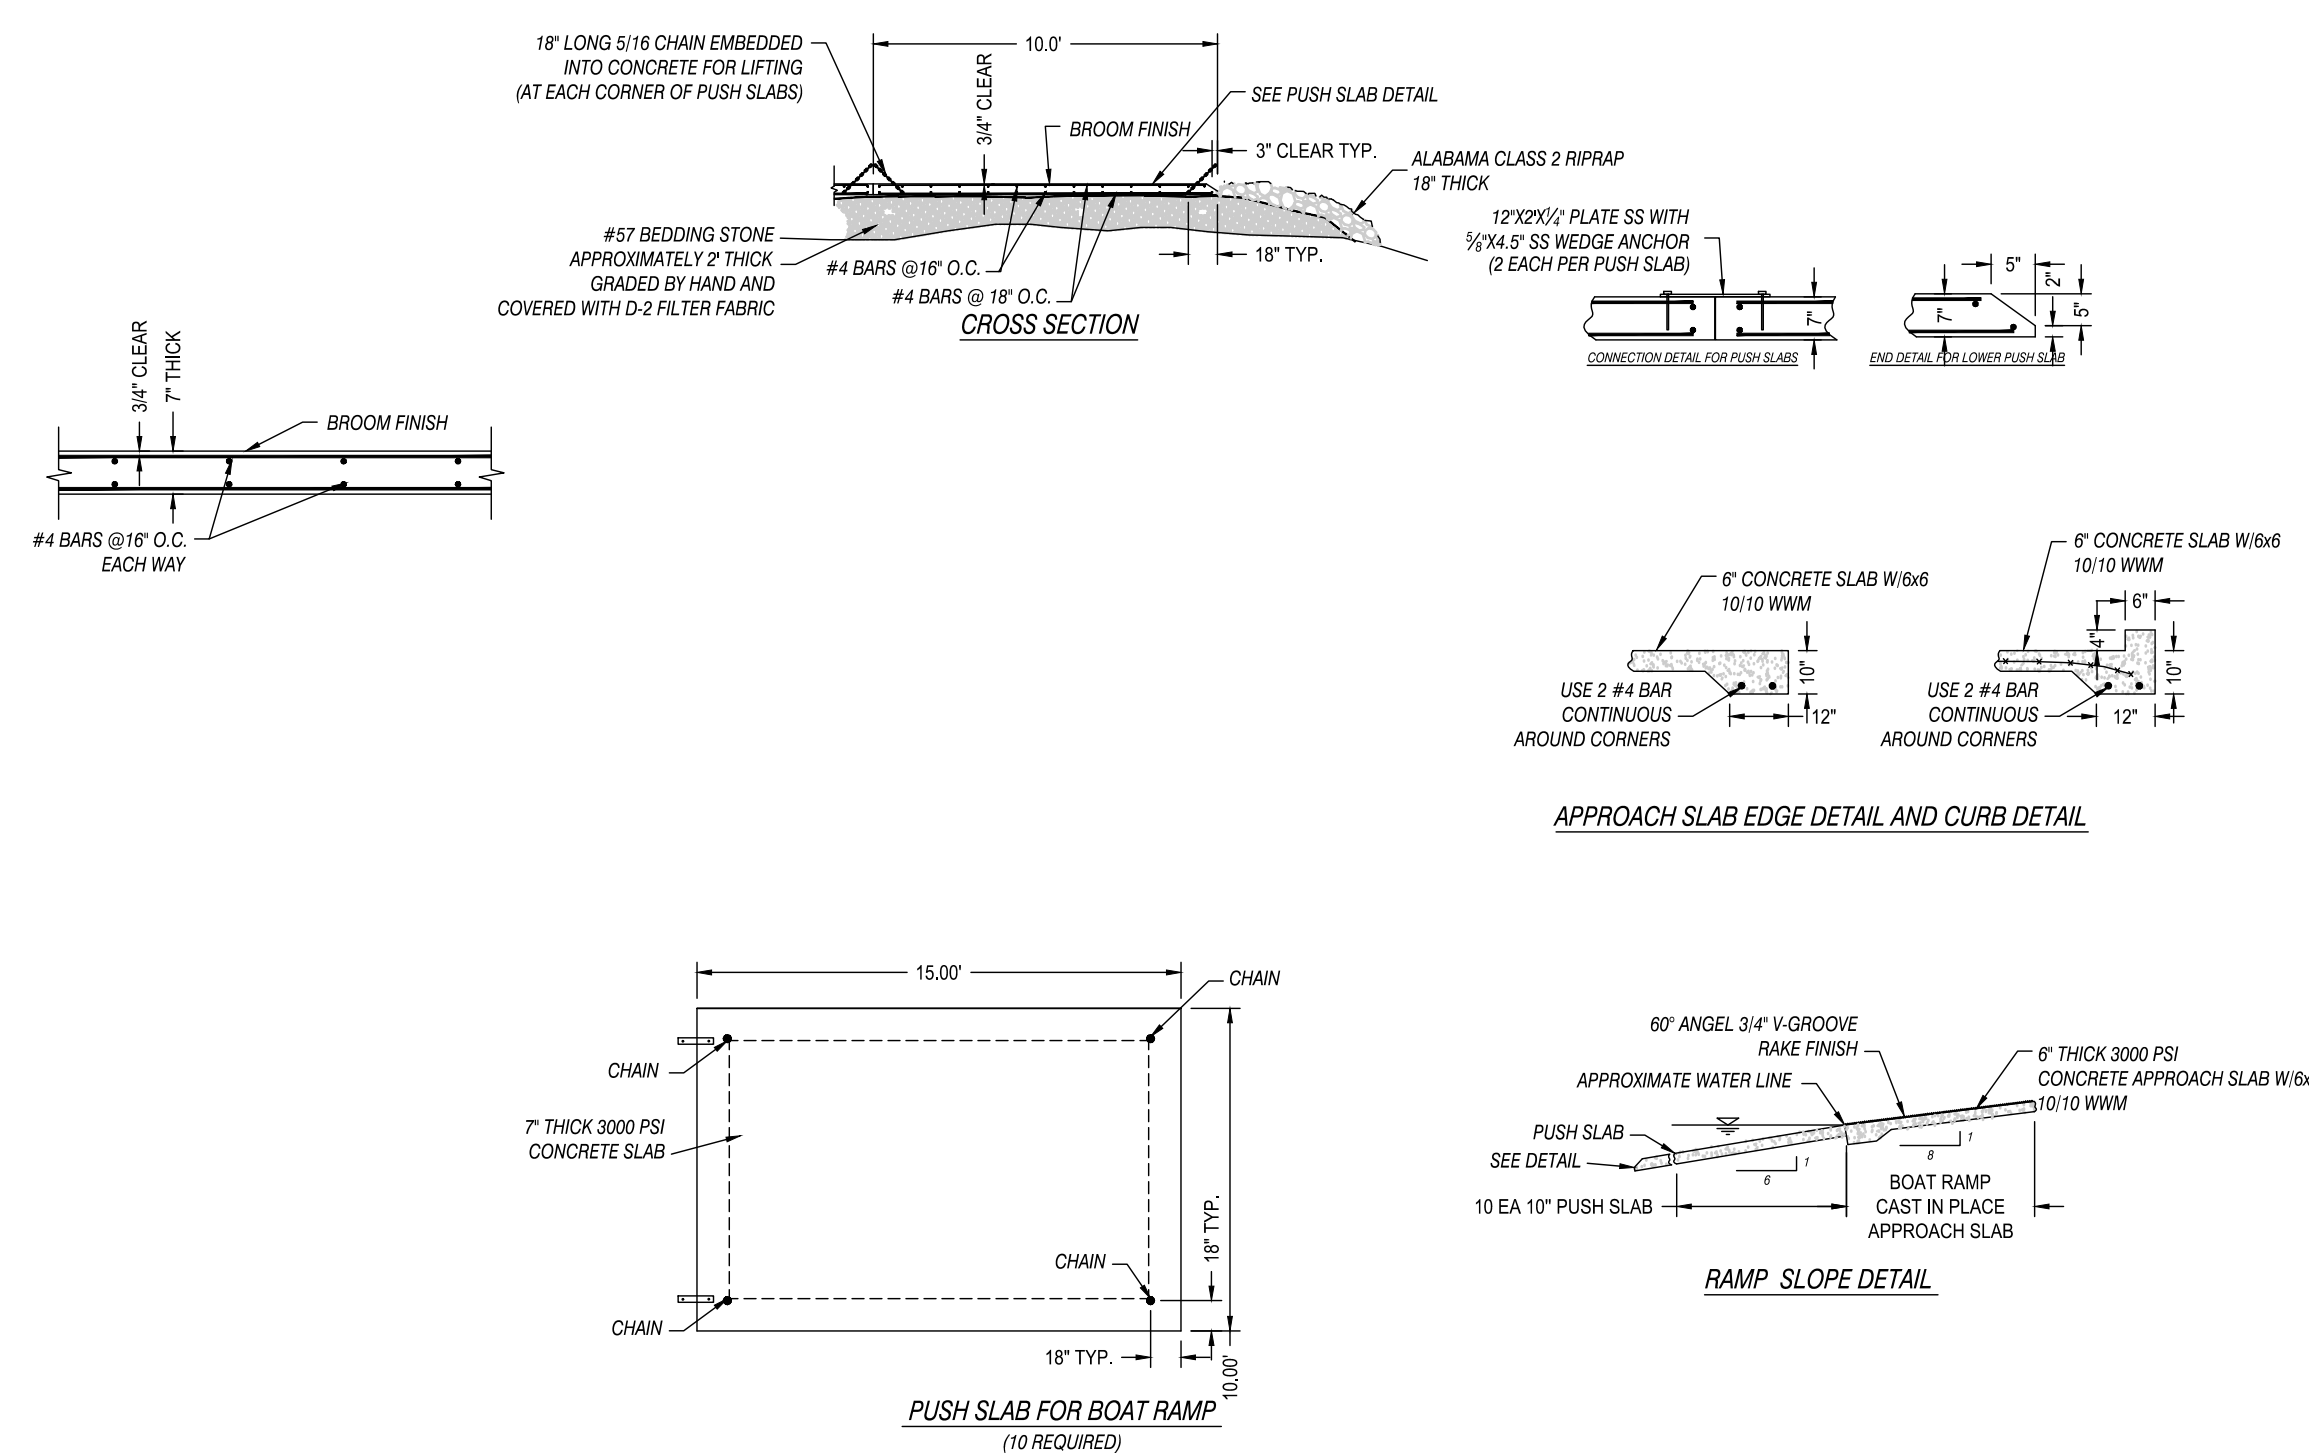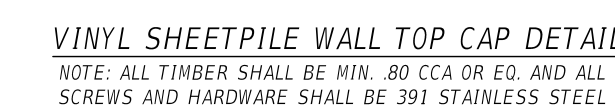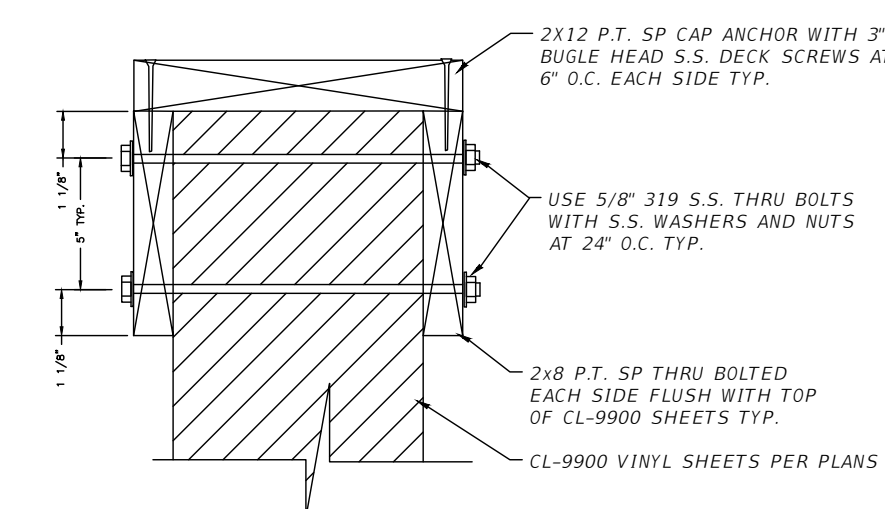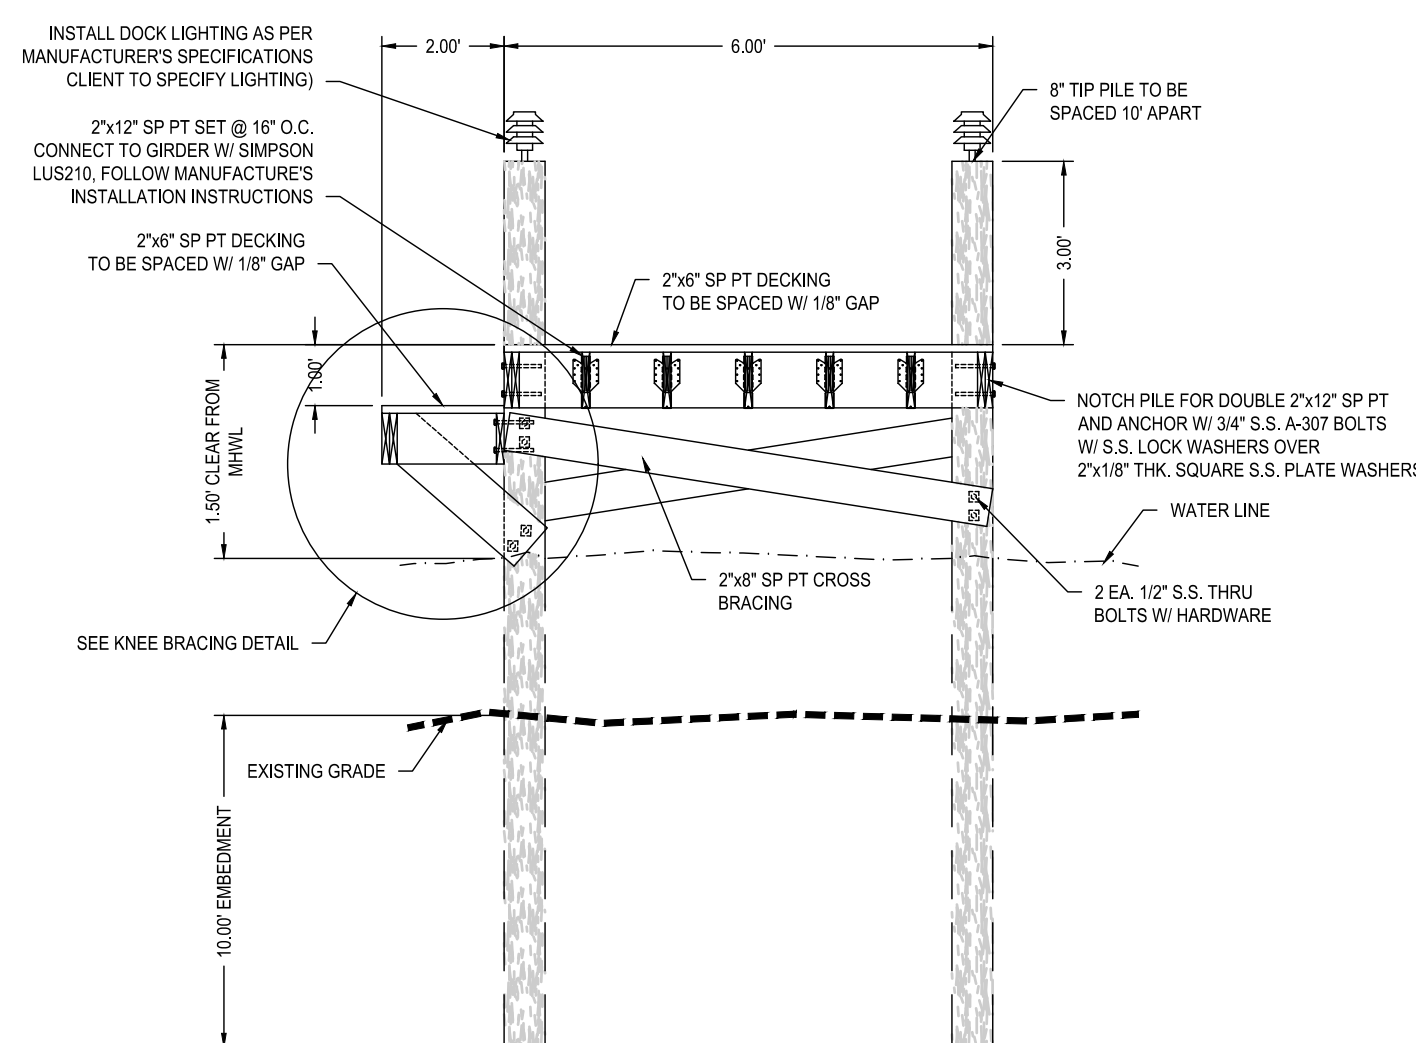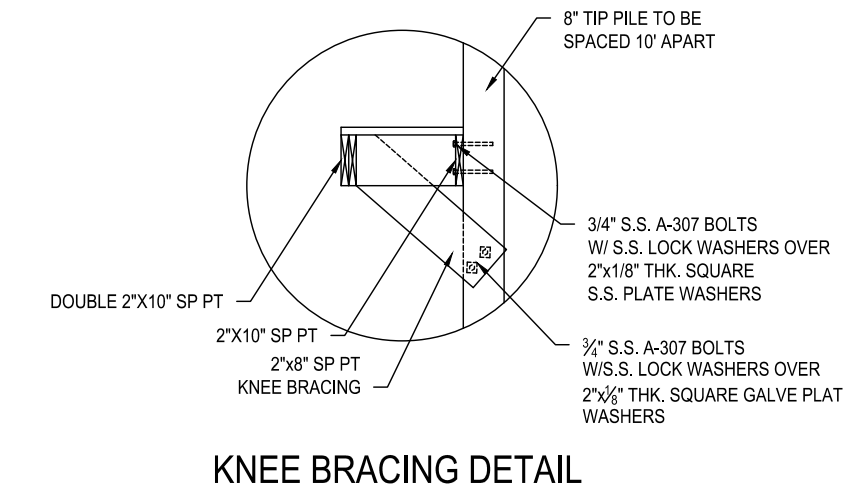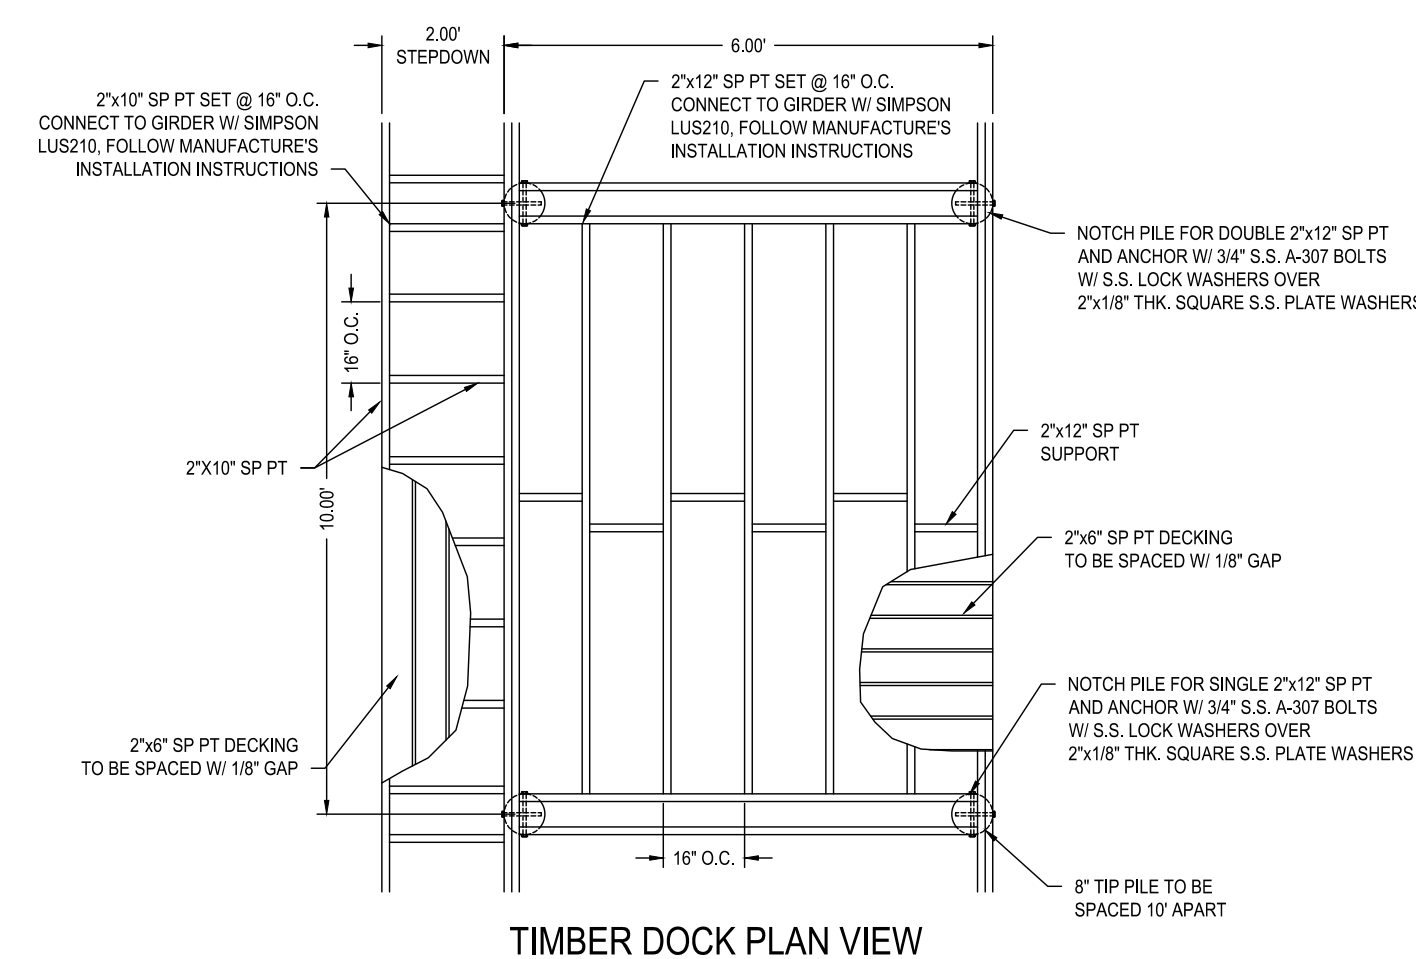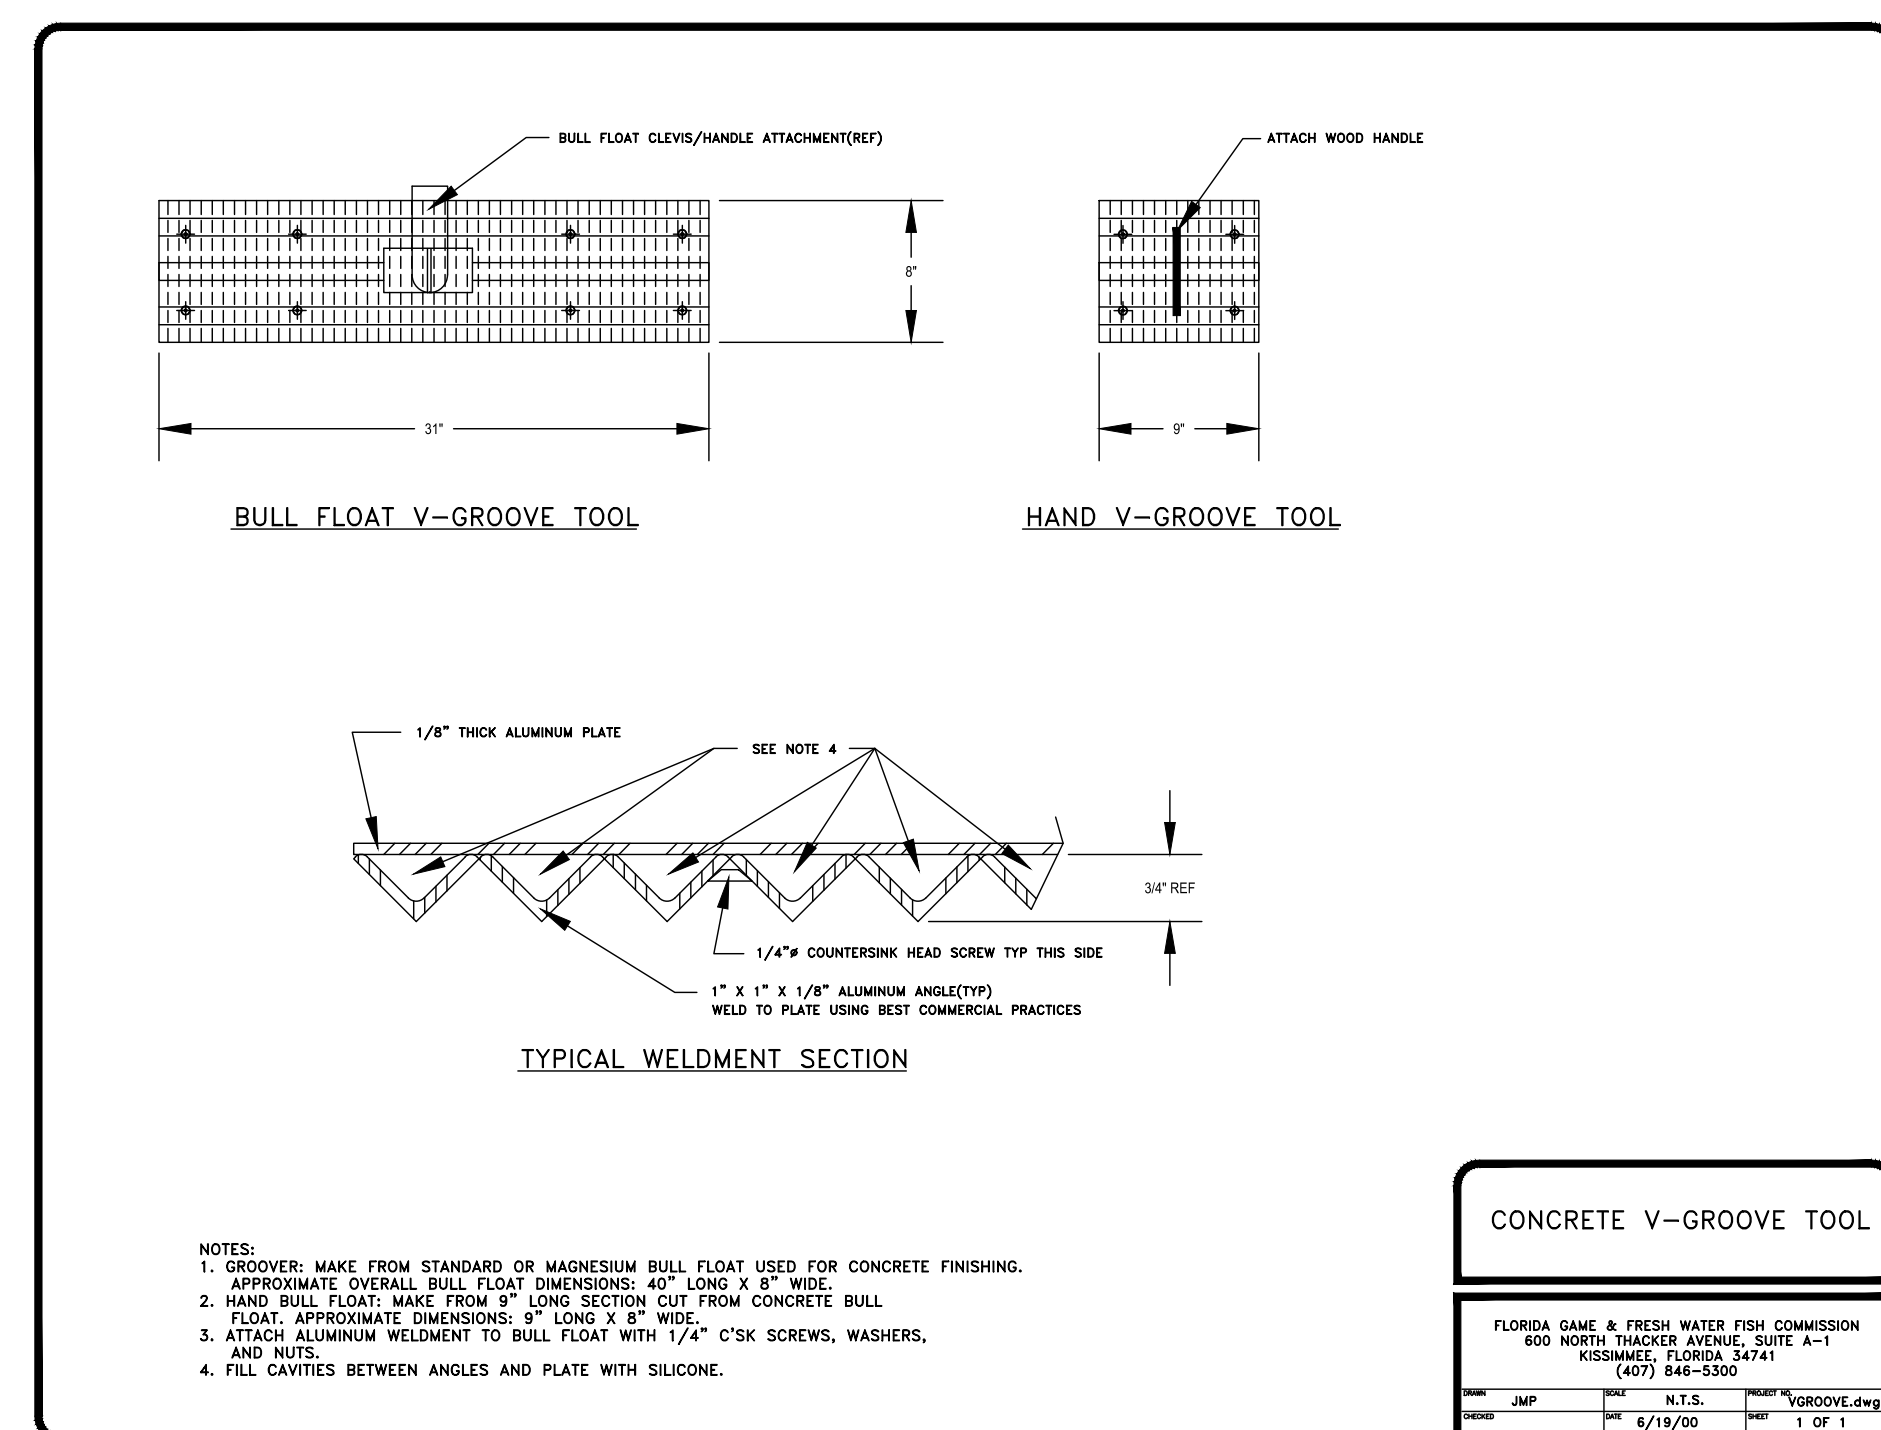

BOAT LAUNCH / RECOVERY

1/20/2019 4:03:38 PM
C:\DWG\FOLDERS\PRODUCTION\0508572\0508572 - BIRD CREEK BOAT
RAMP_DWG\10B_TYPICAL_TIMBER_BOARDWALK_DETAIL.DWG



E

D


C

B

A

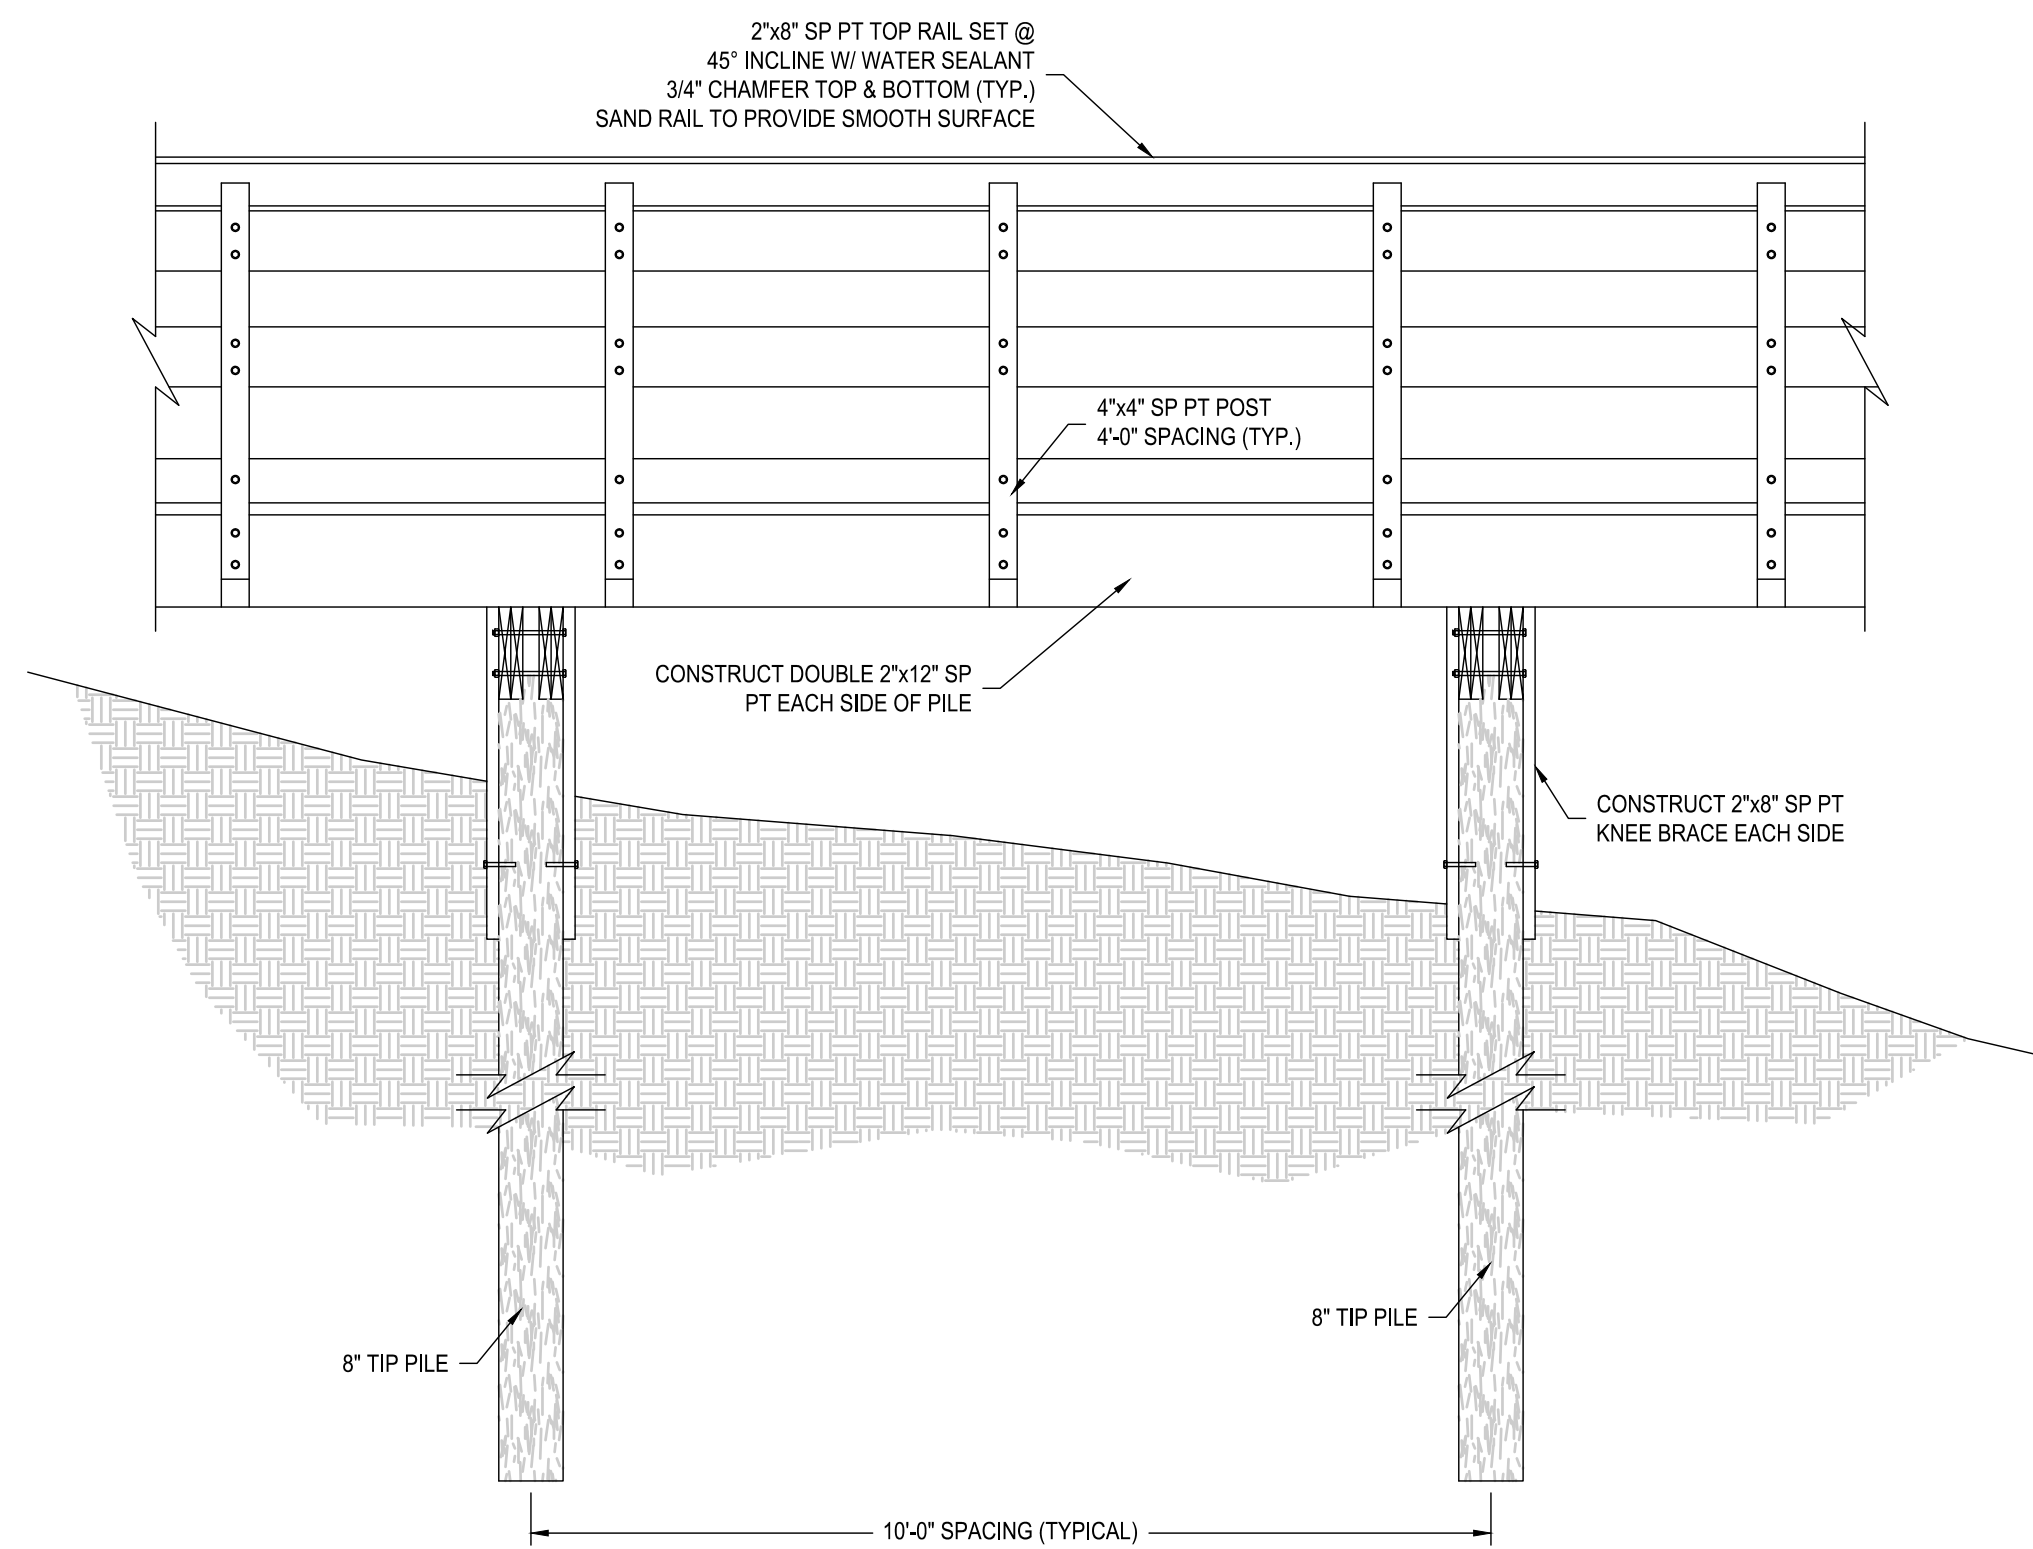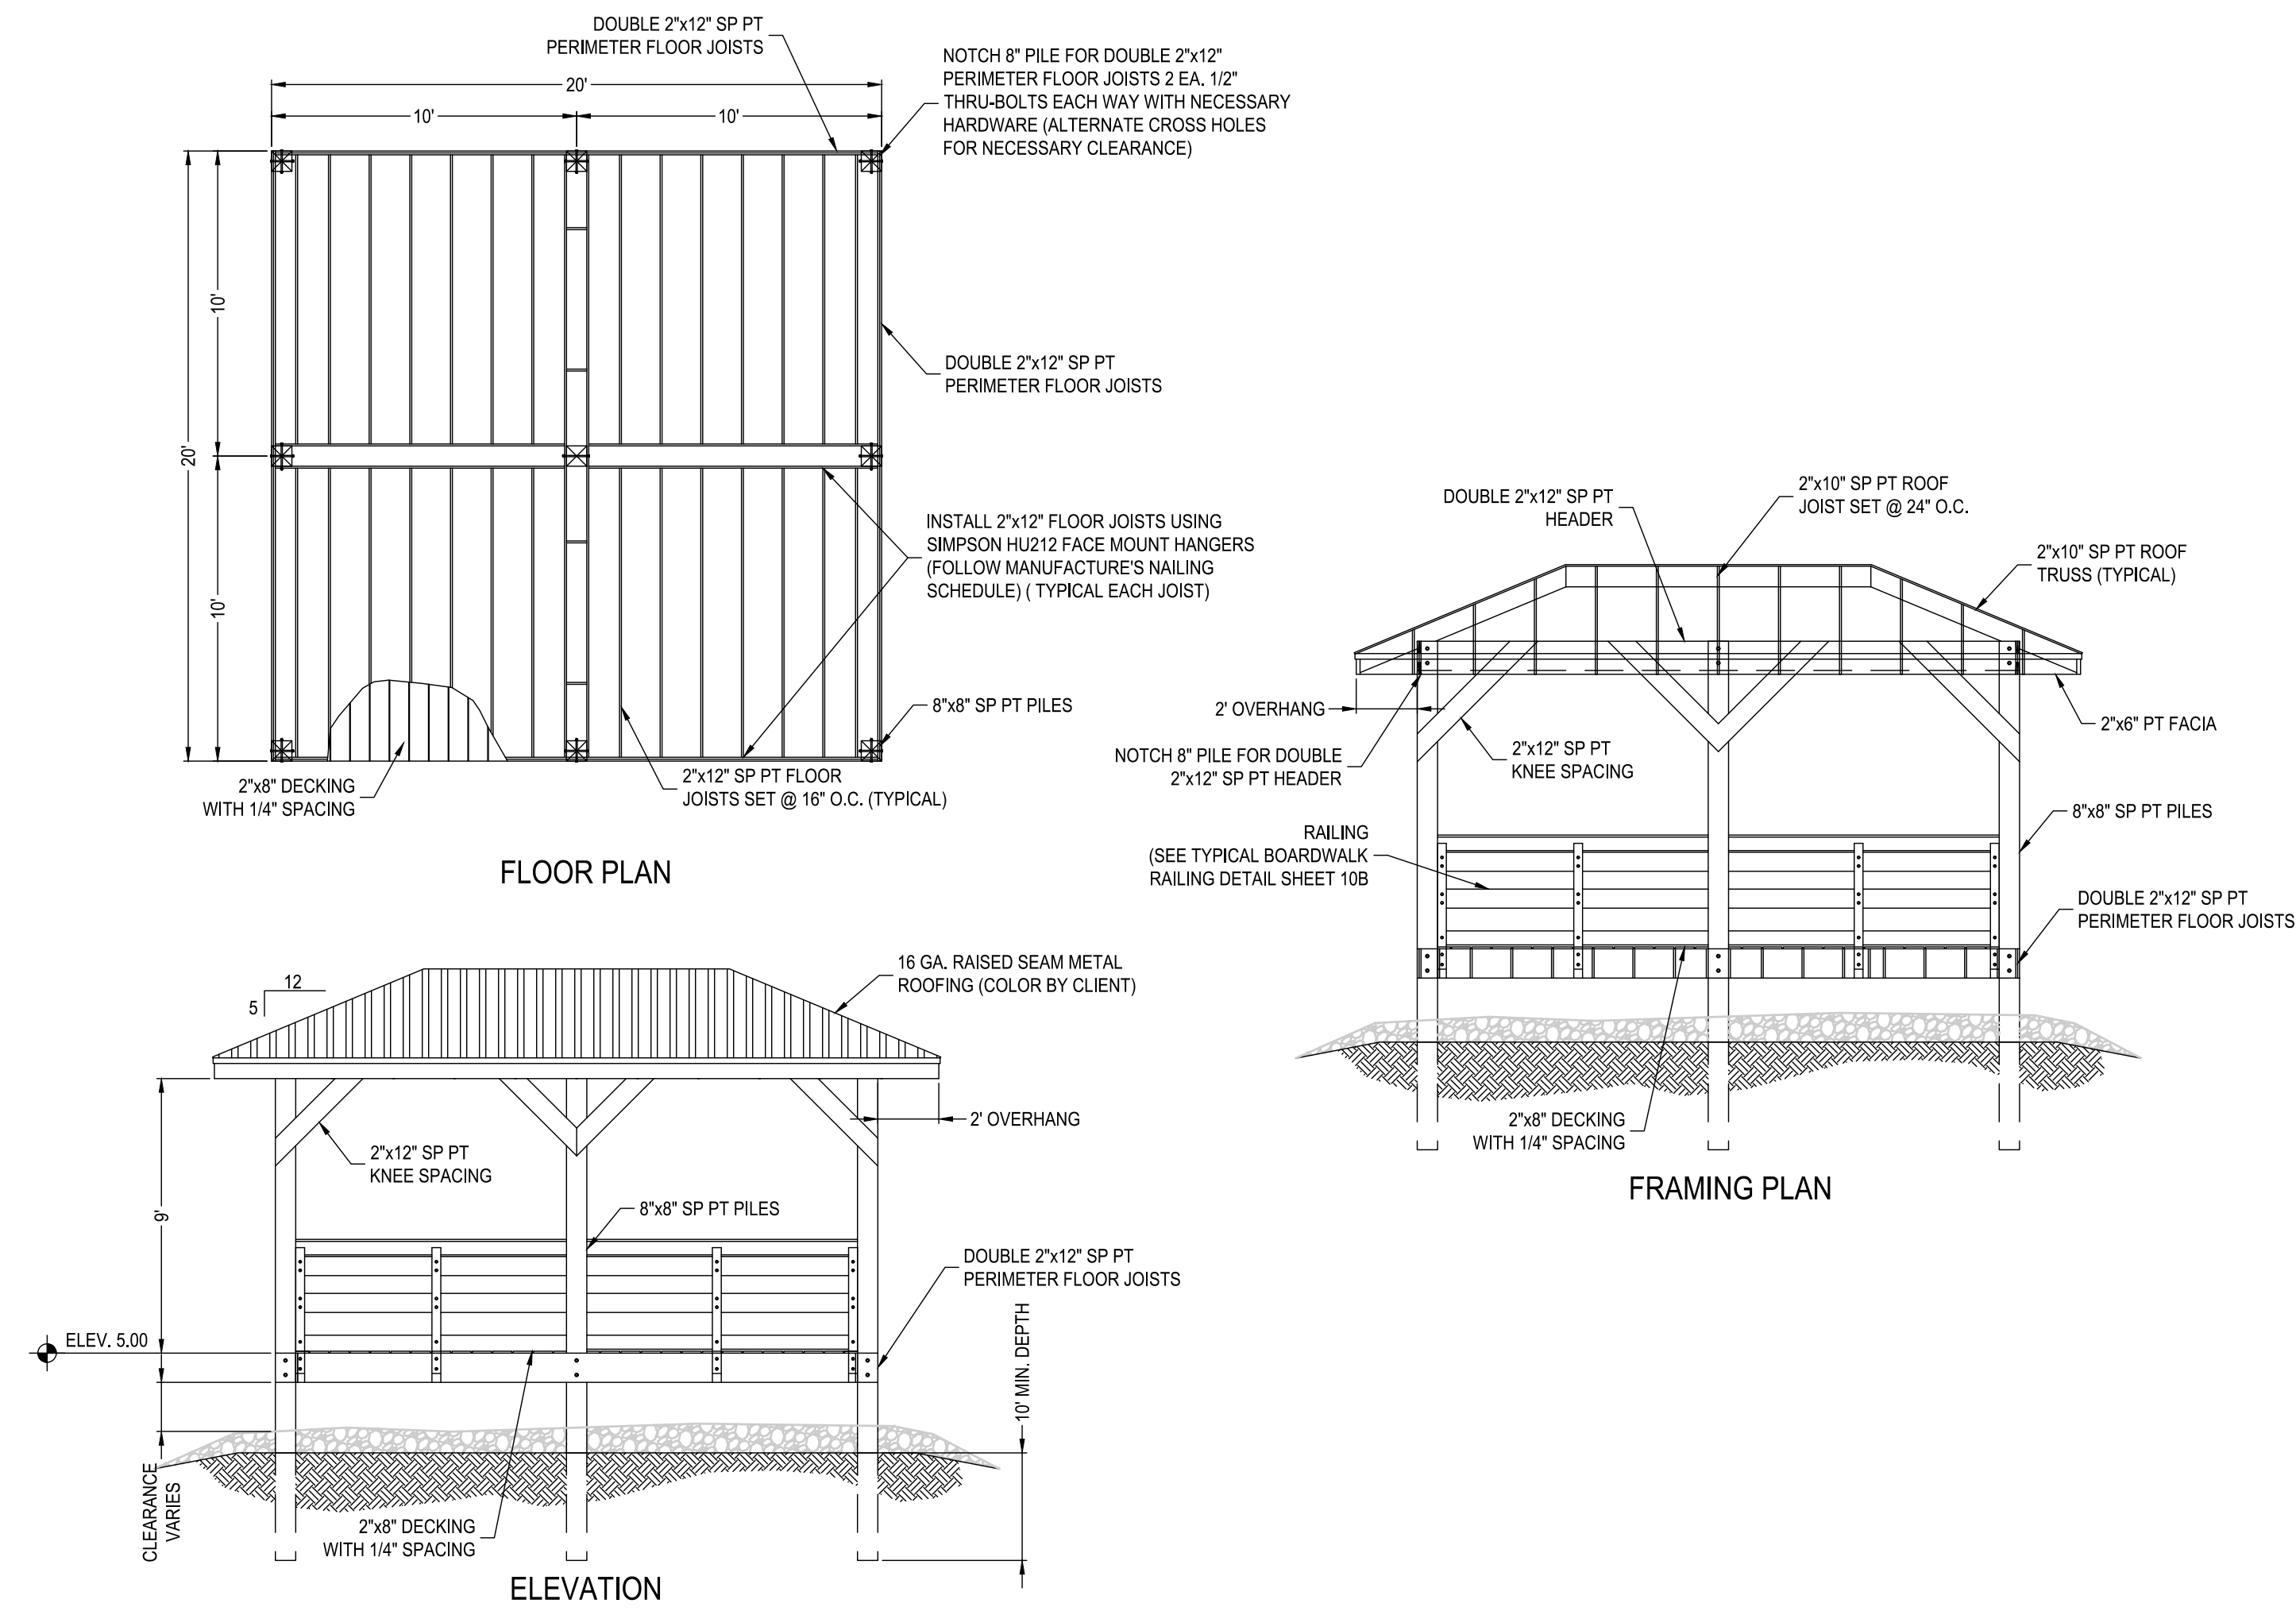

TYPICAL TIMBER BOARDWALK DETAIL

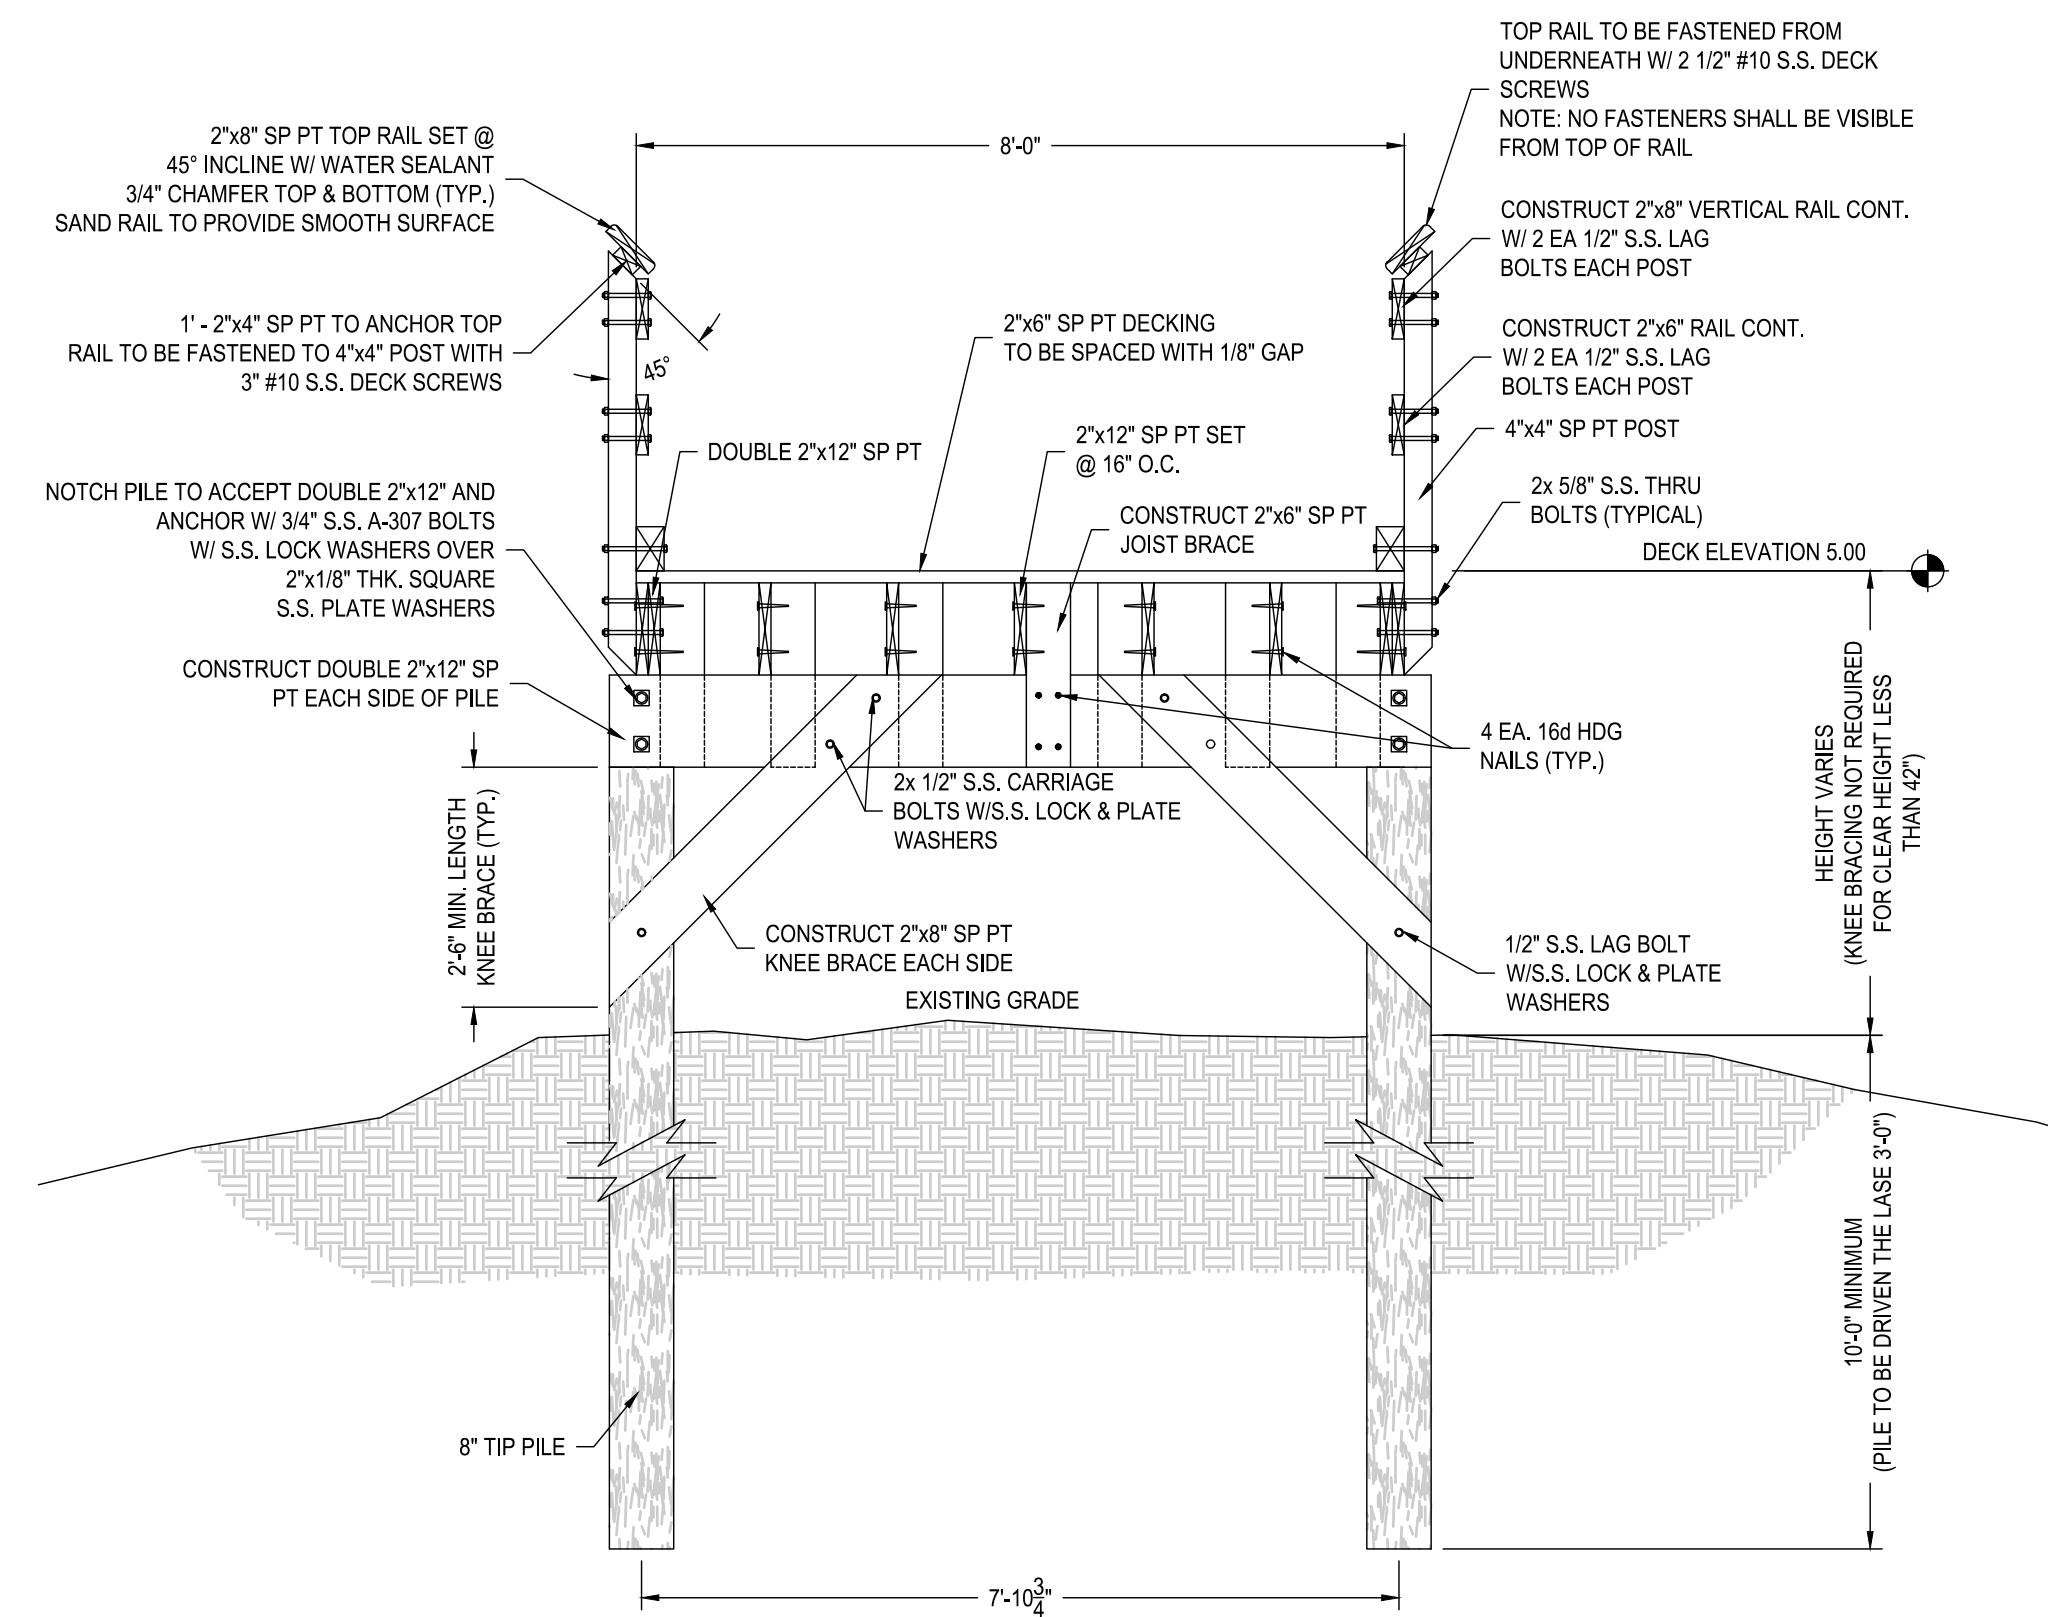

654 S.E. Baya Drive
Lake City, FL 32055
386.719.9985

BIRD CREEK BOAT RAMP IMPROVEMENTS
BOARD OF COUNTY COMMISSIONERS
LEVY COUNTY
FLORIDA

SEAL

WILLIAM A. MENADIER, P.E. 74581
EB 0008794

PRELIMINARY NOT FOR CONSTRUCTION

SCALE



REVISIONS

NO.	DESCRIPTION	DATE

DRAWN BY _____ BTW
APPROVED BY _____ WAM
CHECKED BY _____ WAM
DATE _____ JANUARY 2019

TITLE

PAVILION DETAILS

PROJECT NO. _____ 5008572

10B

SHEET NO.