ATTACHMENT 5

① COMPOSITE FRONT ELEVATION AT BAITERS WALK
1/8" = 1'-0"

② COMPOSITE REAR ELEVATION AT BLUE CRAB STREET
1/8" = 1'-0"

RESIDENTIAL | COMMERCIAL | INTERIORS

COURT ATKINS GROUP 32 BRUIN ROAD, BLUFFTON, SC 29910 +1 843 815 2557

PATRICK MASON CUSTOM HOMES - BLUE CRAB RESIDENCES

12.04.2025

COURT ATKINS
GROUP

© COPYRIGHT 2024 COURT ATKINS GROUP - THIS DRAWING IS THE PROPERTY OF THE ARCHITECT AND IS NOT TO BE REPRODUCED IN WHOLE OR IN PART BY ANY MEANS OR METHOD WITHOUT THE EXPRESS WRITTEN CONSENT OF THE ARCHITECT. ANY UNAUTHORIZED REPRODUCTION OR REUSE OF THESE DOCUMENTS WILL RESULT IN LEGAL ACTION.

ATTACHMENT 5

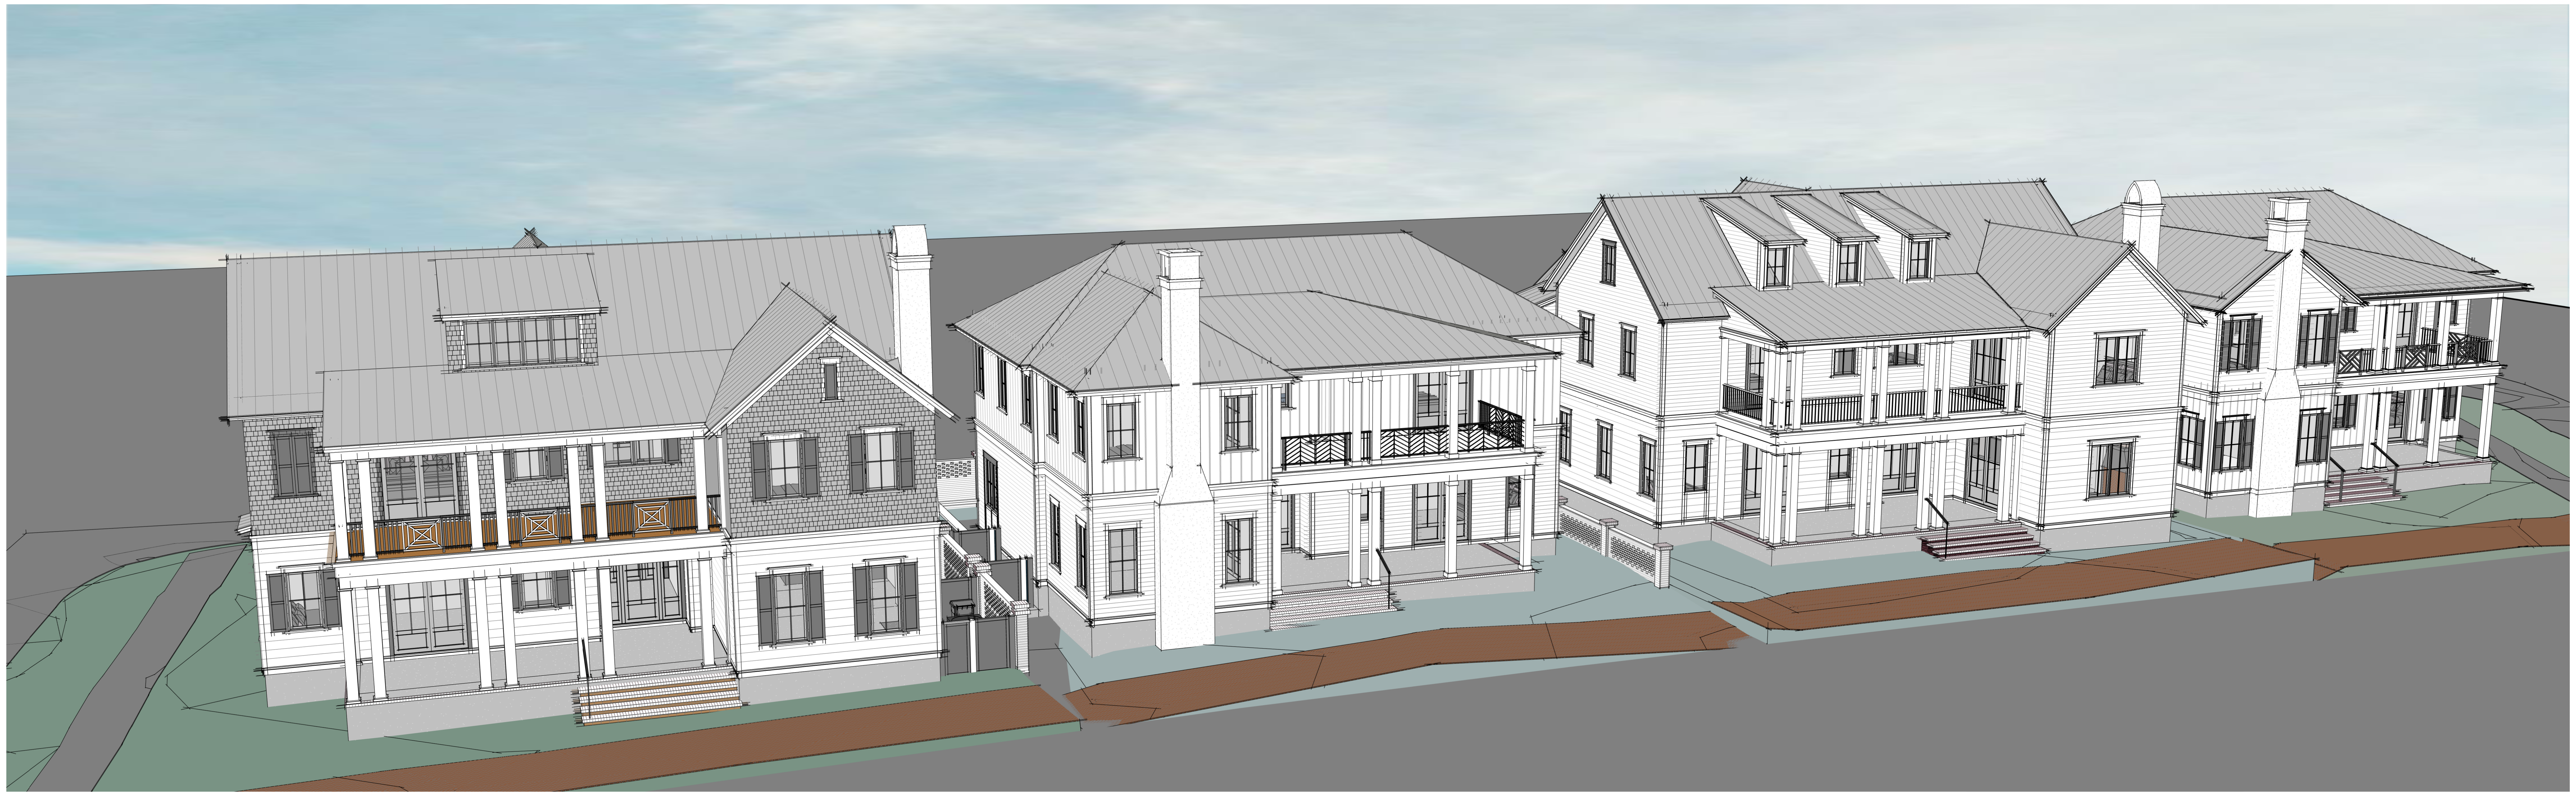

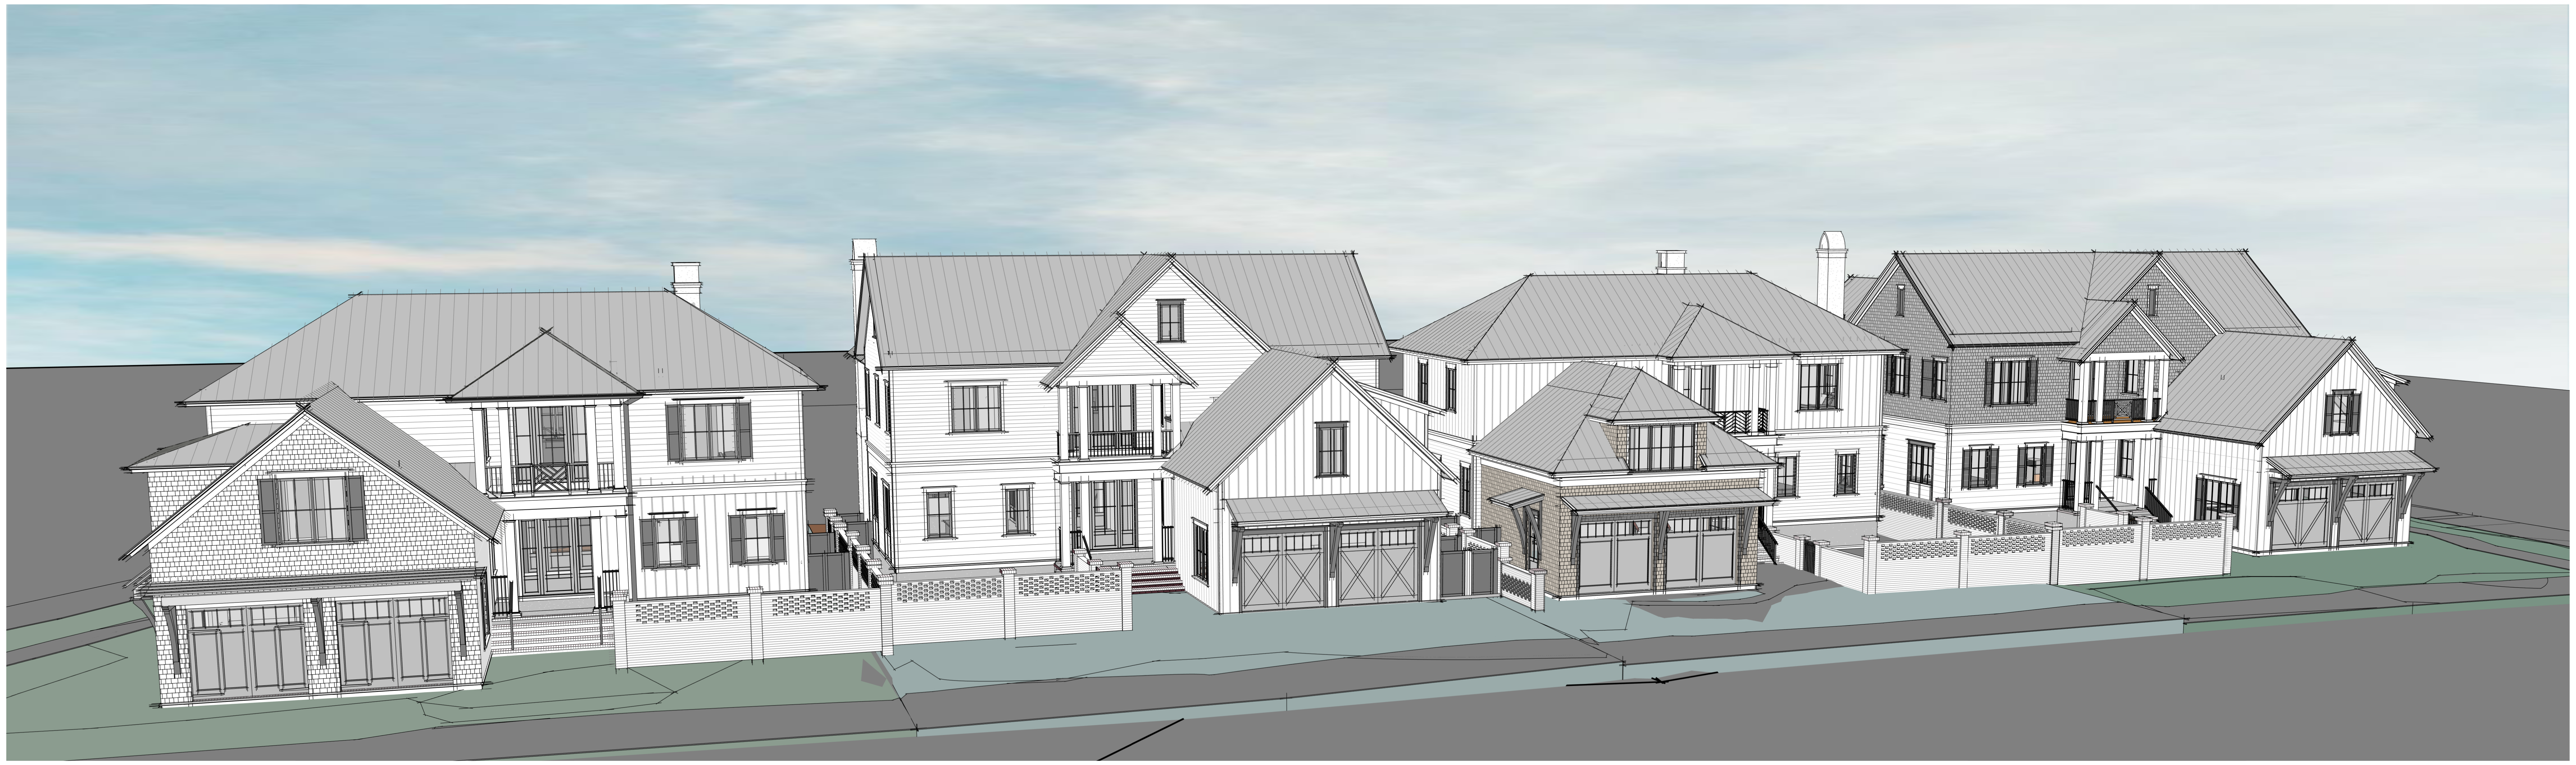

COURT ATKINS GROUP
32 BRUIN ROAD, BLUFFTON, SC 29910 +1 843 815 2557

RESIDENTIAL | COMMERCIAL | INTERIORS

PATRICK MASON CUSTOM HOMES - BLUE CRAB RESIDENCES

12.04.2025

COURT ATKINS
GROUP

© COPYRIGHT 2024 COURT ATKINS GROUP - THIS DRAWING IS THE PROPERTY OF THE ARCHITECT AND IS NOT TO BE REPRODUCED IN WHOLE OR IN PART BY ANY MEANS OR METHOD WITHOUT THE EXPRESS WRITTEN CONSENT OF THE ARCHITECT. ANY UNAUTHORIZED REPRODUCTION OR REUSE OF THESE DOCUMENTS WILL RESULT IN LEGAL ACTION.

ATTACHMENT 5

COMPOSITE PLANS
LOTS 49-52

FINAL LANDSCAPE DEVELOPMENT PLANS

For

Patrick Mason Custom Homes

Lot 51 Blue Crab Street
Bluffton, SC

December 10, 2025

State of South Carolina
Registered Landscape Architect
No. 1663
Maria Drawdy

0 5 10 20 40
Scale: 1" = 10'

Prepared By:
Maria Drawdy, PLA

MARIA GHYS DESIGNS LLC
P.O. Box 3523, Bluffton, SC
mariaghysdesigns@gmail.com
(843) 816-2565