


1 EXISTING WEST ELEVATION
1/8" = 1'-0"



2 EXISTING SOUTH ELEVATION
1/8" = 1'-0"

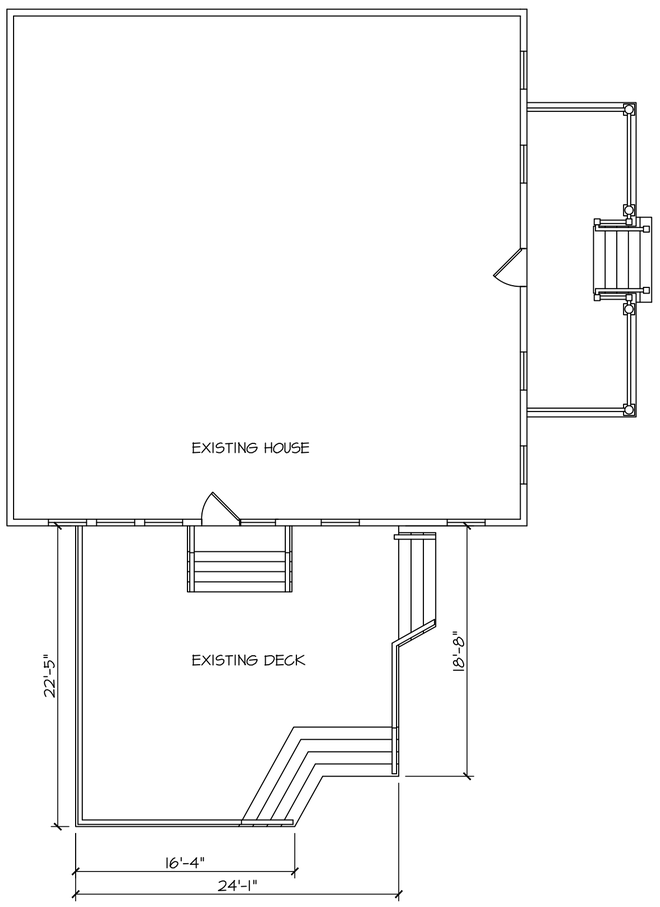

3 EXISTING FIRST FLOOR FLOOR PLAN
1/8" = 1'-0"

EMAIL:
MANNYPIMENTEL38@GMAIL.COM
CELL: 401 500 2147

RENOVATIONS TO 693 HOPE ST

BRISTOL, RI

REVISIONS:

DO NOT SCALE DRAWINGS


STATUS:	FOR HDC REVIEW & PERMIT
DATE:	9.10.26

DESCRIPTION:

EXISTING PLANS

DRAWING #

E1.0

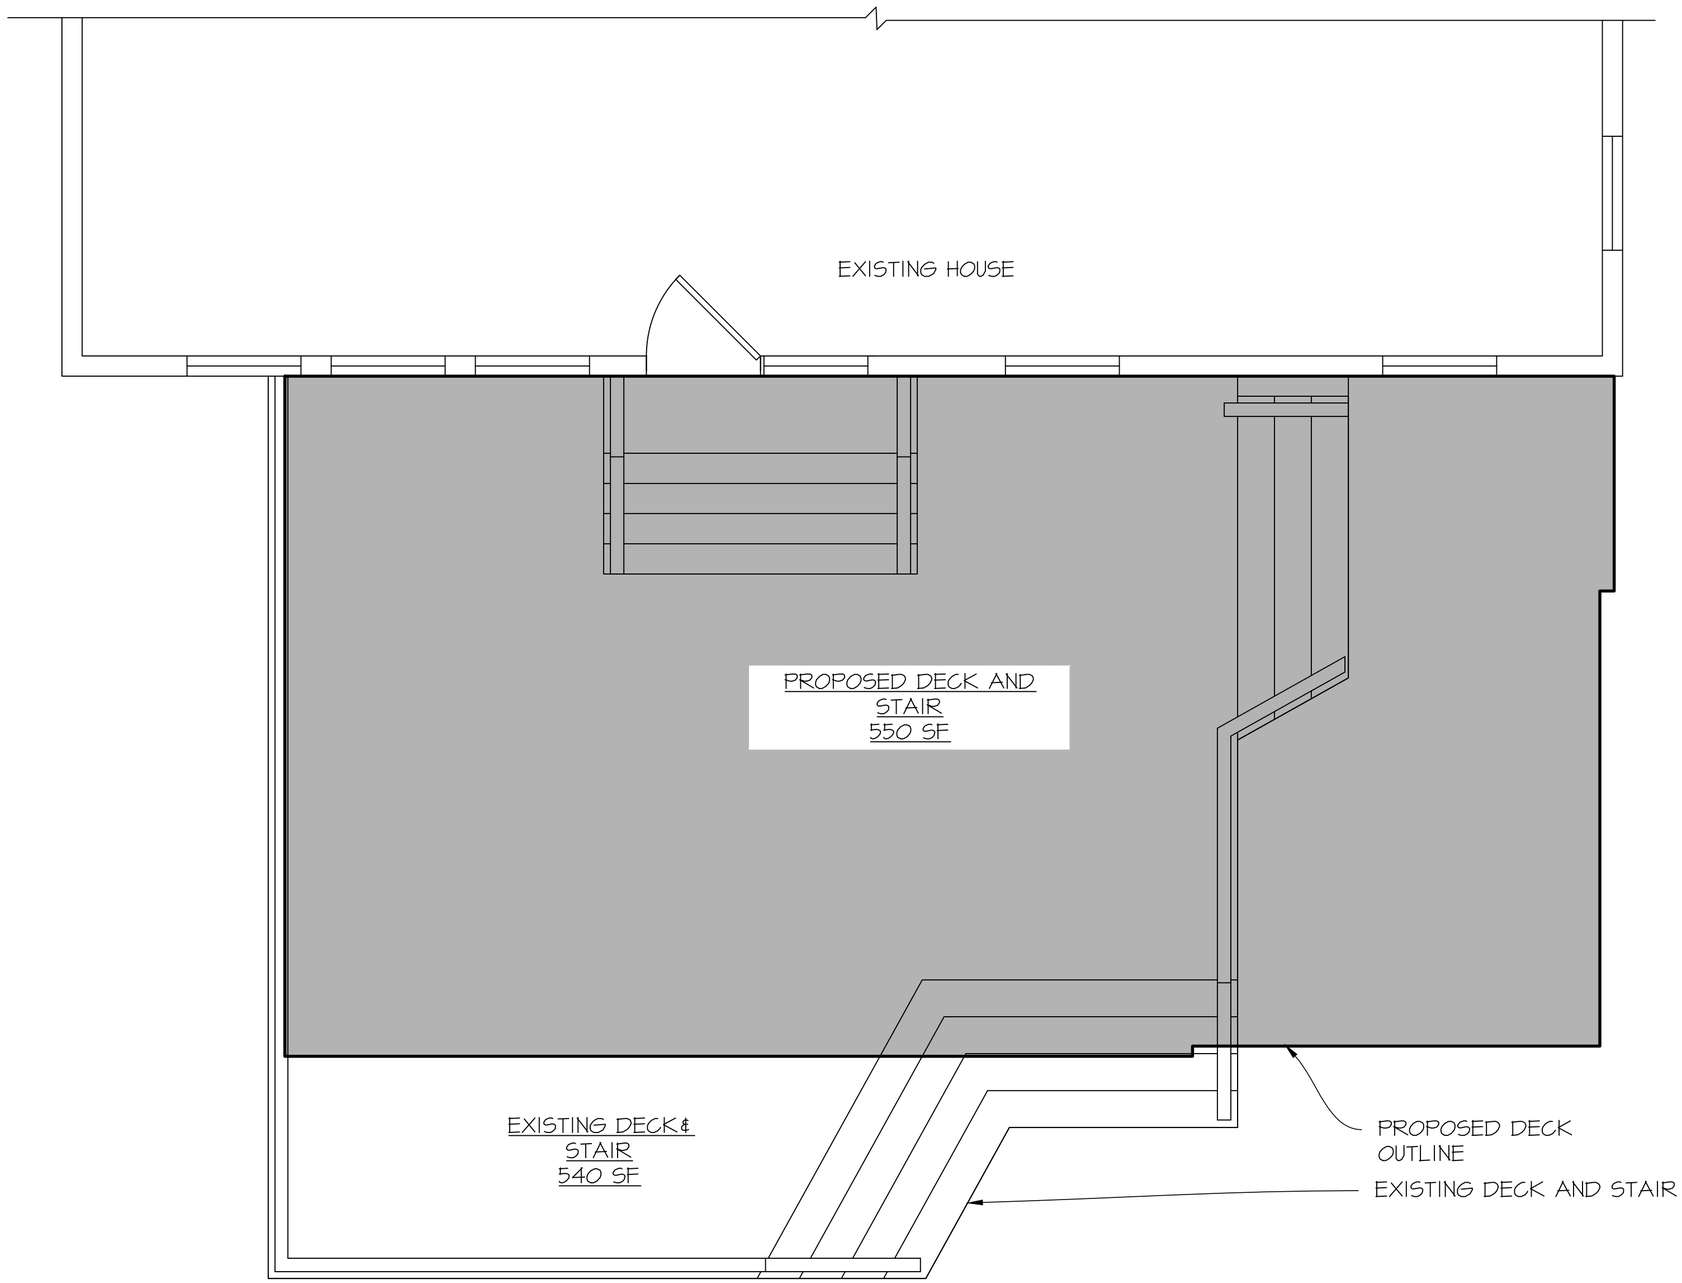

EXISTING VS PROPOSED DECK OVERLAY & AREA COMPARISON

EMAIL:
MANNYPIMENTEL38@GMAIL.COM

CELL: 401 500 2147

RENOVATIONS TO 693 HOPE ST

BRISTOL, RI

REVISIONS:

DO NOT SCALE DRAWINGS

STATUS: FOR HDC REVIEW & PERMIT


DATE: 9.10.26

DESCRIPTION:

EXISTING VS PROPOSED

DRAWING #

A0.0

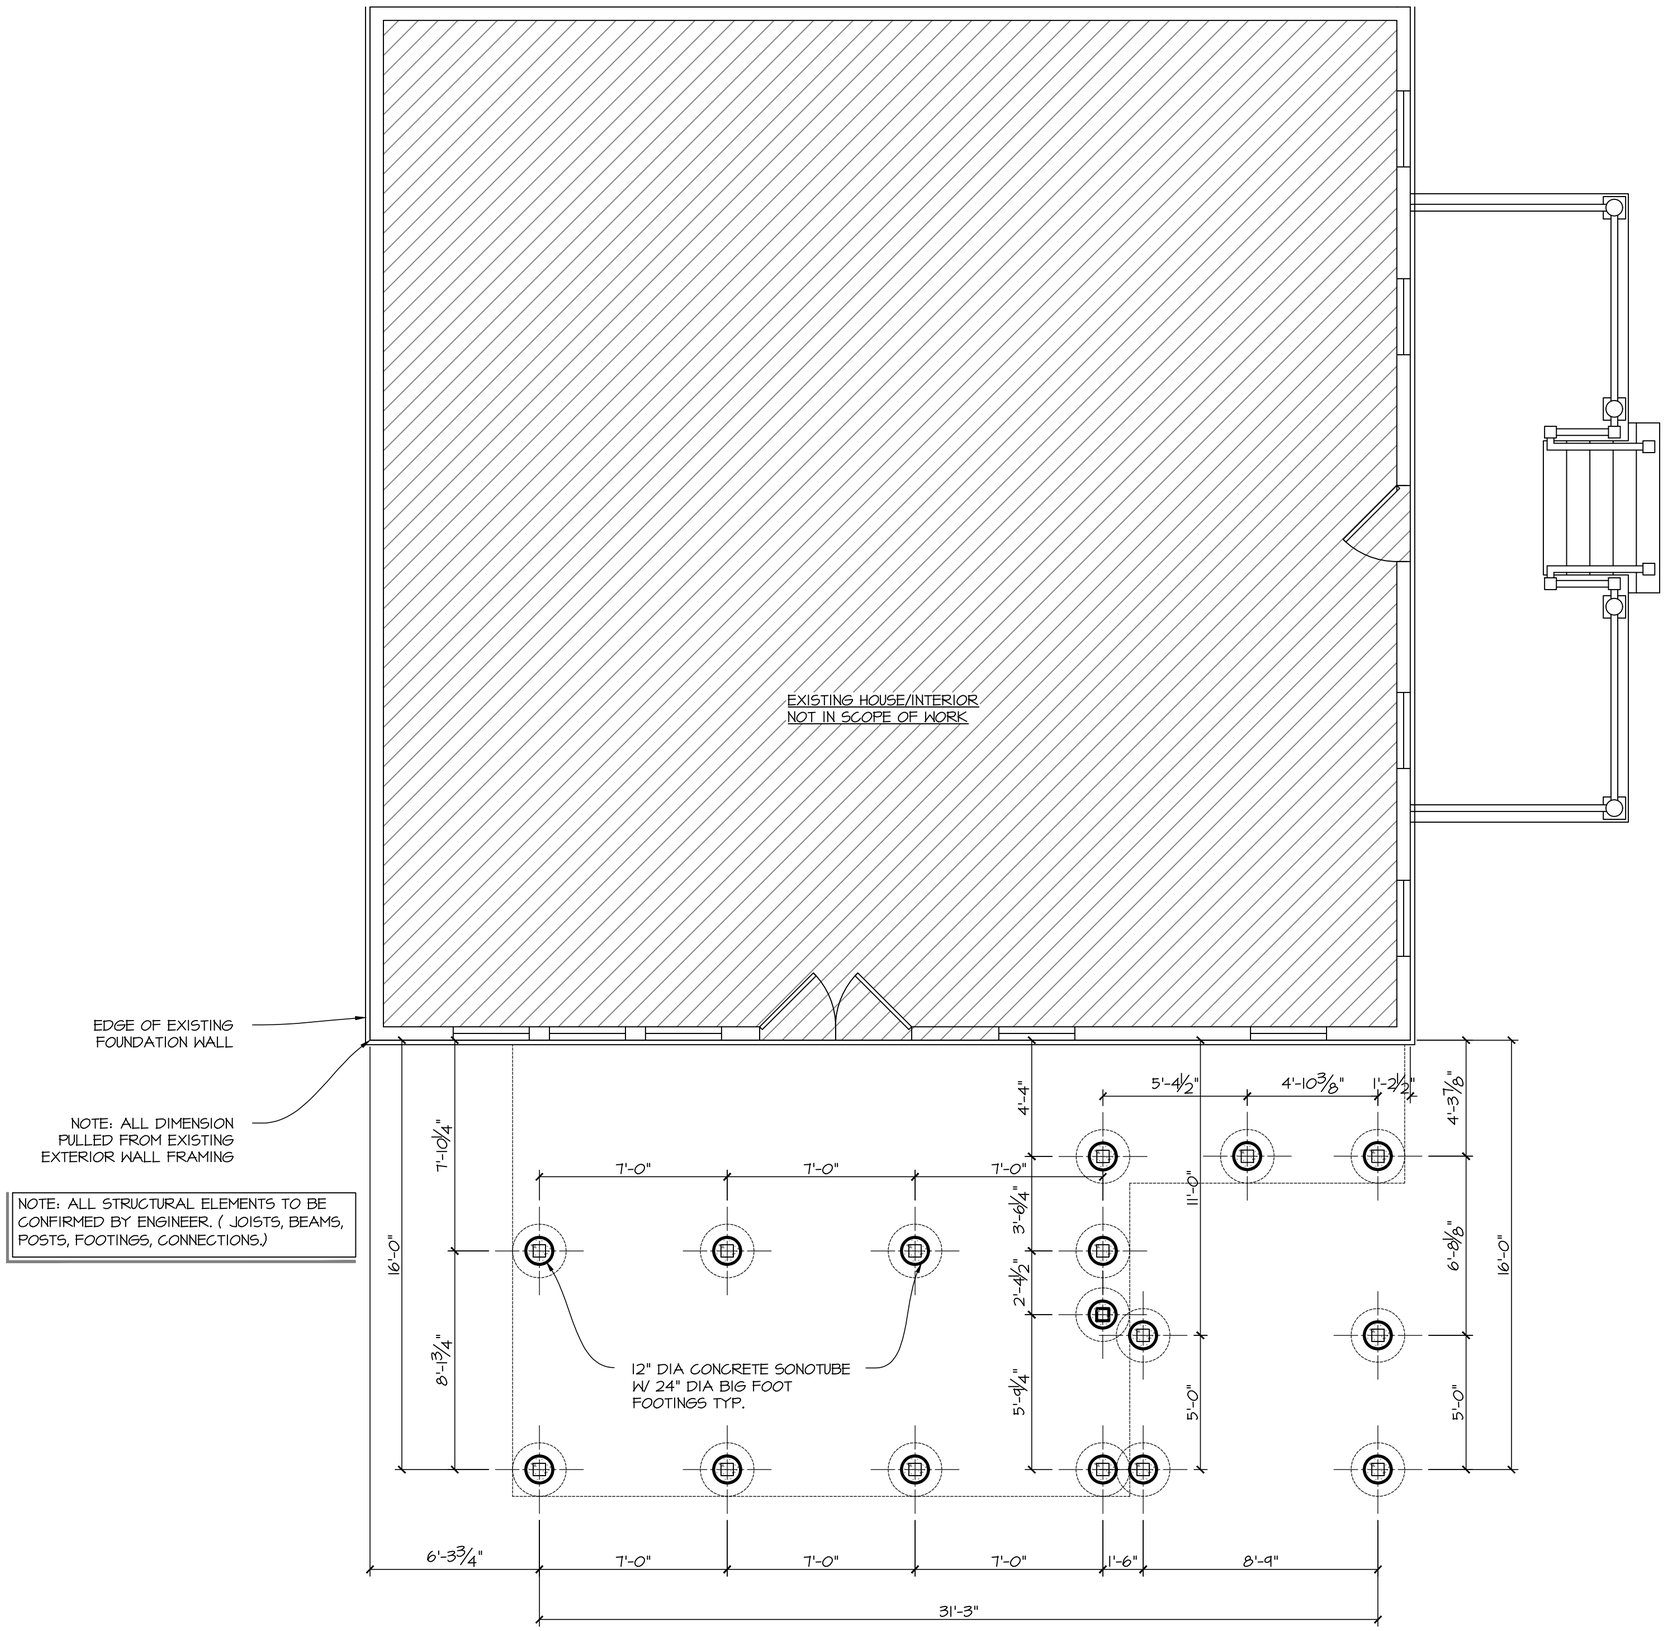

1 FOUNDATION PLAN
1/4" = 1'-0"

EMAIL:
MANNYPIMENTEL38@GMAIL.COM
CELL: 401 500 2147

RENOVATIONS TO 693 HOPE ST

BRISTOL, RI

REVISIONS:

DO NOT SCALE DRAWINGS

STATUS: FOR HDC REVIEW & PERMIT


DATE: 9.10.26

DESCRIPTION:

FOUNDATION PLAN

DRAWING #

S0.1

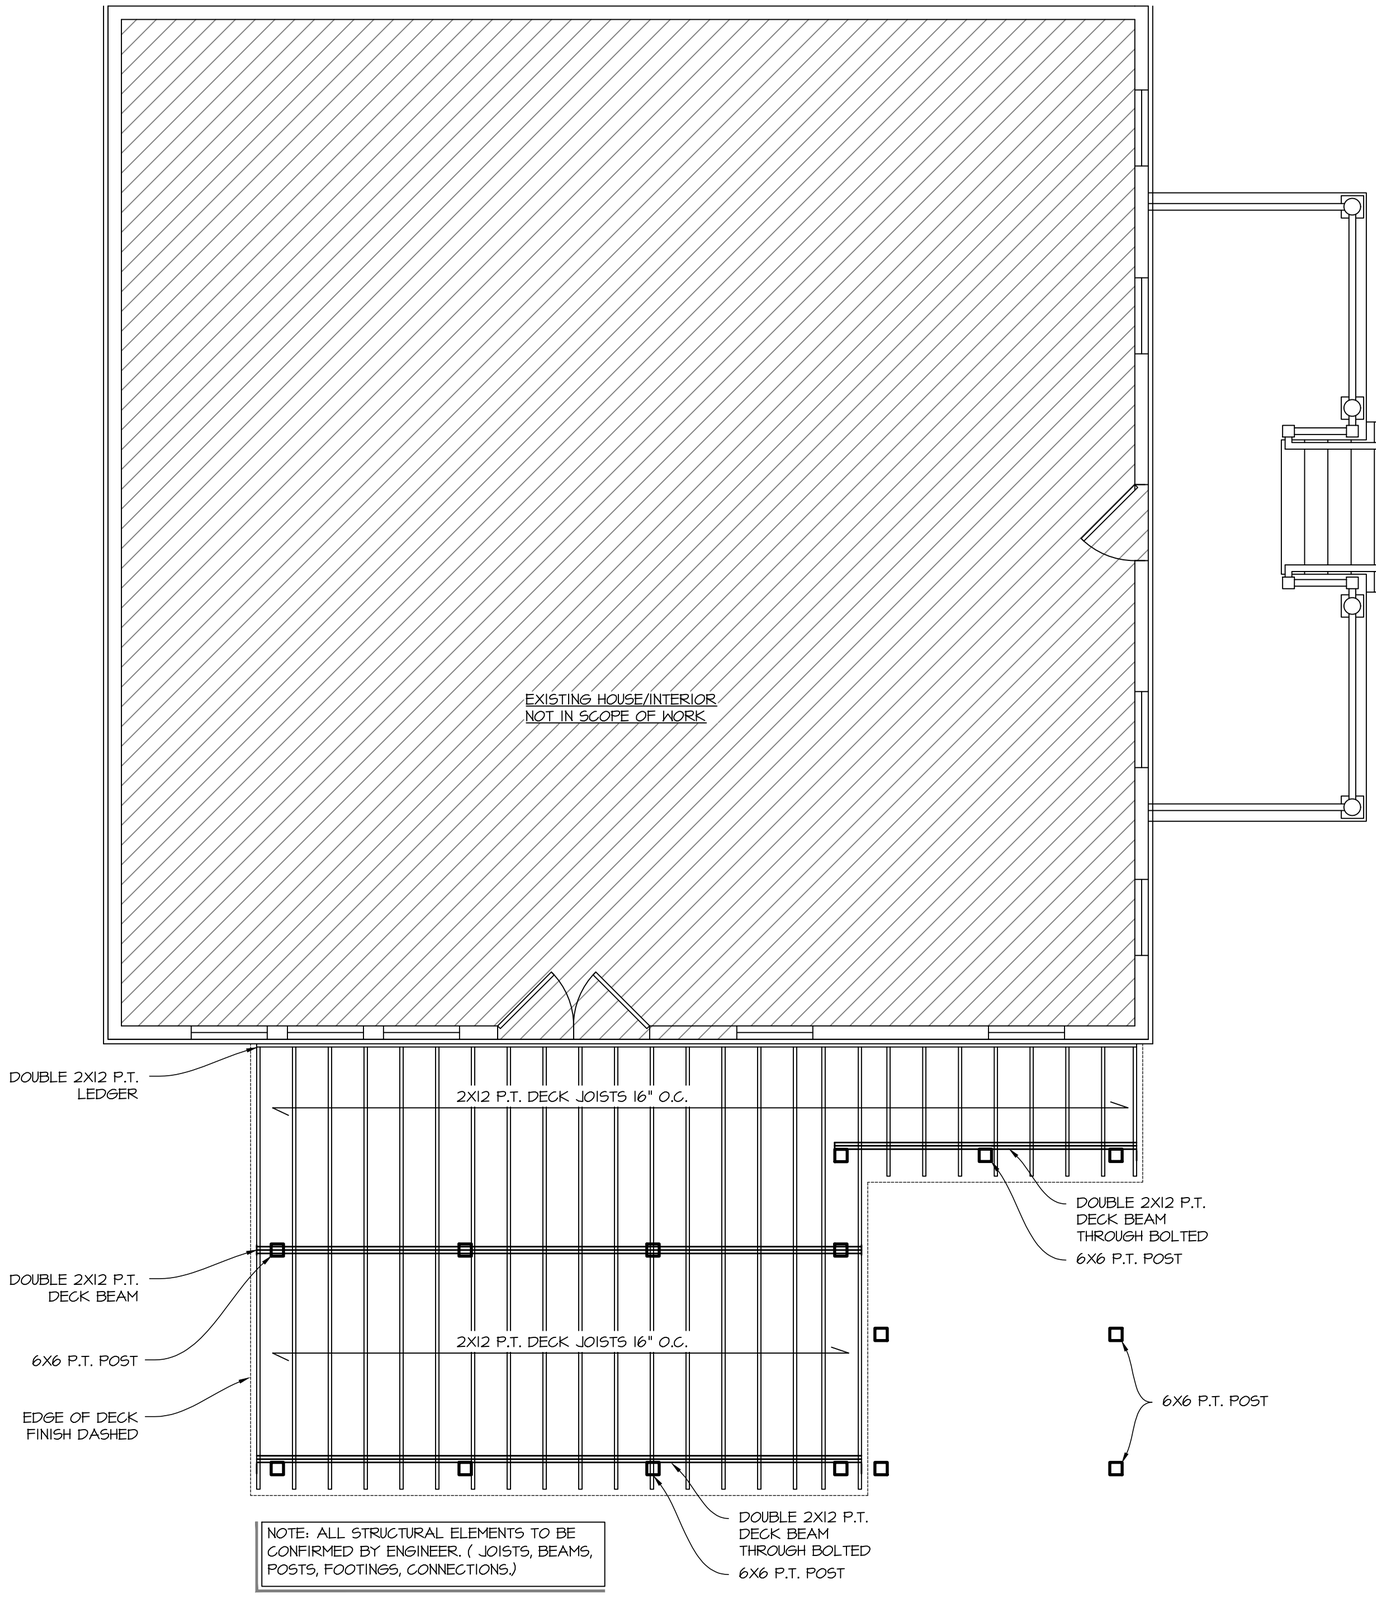

NOTE: ALL STRUCTURAL ELEMENTS TO BE CONFIRMED BY ENGINEER. (JOISTS, BEAMS, POSTS, FOOTINGS, CONNECTIONS.)

1 FIRST FLOOR FRAMING PLAN
1/4" = 1'-0"

EMAIL:
MANNYPIMENTEL38@GMAIL.COM

CELL: 401 500 2147

RENOVATIONS TO 693 HOPE ST

BRISTOL, RI

REVISIONS:

DO NOT SCALE DRAWINGS

STATUS: FOR HDC REVIEW & PERMIT


DATE: 9.10.26

DESCRIPTION:

FRAMING PLANS

DRAWING #

S1.0

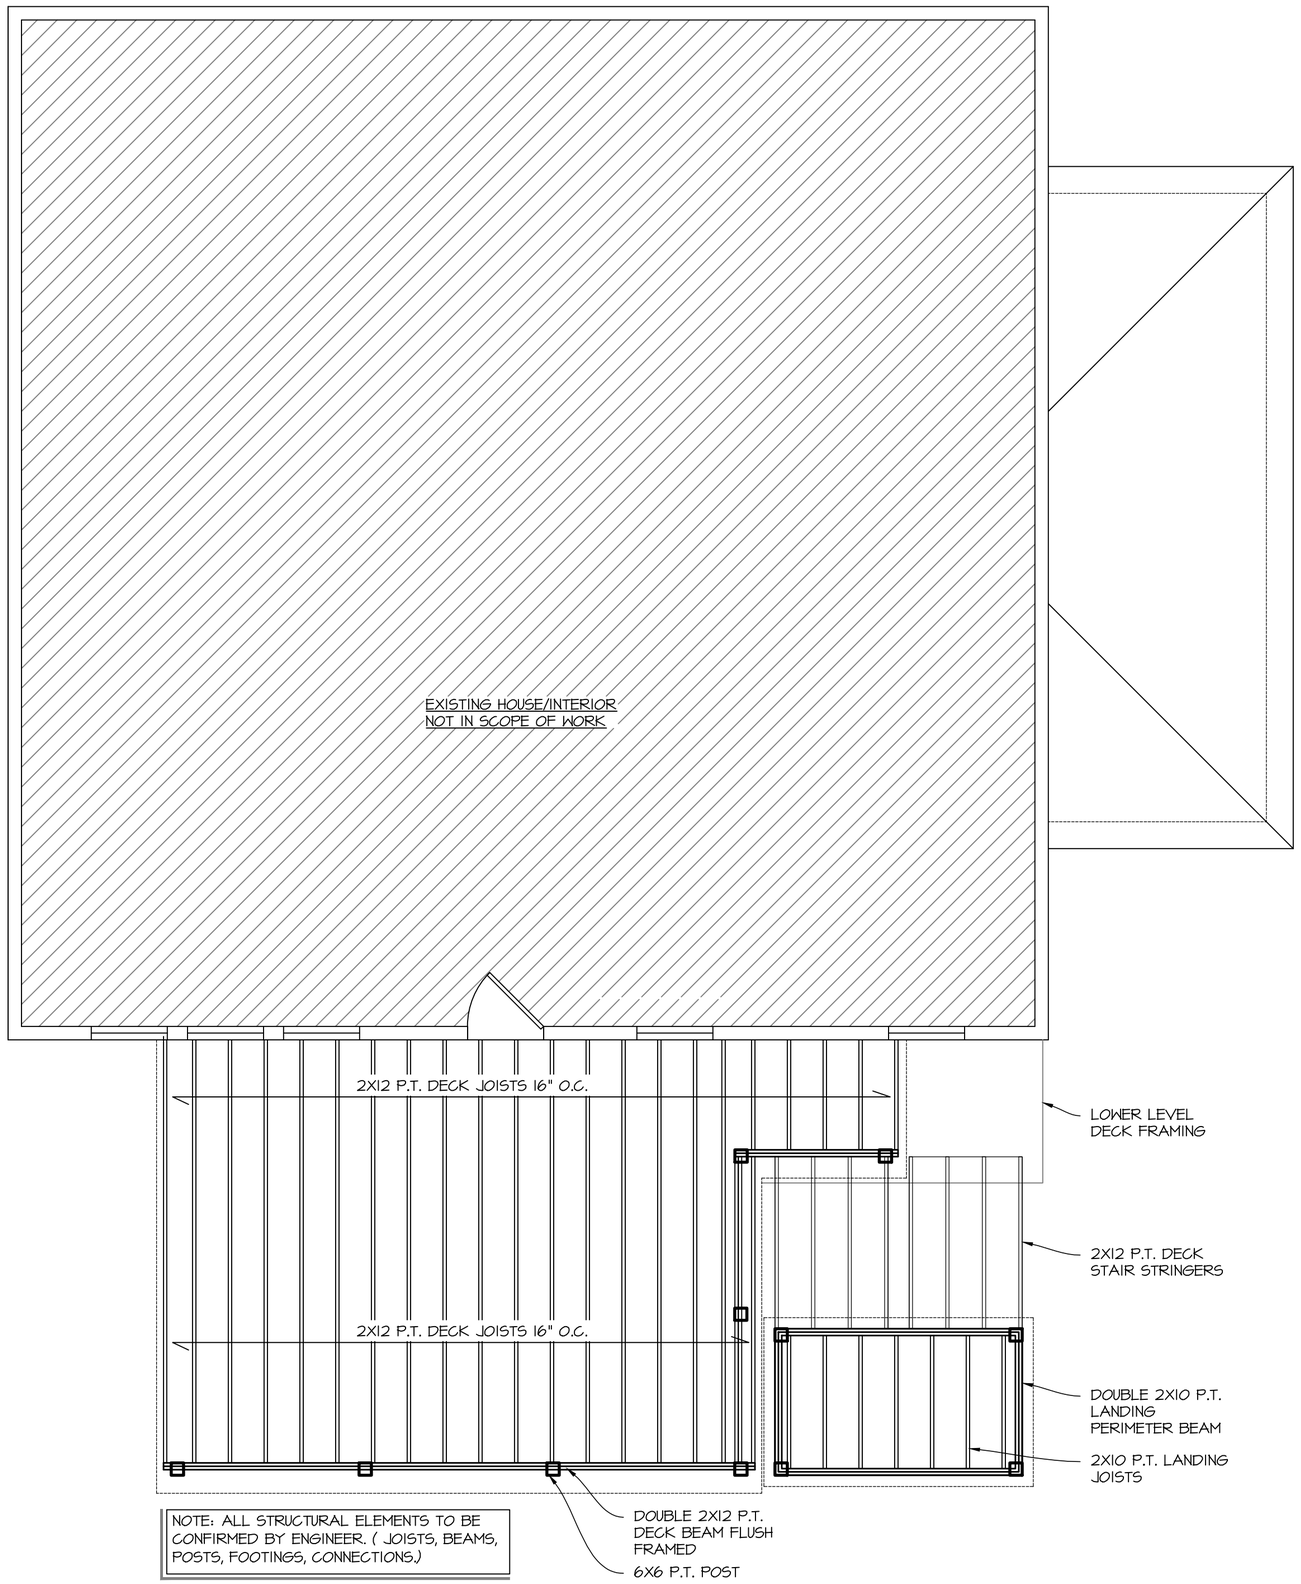

1 SECOND FLOOR FRAMING PLAN
1/4" = 1'-0"

EMAIL:
MANNYPIMENTEL38@GMAIL.COM

CELL: 401 500 2147

RENOVATIONS TO 693 HOPE ST

BRISTOL, RI

REVISIONS:

DO NOT SCALE DRAWINGS


STATUS:	FOR HDC REVIEW & PERMIT
DATE:	9.10.26

DESCRIPTION:

FRAMING PLANS

DRAWING #

S1.1

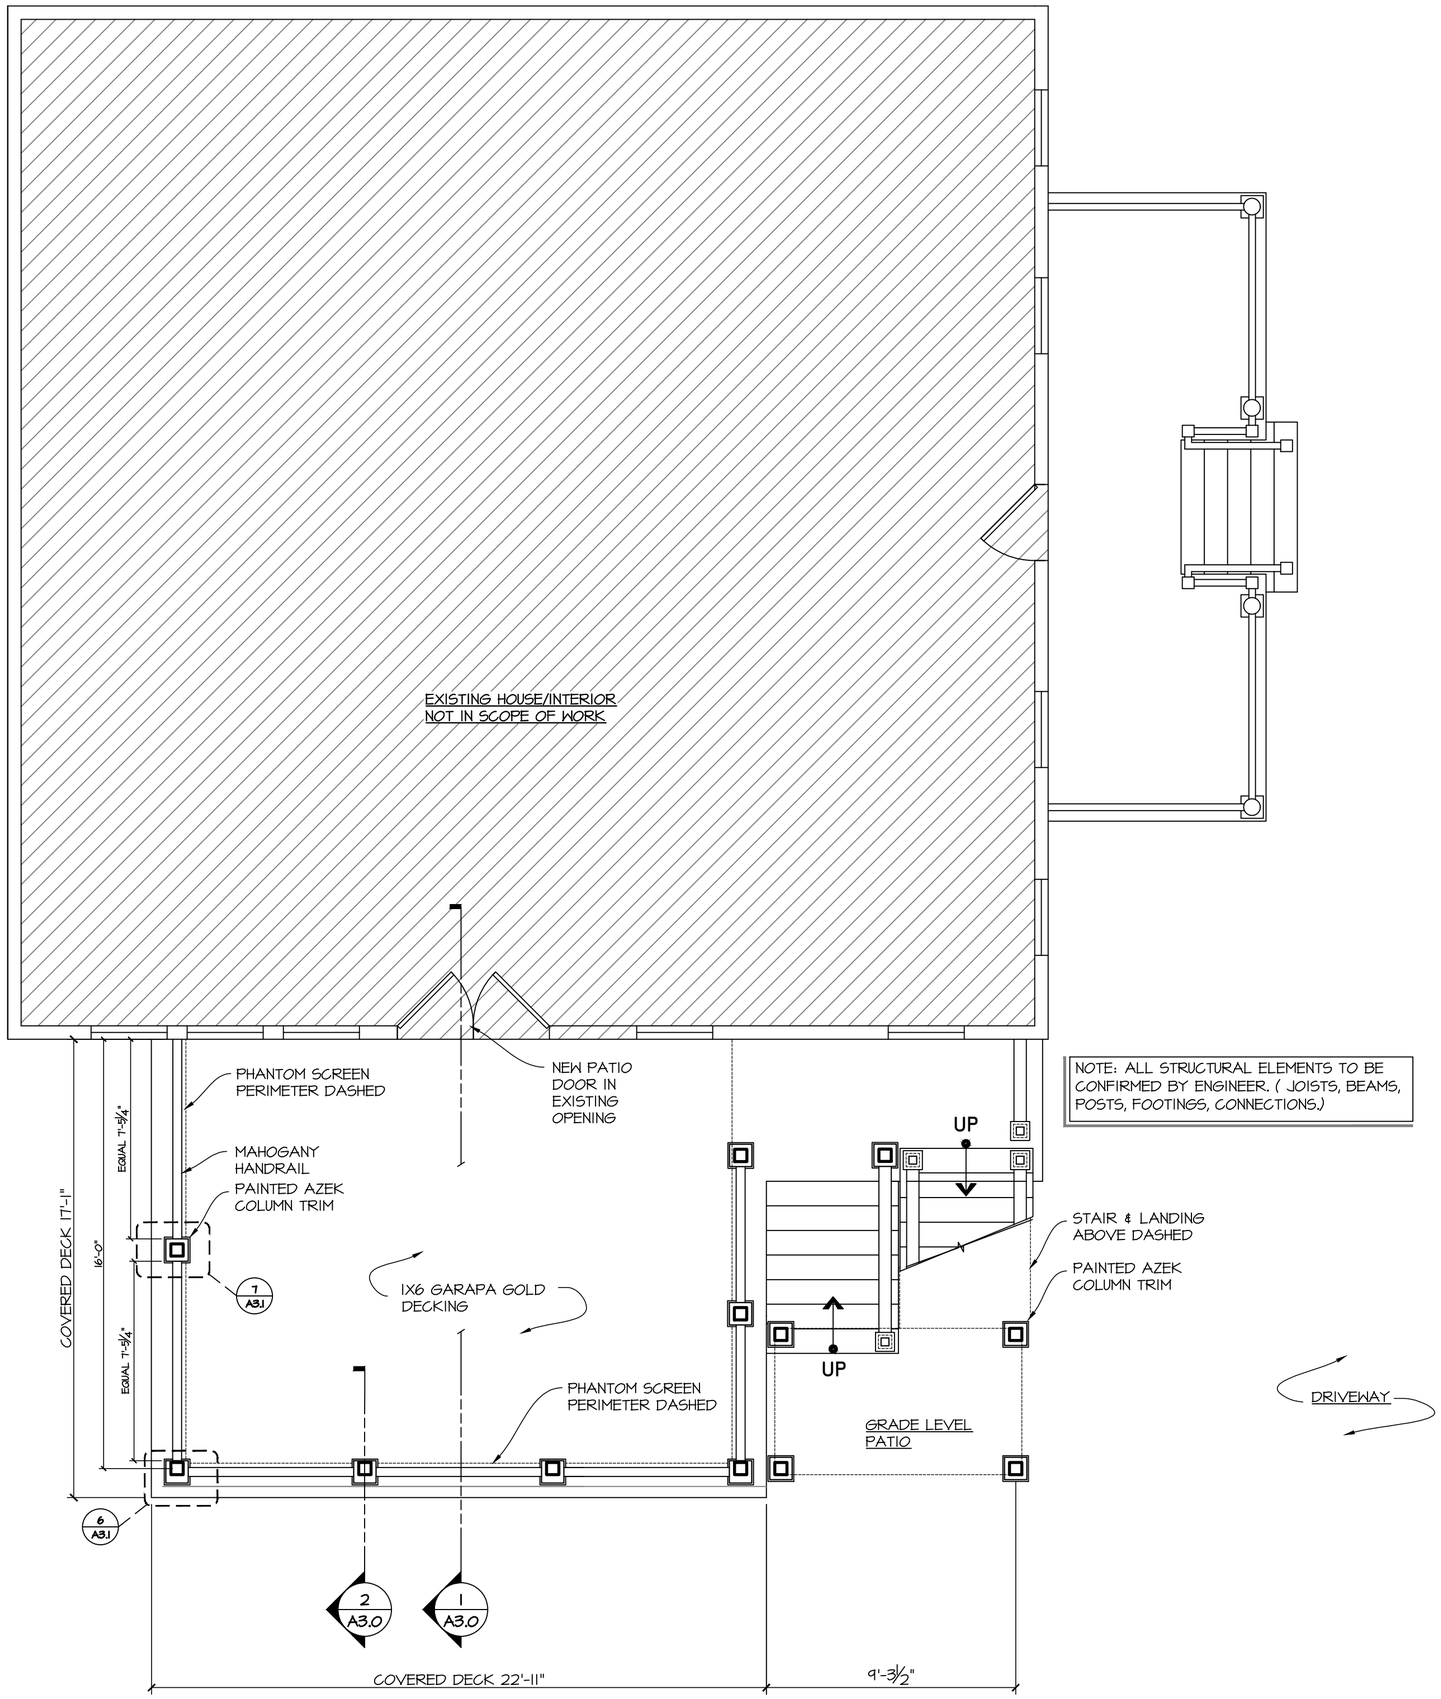

NOTE: ALL STRUCTURAL ELEMENTS TO BE CONFIRMED BY ENGINEER. (JOISTS, BEAMS, POSTS, FOOTINGS, CONNECTIONS.)

1 FIRST FLOOR FLOOR PLAN
1/4" = 1'-0"

EMAIL:
MANNYPIMENTEL38@GMAIL.COM

CELL: 401 500 2147

RENOVATIONS TO 693 HOPE ST

BRISTOL, RI

REVISIONS:

DO NOT SCALE DRAWINGS

STATUS: FOR HDC REVIEW & PERMIT


DATE: 9.10.26

DESCRIPTION:

FLOOR PLANS

DRAWING #

A1.0

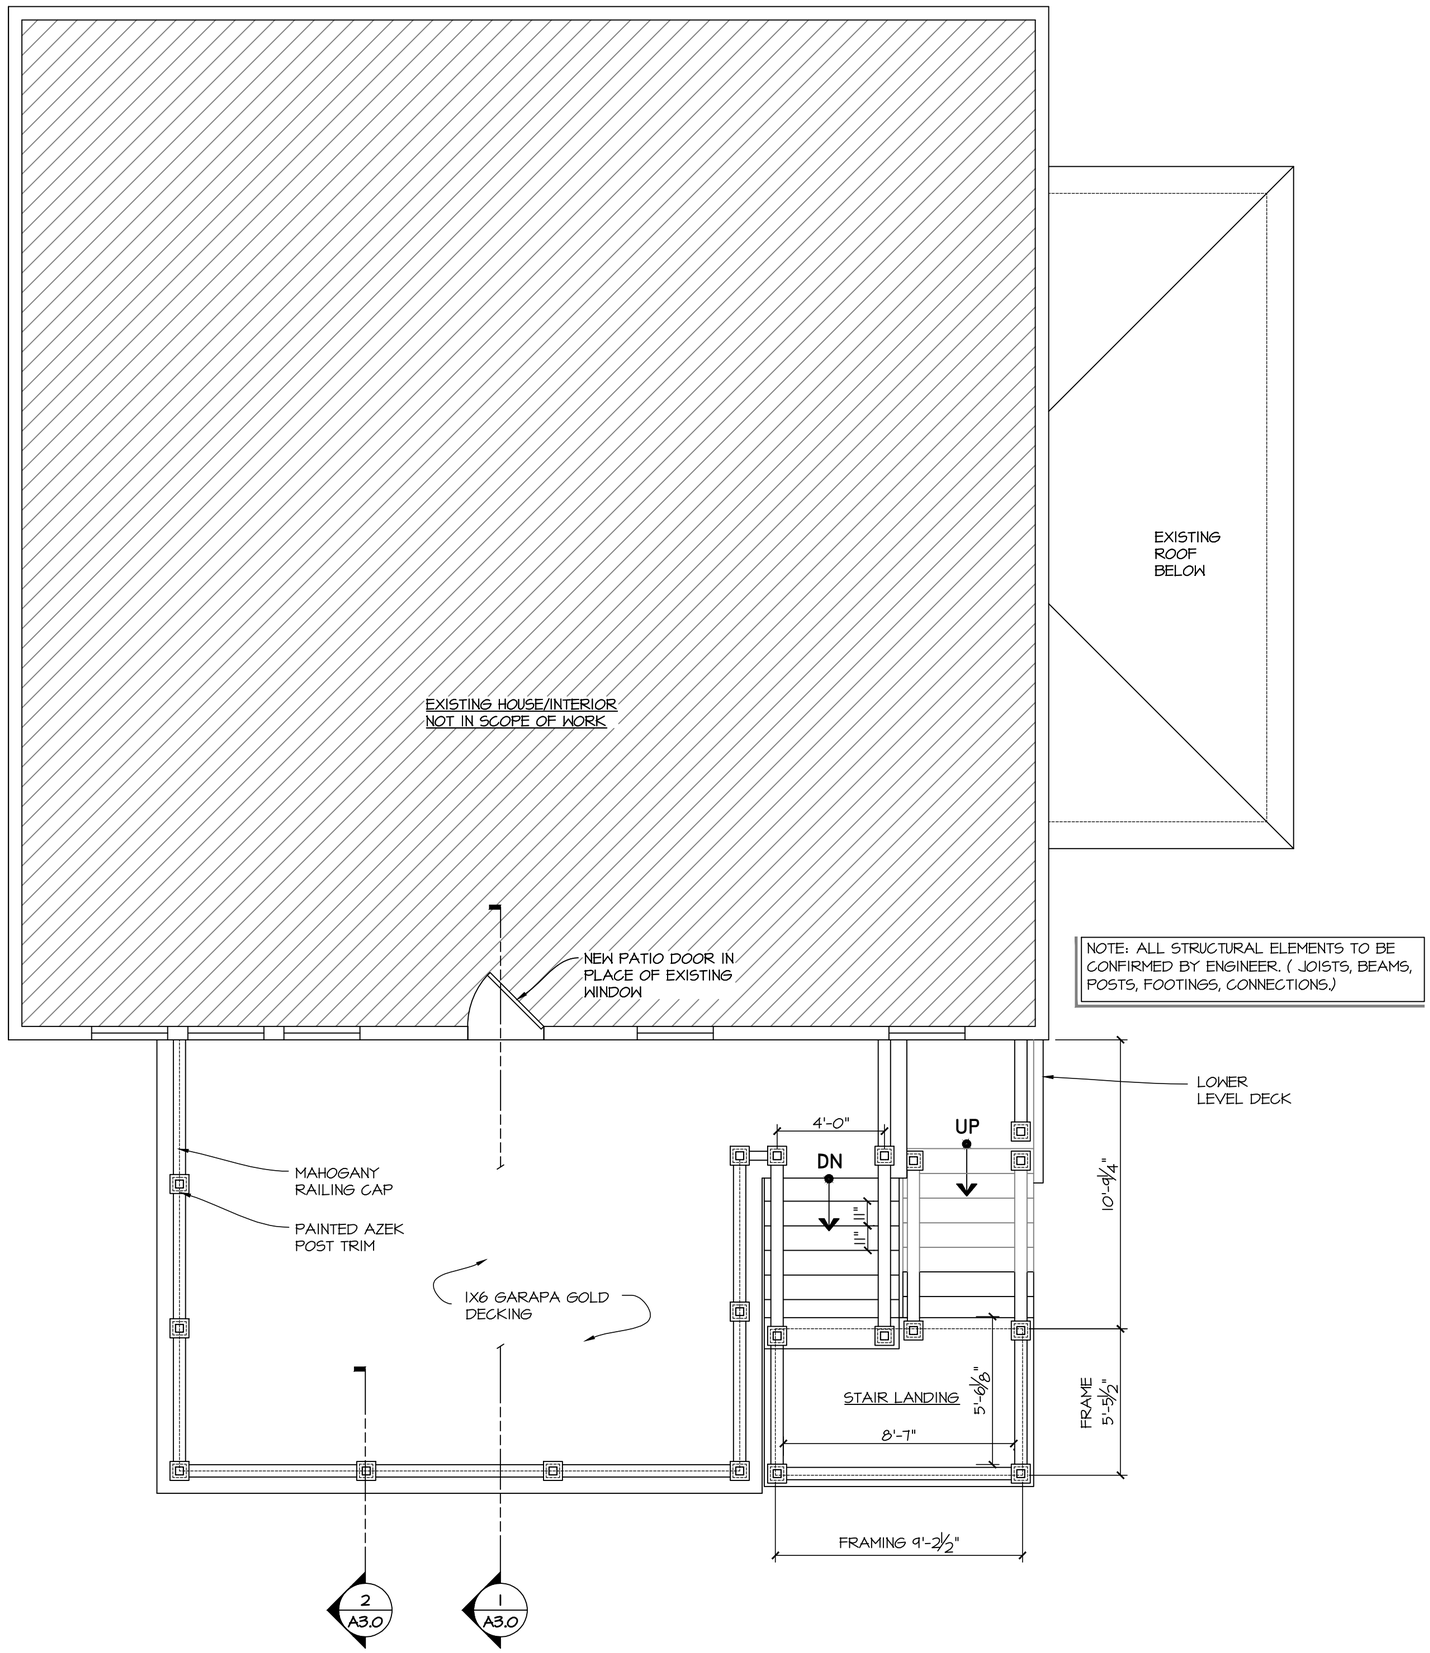

NOTE: ALL STRUCTURAL ELEMENTS TO BE CONFIRMED BY ENGINEER. (JOISTS, BEAMS, POSTS, FOOTINGS, CONNECTIONS.)

1 SECOND FLOOR FLOOR PLAN
1/4" = 1'-0"

EMAIL:
MANNYPIMENTEL38@GMAIL.COM

CELL: 401 500 2147

RENOVATIONS TO 693 HOPE ST

BRISTOL, RI

REVISIONS:

DO NOT SCALE DRAWINGS

STATUS:	FOR HDC REVIEW & PERMIT
DATE:	9.10.26

DESCRIPTION:


FLOOR PLANS

DRAWING #

A1.1

NOTE: ALL STRUCTURAL ELEMENTS TO BE CONFIRMED BY ENGINEER. (JOISTS, BEAMS, POSTS, FOOTINGS, CONNECTIONS.)

NOTE: G.C. TO VERIFY FINISH FLOOR ELEVATION OF EACH LEVEL DURING CONSTRUCTION, IF FINISH FLOOR ELEVATIONS DIFFER FROM DRAWINGS HEIGHT ADJUSTMENTS TO BE MADE IN OVER ALL COLUMN HEIGHT. COORD. W/ DESIGNER

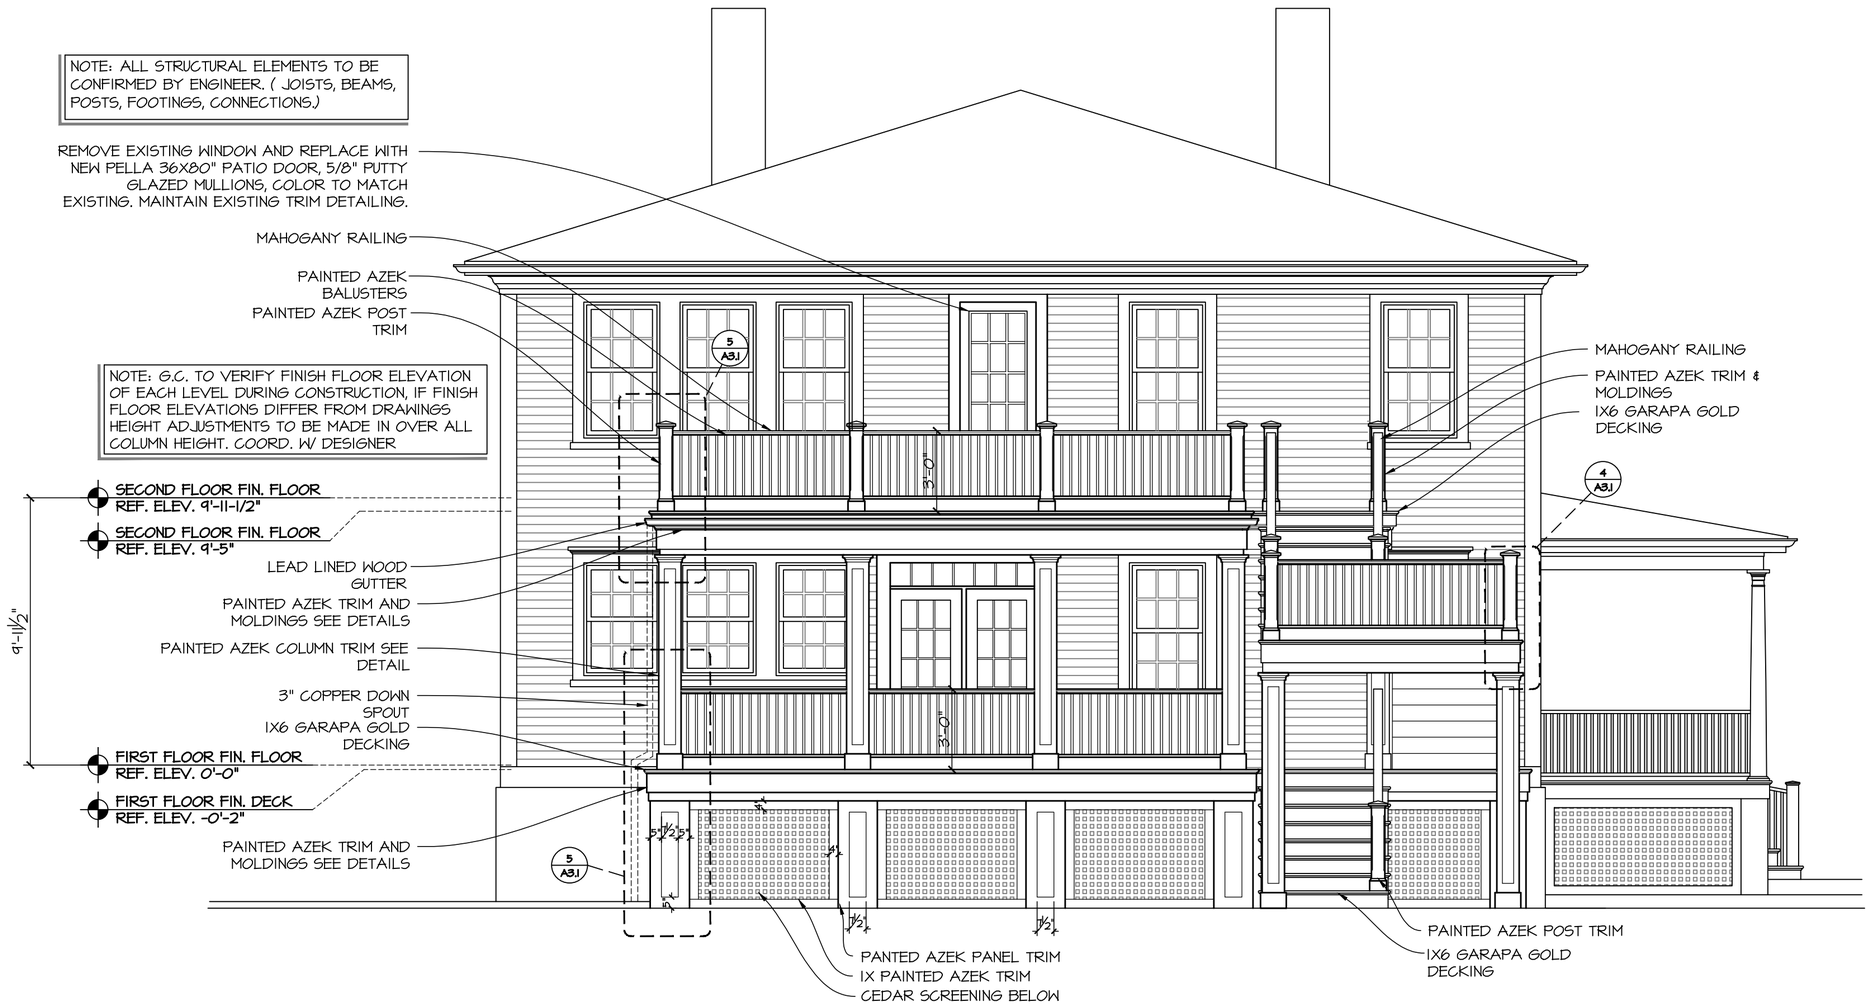

1 WEST ELEVATION
1/4" = 1'-0"

EMAIL:
MANNYPIMENTEL38@GMAIL.COM

CELL: 401 500 2147

RENOVATIONS TO 693 HOPE ST

BRISTOL, RI

REVISIONS:

DO NOT SCALE DRAWINGS

STATUS: FOR HDC REVIEW & PERMIT

DATE: 9.10.26

DESCRIPTION:


EXTERIOR ELEVATIONS


DRAWING #

A2.0

NOTE: ALL STRUCTURAL ELEMENTS TO BE CONFIRMED BY ENGINEER. (JOISTS, BEAMS, POSTS, FOOTINGS, CONNECTIONS.)

NOTE: G.C. TO VERIFY FINISH FLOOR ELEVATION OF EACH LEVEL DURING CONSTRUCTION, IF FINISH FLOOR ELEVATIONS DIFFER FROM DRAWINGS HEIGHT ADJUSTMENTS TO BE MADE IN OVER ALL COLUMN HEIGHT. COORD. W/ DESIGNER

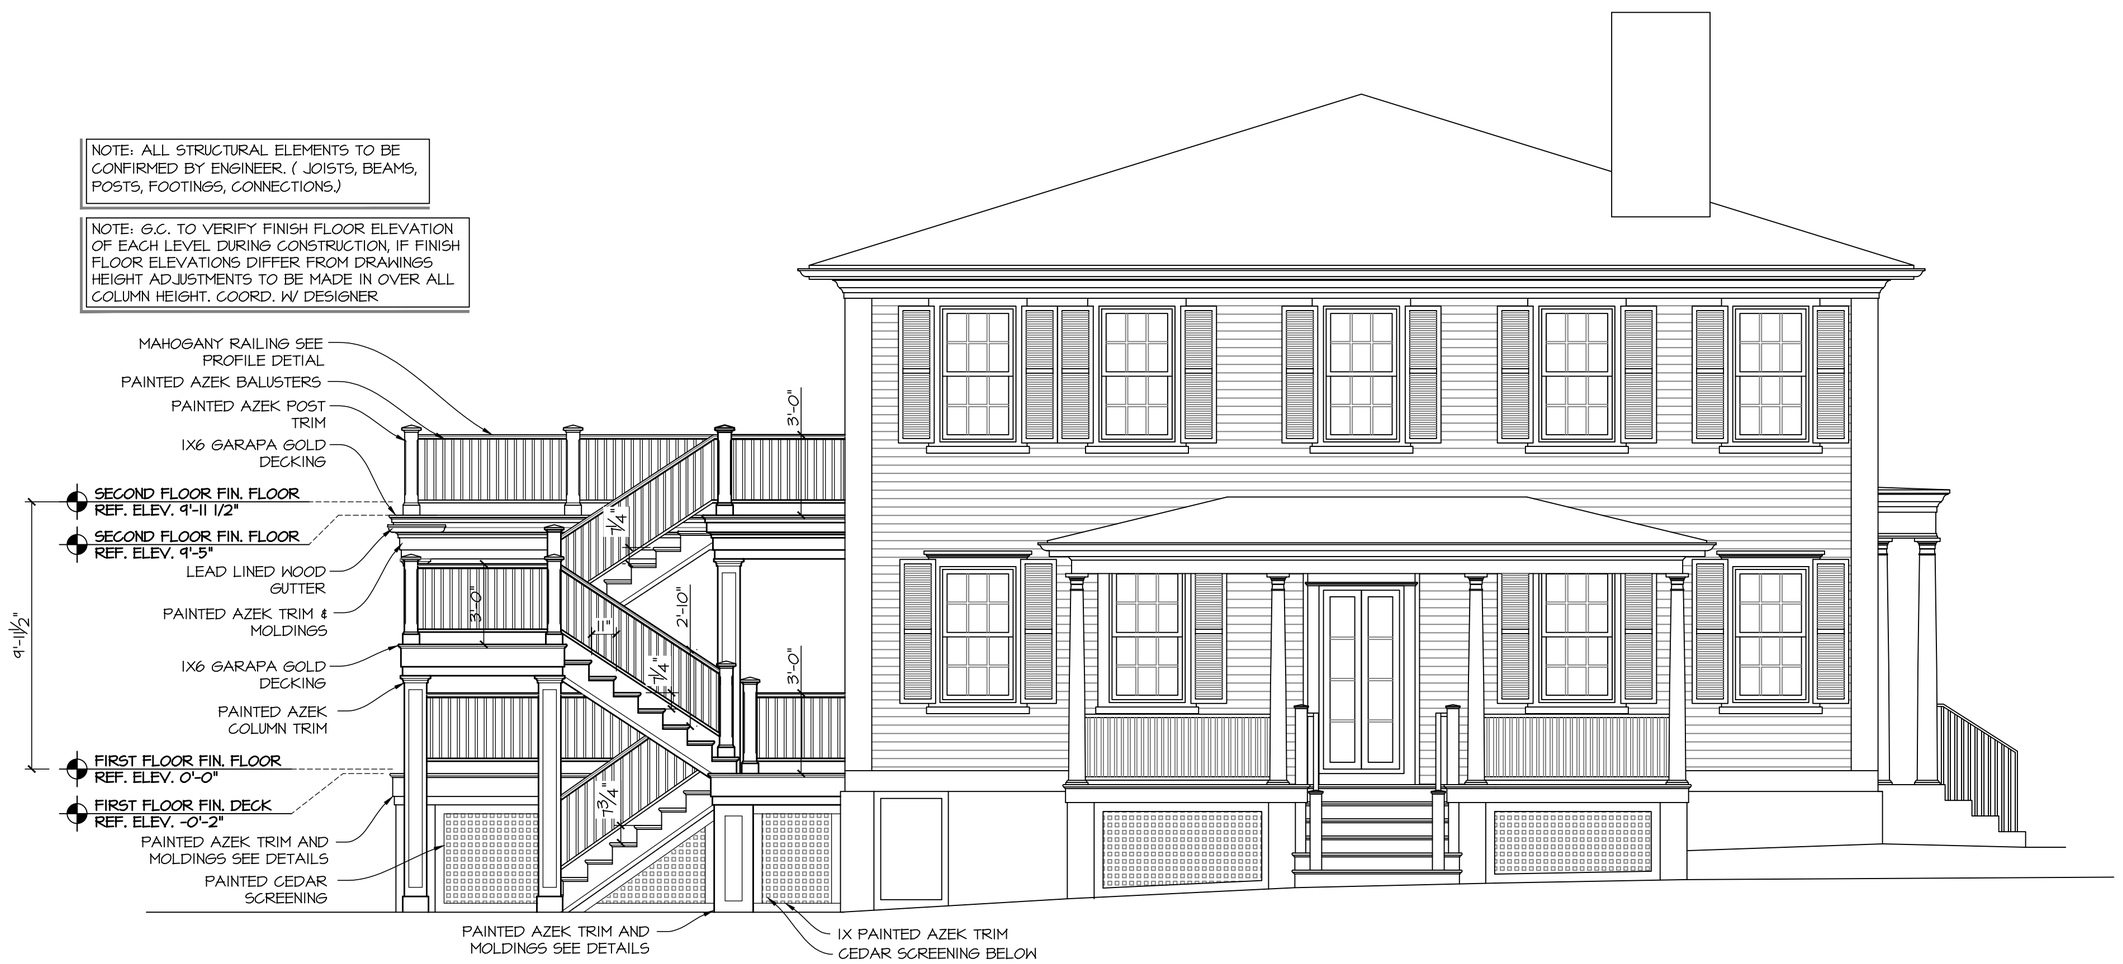

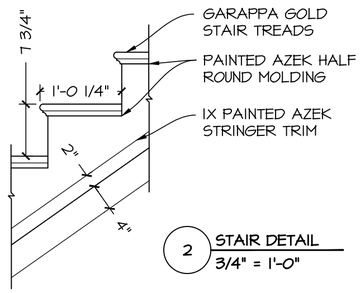

2 STAIR DETAIL
3/4" = 1'-0"

1 SOUTH ELEVATION
1/4" = 1'-0"

EMAIL:
MANNYPIMENTEL38@GMAIL.COM

CELL: 401 500 2147

RENOVATIONS TO 693 HOPE ST

BRISTOL, RI

REVISIONS:

DO NOT SCALE DRAWINGS

STATUS: FOR HDC REVIEW & PERMIT


DATE: 9.10.26

DESCRIPTION:


EXTERIOR ELEVATIONS

DRAWING #

A2.1

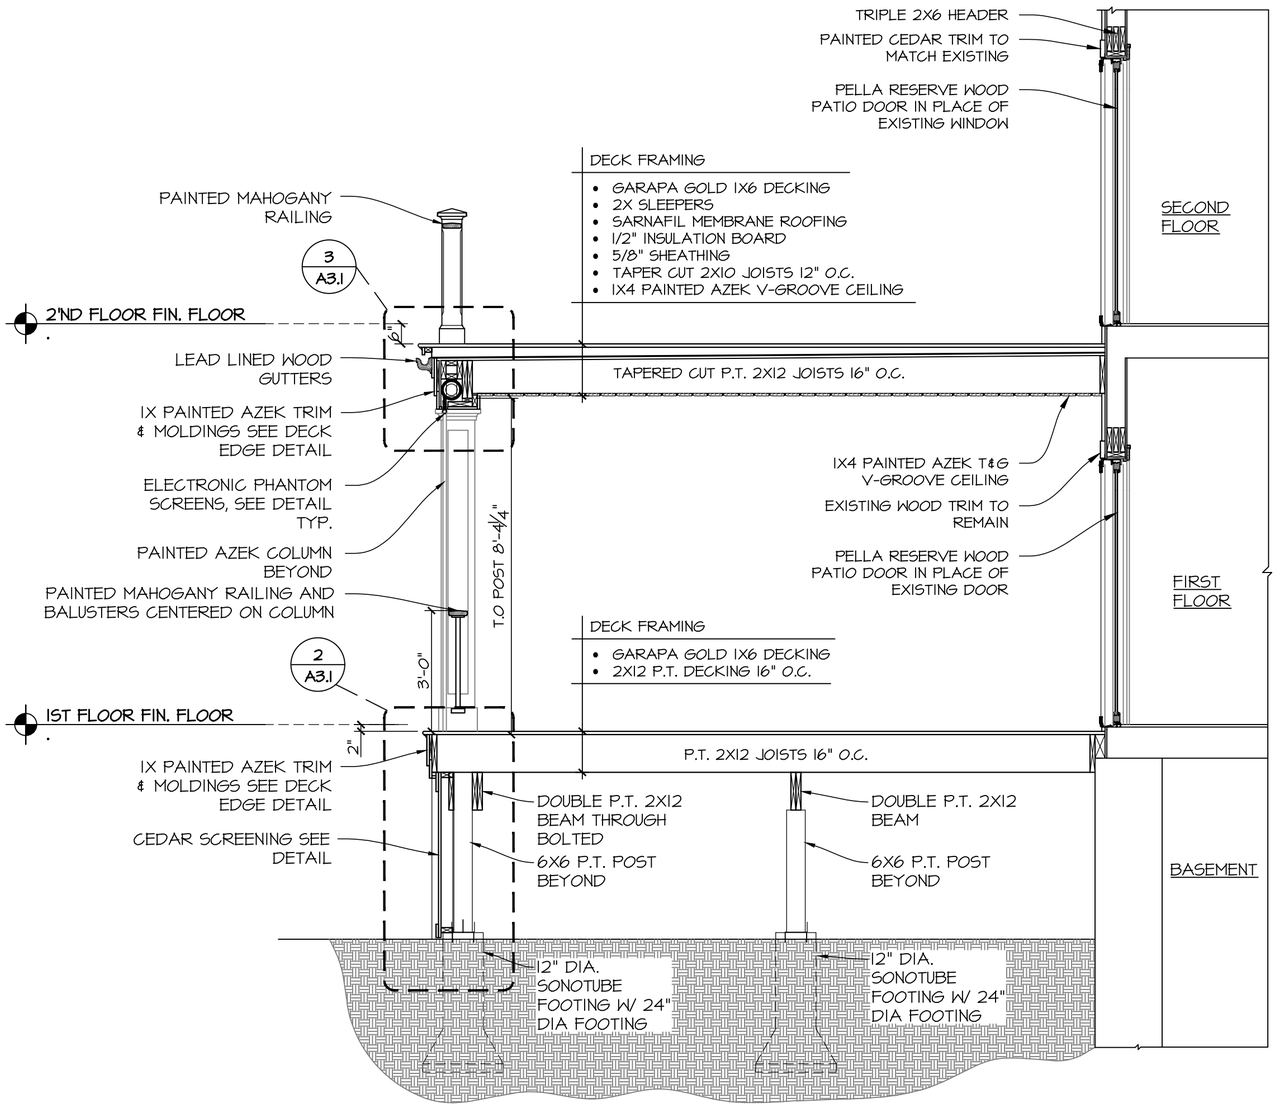

1 BUILDING SECTIONS
3/8" = 1'-0"

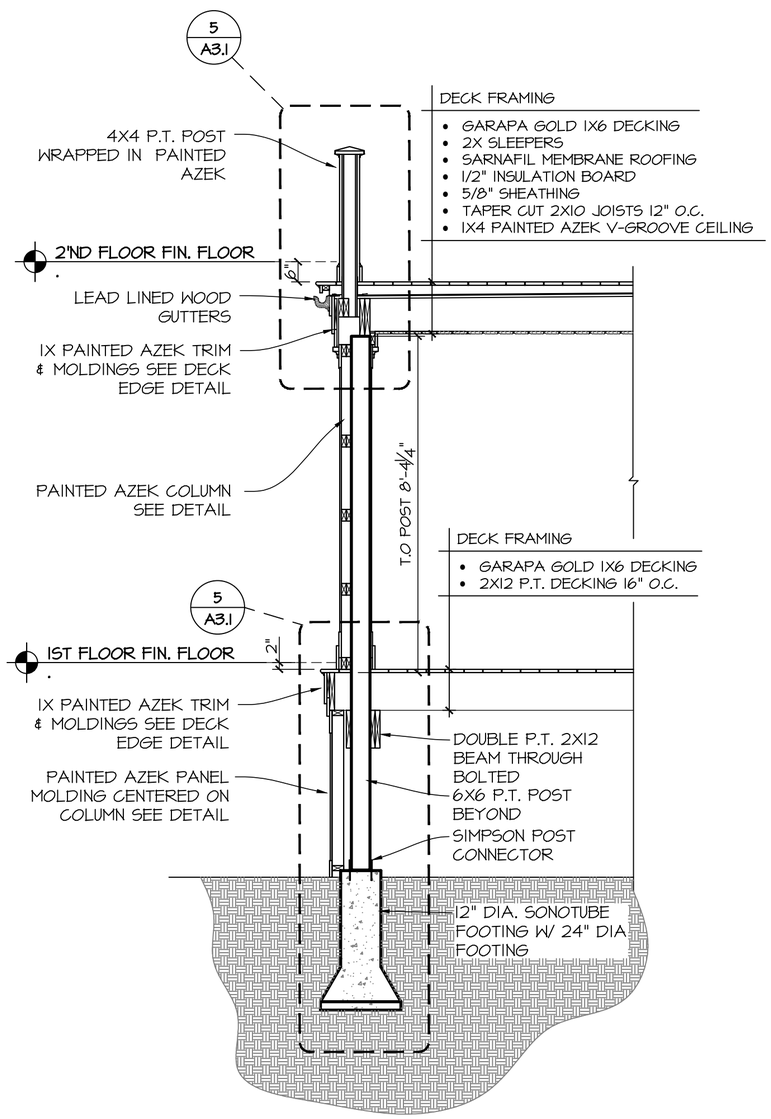

2 BUILDING SECTION
3/8 = 1'-0"

EMAIL:
MANNYPIMENTEL38@GMAIL.COM
CELL: 401 500 2147

RENOVATIONS TO 693 HOPE ST

BRISTOL, RI

REVISIONS:

DO NOT SCALE DRAWINGS

STATUS: FOR HDC REVIEW & PERMIT


DATE: 9.10.26

DESCRIPTION:


BUILDING SECTION

DRAWING #


A3.0

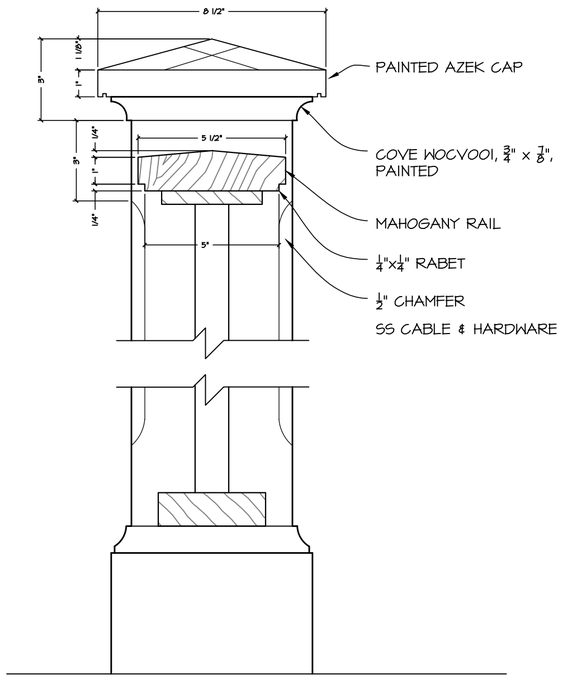


1 4X4 POST & RAILING DETAIL
3" = 1'-0"

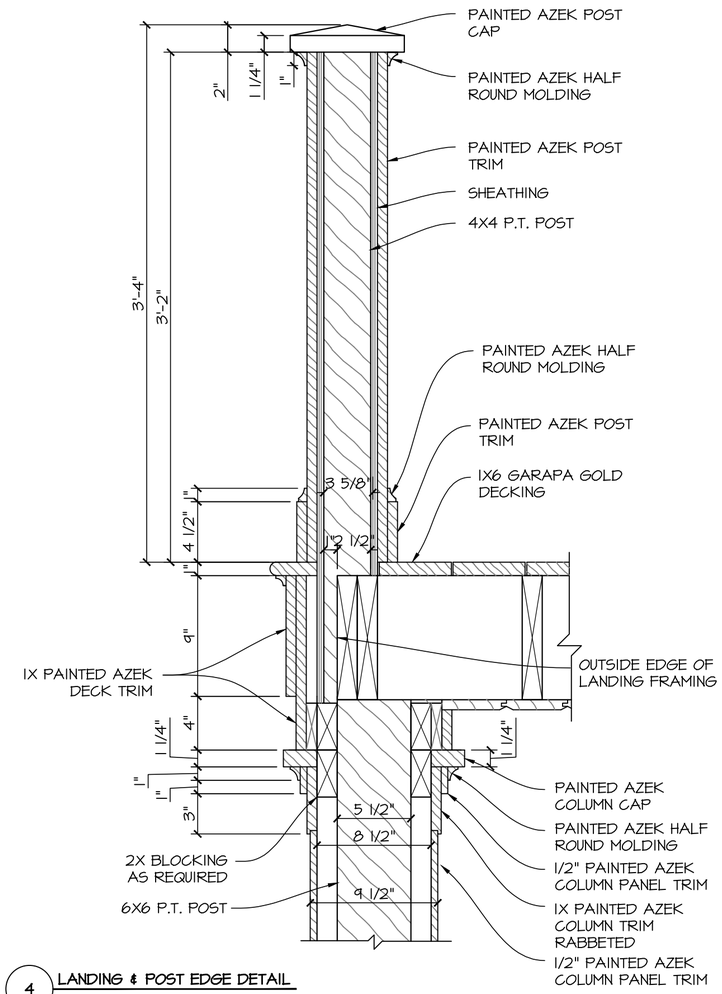


4 LANDING & POST EDGE DETAIL
1-1/2" = 1'-0"

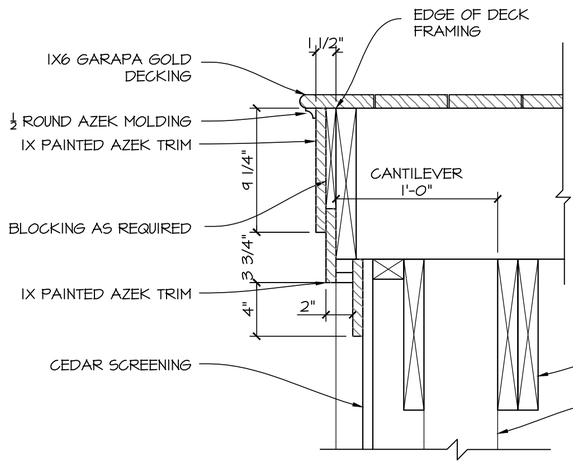


2 LOW DECK EDGE DETAIL
1-1/2" = 1'-0"

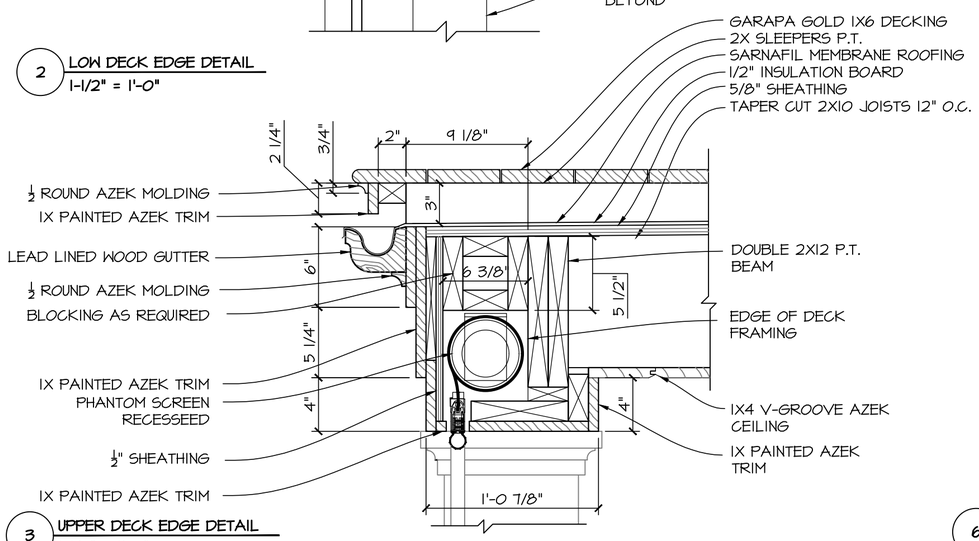


3 UPPER DECK EDGE DETAIL
1-1/2" = 1'-0"

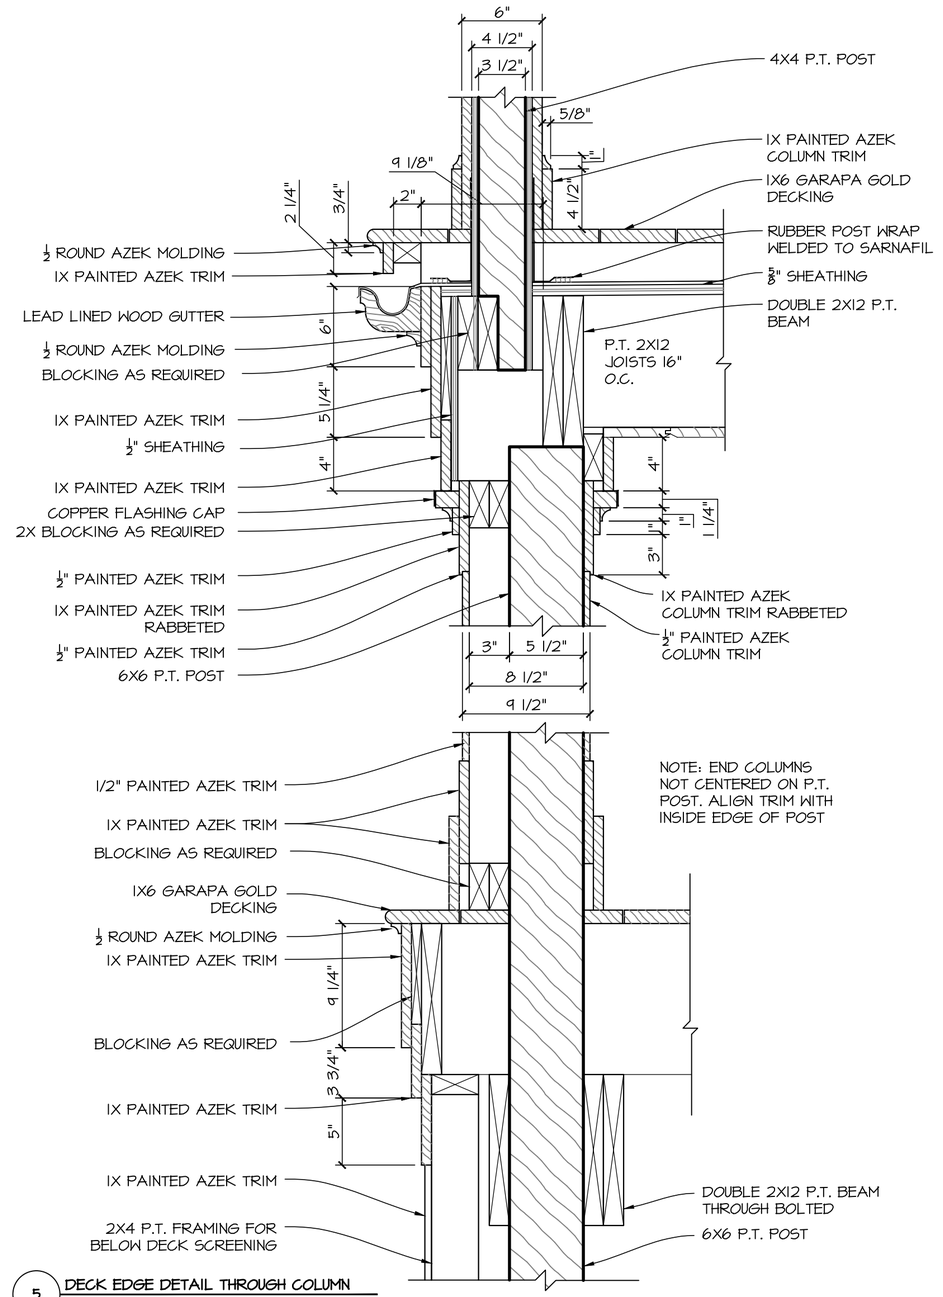

5 DECK EDGE DETAIL THROUGH COLUMN
1-1/2"= 1'-0"

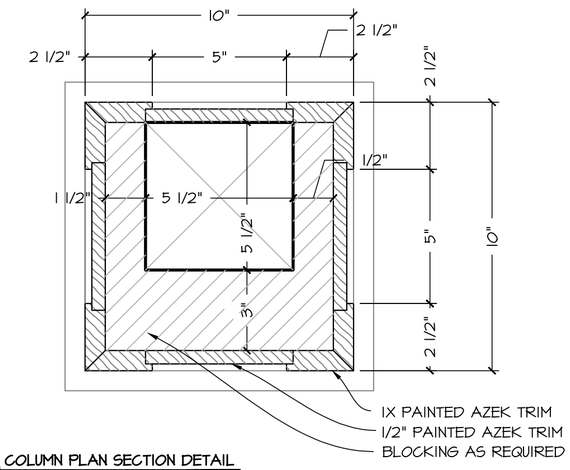

6 COLUMN PLAN SECTION DETAIL
3" = 1'-0"

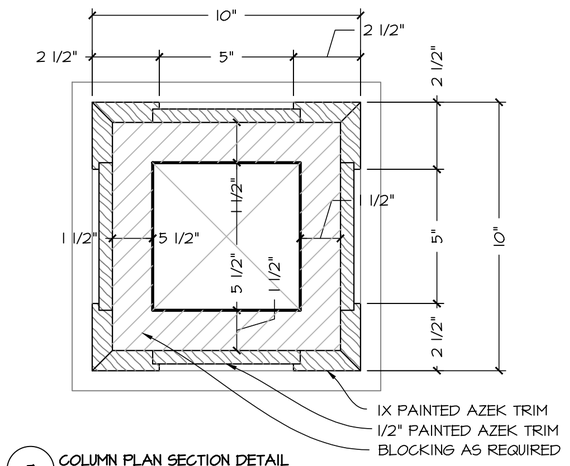

7 COLUMN PLAN SECTION DETAIL
3" = 1'-0"

EMAIL: MANNYPIMENTEL38@GMAIL.COM
CELL: 401 500 2147

RENOVATIONS TO 693 HOPE ST

BRISTOL, RI

REVISIONS:

DO NOT SCALE DRAWINGS

STATUS: FOR HDC REVIEW & PERMIT

DATE: 9.10.26

DESCRIPTION:

EXTERIOR DETAILS

DRAWING #

A3.1