

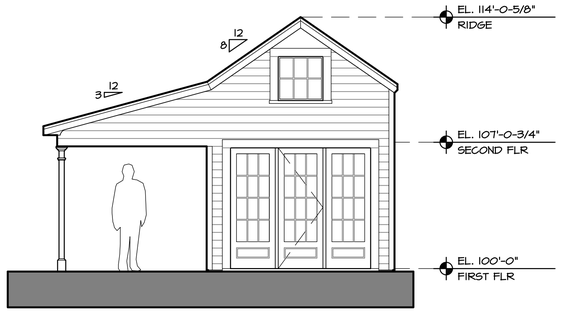



4 EXISTING SOUTH ELEVATION
SCALE: 1/4" = 1'-0"

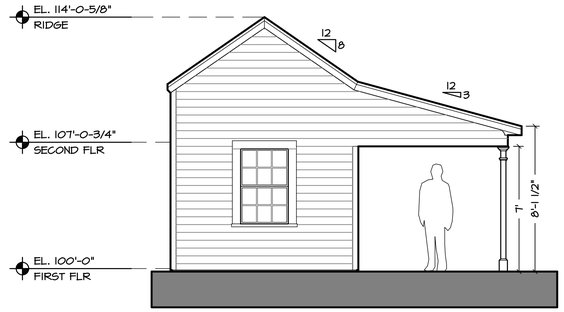


5 EXISTING NORTH ELEVATION
SCALE: 1/4" = 1'-0"

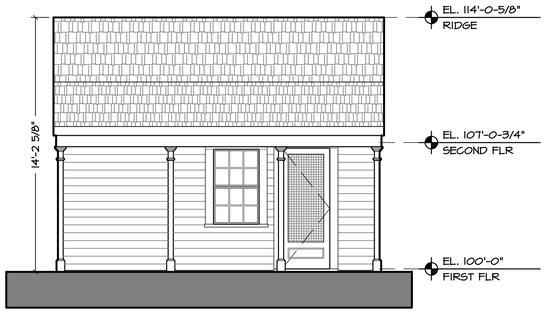


6 EXISTING WEST ELEVATION
SCALE: 1/4" = 1'-0"

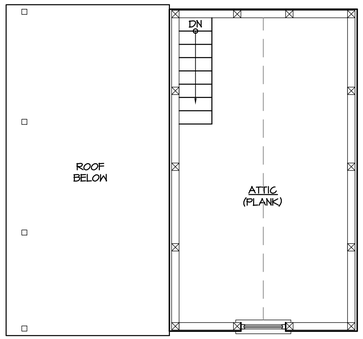


2 EXISTING SECOND FLOOR PLAN
SCALE: 1/4" = 1'-0"

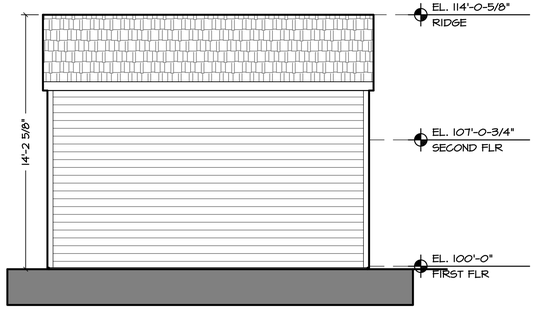

7 EXISTING EAST ELEVATION
SCALE: 1/4" = 1'-0"

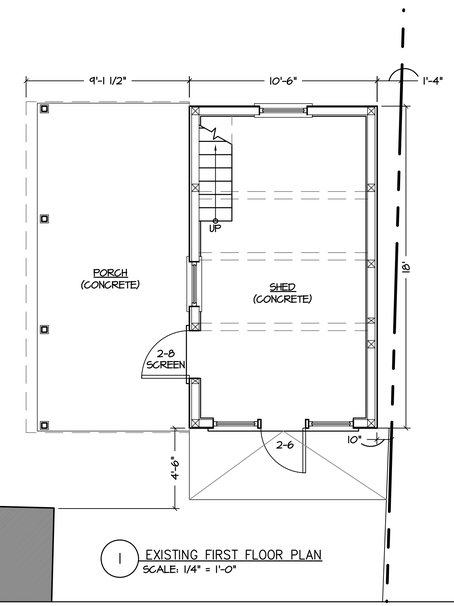

1 EXISTING FIRST FLOOR PLAN
SCALE: 1/4" = 1'-0"

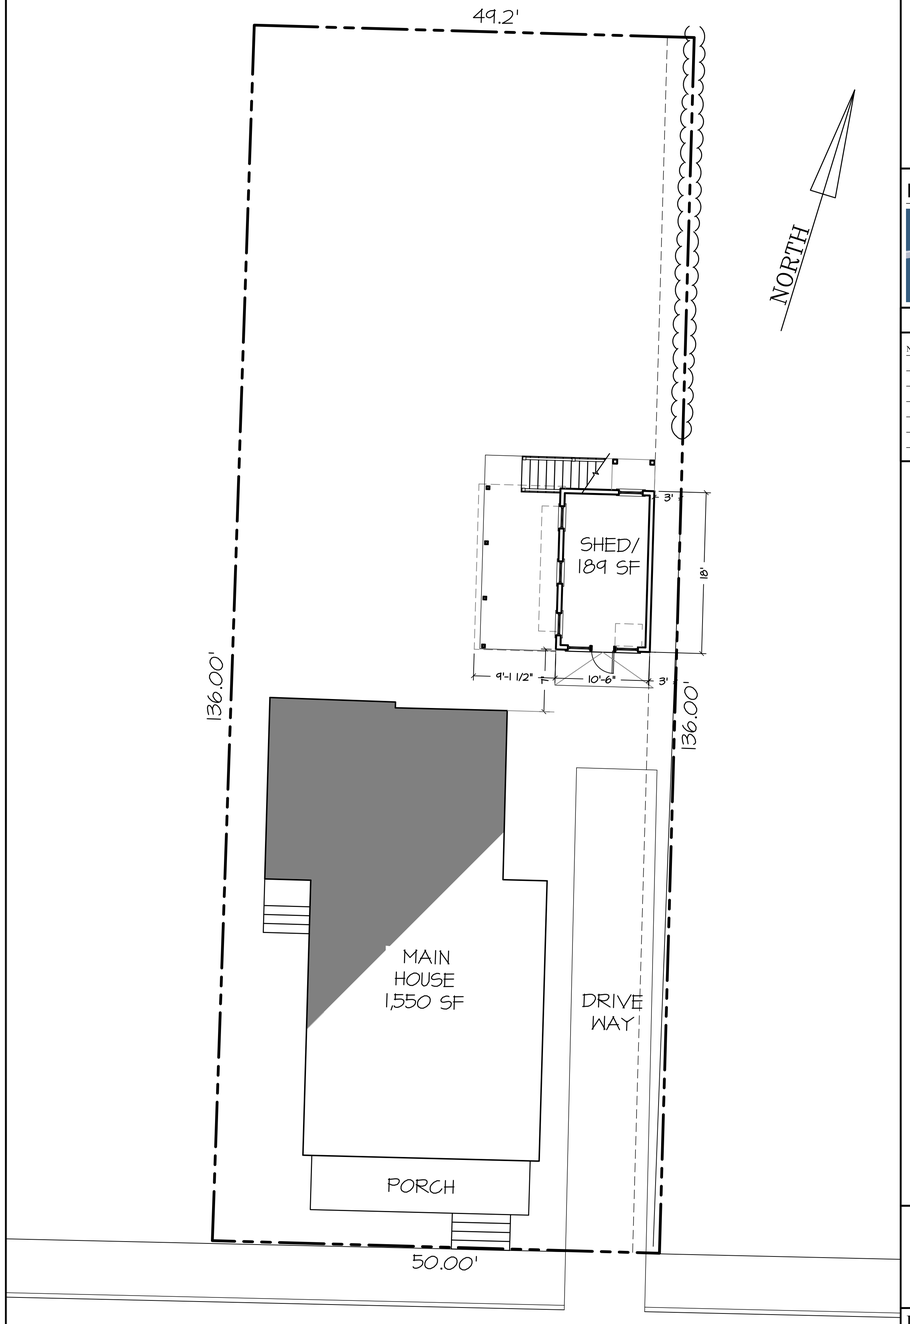

3 PROPOSED SITE PLAN
SCALE: 1/8" = 1'-0"

MELISSA R. HUTCHINSON
No. 3836
REGISTERED ARCHITECT

MH Architect, LLC
222 Narragansett Blvd.
Suite 3
Portsmouth, RI 02871
401.559.1957
mharchitect.com

Revisions

No.	Date	Description	Initials

KEATING / OLIVER SHED
35 BURTON STREET
BRISTOL, RI 02809

drawing status
ISSUED FOR CONSTRUCTION
issued on
10/6/2026


Drawing Title
PROPOSED SITE PLAN, EXISTING FLOOR PLANS AND EXISTING EXTERIOR ELEVATIONS

Date
October 6, 2026


Scale
AS NOTED

Drawing Number
A1.0


© Copyright 2026

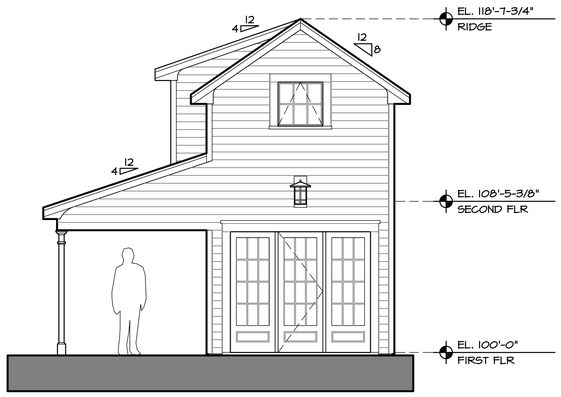


5 PROPOSED SOUTH ELEVATION
SCALE: 1/4" = 1'-0"

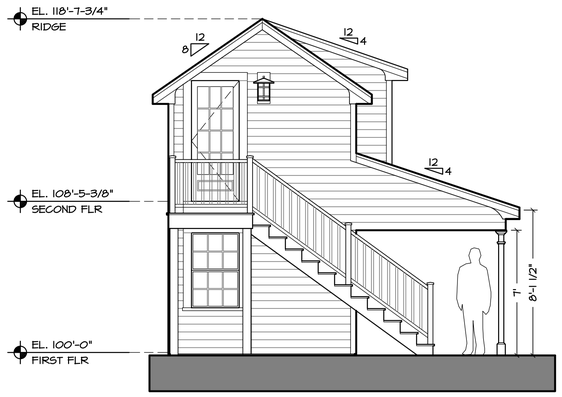


6 PROPOSED NORTH ELEVATION
SCALE: 1/4" = 1'-0"

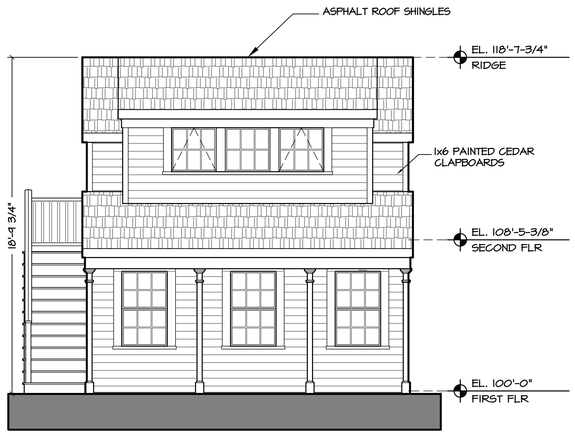


7 PROPOSED WEST ELEVATION
SCALE: 1/4" = 1'-0"

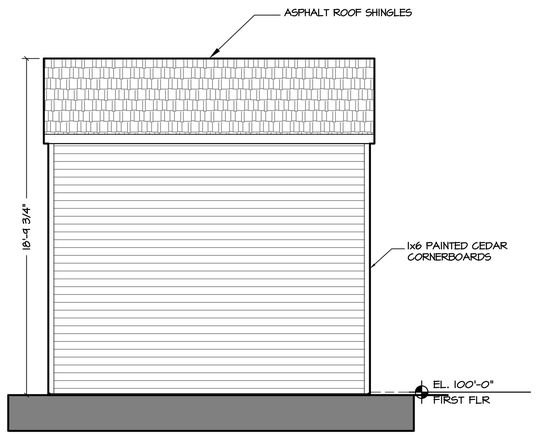


8 PROPOSED EAST ELEVATION
SCALE: 1/4" = 1'-0"

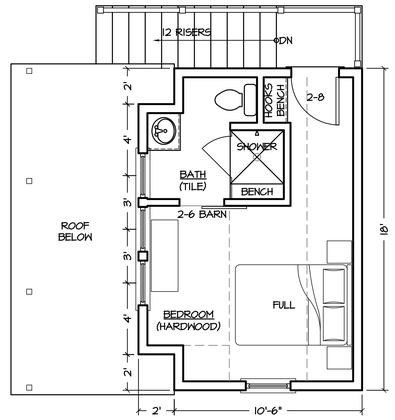


4 PROPOSED SECOND FLOOR PLAN
SCALE: 1/4" = 1'-0"

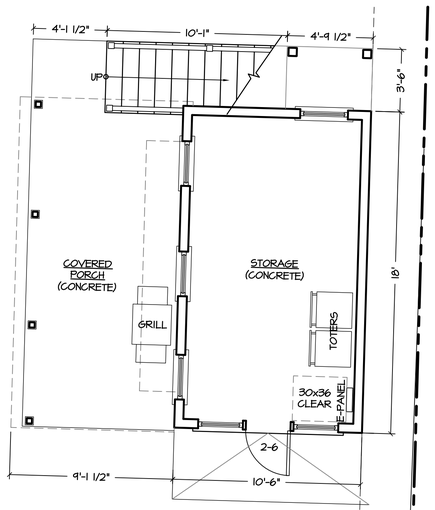

3 PROPOSED FIRST FLOOR PLAN
SCALE: 1/4" = 1'-0"

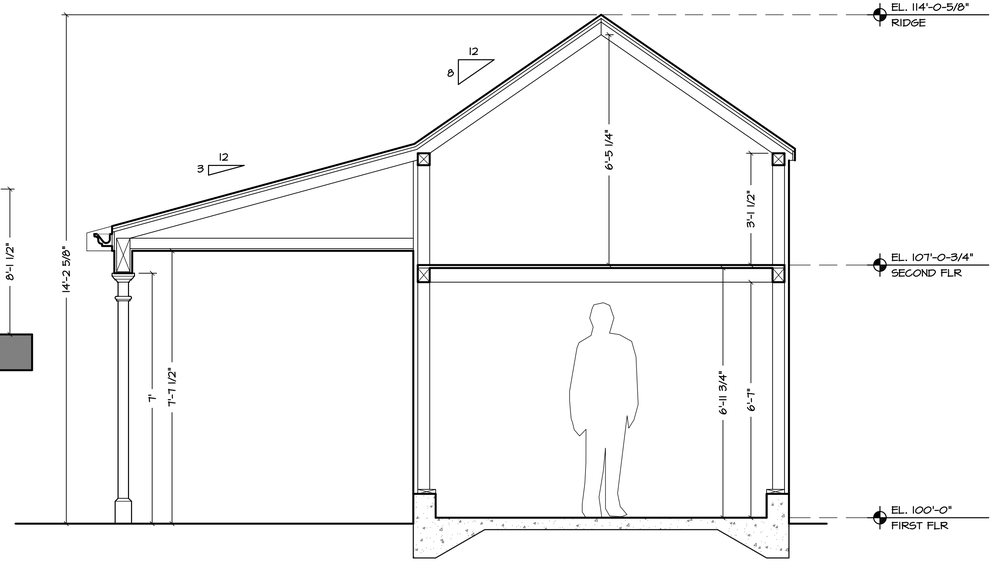

1 EXISTING CROSS SECTION
SCALE: 1/2" = 1'-0"

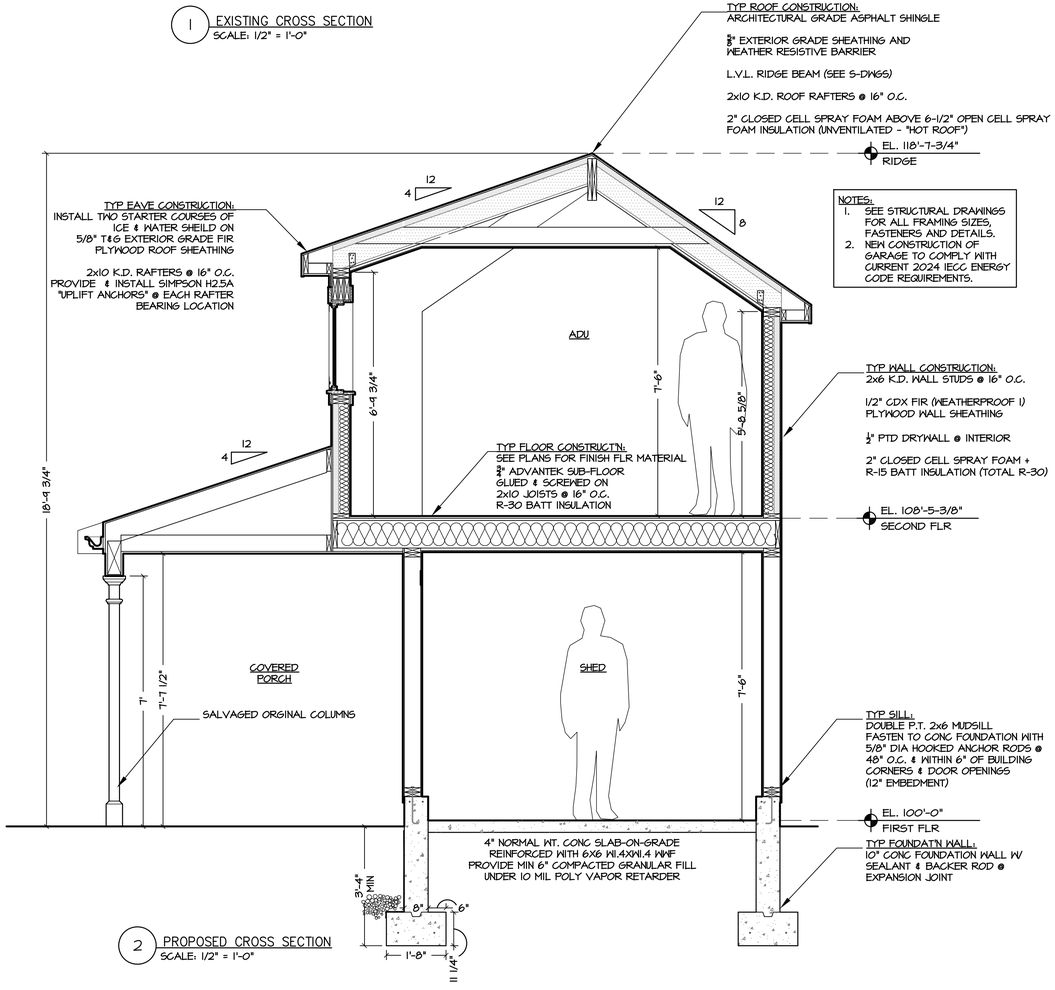

2 PROPOSED CROSS SECTION
SCALE: 1/2" = 1'-0"

MELISSA R. HUTCHINSON
No. 2836
REGISTERED ARCHITECT

MH Architect, LLC
222 Narragansett Blvd.
Suite 3
Portsmouth, RI 02871
401.559.1957
mharchitect.com

Revisions

No.	Date	Description	Initials

KEATING / OLIVER SHED
35 BURTON STREET
BRISTOL, RI 02809

drawing status
ISSUED FOR CONSTRUCTION
issued on
10/6/2026

Drawing Title
EXISTING AND PROPOSED CROSS SECTIONS, PROPOSED EXTERIOR ELEVATIONS AND FLOOR PLANS

Date
October 6, 2026

Scale
AS NOTED

Drawing Number
A1.1

© Copyright 2026