RENOVATION FOR:

41R STATE STREET

BRISTOL, RI, 02809

HISTORIC DISTRICT COMMISSION SET

NOT FOR CONSTRUCTION

17 SEPTEMBER 2026

DRAWING LIST	
Sheet Number	**Sheet Name**
01 - GENERAL	
G0.00	COVER
02 - PROPOSED	
A1.01	FLOOR PLANS & ELEVATIONS



MECHANICAL,
ELECTRICAL,
AND PLUMBING

TO BE
PERMITTED
DESIGN BUILD

PACIFIC-VISIONS STUDIO LLC
ARCHITECTURAL DESIGN & CONSULTING

39 State Street, Unit 1N
Bristol, RI 02809

401.203.3191
info@pacific-visions.com

Pacific-Visions.com

©2026 Pacific-Visions Studio LLC

PROJECT NUMBER: **260826**

RENOVATION FOR:
41R STATE STREET
41R STATE STREET
BRISTOL, RI, 02809

HISTORIC DISTRICT COMMISSION SET
ISSUED FOR : HDC
NOT FOR CONSTRUCTION
17 SEPTEMBER 2026

HISTORIC DISTRICT COMMISSION SET


This drawing set is for review, pricing, and coordination and should not be used for construction or permitting. All structural members to be reviewed and sized by a structural engineer.

REVISIONS

COVER

DRAWN BY: **KJ**
CHECKED BY: **VP**
SHEET SIZE: **ARCH D 24" X 36"**


G0.00

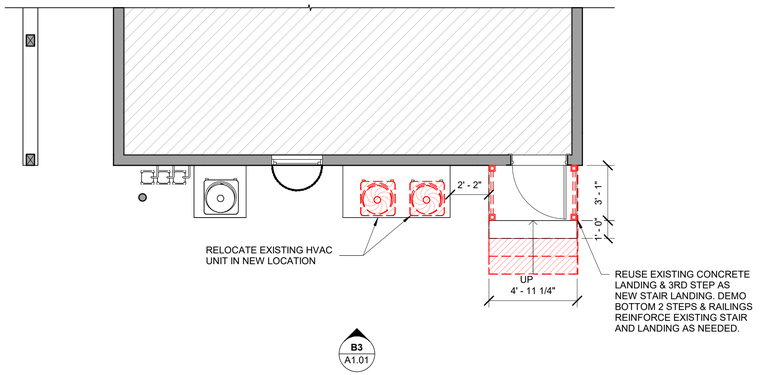

B5 / A1.01 DEMOLITION FIRST FLOOR PLAN
Scale: 1/4" = 1'-0"



B3 / A1.01 DEMOLITION EAST EXTERIOR ELEVATION
Scale: 1/4" = 1'-0"

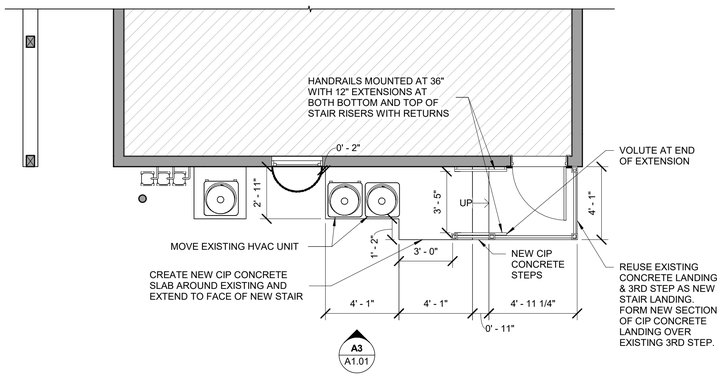

A5 / A1.01 PROPOSED FIRST FLOOR PLAN
Scale: 1/4" = 1'-0"



A3 / A1.01 PROPOSED EAST EXTERIOR ELEVATION
Scale: 1/4" = 1'-0"

GENERAL NOTES

- ALL LOAD BEARING AND STRUCTURAL ITEMS TO BE DESIGNED AND REVIEWED BY A STRUCTURAL ENGINEER
- CONTRACTOR TO ENSURE THAT CONSTRUCTION MEETS REQUIREMENTS OF 2021 SBC-1 RHODE ISLAND STATE BUILDING CODE ADOPTING THE 2021 INTERNATIONAL BUILDING CODE (IBC)
- CONTRACTOR TO VERIFY ALL DIMENSIONS

GENERAL SYMBOLS

- P1 — PENDANT LIGHT FIXTURE
- EP — RECESS ELECTRIC PANEL
- RECESSED CAN LIGHT
- DUPLEX RECEPTACLE
- EXHAUST FAN/LIGHT COMBO, VENT TO EXTERIOR
- WP — WATERPROOF DUPLEX RECEPTACLE
- S1 — BATHROOM SCONCE LIGHT FIXTURE
- GFI — GFI DUPLEX RECEPTACLE
- SE1 — EXTERIOR SCONCE LIGHT FIXTURE
- C — COUNTER HEIGHT GFI DUPLEX RECEPTACLE
- $ — LIGHT SWITCH
- E — ELECTRIC METER
- $D — DIMMER LIGHT SWITCH
- G — GAS METER
- $3 — THREE WAY LIGHT SWITCH
- CABLE JACK

NORTH ARROW

W S N E

WALL TYPE LEGEND

- EXISTING
- DEMOLISHED
- NEW CONSTRUCTION

PACIFIC-VISIONS STUDIO LLC
ARCHITECTURAL DESIGN & CONSULTING

39 State Street, Unit 1N
Bristol, RI 02809

401.203.3191
info@pacific-visions.com

Pacific-Visions.com

©2026 Pacific-Visions Studio LLC

PROJECT NUMBER: **260826**

RENOVATION FOR:
41R STATE STREET
41R STATE STREET
BRISTOL, RI, 02809

HISTORIC DISTRICT COMMISSION SET
ISSUED FOR : HDC
NOT FOR CONSTRUCTION
17 SEPTEMBER 2026

HISTORIC DISTRICT COMMISSION SET

This drawing set is for review, pricing, and coordination and should not be used for construction or permitting. All structural members to be reviewed and sized by a structural engineer.

REVISIONS

FLOOR PLANS & ELEVATIONS

DRAWN BY: **KJ**
CHECKED BY: **VP**
SHEET SIZE: **ARCH D 24" X 36"**

A1.01