Reserve at Green Mountain

Located in the SE ¼ of Section 21, T2N, R3E and in the SW ¼ of Section 21, T2N, R3E, W.M.
Camas, Washington

HORIZONTAL DATUM:
NAD 83 (2011)
Oregon State plane coordinate system, North zone, International feet based on real time kinematic corrections from the Washington State reference network.

VERTICAL DATUM:
NGVD29(47) Clark County Datum

GENERAL NOTES

Applicant:
Pacific Lifestyle Homes
11815 NE 99th Street
Vancouver, WA 98682
Office (360) 304-9901

OWNER:
Marwan Bahu
PO Box 744
San Clemente, CA 92672

CIVIL ENGINEER:
PLS Engineering
Contact: Travis Johnson, PE
604 W Evergreen Blvd
Vancouver, WA 98660
PH: (360) 944-6519
pm@plsengineering.com

SITE ADDRESS:
Parcel # 173192-000
2625 NE GOODWIN RD
Camas, WA 98607

Sheet Index

1. Existing Conditons
2. Preliminary Plat
3. Utility Plan
4. Grading Plan
5. Landscape Plan
6. Landscape Plan

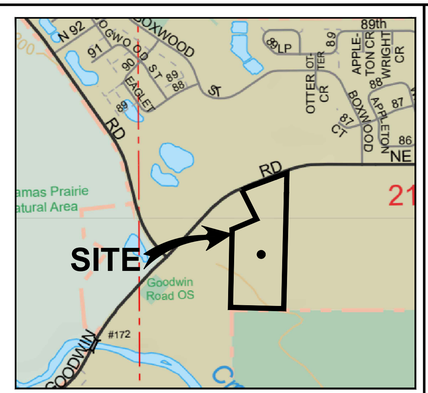

VICINITY MAP
NOT TO SCALE

Scale 1" = 50'
50 25 0 50

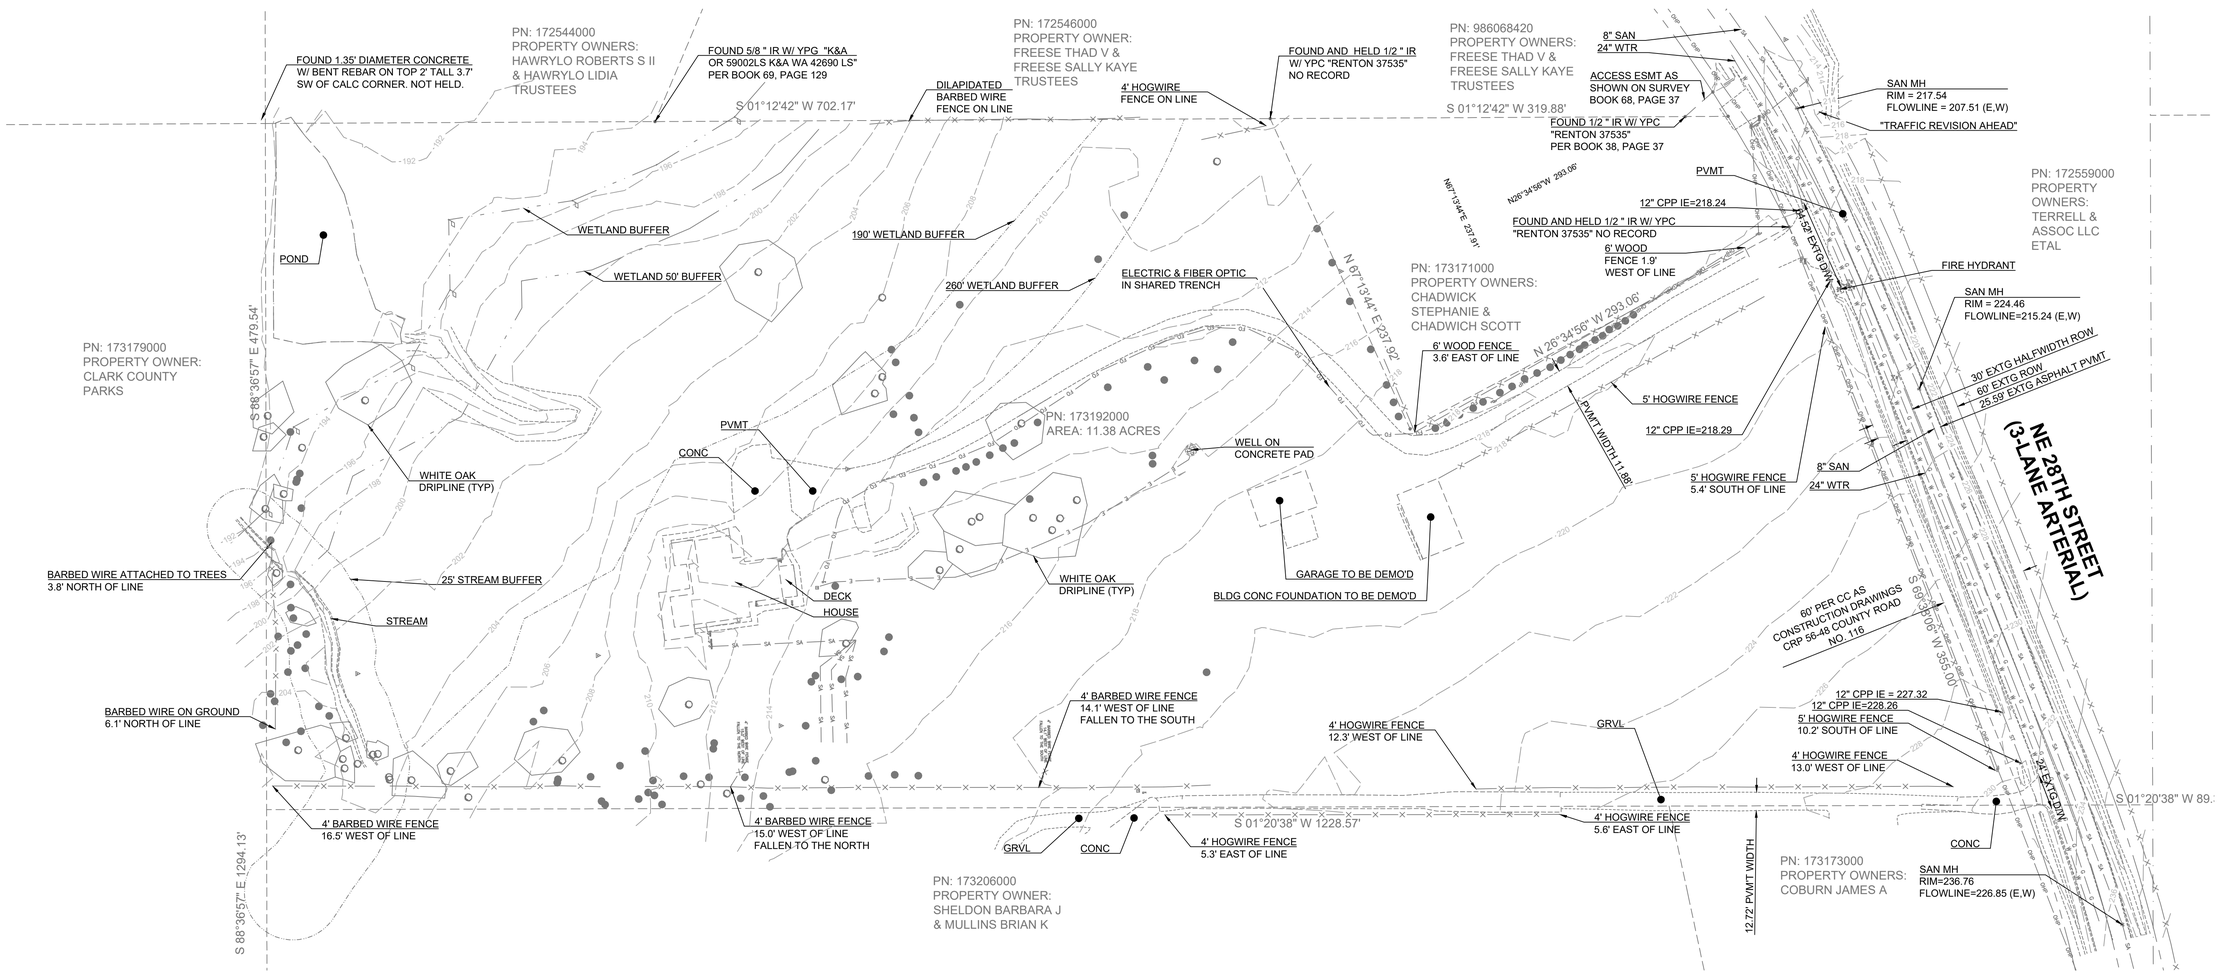

Existing Conditions Plan For:

Reserve at Green Mountain

A Subdivision Located In The City Of Camas, Washington

Engineering - Surveying - Planning | 604 W. Evergreen Blvd., Vancouver, WA 98660 | PH (360) 944-6519 | Fax (360) 944-6539

ENGINEERING | PLS

Revisions

1	2	3	4	5	6

Project No.	3927
SCALE:	H: 1" = 50' V: N/A
DESIGNED BY:	CHJ
DRAFTED BY:	CHJ
REVIEWED BY:	TGJ

1
6