OLDE CASTLE ROAD SANITARY SEWER EXTENSION 2025
DYERSVILLE, IOWA

CITY OF DYERSVILLE SANITARY SEWER EXTENSION

Project: OLDE CASTLE ROAD SANITARY SEWER EXTENSION 2025 LETTING DATE XXXXXX

UTILITY PROVIDER CONTACTS
ALLIANT ENERGY TERRY DEMPEWOLF 563-543-5885 terrydempewolf@alliantenergy.com GAS (HEATING) BLACK HILLS ENERGY JAN KRUEGER JAN.KRUEGER@BLACKHILLSCORP.COM 1-888-890-5554 COMMUNICATIONS COMELEC INTERNET SERVICE 563-557-8442 AND WINDSTREAM COMMUNICATIONS LOCATE DESK WWW.IOWATELECOM.NET 1-800-347-1991 LUMEN TECHNOLOGIES 877-453-8353 MAQUOKETA VALLEY ELECTRIC COOPERATIVE 800-927-6068 ELECTRIC 800-582-8998 FIBER 877-811-1568 IA DEPT. OF TRANSPORTATION JOE KILBURG 563-582-3063 JOEKILBURG@IOWADOT.US IA COMMUNICATIONS NETWORK SHANNON MARLOW 515-725-4402 shannon.marlow@iowa.gov MEDIACOM WWW.MEDIACOMCC.COM 1-855-633-4226 DISH NETWORK 1-800-896-4616 GARBAGE, RECYCLING BINS BI-COUNTY DISPOSAL 563-875-9076 WATER & WASTEWATER DYERSVILLE UTILITIES TERRY RECKER 563-875-7724 WWW.CITYOFDYERSVILL.COM

IOWA ONE CALL
800 / 292-8989
TOLL FREE
CALL - BEFORE - YOU - DIG

VICINITY MAP

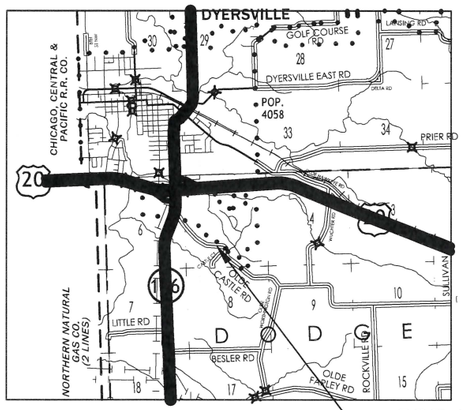

PROJECT SITE

LOCATION MAP

PROJECT SITE

NOTES:

PRORIETOR;
CITY OF DYERSVILLE

SITE PLAN REQUESTED BY:
CITY OF DYERSVILLE
c/o MICK MICHEL, CITY ADMINISTRATOR

PROPERTY ADDRESS:
XXXX

NOTES:
– CONSTRUCT ALL IMPROVEMENTS IN ACCORDANCE WITH CITY OF DYERSVILLE REQUIREMENTS, THE IOWA STATEWIDE URBAN DESIGN AND SPECIFICATIONS (SUDAS), 2025 EDITION AND ALL FEDERAL, STATE AND LOCAL REGULATIONS.

– VERIFY LOCATIONS OF ALL EXISTING UTILITIES PRIOR TO ANY CONSTRUCTION. CALL IOWA ONE–CALL AT 1–800–292–8989

– VERIFY LOCATIONS OF ALL PRIVATE UTILITIES PRIOR TO ANY CONSTRUCTION.

– PLACE SILT FENCE ALONG THE LOWER SIDE OF ALL DISTURBED AREAS AND AT THE BASE OF STEEP SLOPES AS PRACTICAL.

– EXCESS SUBGRADE / BASE MATERIAL SHALL BE REMOVED FROM THE SITE BY THE OWNER.

– ALL CONSTRUCTIONIN PUBLIC RIGHT OF WAY SHALL BE IN ACCORDANCE WITH SUDAS, SUDAS SUPPLEMENTAL SPECIFICATIONS WITH APPLICABLE PERMITS OBTAINED FOR EXCAVATION AND CONSTRUCTION.

INDEX OF SHEETS	*3 SHEETS*
No.	*Description*
C.01	*TITLE SHEET*
C.02	*ESTIMATE OF QUANTITIES, GENERAL NOTES*
C.03	*PLAN AND PROFILE*

City of Dyersville
Public Works Department

JOHN WANDSNIDER, P.E.
CITY ENGINEER
340 1st AVENUE EAST
DYERSVILLE, IOWA 52040
PHONE 563–875–7724
FAX 563–875–8238
WWW.CITYOFDYERSVILLE.COM

STATE IOWA
JOHN F. WANDSNIDER
12868
LICENSED PROFESSIONAL ENGINEER
Official Seal

I hereby certify that this engineering document was prepared by me or under my direct supervision and that I am a duly licensed Professional Engineer under the laws of the State of Iowa.

PRELIMINARY
NOT FOR CONSTRUCTION

John F. Wandsnider P.E. #12868 *Date*

My license renewal date is December 31, 2025

Pages or sheets covered by this seal:
ALL SHEETS LISTED IN SHEET INDEX

City of Dyersville

Client Name
CITY OF DYERSVILLE

Project Name
OLDE CASTLE ROAD SANITARY SEWER EXTENSION 2025
NUMBER; T–62236

Location/Description
XXXXXX

Revisions		
Rev.	Description	Date
	Project Number	Issued For Bidding
	Project Manager	Issued For Construction

Sheet Title
COVER

C.01

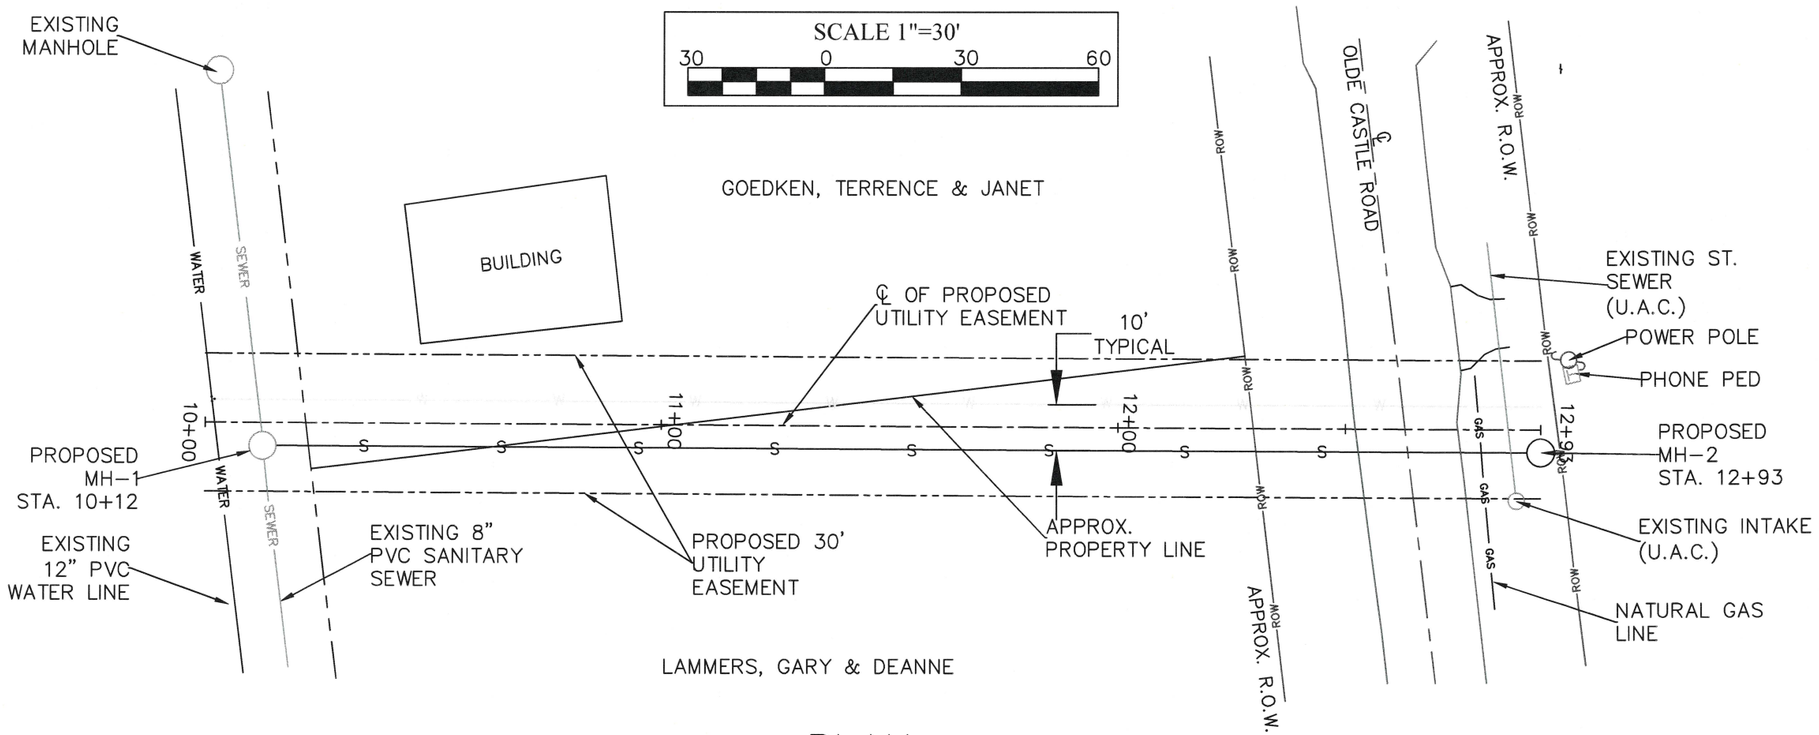

PLAN

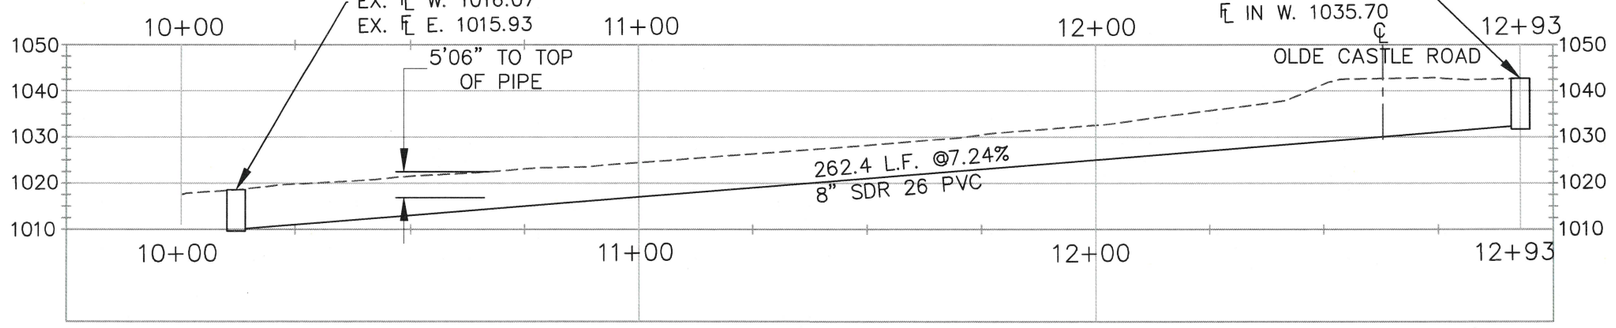

PROFILE

NOTES;
THE CONTRACTOR IS TO FIELD VERIFY THE ELEVATIONS AND SLOPES BEFORE CONSTRUCTION

City of Dyersville

Client Name

CITY OF DYERSVILLE

Project Name

OLDE CASTLE ROAD SANITARY SEWER EXTENSION 2025

NUMBER; T–62236

Location/Description

Revisions	Rev. Description	Date
	Project Number	Issued For Bidding
	Project Manager	Issued For Construction

Sheet Title

PLAN AND PROFILE

C.03

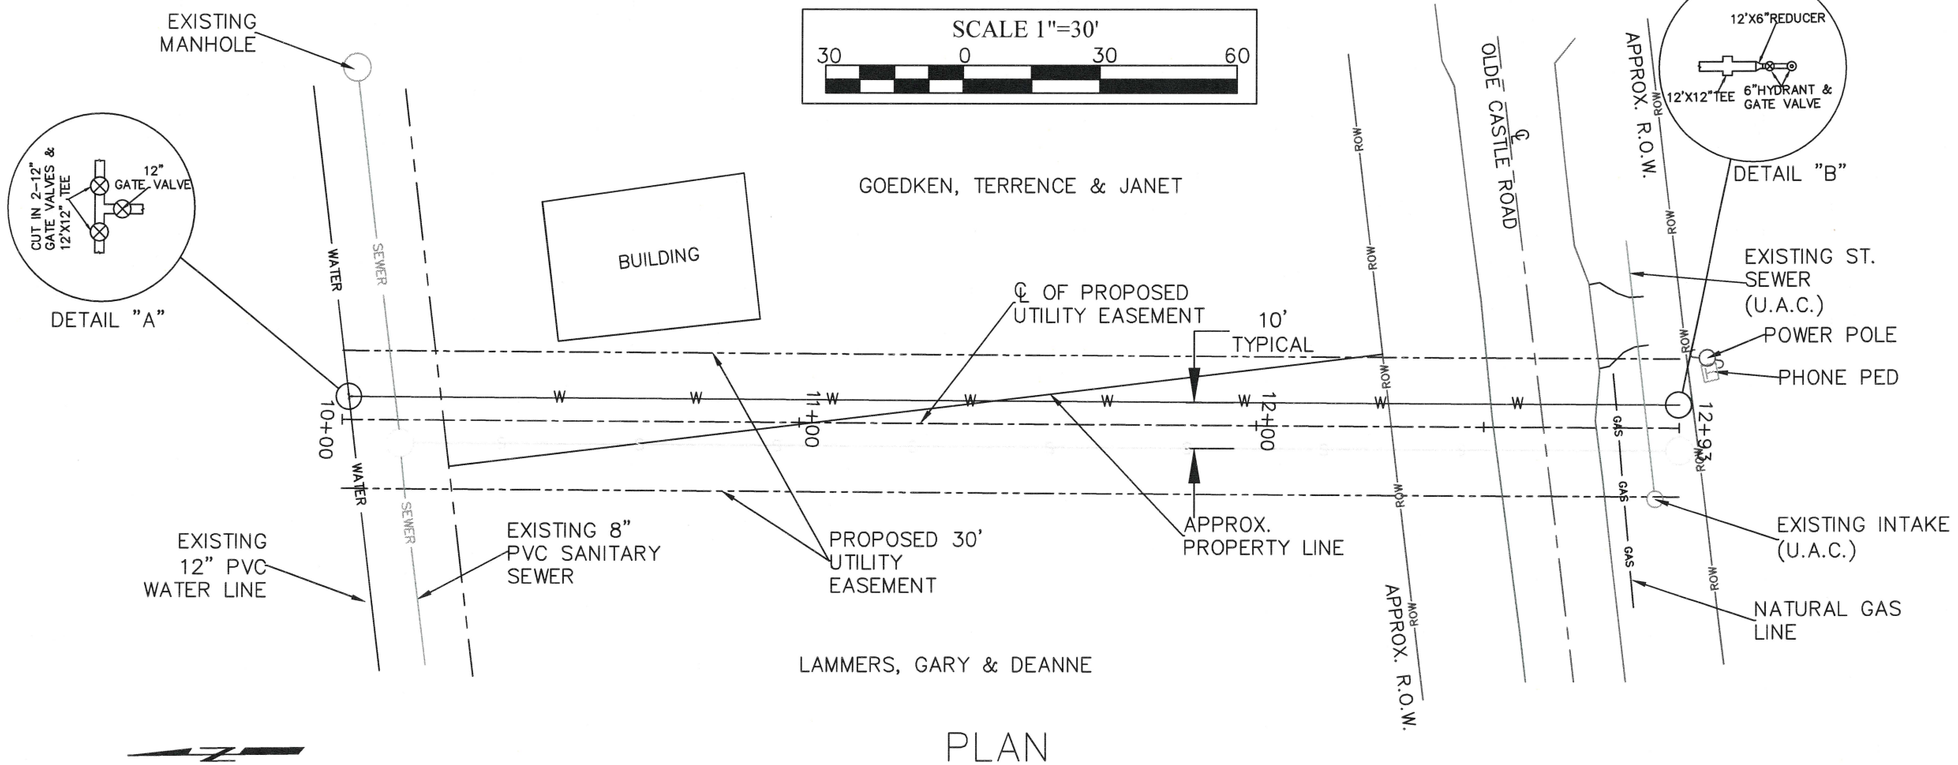

PLAN

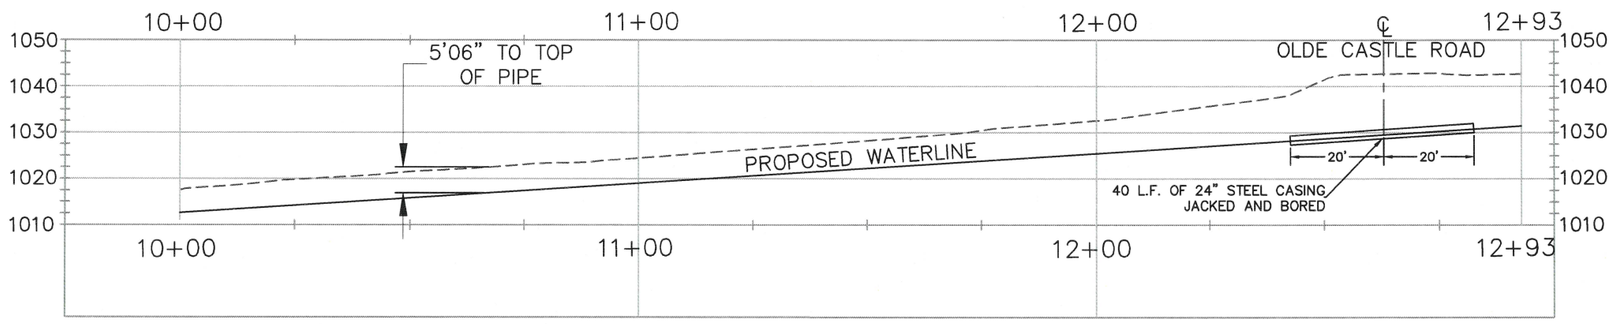

PROFILE

NOTES;
THE CONTRACTOR IS TO FIELD VERIFY THE ELEVATIONS AND SLOPES BEFORE CONSTRUCTION

City of Dyersville

Client Name

CITY OF DYERSVILLE

Project Name

OLDE CASTLE ROAD WATER MAIN EXTENSION 2025

NUMBER; T-62236

Location/Description

Revisions		
Rev.	Description	Date
	Project Number	Issued For Bidding
	Project Manager	Issued For Construction

Sheet Title

PLAN AND PROFILE

C.04