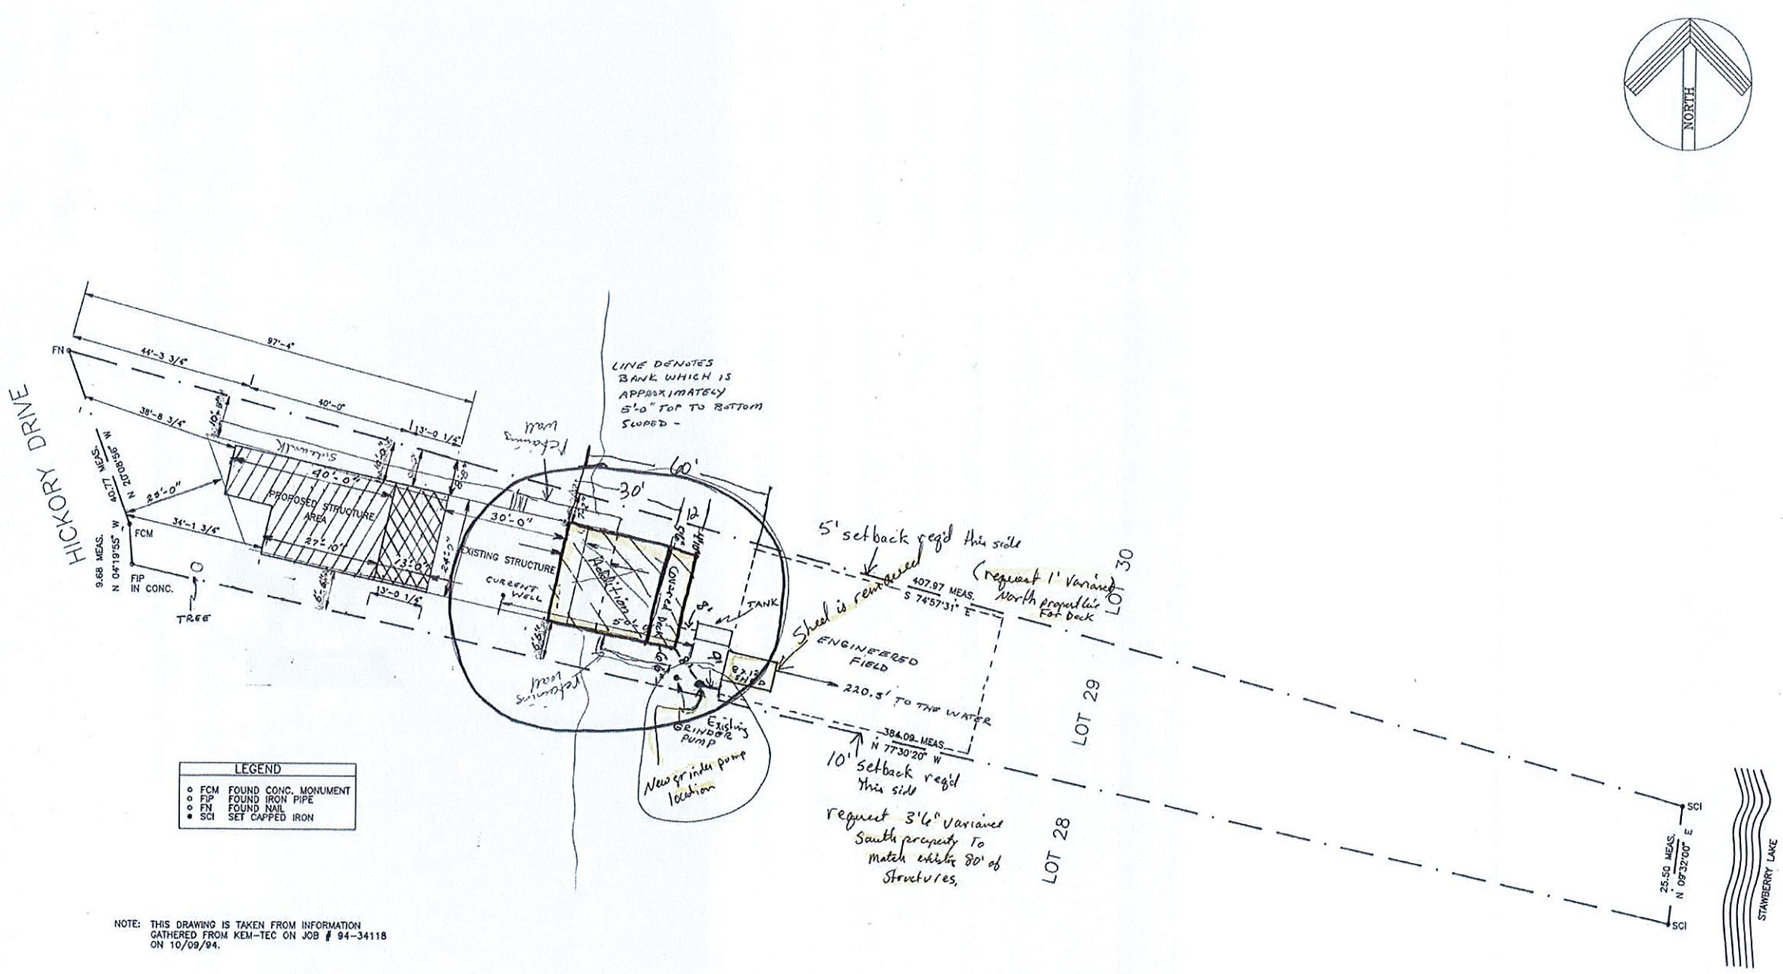


LEGEND	
○ FCM	FOUND CONC. MONUMENT
○ FIP	FOUND IRON PIPE
○ FN	FOUND NAIL
● SCI	SET CAPPED IRON

NOTE: THIS DRAWING IS TAKEN FROM INFORMATION GATHERED FROM KEM-TEC ON JOB # 94-34118 ON 10/09/94.

SITE PLAN
SCALE: 1/16" = 1'-0"

PROPOSED 2 STOREY GARAGE

SECTION TO ATTACH GARAGE TO HOUSE AFTER SEWER HOOK-UP

NEW WELL PERMITTED 10/11/95 INSTALLATION BY 9/11/96

CURRENT HOUSE 26x30' WITH 5' PORCH ON FIRST FLOOR

REQUESTED VARIANCES
NORTH SIDE
GARAGE: WEDGE 28' LONG 0' TO 1'-0" WIDE
ATTACHING SECTION: 13'-0" LONG, 1'-0" WIDE TO 1'-9" WIDE
SOUTH SIDE
GARAGE: 27'-10" LONG 3'-6" WIDE
ATTACHING SECTION: 13'-0" LONG, 3'-6" WIDE

SITE PLAN

DESIGNED FOR:
JAMES CLARK

DRAWN BY:
BRYAN K. WINKLE

SHEET NO.
A.1
OF 8