
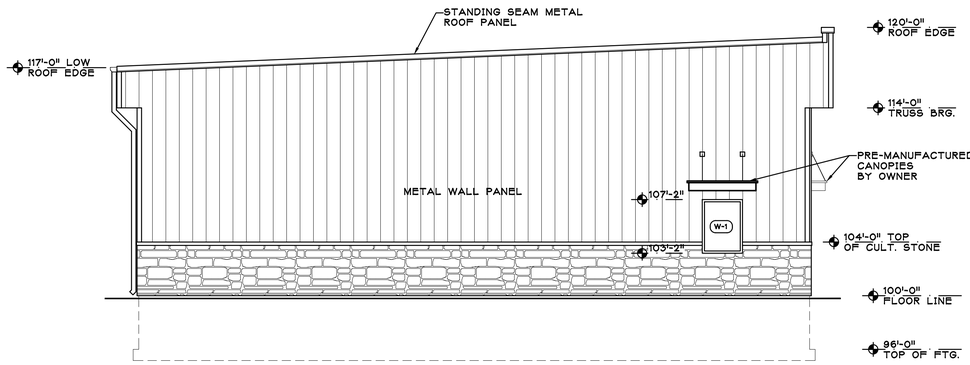



WEST ELEVATION

SCALE: 3/16" = 1'-0"

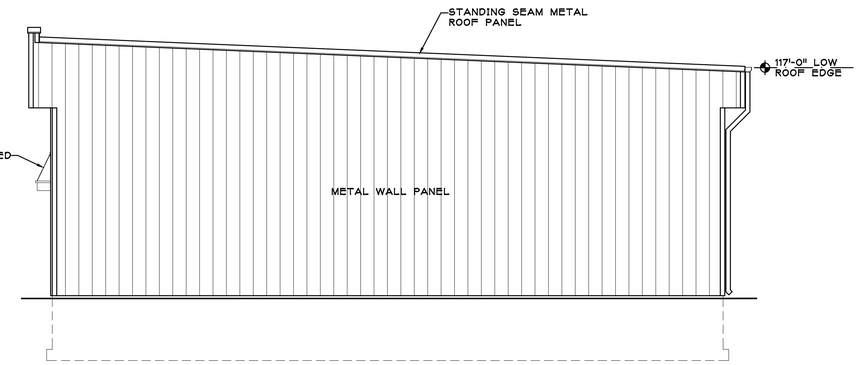


EAST ELEVATION

SCALE: 3/16" = 1'-0"

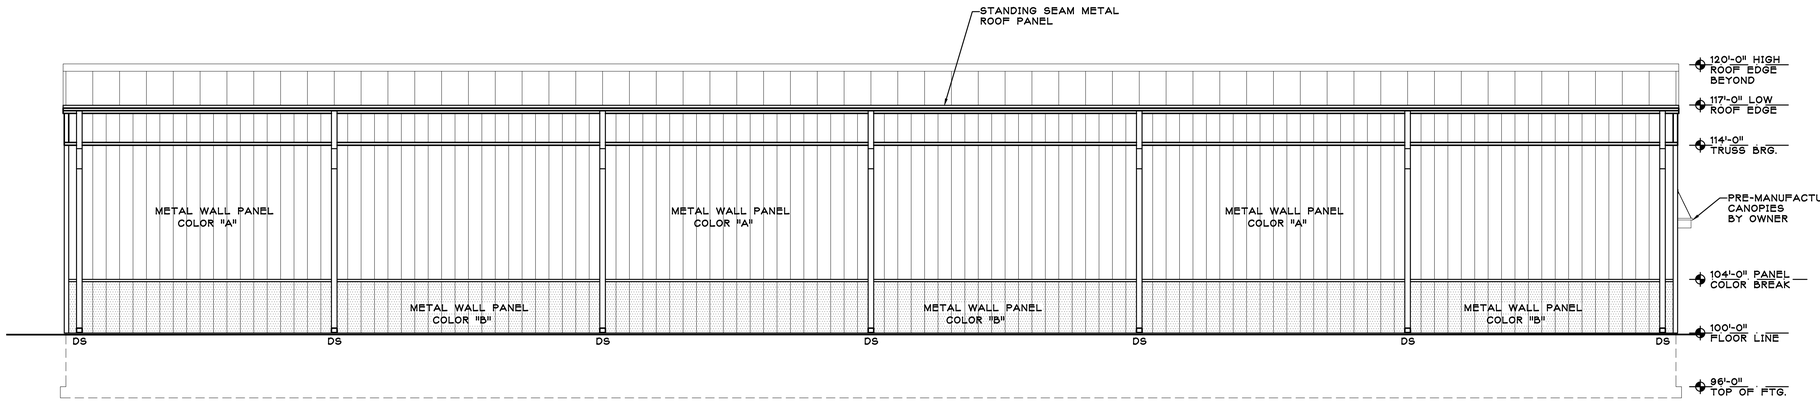

NORTH ELEVATION

SCALE: 3/16" = 1'-0"

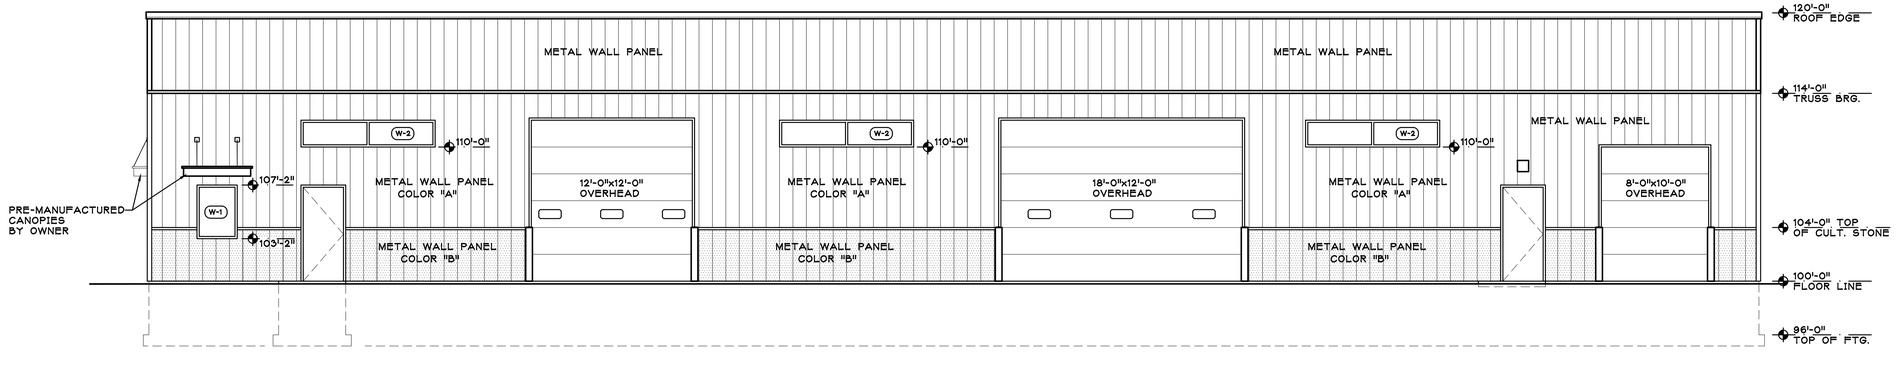

SOUTH ELEVATION

SCALE: 3/16" = 1'-0"

ACS Architectural & Construction Services, Ltd.
327 RANDOLPH DRIVE - SUITE C
APPLETON, WI 54913
TELE: 920-707-4226

PROPOSED FACILITY FOR,

FENILI SHOP BUILDING

N9672 FRIENDSHIP DR.

VILLAGE OF HARRISON, WISCONSIN

DATE: JULY 30, 2026
ARCH. K. SPERL
D. BY: S. BURTON
JOB: 26-074
REV. 1 ADDED ROOM & DOOR SCHEDULE & BUILDING SPRINKLERING 8-12-26

A 2.0