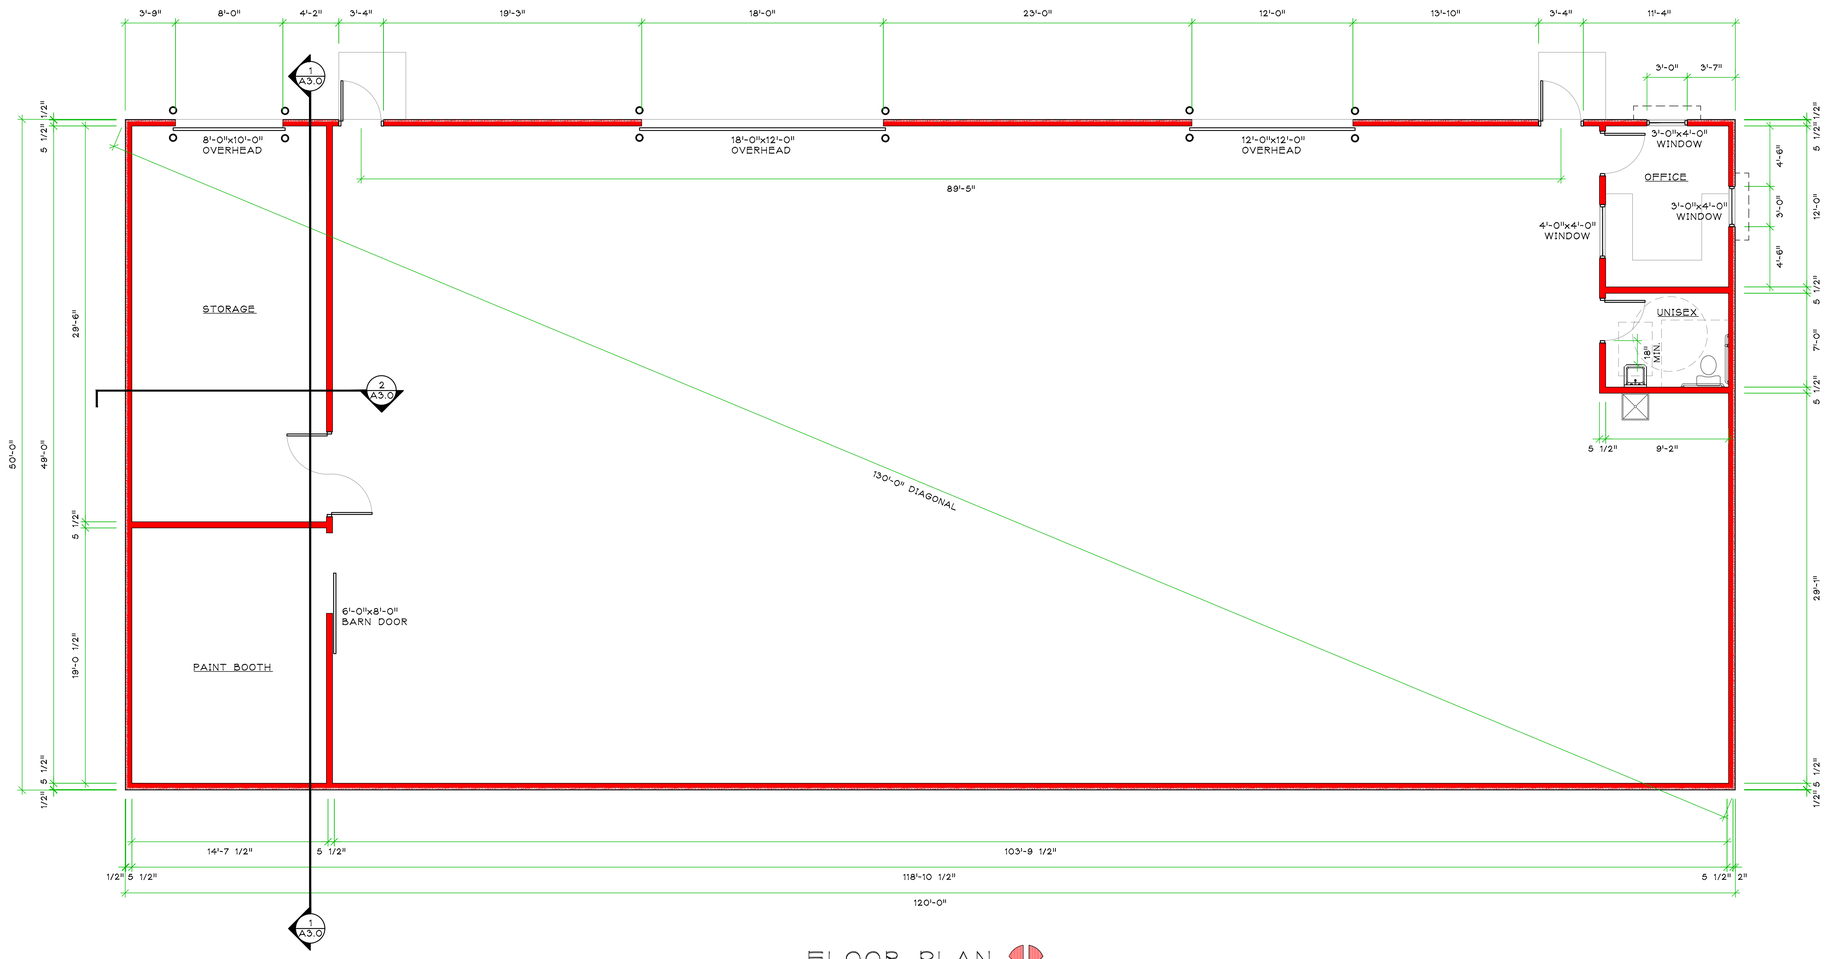


FLOOR PLAN

SCALE: 3/16"=1'-0"

NORTH

ACS
Architectural & Construction Services, llc.
327 RANDOLPH DRIVE - SUITE C
APPLETON, WI 54913
TELE: 920-707-4226

PROPOSED FACILTY FOR,

FENILI SHOP BUILDING

N9672 FRIENDSHIP DR.

VILLAGE OF HARRISON, WISCONSIN

DATE: JULY 30, 2026
ARCH. K. SPERL
D. BY: S. BURTON
JOB: 26-074
REV.

A
1.0